


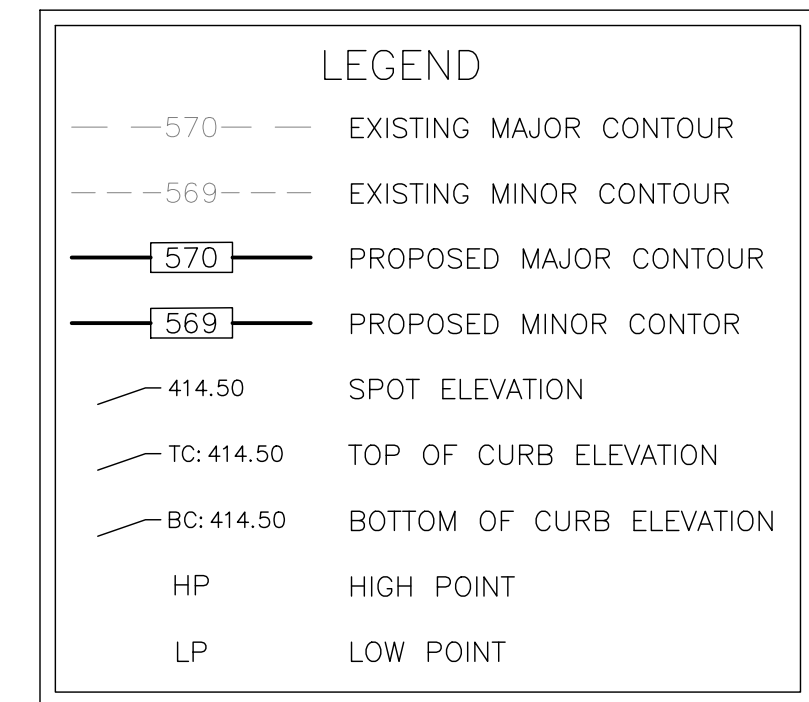

SCALE: 1" = 20'



© COPYRIGHT

National Bank & Trust - Bastrop
264 FM 969 BLDG. 3
BASTROP, TX 78602

Project Number : 5816




REVISIONS

[illegible]

PRINT DATE

October 2026

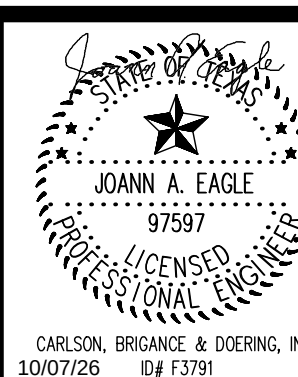

DRAWING TITLE

GRADING PLAN

DRAWN BY	CL
----------	----

CHECKED BY	14
------------	----

APPROVED BY	1A
-------------	----

SHEET NO

C-10