

1. NOTIFY ARCHITECT OF ANY DISCREPANCIES AND/OR OMISSIONS.
2. REMODEL PROJECTS REQUIRE FIELD VERIFICATION BY SUBCONTRACTOR
3. SAMPLE SHALL BE SUBMITTED TO ARCHITECT FOR APPROVAL

- 2 ea. Top Pivot - (by s.f. mfr.)
- 2 ea. Intermediate Pivot - (by s.f. mfr.)
- 2 ea. Bottom Pivot - (by s.f. mfr.)
- 1 ea. Threshold - (by s.f. mfr., to match existing)
- 2 ea. Push and pull bar set
- 1 set Weatherstripping - (by s.f. mfr.)
- 2 ea. Closer - (by s.f. mfr.)
- 1 set Flush Bolt (top & bottom, by s.f. mfr.)
- 1 ea. Cylinder with Thumb Turn Lock and Lock Indicator on Interior Side - (by s.f. mfr.)

1 1/2 PR	BUTTS - HAGER BB1279 L1 4 1/2 X 4 1/2 FINISH: US10B
1 EA.	PRIVACY LATCHSET - HAGER 3440 - WITHNELL LEVER FINISH:US10B
1 EA.	FLOOR STOP - HAGER 243F FINISH: US10B

1 EA. 9611HD-96 PACKAGED SETS
2 EA. EMTEK 2113US15134
FINISH: DARK BRONZE

*****CLOSER: HAGER 5100 (SURFACE MOUNTED) AND 5200 SERIES-HEAVY DUTY GRADE 1 DOOR CLOSER *****
 *****PANIC BAR OPTIONS: 4500 SERIES (RIM/HONEY DUTY), 4700 SERIES(RIM/LIGHT COMMERCIAL)AND 4500 SERIES
 (VERTICAL ROD/HEAVY DUTY)*****
 *****KEYPAD ALARM LOCK TRILOGY T2 STABLONE DIGITAL CYLINDRICAL LOCK 2700*****
 *****ALL MAGLOCKS AND KEYFOB HARDWARE BY OWNER*****

1 EA. OFFICE LOCK-HAGER 3450 WITHNELL LEVER
FINISH: US10B

1 EA. FLOOR STOP - HAGER 243F FINISH: US10B

1 EA. CLOSER - HAGERS400 FINISH: US10B
1 EA. THRESHOLD - PEMKO 2005DV 36"
1 EA. WEATHERSTRIPPING - PEMKO 303_S1 EA. DRIP
CAP -PEMKO 346D 40"
1 EA. 170 DEGREE WIDE ANGLE DOOR SCOPE VIEWER"
1 EA. DOOR BOTTOM SWEEP - PEMKO 307DV 36"


1 EA. TRILOGY T2 - DL2700IC LOCK- HAGER 3480
WITHNELL LEVER FINISH: US10B

1 EA. FLOOR STOP - HAGER 243F FINISH: US10B

DOOR #	FROM	TO	DOOR			FRAME		HARDWARE		FIRE RATING	NOTES
			HAND	TYPE	FINISH	TYPE	FINISH	SET	FINISH		
101	EXTERIOR	LOBBY 100	RHR/LHR	A	S.F.	ALUM.	CLEAR ANOD.	01	622		CLOSER
102	LOBBY 100	MANAGER 102	RH	C	STAINED WD	WD	STAINED WD	04			
103	LOBBY 100	TELLER 103	LH	D	STAINED WD	WD	STAINED WD	06			KEYPAD & CLOSER
104	TELLER 103	CASH ROOM 104	RH	D	STAINED WD	WD	STAINED WD	06			KEYPAD & CLOSER
105	LOBBY 100	CEO OFFICE 105	RH	C	STAINED WD	WD	STAINED WD	04			
106	CORRIDOR 111	DATA/ELEC. 106	LH	D	STAINED WD	WD	STAINED WD	06			KEYPAD & CLOSER
108	CORRIDOR 111	MEN 108	LH	D	STAINED WD	WD	STAINED WD	02			
109	CORRIDOR 111	WOMEN 109	RH	D	STAINED WD	WD	STAINED WD	02			
110	JANITOR 110	CORRIDOR 111	SLIDING	E	STAINED WD	WD	STAINED WD	03			
111A	LOBBY 100	CORRIDOR 111	LH	D	STAINED WD	WD	STAINED WD	06			
111B	CORRIDOR 111	EXTERIOR	RH	B	PAINTED	H.M.	PAINTED	05			KEYFOB ACCESS
112	CORRIDOR 111	STORAGE 112	RH	D	STAINED WD	WD	STAINED WD	06			KEYPAD & CLOSER
113	BREAK ROOM 113	CORRIDOR 111	LH	D	STAINED WD	WD	STAINED WD				CLOSER
114	LOBBY 100	WORKROOM 114	CASED OPENING	F	OPENING	GYP	STAINED WD				
115	WORKROOM 114	ATM 115	LH	D	STAINED WD	WD	STAINED WD	06			KEYPAD & CLOSER
116	LOBBY 100	OFFICE 116	LH	C	STAINED WD	WD	STAINED WD	04			
117	LOBBY 100	PERSONAL BANKER 117	RH	C	STAINED WD	WD	STAINED WD	04			
118	LOBBY 100	LOAN OFFICER 118	LH	C	STAINED WD	WD	STAINED WD	04			

CODE	COLOR	SIZE	NOTES
TR-1	Stained to Match WF-1	3/4" x 3 1/2"	BIRCH - UNFINISHED
TR-2	Stained to Match WF-1	1" x 4" x 8"	BIRCH - UNFINISHED

① $1\frac{1}{2}'' = 1'-0''$

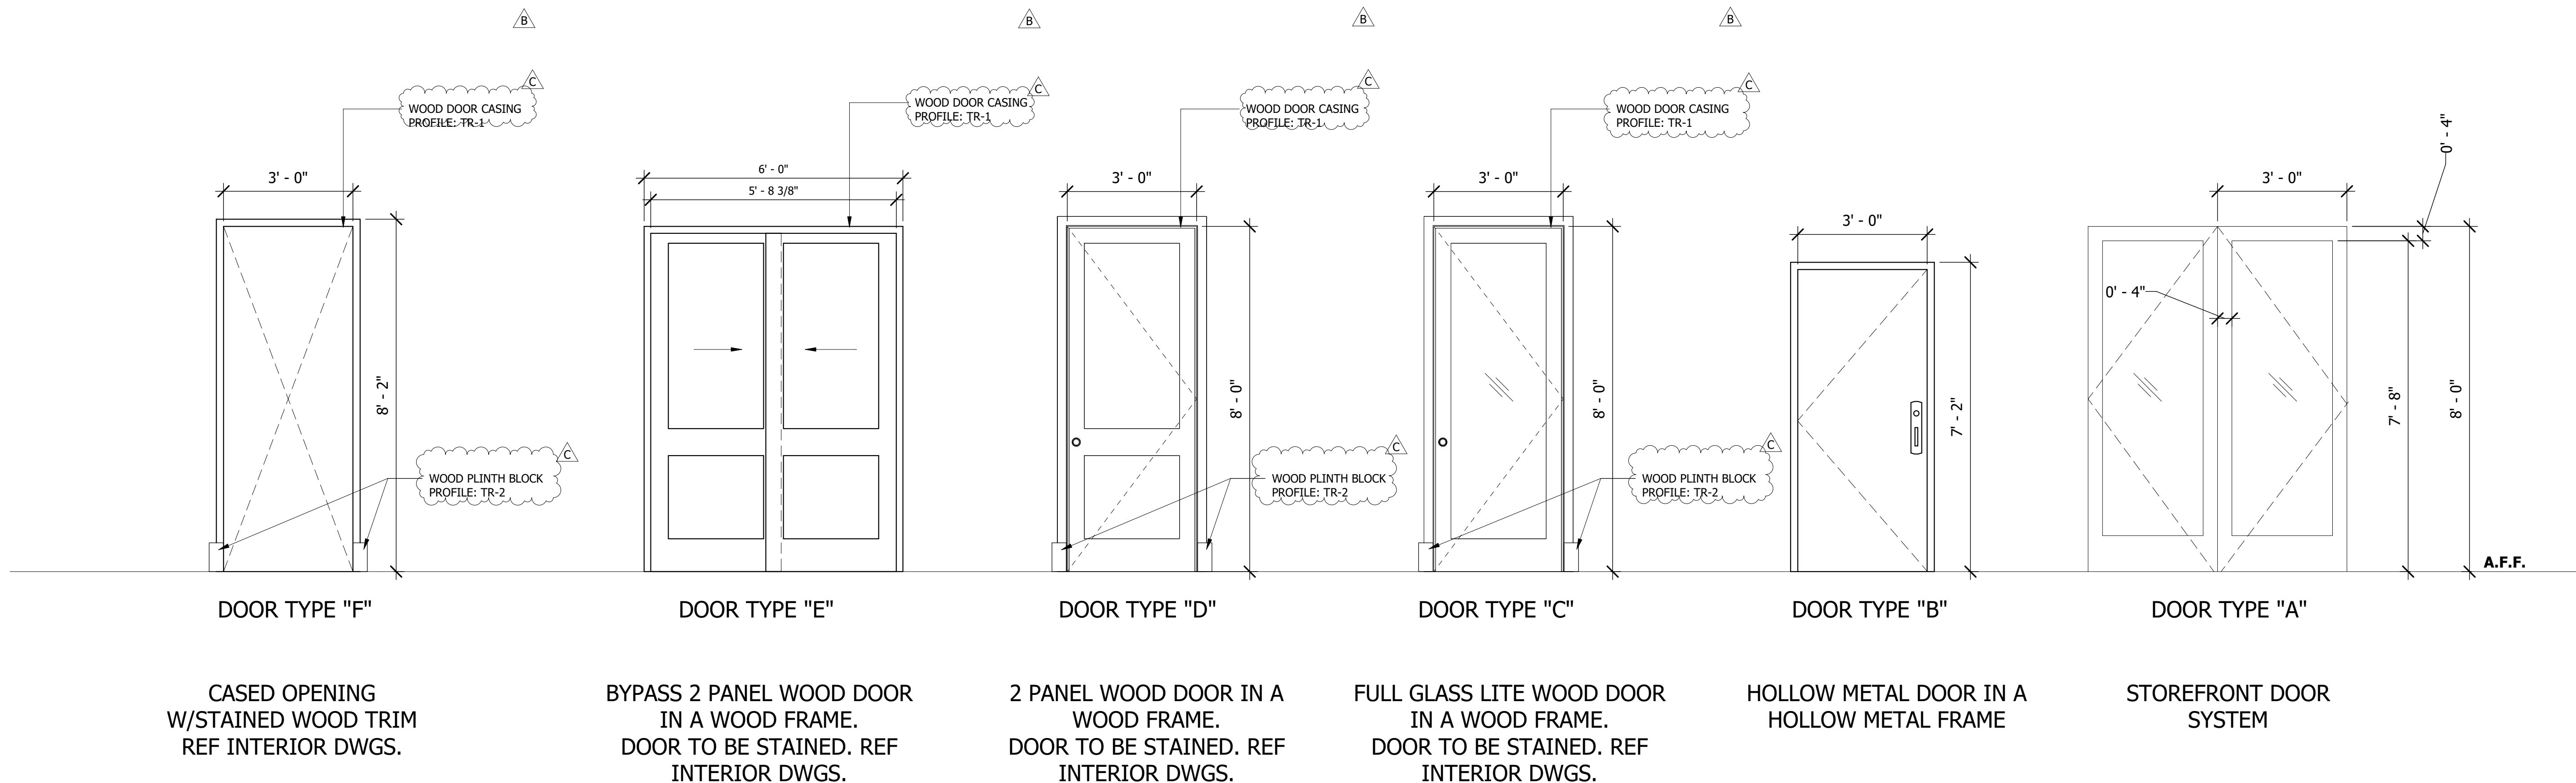

15810 PARK TEN PLACE, SUITE 300
HOUSTON, TEXAS 77084
713-465-4650
www.sligroup.com

© COPYRIGHT

National Bank & Trust - Bastrop

309 SAM HOUSTON DR
BASTROP TX 78602

Project Number : 8989

	DATE
ISSUED FOR CLIENT APPROVAL	08.17.2026
ISSUED FOR BIDDING	09.11.2026
ISSUED FOR PERMIT	09.11.2026
ISSUED FOR CONSTRUCTION	

[illegible]

The information, ideas, designs, details, layouts, techniques, features, arrangements, plans, sequences, dimensions, allowances, tolerances, conceptions, specifications, intentions, technology or embodiments, as illustrated, arranged, displayed or otherwise embodied in the drawings and/or drawings described herein, are hereby reserved to tangible form herein, either expressly, implicitly or by implication, are the confidential and proprietary information of SLS Design, Inc., and are hereby reserved to SLS Design, Inc. for the purpose of the specific contract identified on the drawing label or legend for which they are and have been prepared by SLS Design, Inc. Any other reproduction, disclosure or use of any portion of the confidential and proprietary information of SLS Design, Inc., shall be a breach of contract and shall constitute a violation of the terms of the contract between SLS Design, Inc. for a specific project or Contract. Any copying, duplicating, reproducing, utilizing, alteration, modification, revision or change to this drawing, is expressly prohibited unless done with the prior written consent or approval of SLS Design, Inc. This drawing is not to be used for any other project or Contract without approval. This drawing is loaned by SLS Design, Inc., for the limited purpose of complying with a specific Contract. The drawing remains the property of SLS Design, Inc. and shall be returned to SLS Design, Inc. upon completion of the contract, unless specifically authorized by Contract, under which it was loaned.

PRINT DATE: 10/8/2026 11:57:32 AM



10/08/26

DOOR SCHEDULE

SHEET NO.

A-2.00

A-4