

ISSUED FOR CLIENT APPROVAL	DATE
ISSUED FOR BIDDING	09/11/26
ISSUED FOR PERMIT	09/11/26
ISSUED FOR CONSTRUCTION	

REVISIONS

MARK	DESCRIPTION	DATE
	70% REVIEW SET	07/29/26
	90% REVIEW SET	08/20/26
	ISSUE FOR PERMIT & BID	09/11/26
	ADDENDUM A	09/18/26
	ADDENDUM B	09/24/26
3	ADDENDUM C	10/07/26

The information, ideas, designs, details, layouts, techniques, features, arrangements, plans, sequences, dimensions, calculations, notions, concepts, methods, processes, technology, and/or technical information appearing on, attached to, or contained in this document, whether or not the same are displayed, noted, recorded, indicated, represented, disclosed, evidenced, or otherwise reduced to tangible form herein, either expressly, inherently or by implication, are the confidential and proprietary information of SLS Design, Inc., and are hereby acknowledged to be confidential and proprietary information of SLS Design, Inc. identified on the drawing title block or legend for which they are and have been prepared by SLS Design, Inc. Any other reproduction, disclosure or use of any part of the information, ideas, designs, details, layouts, techniques, features, arrangements, plans, sequences, dimensions, calculations, notions, concepts, methods, processes, technology, and/or technical information appearing on, attached to, or contained in this document, without the prior written consent of SLS Design, Inc., shall be in breach of the obligation of confidentiality created by the acceptance of this drawing from SLS Design, Inc. for a specific project or Contract. Any copying, duplicating, reproducing, utilization, alteration, modification, revision or change to this drawing, without the prior written consent of SLS Design, Inc., shall be in breach of the obligation of confidentiality created by the acceptance of this drawing from SLS Design, Inc., and shall not be undertaken without receipt of such prior written approval. This drawing is loaned by SLS Design, Inc., for the limited purpose of use in connection with the project or Contract for which it was prepared by SLS Design, Inc., and shall be returned upon completion or termination of the project or Contract, unless specifically authorized by Contract, under which it was loaned.




10/07/2026

DRAWING TITLE

MEP SITE PLAN

SHEET NO

MEP-4.00

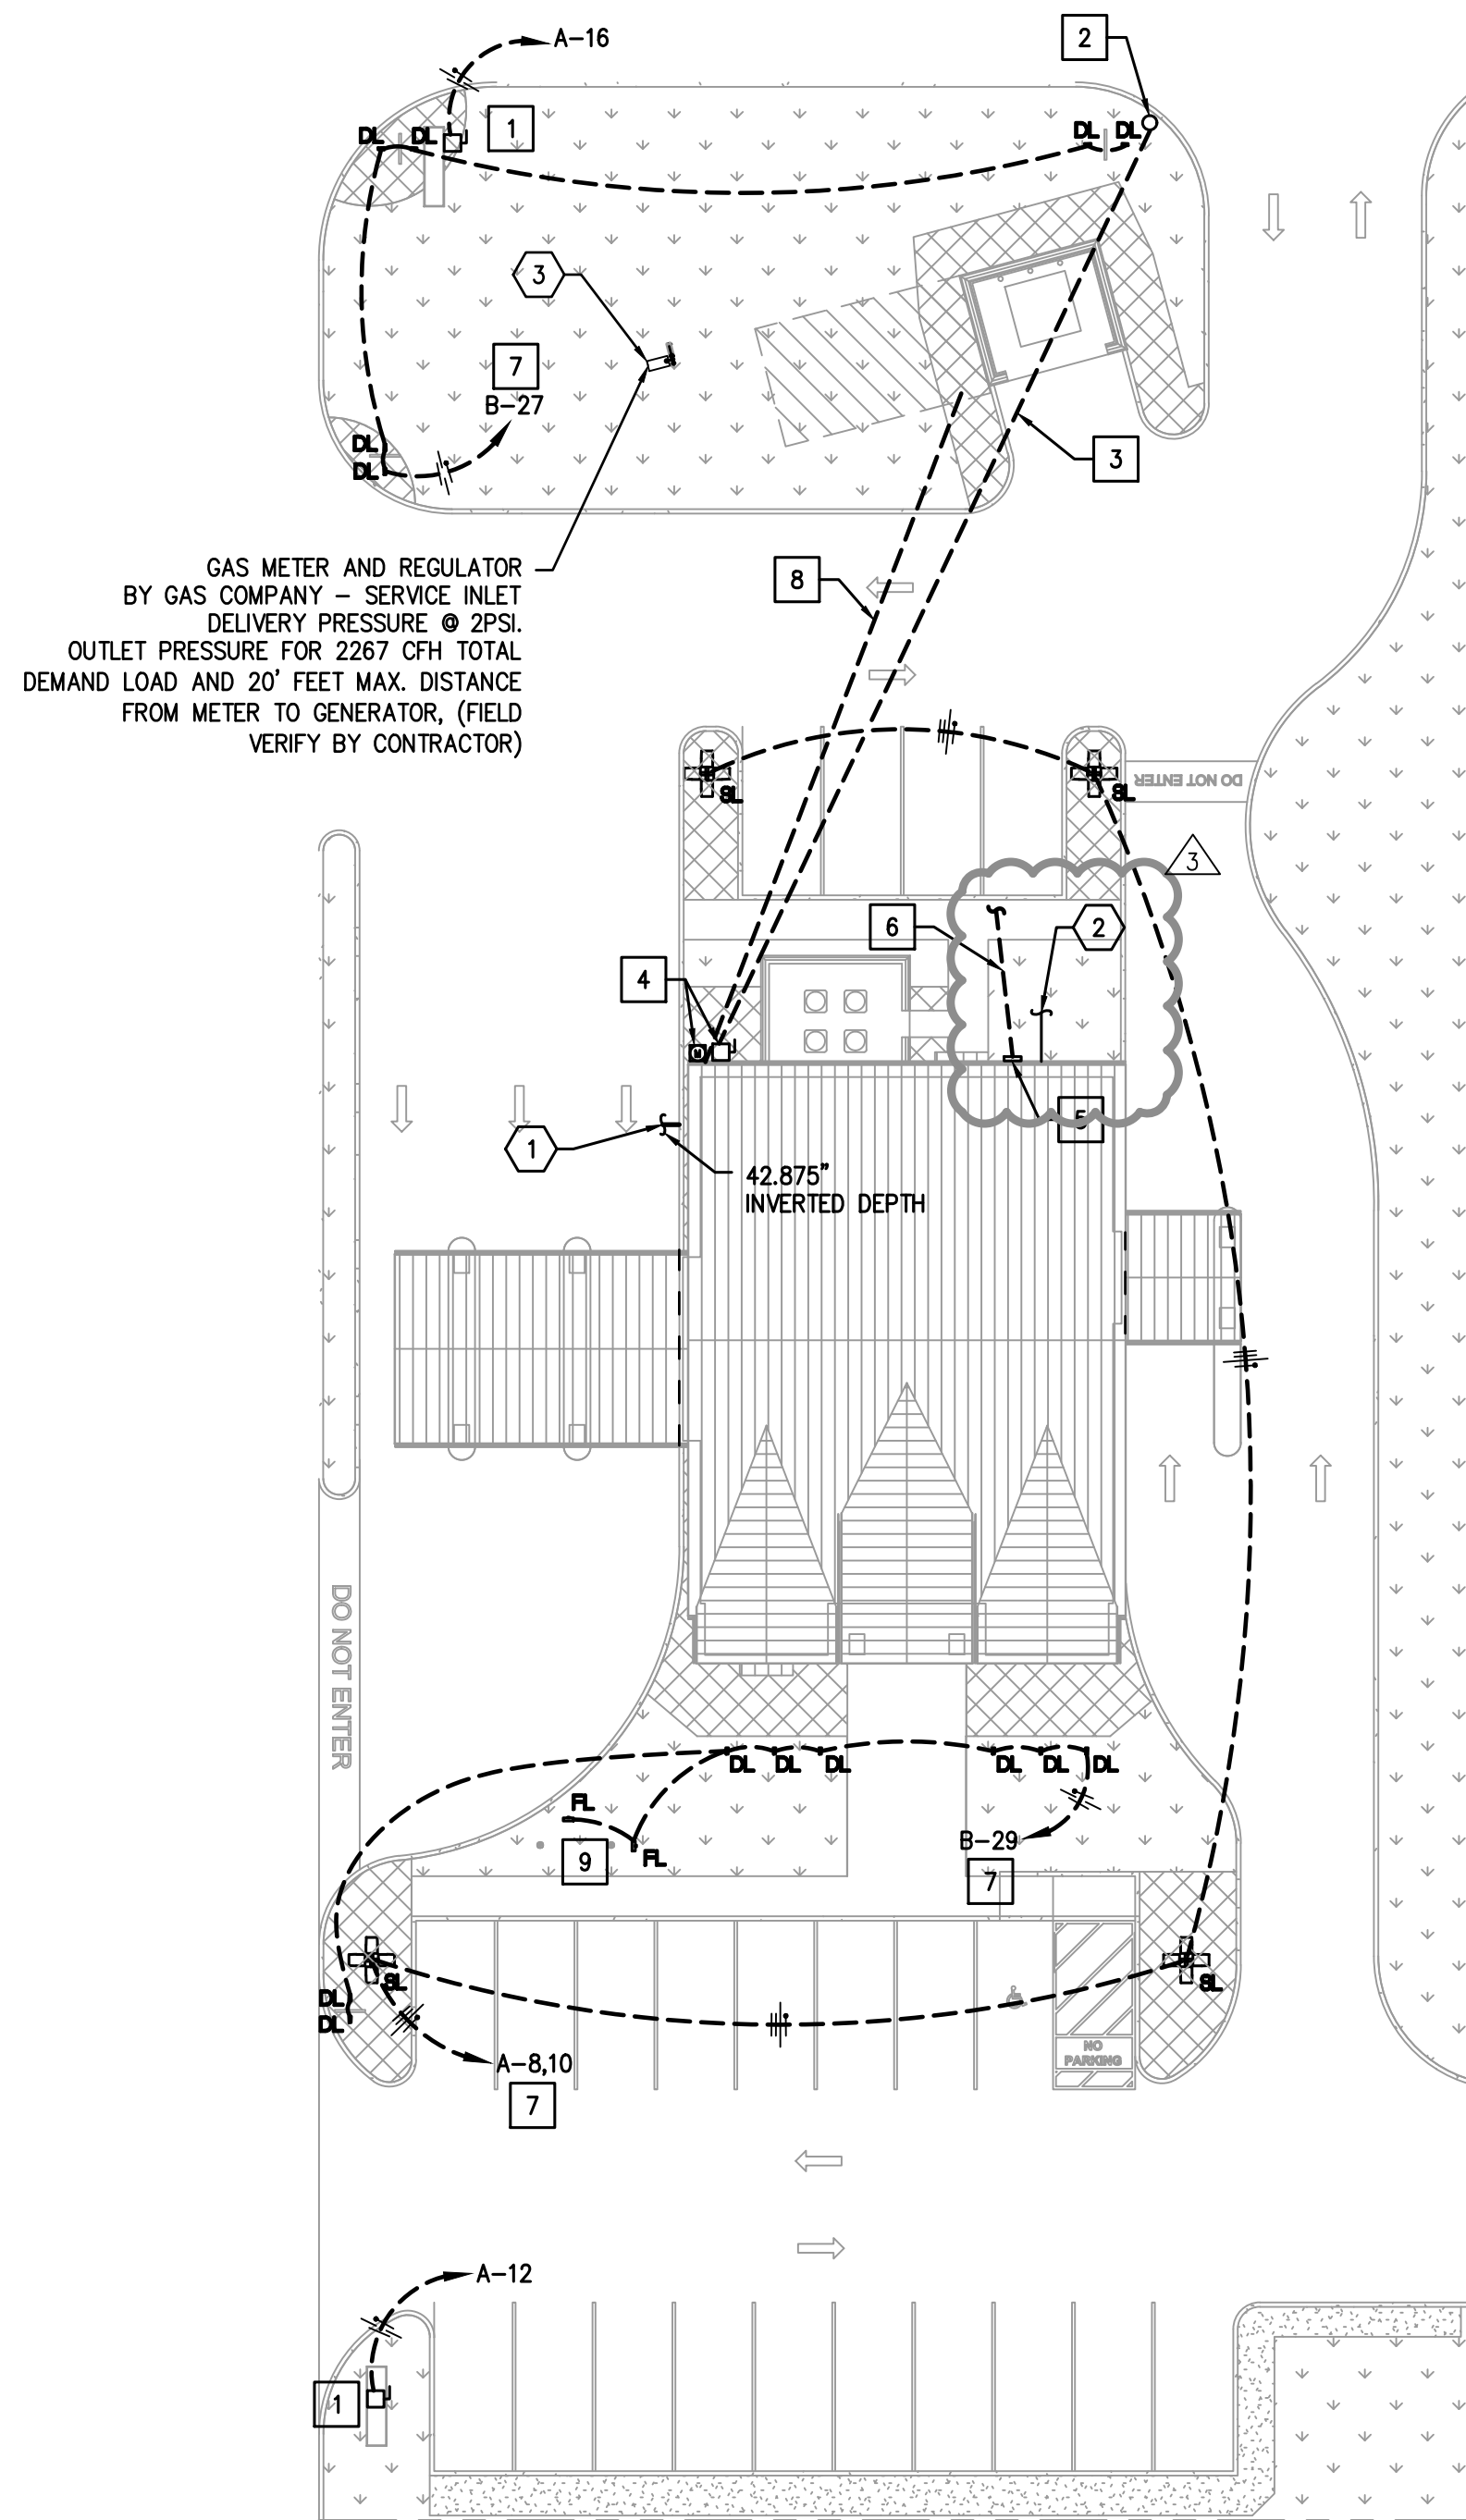

01 MEP SITE PLAN

SCALE: 1"=20'-0"

