

**1330 Lake Robbins Dr, Suite 100
Branch and Coffee Shop
The Woodlands, TX 77380**

0005


[illegible]

The information, ideas, designs, details, layouts, techniques, features, arrangements, plans, sequences, dimensions, allowances, tolerances, conceptions, specifications, intentions, technology or embodiments, as illustrated, arranged, displayed, not recorded, indicated, represented, disclosed, evidenced, detailed or otherwise reduced to writing, in any form or by any means, known or unknown, including but not limited to, the information of SLL Design, Inc., and shall not be used for any purpose other than the specific project or undertaking identified on the drawing title block legend for which they are and have been prepared by SLL Design, Inc. Any use of the information of SLL Design, Inc. shall be a breach of the obligation of confidentiality by the acceptance of this drawing from SLL Design, Inc. for a specific project or Contract. Any copying, duplicating, reproducing, utilization, alteration, modification or use of the information of SLL Design, Inc. without the written consent, written consent or approval of SLL Design, Inc., and shall not be undertaken without receipt of such prior written approval. This drawing is loaned by SLL Design, Inc. in the limited purpose of complying with a specific Contract. The drawing remains the property of SLL Design, Inc., and shall be returned upon request or completion of the project.

PRINT DATE Oct 05, 2026 - 11:22am



DRAWN BY	PL	SHEET NO. A-1.00
CHECKED BY	TB	
APPROVED BY	BH	

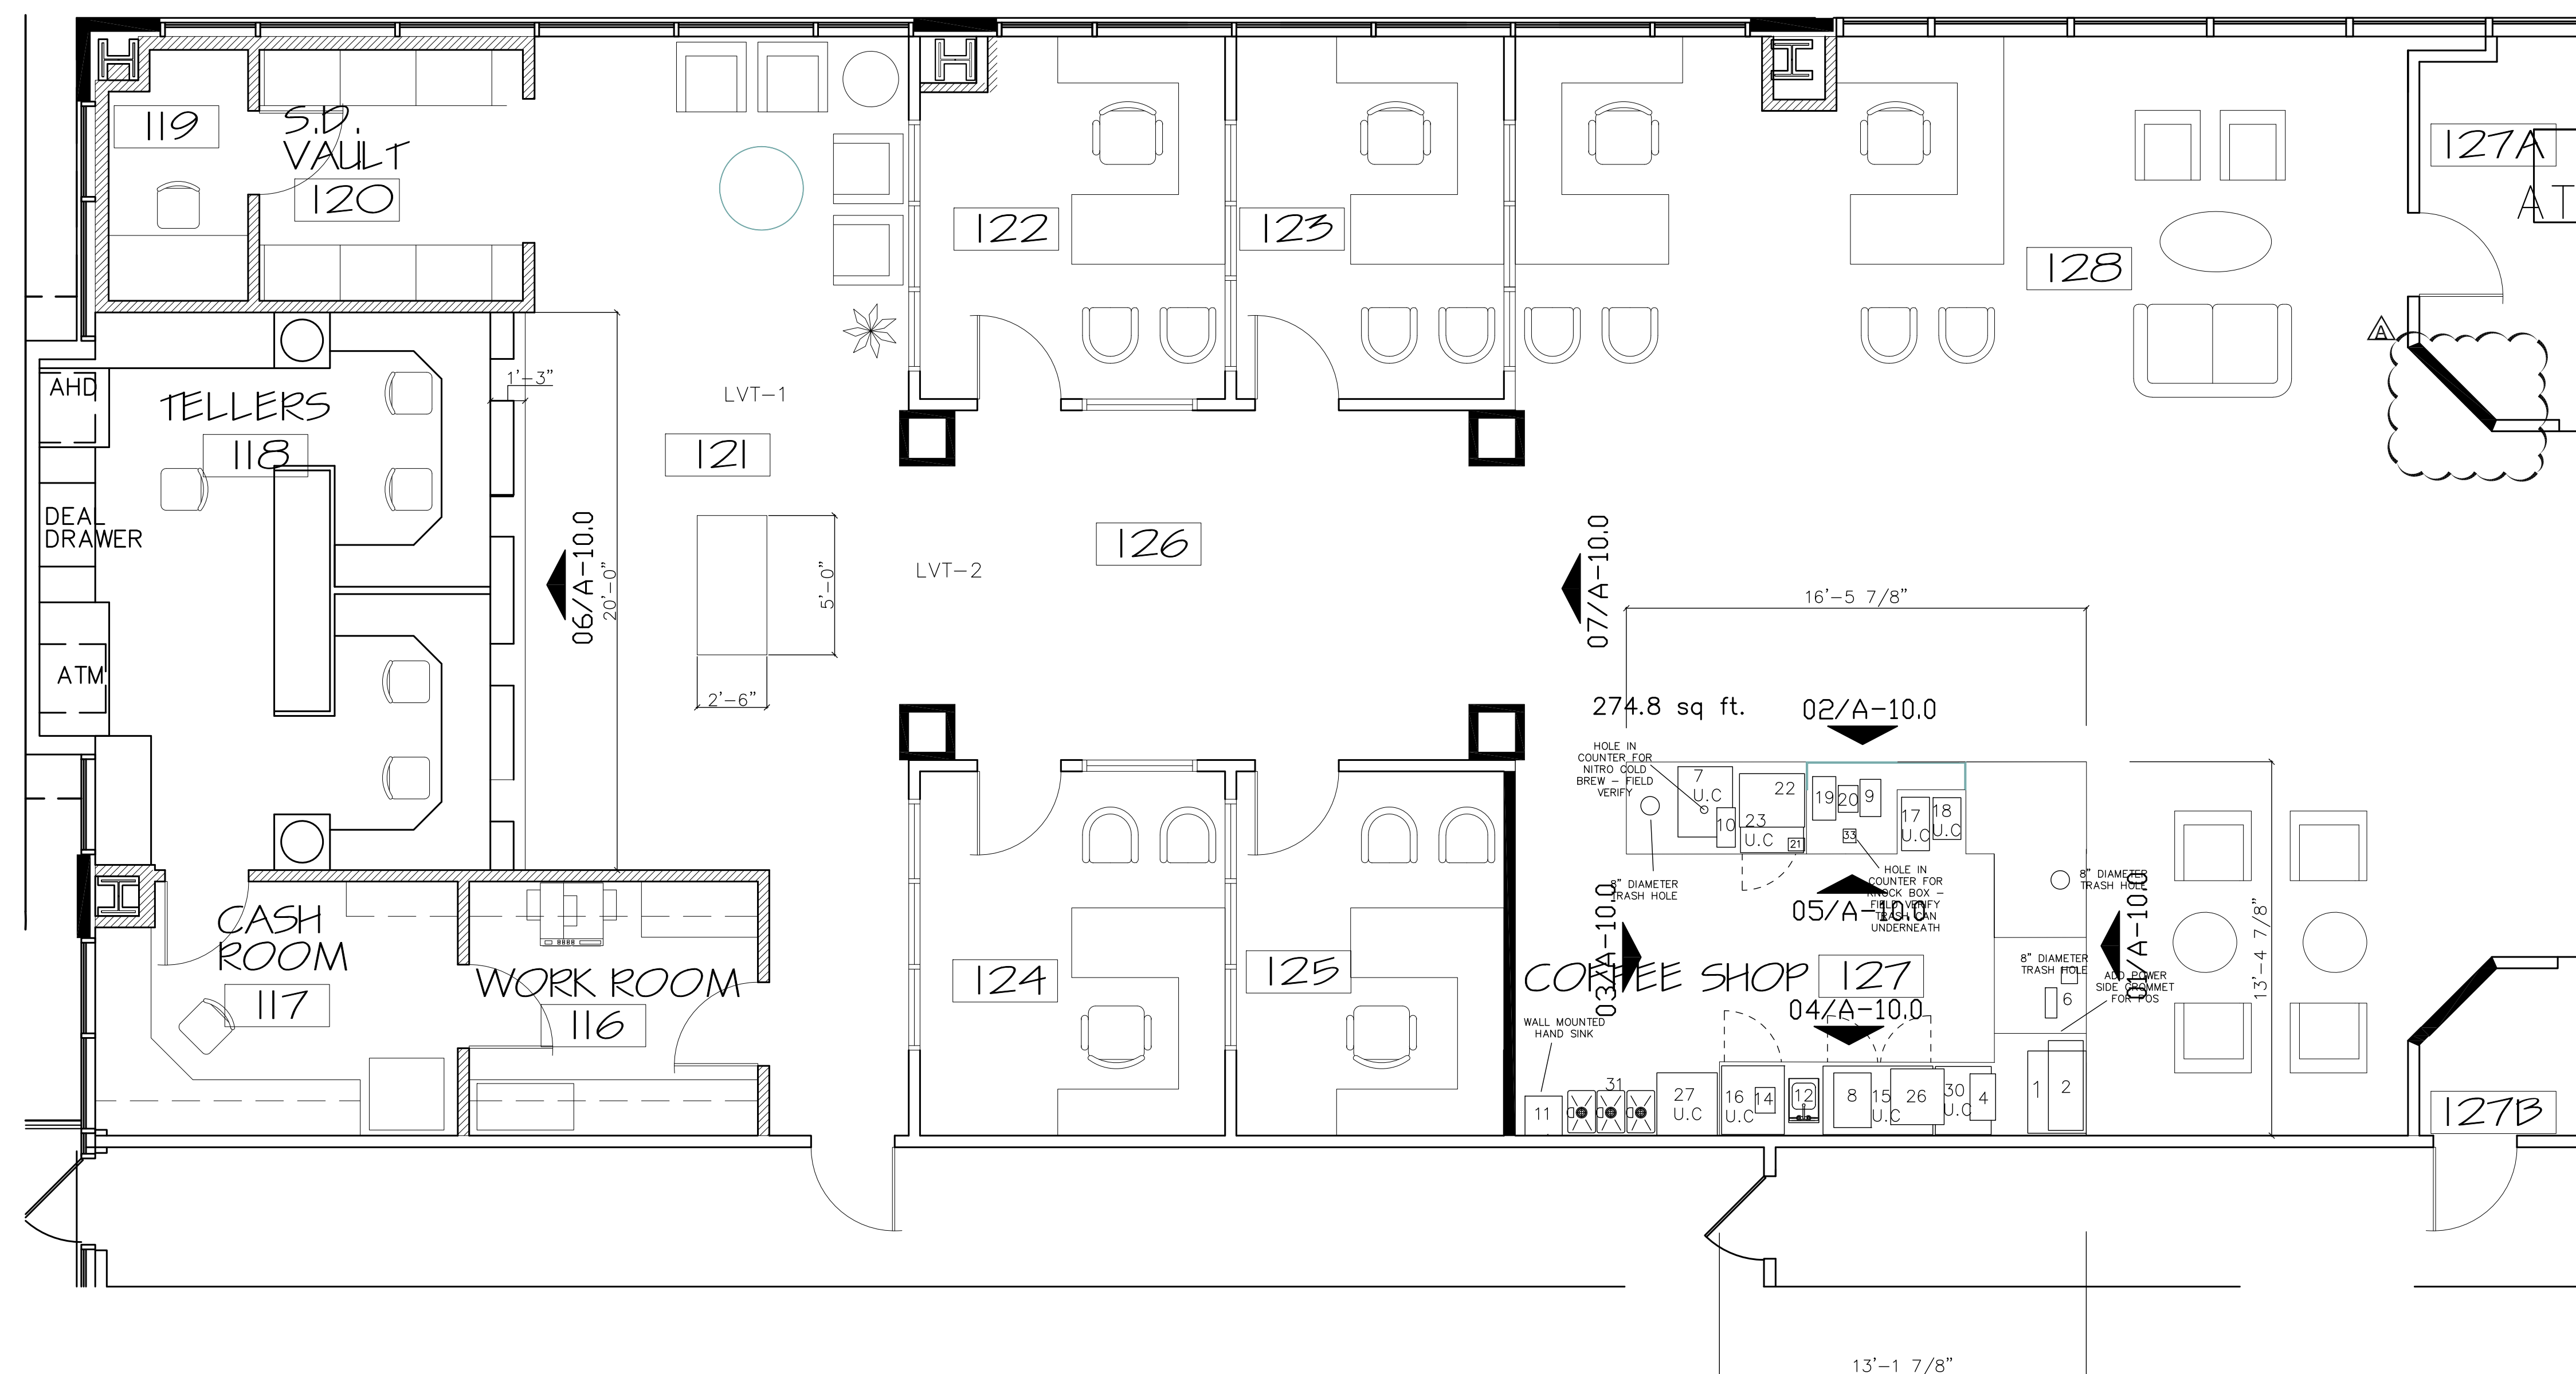

01 FLOOR PLAN
SCALE: 1/4"=1'-0"