


MATERIAL LEGEND						
FLOOR						
CODE	MFG	SERIES	COLOR	ITEM #	SIZE	NOTES
LVT-1	SHAW CONTRACT	UNCOMMON GROUND 4	CHOCOLATE CHRY	0187V-02573	4" WIDE	THIN STRIP DOWN CORRIDOR 126
LVT-2	SHAW CONTRACT	UNCOMMON GROUND 4	CEYLON	0187V-02760	4" WIDE	
PA-1	SHERWIN WILLIAMS	PRO MAR 400 ZERO VOC	ALABASTER	7008		WALL
PA-2	SHERWIN WILLIAMS	PRO MAR 400 ZERO VOC	HIGH REFLECTIVE WHITE	7757		CEILING
WT-1	MCNEAR BRICK & BLOCK	SANDMOLD SERIES	EMBARCADERO			THIN BRICK
CA-1	MOHAWK GROUP	PATHMAKERS, GENTLE GROUND	NECTAR	GT364-739	12" X 36"	BRICK ASHLAR
PL-1	WILSONART		HAMPTON WALNUT	7959-78		COFFEE BAR
WC-1	MONARCH PLANK	VINLAND	WALNUT SELECT		6" WIDE	WOOD CEILING
ST-1	CAESAR STONE		MOORELAND FOG	6046		BULLNOSE EDGE
FT-1	ARIZONA TILE	QUARRY METRO	PURITAN GRAY		8" X8"	COFFEE BAR FLOOR
GT-1	CUSTOM		NEW TAUPE	185	$\frac{1}{16}$ "	FT-1 GROUT
GT-2	CUSTOM		WALNUT	541	$\frac{1}{16}$ "	WT-1 GROUT

ROOM FINISH SCHEDULE									
NO.	ROOM	FLOOR	BASE	WALL ►	WALL ▲	WALL ◀	WALL ▼	CEILING	RE-STAIN
116	WORK ROOM	CA-1	EXISTING	PA-1	PA-1	PA-1	PA-1	EXISTING	BASE, CROWN MOLDING
117	CASH ROOM	CA-1	EXISTING	PA-1	PA-1	PA-1	PA-1	EXISTING	BASE, CROWN MOLDING
118	TELLERS	CA-1	EXISTING	PA-1	PA-1	PA-1	PA-1	EXISTING	BASE, CROWN MOLDING, TELLERLINE
119	SAFETY DEPOSIT	CA-1	EXISTING	PA-1	PA-1	PA-1	PA-1	EXISTING	BASE, CROWN MOLDING
120	VAULT	CA-1	EXISTING	PA-1	PA-1	PA-1	PA-1	EXISTING	N/A
121	TELLER LOBBY	LVT-1/LVT-2	EXISTING	PA-1	PA-1	PA-1	PA-1	EXISTING	BASE, CROWN MOLDING, WINDOW TRIM ON EXTERIOR OFFICE WINDOWS, CHECKSTAND, FORM HOLDER
122	OFFICE	CA-1	EXISTING	PA-1	PA-1	PA-1	PA-1	EXISTING	BASE, CROWN MOLDING, WINDOW TRIM, DOOR
123	OFFICE	CA-1	EXISTING	PA-1	PA-1	PA-1	PA-1	EXISTING	BASE, CROWN MOLDING, WINDOW TRIM, DOOR
124	OFFICE	CA-1	EXISTING	PA-1	PA-1	PA-1	PA-1	EXISTING	BASE, CROWN MOLDING, WINDOW TRIM, DOOR
125	OFFICE	CA-1	EXISTING	PA-1	PA-1	PA-1	PA-1	EXISTING	BASE, CROWN MOLDING, WINDOW TRIM, DOOR
126	CORRIDOR	LVT-1/LVT-2	EXISTING	PA-1	PA-1	PA-1	PA-1	EXISTING/ WOOD PANEL	BASE, CROWN MOLDING, EXTERIOR OFFICE WINDOWS
127	COFFEE BAR	FT-1	EXISTING	PA-1	N/A	WT-1	PA-1	GYP./ACT	BASE
127A	STORAGE	EXISTING	EXISTING	EXISTING	EXISTING	EXISTING	EXISTING	EXISTING	DOOR
127B	STORAGE	EXISTING	EXISTING	EXISTING	EXISTING	EXISTING	EXISTING	EXISTING	DOOR
128	LOBBY	LVT-1/LVT-2	EXISTING	PA-1	PA-1	PA-1	PA-1	ACT	BASE

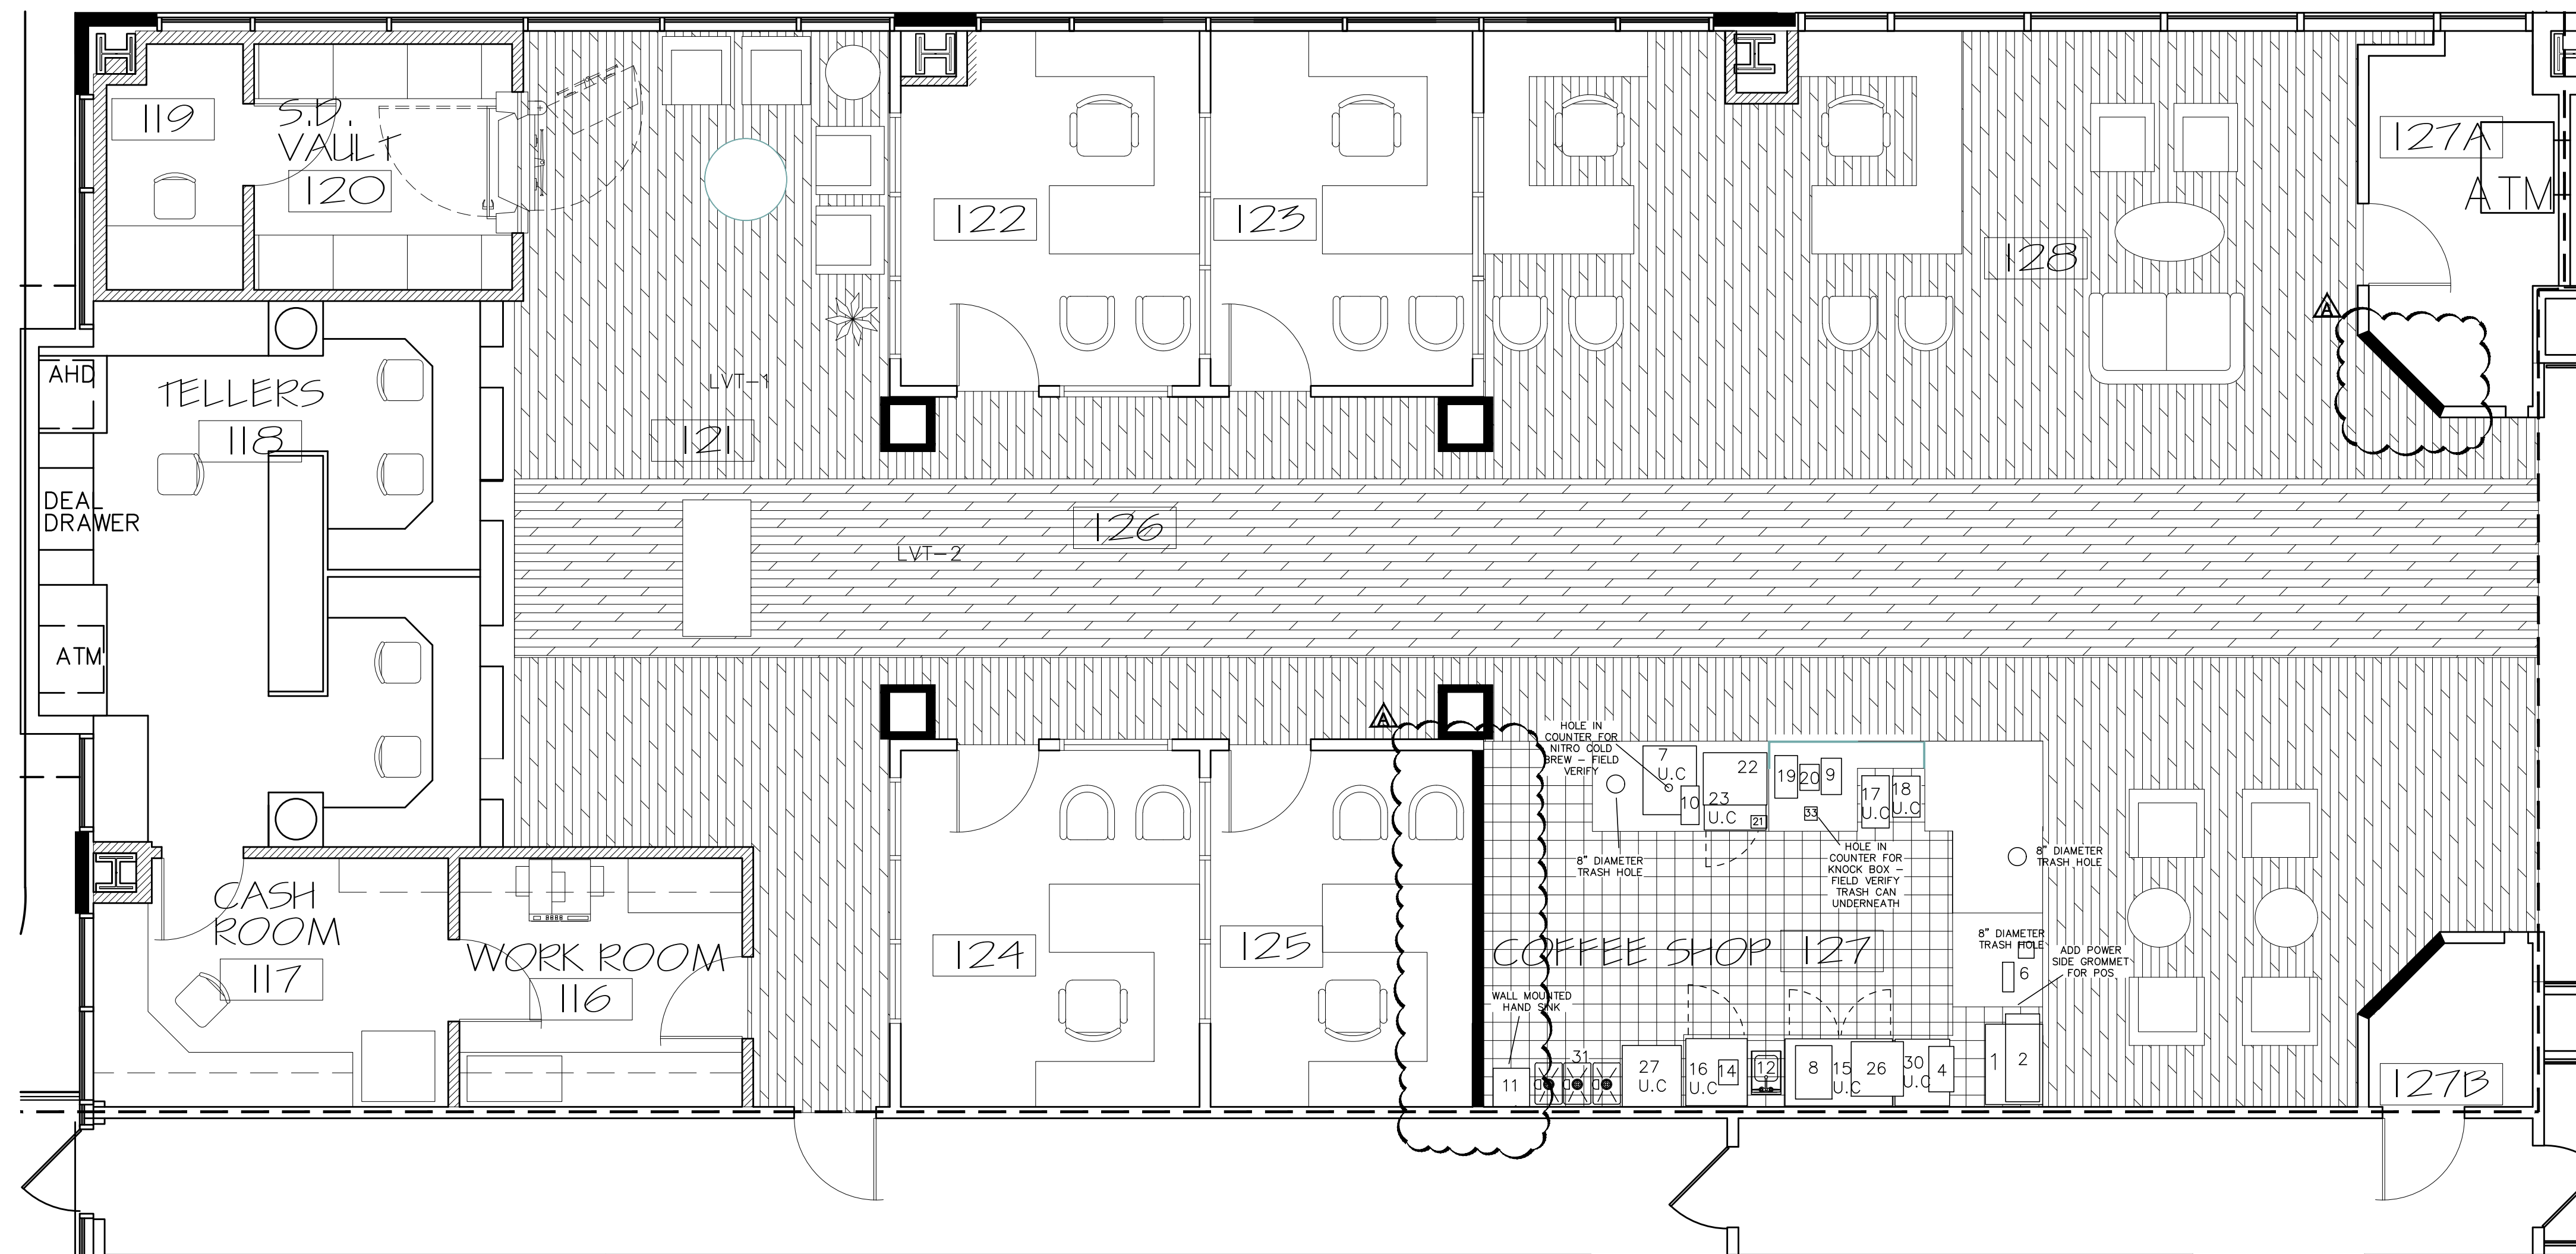

01 **FINISHED FLOOR PLAN**
SCALE: 1/4"=1'-0"

 ARCHITECTURE PLANNING INTERIOR DESIGN

15810 PARK TEN PLACE, SUITE 300
HOUSTON, TEXAS 77084
713-465-4650
www.sligroup.com

© COPYRIGHT

WOODFOREST
NATIONAL BANK

1330 Lake Robbins Dr, Suite 100
Branch and Coffee Shop
The Woodlands, TX 77380


8995

PRODUCT NUMBER:

[illegible]

Plans, information, ideograms, details, layouts, techniques, features, arrangements, methods, sequences, dimensions, allowances, tolerances, conceptions, specifications, drawings, photographs, models, or embodiments as illustrated, arranged, displayed, noted, or otherwise represented in the drawings, or any part thereof, shall be deemed a confidential and proprietary information of SLL Design, Inc. and shall not be used for any purpose other than the specific project or undertaking identified on the drawing title block or otherwise identified in writing by SLL Design, Inc. without the prior written consent of SLL Design, Inc. The reproduction, disclosure or use of any portion of the confidential and proprietary information of SLL Design, Inc. shall be a breach of the obligation of confidence created by the acceptance of this drawing from SLL Design, Inc. for a specific project or undertaking. If the recipient of this drawing is not a party to the agreement, the recipient's revision or change to this drawing is expressly prohibited unless done with the prior written consent or approval of SLL Design, Inc. and shall not be undertaken without the receipt of such prior written approval. This drawing is loaned by SLL Design, Inc., for use only in connection with the specific project or undertaking identified on the drawing title block of this project of SLL Design, Inc. and shall be returned upon request or completion of the project, contract, unless specifically authorized by Contract, under which it was loaned.

PRINT DATE Oct 05, 2026 - 11:32am

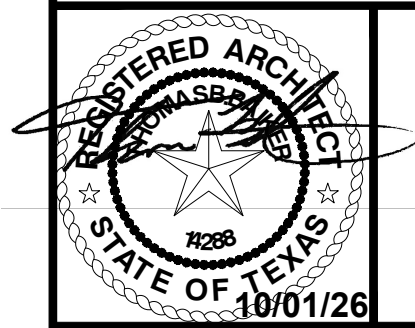

DRAWING TITLE		SHEET NO.
FINISHED FLOOR PLAN		
DRAWN BY	PL	
CHECKED BY	TB	
APPROVED BY		A-12.00
BH		