



Carlson, Brigance & Doering, Inc.

Civil Engineering ♦ Surveying
5501 West William Cannon ♦ Austin, Texas 78749
Phone No. (512) 280-5160 ♦ Fax No. (512) 280-5165


REVISIONS

MARK	DESCRIPTION	DATE
C	ADDENDUM C	10-7-20

[illegible]

PRINT DATE:

October 2026

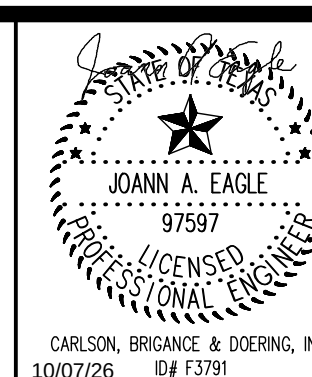

CARLSON, BRIGANCE & DOERING, III
10/07/26 ID# F3791


DRAWING TITLE

SITE PLAN

DRAWN BY

CP	SHEET NO.
----	-----------

C-7

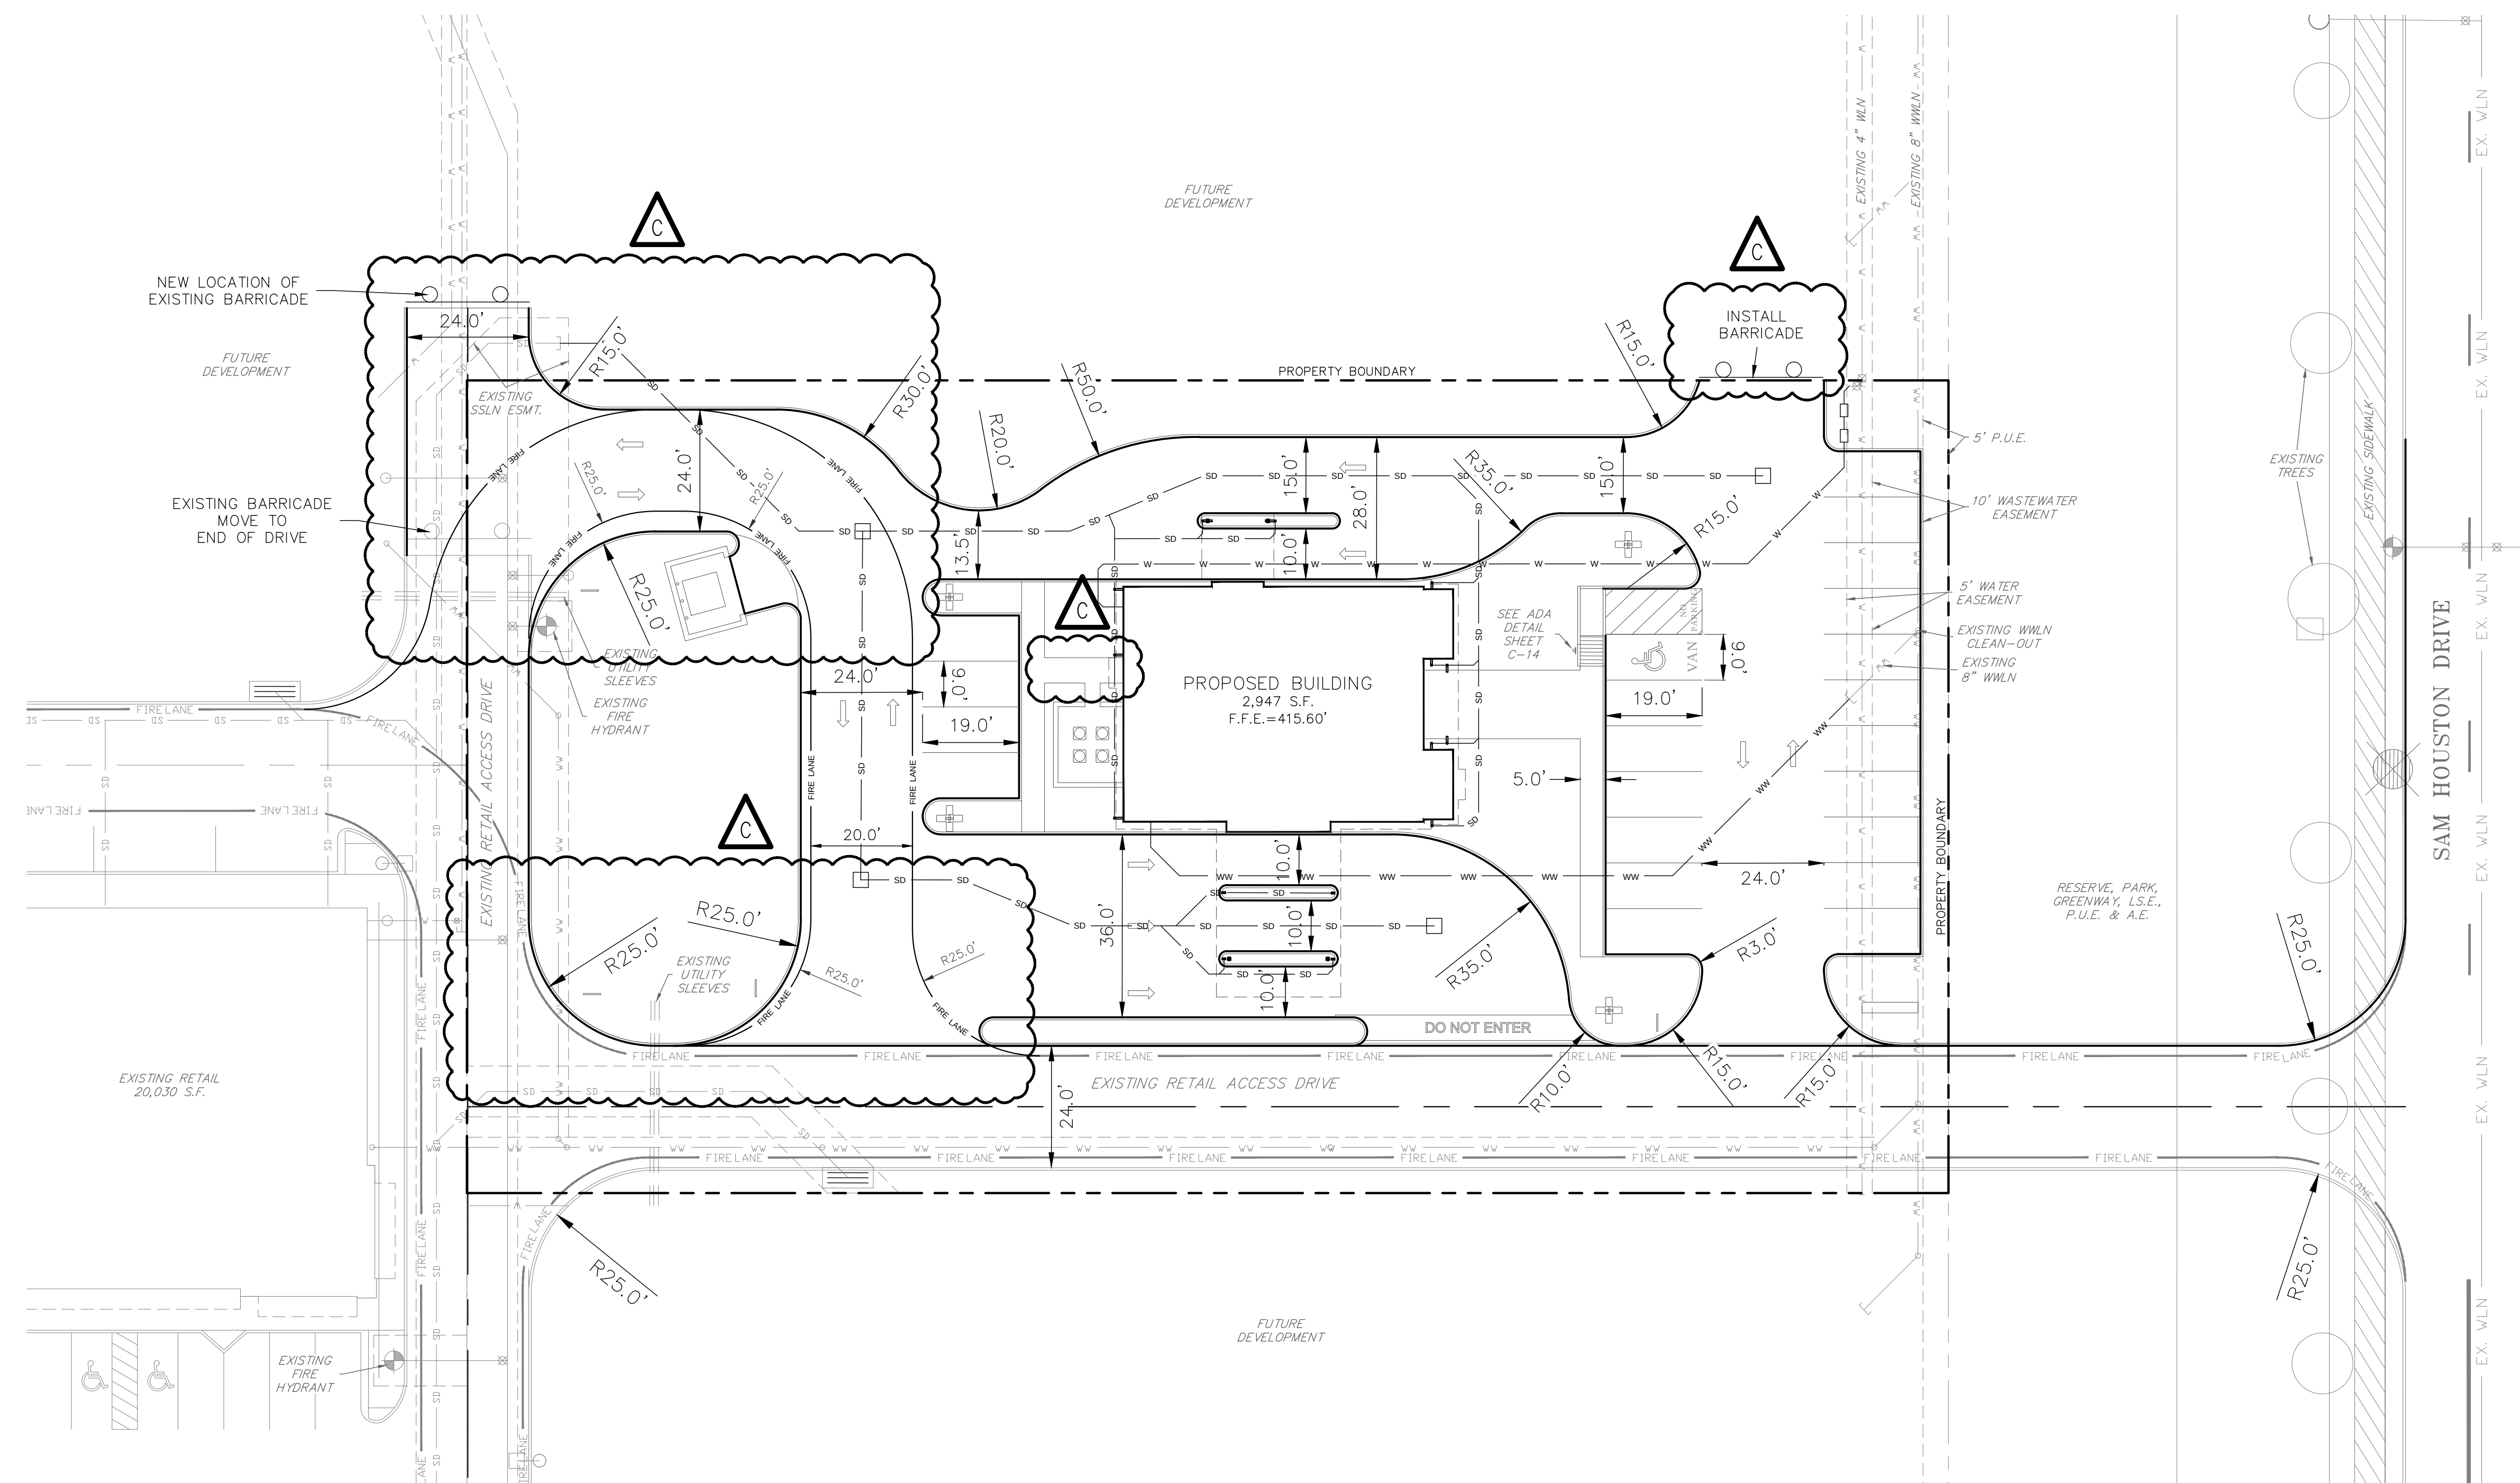

SITE CALCULATIONS

Total Site Area = 1.072 Acres

PROPOSED TOTAL IMPERVIOUS COVER

Pavement area =	<u>29,473</u> sq. ft. =	<u>0.6766</u> Acres
Building Area =	<u>2,947</u> sq. ft. =	<u>0.0677</u> Acres
Other Areas (sidewalks, etc.) =	<u>1,651</u> sq. ft. =	<u>0.0379</u> Acres
Total Proposed Impervious Cover (IC) =	<u>34,071</u> sq. ft. =	<u>0.782</u> Acres
Total Proposed Impervious Cover, % =		<u>73.0%</u>
Allowed Impervious Cover, % =		80%

