


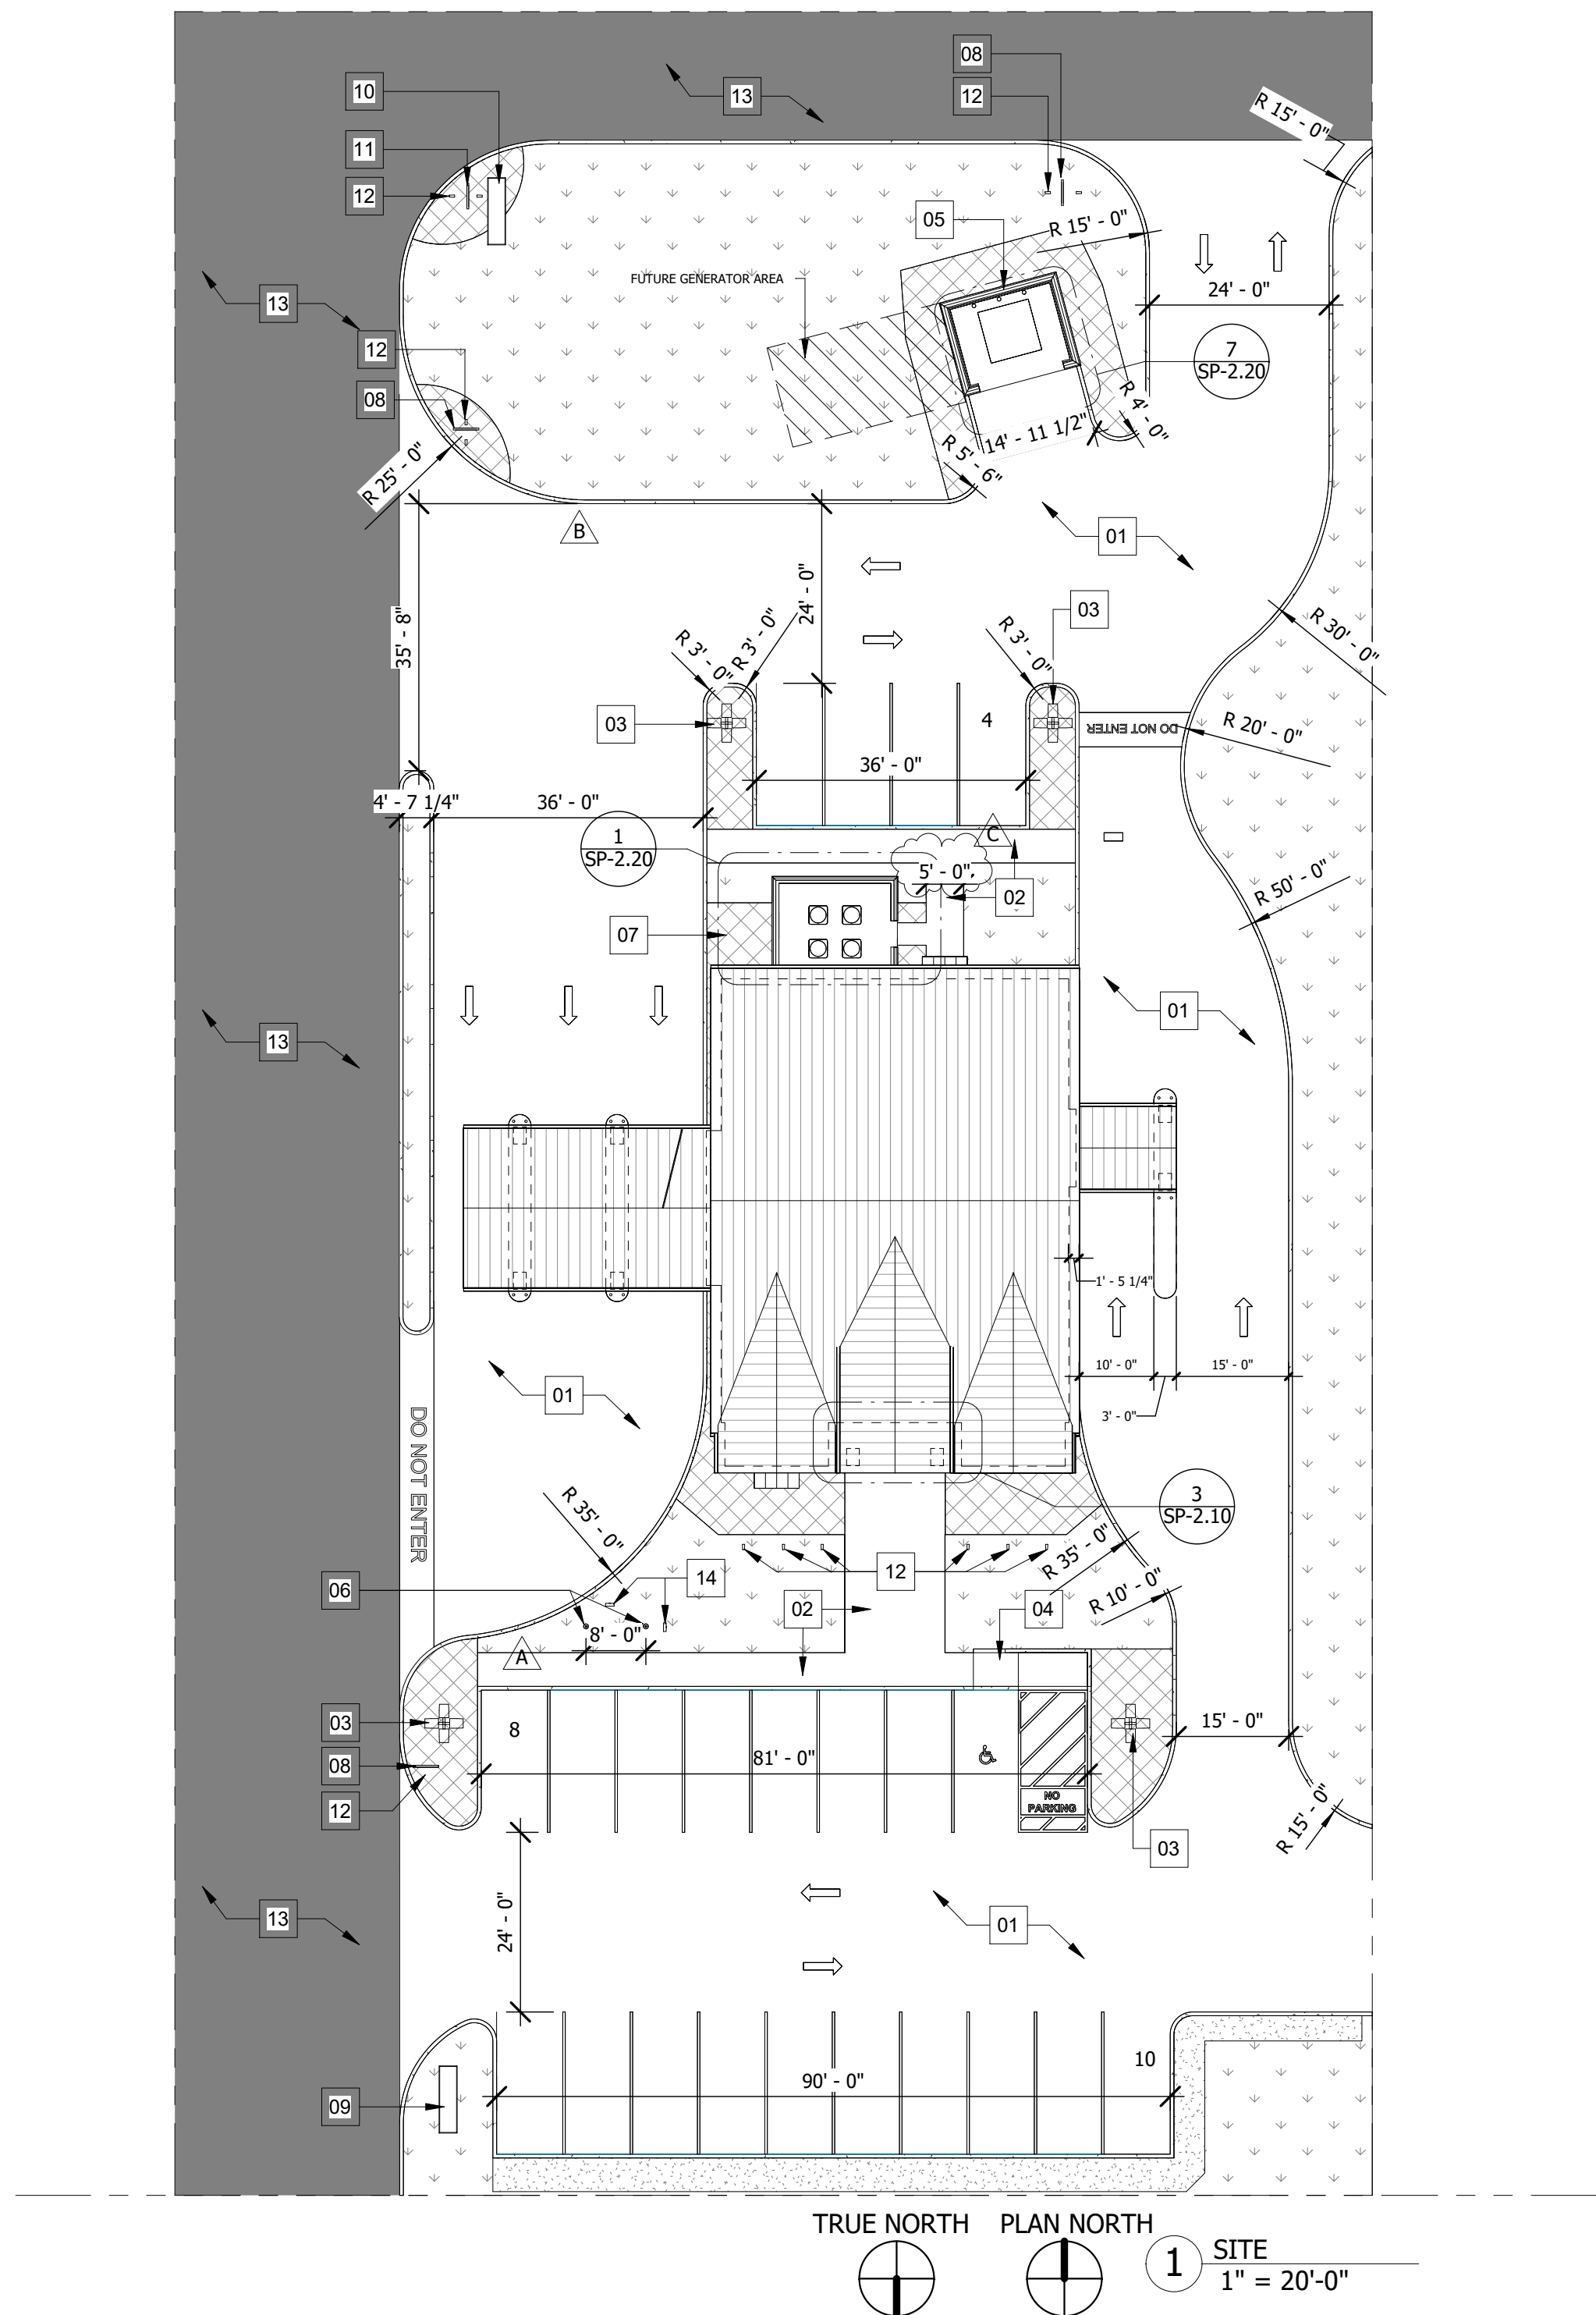

GENERAL NOTES

1. ALL MECHANICAL EQUIPMENT TO SCREENED FROM VIEW PER ZONING ORDINANCE.
2. ALL LIGHTING TO COMPLY WITH LIGHTING ORDINANCE. CITY LIGHT-POLLUTION RESTRICTIONS REQUIRE EXTERIOR LIGHTING TO BE 3000K.
3. DEVELOPMENT TO COMPLY WITH ZONING ORDINANCE.
4. ALL PAINTED PARKING STRIPING SHALL BE 4" WHITE.
5. SOIL POISON FOR WEEDS UNDER BUILDING PAD.
6. NEW SIDEWALKS ALONG xxx.
7. "FIRE LANES" SHALL BE MARKED WITH A RED PAINTED LINE AT LEAST FIVE (5) INCHES WIDE AROUND THE PERIMETER THEREOF WITH THE WORDS "FIRE LANE" AND "NO PARKING" IN WHITE LETTERS AT LEAST FOUR (4) INCHES HIGH PAINTED ON THE SURFACE. THE WORDS "FIRE LANE NO PARKING"

SITE KEYED NOTES

NOTE NUMBER	NOTE TEXT
01	CONCRETE PAVING RE: CIVIL DWGS.
02	NEW CONCRETE SIDEWALK RE: CVIIL DWGS.
03	PROPOSED POLE LIGHT FIXTURE RE: ELECTRICAL DWGS.
04	ADA RAMP RE: CIVIL DWGS.
05	NEW DUMPSTER ENCLOSURE RE:SP-2.10
06	FLAGPOLES (2)- WINDSTORM RATED PER LOCAL BUILDING CODE
07	NEW MECHANICAL ENCLOSURE RE:SP-2.10
08	DIRECTIONAL SIGN RE:A-14.10 / A-14.11
09	MONUMENT SIGN RE:A-14.10
10	OPTION - MONUMENT SIGN RE:A-14.10
11	OPTION DIRECTIONAL SIGN RE:A-14.10 / A-14.11
12	DIRECTIONAL SIGN GROUND LIGHTING ON BOTH SIDES
13	EXISTING CONCRETE PAVING
14	FLAGPOLES (2) GROUND LIGHTING

	DATE
ISSUED FOR CLIENT APPROVAL	08.17.2026
ISSUED FOR BIDDING	09.11.2026
ISSUED FOR PERMIT	09.11.2026
ISSUED FOR CONSTRUCTION	

REVISIONS

MARK	DESCRIPTION	DATE
A	ADDENDUM A	09.18.26
B	ADDENDUM B	09.25.26
C	ADDENDUM C	10.07.26

The information, ideas, designs, details, layouts, techniques, features, arrangements, plans, sequences, dimensions, allowances, tolerances, conceptions, specifications, intentions, technology or embodiments, as illustrated, arranged, organized, described, or otherwise set forth herein, are hereby disclosed in detail, whether reduced to tangible form herein, either expressly, implicitly or by implication, are the confidential and proprietary information of SLI Design, Inc., and shall be used for any purpose other than that specifically authorized in writing by SLI Design, Inc. without a written block or legend in which they are and have been prepared by SLI Design, Inc. Any other reproduction, disclosure or use of any portion of the confidential and proprietary information of SLI Design, Inc., shall be a breach of the confidentiality and proprietary rights of SLI Design, Inc. and shall be subject to SLI Design, Inc. for a specific project or Contract. Any copying, duplicating, reproducing, utilization, alteration, modification, revision or change to this drawing, is expressly prohibited unless done with the prior written consent or approval of SLI Design, Inc. This drawing is the property of SLI Design, Inc. and requires SLI Design, Inc. approval. This drawing is loaned by SLI Design, Inc., for the limited purpose of complying with a specific Contract. The drawing remains the property of SLI Design, Inc. and shall be returned to SLI Design, Inc. upon completion of the Contract, unless specifically authorized by Contract, under which it was loaned.

PRINT DATE: 10/8/2026 11:37:05 AM



09/25/26

DRAWING TITLE

SITE PLAN

DRAWN BY	RG	SHEET NO.
----------	----	-----------

CHECKED BY _____

5

APPROVED BY _____ TE _____

SP-1.10



ARCHITECTURE | DESIGN | CONSTRUCTION

15810 PARK TEN PLACE, SUITE 300
HOUSTON, TEXAS 77084
713-465-4650
www.sligroup.com

© COPYRIGHT



National Bank & Trust

National Bank & Trust - Bastrop

809 SAM HOUSTON DR
BASTROP TX 78602

Project Number : 8989