

National Bank & Trust - Bastrop

264 FM 969 BLDG. 3
BASTROP, TX 78602



ARCHITECTURE | DESIGN | CONSTRUCTION

15810 PARK TEN PLACE, SUITE 300
HOUSTON, TEXAS 77084
713-465-4650
www.sligroup.com

© COPYRIGHT




Project Number : 8989

SEPTEMBER 11,2026: ISSUED FOR BID AND PERMIT

RENDERING



VICINITY MAP

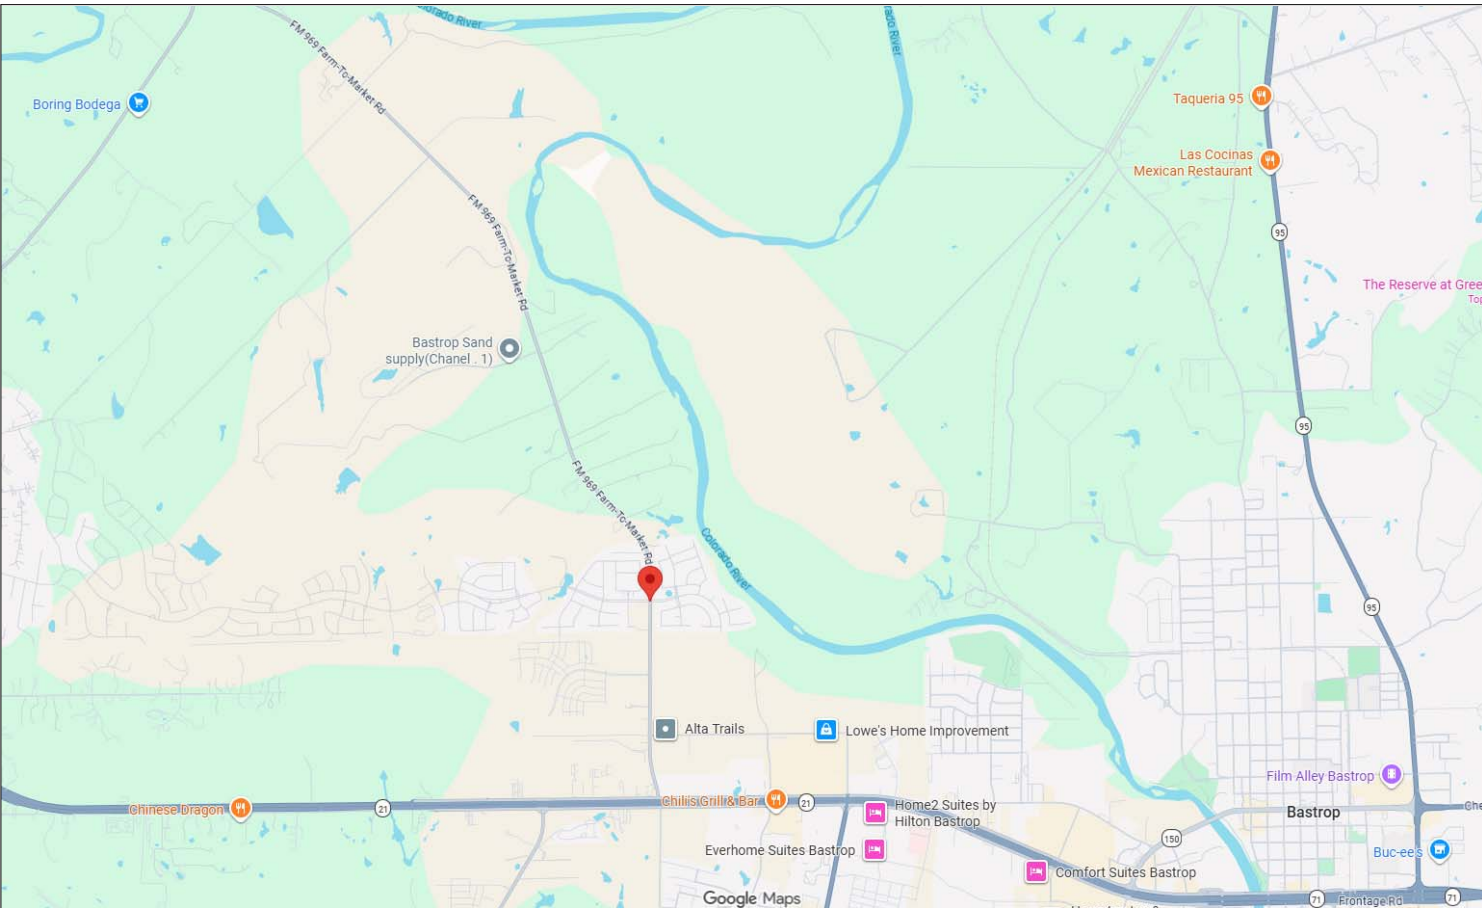

GENERAL

- T-1.00 TITLE SHEET
- T-1.10 GENERAL NOTES
- T-1.20 BUILDING ENVELOPE ANALYSIS
- T-1.30 FIRE APPARATUS SITE ACCESS PLAN
- T-1.40 LIFE SAFETY PLAN

CIVIL

- C-1 COVER SHEET
- C-2 GENERAL & CONSTRUCTION NOTES
- C-3 FINAL PLAT (1 OF 2)
- C-4 FINAL PLAT (2 OF 2)
- C-5 EROSION CONTROL PLAN
- C-6 EROSION CONTROL NOTES & DETAILS
- C-7 SITE PLAN
- C-8 UTILITIES PLAN
- C-9 STORM SEWER PLAN
- C-10 GRADING PLAN
- C-11 DRAINAGE PLAN
- C-12 PAVEMENT PLAN
- C-13 CONSTRUCTION DETAILS (1 OF 2)
- C-14 CONSTRUCTION DETAILS (2 OF 2)
- C-15 WATER DETAILS
- C-16 WASTEWATER DETAILS

ARCHITECTURAL SITE

- SP-1.00 OVERALL DEVELOPMENT SITE PLAN
- SP-1.10 SITE PLAN
- SP-2.10 SITE PLAN DETAILS
- SP-2.20 SITE PLAN DETAILS
- SP-2.30 SITE PLAN DETAILS
- L1 LANDSCAPE PLAN
- L2 LANDSCAPE PLAN
- IR1 IRRIGATION CONCEPT

ARCHITECTURAL

- A-0.00 ACCESSIBILITY ROUTE COMPLIANCE
- A-0.10 ACCESSIBILITY ELEMENT COMPLIANCE
- A-1.00 FLOOR PLAN
- A-1.10 FLOOR PLAN-ANNOTATION
- A-1.20 ENLARGED PLAN DETAILS
- A-1.30 PLAN DETAILS
- A-1.40 PLAN DETAILS
- A-2.00 DOOR SCHEDULE
- A-2.10 WINDOW SCHEDULE
- A-3.00 INTERIOR PARTITIONS
- A-4.00 RCP
- A-4.10 ATTIC PLATFORM
- A-4.20 CEILING DETAILS
- A-5.00 ROOF PLAN
- A-5.10 ROOF DETAILS
- A-6.00 EXTERIOR BUILDING ELEVATIONS
- A-6.10 EXTERIOR BUILDING ELEVATIONS
- A-7.00 BUILDING SECTIONS
- A-7.10 BUILDING SECTIONS
- A-8.00 WALL SECTIONS
- A-8.10 WALL SECTIONS
- A-9.00 EXTERIOR TRIMS
- A-9.10 TYP. DETAILS
- A-10.00 INTERIOR ELEVATIONS
- A-10.01 INTERIOR ELEVATIONS
- A-11.00 MILLWORK DETAILS

ARCHITECTURAL

- A-11.01 INTERIOR TRIM/MOLDING
- A-12.00 FINISHED FLOOR
- A-12.01 BANK EQUIPEMENT
- A-12.02 RESTROOM ACCESSORIES
- A-13.00 POWER PLAN
- A-14.00 INTERIOR SIGNAGE
- A-14.10 EXTERIOR SIGNAGE

STRUCTURAL

- S000 GENERAL NOTES
- S001 GENERAL NOTES
- S002 GENERAL NOTES
- S003 TESTING AND INSPECTIONS
- S101 FOUNDATION PLAN
- S201 ROOF FRAMING PLAN
- S202 HIGH ROOF FLOOR FRAMING PLAN
- S301 FOUNDATION DETAILS
- S302 TYPICAL FOUNDATION DETAILS
- S401 FRAMING DETAILS
- S402 FRAMING DETAILS
- S403 FRAMING DETAILS

MEP

- MEP-1.00 MEP SPECIFICATIONS
- MEP-2.00 MEP SPECIFICATIONS
- MEP-3.00 MEP SPECIFICATIONS
- MEP-4.00 MEP SITE PLAN
- M-0.10 MECHANICAL INFORMATION
- M-1.10 MECHANICAL PLAN
- M-2.10 MECHANICAL DETAILS
- E-0.10 ELECTRICAL INFORMATION
- E-1.10 ELECTRICAL LIGHTING PLAN
- E-2.10 ELECTRICAL POWER PLAN
- E-3.10 ELECTRICAL PLAN - ATTIC
- E-4.10 ELECTRICAL SCHEDULES
- E-5.10 ELECTRICAL DETAILS
- E-6.10 GENERATOR SPECIFICATIONS
- E7.10 INTERIOR LIGHTING PHOTOMETRICS
- E8.10 EXTERIOR LIGHTING PHOTOMETRICS
- P-0.10 PLUMBING INFORMATION
- P-1.10 PLUMBING PLAN
- P-2.10 PLUMBING SPEC SHEETS
- P-2.20 PLUMBING SPEC SHEETS
- P-3.10 PLUMBING DETAILS
- P-4.10 PLUMBING RISERS

PLUMBING FACILITIES

	REQUIRED	PROVIDED
WATER CLOSETS FOR MEN PER FLOOR:	1	1
WATER CLOSETS FOR WOMEN PER FLOOR:	1	1
LAVATORIES FOR MEN PER FLOOR:	1	1
LAVATORIES FOR WOMEN PER FLOOR:	1	1

PROJECT TEAM

ARCHITECT/CONTRACTOR
SLI GROUP
15810 PARK TEN PLACE, SUITE 300
HOUSTON, TEXAS 77084
713-465-4650

STRUCTURAL ENGINEER
CJG Engineers - Houston LLC
6051 North Course Drive, Suite 375
Houston, Texas 77072

SURVEYOR

Thompson Engineering
10665 Richmond Avenue
Building Five, Suite 192
Houston, Texas 77042

CIVIL ENGINEER
CARLSON BRIGANCE & DOERING,
INC.
5701 W. William Cannon Drive
Austin, TX 78749

MEP ENGINEER
E|B|E, Inc.
12603 Southwest Freeway, Suite 170
Stafford, TX 77477

GEOTECHNICAL

ABBREVIATIONS

ABBR	DEFINITION	ABBR	DEFINITION
AC	AIR CONDITIONER	INCL	INCLUDING
ACT	ACOUSTICAL CEILING TILE	INS	INSULATION
ADD	ADDITIONAL	INT	INTERIOR
ADJ	ADJACENT	JAN	JANITOR
AFF	ABOVE FINISH FLOOR	JC	JANITOR'S CLOSET
AFC	AT FINISH CEILING	JT	JOINT
ALUM	ALUMINUM	LP	LOW POINT
ARCH	ARCHITECTURAL	LAM	LAMINATED
BD	BOARD	LAV	LAVATORY
BFF	BELOW FINISH FLOOR	LGT	LIGHTING
BLDG	BUILDING	MAX	MAXIMUM
BLKG	BLOCKING	MBM	METAL BUILDING MANUFACTURER
BM	BEAM	MECH	MECHANICAL
BO	BOTTOM OF	MEMB	MEMBRANE
BRG	BEARING	MFR	MANUFACTURER
CBD	CHALKBOARD	MIN	MINIMUM
CI	CAST IRON	MISC	MISCELLANEOUS
CIP	CAST-IN-PLACE	MO	MASONRY OPENING
CJ	CONTROL JOINT	MTL	METAL
CL	CENTERLINE	NIC	NOT IN CONTRACT
CLR	CLEAR	NO	NUMBER
CLR	CLEAR	NTS	NOT TO SCALE
CLO	CLOSET	OC	ON CENTER
CMU	CONCRETE MASONRY UNIT	OHD	OVERHEAD DOOR
CONT	COLUMN	OPNG	OPENING
CONC	CONCRETE	OPP	OPPOSITE
CONT	CONTRIBUTUS	OPP HD	OPPOSITE HAND
CPT	CARPET	PART	PARTITION
CT	CERAMIC TILE	PC	PRECAST
DET	DETAIL	PEMB	PRE-ENGINEERED METAL BUILDING
DF	DRINKING FOUNTAIN	PLAM	PLASTIC LAMINATE
DN	DOWN	PT	PRESSURE TREATED
DN	DOWN	PTD	PAINTED
DR	DOOR	PVC	POLYVINYL CHLORIDE
DWG	DRAWING	QT	QUARRY TILE
EA	EACH	QTY	QUANTITY
EJ	EXPANSION JOINT	R	RADIUS or RISER
ELEC	ELECTRICAL	RA	RETURN AIR
ELEV	ELEVATION or ELEVATOR	RD	ROOF DRAIN
EXT	EXTERIOR	REF	REFERENCE
EQ	EQUAL	REF	REINFORCING or REINFORCED
EQUIP	EQUIPMENT	REQ	REQUIRED
EXIST	EXISTING	REV	REVISION
FD	FLOOR DRAIN	RTU	ROUGH OPENING
FD	FOUNDATION	RO	ROUGH OPENING
FE	FIRE EXTINGUISHER	RTU	ROUGH OPENING
FEC	FIRE EXTINGUISHER CABINET	SECT	SECTION
FF	FINISH FLOOR	SIM	SIMILAR
FFE	FINISH FLOOR ELEVATION	SPEC	SPECIFICATION
FFT	FINISH FLOOR TRANSITION	SQ	SQUARE
FIN	FINISH	SSTL	STAINLESS STEEL
FIXT	FIXTURE	STD	STANDARD
FR	FIRE-RATED	STL	STEEL
FRP	FIBERGLASS REINFORCED PLASTIC	STRUC	STRUCTURAL
FT	FOOT	SUSP	SUSPENDED
FV	FIELD VERIFY	TREAD	TREAD
GA	GALVE	TBD	TO BE DETERMINED or TACKBOARD
GALV	GALVANIZED	TD	TRENCH DRAIN
GC	GENERAL CONTRACTOR	TO	TOP OF
GL	GLASS	TOP OF	TOP OF CONCRETE
GYP BD	GYPNUM BOARD	TOS	TOP OF STEEL
HC	HANDICAP ACCESSIBLE	TOW	TOP OF WALL
HDW	HARDWARE	THK	THICK
HGT	HEIGHT	TYP	TYPICAL
HM	HOLLOW METAL	UNO	UNLESS NOTED OTHERWISE
HORIZ	HORIZONTAL	VERT	VINYL COMPOSITION TILE
HP	HIGH POINT	WD	WOOD
HVAC	HEATING, VENTILATION, AND AIR CONDITIONING	WIDW	WIDE FLANGE
IN	INCH	WPR	WATERPROOFING

DRAWING SYMBOLS LEGEND

SYMBOLS	DESCRIPTION	SYMBOLS	DESCRIPTION	SYMBOLS	DESCRIPTION
	NORTH ARROW		PARTITION TYPE		COLUMN GRID
	DRAWING NAME, NUMBER, AND SCALE		WINDOW TYPE		CENTERLINE
	ENLARGED DETAIL REFERENCE		DOOR IDENTIFICATION		BREAK LINE
	EXTERIOR ELEVATION		ROOM NAME		SPOT ELEVATION
	BUILDING SECTION		ROOM NUMBER		
	WALL SECTION		INTERIOR ELEVATION		
	SECTION DETAIL		DIMENSION LINES		
	VERTICAL ELEVATION		MATCH LINE		
			REVISION NUMBER & AFFECTED AREA		
			FIRE EXTINGUISHER		

TYPICAL MOUNTING HEIGHTS:

CONVENIENCE OUTLETS	15" (FLOOR TO BOTTOM OF BOX UNLESS OTHERWISE NOTED ON PLAN)
LIGHT SWITCHES	45" (FLOOR TO BOTTOM OF BOX)
FIRE ALARM PULL STATIONS	48" (FLOOR TO BOTTOM OF PULL)
TELEPHONE OUTLETS	15" (FLOOR TO BOTTOM OF BOX OR AS NOTED ON PLAN)
WALL TELEPHONE OUTLETS	45" (FLOOR TO BOTTOM OF BOX)
DATA CABLE OUTLETS	15" (FLOOR TO BOTTOM OF BOX)
SMOKE AND HEAT DETECTORS	CEILING MOUNTED

GENERAL NOTES:

1. NOTIFY ARCHITECT OF ANY DISCREPANCIES AND/OR OMISSIONS.
2. ALL WORK SHALL COMPLY WITH ALL FEDERAL, STATE, AND LOCAL ORDINANCES.
3. ALL DIMENSIONS ARE TO FINISHED FACE OF PARTITIONS.
4. ALL DOORS ON AN ACCESSIBLE ROUTE SHALL HAVE A MIN. 18" CLEAR ON THE PULL SIDE, A MIN. 12" CLEAR ON THE PUSH SIDE WHEN DOOR IS EQUIPPED WITH BOTH A LATCH AND CLOSER.
5. ALL DOORS TO RECEIVE NEW AMERICAN DISABILITIES ACT COMPLIANT HARDWARE.

1 OVERALL DEVELOPMENT FIRE APPARATUS SITE ACCESS PLAN
1" = 40'-0"

FH	FIRE HYDRANT
	FIRE LANE



T-1.30

OCCUPANT LOAD FOR					
Number	Name	Occupancy	Area	Occupant Factor	Occupancy Load
100	LOBBY	BUSINESS	587 SF	150	4
102	MANAGER	BUSINESS	226 SF	150	2
103	TELLER	BUSINESS	266 SF	150	2
104	CASH ROOM	BUSINESS	108 SF	150	1
105	CEO OFFICE	BUSINESS	150 SF	150	2
106	DATA/ELEC.	ACCESSORY	95 SF	300	1
108	MEN	BUSINESS	59 SF	0	
109	WOMEN	BUSINESS	59 SF	0	
110	JANITOR	ACCESSORY	18 SF	300	1
111	CORRIDOR	CIRCULATION	190 SF	0	
112	STORAGE	STORAGE	79 SF	300	1
113	BREAK ROOM	ACCESSORY	135 SF	150	1
114	WORKROOM	ACCESSORY	58 SF	300	1
115	ATM	STORAGE	50 SF	300	1
116	OFFICE	BUSINESS	129 SF	150	1
117	PERSONAL BANKER	BUSINESS	129 SF	150	1
118	LOAN OFFICER	BUSINESS	226 SF	150	2
124	Room		Not Placed		
			2566 SF		21

LIFE SAFETY:

NOTE:
FIRE EXTINGUISHER: FE
FIRE EXTINGUISHER SPEC: CLASS A, 10LBS
HT SERIES-HALOTRON I - HT11
FIRE EXTINGUISHER CABINET SPEC:
LARSEN AL2712-DM
AED SPEC: PHILIPS AA-M5066A-WC280-100-SL-A
AED CABINET SPEC: LARSEN S1414-RD

EMERGENCY LIGHTING: REF. SHEET E-2.1 & E-2.2
EXIT SIGNS: REF. SHEET E-2.1 & E-2.2
SMOKE DETECTORS: REF. SHEET MEP
PANIC HARDWARE: REF. SHEET A-2.00

GENERAL NOTES


1. REFER TO ELECTRICAL DRAWINGS FOR LOCATIONS AND QUANTITY OF SMOKE DETECTORS AND ILLUMINATED EXIT SIGNS.
2. REFER TO A-3.00 FOR COMPOSITION OF RATED PARTITIONS.
3. REFER TO A-2.00 FOR DOOR SCHEDULE IDENTIFYING FIRE RATING RATINGS
4. IF AN OPENING OCCURS IN A RATED WALL, REFER TO THE SPECIFICATIONS FOR REQUIREMENTS.
5. FIRE ALARM SYSTEM WILL REQUIRE SEPARATE PERMIT AND SUBMITTAL. ISSUANCE OF A BUILDING PERMIT DOES NOT IMPLY APPROVAL TO INSTALL THE FIRE ALARM SYSTEM. SYSTEM SHALL BE INSTALLED IN ACCORDANCE WITH NFPA STANDARD 14 AND THE COUNTY FIRE MARSHALL.
6. ALL EXITS SHALL COMPLY WITH ACCESSIBLE STANDARDS AND DISCHARGE TO A PAVED PUBLIC WAY, OR A PAVED SIDEWALK WHICH LEADS TO A PUBLIC WAY.
7. BUILDING WILL BE CONSTRUCTED IN ACCORDANCE WITH THE CITY FIRE CODE AND REFERENCED DOCUMENTS.

APPLICABLE CODES

2015 IBC WITH CITY OF HOUSTON AMENDMENTS
2020 NEC WITH CITY OF HOUSTON AMENDMENTS
2015 UPC WITH CITY OF HOUSTON AMENDMENTS
2015 IFC WITH CITY OF HOUSTON AMENDMENTS
2015 IECC WITH CITY OF HOUSTONAMENDMENTS
2015 UMC WITH CITY OF HOUSTON AMENDMENTS
2012 TAS TEXAS ACCESSIBILITY STANDARDS (ADOPTED MARCH
2012)

LEGEND

- | | |
|---|---|
|  | NEW PARTITION NON-RATED
RE: A-3.0 FOR PARTITION TYPES |
|  | LONGEST EXIT ROUTE PER LEVEL |
|  | EXIT ROUTE |
|  | EXIT POINT WITH WIDTH INDICATED IN INCHES
OCCUPANT LOAD SHOWN VERTICAL
P-PROVIDED EXIT WIDTH OF EGRESS COMPONENT
R-REQUIRED EXIT WIDTH OF EGRESS COMPONENT |
|  | FIRE EXTINGUISHER CABINET &
FIRE EXTINGUISHER |
|  | AUTOMATED EXTERNAL DEFIBRILLATOR CABINET
& AUTOMATED EXTERNAL DEFIBRILLATOR |

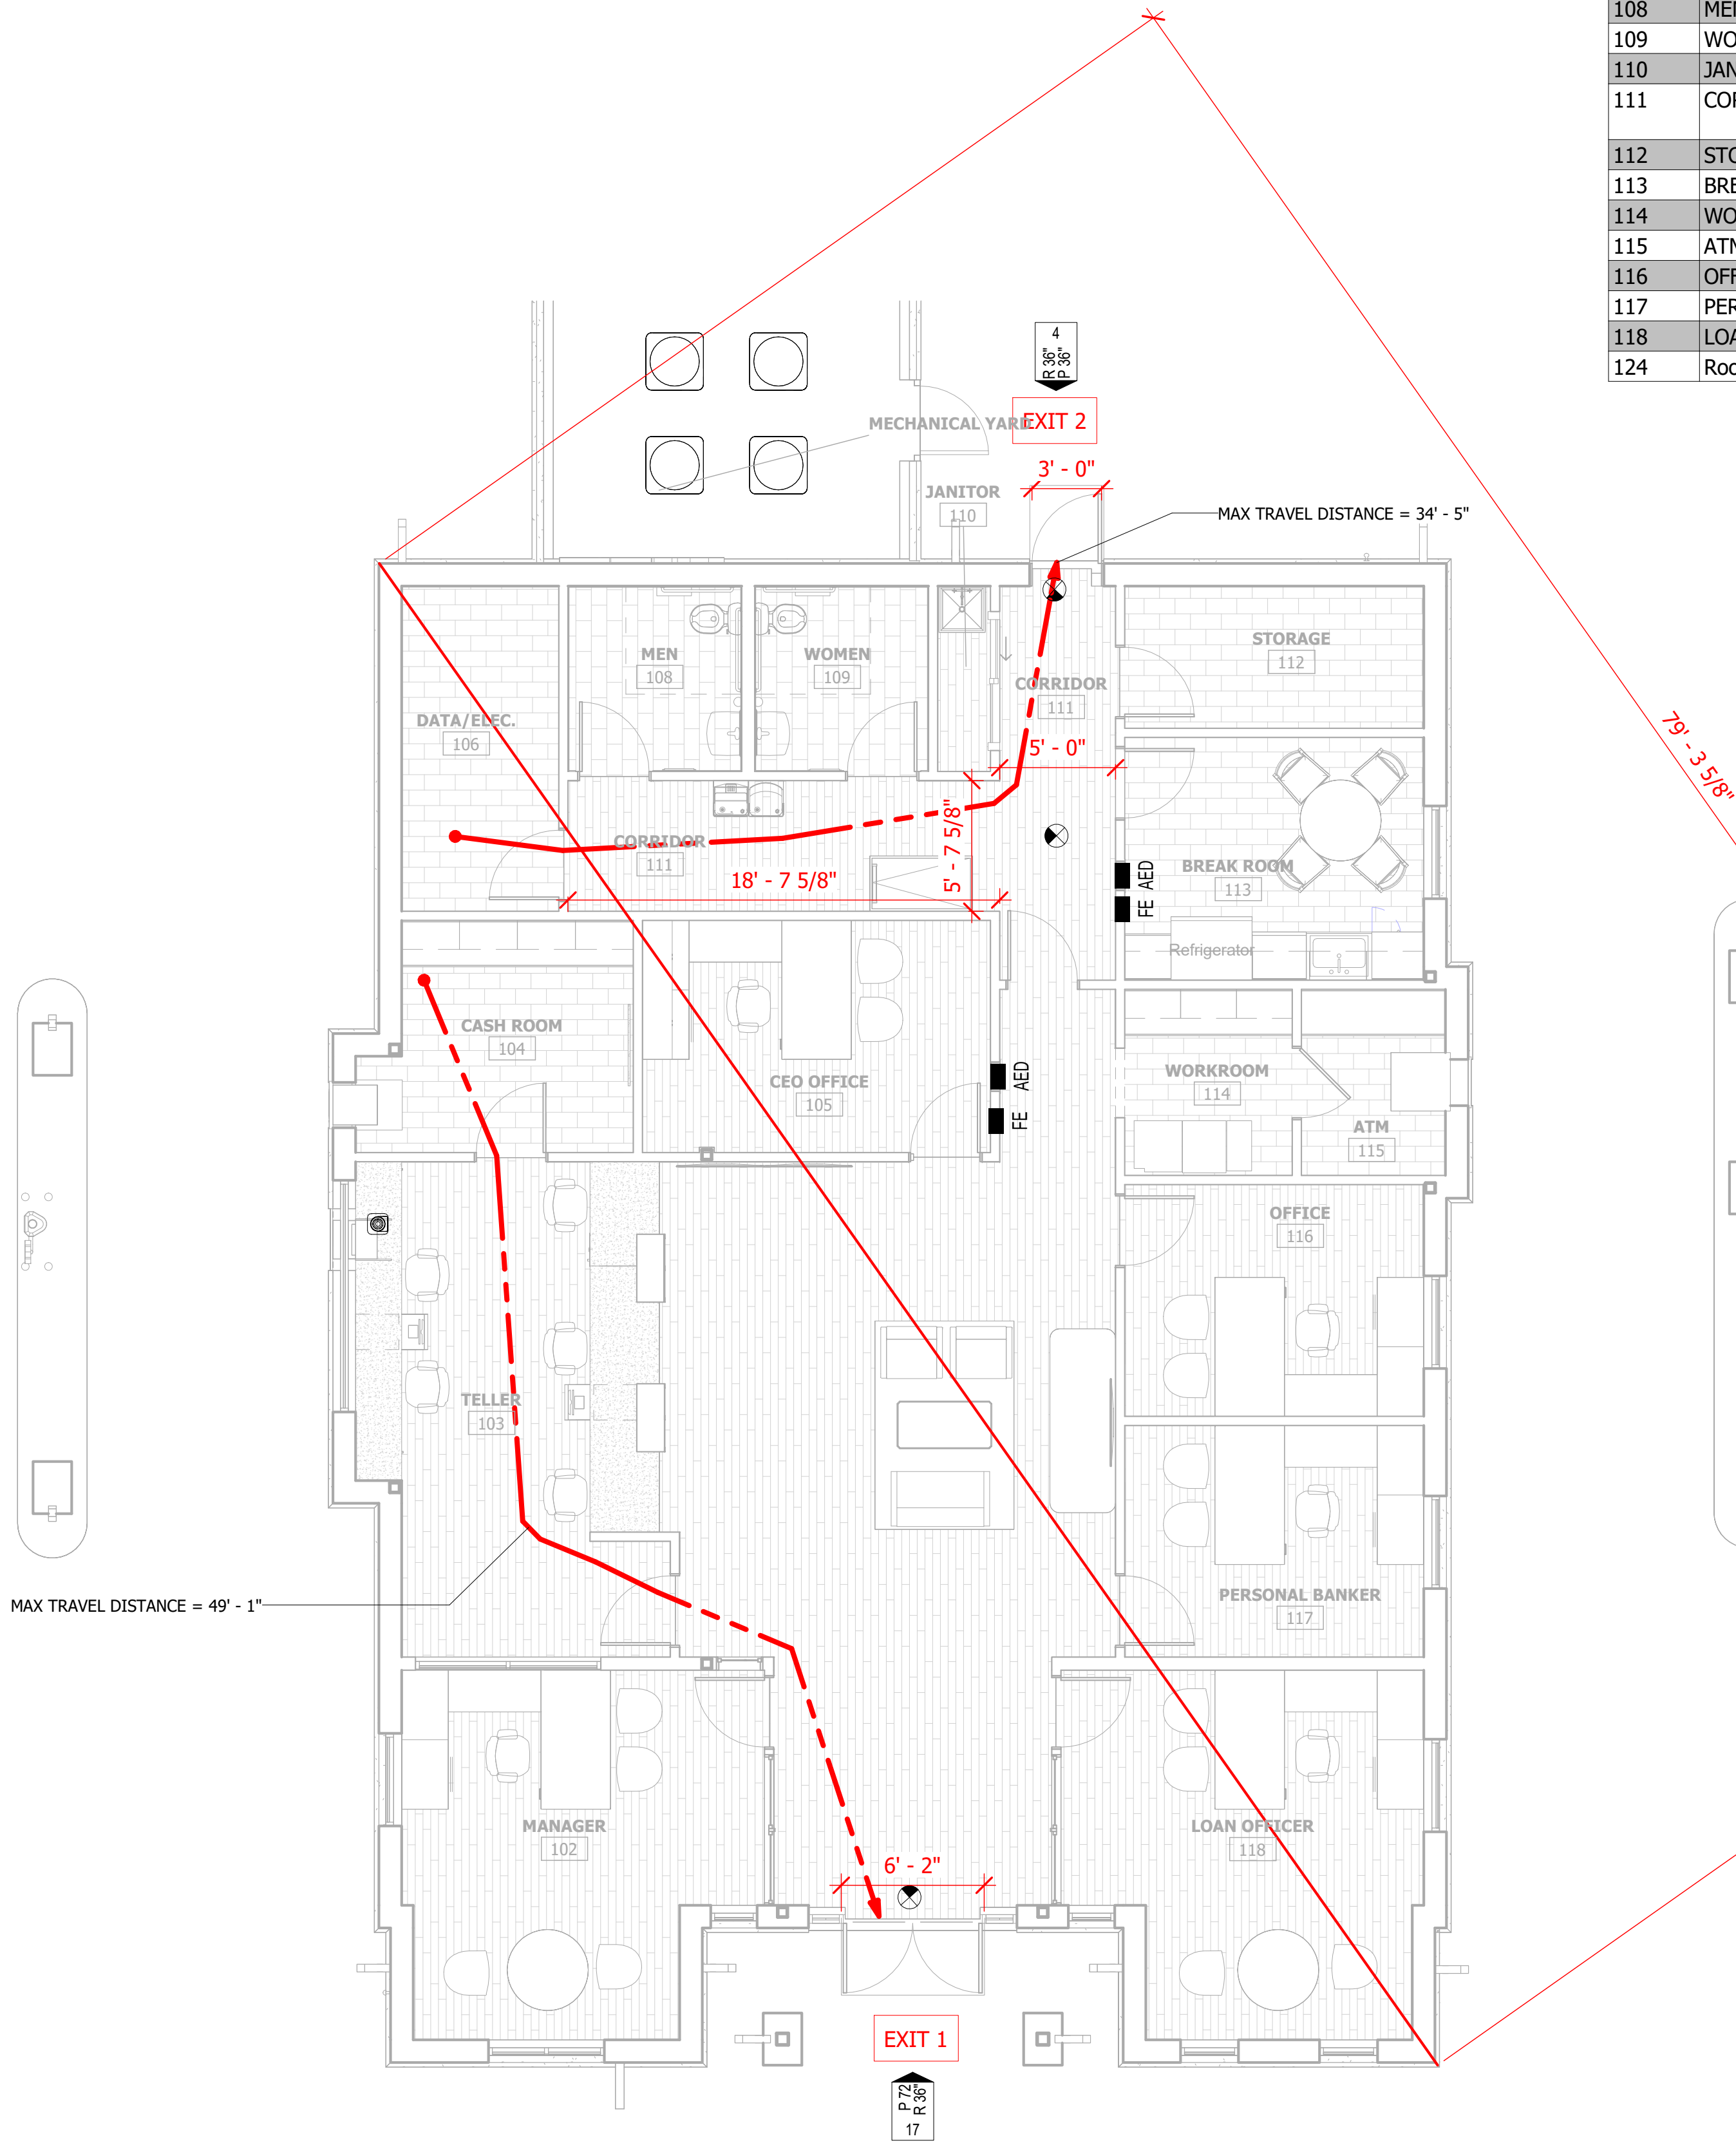

① LIFE SAFETY
 $\frac{3}{16}'' = 1'-0''$



SLI
GROUP, INC.

ARCHITECTURE | DESIGN | CONSTRUCTION

15810 PARK TEN PLACE, SUITE 300
HOUSTON, TEXAS 77084
713-465-4650
www.sligroup.com

NBT
National Bank & Trust
National Bank & Trust - Bastrop

264 FM 969 BLDG. 3
BASTROP, TX 78602

Project Number : 8989

	DATE
ISSUED FOR CLIENT APPROVAL	08.17.2026
ISSUED FOR BIDDING	09.11.2026
ISSUED FOR PERMIT	09.11.2026
ISSUED FOR CONSTRUCTION	

REVISIONS

[illegible]

The information, ideas, designs, details, layouts, techniques, features, arrangements, plans, sequences, dimensions, allowances, tolerances, concepts, specifications, instructions, drawings, notes, calculations, analyses, programs, employed, means, records, indicated, represented, disclosed, expressed or otherwise reduced to tangible form herein, either expressly, inherently or by implication, are the confidential and proprietary information of SLL Design, Inc., and shall remain the confidential and proprietary information of SLL Design, Inc. as identified on the drawing title block or legend for which they are and have been prepared by SLL Design, Inc. Any other reproduction, disclosure or use of any portion of the confidential and proprietary information of SLL Design, Inc., shall be a violation of the confidentiality obligations of the parties under this Agreement from SLL Design, Inc. for a specific project or Contract. Any copying, duplicating, reproducing, utilization, alteration, modification, revision or change to this drawing, is expressly prohibited unless done with the prior written consent or approval of SLL Design, Inc. This shall not constitute a license without the prior written approval. This drawing is loaned by SLL Design, Inc., for the limited purpose of complying with a specific Contract. The drawing remains the property of SLL Design, Inc. and shall not be used for any other purpose without the prior written, specifically authorized by Contract, under which it was loaned.

PRINT DATE: 9/11/2026 9:07:42 AM



09/11/20

DRAWING TITLE

LIFE SAFETY PLAN

DRAWN BY

SHEET NO.

CHECKED BY _____

CA

T-1.40

264 FM 969 BLDG 3
BASTROP, TEXAS 78602

BASTROP FIRE DEPARTMENT	
FIRE DESIGN CODES	IFC 2018 W/ COA LOCAL AMENDMENTS
FIRE FLOW DEMAND @ 20 PSI	1,500 GPM
INTENDED USE	COMMERCIAL
CONSTRUCTION CLASSIFICATION	V-A
BUILDING FIRE AREA (SF)	2,947 sf
AUTOMATIC FIRE SPRINKLERS	NO
REDUCED FIRE FLOW DEMAND	NO
AFD FIRE HYDRANT FLOW TEST DATE	
AFD FIRE HYDRANT FLOW TEST LOCATION	

NOTE: ALL RESPONSIBILITY FOR THE ADEQUACY OF THESE PLANS REMAINS WITH THE ENGINEER WHO PREPARED THEM. IN REVIEWING THESE PLANS, THE CITY OF BASTROP MUST RELY UPON THE ADEQUACY OF THE DESIGN ENGINEER.


NO.	REVISION / CORRECTIONS DESCRIPTION	REVISE (R) ADD (A) VOID (V) SHEET NO'S	TOTAL # SHEETS IN PLAN SET	NET CHANGE IMP. COVER (SQ. FT)	TOTAL SITE IMP. COVER (SQ. FT.)/(%)	BASTROP APPROVAL/DATE	BASTROP APPROVED BY	DATE IMAGED	TRANS COUNT APPROVED DATE	TNR APPROVED BY
-----	------------------------------------	--	----------------------------	--------------------------------	-------------------------------------	-----------------------	---------------------	-------------	---------------------------	-----------------

NOTED: ALL REVISIONS AND CORRECTIONS SHOULD BE REVIEWED AND APPROVED BY BASTROP COUNTY




C-1

C-2

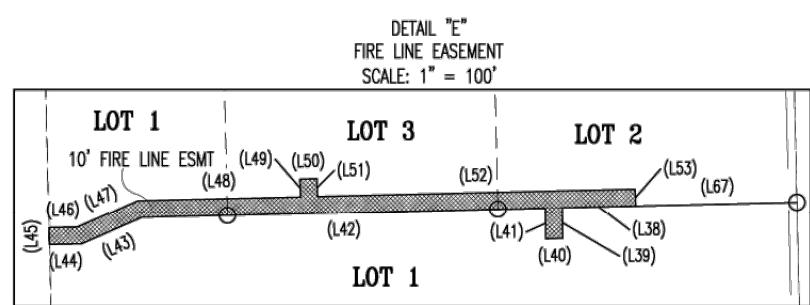

HUNT COMMUNITIES BASTROP, LLC
(1258.002 ACRES)
DOCUMENT NO. 201617588
O.P.R.B.C.TX.

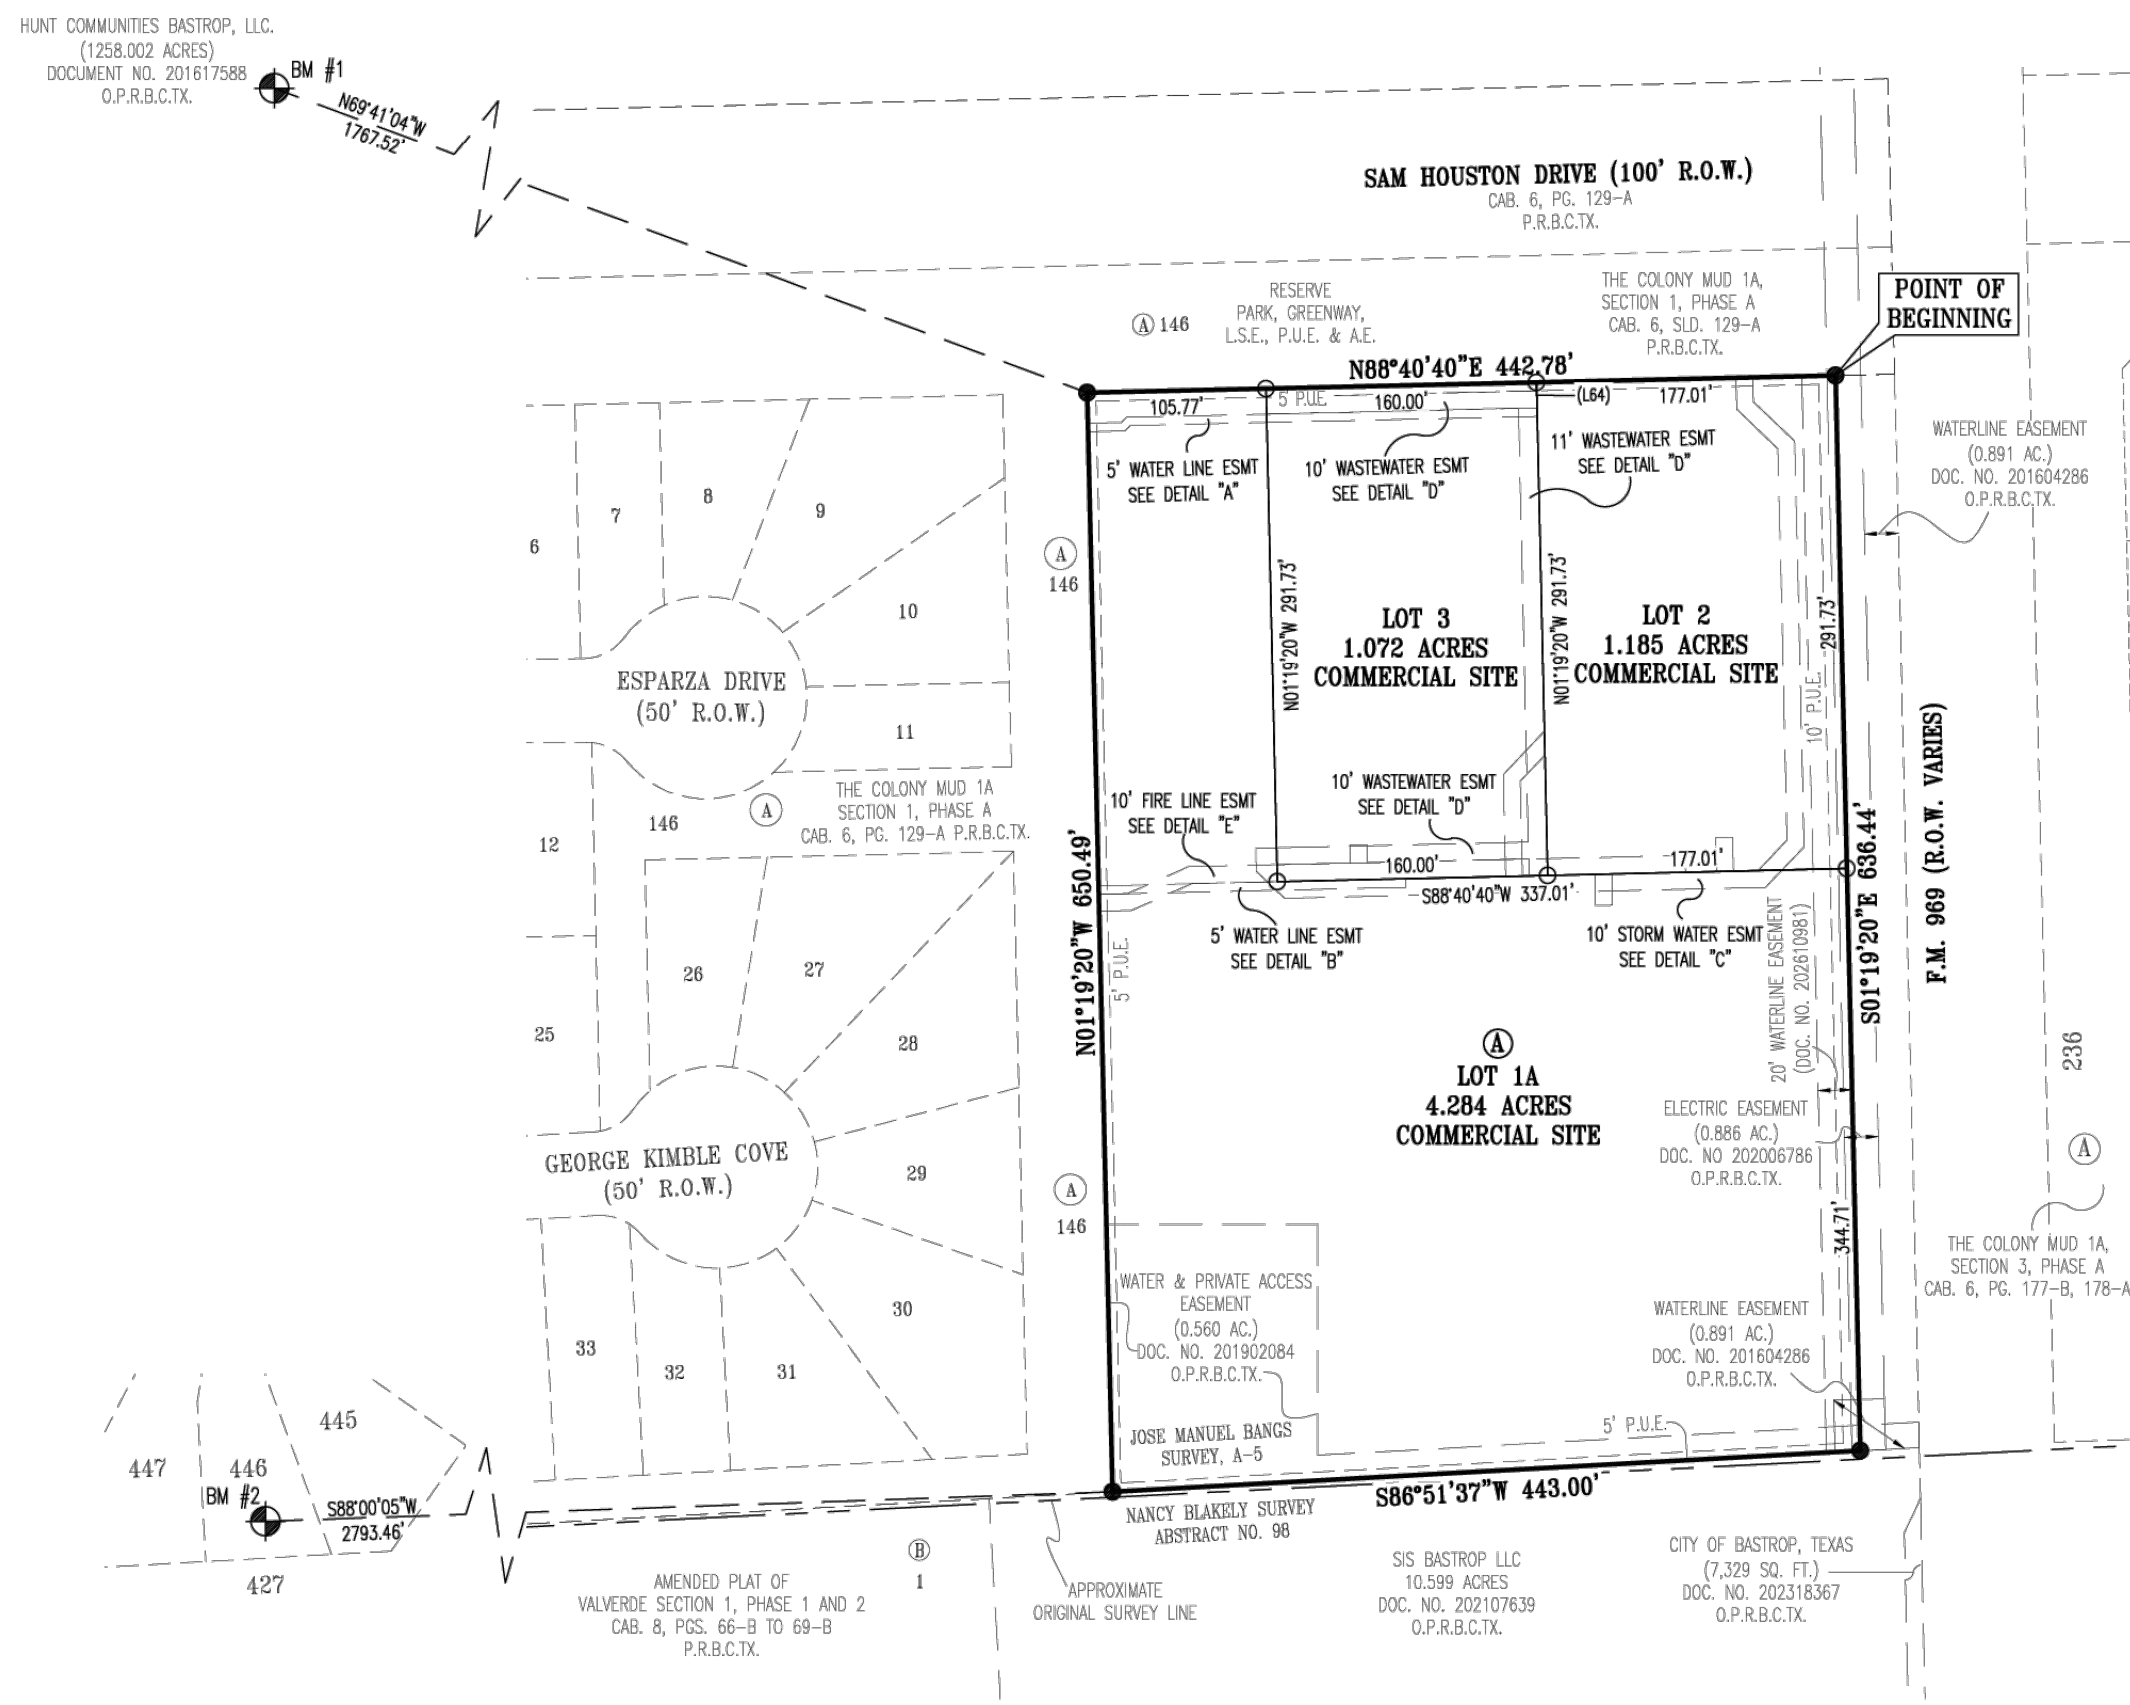

Eosment Line Table			Eosment Line Table			Eosment Line Table			Eosment Line Table		
Line #	Length	Direction	Line #	Length	Direction	Line #	Length	Direction	Line #	Length	Direction
(.1)	5.00	N01°19'20"W	(.21)	20.00	S01°19'21"E	(.41)	18.33	S01°19'20"E	(.61)	149.00	N88°40'40"E
(.2)	240.97	N88°40'40"E	(.22)	135.00	N88°40'40"E	(.42)	238.65	N88°40'40"E	(.62)	10.00	S01°19'20"E
(.3)	4.24	N43°40'40"E	(.23)	60.12	N01°19'20"W	(.43)	39.20	N66°10'40"E	(.63)	160.00	S88°40'40"W
(.4)	21.80	N88°40'40"E	(.24)	35.36	N43°40'40"E	(.44)	18.89	N88°40'40"E	(.64)	15.00	N01°19'43"W
(.5)	5.00	S01°19'20"W	(.25)	14.14	S01°19'20"E	(.45)	10.00	S01°19'20"E	(.65)	84.24	N88°40'40"E
(.6)	19.73	S88°40'40"W	(.26)	21.21	S43°40'40"W	(.46)	16.90	S88°40'40"W	(.66)	48.92	S88°40'40"W
(.7)	4.24	S43°40'40"W	(.27)	55.97	S01°19'20"E	(.47)	39.20	S66°10'40"E	(.67)	95.54	N88°40'40"E
(.8)	243.04	N88°40'40"E	(.28)	114.80	N88°40'40"E	(.48)	96.05	S88°40'40"W	(.68)	5.00	S01°19'20"E
(.9)	5.00	N01°19'20"W	(.29)	20.00	N01°19'20"W	(.49)	10.67	S01°19'20"E			
(.10)	181.52	N88°40'40"E	(.30)	10.00	N88°40'40"E	(.50)	10.00	S88°40'40"W			
(.11)	5.00	S01°19'23"E	(.31)	20.00	S01°19'20"E	(.51)	10.67	N01°19'20"W			
(.12)	181.52	S88°40'40"W	(.32)	14.74	N88°40'40"E	(.52)	188.07	S88°40'40"W			
(.13)	14.37	S01°19'20"E	(.33)	24.70	N43°40'40"E	(.53)	10.00	N01°19'20"W			
(.14)	33.83	S46°19'20"E	(.34)	231.83	N01°19'20"W	(.54)	286.73	N01°19'20"W			
(.15)	240.12	S01°19'20"E	(.35)	33.83	N46°19'20"W	(.55)	11.00	N88°40'43"E			
(.16)	32.98	S43°40'40"W	(.36)	18.51	N01°19'20"W	(.56)	10.00	S01°19'20"E			
(.17)	284.61	S88°40'40"W	(.37)	10.00	N88°40'40"E	(.57)	149.00	N88°40'40"E			
(.18)	23.16	N46°19'20"W	(.38)	43.48	N88°40'40"E	(.58)	10.00	S01°18'40"E			
(.19)	13.62	N01°19'20"W	(.39)	18.33	N01°19'20"W	(.59)	149.00	S88°40'40"W			
(.20)	12.60	N88°40'40"E	(.40)	10.00	N88°40'40"E	(.60)	256.73	S01°19'20"E			

METES AND BOUNDS

A DESCRIPTION OF 6.541 ACRES IN THE JOSE MANUEL BANGS SURVEY, ABSTRACT NUMBER 5, BASTROP COUNTY, TEXAS, BEING ALL OF LOT 1, BLOCK A, THE COLONY COMMERCIAL, A SUBDIVISION RECORDED IN CABINET 10, PAGE 24-A. PLAT RECORDS BASTROP COUNTY, TEXAS (P.R.B.C.TX.), AND ALL OF A 1.072 ACRE TRACT CONVEYED TO NATIONAL BANK & TRUST, BY DEED RECORDED IN DOCUMENT NUMBER 202607047 (O.P.R.B.C.TX.), SAID 6.541 ACRE TRACT OF LAND BEING MORE FULLY DESCRIBED BY METES AND BOUNDS AS FOLLOWS:


BEGINNING, AT A CAPPED 1/2 INCH IRON ROD FOUND STAMPED "CBD SETSTONE" AT THE NORTHEAST CORNER OF SAID LOT 1, BLOCK A, BEING ON THE WEST RIGHT-OF-WAY LINE OF FM 969 (R.O.W. VARIES), SAME BEING ON THE SOUTH LINE OF LOT 146, BLOCK A, THE COLONY MUD LA, SECTION 1, PHASE A, A SUBDIVISION RECORDED IN CABINET 6, SLIDE 129-A, (P.R.B.C.T.X.), FOR THE NORTHEAST CORNER AND POINT OF BEGINNING OF THE HEREIN DESCRIBED TRACT,

THENCE, S01°19'20"E, WITH THE COMMON LINE OF SAID FM 969 AND SAID LOT 1, BLOCK A, A DISTANCE OF 636.44 FEET TO A 1/2" IRON ROD FOUND AT THE SOUTHEAST CORNER OF SAID LOT 1, BLOCK A, BEING ON THE NORTH LINE OF A CALLED 10.599 ACRE TRACT CONVEYED TO SIS BASTROP, LLC BY DEED RECORDED IN DOCUMENT NUMBER 202107639, O.P.R.B.C.T.X., FOR THE SOUTHEAST CORNER OF THE HEREIN DESCRIBED TRACT,

THENCE, S86°51'37"W, WITH THE COMMON LINE OF SAID 10.599 ACRE TRACT AND SAID LOT 1, BLOCK A, A DISTANCE OF 443.00 FEET TO A CAPPED 1/2" IRON ROD FOUND STAMPED "CBO SETSTONE" AT THE SOUTHWEST CORNER OF SAID LOT 1, BLOCK A, BEING AT THE SOUTHEAST CORNER OF SAID LOT 146, BLOCK A, FOR THE SOUTHWEST CORNER OF THE HEREIN DESCRIBED TRACT,

THENCE, WITH THE COMMON LINE OF SAID LOT 146, BLOCK A, SAID LOT 1, BLOCK A, AND SAID 1.072 ACRE TRACT THE FOLLOWING TWO (2) COURSES AND DISTANCES, NUMBERED 1 AND 2:

- 1) N01°19'20"W, A DISTANCE OF 650.49 FEET TO A CAPPED 1/2 INCH IRON ROD FOUND STAMPED "CBD SETSTONE" AT THE NORTHWEST CORNER OF SAID LOT 1, BLOCK A, FOR THE NORTHWEST CORNER OF THE HEREIN DESCRIBED TRACT OF LAND, AND
- 2) N88°40'40"E, A DISTANCE OF 442.78 FEET TO THE POINT OF BEGINNING AND CONTAINING 6.541 ACRES OF LAND.

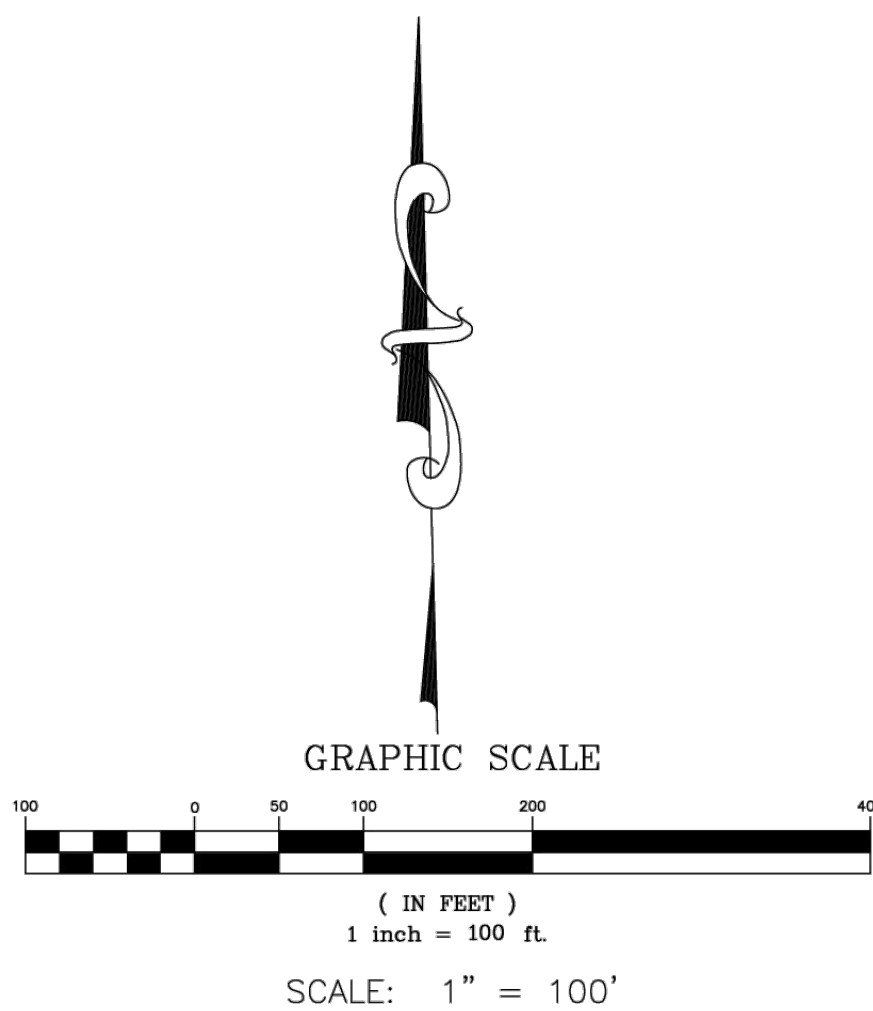

●	1/2" CAPPED IRON ROD FOUND STAMPED
○	"CBO SEISTONE" (UNLESS OTHERWISE NOTED)
○	CAPPED 1/2" CAPPED IRON ROD SET
○	STAMPED "CBO SEISTONE"
1	LOT NUMBER
(A)	BLOCK LETTER
P.U.E.	PUBLIC UTILITY EASEMENT
P.R.B.C.T.X.	PLAT RECORDS OF BASTROP COUNTY, TEXAS
O.P.R.B.C.T.X.	OFFICIAL PUBLIC RECORDS OF BASTROP COUNTY, TEXAS
	WATER LINE EASEMENT
	STORM WATER EASEMENT
	FIRE LINE EASEMENT
	WASTEWATER EASEMENT

DATE: AUGUST 5, 2026

OWNER:
MARKET AT THE COLONY, LLC
3773 RICHMOND AVE. STE. 800
HOUSTON, TX 77046

AND

OWNER:
NATIONAL BANK & TRUST
3773 RICHMOND AVE. STE. 800
HOUSTON, TX 77046

ENGINEER & SURVEYOR:
CARLSON, BRIGANCE & DOERING, INC.
5501 WEST WILLIAM CANNON
AUSTIN, TX 78749
(512) 280-5160

TOTAL ACREAGE: 6.541 ACRES
SURVEY: JOSE MANUEL BANGS SURVEY, ABSTRACT NUMBER 5

NO. OF COMMERCIAL LOTS:	3	6.541 ACRES
NO. OF BLOCKS:	1	

F.E.M.A. MAP NO. 48021C0355F
BASTROP COUNTY, TEXAS AND INCORPORATED AREAS
DATED: MAY 9, 2023

BASIS OF BEARINGS - TEXAS COORDINATE SYSTEM, CENTRAL ZONE (4203), NAD83

ELEVATION DATUM - NORTH AMERICAN VERTICAL DATUM OF 1988 (NAVD '88)

SHEET NO. 1 OF 2



J:\AC3D\5677\Survey\AMENDED PLAT - THE COLONY COMMERCIAL



ARCHITECTURE | DESIGN | CONSTRUCTION
15810 PARK TEN PLACE, SUITE 300
HOUSTON, TEXAS 77084
713-465-4650
www.sligroup.com

© COPYRIGHT

NBT
National Bank & Trust

National Bank & Trust - Bastrop
264 FM 969 BLDG. 3
BASTROP, TX 78602

Project Number : 5816



Carlson, Brigance & Doering, Inc

Civil Engineering ♦ Surveying
5501 West William Cannon ♦ Austin, Texas 78749
Phone No. (512) 280-5160 ♦ Fax No. (512) 280-5165

REVISIONS

[illegible]

PRINT DATE:

September 2026

DRAWING TITLE

FINAL PLAT (1 OF 2)

DRAWN BY

SHEET NO

CHECKED BY _____

JAE

C-3

REPLAT OF

THE BENCHMARKS USED ARE:

BM #1: CAPPED 1/2 INCH IRON ROD STAMPED "CSD SETSTONE", LOCATED +/- M69°41'0"W 1,767.52' FROM THE NORTHWEST CORNER OF THE COLONY COMMERCIAL

NORTHING=10021864.12 EASTING=3232770.44 ELEVATION: 424.31' (NAVD '88)

BM #2: 1-POST WITH PUNCH SET, LOCATED +/- S88°00'05"W 2,793.46' FROM THE SOUTHWEST CORNER OF THE COLONY COMMERCIAL

NORTHING=10020502.71 EASTING=3231651.27 ELEVATION: 430.56' (NAVD '88)

2. WATER SERVICE IS PROVIDED BY THE COLONY M.U.D. 1A.

3. WASTEWATER SERVICE IS PROVIDED BY THE COLONY M.U.D. 1A.

4. ELECTRIC SERVICE WILL PROVIDED BY BLUEBONNET ELECTRIC.

5. ALL SUBDIVISION PERMITS SHALL CONFORM TO THE CITY OF BASTROP CODE OF ORDINANCES, PUBLIC IMPROVEMENT STANDARDS, AND GENERALLY ACCEPTED ENGINEERING PRACTICES.

6. CONSTRUCTION PLANS AND SPECIFICATIONS FOR ALL SUBDIVISION IMPROVEMENTS SHALL BE REVIEWED AND ACCEPTED BY THE CITY OF BASTROP PRIOR TO ANY CONSTRUCTION WITHIN THE SUBDIVISION.

7. THE OWNER OF THIS SUBDIVISION, AND HIS OR HER SUCCESSORS AND ASSIGNS, ASSUMES SOLE RESPONSIBILITY FOR PLANS FOR CONSTRUCTION OF THIS SUBDIVISION, AND SHALL BE SOLELY RESPONSIBLE FOR OBTAINING ALL NECESSARY PERMITS AND REQUIREMENTS OF THE CITY OF BASTROP. THE OWNER UNDERSTANDS AND ACKNOWLEDGES THAT PLAT VACATION OR RE-PLATTING MAY BE REQUIRED, AT THE OWNER'S SOLE EXPENSE, IF PLANS TO CONSTRUCT THIS SUBDIVISION DO NOT COMPLY WITH SUCH CODES AND REQUIREMENTS.

8. BY APPROVING THIS FINAL PLAT, THE CITY OF BASTROP ASSUMES NO OBLIGATION TO CONSTRUCT ANY INFRASTRUCTURE IN CONNECTION WITH THIS SUBDIVISION. ANY SUBDIVISION INFRASTRUCTURE REQUIRED FOR THE DEVELOPMENT OF THE LOTS IN THIS SUBDIVISION IS THE SOLE RESPONSIBILITY OF THE DEVELOPER AND/OR THE OWNERS OF THE LOTS. FAILURE TO CONSTRUCT ANY REQUIRED INFRASTRUCTURE TO THE CITY STANDARDS MAY BE CAUSE FOR THE CITY TO DENY APPLICATIONS FOR CERTAIN DEVELOPMENT PERMITS INCLUDING BUILDING PERMITS, SITE PLAN APPROVALS AND/OR CERTIFICATE OF OCCUPANCY.

9. FISCAL SURETY FOR SUBDIVISION CONSTRUCTION, IN A FORM ACCEPTABLE TO THE CITY OF BASTROP, SHALL BE PROVIDED PRIOR TO PLAT APPROVAL BY THE CITY.

10. NO LOT IN THIS SUBDIVISION SHALL BE OCCUPIED UNTIL CONNECTED TO THE APPROVED WATER DISTRIBUTION AND WASTEWATER CONNECTION FACILITIES

11. WASTEWATER AND WATER SYSTEMS SHALL CONFORM TO TEXAS COMMISSION ON ENVIRONMENTAL QUALITY (TCEQ) REQUIREMENTS.

12. ALL NEW UTILITIES WILL BE UNDERGROUND.

13. IMPACT FEES SHALL BE ASSESSED IN ACCORDANCE WITH THE ORDINANCE EFFECTIVE AT THE TIME OF PLATTING.

14. DEVELOPER OR PROPERTY OWNER SHALL BE SOLELY RESPONSIBLE FOR ALL RELOCATIONS AND MODIFICATIONS TO EXISTING UTILITIES.

15. NO PORTION OF THIS TRACT LIES WITHIN A DESIGNATED FLOOD HAZARD AREA, AS SHOWN ON THE FEDERAL FLOOD INSURANCE ADMINISTRATION RATE MAP PANEL NO. 4821DC0355P, FOR BASTROP COUNTY TEXAS, EFFECTIVE MAY 9, 2023. COMMUNITY NUMBER 481193.

16. TEMPORARY AND PERMANENT EASEMENTS ARE TO BE PROVIDED AS REQUIRED AT THE CITY'S SOLE DISCRETION FOR OFF-SITE IMPROVEMENTS.

17. AS SHOWN HEREON, A TEN (10) FOOT PUBLIC UTILITY EASEMENT (P.U.E.) IS HEREBY DEDEDICATED ADJACENT TO STREET RIGHT-OF-WAY ON ALL LOTS. A FIVE (5) FEET WIDE P.U.E. IS HEREBY DEDICATED ALONG EACH SIDE AND REAR LOT LINE.

18. PROPERTY OWNERS SHALL PROVIDE FOR ACCESS TO ALL EASEMENTS AS MAY BE NECESSARY AND SHALL NOT PROHIBIT ACCESS BY GOVERNMENTAL AGENCIES.

19. NO BUILDINGS, FENCES, LANDSCAPING OR OTHER STRUCTURES ARE PERMITTED WITHIN DRAINAGE EASEMENTS SHOWN, EXCEPT AS APPROVED BY THE CITY OF BASTROP AND/OR BASTROP COUNTY.

20. ALL EASEMENTS ON PRIVATE PROPERTY SHALL BE MAINTAINED BY THE PROPERTY OWNER OR HIS OR HER ASSIGNEES.

21. NO LOT OR STRUCTURE SHALL BE OCCUPIED PRIOR TO THE APPLICANT SUBMITTING TO THE CITY OF BASTROP DOCUMENTATION OF SUBDIVISION/SITE REGISTRATION WITH THE TEXAS DEPARTMENT OF LICENSING AND REGULATIONS (TDLR) AND PROVIDE DOCUMENTATION OF REVIEW AND COMPLIANCE OF THE SUBDIVISION CONSTRUCTION PLANS WITH TEXAS ARCHITECTURAL BARRIERS ACT (TAGA).

22. PUBLIC UTILITY AND DRAINAGE EASEMENTS WHERE SHOWN HEREON AND/OR DESCRIBED HEREON ARE INTENDED TO INDICATE AN EASEMENT FOR CONSTRUCTION, OPERATION, AND MAINTENANCE OF PUBLIC UTILITIES AND DRAINAGE WAYS; INCLUDING, BUT NOT LIMITED TO, SANITARY SEWERS, FORCE MAINS, WATER MAINS, TELEPHONE SIGNAL CONDUITS, ELECTRIC CONDUITORS, DRAINAGE PIPES AND NATURAL GAS LINES.

23. A BASTROP COUNTY DEVELOPMENT PERMIT IS REQUIRED PRIOR TO ANY SITE DEVELOPMENT.

24. ALL INFRASTRUCTURE REQUIRED FOR PUBLIC ROADS, DRAINAGE, OR OTHER PUBLIC INFRASTRUCTURE (INCLUDING BUT NOT LIMITED TO LIGHTING, SIGNAGE, TRAFFIC LIGHTS, SIDEWALKS, PARKING AREAS, STORM SEWERS, OR OTHER DRAINAGE INFRASTRUCTURE), SHALL BE MAINTAINED BY THE DEVELOPER, OR THEIR ASSIGNS, UNTIL SUCH A TIME THAT IT IS ACCEPTED, IF AT ALL, BY A GOVERNMENTAL ENTITY FOR MAINTENANCE.

25. UNTIL SUCH A TIME AS BASTROP COUNTY, THROUGH THE BASTROP COUNTY COMMISSIONERS COURT, ACCEPTS THE DEDICATION OF THE IMPROVEMENTS DELINEATED AND SHOWN ON THIS FINAL PLAT, SAID IMPROVEMENTS ARE NOT BASTROP COUNTY IMPROVEMENTS AND ARE NOT SUBJECT TO BASTROP COUNTY MAINTENANCE.

26. THIS SUBDIVISION IS LOCATED WITHIN THE STATUTORY EYE OF THE CITY OF BASTROP.

27. ALL DRAINAGE EASEMENTS, STORM WATER FACILITIES / FEATURES SHALL BE MAINTAINED BY THE PROPERTY OWNER OR HIS OR HER ASSIGNS.

28. ALL WORK, INCLUDING SIGNS, SHALL COMPLY WITH THE CITY OF BASTROP ORDINANCES AND THE CONSENT AGREEMENT FOR THE COLONY MUD NUMBER 1 AND SUBSEQUENT AMENDMENTS.

29. THE DEVELOPER, BUYER, SELLER, OR AGENT SHALL INFORM, IN WRITING, EACH BUYER OF SUBDIVISION LOTS OR PROPERTY LOCATED WITHIN THE FLOOD HAZARD AREAS THAT SUCH NOTED ON THE MOST RECENT FLOOD HAZARD AREA MAP.

30. ALL EASEMENTS TO BE OBTAINED ON THIS TRACT ARE THE MOST RECENT TITLE COMMITMENT EFFECTIVE DATE JANUARY 11, 2026, CONDUCTED BY OLD REPUBLIC NATIONAL TITLE INSURANCE COMPANY, TITLE IS COMMITMENT NO. 2026010057-AW, ISSUED BY OLD REPUBLIC NATIONAL TITLE INSURANCE COMPANY FOR THIS PROPERTY ARE SHOWN ON THIS FINAL PLAT.

31. AN OWNER'S ASSOCIATION AND/OR M.U.D. IS RESPONSIBLE FOR THE MAINTENANCE OF LANDSCAPE EASEMENTS, DRAINAGE EASEMENTS, STREET LIGHTING, PRIVATE PARKS AND ALL OTHER COMMON AREAS.

32. PUBLIC UTILITY AND DRAINAGE EASEMENTS WHERE SHOWN AND/OR DESCRIBED HEREON ARE INTENDED TO INDICATE AN EASEMENT FOR CONSTRUCTION, OPERATION, AND MAINTENANCE OF PUBLIC UTILITIES AND DRAINAGE WAYS; INCLUDING, BUT NOT LIMITED TO, SANITARY SEWERS, FORCE MAINS, WATER MAINS, TELEPHONE SIGNAL CONDUITS, ELECTRIC CONDUITORS, DRAINAGE PIPES, AND NATURAL GAS LINES.

33. PROPERTY IN THIS SUBDIVISION SHALL BE DEVELOPED IN ACCORDANCE WITH ALL APPLICABLE FEDERAL, STATE, AND LOCAL REGULATIONS, INCLUDING, BUT NOT LIMITED TO: BASTROP COUNTY 9-1-1 ADDRESSING ASSIGNMENT, DRIVEWAY/CULVERT, DEVELOPMENT, FLOODPLAIN, ON-SITE SEWAGE FACILITY, AND LOSS PREVENT HAZARD CONSERVATION PLAN.

34. COUNTY PERMITS ARE OBTAINED AND ISSUED THROUGH THE BASTROP COUNTY DEVELOPMENT SERVICES DEPARTMENT.

35. NO STRUCTURES MAY BE BUILT IN ANY EASEMENT. ANY EXISTING STRUCTURES LOCATED IN A PUBLIC UTILITIES EASEMENT MUST BE REMOVED AT UTILITY'S REQUEST.

36. NO STRUCTURES OR LAND USE (INCLUDING BUT NOT LIMITED TO BUILDINGS, FENCES, LANDSCAPING) THAT NEGATIVELY IMPACTS STORMWATER FLOWS SHALL BE ALLOWED IN AREAS DESIGNATED AS PONDS, DRAINAGE EASEMENTS OR DETENTION/RETENTION AREAS.

37. THE CONSENT AGREEMENT LAND USE TYPE FOR THIS PLAT IS COLONY C-1 (COMMERCIAL LOT).

38. THE PURPOSE OF THIS AMENDED PLAT IS TO SPLIT LOT 1, BLOCK A INTO 3 SEPARATE LOTS.

39. THIS TRACT IS SUBJECT TO THE FOLLOWING EASEMENTS OF RECORD:

a. a 20' WATER LINE EASEMENT GRANTED TO AQUA WATER SUPPLY CORPORATION, RECORDED IN DOCUMENT NUMBER 202610981, OFFICIAL PUBLIC RECORDS, BASTROP COUNTY, TEXAS.

(20' BLANKET TYPE CENTERED AS INSTALLED.)

b. ACCESS AND DRAINAGE EASEMENTS DECLARED BY MARKET AT THE COLONY, LLC, AND RECORDED IN DOCUMENT NUMBER 202607046, OFFICIAL PUBLIC RECORDS OF BASTROP COUNTY, TEXAS.

(BLANKET TYPE)

40. THIS TRACT IS SUBJECT TO THE DECLARATION OF RESTRICTIONS RECORDED IN DOCUMENT NUMBER 202607048, OFFICIAL PUBLIC RECORDS OF BASTROP COUNTY, TEXAS.

1. EROSION AND SEDIMENTATION CONTROLS, CONSTRUCTED IN ACCORDANCE WITH THE CODE OF ORDINANCES OF THE CITY OF BASTROP, ARE REQUIRED FOR ALL CONSTRUCTION ON EACH LOT, INCLUDING SINGLE FAMILY, DUPLEX, AND MULTI-FAMILY CONSTRUCTION.

2. FLOOD WARNING: THE DEGREE OF FLOOD WATER PROTECTION REQUIRED BY THE CITY OF BASTROP AND BASTROP COUNTY FLOOD DAMAGE PREVENTION ORDER IS CONSIDERED REASONABLE FOR REGULATORY PURPOSES AND IS BASED ON SCIENTIFIC AND ENGINEERING CONSIDERATIONS. THE CITY OF BASTROP, BASTROP COUNTY, AND THE MISSISSIPPI DEPARTMENT OF REVENUE AND TAXATION, NEITHER MAKE NOR OFFER ANY ACCEPTANCE OF THIS FINAL PLAN, PLAT BY THE CITY COUNCIL AND COMMISSIONERS COURT DOES NOT IMPLY THAT LAND OUTSIDE OF THE AREA OF SPECIAL FLOOD HAZARDS OR USES PERMITTED IN SUCH AREAS WILL BE FREE FROM FLOODING OR FLOOD DAMAGES. NOR SHALL ACCEPTANCE OF THIS FINAL PLAN CREATE LIABILITY ON THE PART OF THE CITY OF BASTROP, BASTROP COUNTY, OR ANY OFFICIAL OR EMPLOYEE THEREOF FOR ANY DAMAGES INCURRED BY ANY PERSONS WHO RELY ON THE INFORMATION CONTAINED WITHIN THIS FINAL PLAN OR ANY INFORMATION DECISIONALLY MADE HEREUNDER.

THAT WE, SANFORD P. ARON, MANAGER, MARKET AT THE COLONY, LLC, A TEXAS LIMITED LIABILITY COMPANY, BEING THE OWNER OF LOTS 1 & 2, THE COLONY COMMERCIAL, A SUBDIVISION RECORDED IN CABINET 10, PAGE 24-A, SITUATED IN THE JOSE MANUEL BANGS SURVEY, ABSTRACT NUMBER 5, SITUATED IN BASTROP COUNTY, TEXAS AND SCOTT MCMAUN, PRESIDENT/CEO, NATIONAL BANK & TRUST, BEING THE OWNER OF LOT 3, SAID THE COLONY COMMERCIAL, DO HEREBY SUBDIVIDE 6.541 ACRES OF LAND WITH THE PLAT SHOWN HEREON, TO BE KNOWN AS:

SUBJECT TO EASEMENTS AND RESTRICTIONS HERETOFORE GRANTED AND NOT RELEASED AND DO HEREBY DEDICATE EASEMENTS SHOWN HEREON TO THE PUBLIC.

WITNESS MY HAND THIS _____ DAY OF _____, 20____, A.D.

SANFORD P. ARON, MANAGER
MARKET AT THE COLONY, LLC, A TEXAS LIMITED LIABILITY COMPANY
3773 RICHMOND AVE. STE. 800
HOUSTON, TEXAS 77046

WITNESS MY HAND THIS _____ DAY OF _____, 20____, A.D.

SCOTT MCMANUS
PRESIDENT/CEO
NATIONAL BANK & TRUST
3773 RICHMOND AVE. STE. 80
HOUSTON, TEXAS 77046

BEFORE ME, THE UNDERSIGNED AUTHORITY, ON THIS DAY PERSONALLY APPEARED SANFORD P. ARON, KNOWN TO ME TO BE THE PERSON WHOSE NAME IS SUBSCRIBED TO THE FOREGOING INSTRUMENT OF WRITING, AND THEY ACKNOWLEDGED TO ME THAT THEY EXECUTED THE SAME FOR THE PURPOSES AND CONSIDERATIONS THEREIN EXPRESSED AND IN THE CAPACITY THEREIN STATED.

WITNESS MY HAND AND SEAL OF OFFICE, THIS THE ____ DAY OF _____, 20____, A.D.

NOTARY PUBLIC IN AND FOR THE STATE OF TEXAS

BEFORE ME, THE UNDERSIGNED AUTHORITY, ON THIS DAY PERSONALLY APPEARED SCOTT MCMANUS, KNOWN TO ME TO BE THE PERSON WHOSE NAME IS SUBSCRIBED TO THE FOREGOING INSTRUMENT OF WRITING, AND THEY ACKNOWLEDGED TO ME THAT THEY EXECUTED THE SAME FOR THE PURPOSES AND CONSIDERATIONS THEREIN EXPRESSED AND IN THE CAPACITY THEREIN STATED.

WITNESS MY HAND AND SEAL OF OFFICE, THIS THE ____ DAY OF _____, 20____, A.D.

NOTARY PUBLIC IN AND FOR THE STATE OF TEXAS

NO PORTION OF THIS TRACT LIES WITHIN A DESIGNATED FLOOD HAZARD AREA, AS SHOWN ON THE FEDERAL FLOOD INSURANCE ADMINISTRATION RATE MAP NO. 48021C0355F FOR BASTROP COUNTY TEXAS, DATED MAY 9, 2023. COMMUNITY NUMBER 481193.

THIS FLOOD STATEMENT, AS DETERMINED BY A H.U.D.-F.I.A. FLOOD INSURANCE RATE MAP, DOES NOT IMPLY THAT THE PROPERTY OR THE IMPROVEMENTS THEREON WILL BE FREE FROM FLOODING OR FLOOD DAMAGE. ON RARE OCCASIONS, GREATER FLOODS CAN AND WILL OCCUR, AND FLOOD HEIGHTS MAY INCREASE BY MAN-MADE OR NATURAL CAUSES.

THIS STATEMENT SHALL NOT CREATE LIABILITY ON THE PART OF THE ENGINEER OR SURVEYOR.

I, BRETT R. PASQUARELLA, P.E., DO HEREBY CERTIFY THAT THE INFORMATION CONTAINED ON THIS PLAT COMPLIES WITH THE SUBDIVISION REGULATIONS FOR THE CITY OF BASTROP.

ENGINEERING BY: BRETT R. PASQUARELLA, P.E. #84769 DATE
CARLSON, BRIGANCE & DOERING, INC.
5501 WEST WILLIAM CANNON DRIVE
AUSTIN, TEXAS 78749

THAT I, AARON V. THOMASON, DO HEREBY CERTIFY THAT I PREPARED THIS PLAT FROM AN ACTUAL AND ACCURATE ON-THE-GROUND SURVEY OF THE LAND AND THAT THE CORNER MONUMENTS SHOWN THEREON WERE PROPERLY PLACED UNDER MY PERSONAL SUPERVISION. IN ACCORDANCE

THAT I, AARON V. THOMASON, DO HEREBY CERTIFY THAT I PREPARED THIS PLAT FROM AN ACTUAL AND ACCURATE ON-THE-GROUND SURVEY OF THE LAND AND THAT THE CORNER MONUMENTS SHOWN THEREON WERE PROPERLY PLACED UNDER MY PERSONAL SUPERVISION, IN ACCORDANCE WITH THE SUBDIVISION REGULATION OF THE CITY OF BASTROP, BASTROP COUNTY, TEXAS. ALL EASEMENTS OF RECORD AS SHOWN ON THE TITLE COMMITMENT ISSUED BY OLD REPUBLIC NATIONAL TITLE INSURANCE COMPANY, COMMITMENT NO. 2026010057-AW, EFFECTIVE DATE JANUARY 11, 2026, ISSUED DATE JANUARY 20, 2026, HAVE BEEN IDENTIFIED ON THIS PLAT TO THE BEST OF MY KNOWLEDGE.

SURVEYED BY: AARON V. THOMASON ~ R.P.L.S. NO. 6214
CARLSON, BRIGANCE & DOERING, INC.
5501 WEST WILLIAM CANNON DRIVE
AUSTIN, TEXAS 78749

APPROVED THIS DAY _____ OF _____, 20____ A.D. BY THE PLANNING & ZONING COMMISSION OF THE CITY OF BASTROP
TEXAS.

APPROVED: _____ ATTEST: _____

PLANNING & ZONING COMMISSION CHAIRPERSON _____ CITY SECRETARY _____

STATE OF TEXAS §
COUNTY OF BASTROP §

I, KRISTA BARTSCH, COUNTY CLERK OF BASTROP COUNTY, TEXAS, DO HEREBY CERTIFY THAT THE FOREGOING INSTRUMENT OF WRITING AND ITS CERTIFICATE OF AUTHENTICATION WAS FILED FOR RECORD IN MY OFFICE ON THE _____ DAY OF _____, 20____, A.D. AT _____ O'CLOCK _____, IN THE PLAT RECORDS OF BASTROP COUNTY, TEXAS IN PLAT CABINET _____, PAGE _____.

FILED FOR RECORD ON THE _____ DAY OF _____, 20____ A.D.

DEPUTY _____ COUNTY CLERK, BASTROP COUNTY, TEXAS

Carlson, Brigrance & Doering, Inc.

FIRM ID #F3791	◆	REG. # 10024900
Civil Engineering	◆	Surveying
5501 West William Cannon	◆	Austin, Texas 78749
Phone No. (512) 280-5160	◆	Fax No. (512) 280-5165

J:\AC3D\5677\Survey\AMENDED PLAT - THE COLONY COMMERCIAL

Carlson, Brigrance & Doering, Inc.
 Civil Engineering Surveying
 5501 West William Cannon Austin, Texas 78749
 Phone No. (512) 280-5160 Fax No. (512) 280-5165

[illegible]

PRINT DATE: September 2021



CARLSON, BRIGANCE & DOERING, INC.
09/10/2026 ID# F3791

DRAWING TITLE

FINAL PLAT (2 OF 2)

DRAWN BY C



1998, 1999, 2000,26

CHECKED BY	1
------------	---


SHEET NO

9

C-4

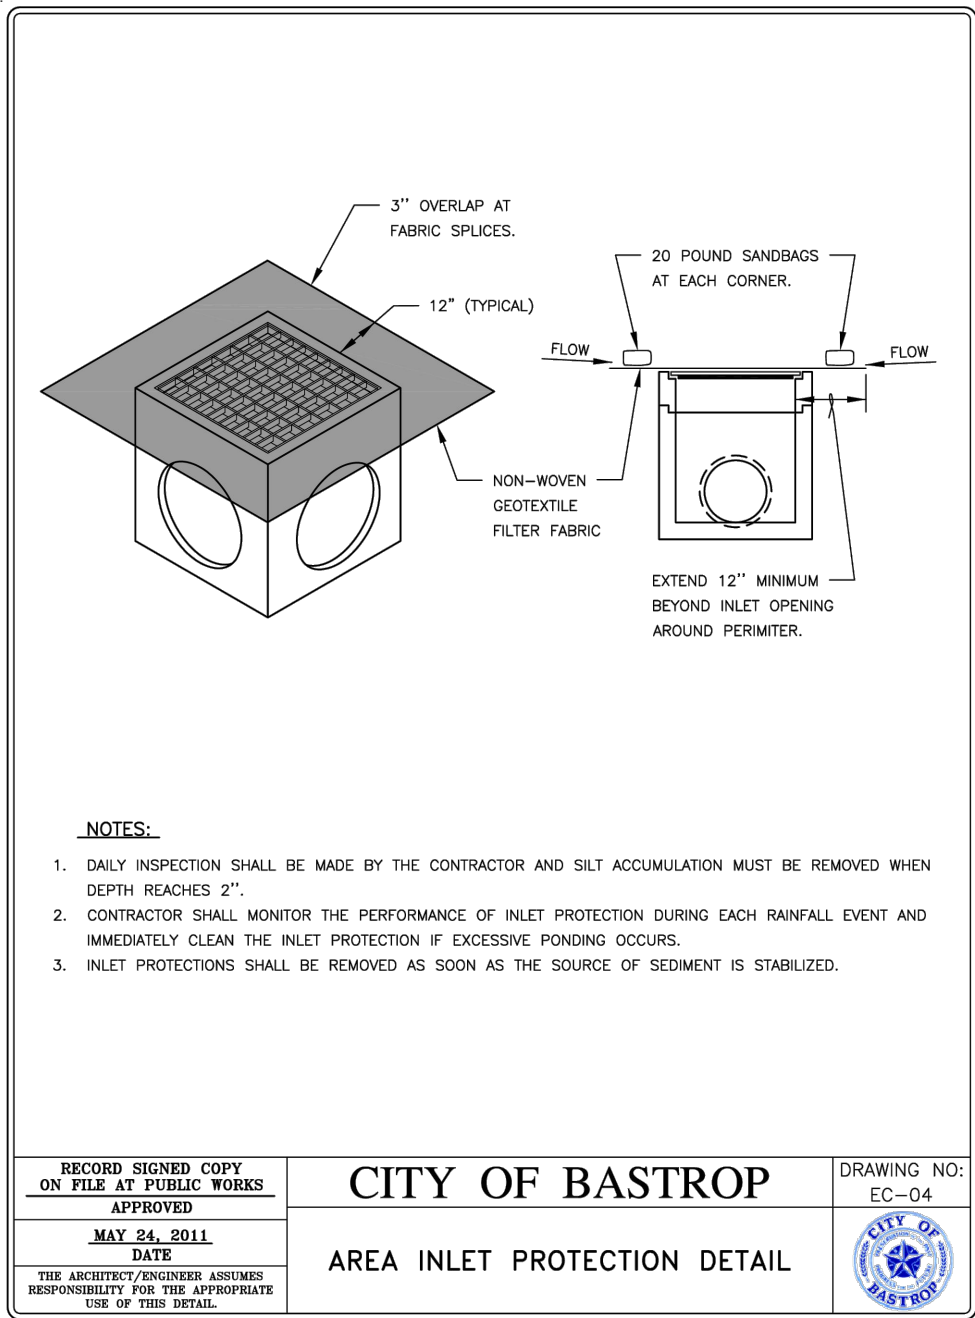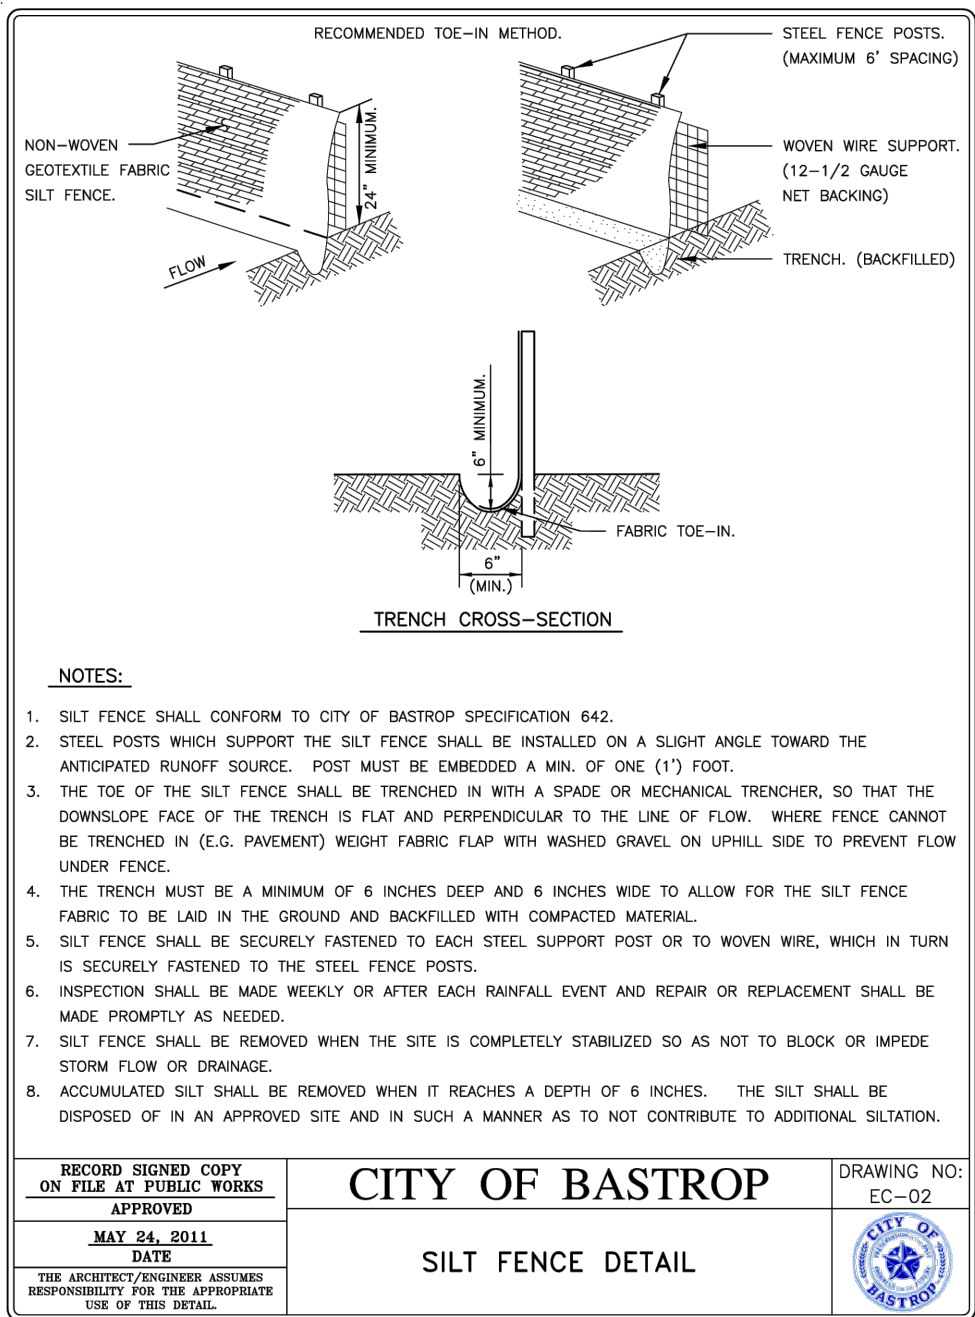

1. WASHOUT SHALL BE INSTALLED PRIOR TO PLACING ANY CONCRETE ON-SITE.
2. INSTALL DIRECTIONAL SIGNS AS NECESSARY TO INDICATE WASHOUT LOCATION TO CONCRETE SUPPLY VEHICLES.
3. WASHOUT SHALL BE INSPECTED WEEKLY AND AFTER RAIN EVENTS IN ACCORDANCE WITH SWPPP.
4. CONTRACTOR TO MAINTAIN, REPAIR, ENLARGE OR RELOCATE WASHOUT AS NECESSARY TO MEET PROJECT REQUIREMENTS.
5. WHEN NECESSARY DURING CONSTRUCTION, OR AT THE COMPLETION OF ALL CONSTRUCTION, CONCRETE SHALL BE REMOVED AND LAWFULLY DISPOSED OF AND THE WASHOUT AREA FILLED WITH COMPACTED SELECT FILL.
6. CONCRETE WASHOUT SHALL NOT BE LOCATED WITHIN 50' OF STORM INLET, DITCH, OR SUBSURFACE DRAINAGE SYSTEM.

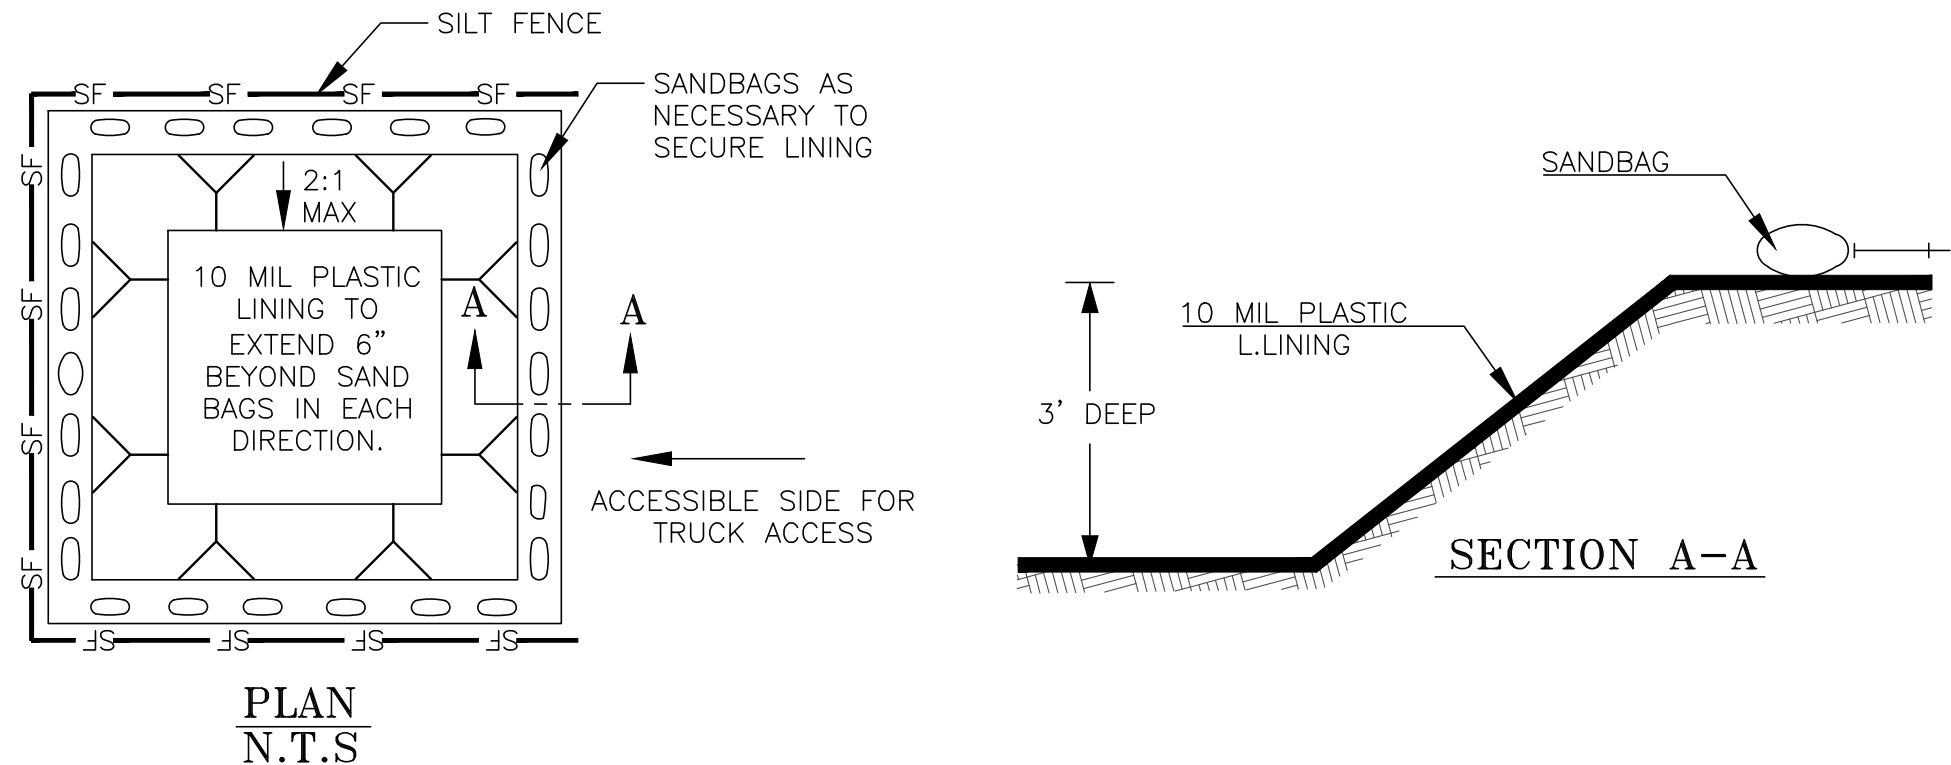


CONCRETE WASHOUT DETAIL
N.T.S

(B) TCEQ AND EPA PERMITTING SHALL ALSO BE THE RESPONSIBILITY OF THE RESPONSIBLE PARTY AND THEIR ENGINEER.


[illegible]

September 2026

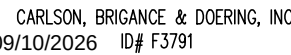


C-6


C-7

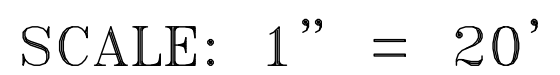

Pavement area =	29,306	sq. ft. =	0.6728	Acres
Building Area =	2,347	sq. ft. =	0.0677	Acres
Other Areas (sidewalks, etc.) =	1,601	sq. ft. =	0.0368	Acres
Total Proposed Impervious Cover (IC) =	33,854	sq. ft. =	0.777	Acres
Total Proposed Impervious Cover, % =			72.5%	
Allowed Impervious Cover, % =			80%	

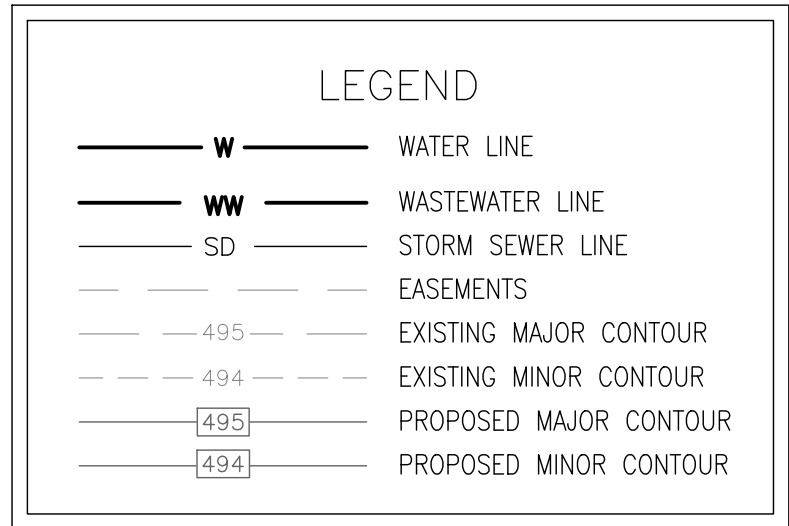

SCALE: 1" = 20'

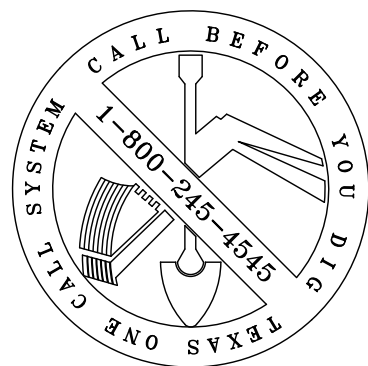

THE LOCATION OF ALL EXISTING UNDERGROUND UTILITIES ARE SHOWN IN APPROXIMATE LOCATIONS ONLY. THE CONTRACTOR SHALL DETERMINE THE EXACT LOCATION OF ALL EXISTING UTILITIES BEFORE COMMENCING WORK. THE CONTRACTOR WILL AGREE TO BE FULLY RESPONSIBLE FOR ANY AND ALL DAMAGES WHICH MIGHT BE INCURRED BY THEIR FAILURE TO EXACTLY LOCATE AND PRESERVE ANY AND ALL UNDERGROUND UTILITIES, STRUCTURES OR FACILITIES. CONTRACTOR SHALL NOTIFY ENGINEER OF ANY DISCREPANCIES 24 HOURS PRIOR TO COMMENCING CONSTRUCTION.

1. ALL STREETS ARE TO BUILT TO SUBGRADE PRIOR TO UTILITY INSTALLATION.
2. ALL WASTEWATER PIPE SHALL BE SDR-26 PVC WW PIPE UNLESS NOTED OTHERWISE.
3. MANDREL TESTING WILL BE REQUIRED ON ALL FLEXIBLE WASTEWATER PIPE AS PER TEXAS COMMISSION ON ENVIRONMENTAL QUALITY RULES.

1. WATER PIPE 4" & LARGER SHALL BE C900-DR14 PVC, WATER PIPE 3" & SMALLER SHALL BE SCHEDULE 40 W/MIN. 150 PSI PRESSURE RATING.
2. ALL DOMESTIC WATER PIPE SHALL BE PVCU WITH CASKETED FITTINGS OR BETTER. GLUED JOINTS ARE NOT ALLOWED. PIPE SHALL BE STAMPED WITH NSF OR AWWA
3. ALL WATER/SEWAGE CROSSINGS MUST BE SEPARATED BY 2.0' MIN. AND CONFORM TO TCEQ CHAPTER 100
4. ALL PVC WATERLINE P.I.'S BOTH HORIZONTAL AND VERTICAL, SHALL NOT EXCEED 1" ALLOWABLE JOINT DEFLECTION. ALL DUCTILE IRON WATERLINE P.I.'S BOTH HORIZONTAL AND VERTICAL, SHALL NOT EXCEED 80% OF MANUFACTURERS MAXIMUM RECOMMEND JOINT DEFLECTION.
5. ALL FILL AREAS ARE TO BE COMPACTED TO 95% PROCTOR DENSITY, PRIOR TO UTILITY INSTALLATION.
6. THE CONTRACTOR IS RESPONSIBLE FOR DETERMINING ALL VERTICAL BENDS REQUIRED SO AS NOT TO BE IN CONFLICT WITH OTHER UTILITIES.
7. ALL PIPES TO HAVE THRUST BLOCKING PROVIDED, AS REQUIRED. (VIA MECHANICAL RESTRAINTS FOR PUBLIC INFRASTRUCTURE)
8. PIPE RADIUS BENDS LESS THAN 200' REQUIRE 13' PIPE JOINTS.
9. CONTRACTOR TO VERIFY LOCATIONS OF IRRIGATION SLEEVES WITH THE IRRIGATION INSTALLER.
10. UNDERGROUND PRIVATE FEEDING PRIVATE FIRE HYDRANTS MUST BE INSTALLED AND TESTED IN CONFORMANCE WITH NFPA 241 CODE BY A STATE LICENSED CONTRACTOR WITH A PLUMBING PERMIT FOR THE PROPOSED WORK. THE ENTIRE MAIN MUST BE HYDROSTATICALLY TESTED AT ONE TIME, UNLESS ISOLATION VALVES ARE PROVIDED BETWEEN TESTED SECTIONS.

1. ALL WASTEWATER PIPE SHALL BE SDR26 PVC UNLESS NOTED OTHERWISE. ALL SERVICES TO BE AS SHOWN ON THE PLAN.
2. VERIFY LOCATION OF EXISTING UTILITIES TO BE EXTENDED PRIOR TO INSTALLATION OF ANY LINE WORK.
3. SEE WATER & WASTEWATER DETAILS FOR SERVICE DETAILS.
4. PRIVATE CONSTRUCTION OF WASTEWATER LINES SHALL CONFORM TO THE 2018 UPC SECTION 719.0.
5. CLEANSOUTS SHALL BE INSTALLED AT INTERVALS NOT TO EXCEED 100-FT IN STRAIGHT RUNS, PER 2018 UPC SECT. 719.1.
6. ALL WASTEWATER LINES SHALL COMPLY WITH THE 2018 UPC SECT.717.0 TABLE 717.1.
7. ALL CLEANSOUTS IN DRIVE AREA TO HAVE TRAFFIC BEARING LIDS.

ARCHITECTURE | DESIGN | CONSTRUCTION
15810 PARK TEN PLACE, SUITE 300
HOUSTON, TEXAS 77084
713-465-4650
www.sligroup.com

© COPYRIGHT

National Bank & Trust - Bastrop

264 FM 969 BLDG. 3
BASTROP, TX 78602

Project Number : 5816



Civil Engineering ♦ Surveying
5501 West William Cannon ♦ Austin, Texas 78749
Phone No. (512) 280-5160 ♦ Fax No. (512) 280-5162

[illegible]

September 2026




CARLSON, BRIGANCE & DOERING, INC
09/10/2026 ID# F3791

UTILITIES PLAN

CP

C-8

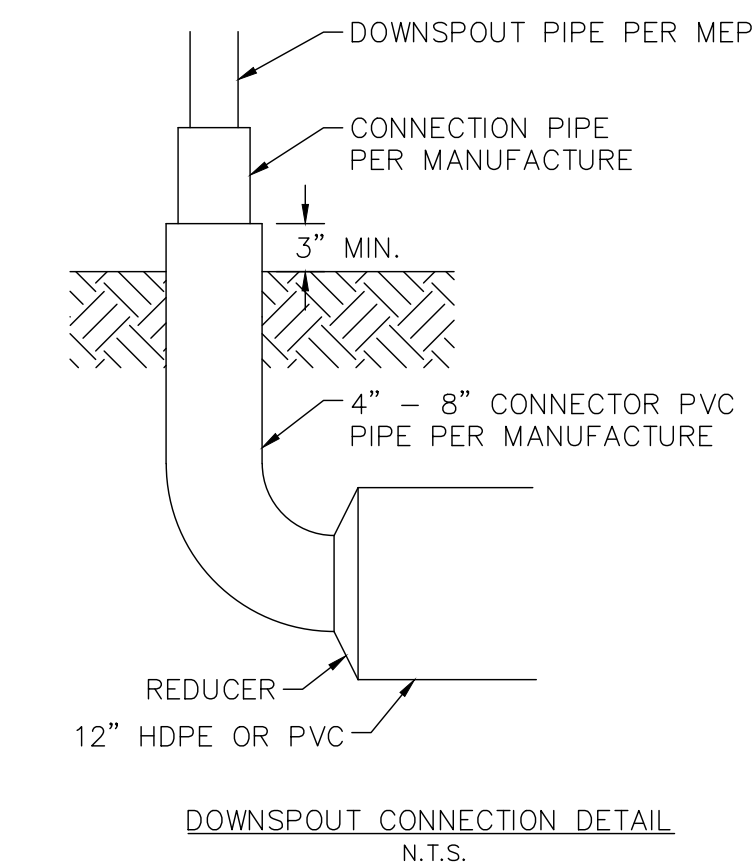

=====	STORM SEWER PIPE
_____ W _____	WATER LINE
_____ WW _____	WASTEWATER LINE
_____ SD _____	EXISTING STORM LINE
_____	EASEMENTS
_____ 495 _____	EXISTING MAJOR CONTOUR
_____ 494 _____	EXISTING MINOR CONTOUR
_____ 495 _____	PROPOSED MAJOR CONTOUR
_____ 494 _____	PROPOSED MINOR CONTOUR



SCALE: 1'' = 20'

NOTE:
STORM SEWER PIPES SHALL BE HDPE
OR RCP, UNLESS OTHERWISE NOTED.



THE LOCATION OF ALL EXISTING UNDERGROUND UTILITIES ARE SHOWN IN APPROXIMATE LOCATIONS. ONLY. THE CONTRACTOR SHALL DETERMINE THE EXACT LOCATION OF ALL EXISTING UTILITIES BEFORE COMMENCING WORK. THE CONTRACTOR WILL AGREE TO BE FULLY RESPONSIBLE FOR ANY AND ALL DAMAGES WHICH MIGHT BE INCURRED BY THEIR FAILURE TO EXACTLY LOCATE AND PRESERVE ANY AND ALL UNDERGROUND UTILITIES, STRUCTURES OR FACILITIES. CONTRACTOR SHALL NOTIFY ENGINEER OF ANY DISCREPANCIES 24 HOURS PRIOR TO COMMENCING CONSTRUCTION.

NOTES: (THESE NOTES APPLY TO THE ENTIRE DRAINAGE SYSTEM)

1. THE DESIGN INTENT IF THESE PLANS IS FOR ALL BENDS, LATERAL CONNECTIONS, REDUCTIONS, AND FITTINGS TO BE MADE WITH PRE-FABRICATED FITTINGS MANUFACTURED IN ACCORDANCE WITH ASTM C-76, CLASS 3 REQUIREMENTS. ALL DEFLECTIONS SHALL BE A MAXIMUM OF 5 DEGREES, IF THE CONTRACTOR ELECTS TO USE ALTERNATE CONNECTION METHODS THEN A SUBMITTAL SHALL BE APPROVED BY THE ENGINEER AND THE CITY OF BASTROP PRIOR TO COMMENCING PIPE LAYING OPERATIONS.
2. WHERE STORM DRAINAGE IS SHOWN TO BE INSTALLED ON A CURVE, THE CONTRACTOR SHALL SUBMIT A LAYING SCHEDULE DEMONSTRATING ANTICIPATED JOINT SEPARATIONS USING 8" JOINTS, A COMBINATION OF 8" AND 4" JOINTS, OR LONG RADIUS PIPE TO ACHIEVE THE NECESSARY RADIUS WITHOUT EXCESSIVE JOINT SEPARATION. PROPOSED INSTALLATION METHOD SHALL BE APPROVED BY THE ENGINEER AND THE CITY OF BASTROP PRIOR TO COMMENCING PIPE LAYING OPERATIONS.

© COPYRIGHT

National Bank & Trust - Bastrop

264 FM 969 BLDG. 3
BASTROP, TX 78602

Project Number : 5816



REVISIONS

[illegible]

PRINT DATE:

September 2026



CARLSON, BRIGANCE & DOERING, INC.
09/10/2026 ID# F3791

DRAWING TITLE

STORM SEWER PLAN

DRAWN BY


SHEET NO.

CHECKED BY	
------------	--

JAF

C

C-9

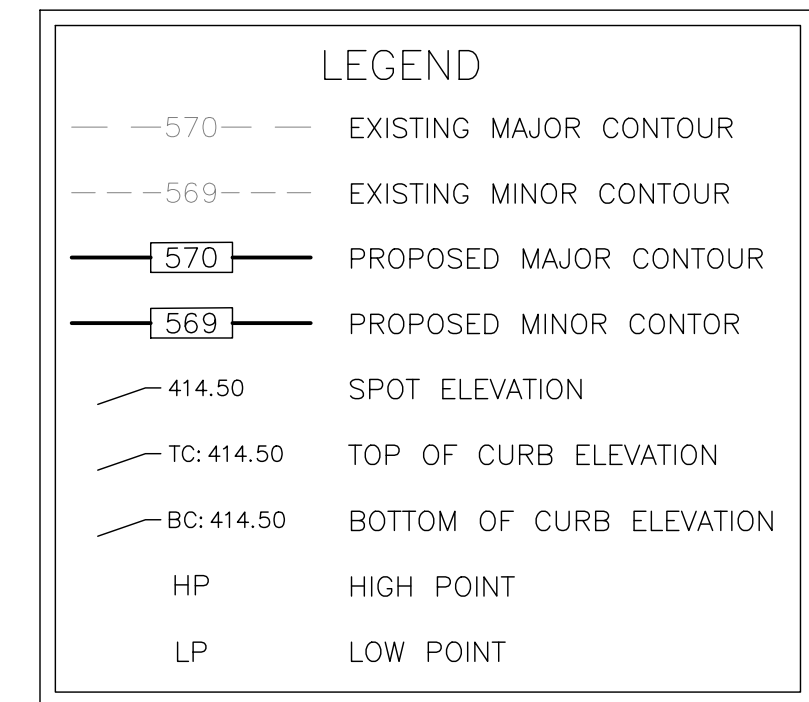

© COPYRIGHT


National Bank & Trust - Bastrop

264 FM 969 BLDG. 3
BASTROP, TX 78602

Project Number : 5816

[illegible]

PRINT DATE: September 2026

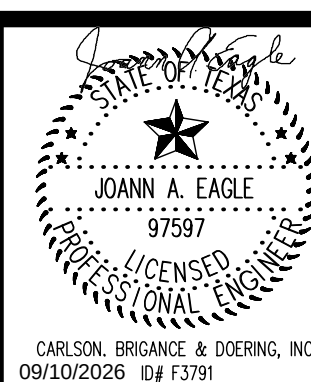


DRAWING TITLE
GRADING PLAN

DRAWN BY C

[illegible]

SHEET NO.


C-10

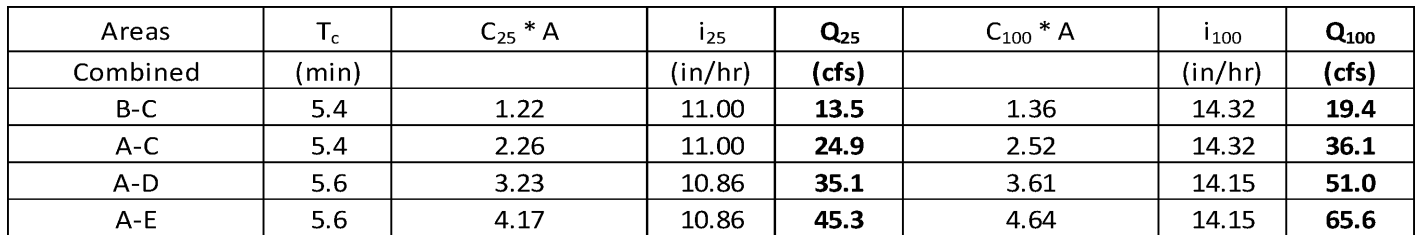

Areas	T _c	C ₂₅ * A	i ₂₅	Q ₂₅	C ₁₀₀ * A	i ₁₀₀	Q ₁₀₀
Combined	(min)		(in/hr)	(cfs)		(in/hr)	(cfs)
A1-A3	7.0	0.56	10.20	5.7	0.63	13.31	8.3

[illegible]

September 2026


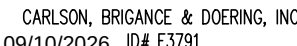


DRAINAGE PLAN

SHEET NO.

C

C-11

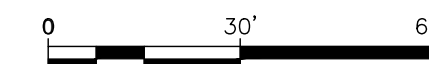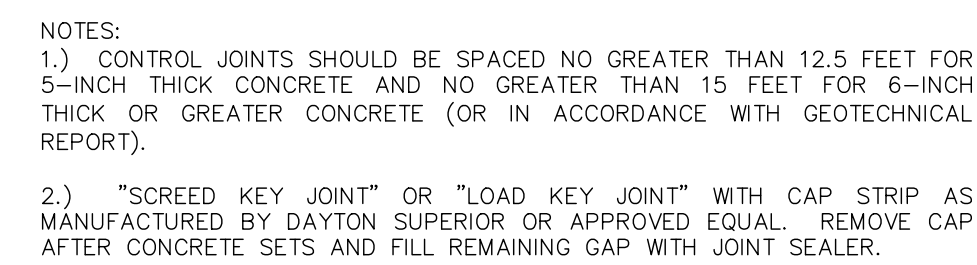

SCALE: 1" = 30'

ARCHITECTURE | DESIGN | CONSTRUCTION
15810 PARK TEN PLACE, SUITE 300
HOUSTON, TEXAS 77084
713-465-4650
www.sligroup.com

© COPYRIGHT

NBT
National Bank & Trust

National Bank & Trust - Bastrop

264 FM 969 BLDG. 3
BASTROP, TX 78602

Project Number : 5816



Carlson, Brigance & Doering, Inc.


Civil Engineering ♦ Surveying
5501 West William Cannon ♦ Austin, Texas 78749
Phone No. (512) 280-5160 ♦ Fax No. (512) 280-5165

REVISIONS

[illegible]

PRINT DATE:

September 2026

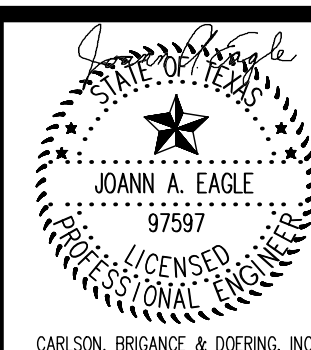

CARLSON, BRIGANCE & DOERING, INC
09/10/2026 ID# F3791

DRAWING TITLE




PAVEMENT PLAN

DRAWN BY CP





15


SHEET NO.


C-12

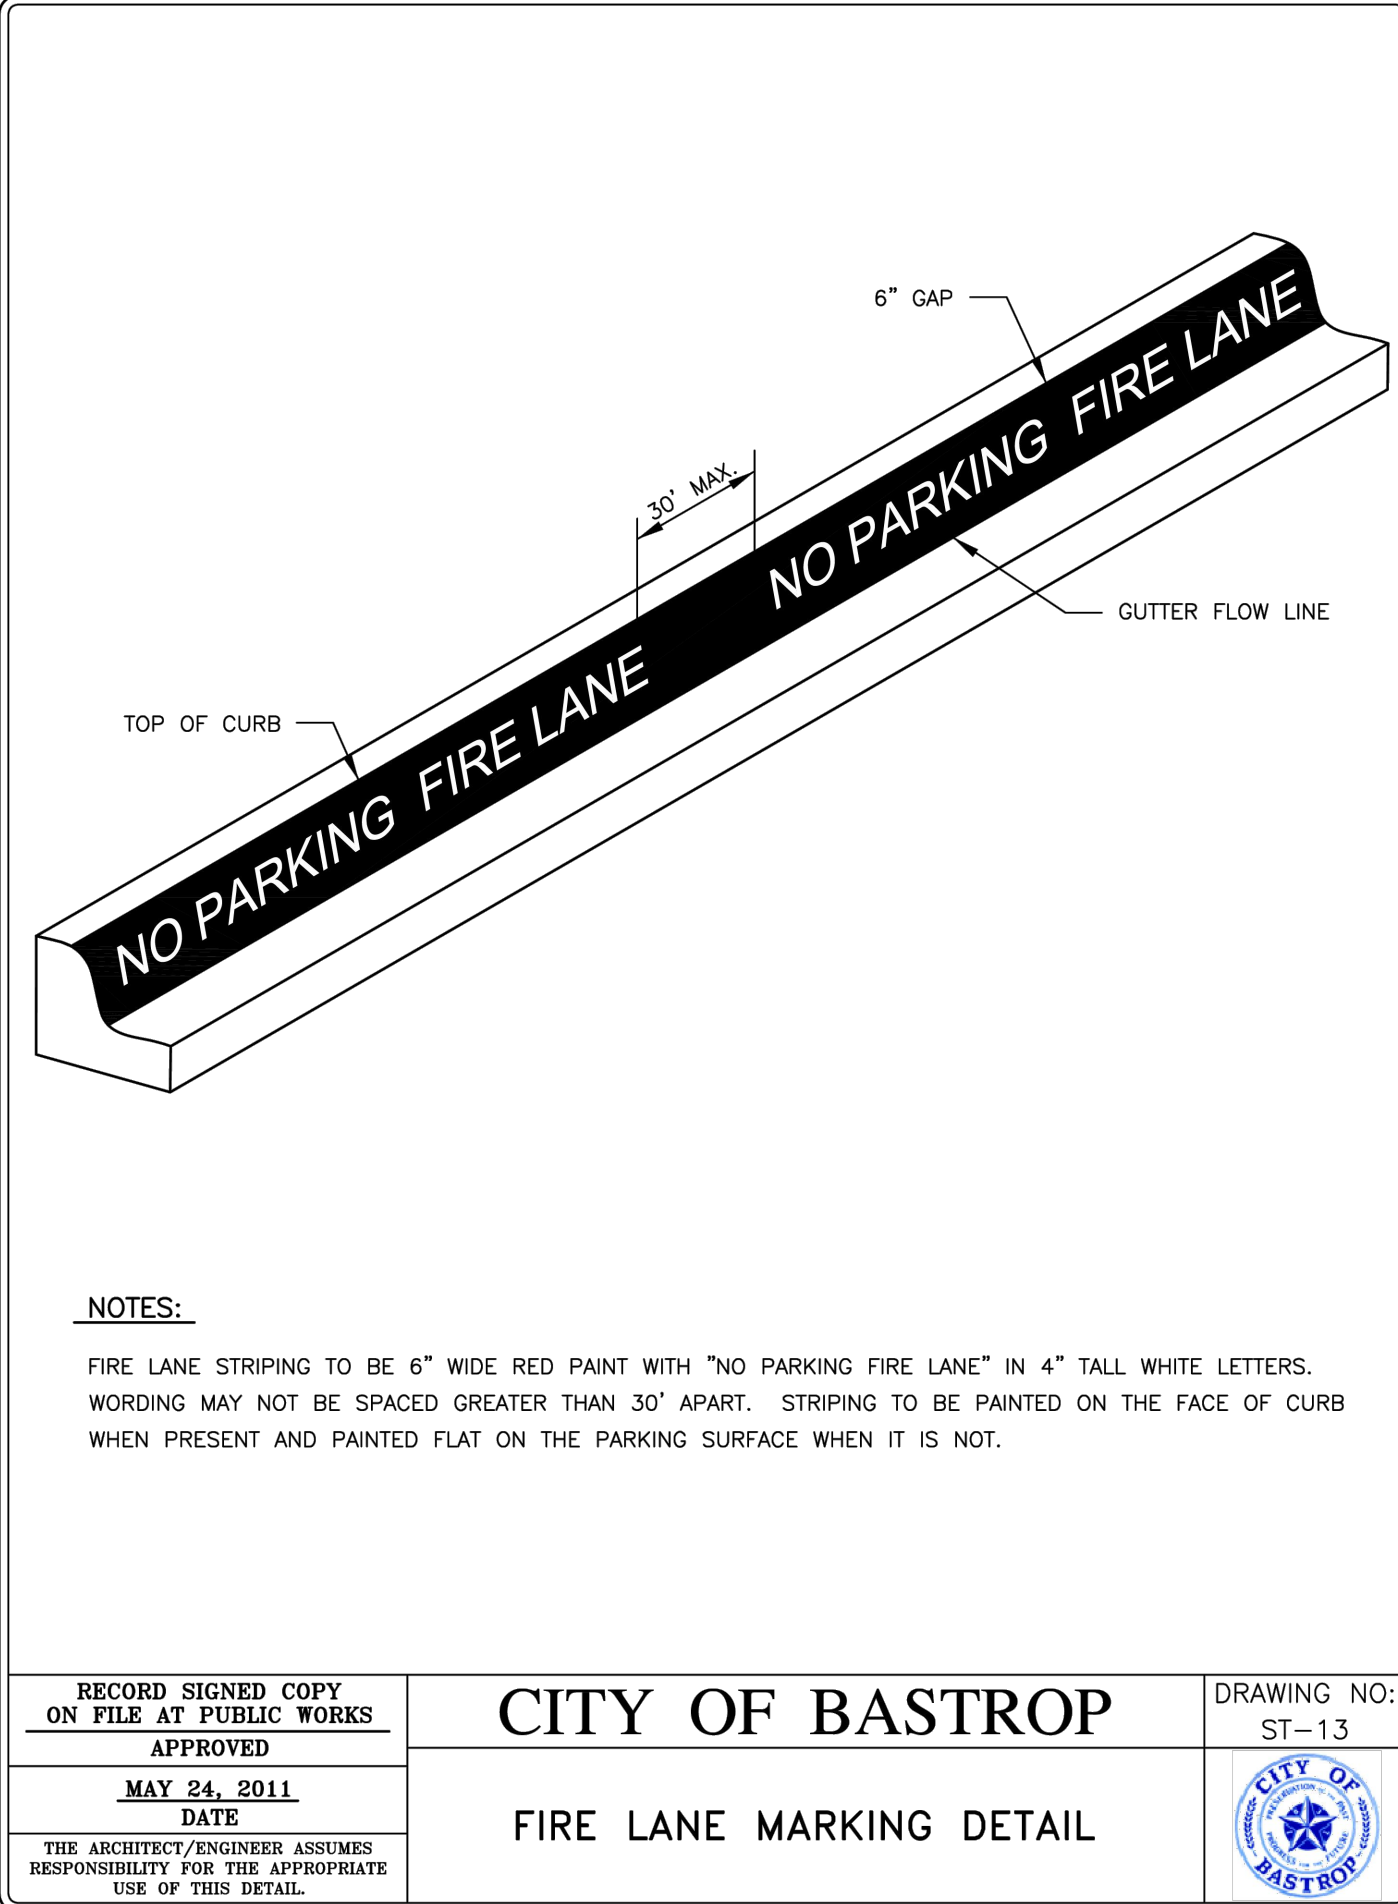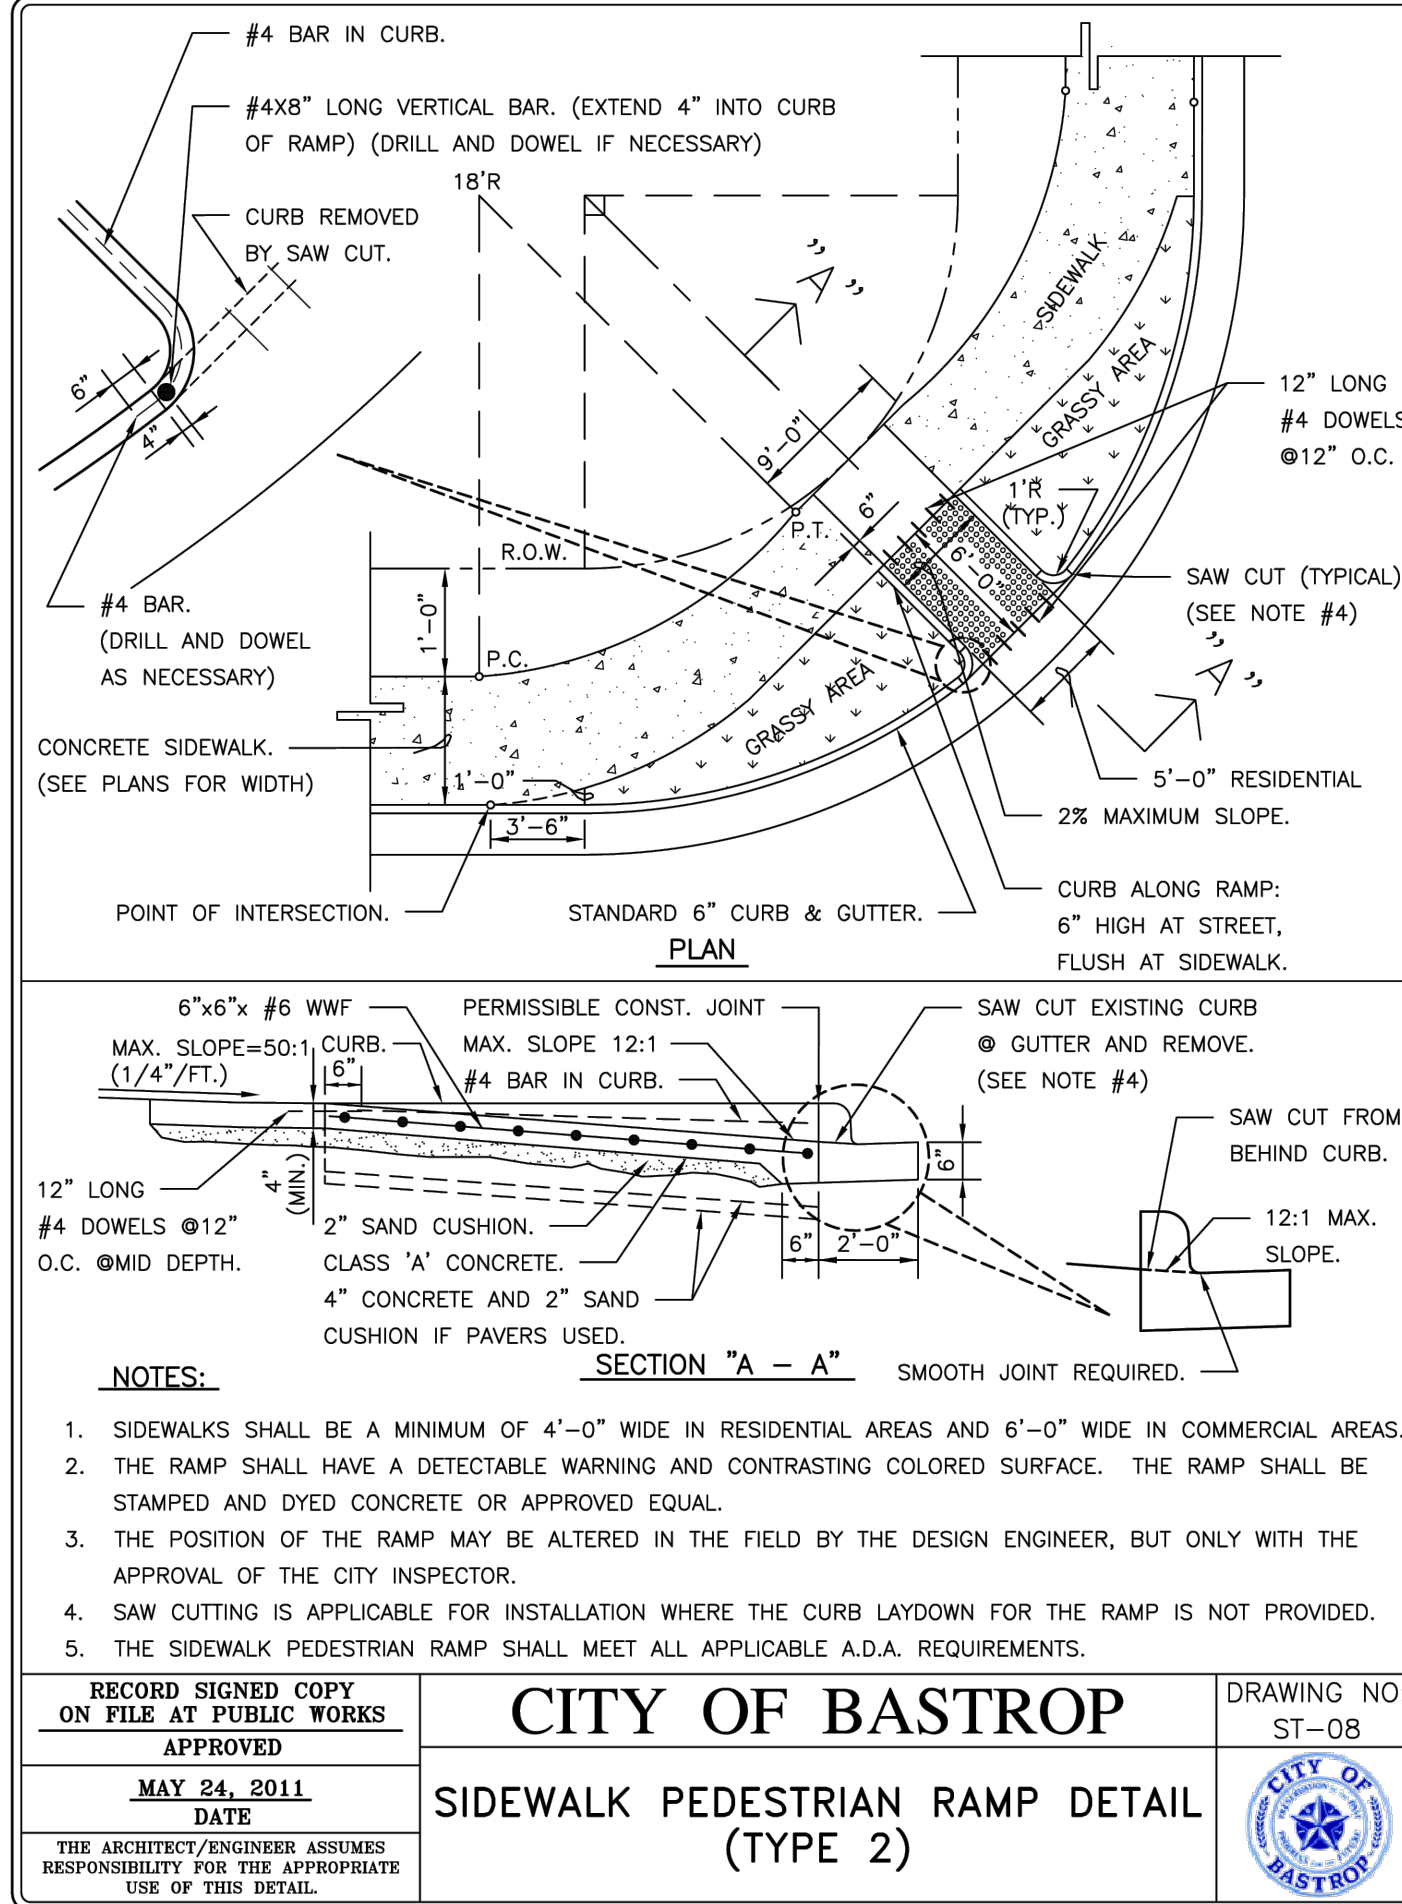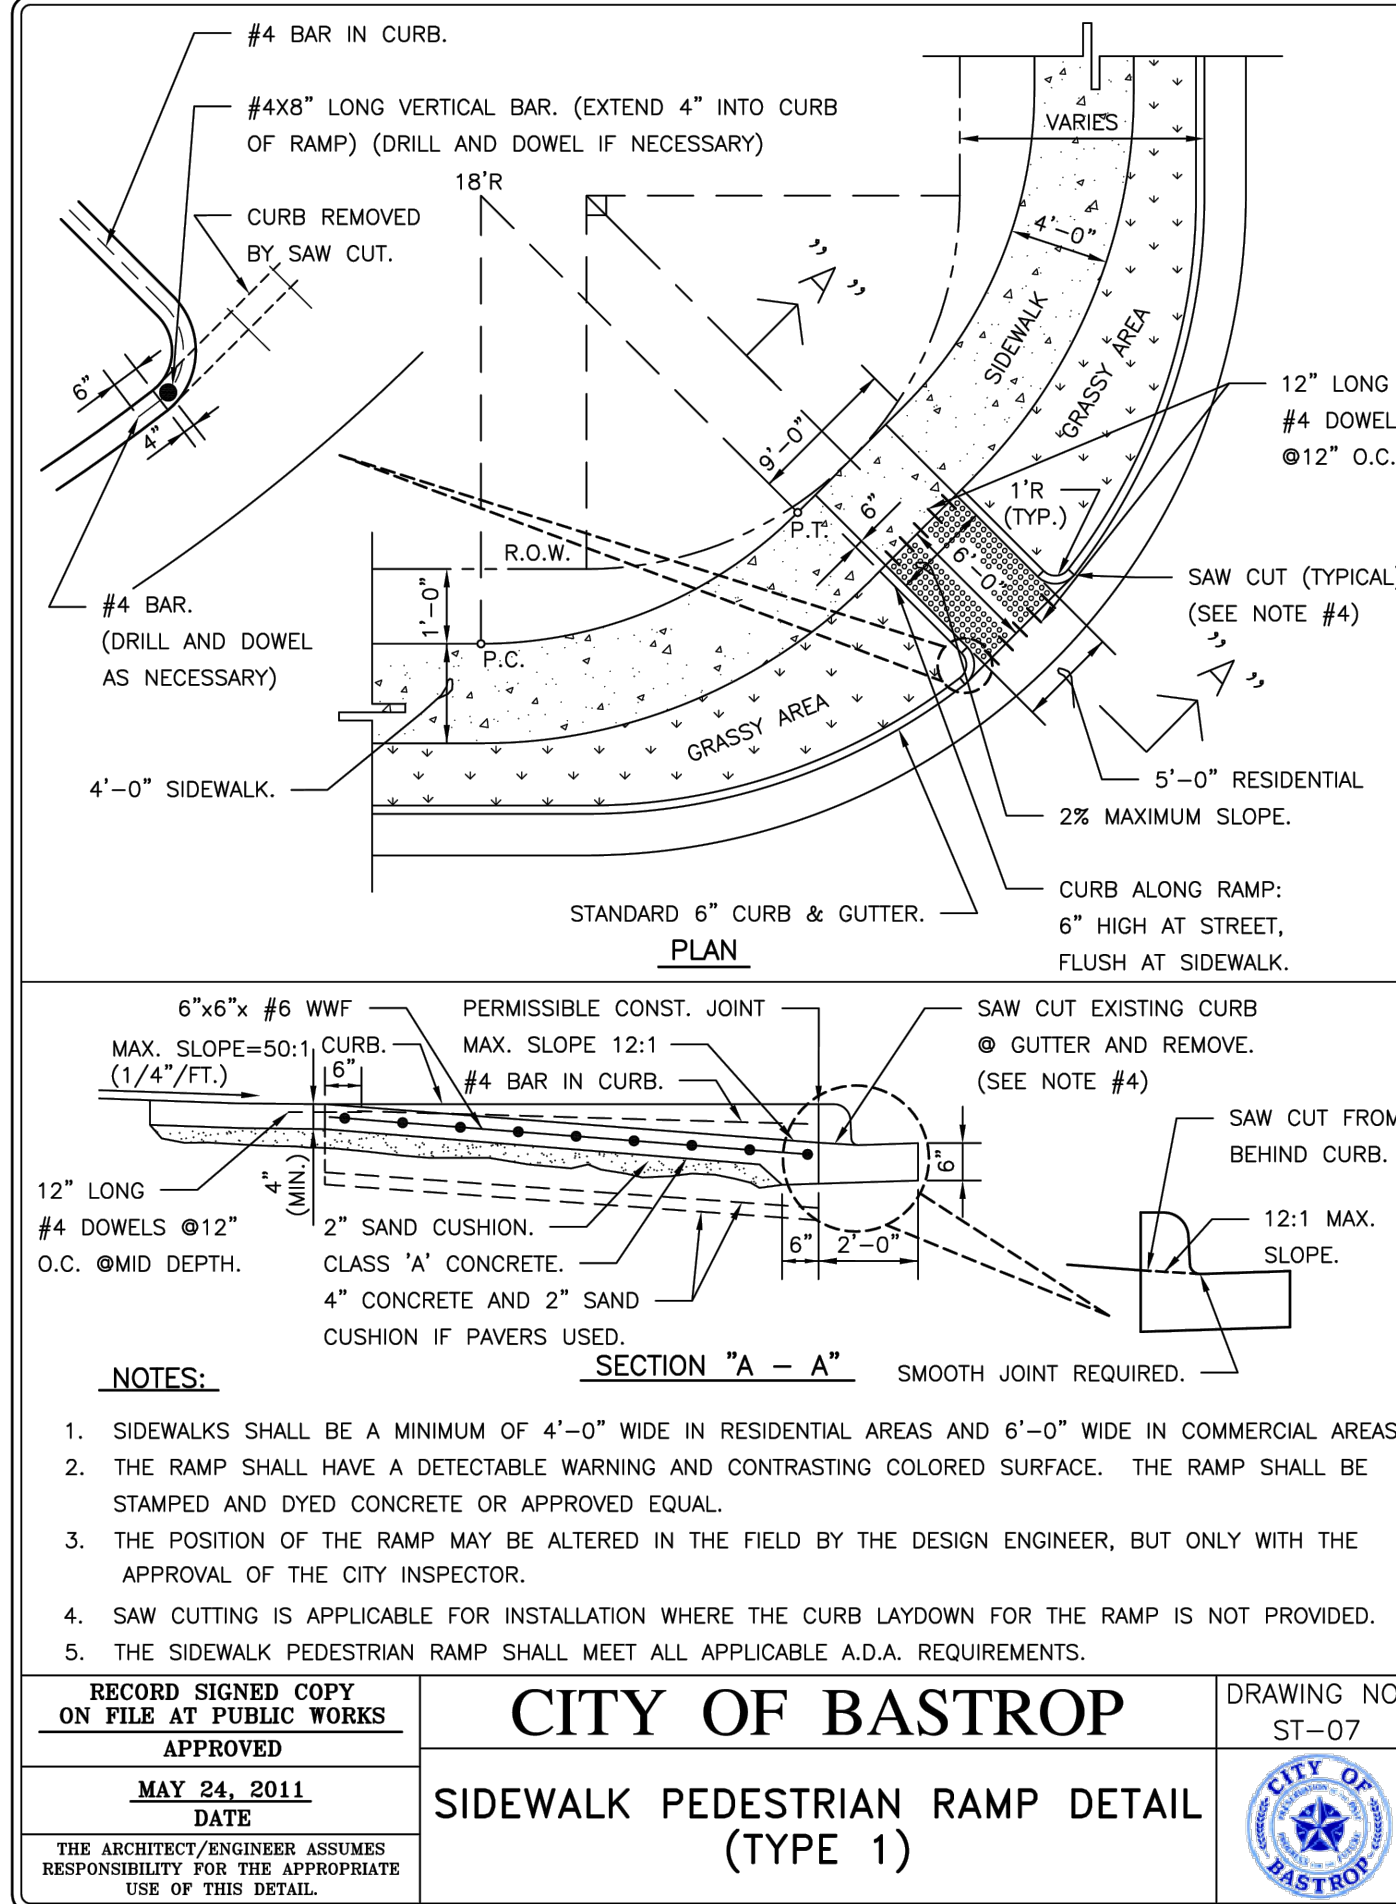


C-14

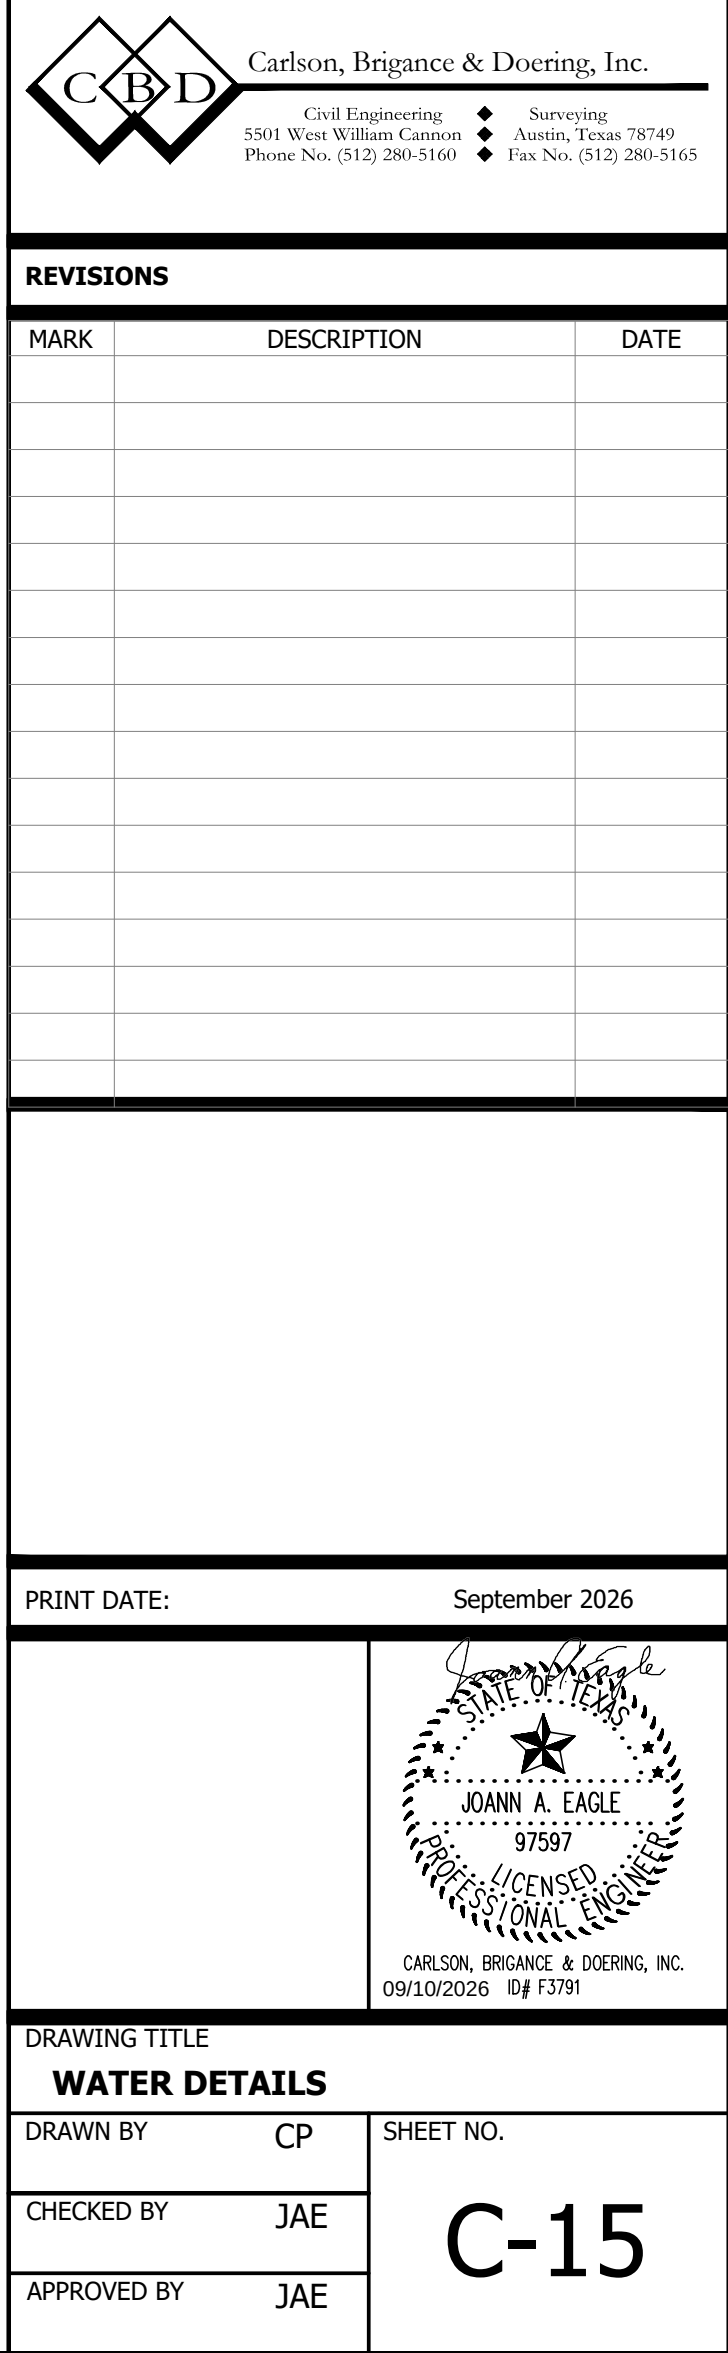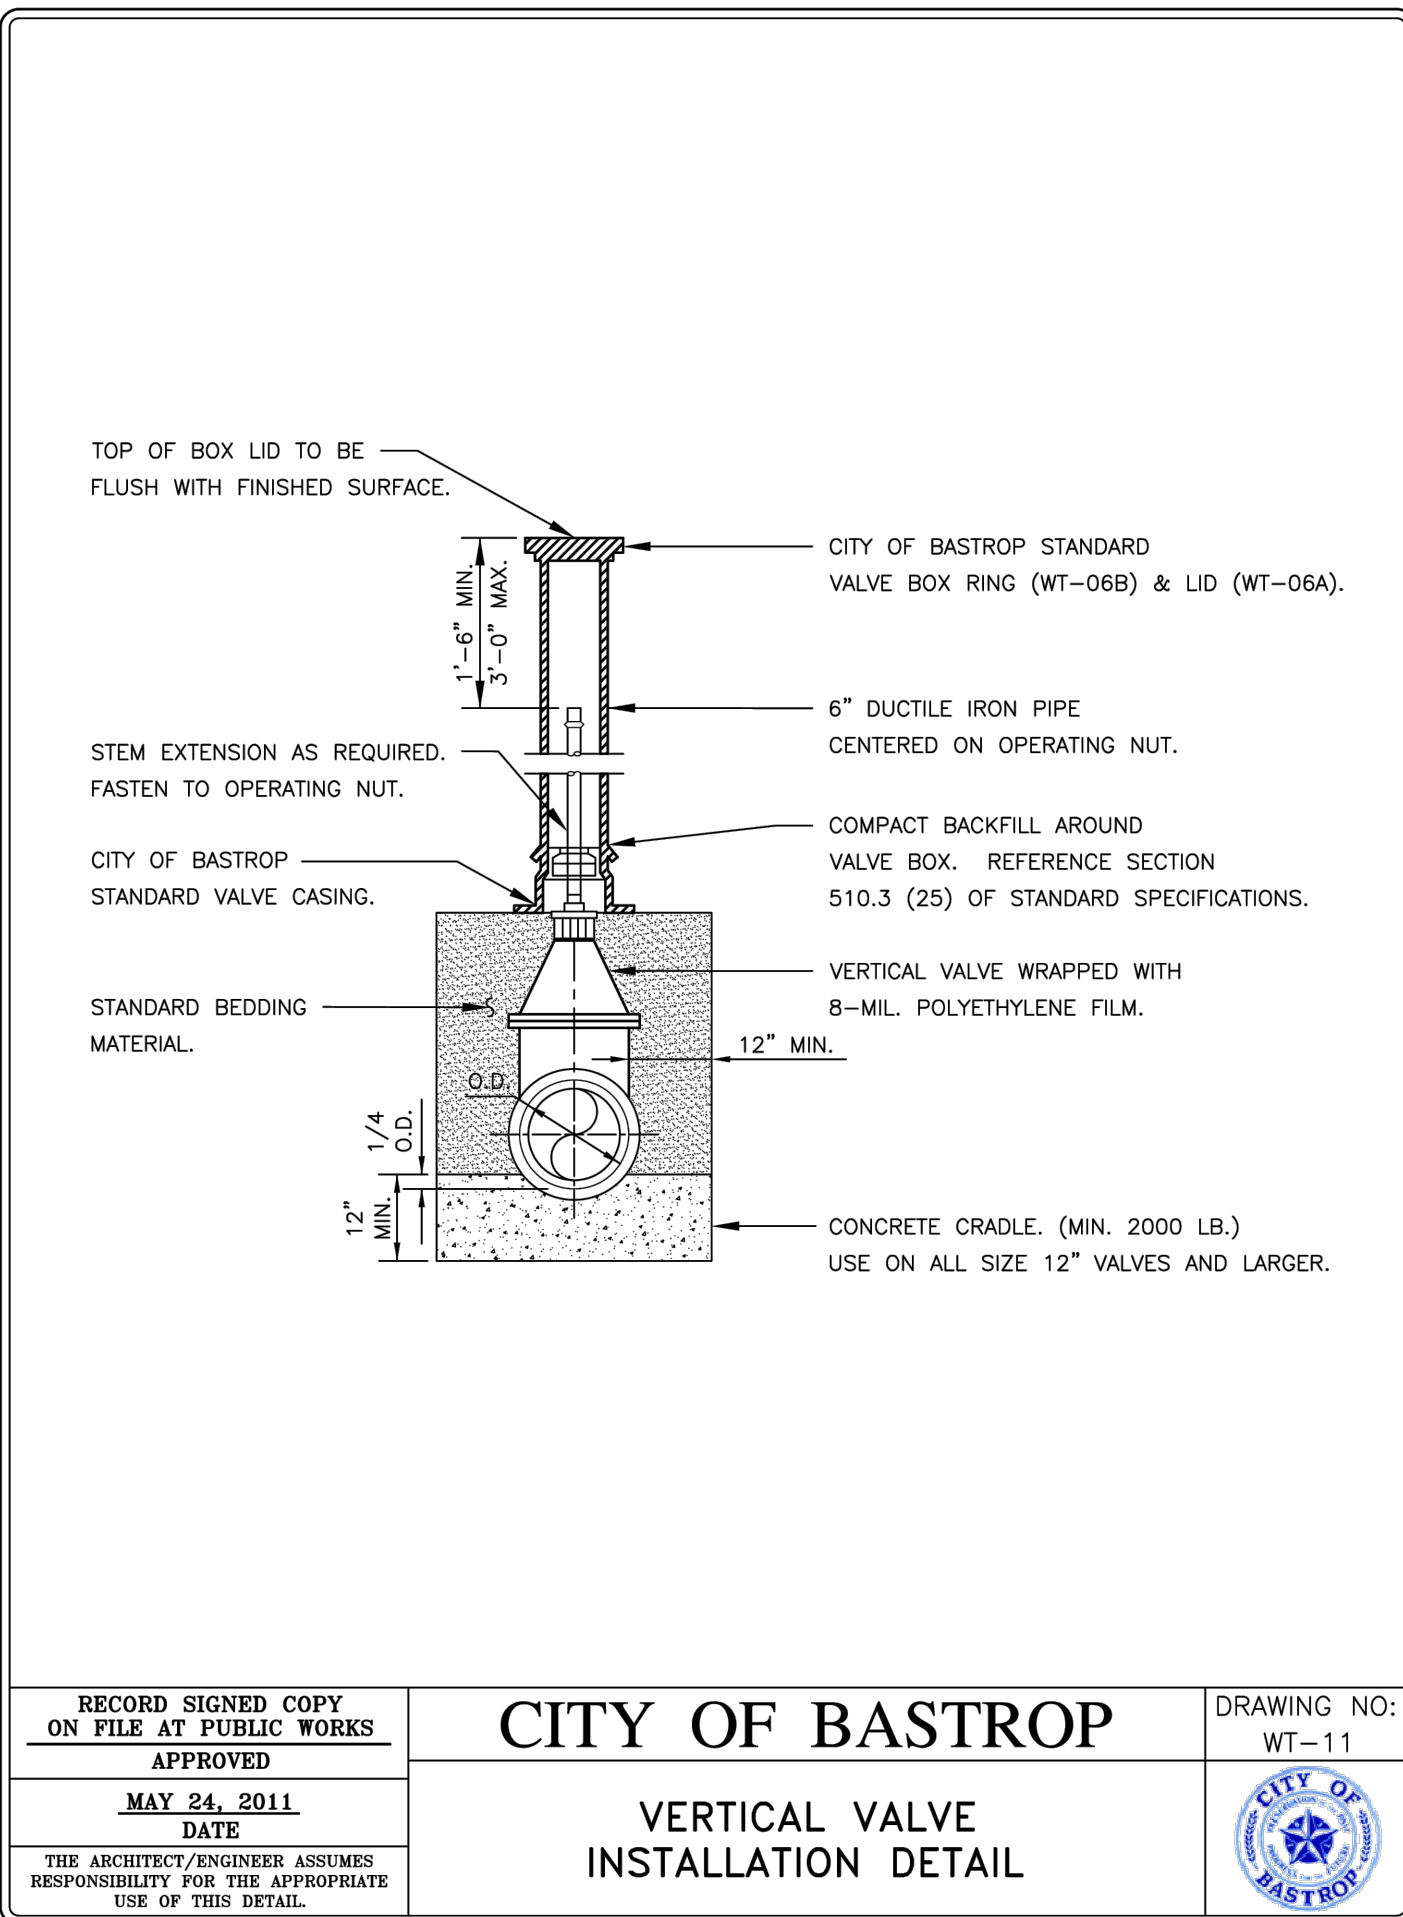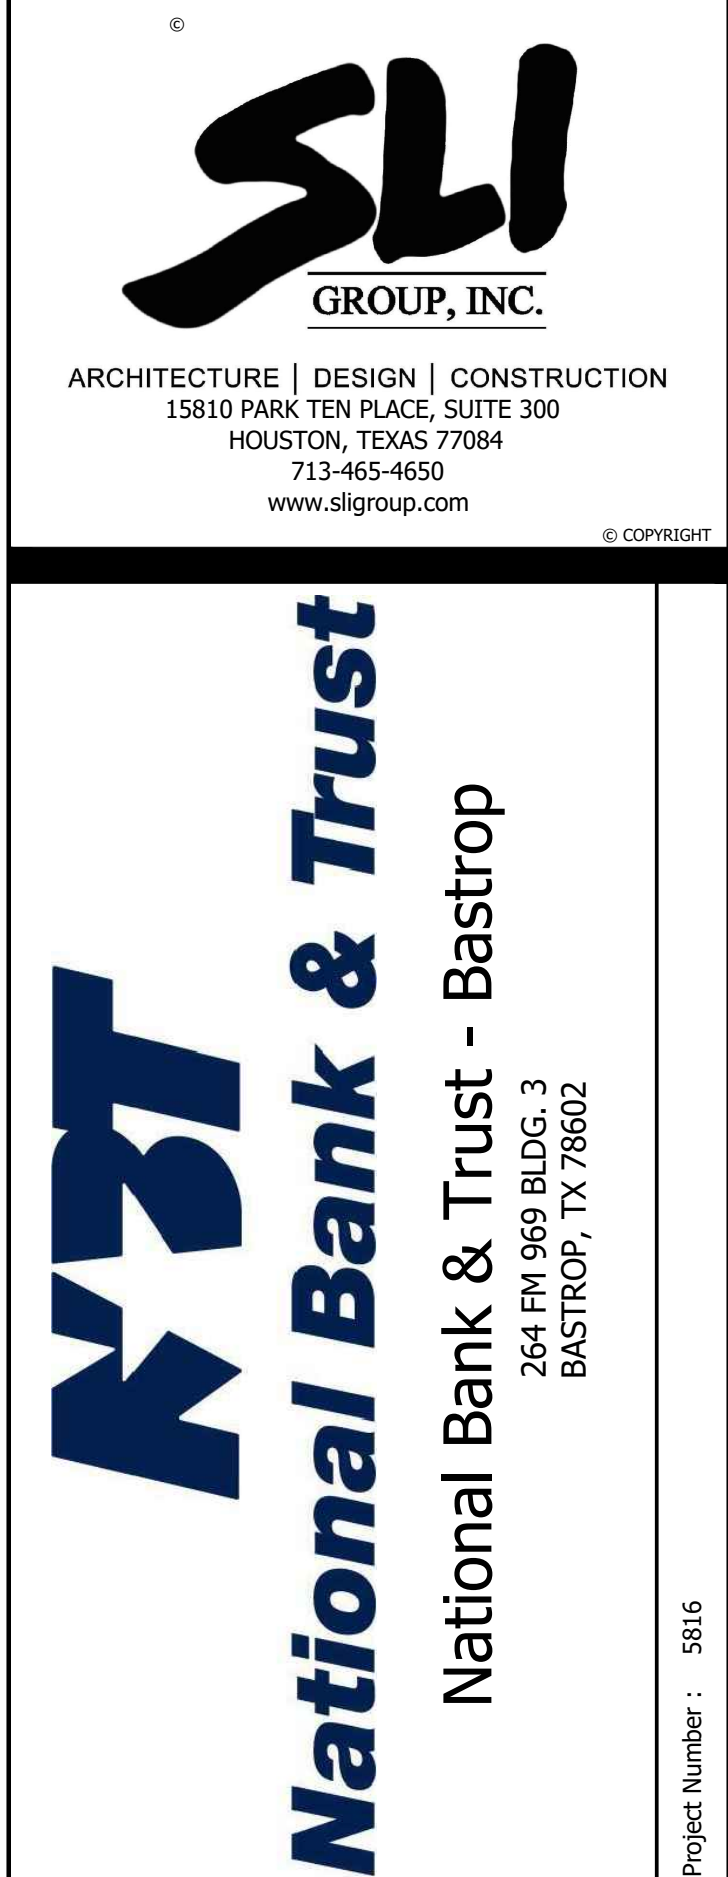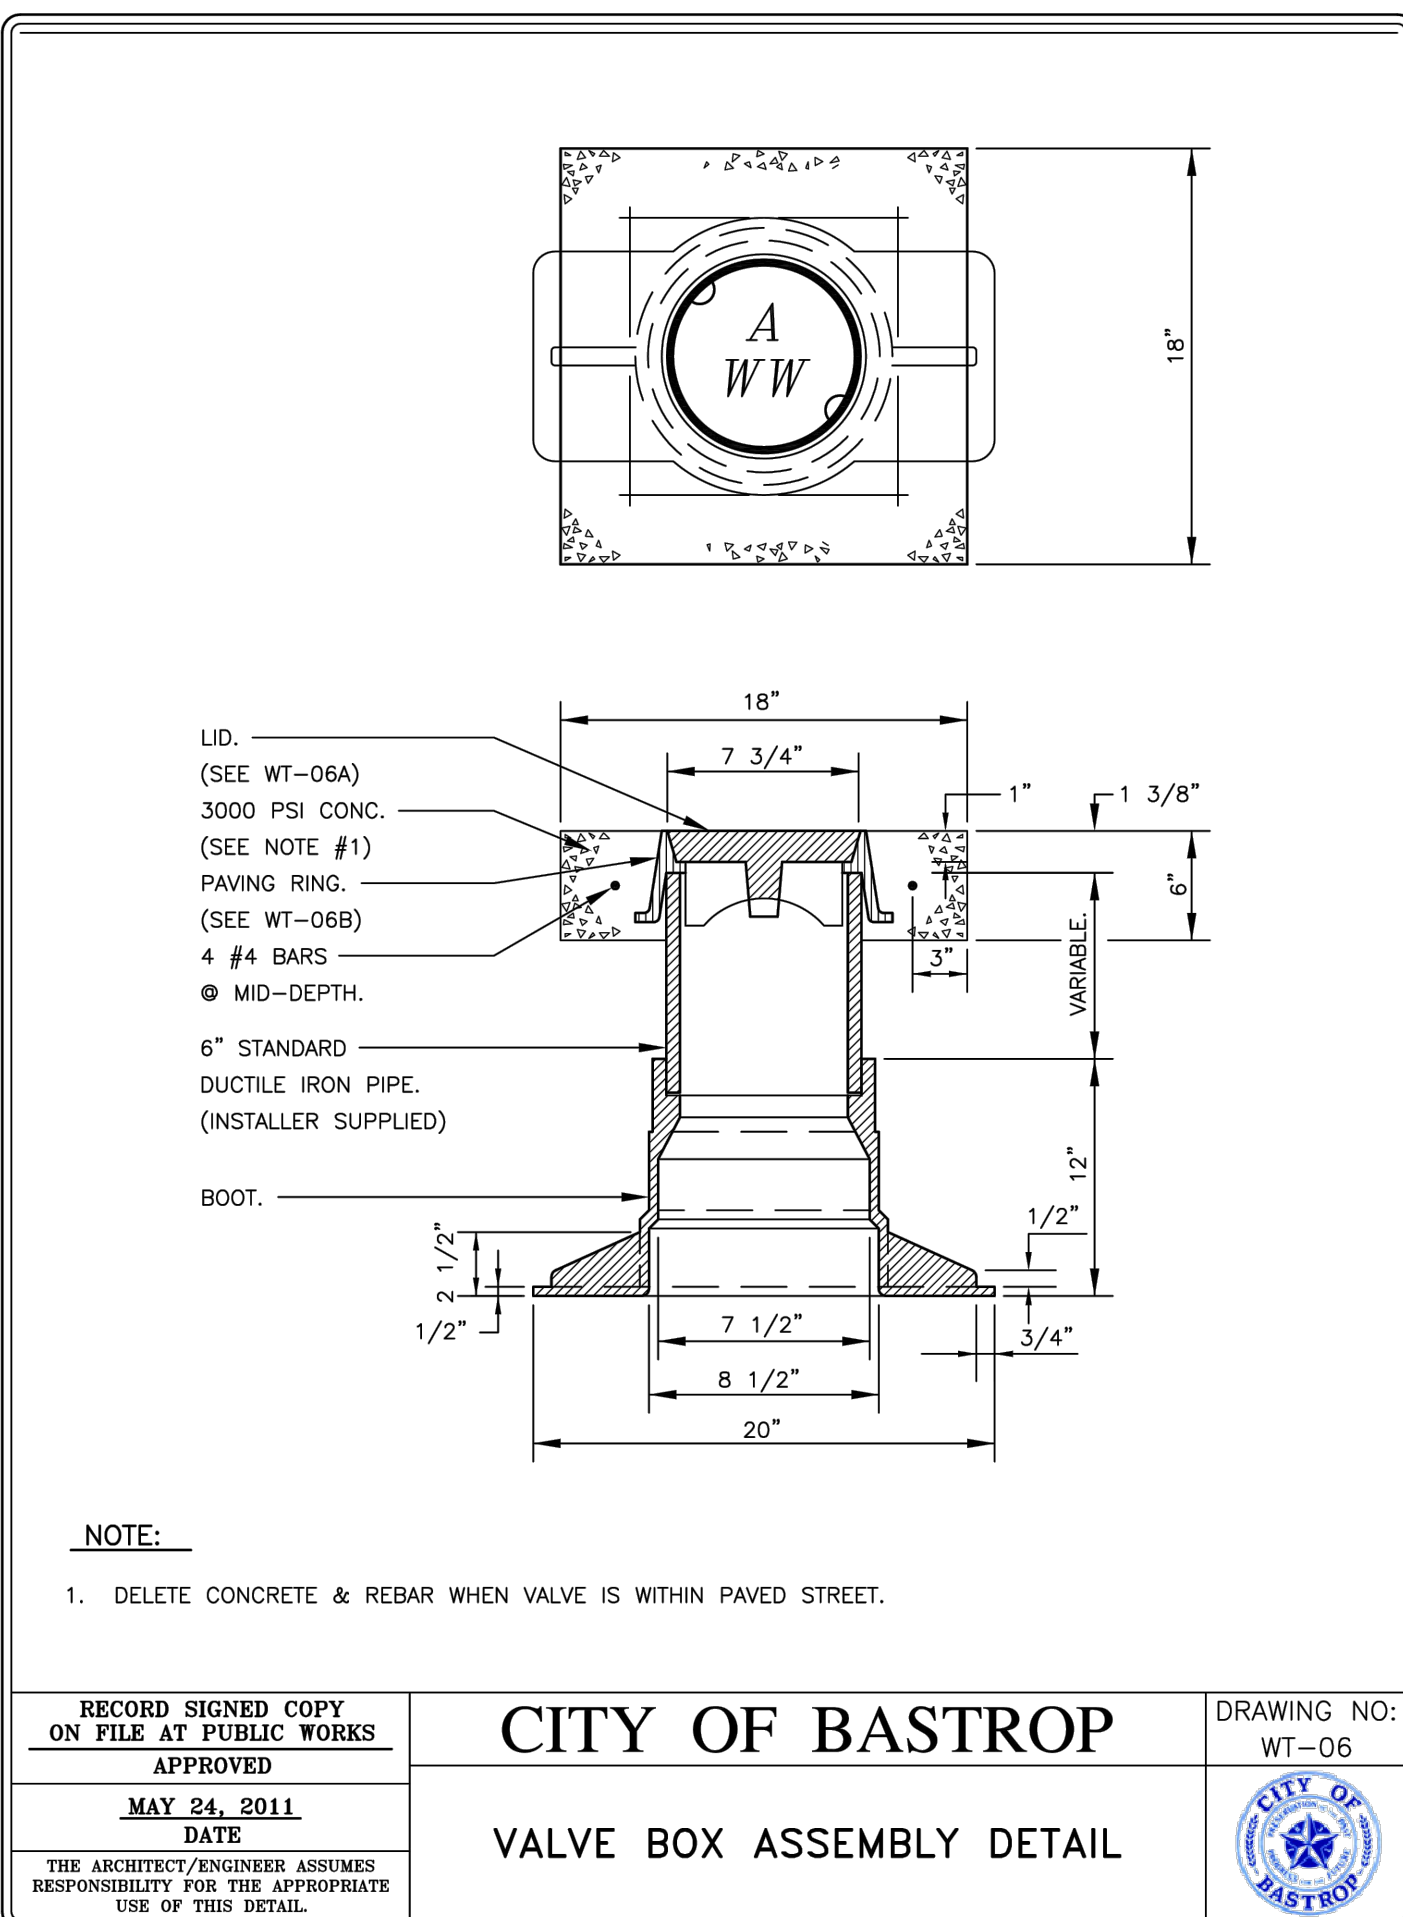

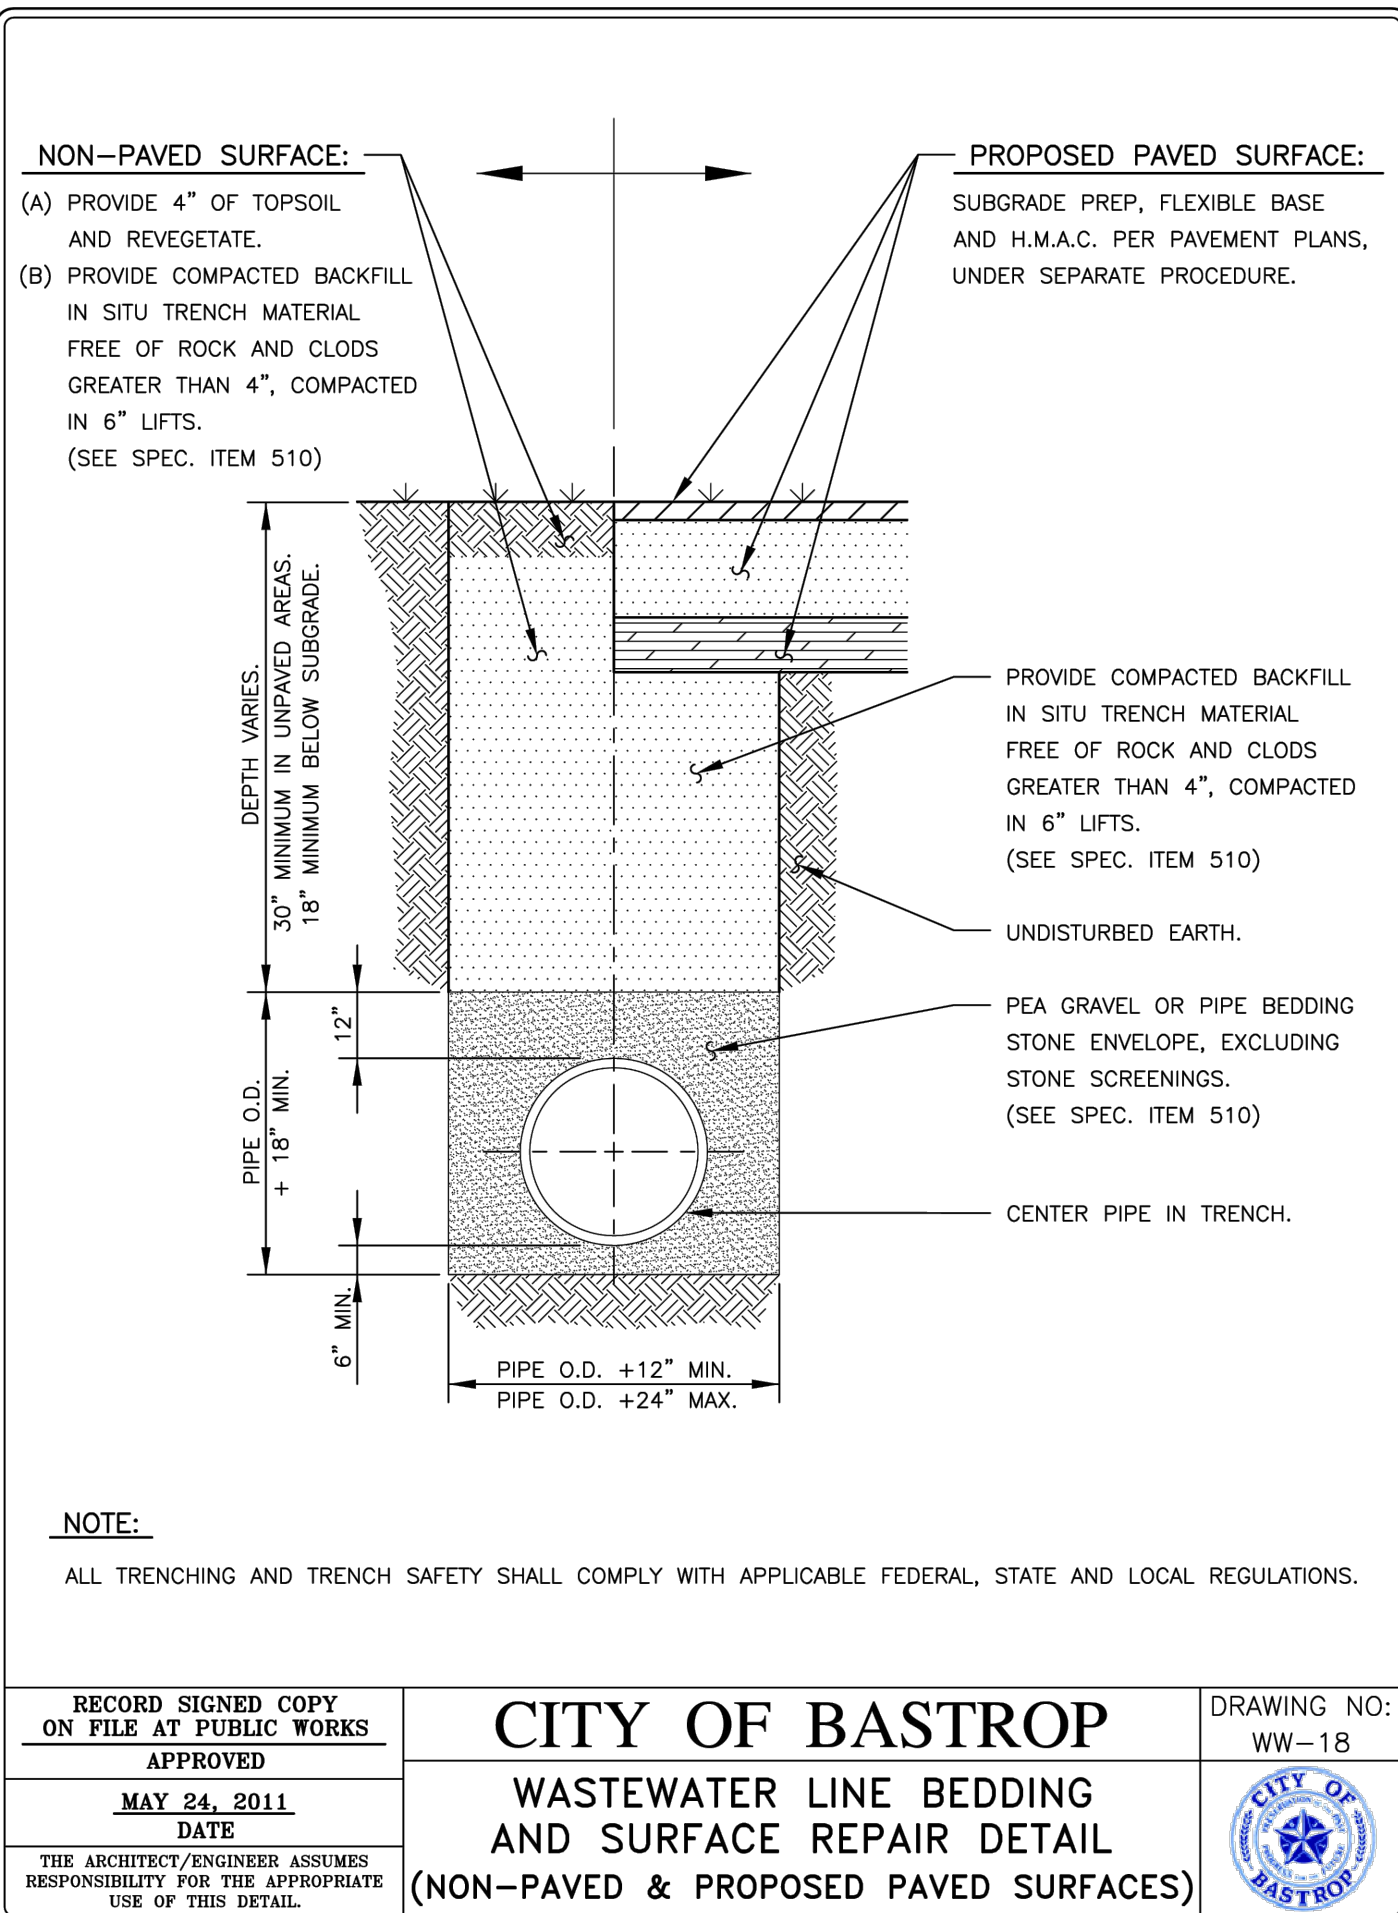

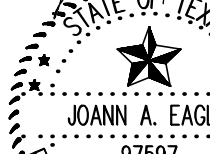PRINT DATE: _____	September 2026 
DRAWING TITLE WASTEWATER DETAILS	
DRAWN BY 	CP
CHECKED BY 	JAE
APPROVED BY 	JAE
SHEET NO. C-16	

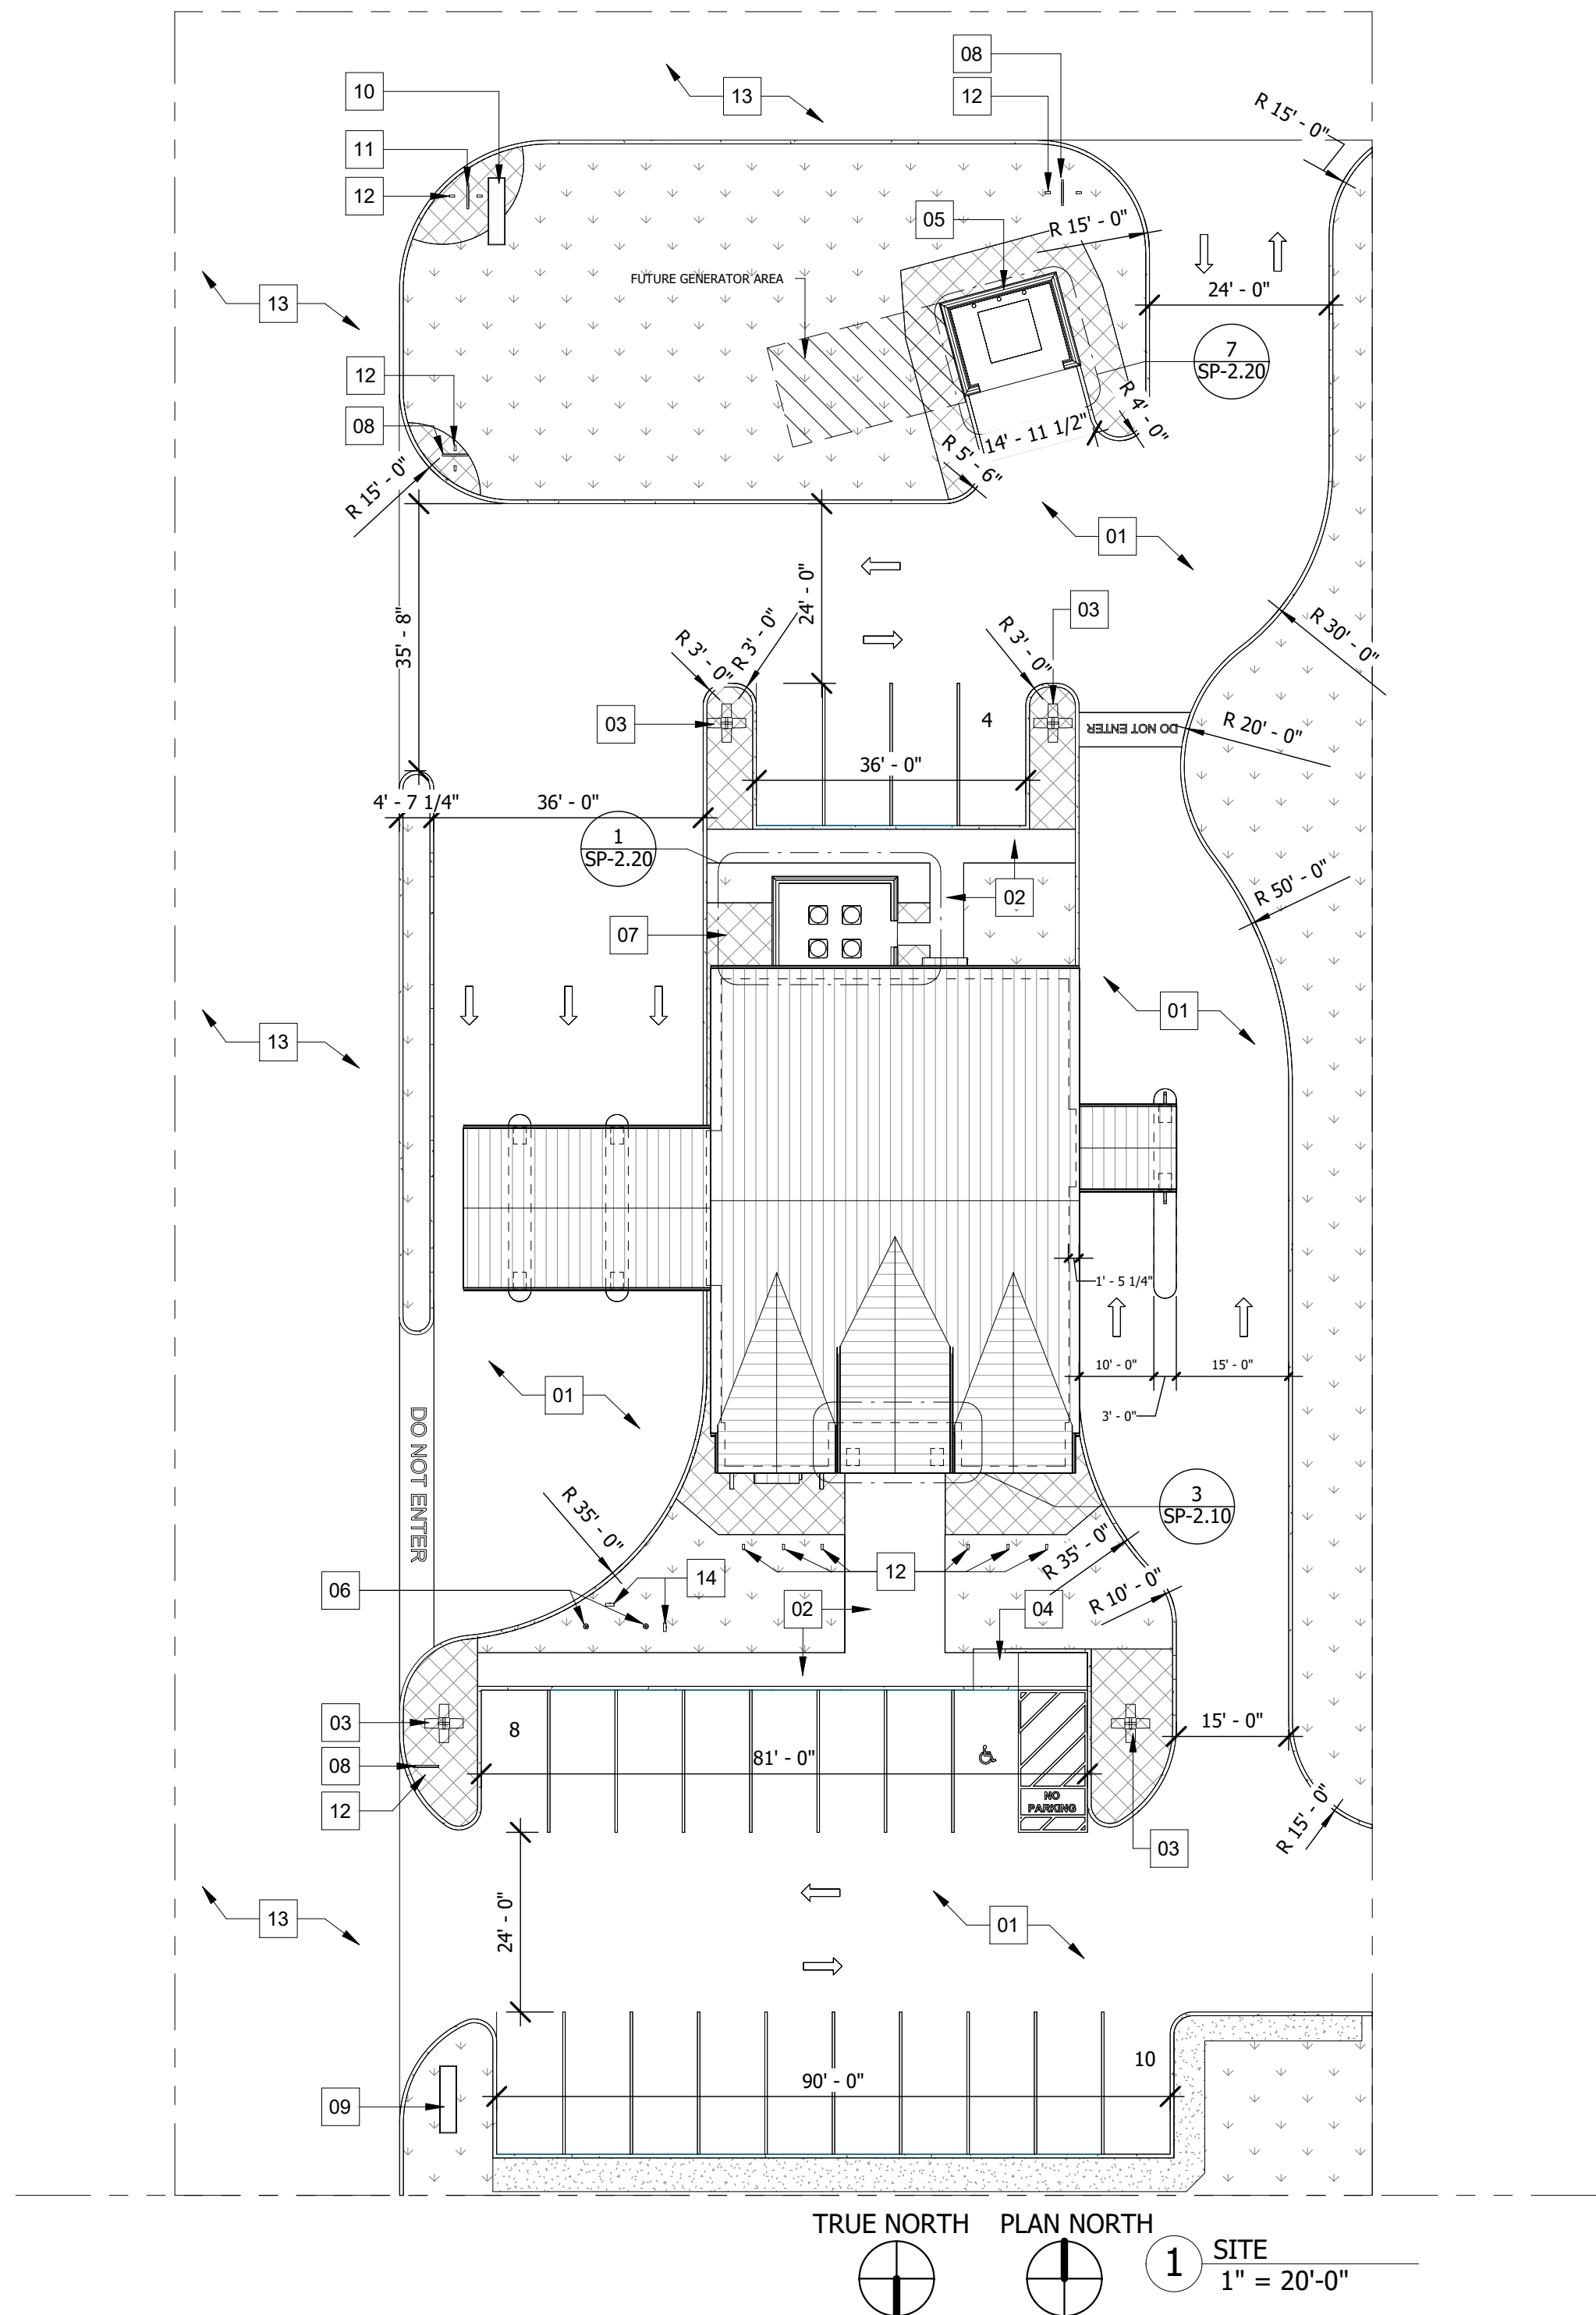

GENERAL NOTES

1. ALL MECHANICAL EQUIPMENT TO SCREENED FROM VIEW PER ZONING ORDINANCE.
2. ALL LIGHTING TO COMPLY WITH LIGHTING ORDINANCE.
3. DEVELOPMENT TO COMPLY WITH ZONING ORDINANCE.
4. ALL PAINTED PARKING STRIPING SHALL BE 4" WHITE.
5. SOIL POISON FOR WEEDS UNDER BUILDING PAD.
6. NEW SIDEWALKS ALONG xxx.
7. "FIRE LANES" SHALL BE MARKED WITH A RED PAINTED LINE AT LEAST FIVE (5) INCHES WIDE AROUND THE PERIMETER THEREOF WITH THE WORDS "FIRE LANE" AND "NO PARKING" IN WHITE LETTERS AT LEAST FOUR (4) INCHES HIGH PAINTED ON THE SURFACE. THE WORDS "FIRE LANE NO PARKING"

SITE KEYED NOTES

NOTE NUMBER	NOTE TEXT
01	CONCRETE PAVING RE: CIVIL DWGS.
02	NEW CONCRETE SIDEWALK RE: CIVIL DWGS.
03	PROPOSED POLE LIGHT FIXTURE RE: ELECTRICAL DWGS.
04	ADA RAMP RE: CIVIL DWGS.
05	NEW DUMPSTER ENCLOSURE RE:SP-2.10
06	FLAGPOLES (2)- WINDSTORM RATED PER LOCAL BUILDING CODE
07	NEW MECHANICAL ENCLOSURE RE:SP-2.10
08	DIRECTIONAL SIGN RE:A-14.10 / A-14.11
09	MONUMENT SIGN RE:A-14.10
10	OPTION - MONUMENT SIGN RE:A-14.10
11	OPTION DIRECTIONAL SIGN RE:A-14.10 / A-14.11
12	DIRECTIONAL SIGN GROUND LIGHTING ON BOTH SIDES
13	EXISTING CONCRETE PAVING
14	FLAGPOLES (2) GROUND LIGHTING

	DATE
ISSUED FOR CLIENT APPROVAL	08.17.2026
ISSUED FOR BIDDING	09.11.2026
ISSUED FOR PERMIT	09.11.2026
ISSUED FOR CONSTRUCTION	

REVISIONS

[illegible]

The information, ideas, designs, details, layouts, techniques, features, arrangements, plans, sequences, dimensions, allowances, tolerances, conceptions, specifications, intentions, technology or embodiments, as illustrated, arranged, organized, described, or otherwise shown, in this drawing, is hereby acknowledged to be the property of SLS Design, Inc. and is hereby acknowledged to be so derived, reduced to tangible form hereon, either expressly, inherently or by implication, are the confidential and proprietary information of SLS Design, Inc. and shall be used for any purpose other than that specifically authorized in writing by SLS Design, Inc. and shall not be copied, reproduced, duplicated, reduced to tangible form, stored in a data base or logged in such way they are and have been prepared by SLS Design, Inc. Any other reproduction, disclosure or use of any portion of the confidential and proprietary information of SLS Design, Inc. shall be a breach of the confidentiality and proprietary rights of SLS Design, Inc. and shall be a breach of the terms of the license or agreement entered into by SLS Design, Inc. for a specific project or Contract. Any copying, duplicating, reproducing, utilization, alteration, modification, revision or change to this drawing, is expressly prohibited unless done with the prior written consent or approval of SLS Design, Inc. This drawing is hereby acknowledged to be the property of SLS Design, Inc. and shall be used for any purpose other than that specifically authorized in writing by SLS Design, Inc. for the limited purpose of complying with a specific Contract. The drawing remains the property of SLS Design, Inc. and shall be used for any purpose other than that specifically authorized, unless specifically authorized by Contract, under which it was loaned.

PRINT DATE: 9/11/2026 8:55:26 AM



09/11/26

DRAWING TITLE

SITE PLAN

DRAWN BY

RG	SHEET NO.
----	-----------

CHECKED BY _____

CA

100

100

SP-1.10



ARCHITECTURE | DESIGN | CONSTRUCTION

15810 PARK TEN PLACE, SUITE 300
HOUSTON, TEXAS 77084
713-465-4650
www.sligroup.com

© COPYRIGHT



National Bank & Trust

National Bank & Trust - Bastrop

264 FM 969 BLDG. 3
BASTROP, TX 78602


Project Number : 8989



Project Number : 8989

[illegible]

PRINT DATE: 9/11/2026 8:55:39 AM



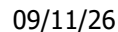


SITE PLAN DETAILS

[illegible]

CA

SP-2.10

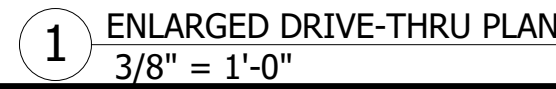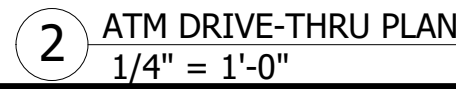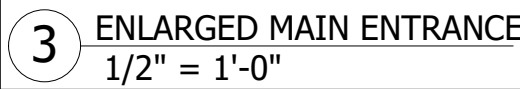




Project Number : 8989

[illegible]

09/11/26

CD

SP-2.20

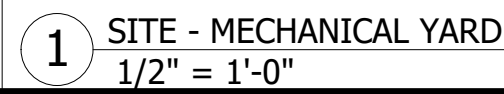


INTENTIONALLY
LEFT BLANK




INTENTIONALLY LEFT BLANK

7	ACCESSIBLE PARKING STALL SIGN 1/2" = 1'-0"
---	---

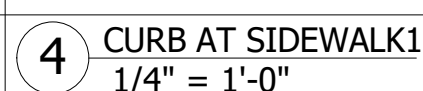

- NOTES :
- 1.) ALL NEW LANDSCAPE TREES AND SHRUBS TO BE IRRIGATED WITH A PROFESSIONALLY DESIGNED AND INSTALLED AUTOMATIC LANDSCAPE IRRIGATION SYSTEM WITH RAIN AND FREEZE SENSORS. SEE IRRIGATION PLAN TO BE PROVIDED AFTER SITE AND LANDSCAPE PLAN APPROVAL. (IRRIGATION OF HYDROMULCHED TURFGRASS AREAS IS OPTIONAL)
 - 2.) HYDROMULCH ALL CONSTRUCTION DISTURBED TURFGRASS AREAS.

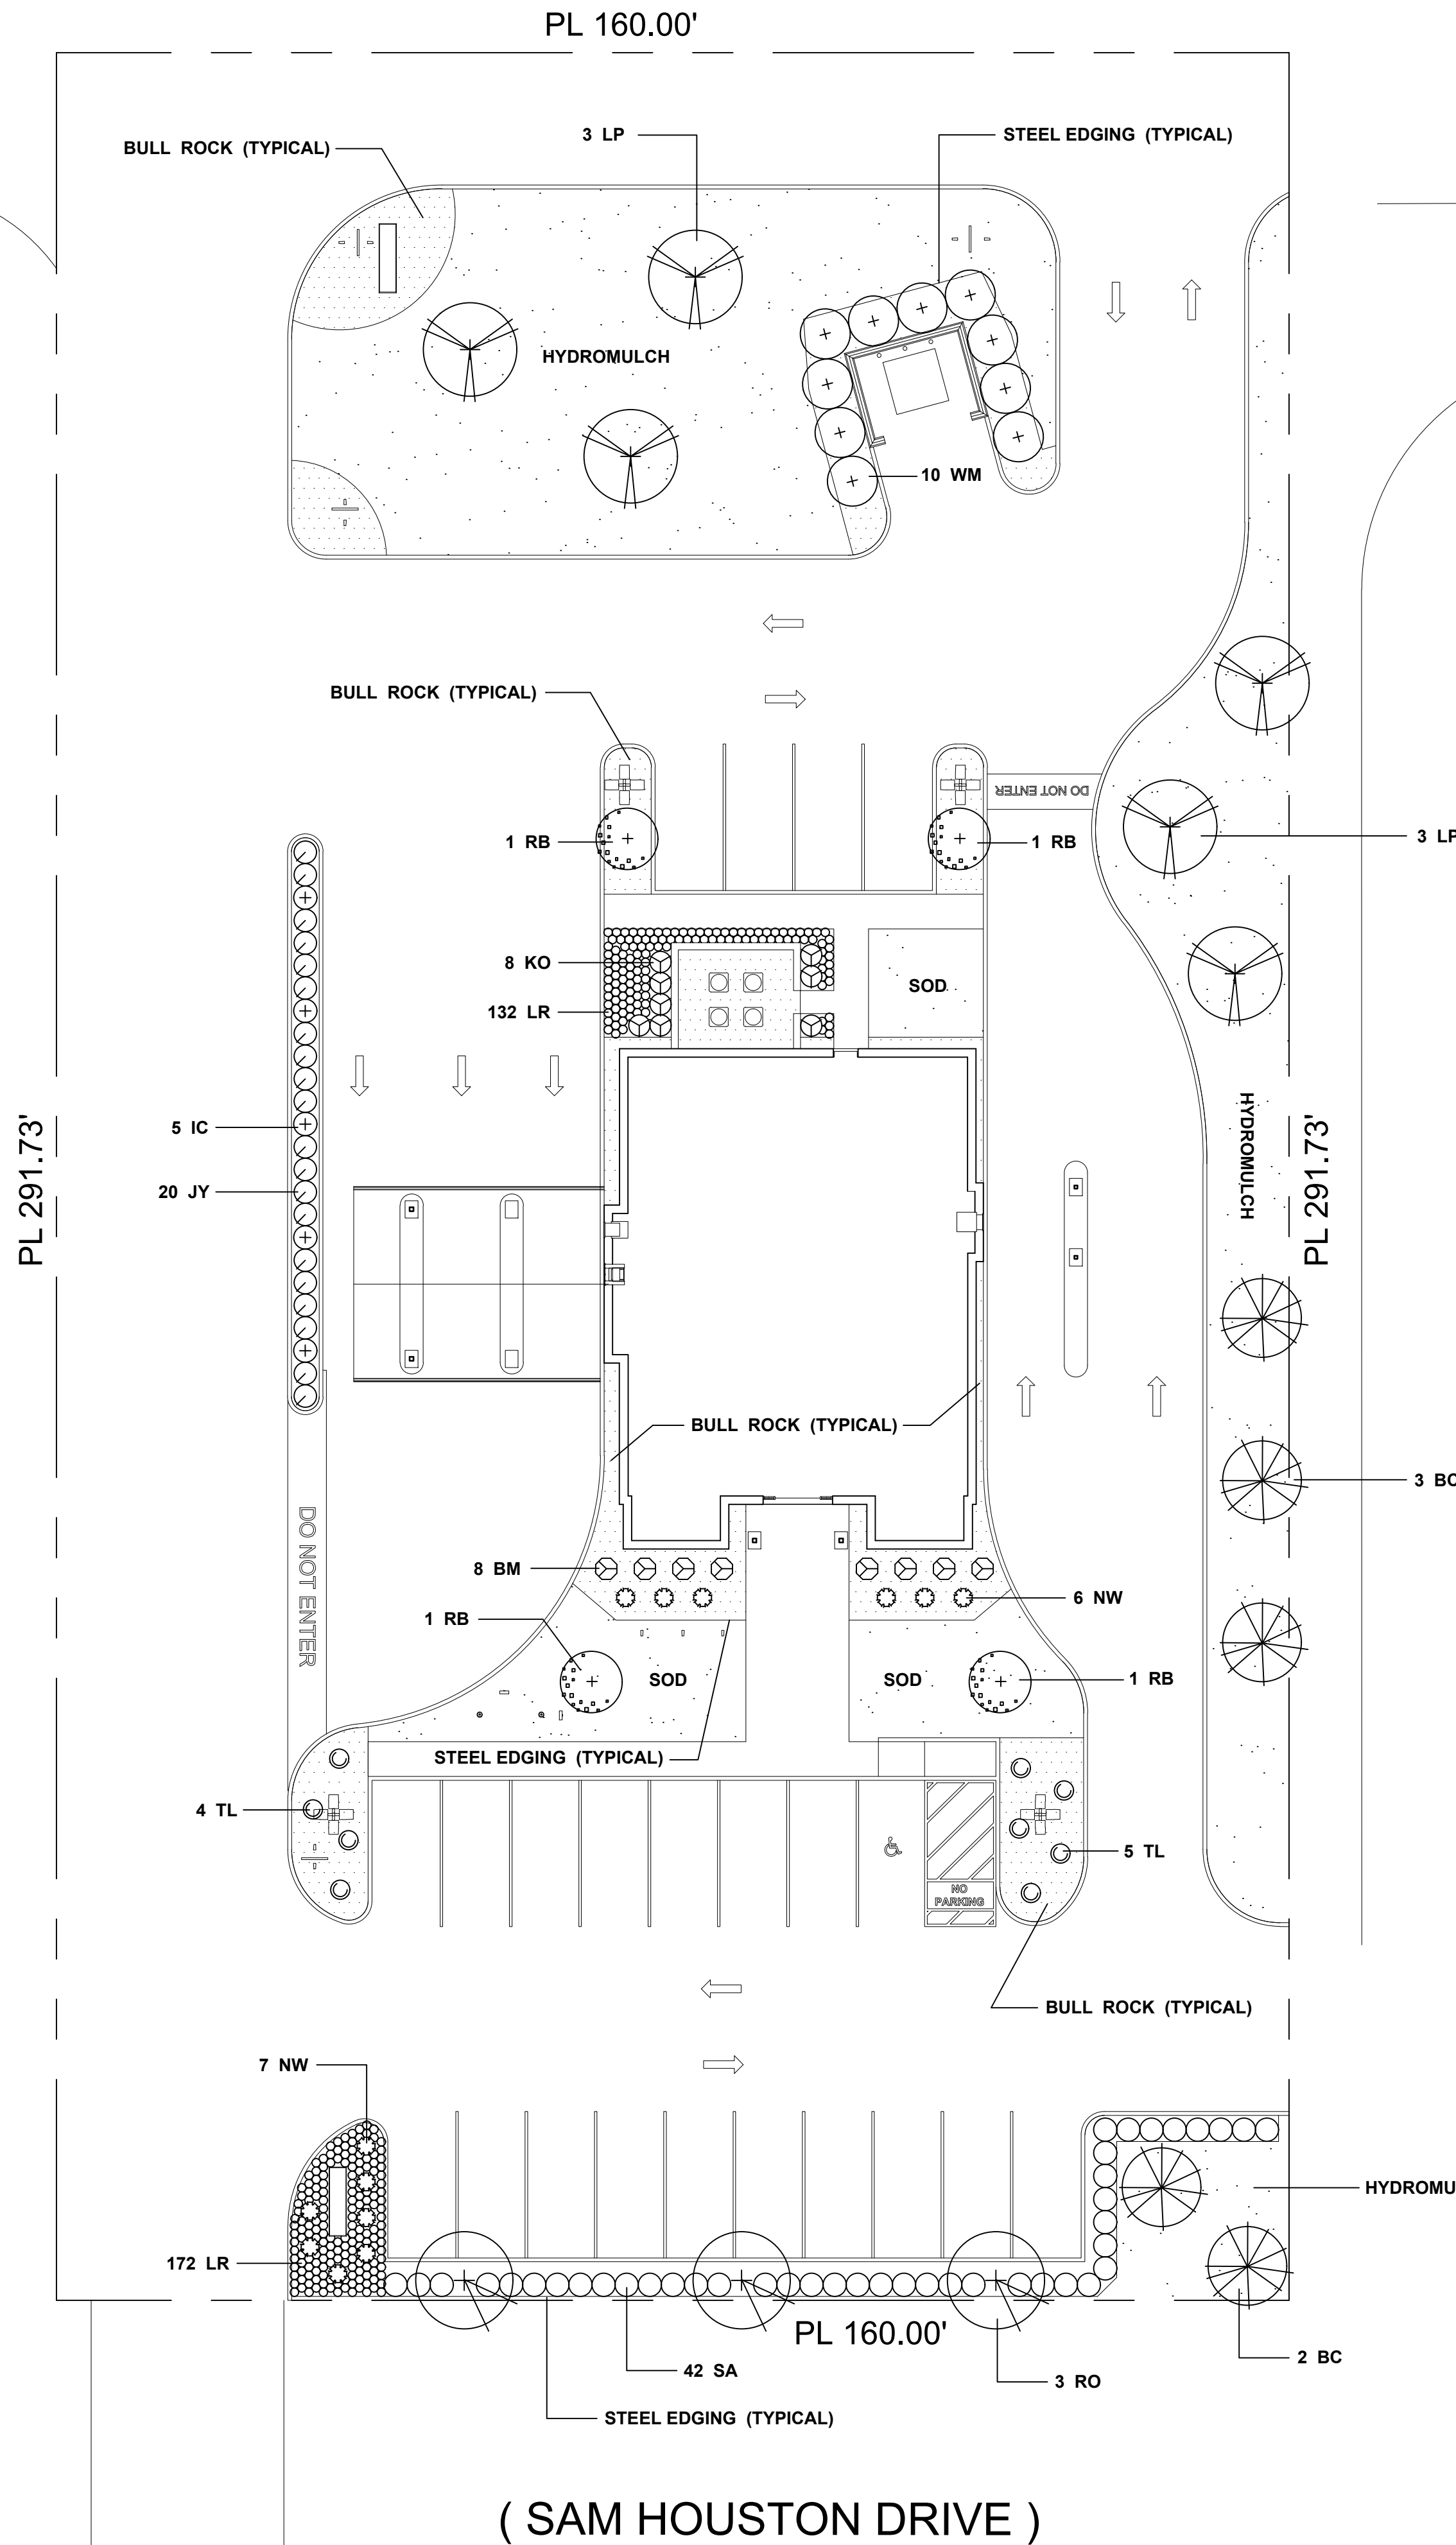

CITY OF BASTROP - LANDSCAPE ANALYSIS FORM			
A.) REQUIRED LANDSCAPE AREA			
TOTAL SITE AREA			46,677 SF
REQUIRED LANDSCAPE AREA	46,677 X .20 (20%) =		9,335 SF
LANDSCAPE AREA PROVIDED			11,016 SF
B.) REQUIRED STREETSCAPE LANDSCAPE AREA			
REQUIRED STREETSCAPE LANDSCAPE AREA	9,335 X .50 (50%) =		4,668 SF
STREETSCAPE LANDSCAPE AREA PROVIDED			1,337 SF
C.) STREETSCAPE TREES			
SAM HOUSTON DRIVE	160.00' / 30 =	5 STREET TREES REQUIRED	
		5 PROVIDED	
D.) STREETSCAPE SCREEN SHRUBS			
SAM HOUSTON DRIVE	42 'SILVERADO' SAGE PROVIDED (36" O.C.)		

PLANT LIST				
QUANT.	SYMBOL	PLANT TYPE	SIZE	NOTES
5	B C	BALD CYPRESS <i>Taxodium distichum</i>	65 GAL. 9" HT. X 4" - 5" SPR. , MATCHING	SINGLE-TRUNK , DOUBLE-STAKED
8	B M	BAMBOO MUHLY <i>Muhlenbergia dumosa</i>	3 GAL.- 5 GAL. 5" O.C. , FULL , HEALTHY, MATCHING	24" HT. MINIMUM
5	I C	ITALIAN CYPRESS <i>Cupressus sempervirens</i>	30 GAL. 9" - 11" HT. X 1" - 1.5" SPR. , MATCHING	SINGLE-TRUNK , SINGLE-STAKED
20	J Y	JAPANESE 'YEW' <i>Podocarpus macrophyllus</i>	5 GAL. 3" - 3.5" HT. X 1" MIN. SPR.	3" O.C. , FULL , HEALTHY, MATCHING
8	K O	KNOCK-OUT SHRUB ROSE <i>Rosa compacta 'Double Knock-Out'</i>	3 GAL. 2" - 9" O.C. , FULL , HEALTHY, MATCHING	12" - 16" HT. X 14" - 18" SPR.
6	L P	LOBLOLLY PINE <i>Pinus taeda</i>	65 GAL. 3" CAL. MIN.	SINGLE-TRUNK , DOUBLE-STAKED
319	L R	LIRIOPE , 'BIG BLUE' <i>Liriope spicata 'Big Blue'</i>	1 GAL. 13" O.C. , FULL , HEALTHY, MATCHING	6" - 8" HT. X 6" - 8" SPR.
13	N W	PINK 'SHRUB ROSE , 'NEARLY WILD' <i>Rosa compacta 'Nearly Wild'</i>	3 GAL. 5" O.C. , FULL , HEALTHY, MATCHING	12" - 16" HT. X 14" - 18" SPR.
4	R B	REDBUD <i>Cercis canadensis texensis</i>	30 GAL. 9" - 10" HT. X 4" - 5" SPR.	SINGLE-TRUNK , DOUBLE-STAKED
3	R O	SHUMARD RED OAK <i>Quercus shumardii</i>	65 GAL. 3" CAL. MIN.	SINGLE-TRUNK , DOUBLE-STAKED
42	S A	SAGE , 'SILVERADO' <i>Leucophyllum frutescens 'Silverado'</i>	3 GAL.- 5 GAL. 3" O.C. , FULL , HEALTHY, MATCHING	24" - 28" HT. X 18" - 22" SPR.
9	T L	TEXAS LANTANA <i>Lantana urticoides</i>	3 GAL.- 5 GAL. FULL , HEALTHY, MATCHING	14" HT. MINIMUM
10	W M	WAX MYRTLE <i>Myrica cerifera</i>	15 GAL. 6" - 8" O.C. , FOLIAGE FULL TO GROUND	4.5' HT. X 3' SPR. MINIMUM
6,325	HYDRO	PRAIRIE 'BUFFALO GRASS' <i>Bouteloua dactyloides 'prairie'</i>	SQ. FT.	WITH GREEN CELLULOSE FIBER AND FERTILIZER , APPLY WHERE INDICATED
137	SOD	BUFFALO GRASS <i>Bouteloua dactyloides</i>	SQ. YD.	SOLID SOD , ROLLED INSTALL WHERE INDICATED

LEGEND		
5	BC	BALD CYPRESS
6	LP	LOBLOLLY PINE
3	RO	SHUMARD RED OAK
4	RB	TEXAS RED BUD
10	WM	WAX MYRTLE
5	IC	ITALIAN CYPRESS
8	BM	BAMBOO MUHLY
20	JY	JAPANESE YEW
8	KO	RED 'KNOCK-OUT' ROSE
13	NW	PINK 'NEARLY WILD' ROSE
42	SA	'SILVERADO' SAGE
9	TL	TEXAS LANTANA
319	LR	'BIG BLUE' LIRIOPE
SOD 137 sy HYDRO 6,325 sf		BUFFALO GRASS
2,085 sf		BULL ROCK

COLOR CODE
FOR MARKING
UNDERGROUND UTILITY LINES

- ELECTRIC
- GAS-OIL-STEAM
- COMMUNICATION CATV
- WATER
- SEWER
- PROPOSED EXCAVATION

811 Know what's below.
Call before you dig.
OR
1-800-272-3020
TEXAS ONE CALL
CALL FOR FREE MARKOUTS
3 FULL DAYS BEFORE YOU DIG



INTEGRATED LANDSCAPE
ARCHITECTURE, LLC
765 LONG WOOD AVENUE
LAKEWAY, TEXAS 78734
E-MAIL : INFO@LANDARCHTX.COM
PHONE : 713-973-7851

CERTIFICATION AND SEAL
I HEREBY CERTIFY THAT THIS PLAN AND SPECIFICATION WAS PREPARED BY ME OR UNDER MY DIRECT SUPERVISION AND THAT I AM A DULY REGISTERED LANDSCAPE ARCHITECT UNDER THE LAWS OF THE STATE OF TEXAS AS SIGNED BY MY HAND AND SEAL.
DUANE F. BUNGO TX REG- 1375
EXP: 10/31/2026








ISSUES AND REVISIONS		
NO.	DATE	DESCRIPTION
1	08/05/26	ISSUE FOR REVIEW
2	08/20/26	ISSUE FOR REVIEW
3	09/04/26	ISSUE FOR PERMIT & BID

NATIONAL BANK & TRUST
SAM HOUSTON DRIVE, BASTROP , TEXAS

Landscape
Plan


© 2026 Integrated Landscape Architecture

L1

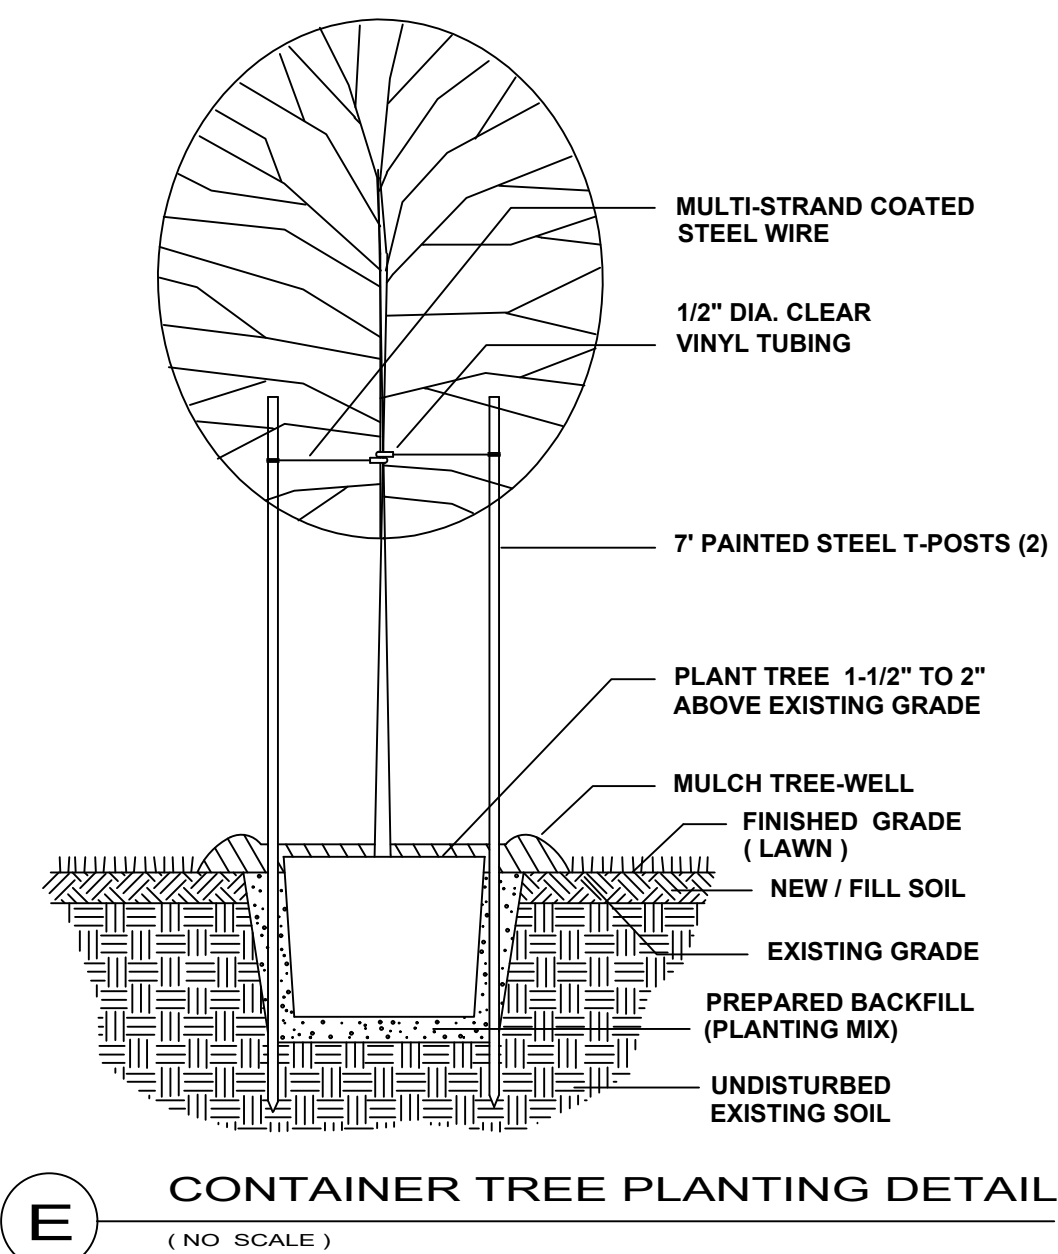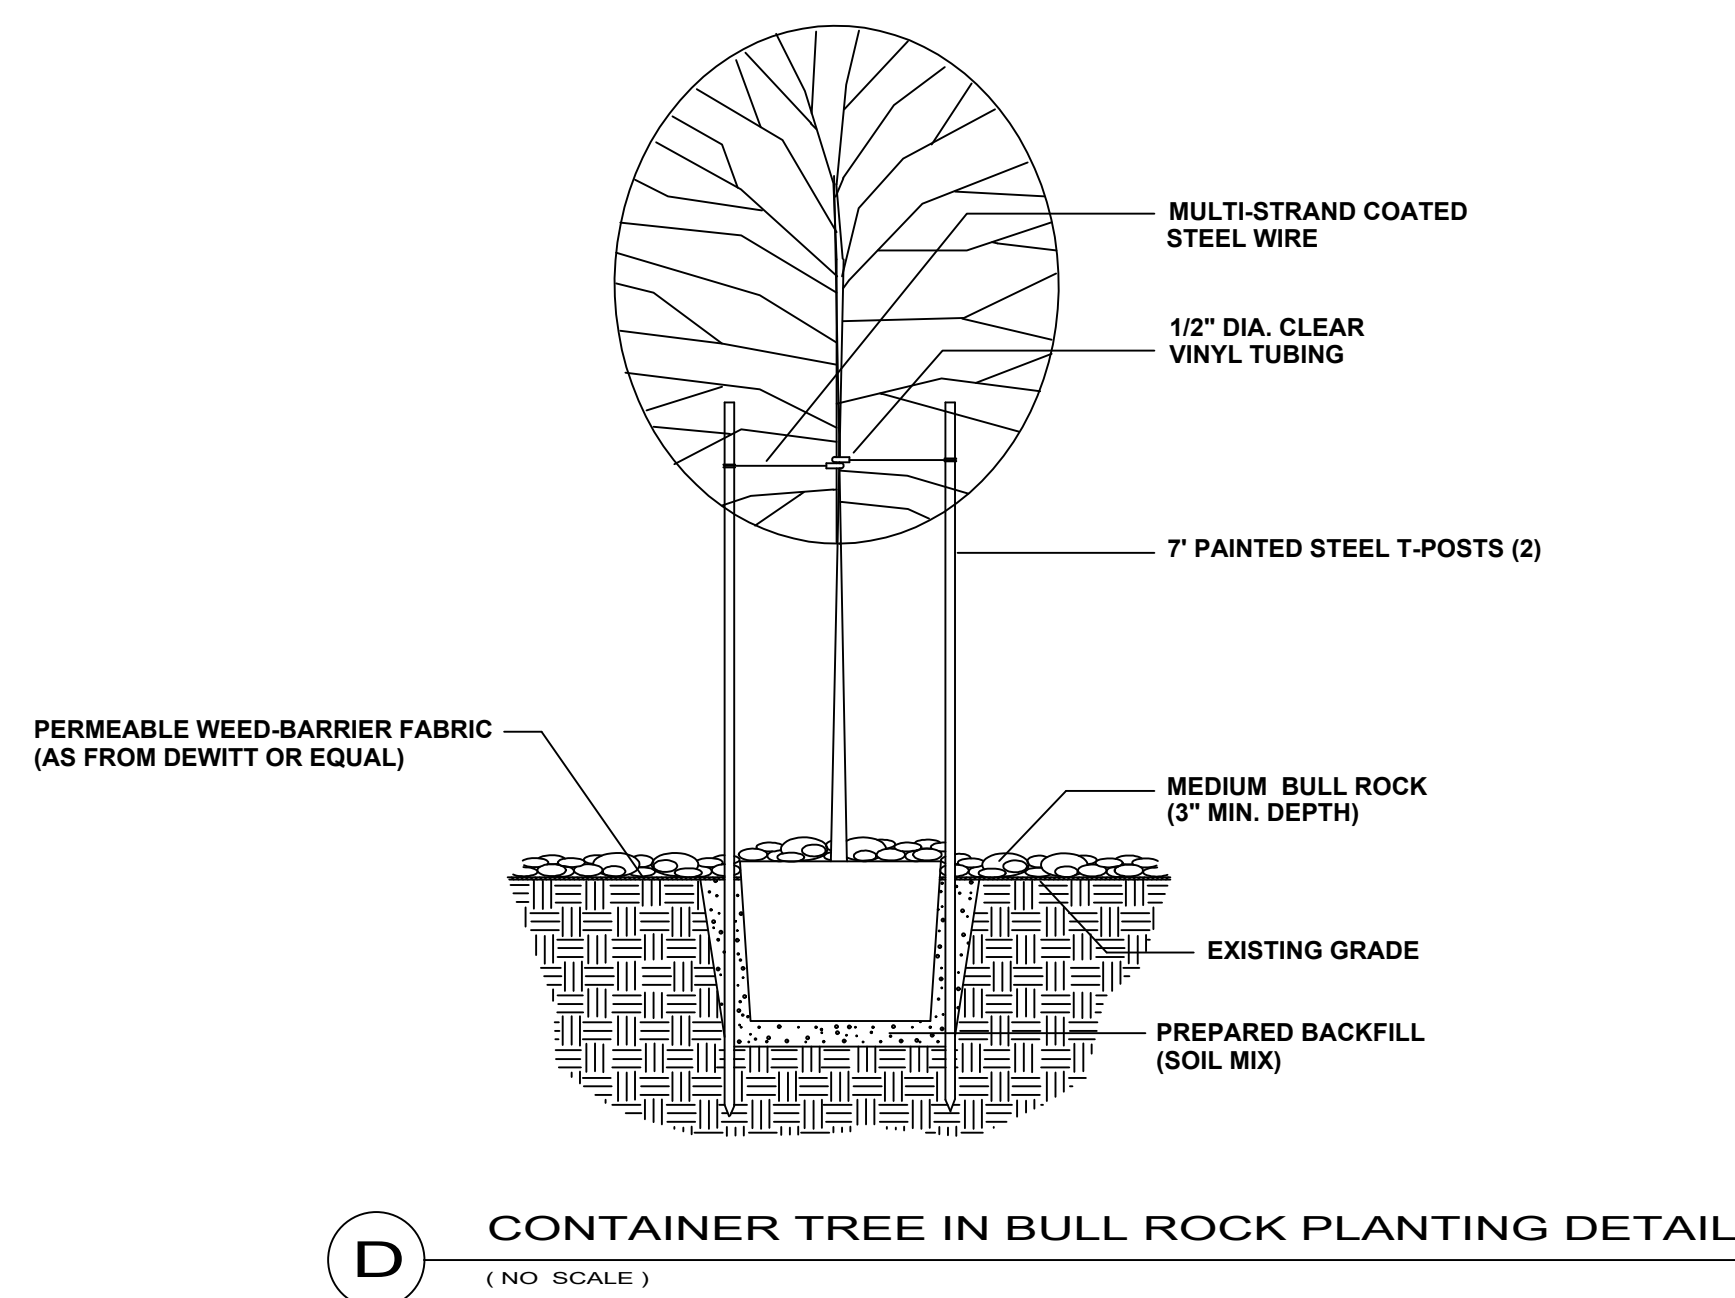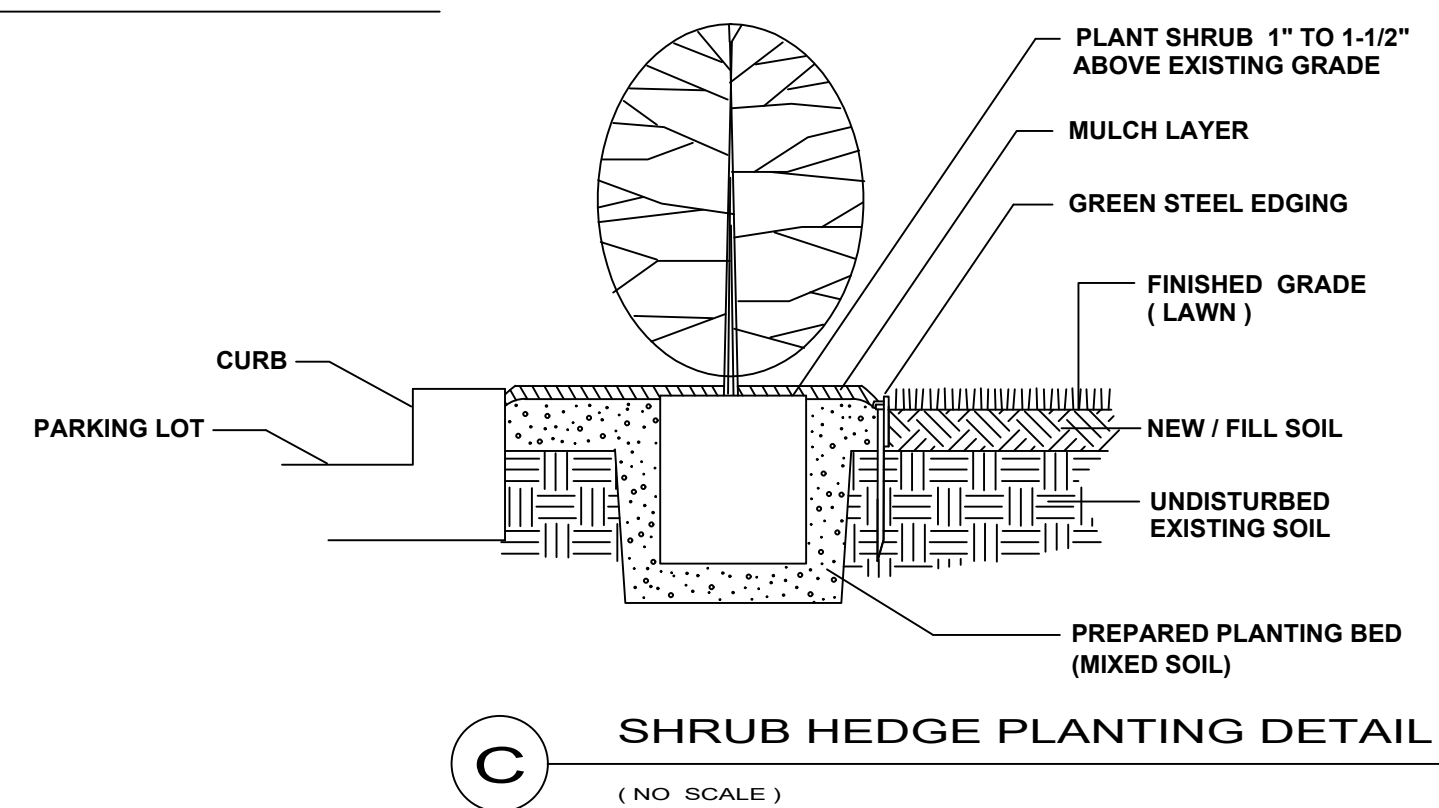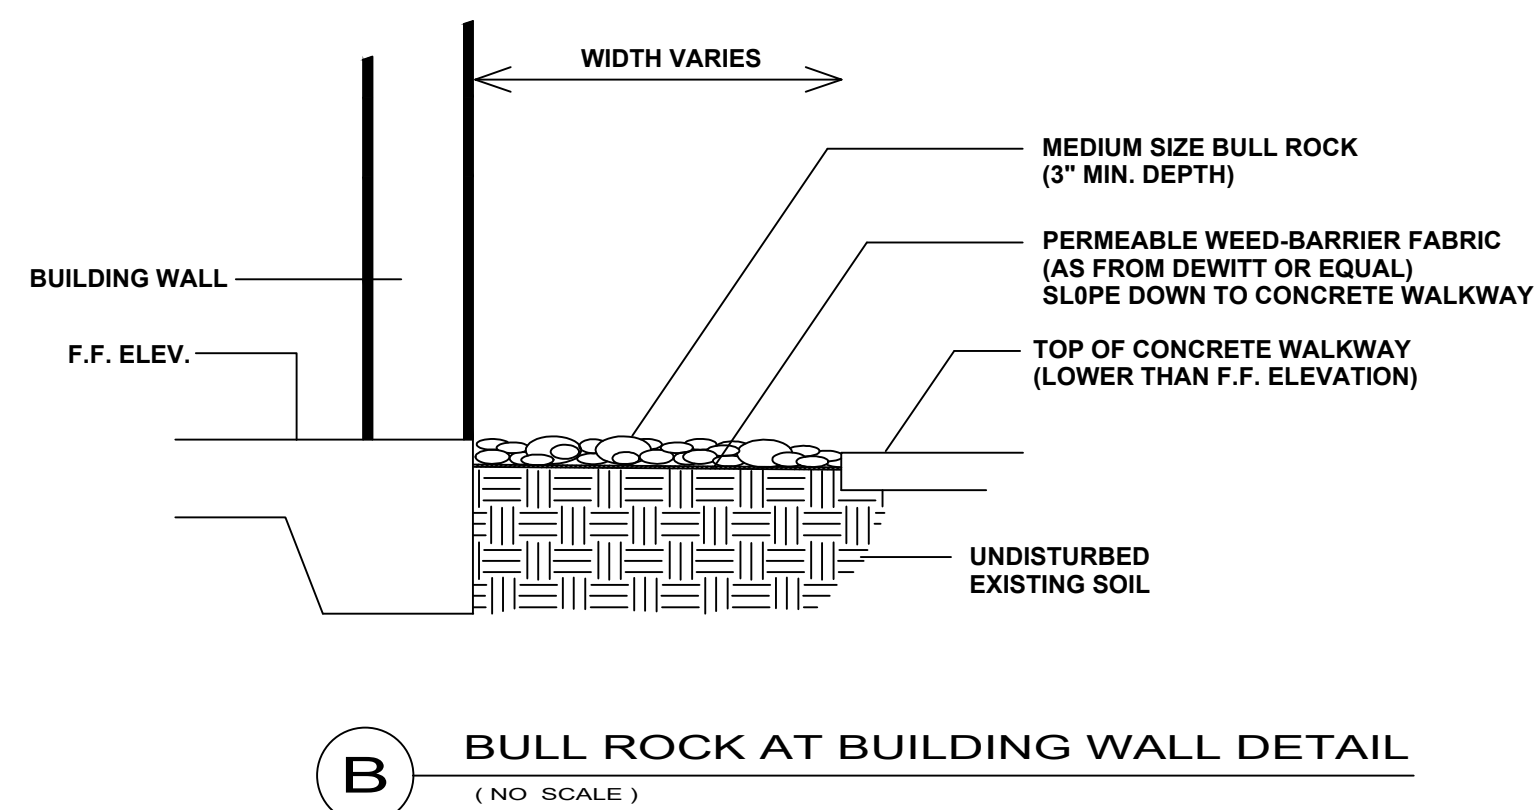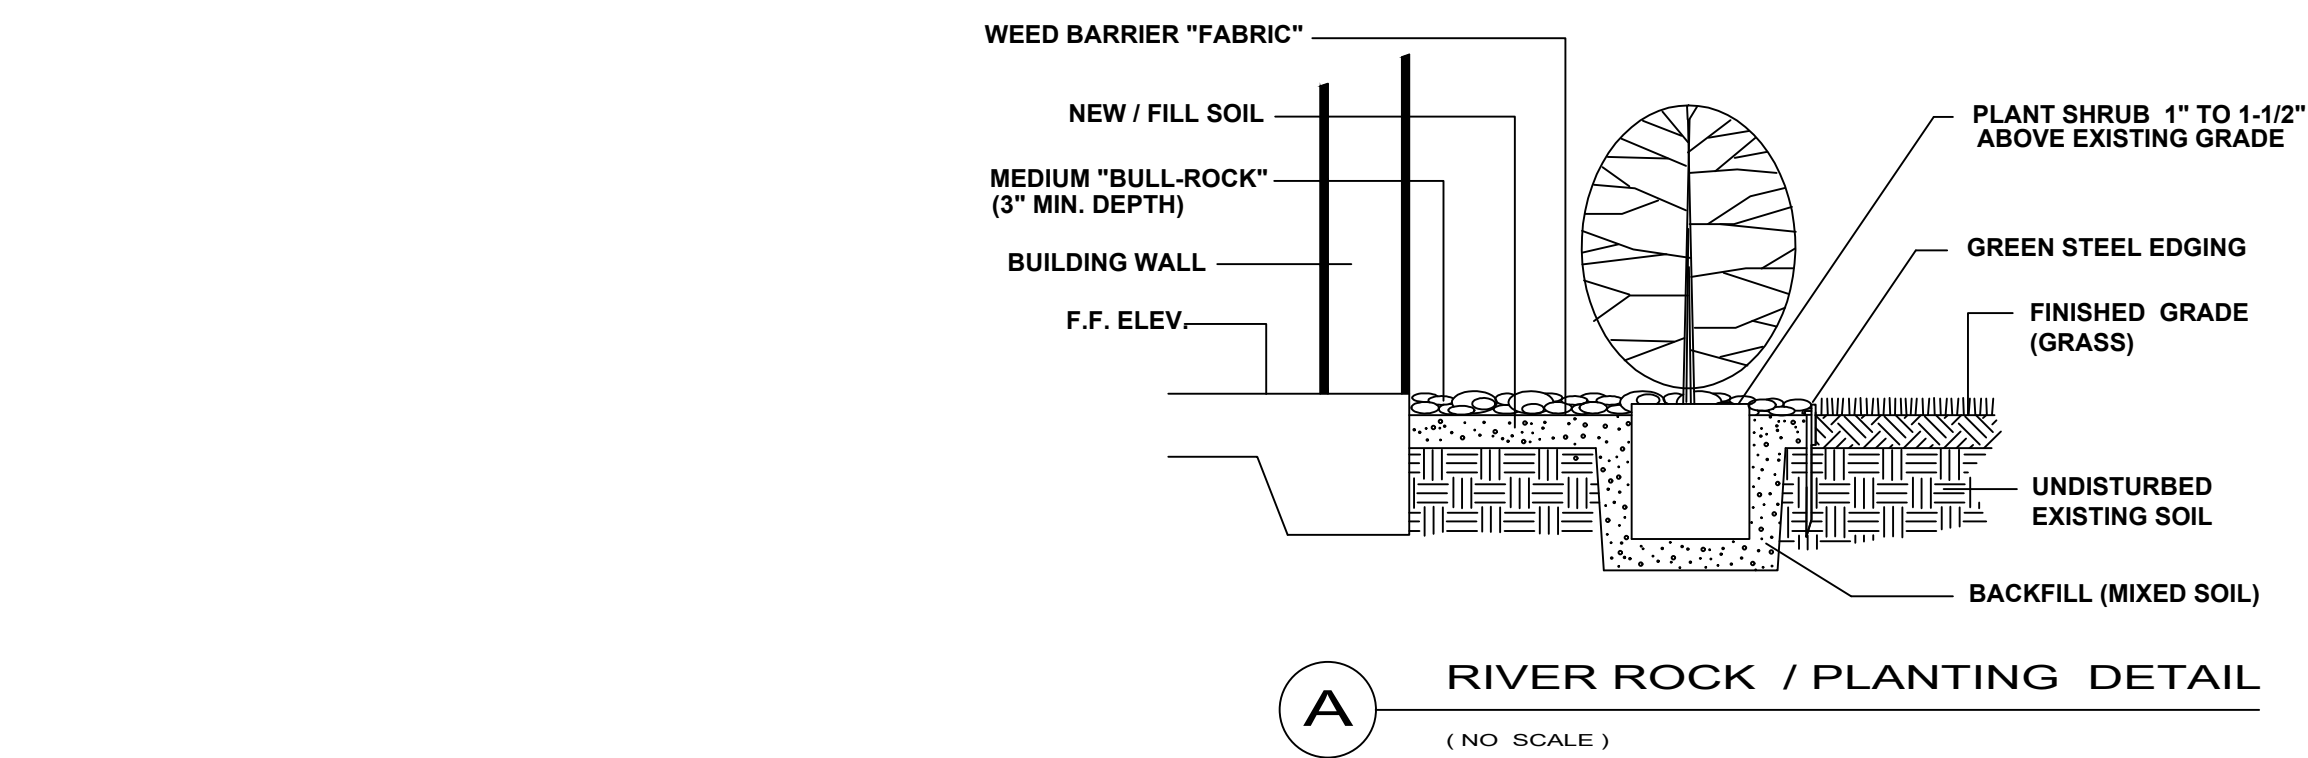



CERTIFICATION AND SEAL
 I HEREBY CERTIFY THAT THIS PLAN AND SPECIFICATION WAS PREPARED BY ME OR UNDER MY DIRECT SUPERVISION AND THAT I AM A DULY LICENSED LANDSCAPE ARCHITECT UNDER THE LAWS OF THE STATE OF TEXAS AS SIGNIFIED BY MY HAND AND SEAL.
DAVID F. BUNGO TX REG: 1375
DATE: 10/31/2026

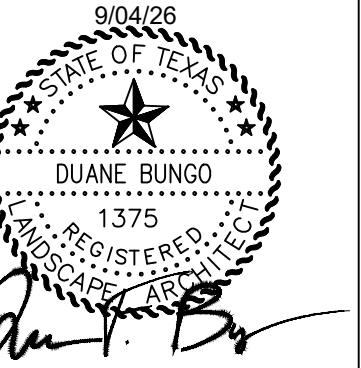
[illegible]






NATIONAL BANK & TRUST
SAM HOUSTON DRIVE, BASTROP, TEXAS

Irrigation Concept

© 2026 Integrated Landscape Architecture





IR1

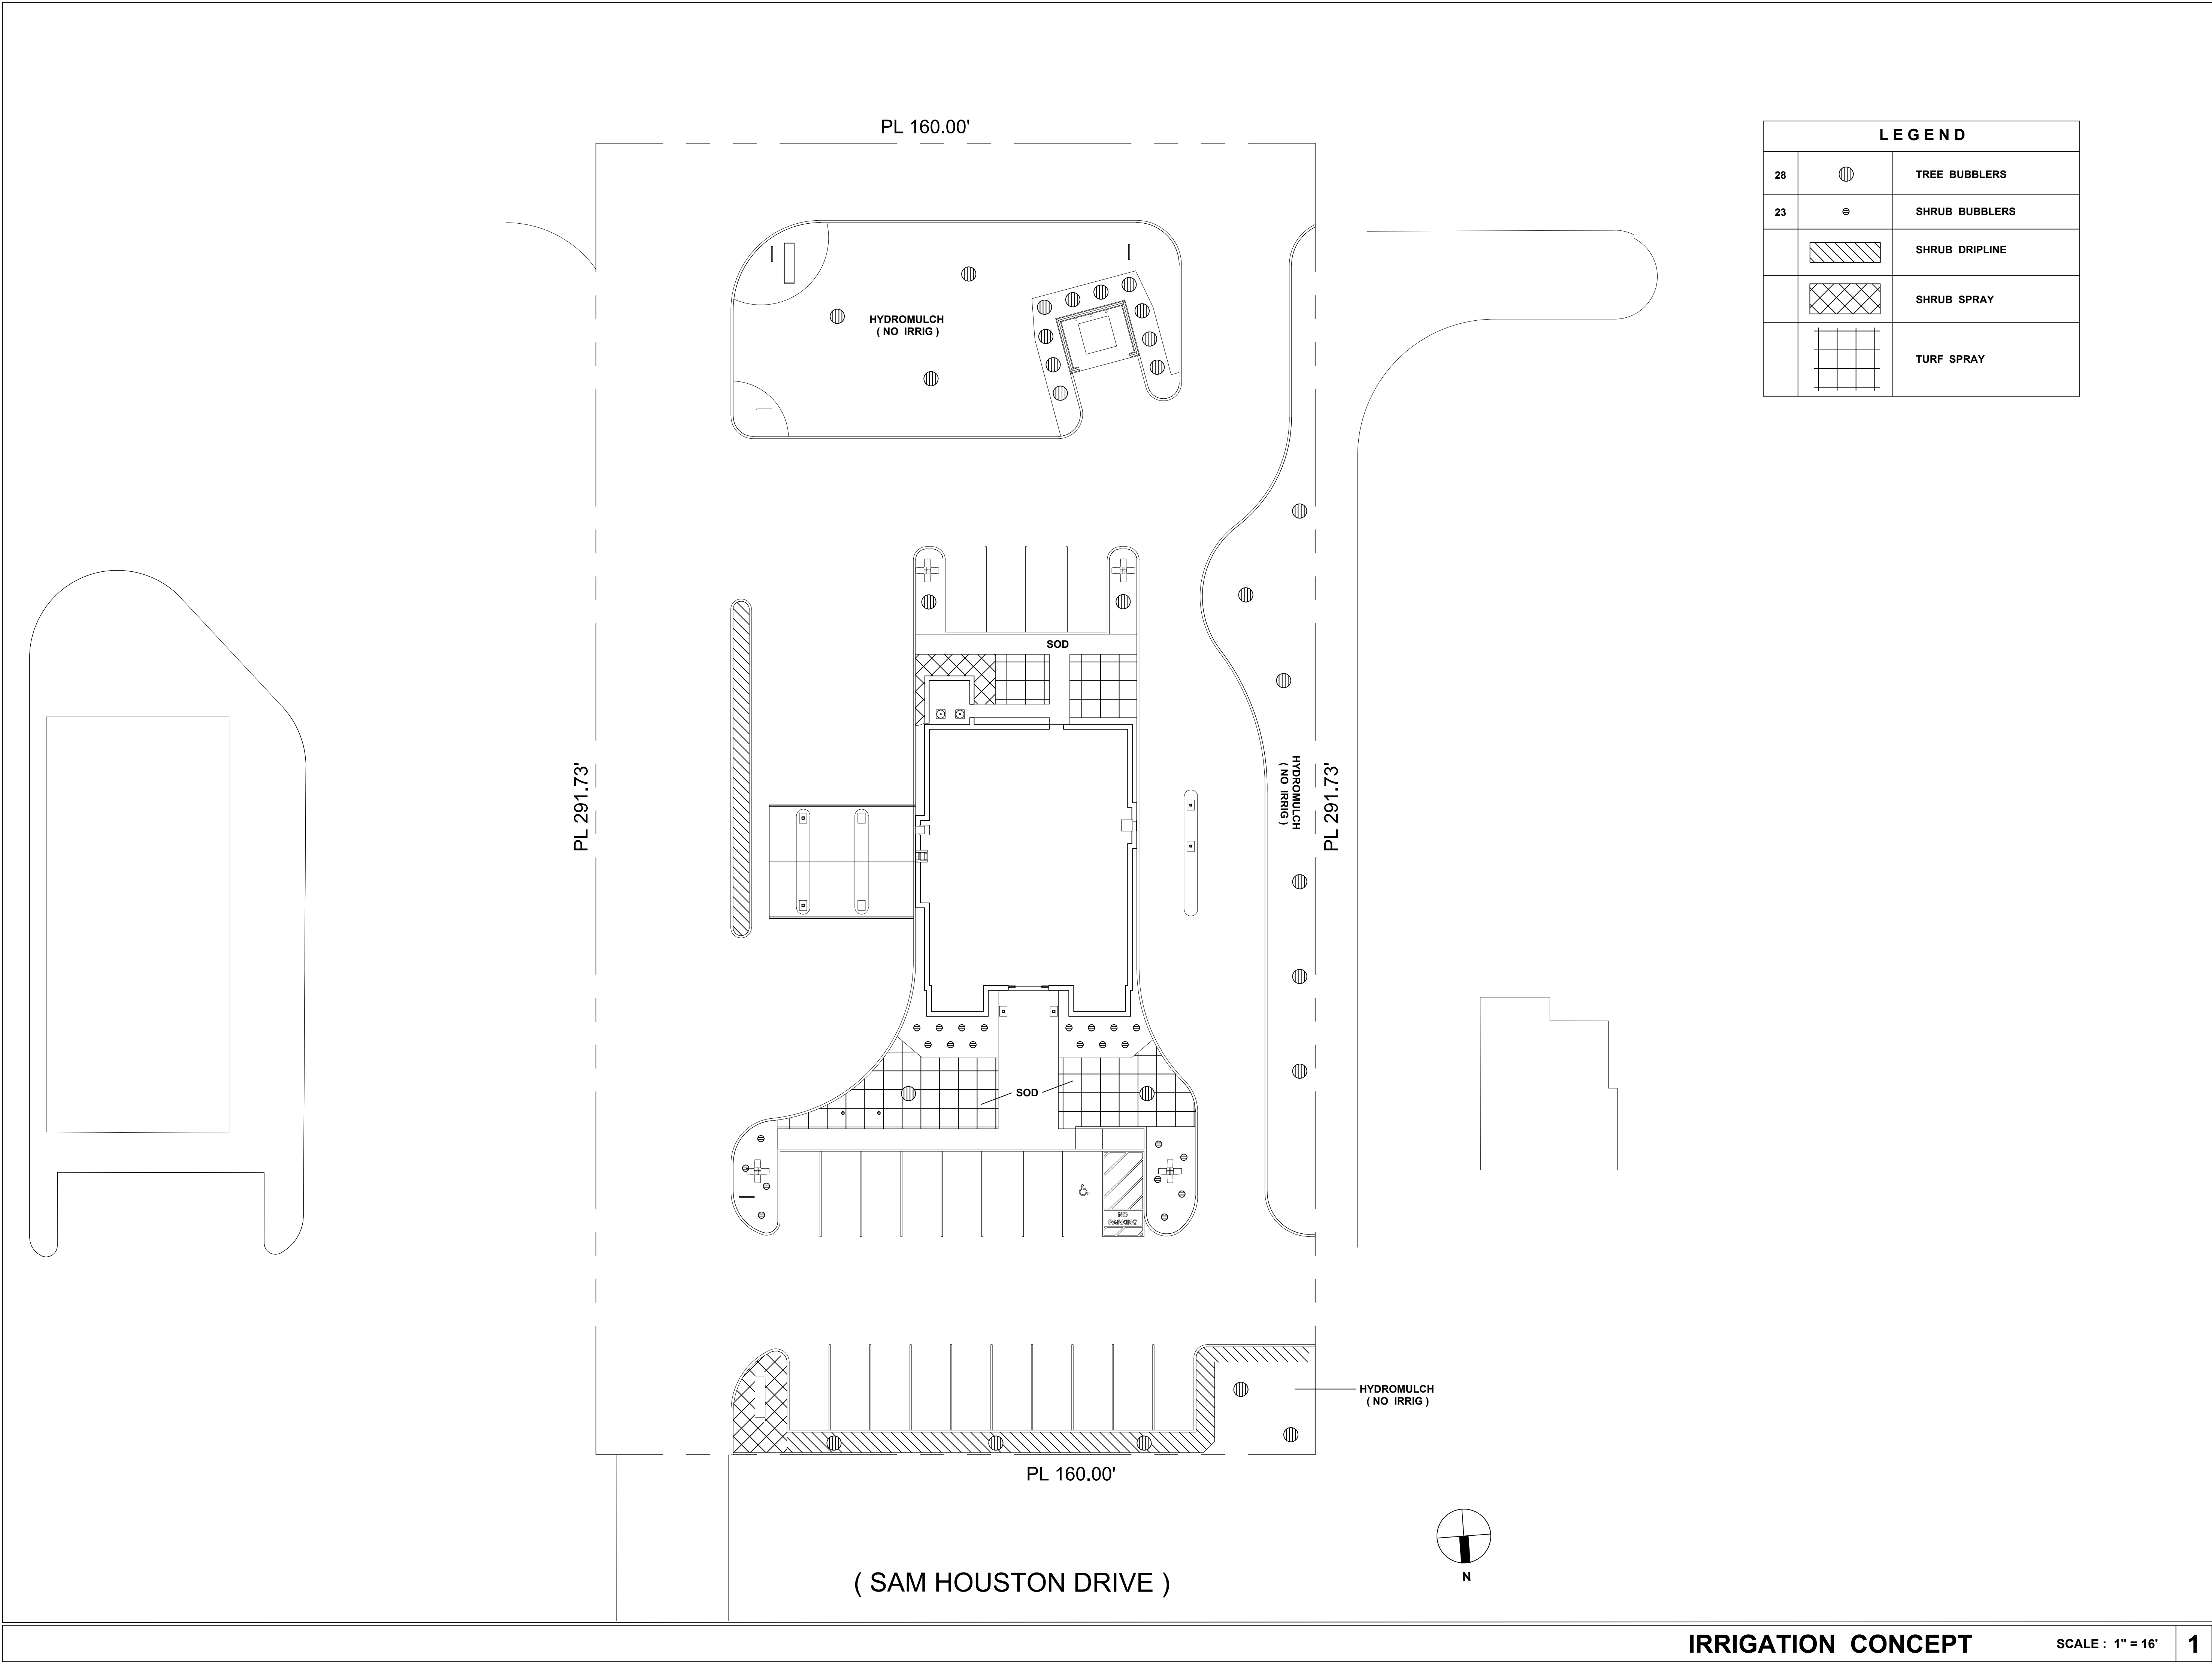













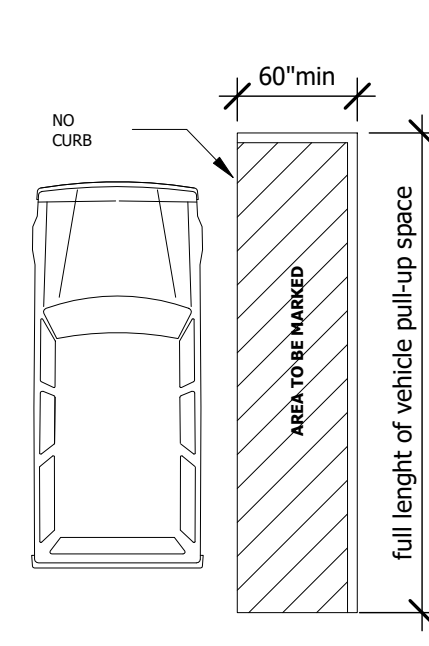
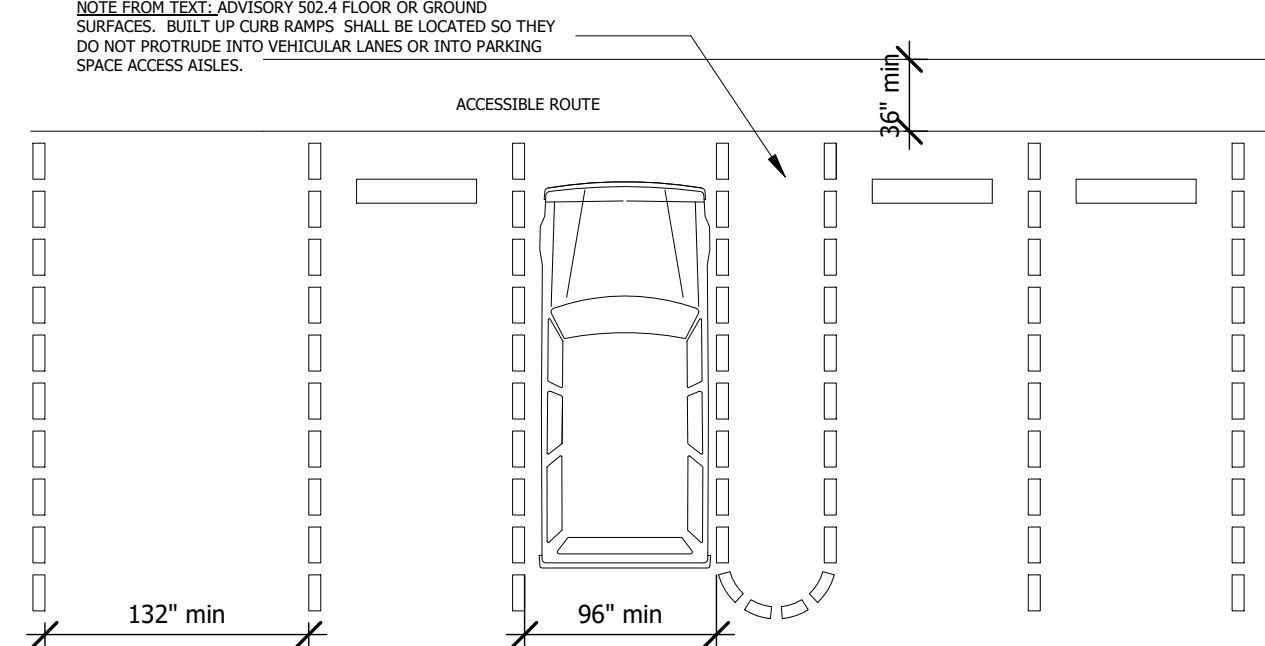
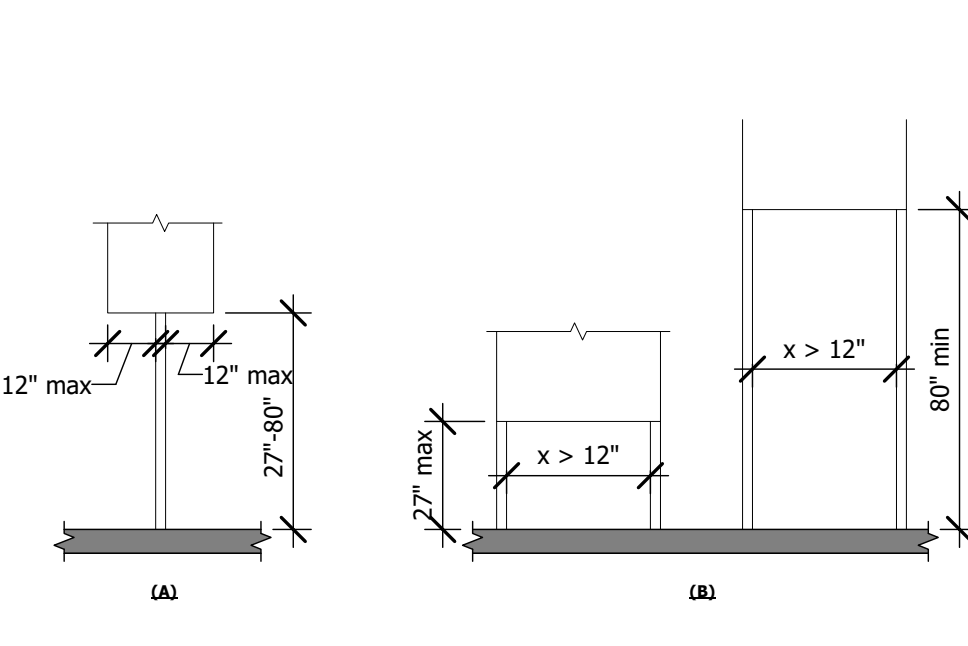
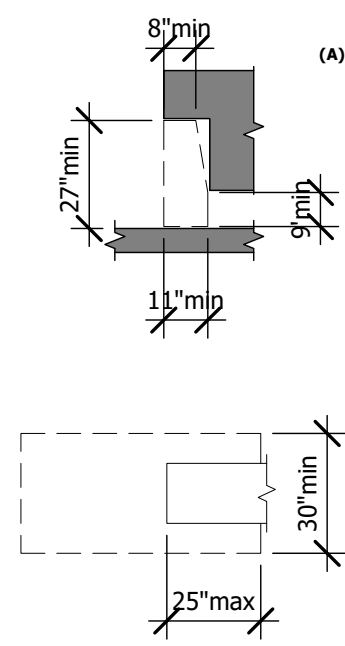
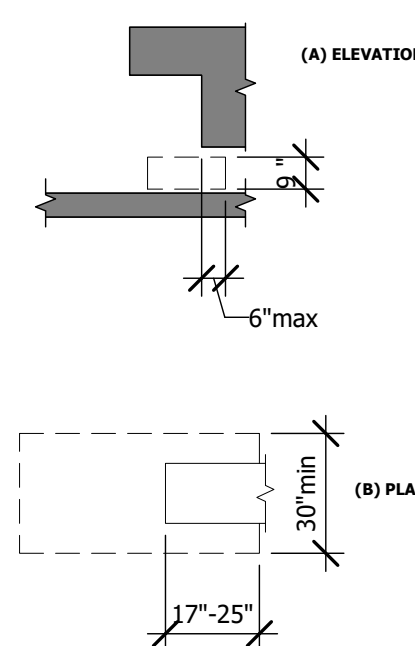


TOTAL PARKING SPACES IN LOT OR GARAGE	MINIMUM REQUIRED NUMBER OF ACCESSIBLE SPACES
1-25	1
26-50	2
51-75	3
76-100	4
101-150	5
151-200	6
201-300	7
301-400	8
401-500	9
501-1,000	
OVER 1,000	

2% OF TOTAL SPACES 20 SPACES PLUS 1 SPACE FOR EVERY 100 SPACES, OR FRACTION THEREOF OVER 1,000

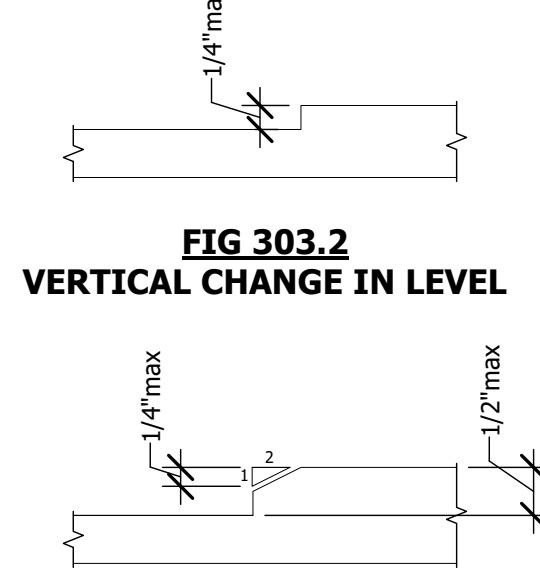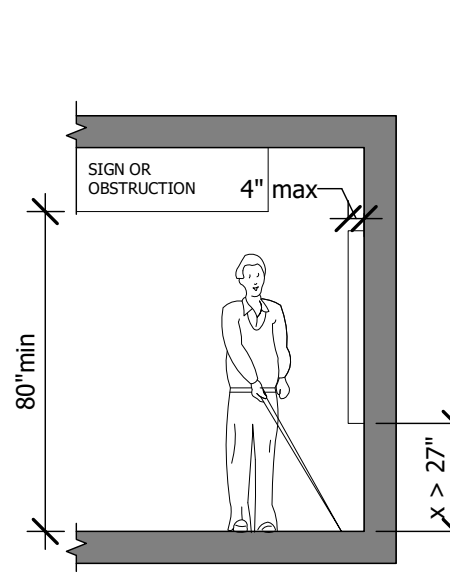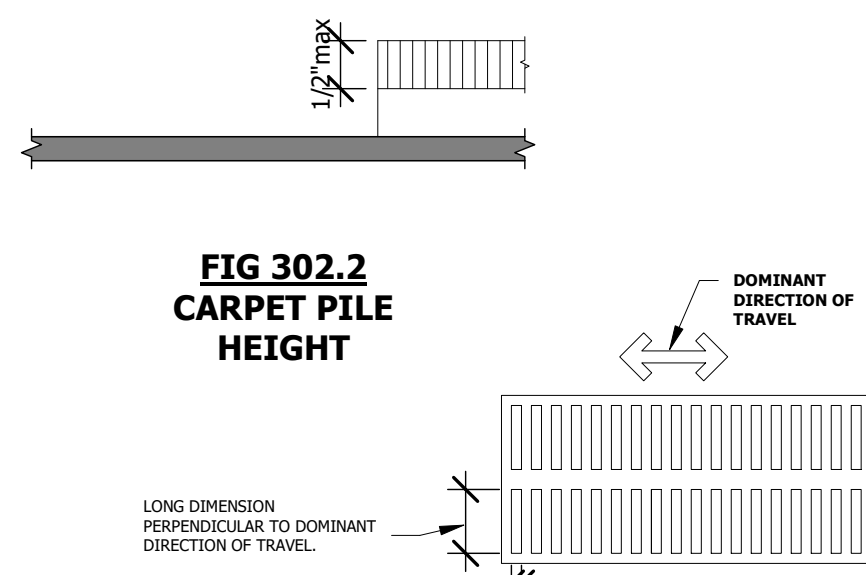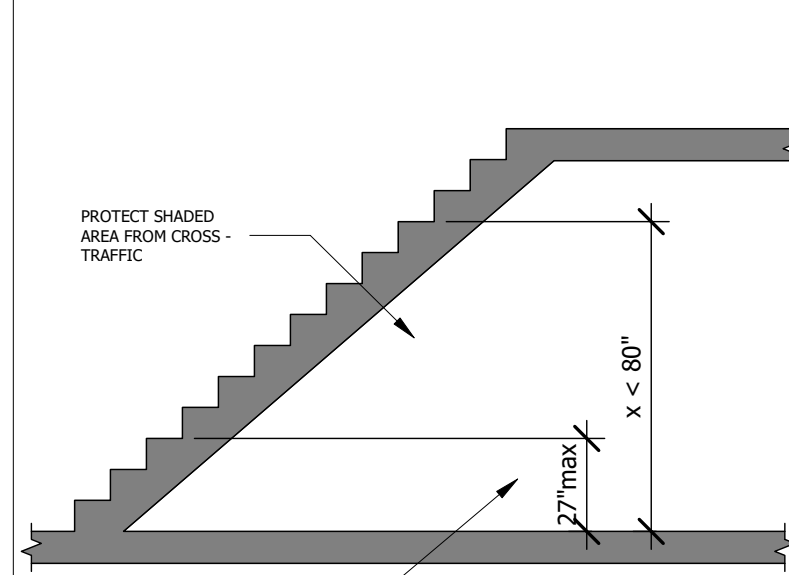

SLOPE	MAXIMUM RISE
STEEPER THAN 1:10 BUT NOT STEEPER THAN 1:8	3 INCHES (75 MM)
STEEPER THAN 1:12 BUT NOT STEEPER THAN 1:10	6 INCHES (150 MM)

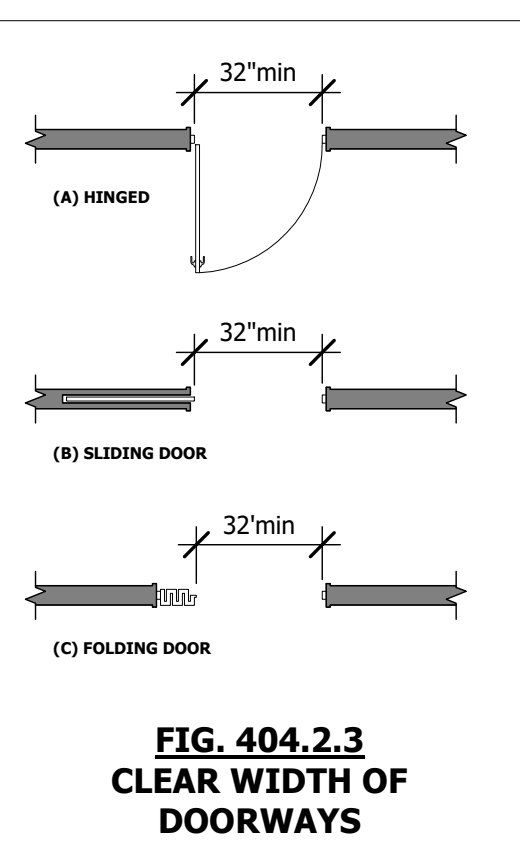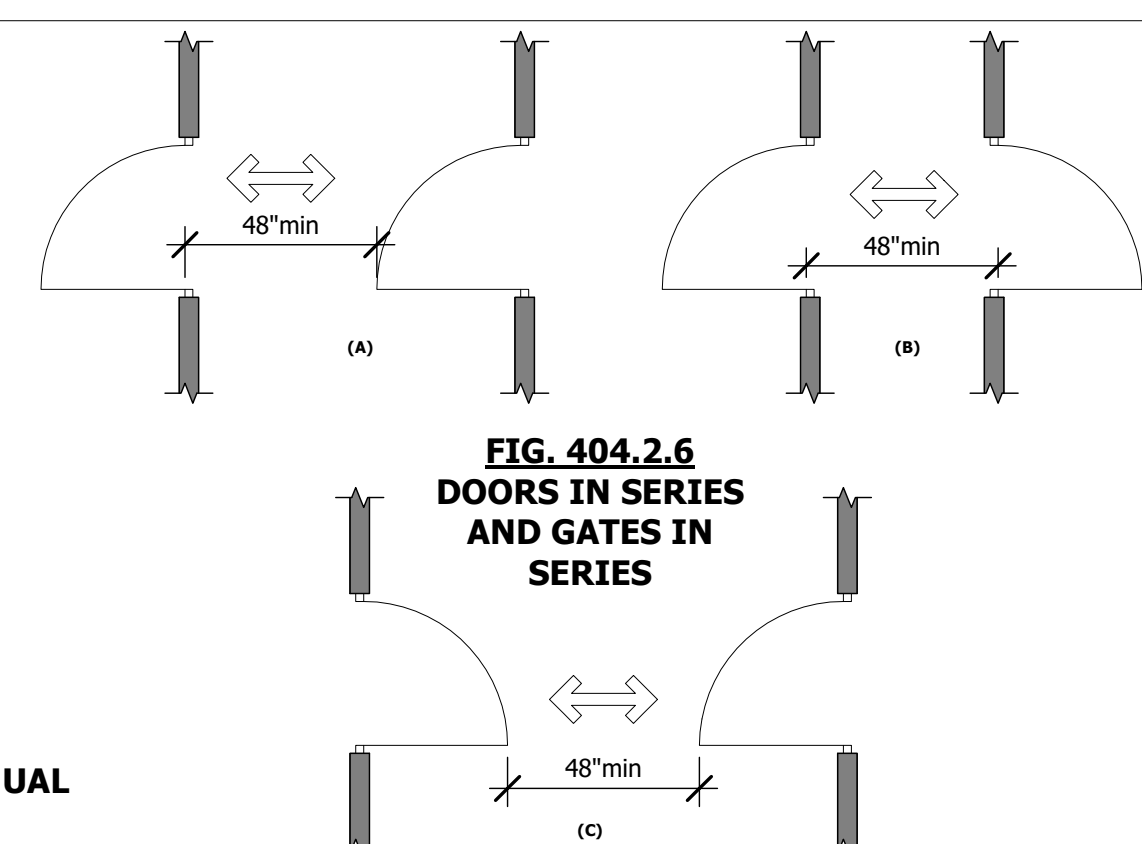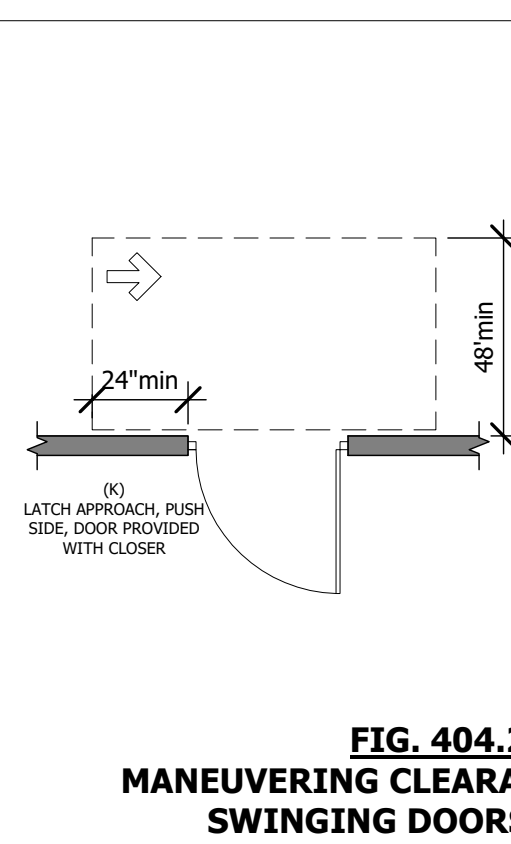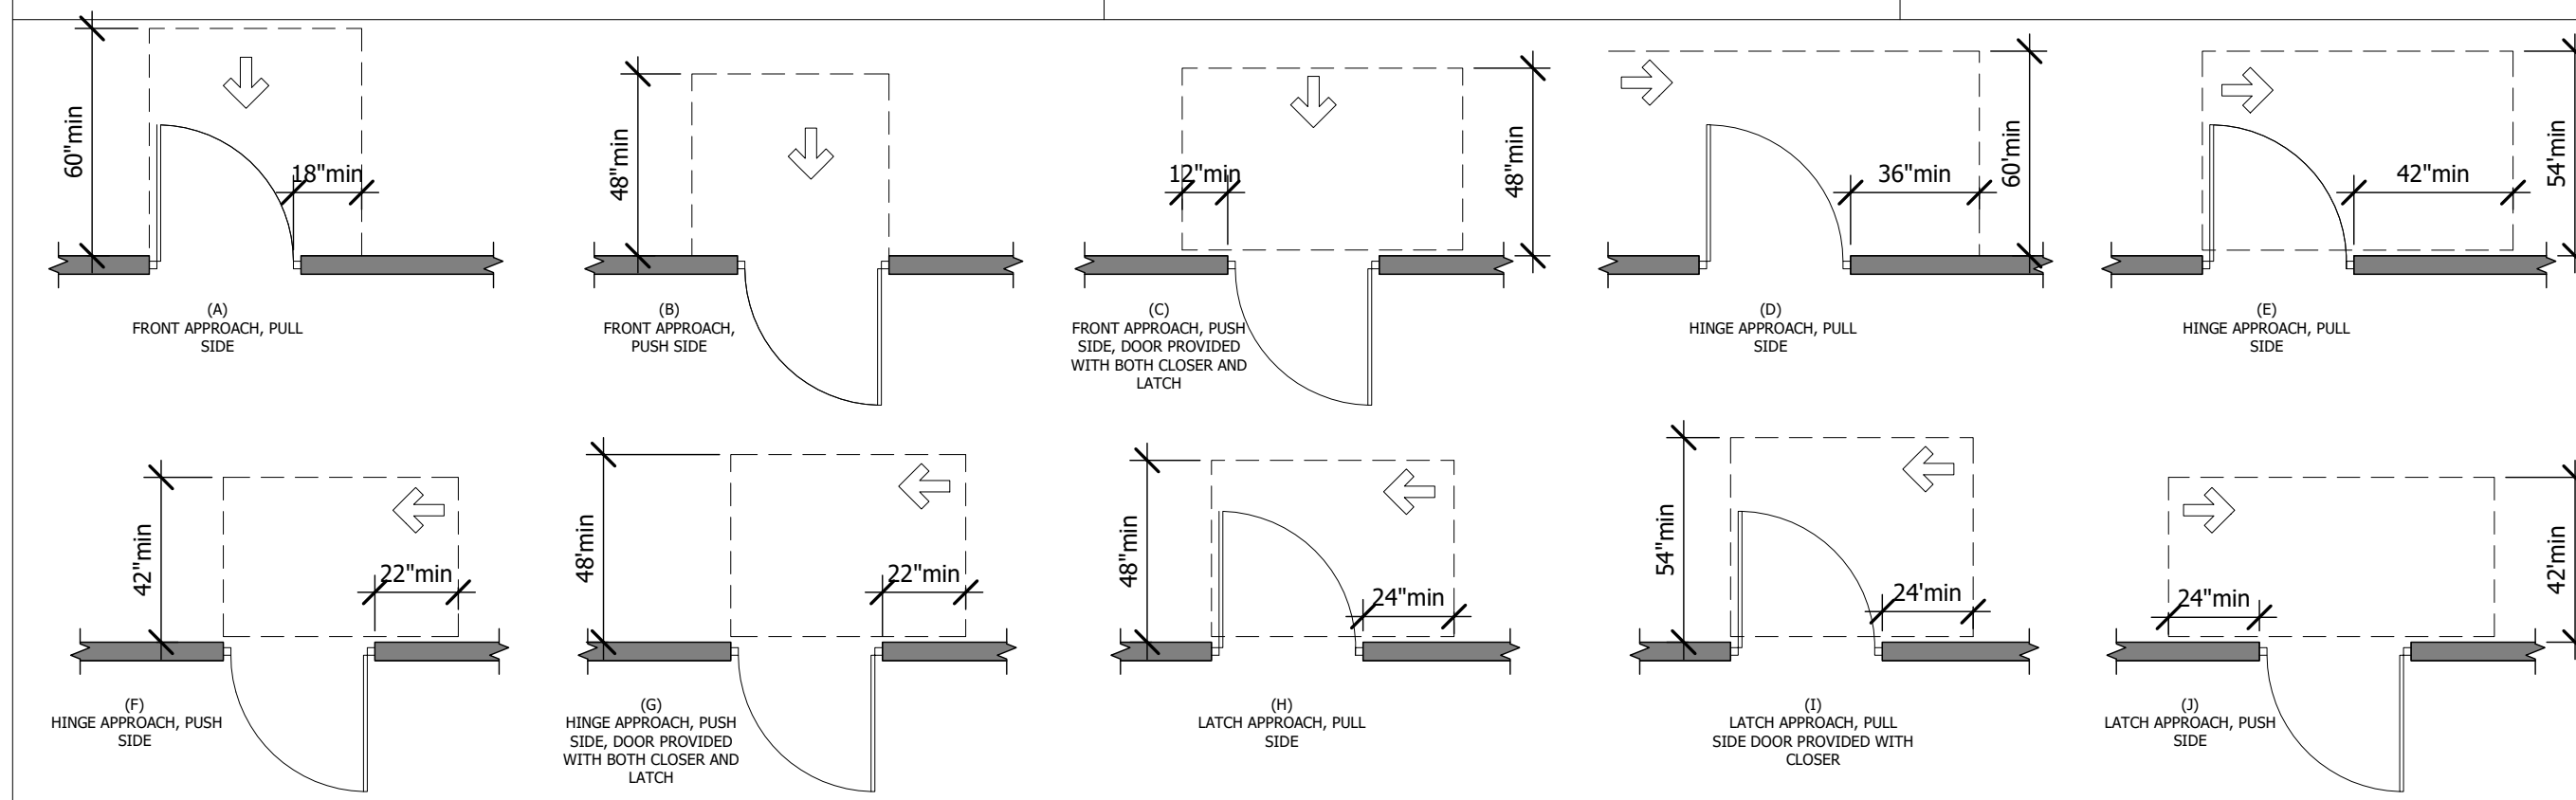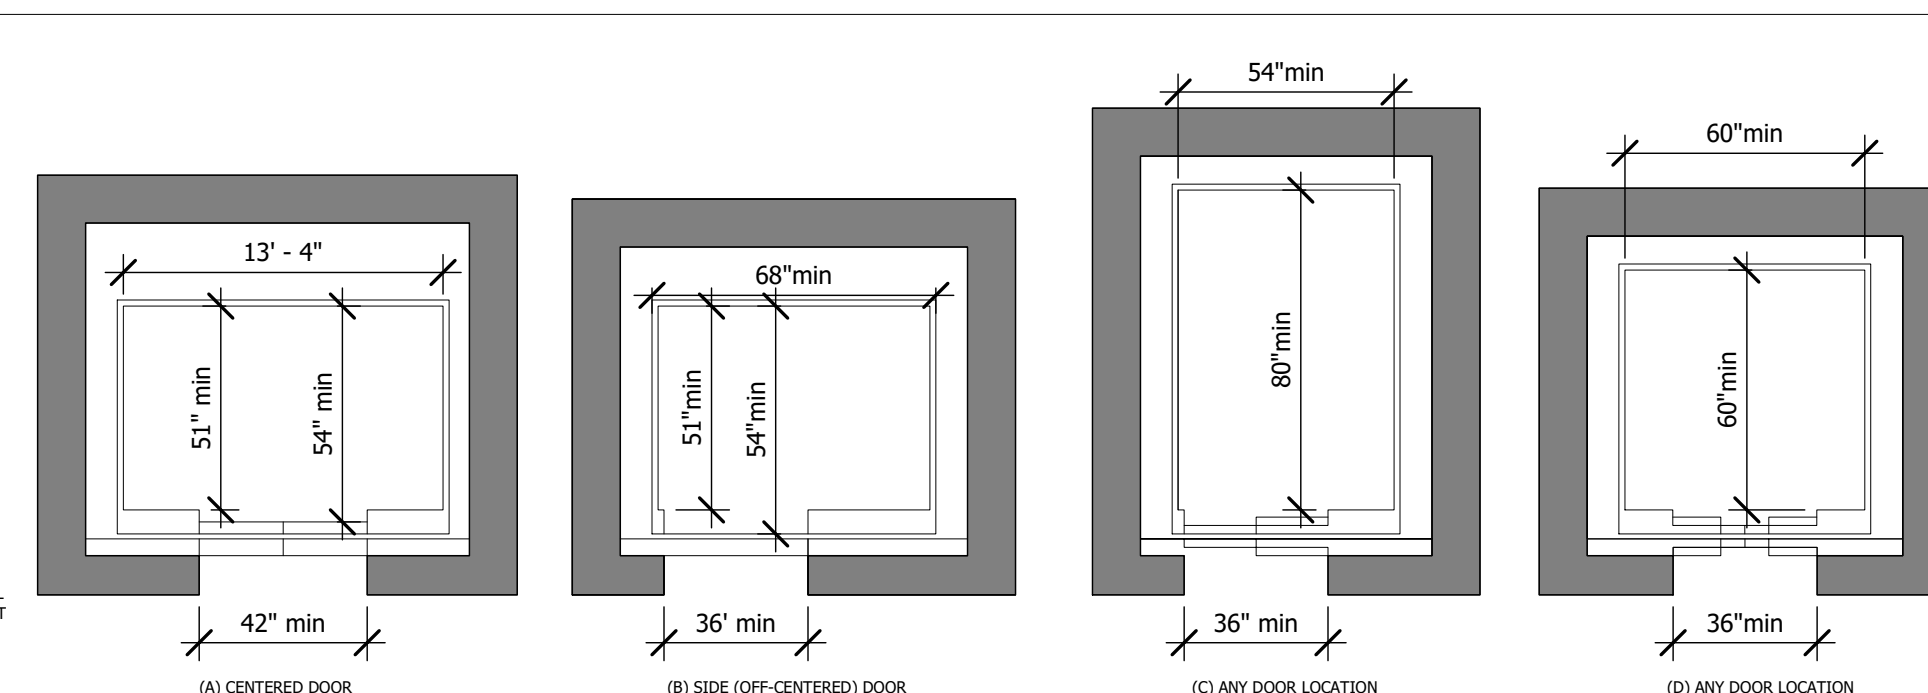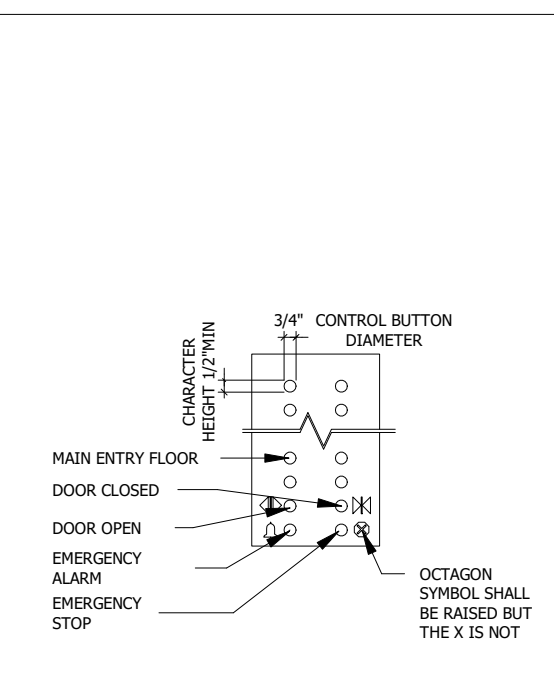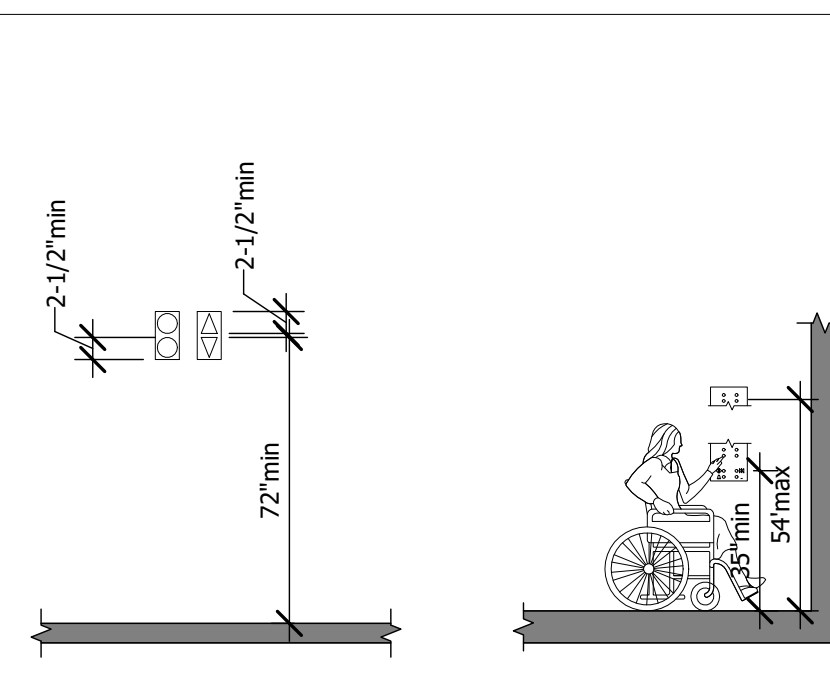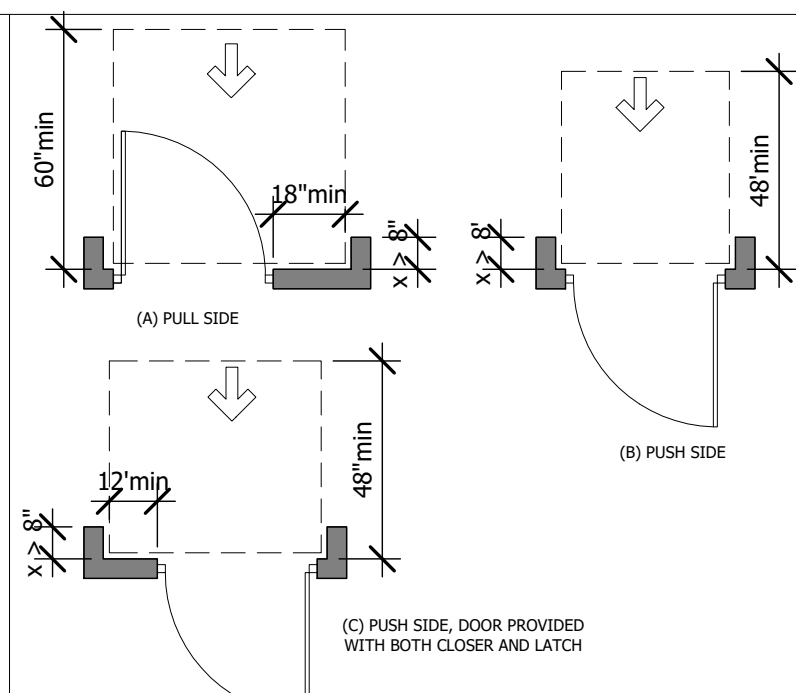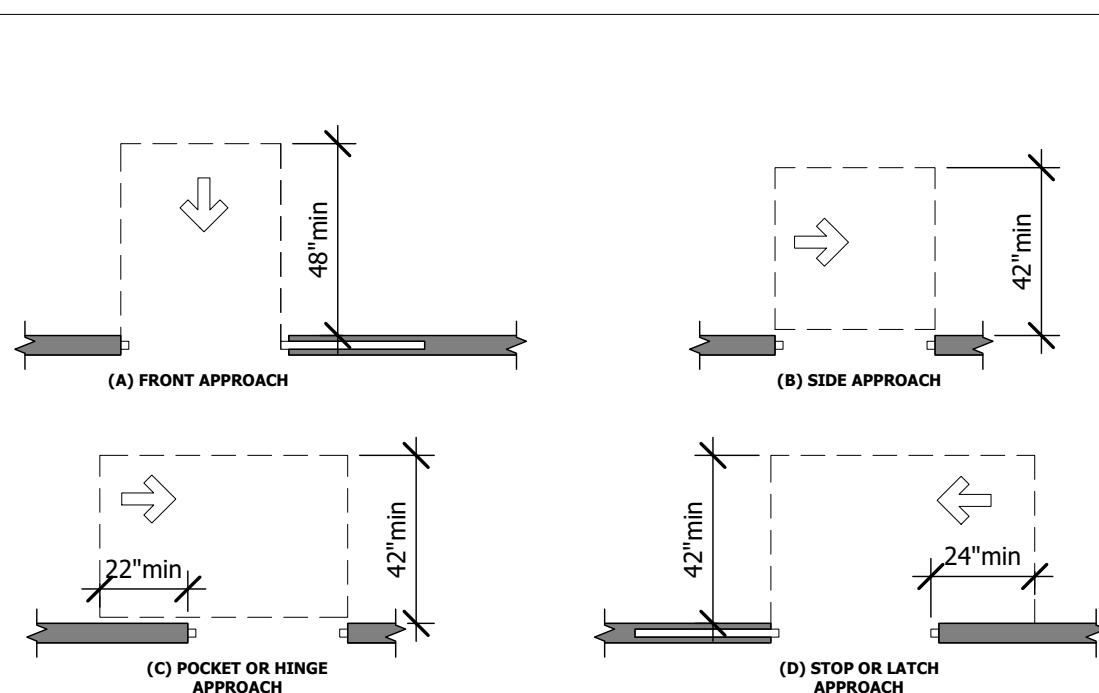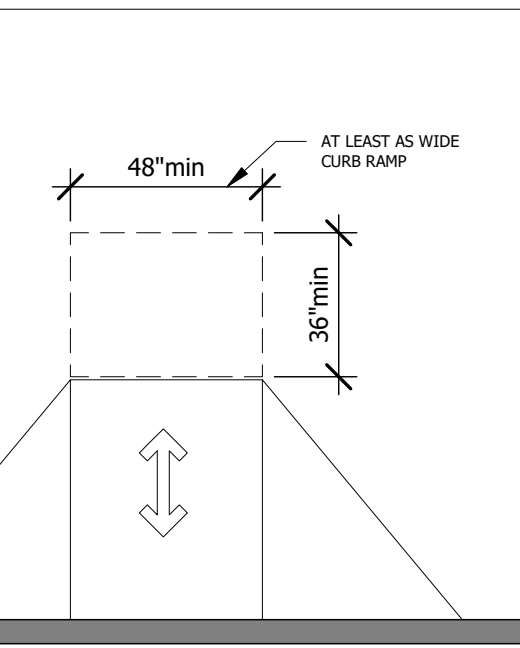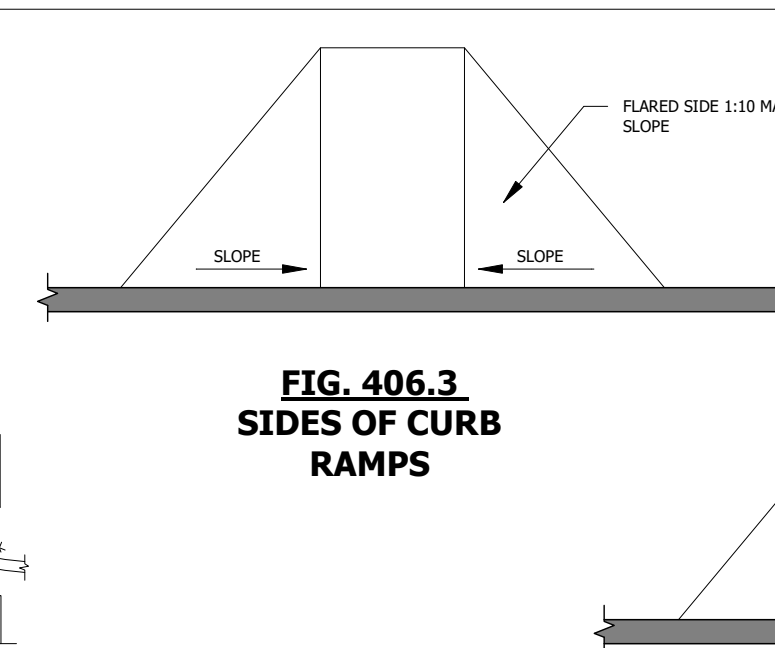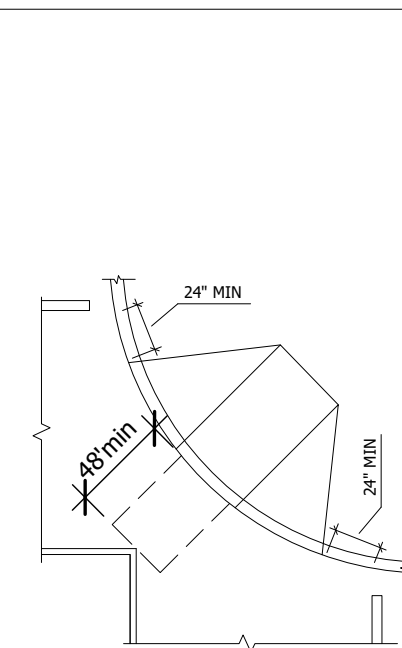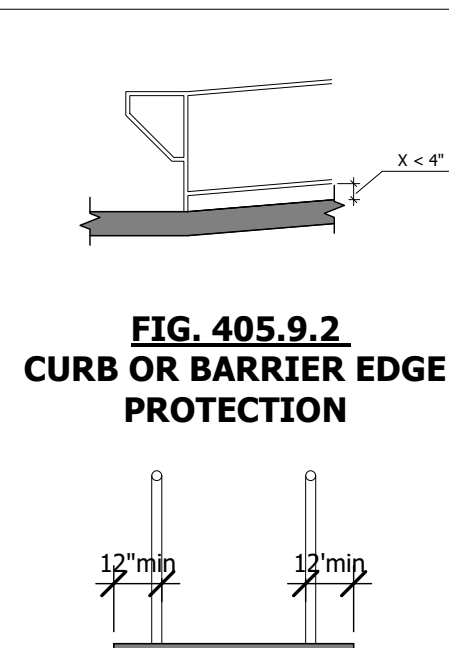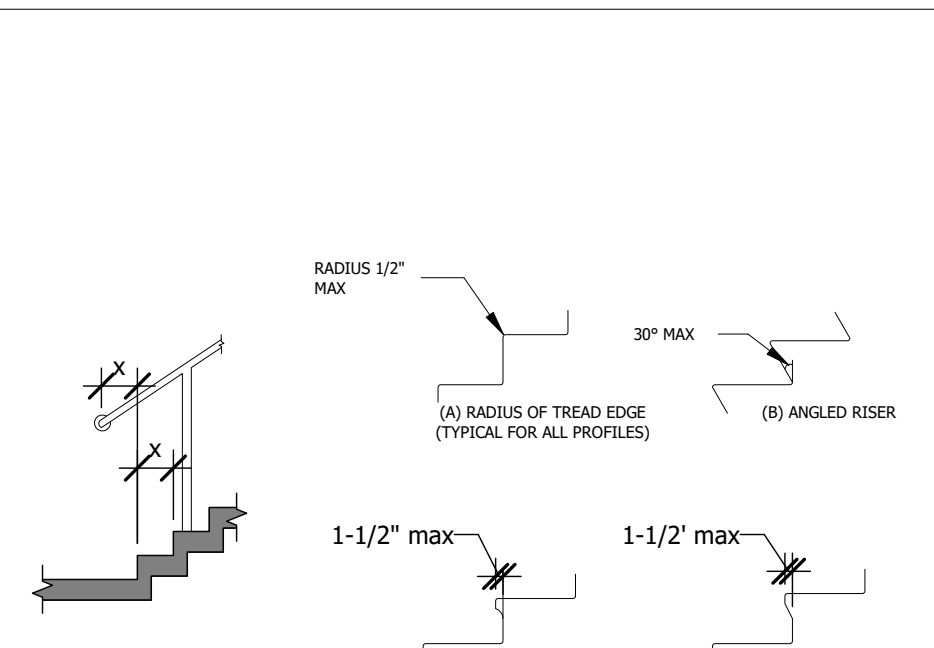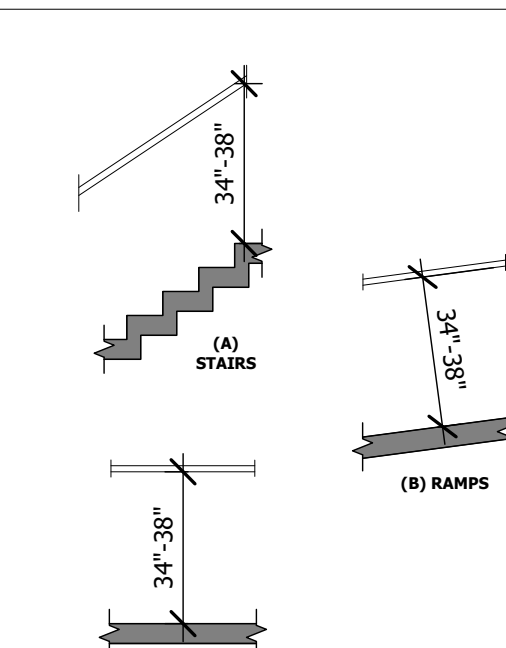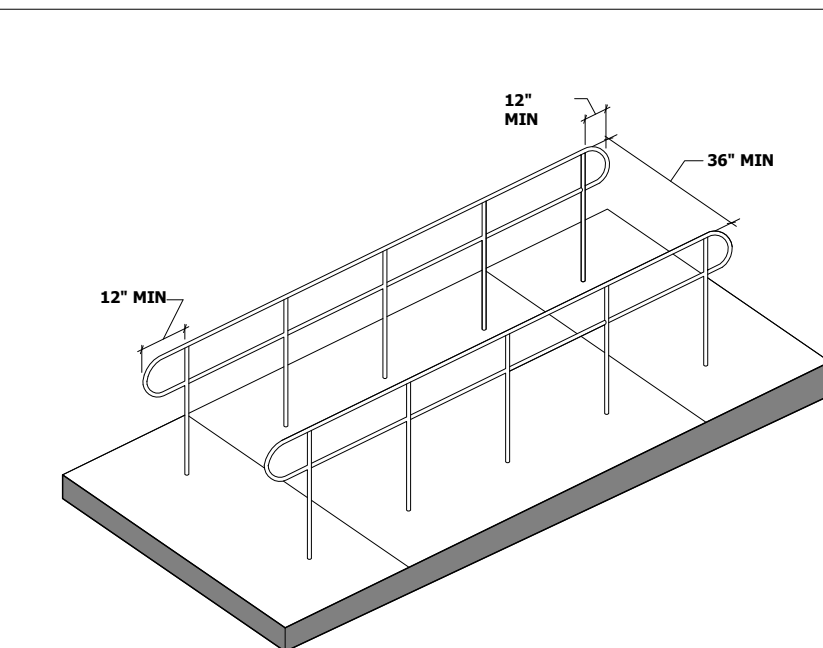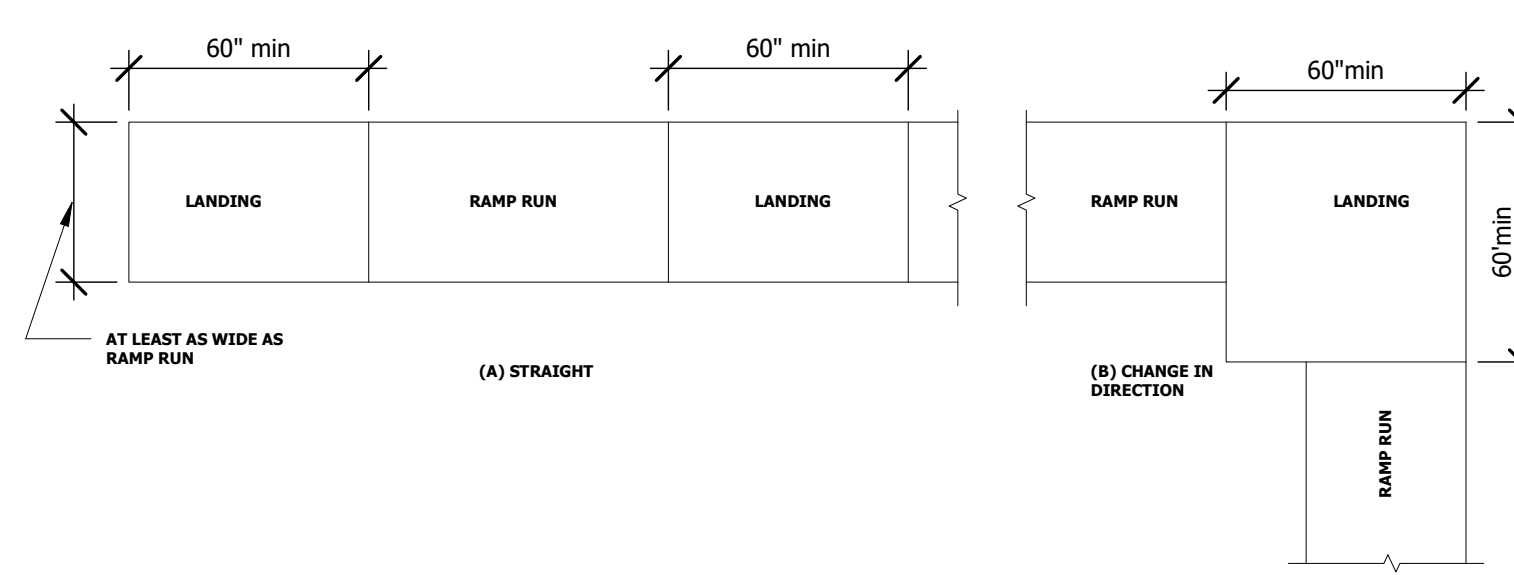

	DATE
ISSUED FOR CLIENT APPROVAL	08.17.2026
ISSUED FOR BIDDING	09.11.2026
ISSUED FOR PERMIT	09.11.2026
ISSUED FOR CONSTRUCTION	

[illegible]

The information, ideas, designs, details, layouts, techniques, features, arrangements, plans, sequences, dimensions, allowances, tolerances, conceptions, specifications, intentions, technology or embodiments, as illustrated, arranged, described or recorded in this drawing, including any drawings, details, or data, are hereby reserved to SLSI Design, Inc. and are not to be disclosed, copied, reproduced, or otherwise reduced to tangible form hereon, either expressly, implicitly or by implication, are the confidential and proprietary information of SLSI Design, Inc., and not to be used for any purpose other than that for which they have been identified on this drawing. No part of the drawings or data herein shall be reproduced, prepared by SLSI Design, Inc. Any other reproduction, disclosure or use of any portion of the confidential and proprietary information of SLSI Design, Inc., shall be a breach of this agreement. This drawing is the property of SLSI Design, Inc. and is loaned to you by SLSI Design, Inc. for a specific project or Contract. Any copying, duplicating, reproducing, utilizing, alteration, modification, revision or change to this drawing, is expressly prohibited unless done with the prior written consent or approval of SLSI Design, Inc. This drawing is not to be used for any other project or Contract. This drawing is loaned by SLSI Design, Inc., for the limited purpose of complying with a specific Contract. The drawing remains the property of SLSI Design, Inc. and is not to be used for any other project or Contract, unless or except as specifically authorized by Contract, under which it was loaned.

PRINT DATE: 9/11/2026 8:42:47 AM



DRAWING TITLE

DRAWN BY		RG	SHEET NO. A-0.00
CHECKED BY		CA	
APPROVED BY		TB	

1. NOTIFY ARCHITECT OF ANY DISCREPANCIES AND/OR OMISSIONS.
2. ALL DIMENSIONS ARE TO FINISHED FACE OF PARTITIONS; RE: A-3.0 FOR PARTITION WIDTHS.
3. ALL PARTITIONS TO BE TYPE "A1" UNLESS NOTED OTHERWISE.
4. ALL COLUMNS TO BE TYPE "E1" UNLESS NOTED OTHERWISE.
5. ALL DOORS ON ACCESSIBLE ROUTES SHALL HAVE A MIN. OF 18" CLEAR ON THE PULL SIDE AND A MIN. OF 12" CLEAR ON THE PUSH SIDE WHEN DOOR IS EQUIPPED WITH BOTH A LATCH AND A CLOSER.
6. FIRE EXTINGUISHERS ARE TO BE 10 LB. ABC TYPE, AND LOCATED AS SHOWN.
7. REFER TO SHEET A-2.0 FOR DOOR, WINDOW, AND HARDWARE SCHEDULES AND INFORMATION.
8. ADD BLOCKING BEHIND ALL GRAB BARS AND BATHROOM ACCESSORIES.



15810 PARK TEN PLACE, SUITE 300
HOUSTON, TEXAS 77084
713-465-4650
www.sligroup.com

© COPYRIGHT

National Bank & Trust - Bastrop

264 FM 969 BLDG. 3
BASTROP, TX 78602


Project Number : 8989

	DATE
ISSUED FOR CLIENT APPROVAL	08.17.2026
ISSUED FOR BIDDING	09.11.2026
ISSUED FOR PERMIT	09.11.2026
ISSUED FOR CONSTRUCTION	

[illegible]

The information, designs, details, layouts, techniques, features, arrangements, plans, sequences, dimensions, allowances, tolerances, conceptions, specifications, intentions, technology or embodiments, as illustrated, arranged or described, recorded or embodied in any form, shall be deemed to be disclosed and shall not be subject to patent or other rights of protection, and shall not be otherwise reduced to tangible form hereon, either expressly, innately or by implication, are the confidential and proprietary information of SLSI Design, Inc. and shall not be disclosed, in any form, to any third party, without the prior written identification on the drawing title block or legend for which they are and have been prepared by SLSI Design, Inc. Any other reproduction, disclosure or use of any portion of the confidential and proprietary information of SLSI Design, Inc., shall be a breach of the confidentiality of the information of SLSI Design, Inc. as disclosed from SLSI Design, Inc. for a specific project or Contract. Any copying, duplicating, reproducing, utilization, alteration, modification, revision or change to the drawing, or any portion thereof, shall be deemed to be a breach of the confidentiality of SLSI Design, Inc., and shall not be undertaken without receipt of such prior written approval. This drawing is loaned by SLSI Design, Inc., for the limited purpose of complying with a specific Contract. The drawing remains the property of SLSI Design, Inc., and shall be returned to SLSI Design, Inc. upon completion of the Contract, unless specifically authorized by Contract, under which it was loaned.

PRINT DATE: 9/11/2026 8:43:10 AM

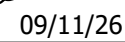

DRAWING TITLE

FLOOR PLAN

DRAWN BY

A-1.00

INTENTIONALLY
LEFT BLANK

INTENTIONALLY
LEFT BLANK


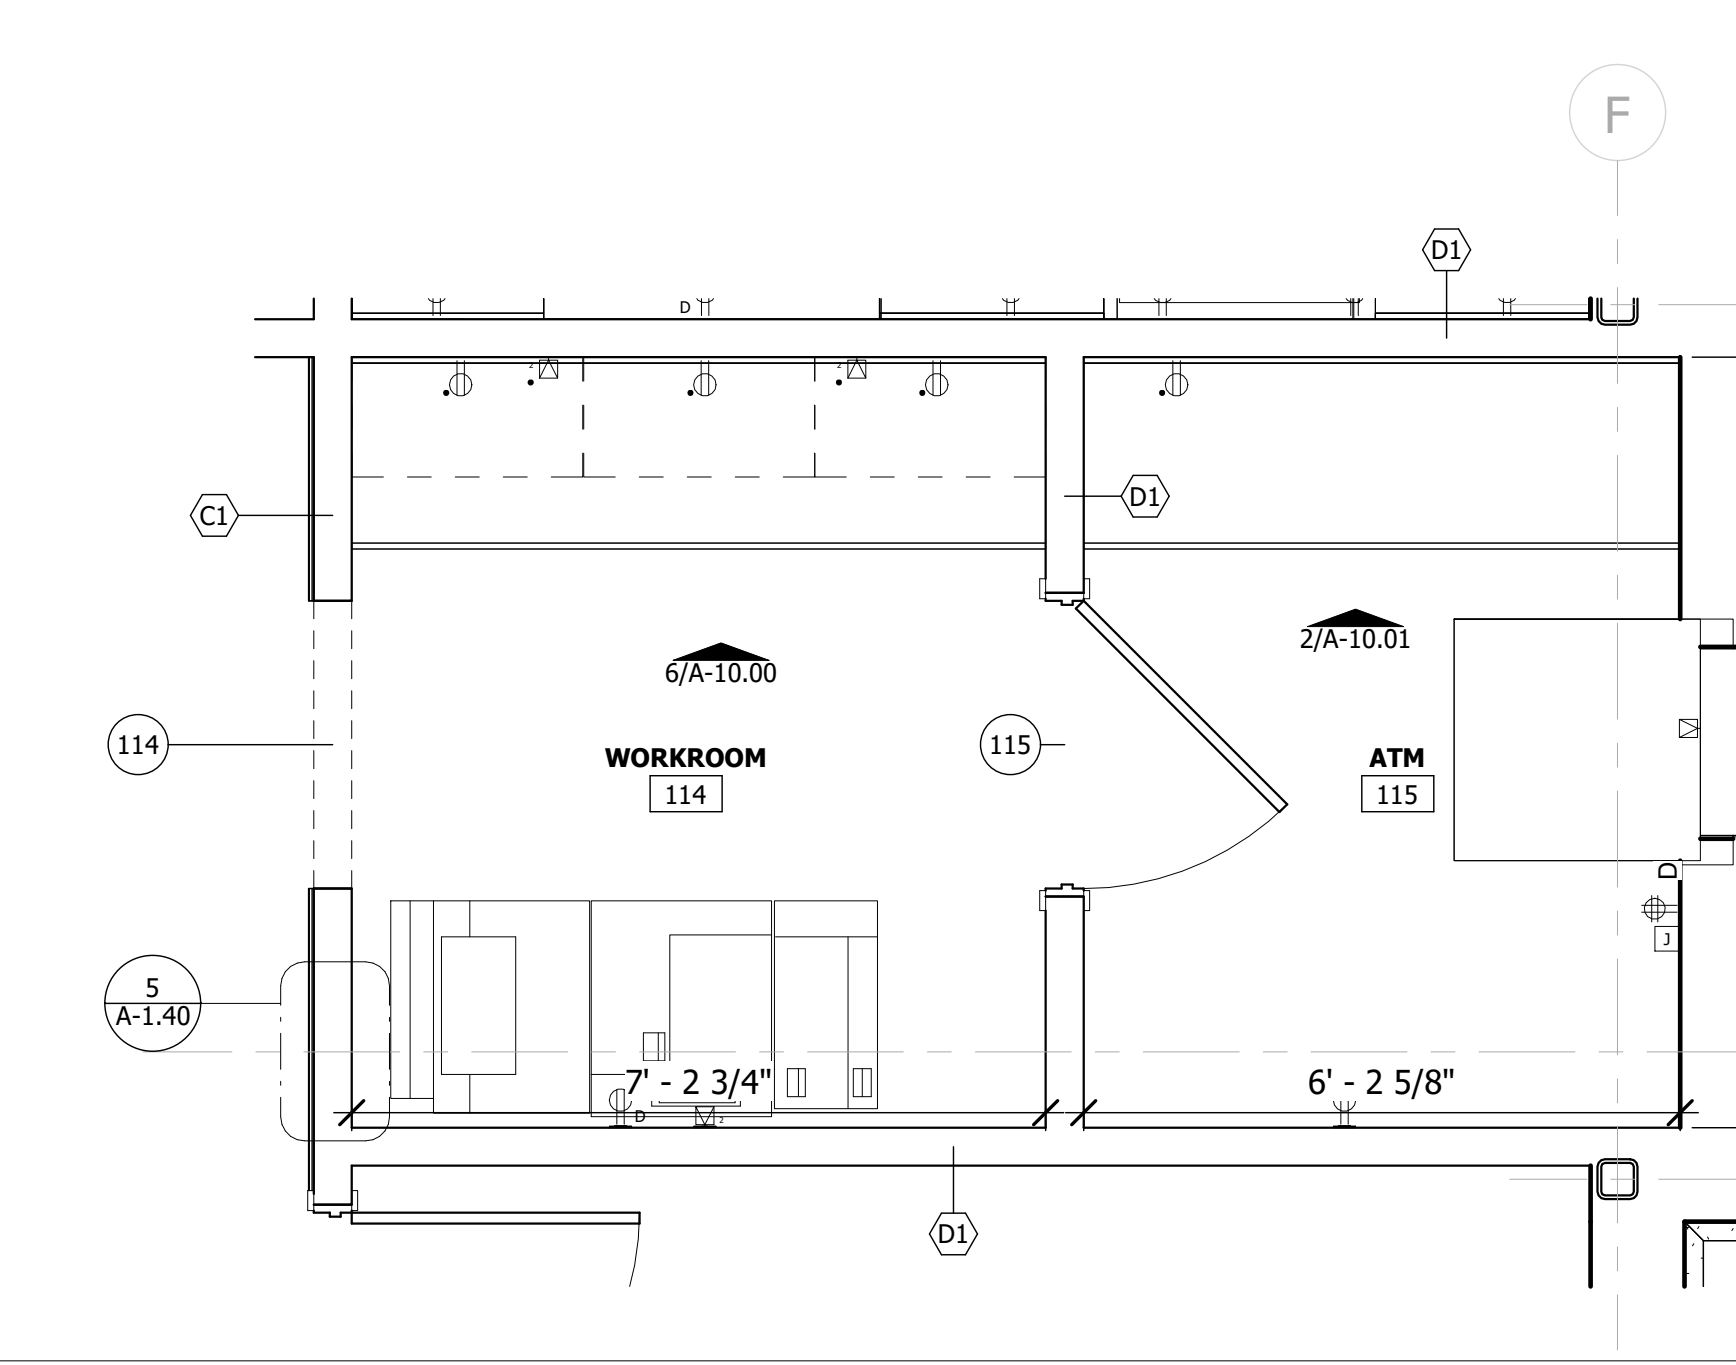

2 LEVEL 1 - ANNOTATED PLAN - Callout 2
1/2" = 1'-0"

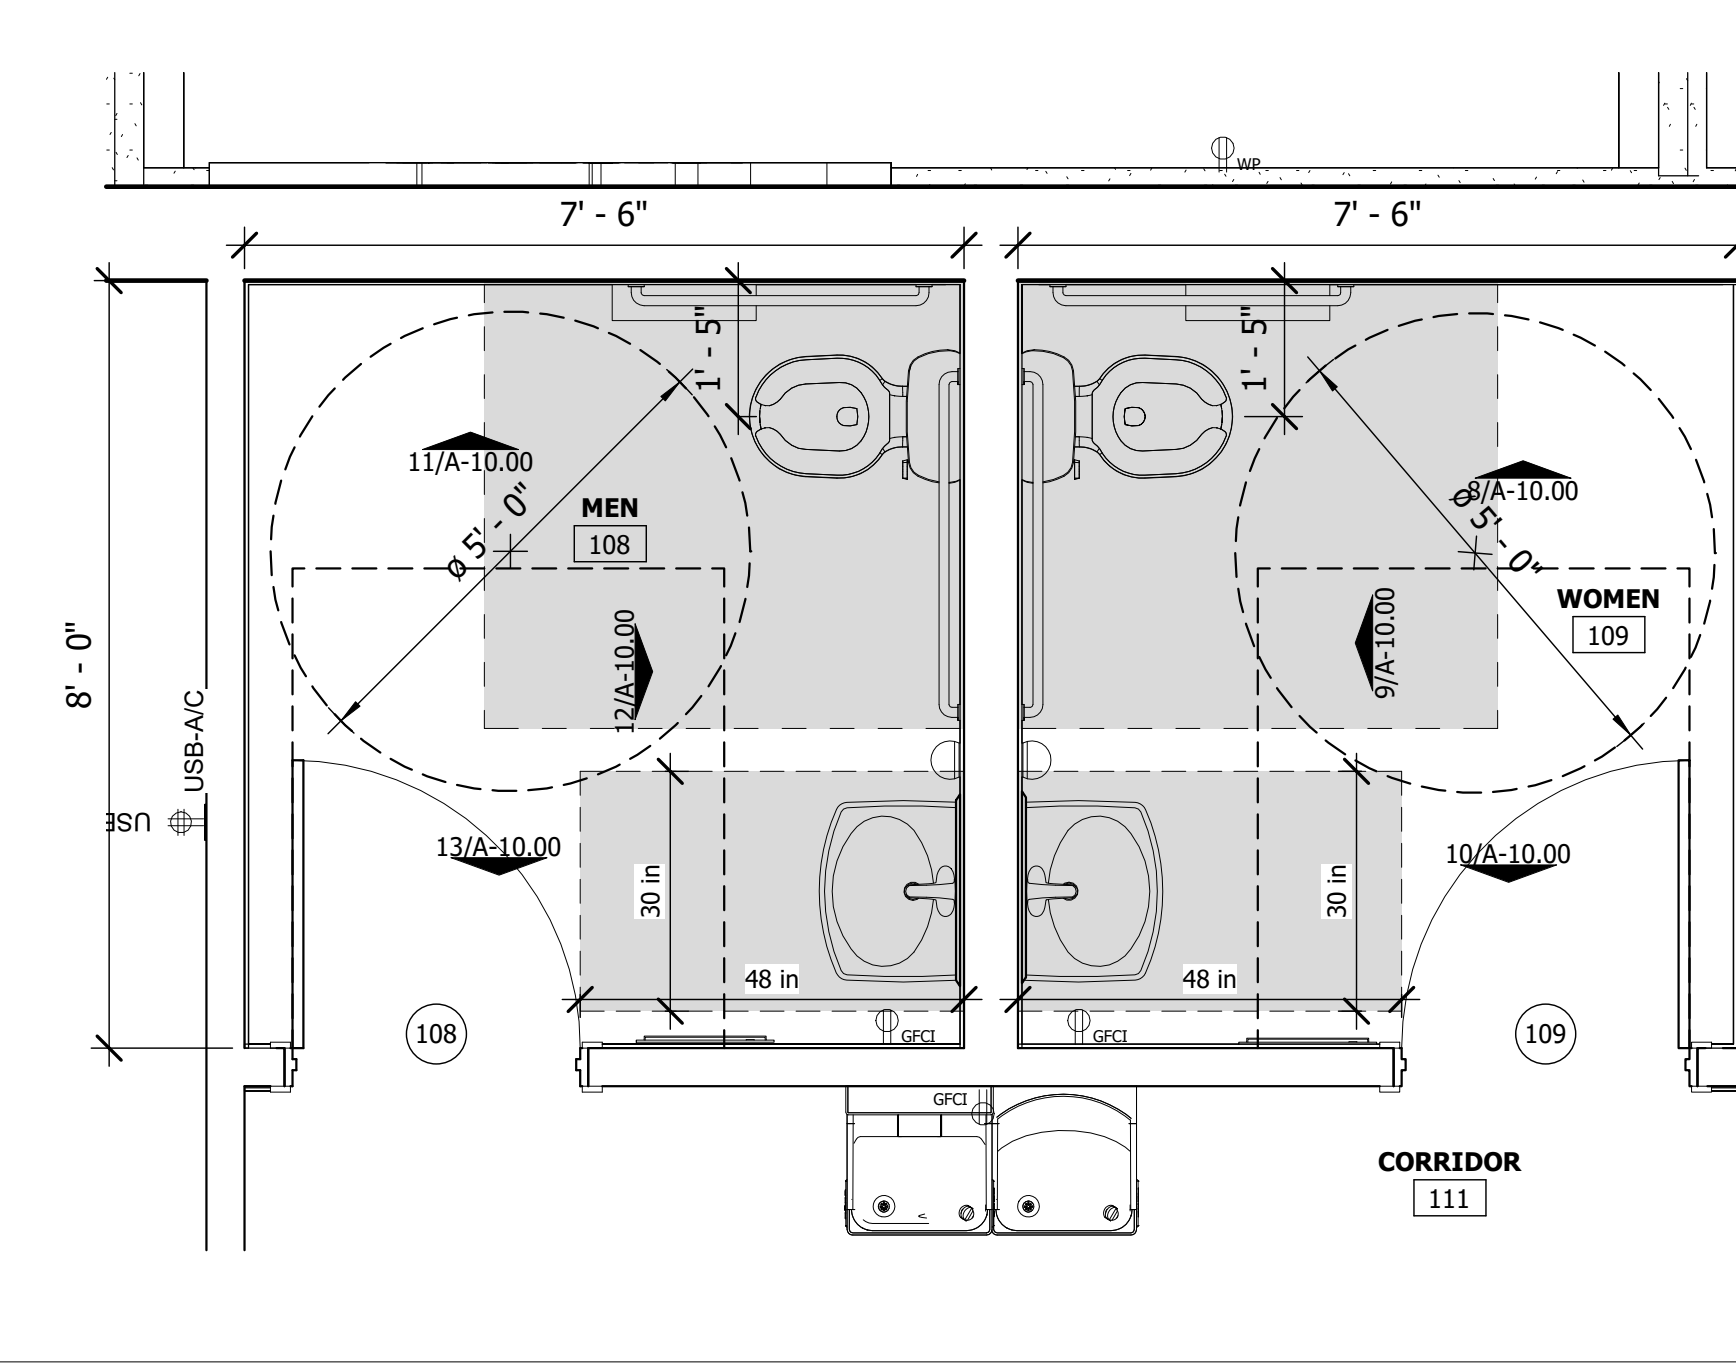

1 ENLARGED MEN 108 & WOMEN 109 PLAN
1/2" = 1'-0"



NST
National Bank & Trust

National Bank & Trust - Bastrop

264 FM 969 BLDG. 3
BASTROP, TX 78602


Project Number : 8989

	DATE
ISSUED FOR CLIENT APPROVAL	08.17.2026
ISSUED FOR BIDDING	09.11.2026
ISSUED FOR PERMIT	09.11.2026
ISSUED FOR CONSTRUCTION	








[illegible]

The information, ideas, designs, details, layouts, techniques, features, arrangements, plans, sequences, dimensions, allowances, tolerances, conceptions, specifications, intentions, technology or embodiments, as illustrated, arranged, described, or otherwise disclosed herein, are hereby acknowledged, detailed or otherwise reduced to tangible form herein, expressly, inherently or by implication, are the confidential and proprietary information of SLL Design, Inc., and are hereby acknowledged and accepted by the specific project and undertaking identified on the drawing title block or legend. This project and undertaking were prepared by SLL Design, Inc. Any other reproduction, disclosure or use of any part of the confidential and proprietary information of SLL Design, Inc., shall be a breach of the confidentiality and proprietary information of SLL Design, Inc. and shall be the property of SLL Design, Inc. for a specific project or Contract. Any copying, duplicating, reproducing, utilizing, alteration, modification, revision or change to this drawing, is expressly prohibited unless done with the prior written consent or approval of SLL Design, Inc. SLL Design, Inc. hereby grants the specific project and undertaking approval. This drawing is loaned by SLL Design, Inc., for the limited purpose of complying with a specific Contract. The drawing remains the property of SLL Design, Inc. and shall be the property of SLL Design, Inc. for a specific project or Contract, unless specifically authorized by Contract, under which it was loaned.

PRINT DATE: 9/11/2026 8:43:32 AM

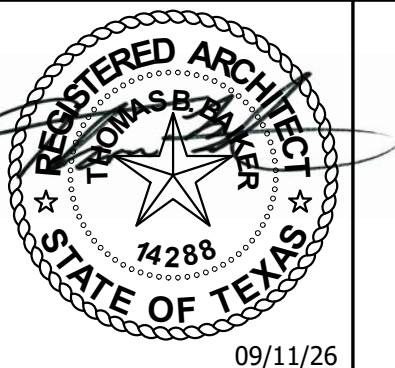

DRAWING TITLE		A-1.20
ENLARGED PLAN DETAILS		
DRAWN BY	RG	
CHECKED BY	CA	
APPROVED BY	TB	SHEET NO.

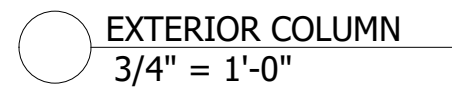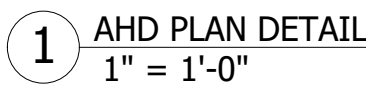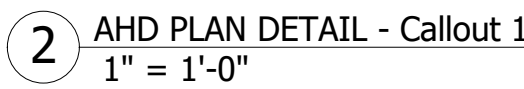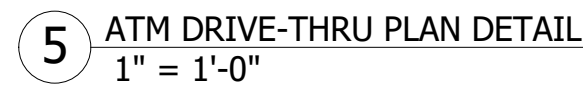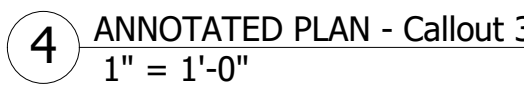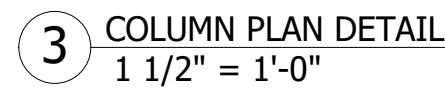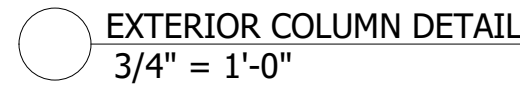


	DATE
ISSUED FOR CLIENT APPROVAL	08.17.2026
ISSUED FOR BIDDING	09.11.2026
ISSUED FOR PERMIT	09.11.2026
ISSUED FOR CONSTRUCTION	

REVISIONS

[illegible]

The information, ideas, designs, details, layouts, techniques, features, arrangements, plans, sequences, dimensions, allowances, tolerances, combinations, preferences, technology or embodiments, as illustrated, arranged, described or otherwise indicated herein, are hereby assigned, conveyed, delivered, transferred, sold, granted, licensed, or otherwise released to tangible form hereon, either expressly, inherently or by implication, are the confidential and proprietary information of SLI Design, Inc., and shall remain so whether or not any particular portion thereof has been identified or labeled as such. No part of this Agreement, or any rights therein identified on the drawing block or legends for which they are shown have been prepared by SLI Design, Inc. Any other reproduction, disclosure or use of any portion of the confidential and proprietary information of SLI Design, Inc., shall be a breach of this Agreement and constitute infringement of the intellectual property of SLI Design, Inc. for a specific project or Contract. Any copying, duplicating, reproducing, utilization, alteration, modification, revision or change to this drawing, as expressly prohibited unless done with the prior written consent or approval of SLI Design, Inc., shall be deemed a violation of this Agreement and constitute infringement. This drawing is loaned by SLI Design, Inc., for the limited purpose of complying with a specific Contract. The drawing remains the property of SLI Design, Inc. and shall be returned to SLI Design, Inc. upon completion of the contract, unless specifically authorized by Contract, under which it was loaned.

PRINT DATE: 9/11/2026 8:43:42 AM

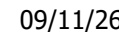

DRAWING TITLE

PLAN DETAILS

DRAWN BY

CHECKED BY _____

APPROVED BY _____

SHEET NO

A 4

77

A-1.30

5/8" GYP.

3/4" PLY.

6

0' - 2 3/4"

0' - 3 7/8"

0' - 7 3/4"


0' - 3 7/8"

5/8" GYP.




STRUCTURAL COLUMN
RE: STRUCT. DWGS.

2X4 WD STUD @ 16IN O.C.



R-13 SOUND BATTS

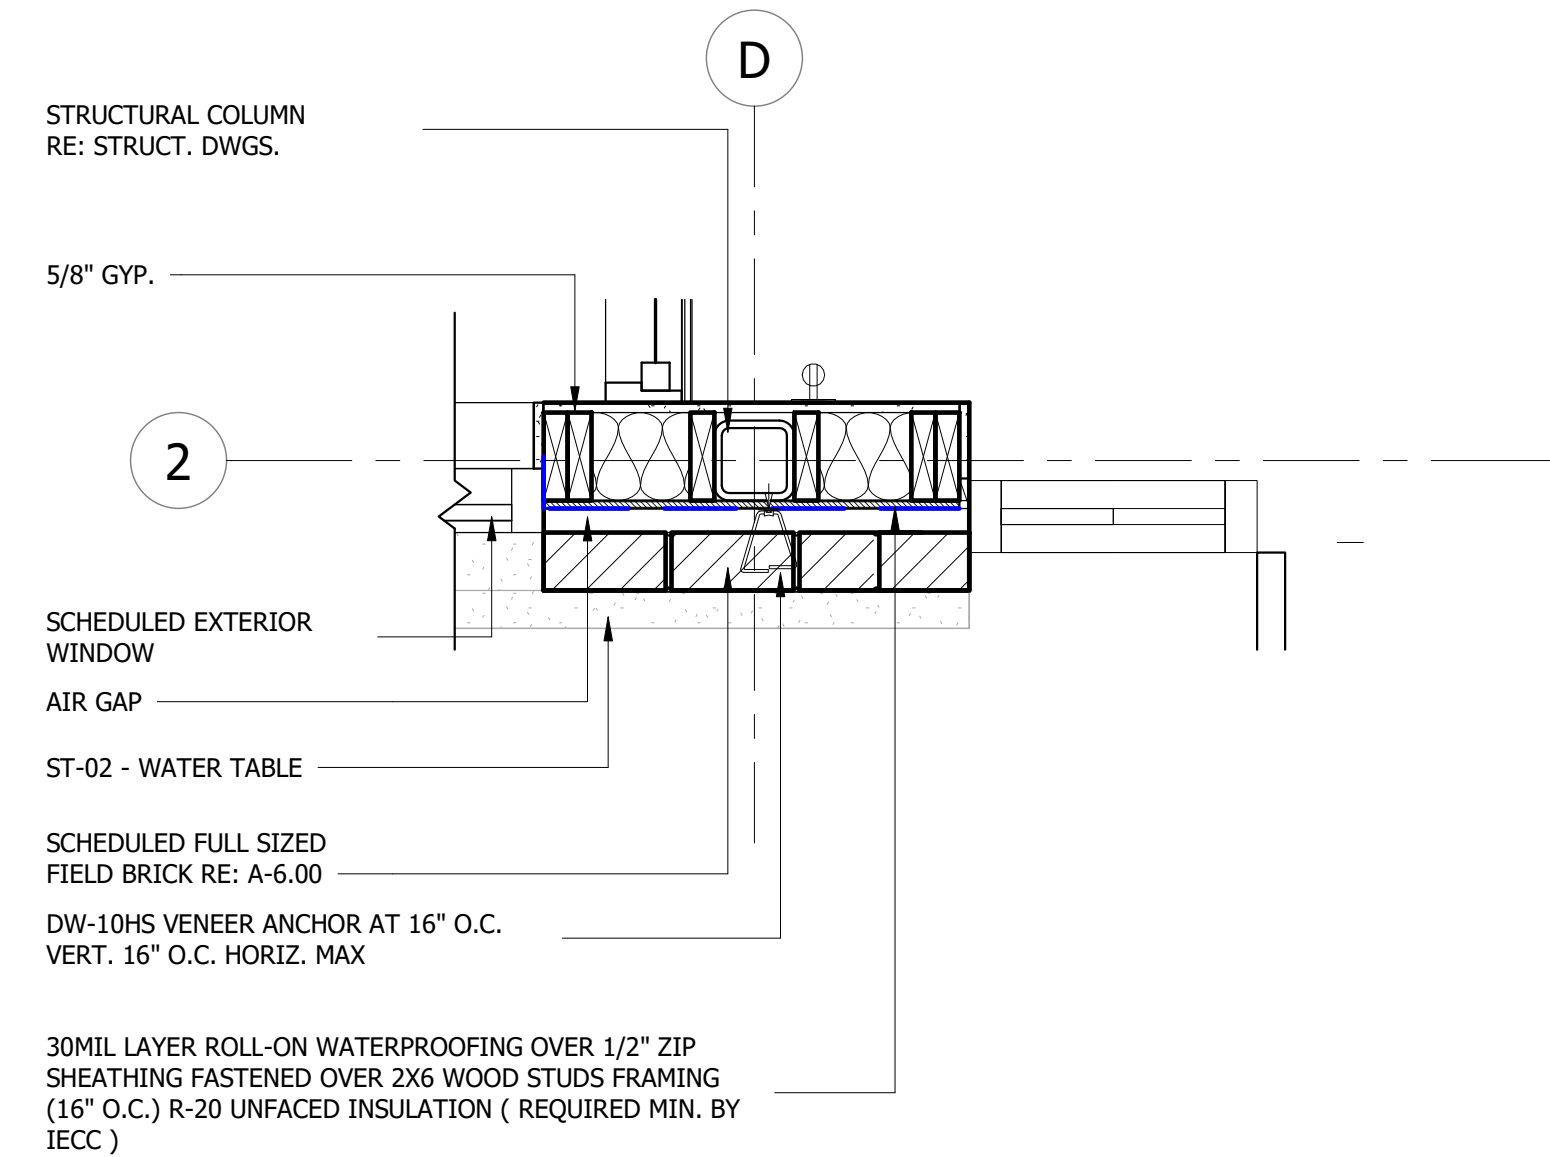


3 ANNOTATED PLAN - Callout 7
1" = 1'-0"

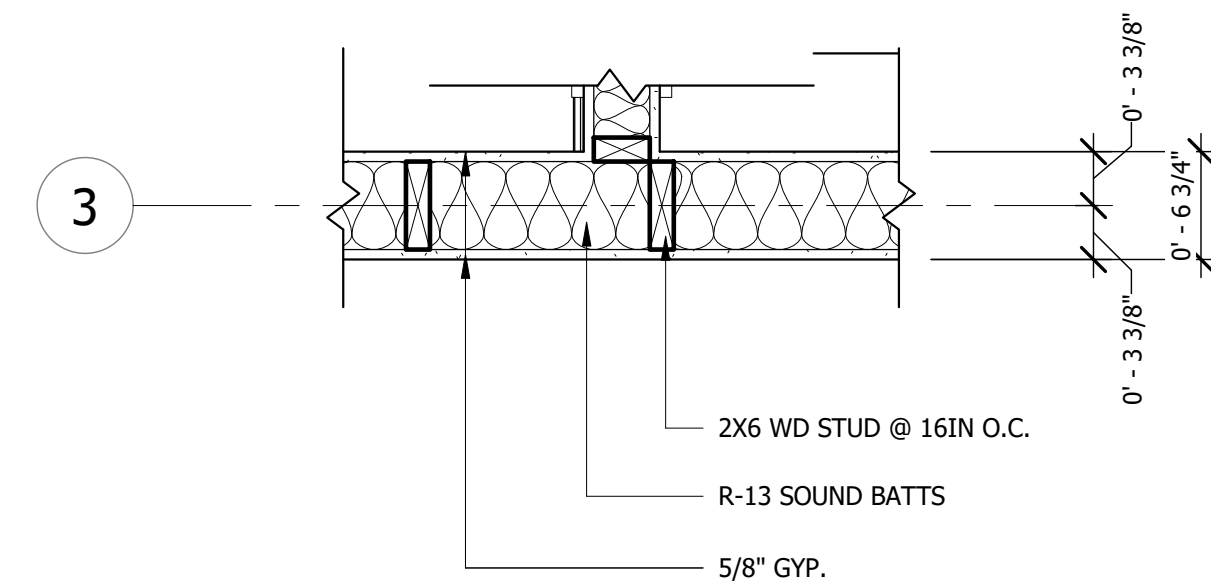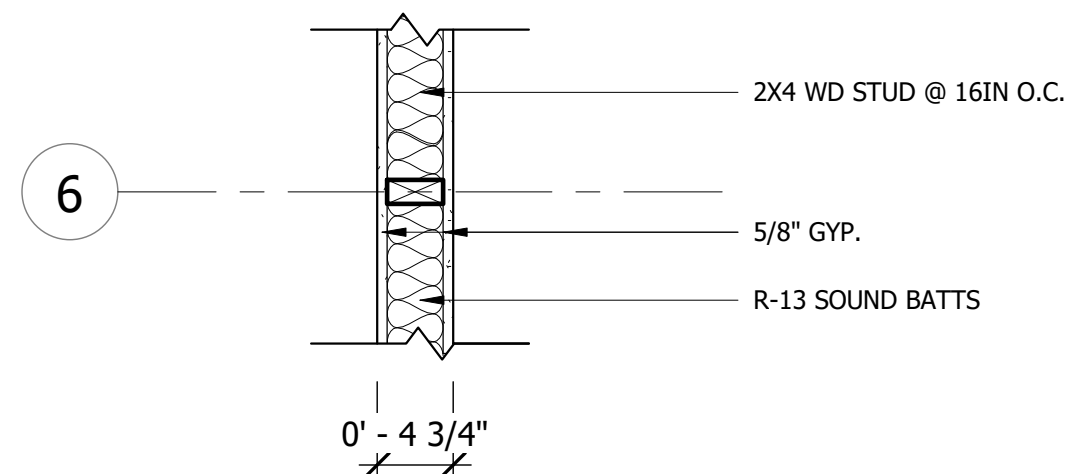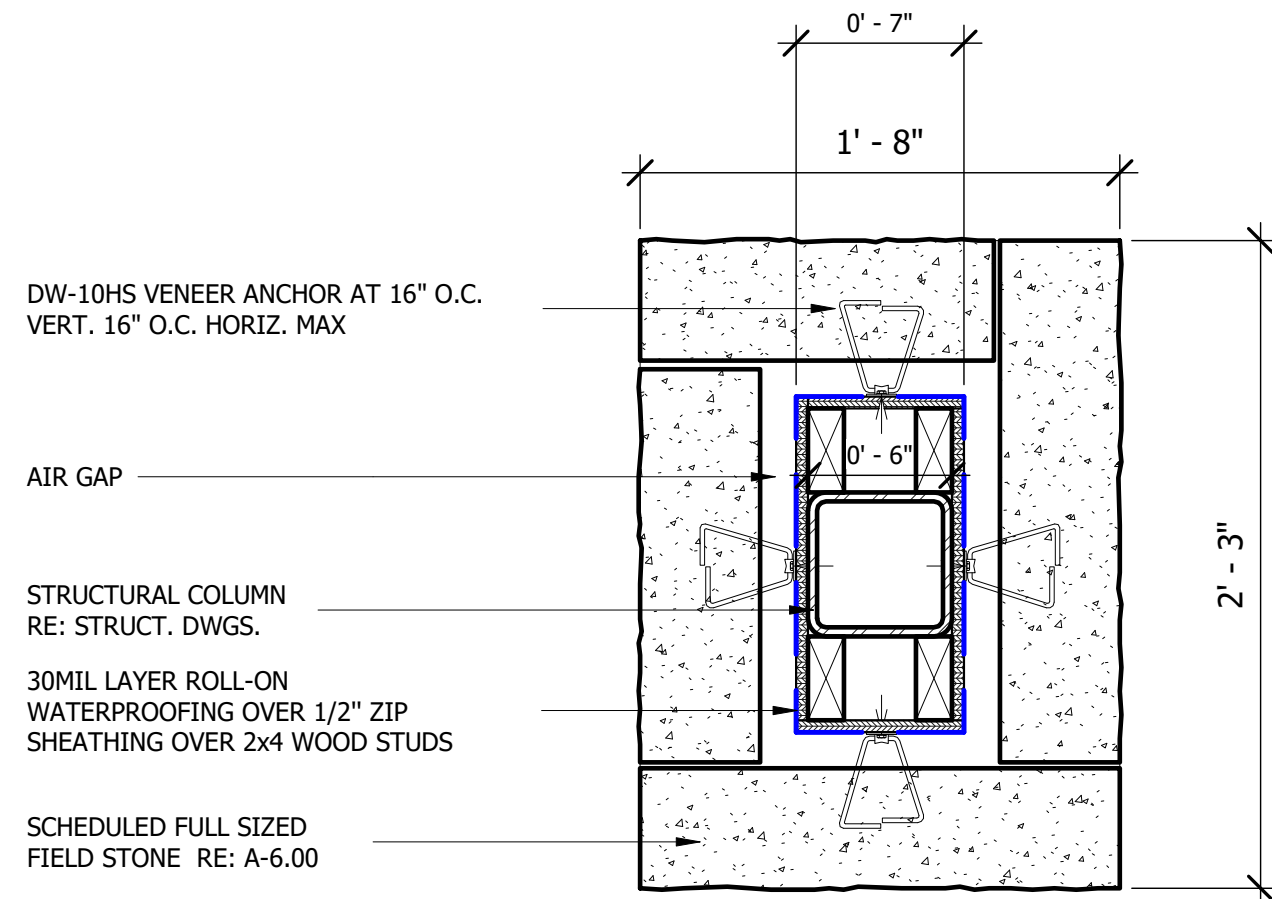

5 LEVEL 1 - ANNOTATED PLAN - Callout 2 - Callout 1
1" = 1'-0"

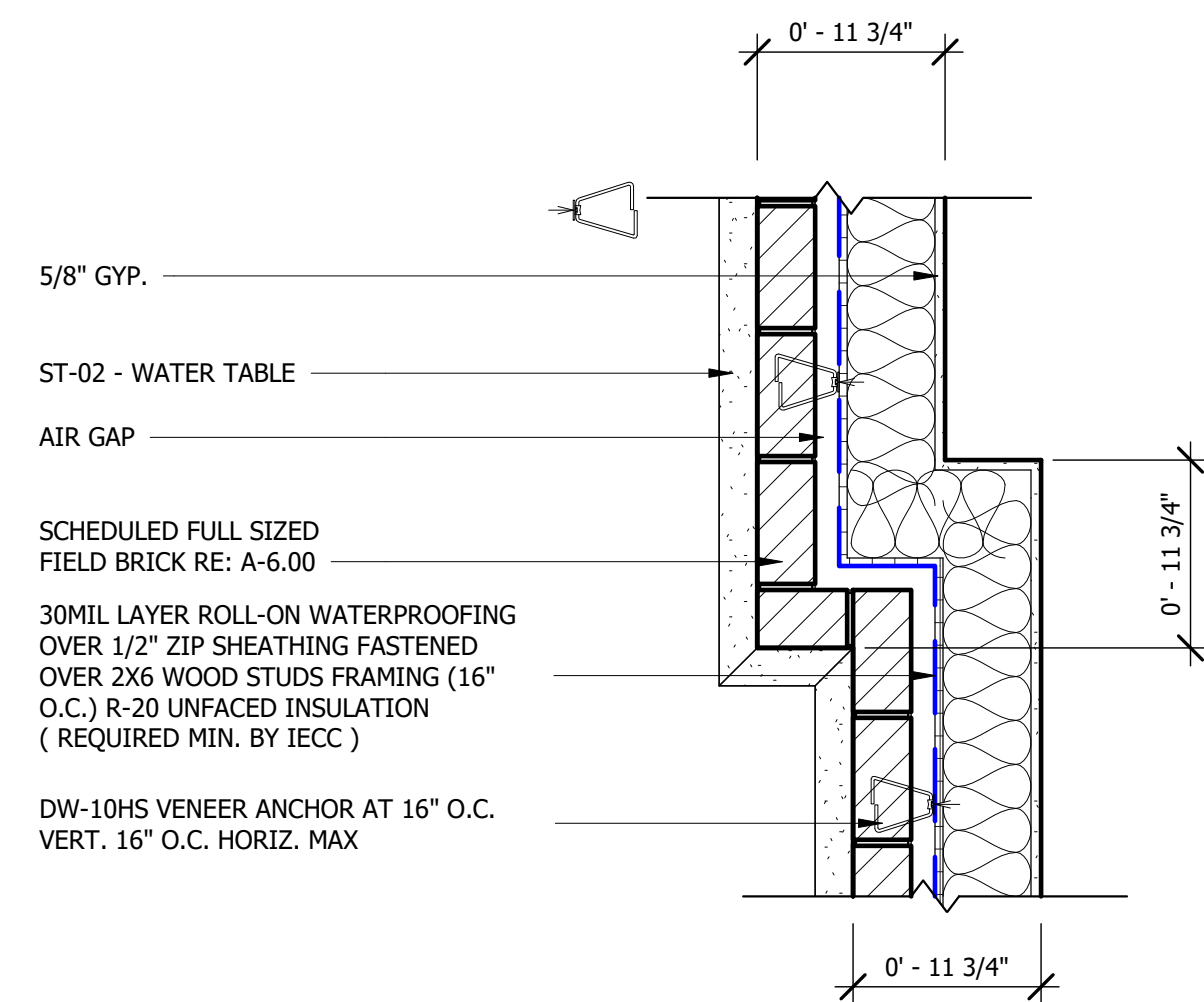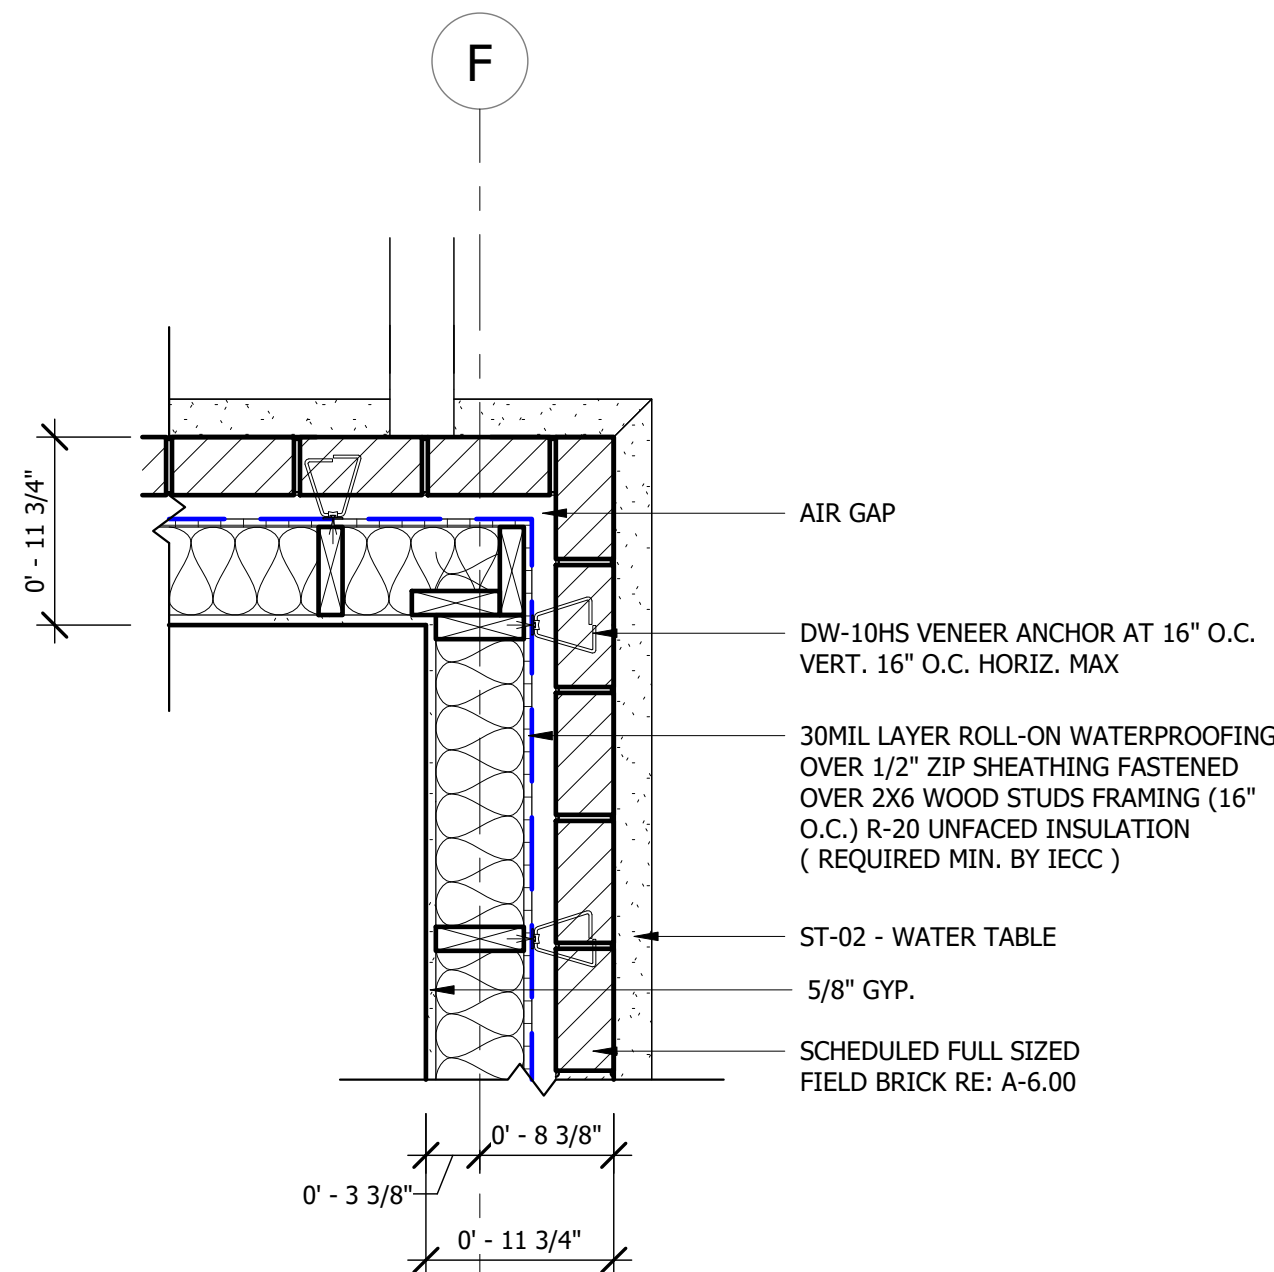

6 ANNOTATED PLAN - Callout 1
1" = 1'-0"

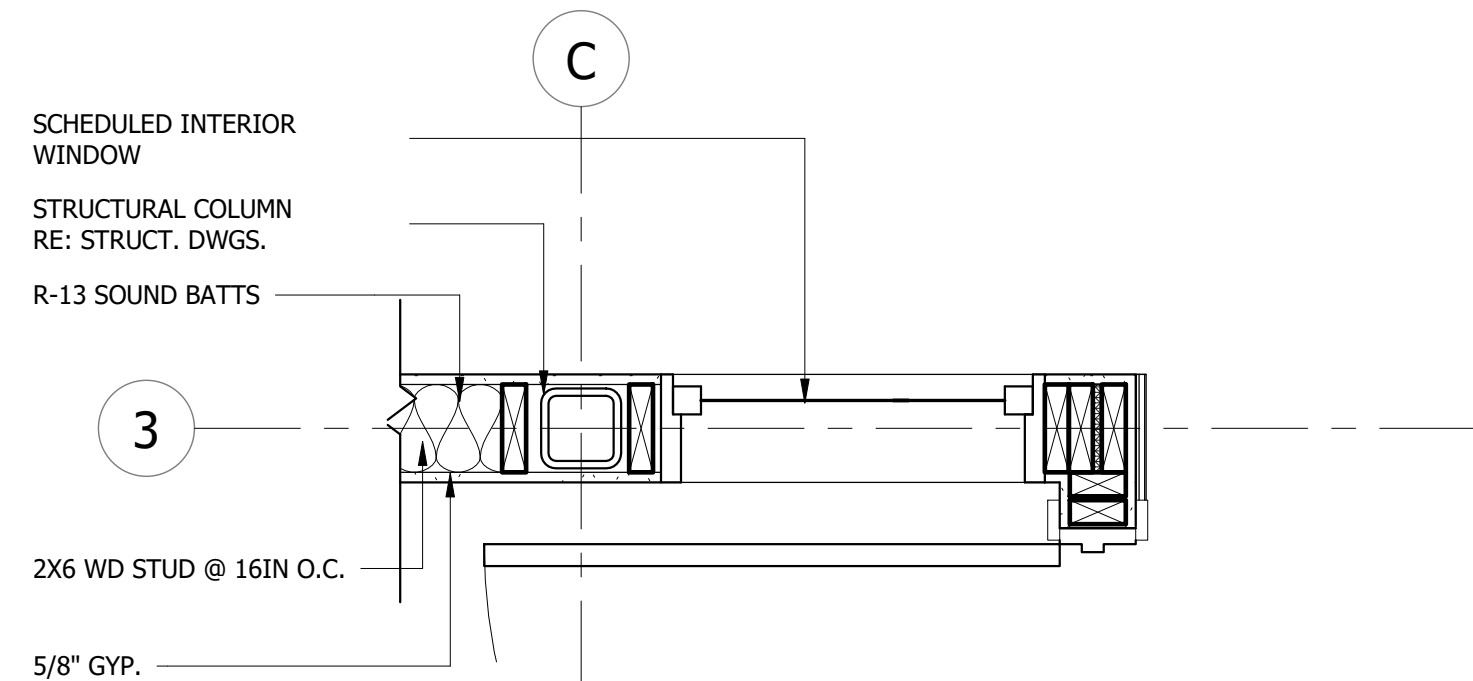

1 ANNOTATED PLAN - Callout 5
1" = 1'-0"



	DATE
ISSUED FOR CLIENT APPROVAL	08.17.2026
ISSUED FOR BIDDING	09.11.2026
ISSUED FOR PERMIT	09.11.2026
ISSUED FOR CONSTRUCTION	

[illegible]

A-1

A-1.40

1. NOTIFY ARCHITECT OF ANY DISCREPANCIES AND/OR OMISSIONS.
2. REMODEL PROJECTS REQUIRE FIELD VERIFICATION BY SUBCONTRACTOR
3. SAMPLE SHALL BE SUBMITTED TO ARCHITECT FOR APPROVAL

- 2 ea. Top Pivot - (by s.f. mfr.)
- 2 ea. Intermediate Pivot - (by s.f. mfr.)
- 2 ea. Bottom Pivot - (by s.f. mfr.)
- 1 ea. Threshold - (by s.f. mfr., to match existing)
- 2 ea. Push and pull bar set
- 1 set Weatherstripping - (by s.f. mfr.)
- 2 ea. Closer - (by s.f. mfr.)
- 1 set Flush Bolt (top & bottom, by s.f. mfr.)
- 1 ea. Cylinder with Thumb Turn Lock and Lock Indicator on Interior Side - (by s.f. mfr.)

1 1/2 PR	BUTTS - HAGER BB1279 L1 4 1/2 X 4 1/2 FINISH: US10B
1 EA.	PRIVACY LATCHSET - HAGER 3440 - WITHNELL LEVER FINISH:US10B
1 EA.	FLOOR STOP - HAGER 243F FINISH: US10B

1 EA. 9611HD-96 PACKAGED SETS
2 EA. EMTEK 2113US15134
FINISH: DARK BRONZE

*****CLOSER: HAGER 5100 (SURFACE MOUNTED) AND 5200 SERIES-HEAVY DUTY GRADE 1 DOOR CLOSER *****
 *****PANIC BAR OPTIONS: 4500 SERIES (RIM/HEAVY DUTY), 4700 SERIES(RIM/LIGHT COMMERCIAL)AND 4500 SERIES
 (VERTICAL ROD/HEAVY DUTY)*****
 *****KEYPAD ALARM LOCK TRILOGY T2 STABLONE DIGITAL CYLINDRICAL LOCK 2700*****
 *****ALL MAGLOCKS AND KEYFOB HARDWARE BY OWNER*****

1 1/2 PR BUTTS - HAGER BB1279 4 1/2 X 4 1/2
FINISH: US10B

1 EA. OFFICE LOCK-HAGER 3450 WITHNELL LEVER
FINISH: US10B

1 EA. FLOOR STOP - HAGER 243F FINISH: US10B

1 1/2 PR. BUTTS - HAGER BB1279 4 1/2 X 4 1/2
1 EA. TRILOGO 12 RIM - ETDL27 - RR-4KEYFOB EXIT
DEVICE - WITH KEY-IN-LEVER TRIM
1 EA. CLOSER - HAGER5400 FINISH: US10B
1 EA. THRESHOLD - PEMKO 2005DV 36"
1 EA. WEATHERSTRIPPING - PEMKO 303_S1 EA. DRIP
CAP -PEMKO 346D 40"
1 EA. 170 DEGREE WIDE ANGLE DOOR SCOPE VIEWER
1 EA. DOOR BOTTOM SWEEP - PEMKO 307DV 36"

1 1/2 PR BUTTS - HAGER BB1279 4 1/2 X 4 1/2
FINISH: US10B
1 EA. TRILOGY T2 - DL2700IC LOCK- HAGER 3480
WITHNELL LEVER FINISH: US10B
1 EA. FLOOR STOP - HAGER 243F FINISH: US10B

HARDWARE SETS
1 1/2" = 1'-0"



COPYRIGHT


National Bank & Trust - Bastrop

Project Number : 8989

REVISIONS

The information, ideas, designs, details, layouts, techniques, features, arrangements, plans, sequences, dimensions, allowances, tolerances, conceptions, specifications, intentions, technology or embodiments, as illustrated, arranged, described, or otherwise indicated on the drawing, is hereby acknowledged to be otherwise reduced to tangible form herein, either expressly, inherently or by implication, are the confidential and proprietary information of SLL Design, Inc., and are hereby acknowledged to be confidential and proprietary information of SLL Design, Inc. and shall not be disclosed, copied, reproduced, or otherwise made available to any third party without the written consent of SLL Design, Inc. Any other reproduction, disclosure or use of any portion of the confidential and proprietary information of SLL Design, Inc., shall be a breach of the confidential and proprietary information of SLL Design, Inc. and shall be deemed to be a breach of the confidential and proprietary information of SLL Design, Inc. for a specific project or contract. Any copying, duplicating, reproducing, utilization, alteration, modification, revision or change to the drawing, or any portion thereof, without the written consent of SLL Design, Inc., shall be deemed to be a breach of the confidential and proprietary information of SLL Design, Inc., and shall not be undertaken without receipt of such prior written approval. This drawing is loaned by SLL Design, Inc., for the limited purpose of complying with a specific Contract. The drawing remains the property of SLL Design, Inc., and shall not be used for any other purpose, project or contract, unless specifically authorized by Contract, under which it was loaned.


PRINT DATE: 9/11/2026 8:44:05 AM

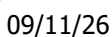


DOOR SCHEDULE


SHEET NO.

A-2.00

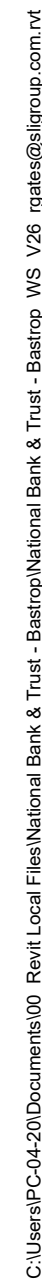

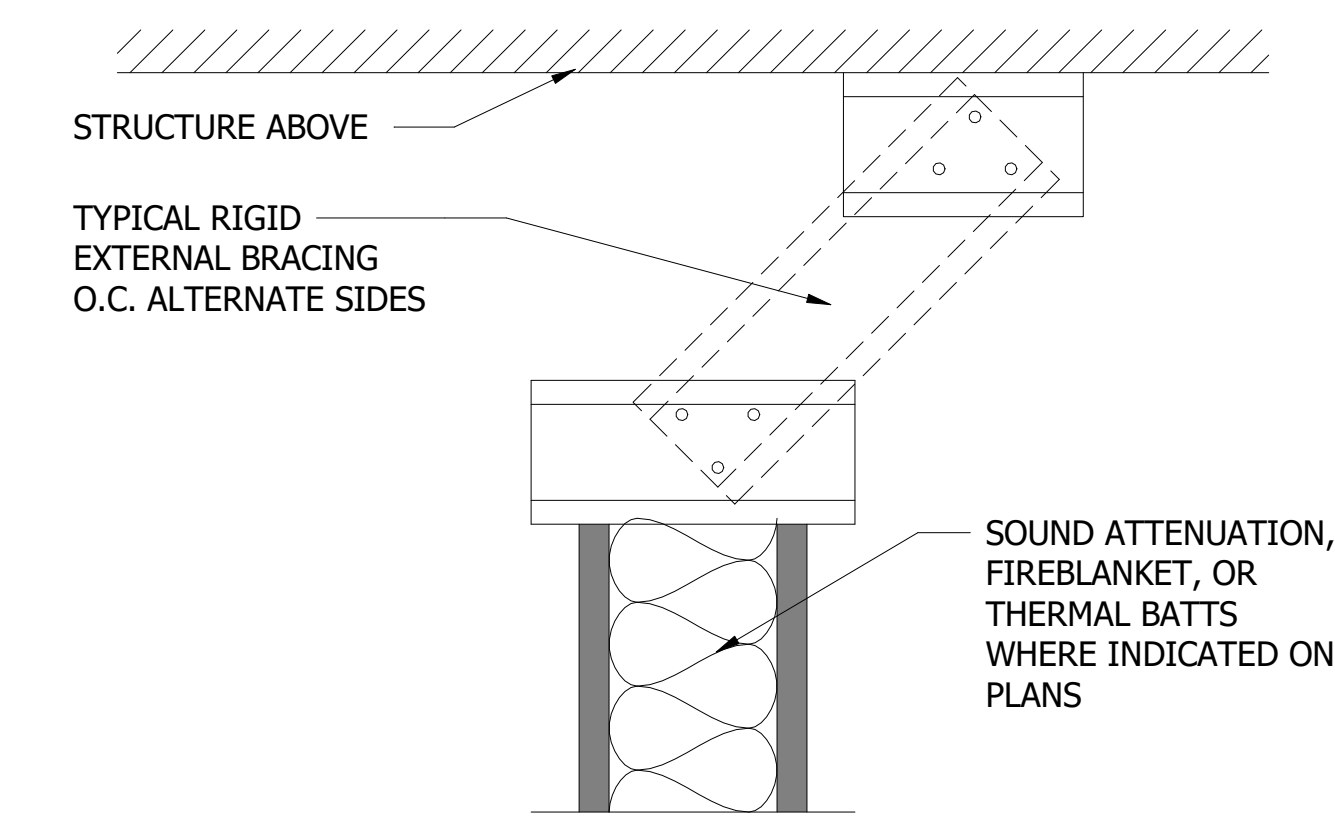

HEAD (FOR LOCATIONS WHERE
PARTITIONS DO NOT ATTACH TO DECK ABOVE)

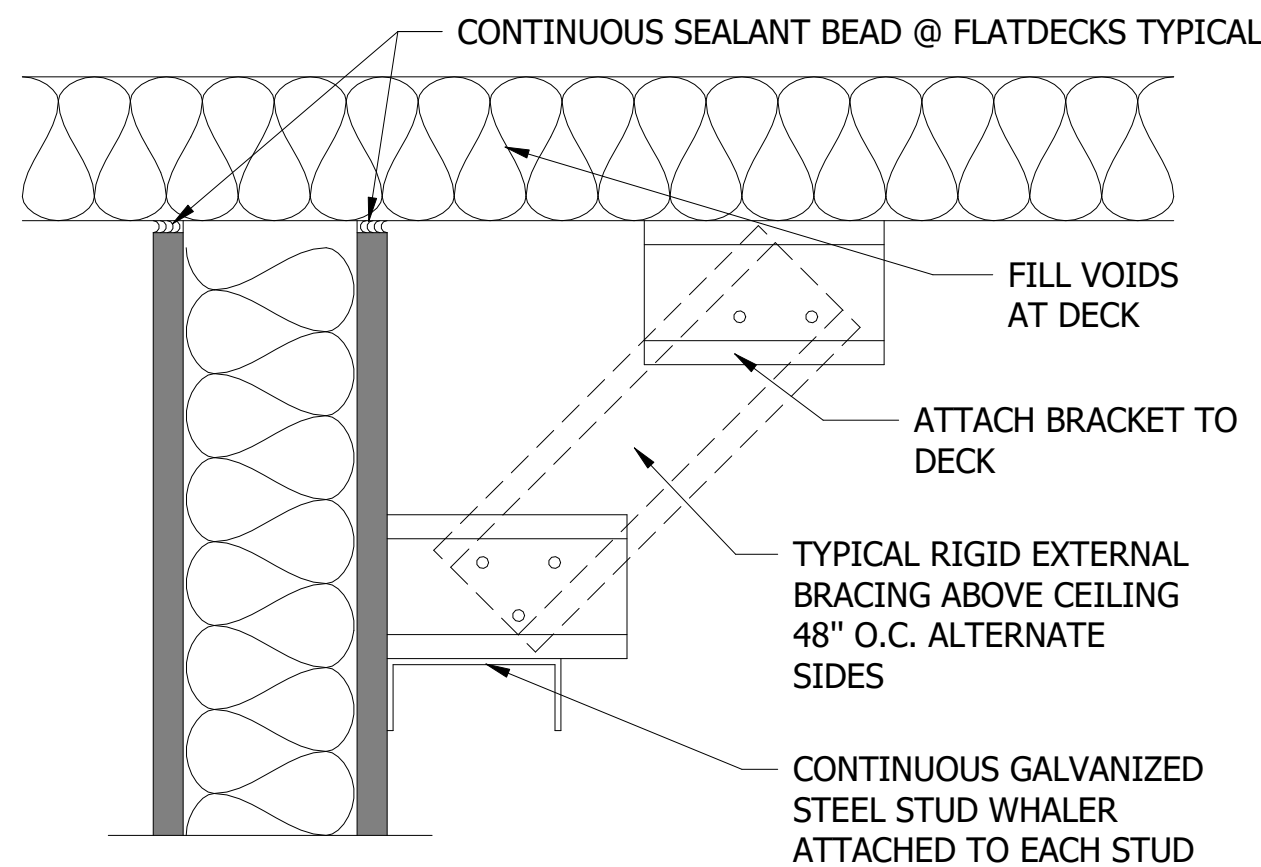


HEAD (FOR LOCATIONS WHERE
PARTITIONS HEIGHT EXCEEDS LISTED LIMITING HEIGHT)

THE ALPHANUMERIC DESIGNATION IN EACH PARTITION TYPE SYMBOL DESCRIBES THE PARTITION CONSTRUCTION, THICKNESS, AND FIRE RATING, IF REQUIRED.

WHERE FIRE RESISTIVE GYPSUM WALLBOARD CONSTRUCTION IS INDICATED. PROVIDE "TYPE X" GYPSUM WALLBOARD AND PROVIDE SEALANT AT PERIMETER AND ALL PENETRATIONS, TYPICAL BOTH SIDES OF PARTITION. MARKINGS AND IDENTIFICATIONS REQUIRED ABOVE WALLS PER IBC 703.7 (15FT OFF END WALLS AND 30 FT MAX INTERNALS)

UNDERWRITERS LABORATORY AND OTHER TESTING AGENCY DESIGNATIONS INDICATED FOR FIRE RESISTIVE CONSTRUCTION ARE GIVEN FOR PURPOSES OF DESCRIBING CONSTRUCTION REQUIREMENTS ONLY AND ARE NOT INTENDED TO LIMIT MANUFACTURERS OF MATERIALS. COMPLY WITH THE CONSTRUCTION REQUIREMENTS OF THE INDICATED DESIGN.

LIMITING HEIGHTS GIVE THE MAXIMUM UNSUPPORTED HEIGHT FOR THAT PARTITION TYPE BASED ON A DEFLECTION CRITERIA RATIO OF L/240. WHERE FLOOR TO STRUCTURE HEIGHT OF PARTITION EXCEEDS THE INDICATED LIMITING HEIGHT, PROVIDE SUPPLEMENTAL BRACING TO THE STRUCTURE OVERHEAD AS REQUIRED TO MAINTAIN DEFLECTION RATIO WITHIN L/240.

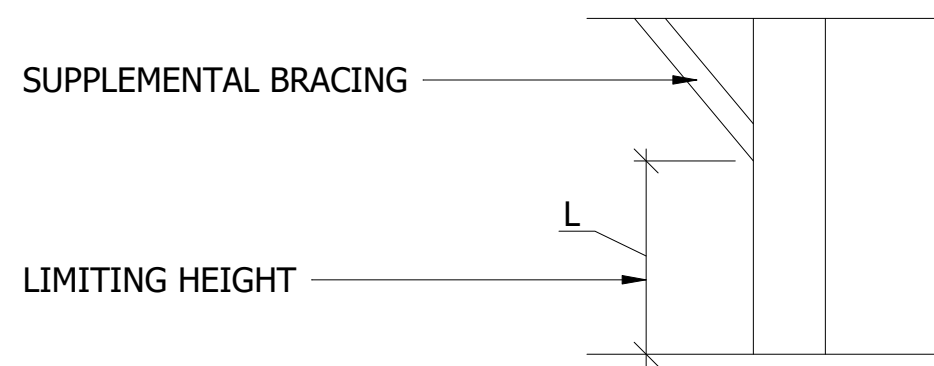

FOR PARTITION WITH "BRITTLE" FINISHES SUCH AS PLASTER AND CERAMIC TILE, DESIGN PARTITION SYSTEM TO MAINTAIN DEFLECTION RATIO WITHIN L/360.
SUSPENDED CEILING SHALL NOT BE CONSIDERED AS BRACING.
PROVIDE DUROCK CEMENT BOARD AS SUBSTRATE FOR APPLICATION OF CERAMIC TILE.
PROVIDE GREENBOARD IN ALL RESTROOMS, JANITOR CLOSETS AND BEHIND WATER FOUNTAINS.

STC RATINGS FOR SOUND WALLS ARE BASED ON LABORATORY TESTED ASSEMBLIES AND DO NOT NECESSARILY INDICATE THE ACTUAL STC RATING OF THE COMPLETED WORK.



ARCHITECTURE | DESIGN | CONSTRUCTION

15810 PARK TEN PLACE, SUITE 300
HOUSTON, TEXAS 77084
713-465-4650
www.sligroup.com

© COPYRIGHT

NBT
National Bank & Trust
National Bank & Trust - Bastrop

264 FM 969 BLDG. 3
BASTROP, TX 78602

Project Number : 8989

	DATE
ISSUED FOR CLIENT APPROVAL	08.17.2026
ISSUED FOR BIDDING	09.11.2026
ISSUED FOR PERMIT	09.11.2026
ISSUED FOR CONSTRUCTION	

REVISIONS

[illegible]

The information, ideas, designs, details, layouts, techniques, features, arrangements, plans, sequences, dimensions, allowances, tolerances, concepts, specifications, intentions, technology or embodiments, as illustrated, arranged, described, or otherwise disclosed herein, are hereby acknowledged as being specifically reserved to tangible form hereon, either expressly, implicitly, or by implication, are the confidential and proprietary information of SLS Design, Inc., and are hereby acknowledged as being the confidential and proprietary information identified on the drawing blank legend for which they were and have been prepared by SLS Design, Inc. Any other reproduction, disclosure or use of any portion of the confidential and proprietary information of SLS Design, Inc., shall be a breach of the confidential and proprietary information of SLS Design, Inc. as provided by SLS Design, Inc. for a specific project or Contract. Any copying, duplicating, reproducing, utilization, alteration, modification, revision or change to this drawing, or any expressly prohibited unless done with the prior written consent or approval of SLS Design, Inc. shall be a breach of the confidential and proprietary information of SLS Design, Inc. This drawing is loaned by SLS Design, Inc., for the limited purpose of complying with a specific Contract. The drawing remains the property of SLS Design, Inc. and shall not be used for any other purpose or project, unless specifically authorized by Contract, under which it was loaned.

PRINT DATE: 9/14/2026 10:52:20 AM



09/11/2024

DRAWING TITLE

INTERIOR PARTITIONS

DRAWN BY R

... ..


CHECKED BY CA

SHEET NO.


A-3.00

BRACE DETAIL GENERAL SCALE : N.T.S.

1 GENERAL NOTES - INTERIOR PARTITIONS (A-3.00)
1 1/2" = 1'-0"

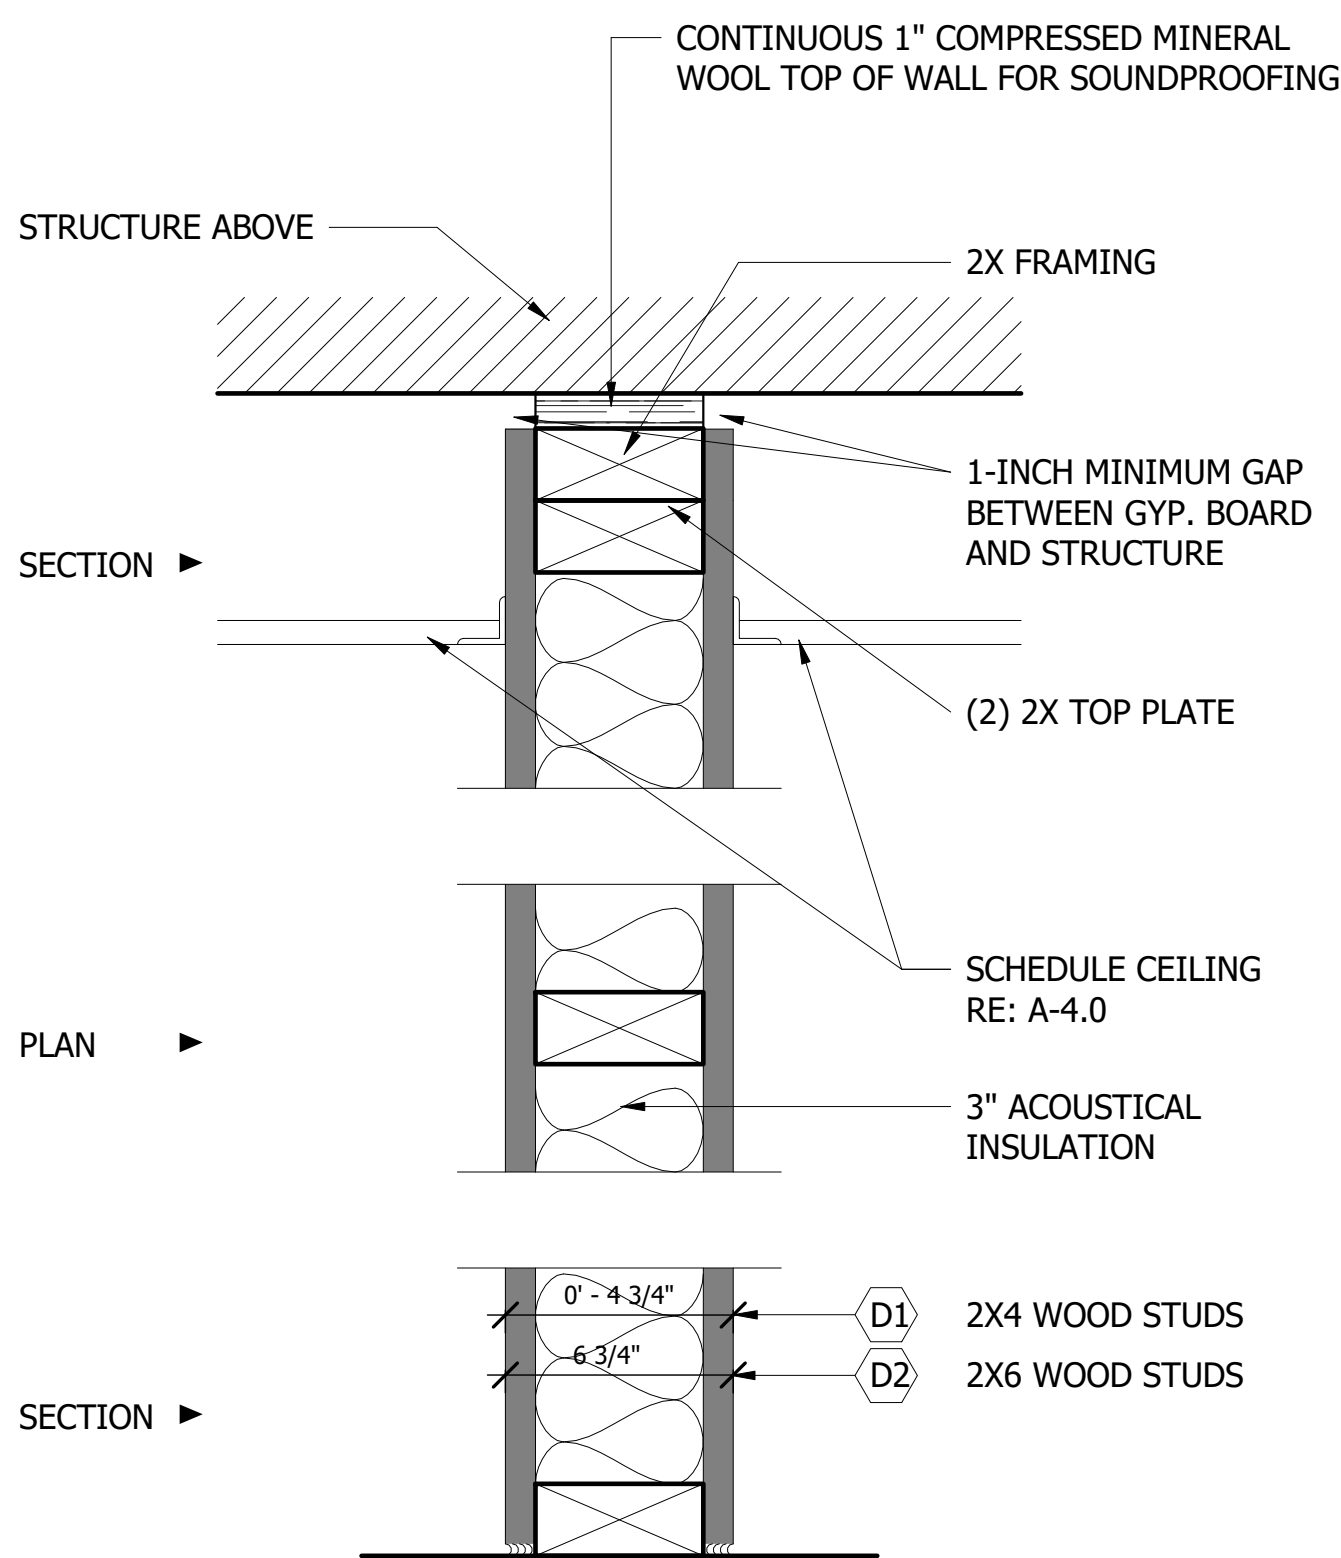

PARTITION TYPE D:
2X WOOD STUDS @ 16" O.C.
WITH ONE LAYER OF 5/8" GYPSUM BOARD EACH SIDE
AND 3" FIBERGLASS ACOUSTICAL INSULATION FULL HEIGHT

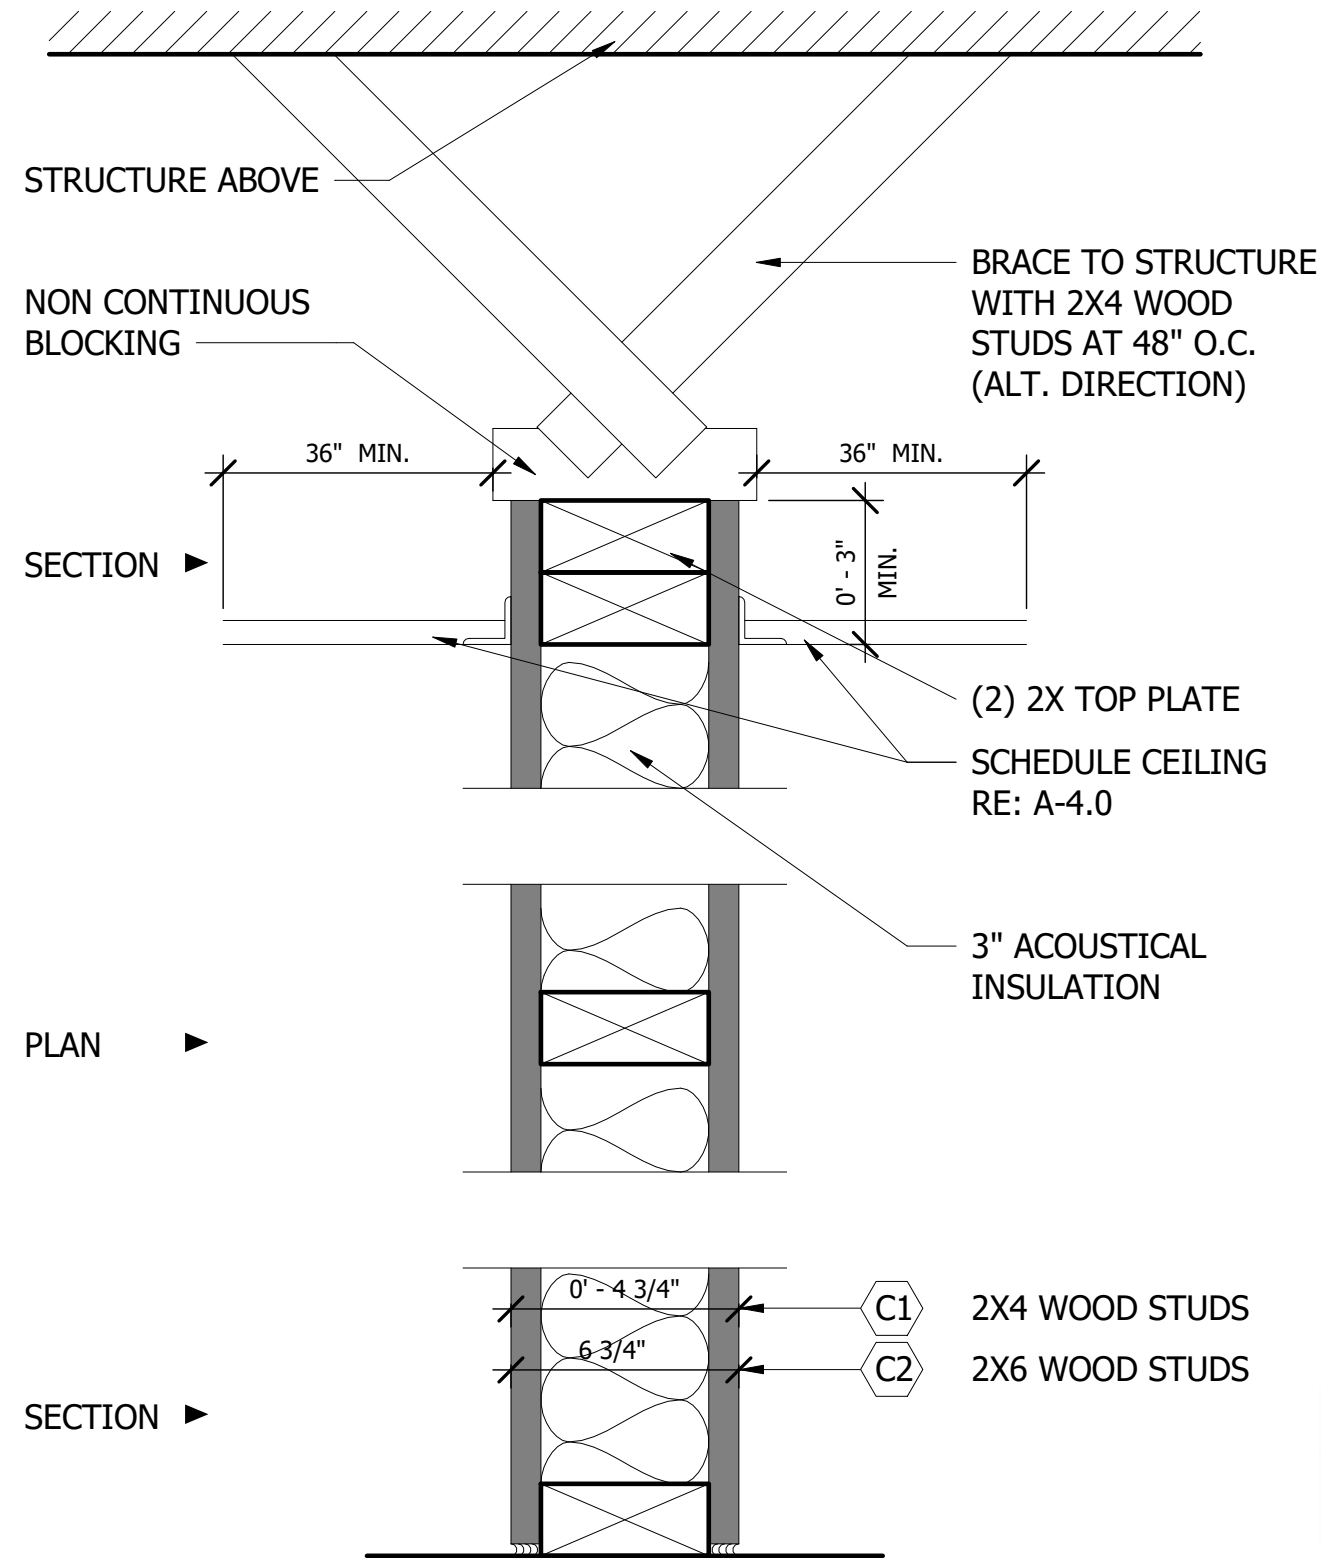PARTITION TYPE: **D** GENERAL SCALE : N.T.S.

PARTITION TYPE C:
2X WOOD STUDS @ 16" O.C.
WITH ONE LAYER OF 5/8" GYPSUM BOARD EACH SIDE
AND 3" FIBERGLASS ACOUSTICAL INSULATION FULL HEIGHT

PARTITION TYPE:  GENERAL SCALE : N.T.S.

C:\Users\PC04-20\Documents\00_Revt Local File\National Bank & Trust - Bastrop\MS_V2\2_gates@sligroup.com.rvt



GENERAL NOTES

1. NOTIFY ARCHITECT OF ANY DISCREPANCIES AND/OR OMISSIONS.
2. REMODEL PROJECTS REQUIRE FIELD VERIFICATION BY SUBCONTRACTOR
3. ALL CEILING GRIDS SHALL BE CENTERED IN ROOM UNLESS OTHERWISE SPECIFIED
4. CEILING HEIGHTS TO BE 9'-0" A.F.F. UNLESS OTHERWISE SPECIFIED
5. SIMPSON TSP CLIPS REQUIRED AT ALL FUR-DOWN FRAMING.

CEILING LEGEND

	2'X2' CERTAINTED SAND MICRO WITH THE NRC OF .50 TEGULAR CEILING TILE WITH 15/16" WHITE GRID
	5/8" GYPSUM WALLBOARD CEILING/SOFFIT
	INTERIOR & EXTERIOR WOOD CEILING.
	DIRECT-APPLIED EXTERIOR FINISH SYSTEM ON DRYWALL SUSPENSION SYSTEM
	INDICATES CEILING HEIGHT
	PAINTED GALVANIZED METAL 24"X24" ACCESS PANELS
	PAINTED GALVANIZED METAL 24"X24" ACCESS PANELS
	CONTROL JOINT

LIGHTING LEGEND

	2'X4' LED FIXTURE; RE:ELECTRICAL DRAWINGS
	2'X4' LED FIXTURE FIXTURE WITH EMERGENCY BACKUP; RE:ELECTRICAL DRAWINGS
	UNDERCOUNTER TASK LIGHTING; RE:ELECTRICAL DRAWINGS
	RECESSED INTERIOR ROUND LIGHT FIXTURE; RE:ELECTRICAL DRAWINGS
	RECESSED EXTERIOR ROUND LIGHT FIXTURE WITH EMERGENCY BACKUP; RE:ELECTRICAL DRAWINGS
	EXTERIOR SCNCE LIGHT FIXTURE; RE:ELECTRICAL DRAWINGS
	EXTERIOR SCNCE LIGHT FIXTURE; RE:ELECTRICAL DRAWINGS
	INTERIOR CHANDELIER LIGHT FIXTURE; RE:ELECTRICAL DRAWINGS
	EXTERIOR CHANDELIER LIGHT FIXTURE; RE:ELECTRICAL DRAWINGS
	INTERIOR RECESSED CEILING SPEAKER FIXTURE; RE:ELECTRICAL DRAWINGS



ARCHITECTURE | DESIGN | CONSTRUCTION
15810 PARK TEN PLACE, SUITE 300
HOUSTON, TEXAS 77084
713-465-4650
www.sligroup.com

© COPYRIGHT

NBT
National Bank & Trust
National Bank & Trust - Bastrop
264 FM 969 BLDG. 3
BASTROP, TX 78602

Project Number : 8989

ISSUED FOR CLIENT APPROVAL	DATE
ISSUED FOR BIDDING	08.17.2026
ISSUED FOR PERMIT	09.11.2026
ISSUED FOR CONSTRUCTION	09.11.2026

REVISIONS

MARK	DESCRIPTION	DATE

The information, ideas, designs, details, layouts, techniques, features, arrangements, plans, sequences, dimensions, allowances, tolerances, conceptions, specifications, intentions, technology or embodiments, as illustrated, arranged, displayed, noted, recorded, indicated, represented, disclosed, evidenced, detailed or otherwise reduced to tangible form herein, either expressly, inherently or by implication, are the confidential and proprietary information of SLI Design, Inc., and shall not be used for any purpose other than the specific project or undertaking identified on the drawing title block or legend for which they are and have been prepared by SLI Design, Inc. Any other reproduction, disclosure or use of any portion of the confidential and proprietary information of SLI Design, Inc., shall be a breach of the obligation of confidence created by the acceptance of this drawing from SLI Design, Inc. for a specific project or Contract. Any copying, duplicating, reproducing, utilization, alteration, modification, revision or change to this drawing, is expressly prohibited unless done with the prior written consent or approval of SLI Design, Inc., and shall not be undertaken without receipt of such prior written approval. This drawing is loaned by SLI Design, Inc., for the limited purpose of complying with a specific Contract. The drawing remains the property of SLI Design, Inc., and shall be returned upon request or completion of the contract, unless specifically authorized by Contract, under which it was loaned.

PRINT DATE: 9/14/2026 9:15:50 AM



DRAWING TITLE

RCP

DRAWN BY	RG	SHEET NO.
CHECKED BY	CA	A-4.00
APPROVED BY	TB	

ISSUED FOR CLIENT APPROVAL	DATE 08.17.2026
ISSUED FOR BIDDING	09.11.2026
ISSUED FOR PERMIT	09.11.2026
ISSUED FOR CONSTRUCTION	

The information, data, designs, details, layouts, techniques, features, arrangements, plans, specifications, dimensions, allowances, tolerances, conceptions, calculations, drawings, and other information, in any form or medium, displayed, noted, recorded, indicated, represented, disclosed, evidenced, detailed or otherwise reduced to tangible form herein, either expressly, inherently or by implication, are the confidential and proprietary information of SLL Design, Inc. and shall not be used, copied, reproduced, disclosed, or otherwise made available to any third party without the prior written consent of SLL Design, Inc. Any such reproduction, disclosure or use of any information, data, designs, details, layouts, techniques, features, arrangements, plans, specifications, dimensions, allowances, tolerances, conceptions, calculations, drawings, and other information, in any form or medium, shall be a breach of the obligation of confidence created by the acceptance of this drawing from SLL Design, Inc. for a specific project or contract. Any copying, duplicating, reproducing, utilization, alteration, modification, revision or change to this drawing, in any form or medium, shall be a breach of the obligation of confidence created by SLL Design, Inc., and shall not be undertaken without receipt of such prior written approval. This drawing is loaned by SLL Design, Inc., for the limited purpose of complying with a specific Contract. The drawing remains the property of SLL Design, Inc., and shall not be used, copied, reproduced, disclosed, or otherwise made available to any third party without the prior written consent of SLL Design, Inc. specifically authorized by Contract, under which it was loaned.

09/11/26





A.4

A-4.10

INTENTIONALLY
LEFT BLANK

C:\Users\PC-04-20\Documents\00 Revit Local Files\National Bank & Trust - Bastrop WS V26 rqrates@slgroup.com.M

INTENTIONALLY
LEFT BLANK

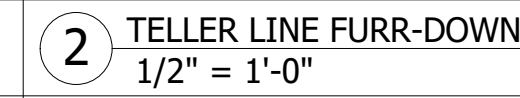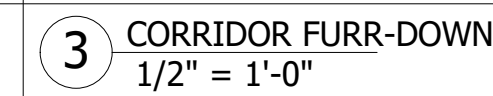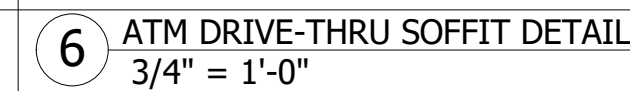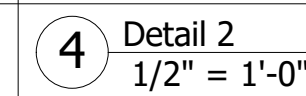


1 FAUX BEAM @ LOBBY VAULTED CEILING
1 1/2" = 1'-0"

[illegible]

DRAWING TITLE		SHEET NO. A-4.20
CEILING DETAILS		
DRAWN BY	RG	
CHECKED BY	CA	
APPROVED BY	TB	

A-4.20

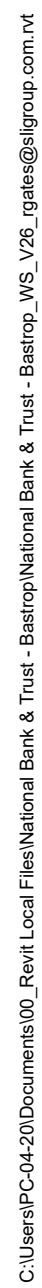

1. NOTIFY ARCHITECT OF ANY DISCREPANCIES AND/OR OMISSIONS.

ROOF KEYNOTES	
NOTE NUMBER	NOTE TEXT
01	MR1- PREFINISHED STANDING SEAM METAL ROOF RE:A-6.00
02	NEW GUTTER. SQUARE PROFILE RE:A-6.00
03	4X4 DOWNSPOUT(TIE TO STORM). SQUARE DOWNSPOUT PROFILE RE:A-6.00
04	MR1- PREFINISHED STANDING SEAM METAL ROOF DOOR AWNING RE:A-6.00
05	MR1- PREFINISHED STANDING SEAM METAL ROOF WINDOW AWNING RE:A-6.00



15810 PARK TEN PLACE, SUITE 300
HOUSTON, TEXAS 77084
713-465-4650
www.sligroup.com

© COPYRIGHT

National Bank & Trust - Bastrop

264 FM 969 BLDG. 3
BASTROP, TX 78602


Project Number : 8989

	DATE
ISSUED FOR CLIENT APPROVAL	08.17.2026
ISSUED FOR BIDDING	09.11.2026
ISSUED FOR PERMIT	09.11.2026
ISSUED FOR CONSTRUCTION	

[illegible]

The information, ideas, designs, details, layouts, techniques, features, arrangements, plans, sequences, dimensions, allowances, tolerances, concepts, specifications, instructions, drawings, data, notes, calculations, drawings, drawings, employed, notes, records, indicated, represented, disclosed, expressed, detailed or otherwise reduced to tangible form herein, either expressly, inherently or by implication, are the confidential and proprietary information of SLL Design, Inc., and shall remain the confidential and proprietary information of SLL Design, Inc., and shall be identified on the drawing title block or legend for which they are and have been prepared by SLL Design, Inc. Any other reproduction, disclosure or use of any portion of the confidential and proprietary information of SLL Design, Inc., shall be a violation of the terms and conditions of the License Agreement between SLL Design, Inc. for a specific project or Contract. Any copying, duplicating, reproducing, utilization, alteration, modification, revision or change to this drawing, is expressly prohibited unless done with the prior written consent or approval of SLL Design, Inc. SLL Design, Inc. shall not be responsible for any unauthorized use or reproduction. This drawing is loaned by SLL Design, Inc., for the limited purpose of complying with a specific Contract. The drawing remains the property of SLL Design, Inc. and shall not be used for any other purpose without the written consent, unless specifically authorized by Contract, under which it was loaned.

PRINT DATE: 9/14/2026 9:17:12 AM

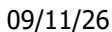

ROOF PLAN

SHEET NO.

C

A **B**




264 FM 969 BLDG. 3
BASTROP, TX 78602

Project Number : 8989

[illegible]

The information, ideas, designs, details, layouts, techniques, features, arrangements, plans, sequences, dimensions, alterations, tolerances, configurations, and other data, whether or not they are reduced to writing, are arranged and displayed, noted, recorded, indicated, represented, disclosed, evidenced, transmitted or otherwise reduced to tangible form herein, either expressly, inherently or by implication, are the confidential and proprietary information of SLL Design, Inc., and shall not be used, copied, reproduced, or otherwise disclosed, without the written identification on the drawing title block or legend for which they are and have been prepared by SLL Design, Inc. Any other reproduction, disclosure or use of any portion of the confidential and proprietary information of SLL Design, Inc., shall be a violation of the obligations of the licensee, and shall constitute a breach from SLL Design, Inc. for a specific project or contract. Any copying, duplicating, reproducing, utilization, alteration, modification, revision or change to this drawing, or any portion thereof, without the written identification on the drawing title block, SLL Design, Inc., shall not be undertaken without receipt of such prior written approval. This drawing is loaned by SLL Design, Inc., for the limited purpose of complying with a specific Contract. The drawing remains the property of SLL Design, Inc., and shall not be used, copied, reproduced, or otherwise disclosed, without specifically authorized by Contract, under which it was loaned.

PRINT DATE: 9/14/2026 9:17:24 AM

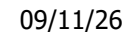






DRAWING TITLE

ROOF DET

DRAWN BY

SHEET NO.

A-5.10

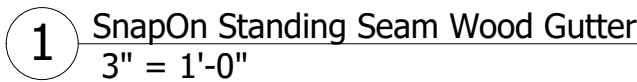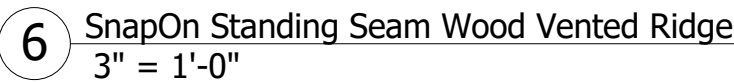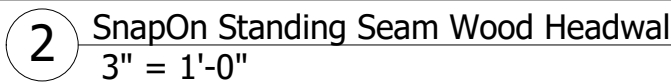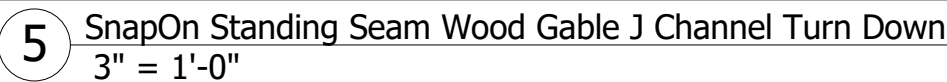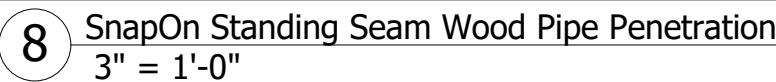




264 FM 969 BLDG. 3
BASTROP TX 78602

Project Number : 8989

[illegible]

PRINT DATE: 9/14/2026 9:18:04 AM

PRINT DATE: 9/14/2026 9:18:04 AM

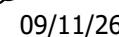

DRAWN BY	RG	SHEET NO.
----------	----	-----------

CHECKED BY	CA	A 6 00
------------	----	--------

A-6.00

FAUX EXTERIOR WOOD BEAM

- ## STAIN SAMPLES AND MOCK-UP

- ## STAINING AND INSTALLATION

- | EXTERIOR FINISH SCHEDULE | | |
|--------------------------|---|---|
| TAG | ITEM | STYLE/COLOR |
| BR-01 | MAINFIELD BRICK
MORTAR: GR-01 | MODULAR, TEXAS
PATTERN: RUNNING BOND |
| GL-01 | 1" INSULATED GLAZING | SOLARBAN 60 (2) SOLARGRAY +
CLEAR |
| GR-01 | MORTAR/GROUT | ALMOND-N/VANILLA-N/KHAKI-S |
| GR-02 | MORTAR/GROUT | SPECTRUM WHITE-N/S |
| MT-01 | 24 GA STEEL SNAP ON
STANDING SEAM IN 18"
WIDTHS WITH 1" HIGH SEAMS. | 1" SEAM
COLOR: WEATHERED GALVALUME. |
| MT-02 | GUTTER & D.S. | KYNAR 500, DARK BRONZE |
| PS-01 | STUCCO/PLASTER | COLOR: TBD |
| PT-01 | EXTERIOR PAINT | COLOR: TBD |
| PT-02 | EXTERIOR HOLLOW METAL
DOOR & FRAME | KYNAR 500, DARK BRONZE |
| ST-01 | FULL RED STONE VENEER
MORTAR: GR-02 | TEXAS CREAM
PATTERN: ASHLAR
MORTAR COLOR: |
| ST-02 | CAST STONE - WATER TABLE
MORTAR: GR-01 | #40-KHAKI |
| WD-01 | WESTERN RED CEDAR | STAIN: TBD |
| WD-02 | 1X10 HARDIE BOARD FASCIA | STAIN: TBD |
| WD-03 | PAINTED HARDIE PANEL
SIDING WITH TRIM BATTENS
OR EQ. | SMOOTH PANEL SIDING WITH TRIM
BATTENS
PT-01 |

NOTE NUMBER	NOTE TEXT
01	SOLDIER COURSE BR-01
02	EXTERIOR LIGHT FIXTURE RE: ELEC. DWGS
03	HARDIE BOARD FASCIA. COLOR TO MATCH STAINED RE: SCHEDULE
04	EXTERIOR BUILDING SIGNAGE RE: A-14.10
05	STRUCTURAL STEEL WRAPPED IN STAINED CEDAR
06	GUTTER AND DOWNSPOUT RE:SCHEDULE RE:02/A-5.00
07	DECORATIVE NON-FUNCTIONAL LOUVER VENT
08	MT-01 CANOPY WITH CEDAR STAINED WOOD BRACKETS
09	PAINTED HOLLOW METAL DOOR

C:\Users\PC-04-20\Documents\00_Revit Local Files\National Bank & Trust - Bastrop_WS_V26_r gates@silgroup.com.rvt

	DATE
ISSUED FOR CLIENT APPROVAL	08.17.2026
ISSUED FOR BIDDING	09.11.2026
ISSUED FOR PERMIT	09.11.2026
ISSUED FOR CONSTRUCTION	

REVISIONS

[illegible]

The information, ideas, designs, details, layouts, techniques, features, arrangements, plans, sequences, dimensions, allowances, tolerances, conceptions, specifications, intentions, technology or embodiments, as illustrated, arranged, organized, described, defined, explained, or otherwise set forth herein, shall be further reduced to tangible form hereon, either expressly, inherently or by implication, are the confidential and proprietary information of SLS Design, Inc., and shall be used for any purpose other than that specifically authorized in writing by SLS Design, Inc. or its agents, and shall not be copied, reproduced, detailed, modified, or otherwise disclosed in any form or by any means, or be stored, identified on any computer block or legend for which they are and have been prepared by SLS Design, Inc. Any other reproduction, disclosure or use of any portion of the confidential and proprietary information of SLS Design, Inc., shall be a breach of the confidentiality and proprietary rights of SLS Design, Inc. and shall constitute a breach of SLS Design, Inc. for a specific project or Contract. Any copying, duplicating, reproducing, utilization, alteration, modification, revision or change to this drawing, is expressly prohibited unless done with the prior written consent or approval of SLS Design, Inc. This drawing is the property of SLS Design, Inc. and requires SLS Design, Inc. approval. This drawing is loaned by SLS Design, Inc., for the limited purpose of complying with a specific Contract. The drawing remains the property of SLS Design, Inc. and shall not be copied, reproduced, modified, or otherwise disclosed, except specifically authorized by Contract, under which it was loaned.

PRINT DATE: 9/14/2026 9:18:31 AM



09/11/2024

DRAWING TITLE

EXTERIOR BUILDING ELEVATIONS

DRAWN BY	RG	SHEET NO
----------	----	----------

CHECKED BY _____

APPROVED BY

A-6.10

GENERAL NOTE:

FAUX EXTERIOR WOOD BEAM

1. Construct faux exterior wood beams with 2x4 wood framing sheathed with 1/2" pressure-treated plywood. Provide framing as required to produce straight, rigid and dimensionally consistent beam assemblies. Use 1x2 pressure treated furring strips to support the plywood.
2. Apply Western Red Cedar with smooth exposed faces. Select boards for consistent appearance and free of excessive defects, warping, cupping or twisting. Provide tight-fitting butt joints throughout. Fit and align cedar boards to create the appearance of a solid exterior wood beam.
3. Temporarily fasten cedar with stainless steel Brad nails as required for alignment and holding during assembly.
4. Permanently fasten 1x12 cedar with #8 stainless steel trim-head exterior wood screws, two rows per board, spaced 16" O.C. maximum along the length of the board and within 2" of board ends. Locate screws approximately 1/4" from the top and bottom edges. Fasten through plywood into 2x wood framing. Slightly countersink screw heads below the finished cedar surface to receive wood filler.
5. Fill exposed screw and fastener holes only with exterior-grade stainable wood filler specifically compatible with Western Red Cedar and the selected stain system. Do not fill areas flush without damaging the surrounding cedar surface.
6. **NOTE: DO NOT FILL CAULK, PUTTY OR OTHERWISE CONCEAL BUTT JOINTS BETWEEN CEDAR BOARDS. BUTT JOINTS MUST REMAIN UNFILLED AND SHALL BE FINISHED WITH STAINING WITH ALL MATING EDGES. END GRAIN STAINED PRIOR TO ASSEMBLY. FILL EXPOSED FASTER HOLE ONLY.**

STAIN SAMPLES AND MOCK-UP


1. Prior to fabrication of the finished beams, Painting Contractor shall prepare stain samples on individual planks of the actual Western Red Cedar specified for the project. Provide sufficient stain color variations as required for Architect's final approval of stain color prior to proceeding with the full beam mock-up.
2. Following stain color approval, Painting Contractor shall pre-stain the cedar materials to be used for the mock-up in accordance with the same procedures proposed for the finished work.
3. Carpenter shall provide one 18" long full section beam mock-up constructed using the same materials, including pressure-treated plywood and cedar cladding. Mock-up shall demonstrate the actual proposed construction and include representative butt joints, stainless steel Brad nails, #8 stainless steel trim-head screws, wood filler and all proposed fabrication methods.
4. Painting Contractor shall provide a sequence proposed for the finished work including pre-staining of cedar, field cutting, staining of cut edges and end grain, assembly, fastening, filling and sanding of exposed fastener holes, and final touch-up by Painting Contractor.
5. Painting Contractor shall fill exposed fastener holes in the completed mock-up using the proposed exterior-grade stainable wood filler and touch-up. Do not fill sanding scratches.
6. Painting Contractor shall perform final stain touch-up of the mock-up as required to provide a uniform finished appearance.
7. Submit completed mock-up for Architect's final approval of cedar appearance, butt joints, fastener concealment, wood filler, stain color, finish and overall appearance prior to fabrication or installation of the remaining beam order.
8. Maintain approved mock-up on site throughout fabrication and installation as the standard for acceptance of the completed work.

STAINING AND INSTALLATION


1. Following approval of the completed mock-up, Painting Contractor shall pre-stain all cedar boards prior to installation, including faces, edges and end grain. Provide premium exterior penetrating semi-transparent stain specifically recommended for Western Red Cedar and suitable for exterior exposure. Apply in accordance with stain manufacturer's written requirements.
2. Painting Contractor shall provide Carpenter with the approved exterior stain for treatment of field-cut cedar.
3. Carpenter shall apply approved stain to all field-cut edges and end grain prior to installation and assembly. Allow field-applied stain to dry in accordance with stain manufacturer's requirements prior to final assembly.
4. Carpenter shall apply stain to freshly cut surfaces only. Protect pre-stained exposed faces from drips, runs, overlap or additional stain. Do not apply additional stain to pre-finished exposed faces. Immediately remove accidental stain from pre-finished surfaces in accordance with stain manufacturer's recommendations.
5. No raw or unfinished cedar shall be visible at completed joints. Staining of mating edges and end grain prior to assembly is intended to prevent unfinished wood from becoming visible due to normal future movement of the cedar.
6. Following installation, Painting Contractor shall fill and sand exposed fastener holes and perform final stain touch-up only as required to provide a uniform finished appearance consistent with the approved mock-up.
7. Do not apply additional stain to previously finished exposed surfaces unless required to achieve the approved appearance and permitted by the stain manufacturer. Avoid lap, marked areas, drips, runs or other variations caused by overlapping stain applications.
8. Do not apply a separate top sealer, polyurethane or other film-forming coating unless specifically approved by Architect.
9. Completed beams shall be straight and true, with tight and consistently aligned joints, uniform finish and the overall appearance of solid exterior wood beams.

EXTERIOR FINISH SCHEDULE		
TAG	ITEM	STYLE/COLOR
BR-01	MAINFIELD BRICK MORTAR: GR-01	MODULAR, TEXAS PATTERN: RUNNING BOND
GL-01	1" INSULATED GLAZING	SOLARBAN 60 (2) SOLARGRAY + CLEAR
GR-01	MORTAR/GROUT	ALMOND-N/VANILLA/N-KHAKI-S
GR-02	MORTAR/GROUT	SPECTRUM WHITE-N/S
MT-01	24 GA STEEL SNAP ON STANDING SEAM IN 18" WIDTHS WITH 1" HIGH SEAMS.	SLOPED TEE-PANEL: 18" WIDE WITH A 1" SEAM COLOR: WEATHERED GALVALUME.
MT-02	GUTTER & D.S.	KYNAR 500, DARK BRONZE
PS-01	STUCCO/PLASTER	COLOR: TBD
PT-01	EXTERIOR PAINT	COLOR: TBD
PT-02	EXTERIOR HOLLOW METAL	KYNAR 500, DARK BRONZE
ST-01	FULL BUD STONE VENEER MORTAR: GR-02	TEXAS CREAM PATTERN: ASHLAR MORTAR COLOR:
ST-02	CAST STONE - WATER TABLE MORTAR: GR-01	#40-KHAKI
WD-01	WESTERN RED CEDAR	STAIN: TBD
WD-02	X110 HARDIE BOARD FASCIA	STAIN: TBD
WD-03	PAINTED HARDIE PANEL SIDING WITH TRIM BATTENS OR EQ.	SMOOTH PANEL SIDING WITH TRIM BATTENS PT-01

ELEVATION KEYNOTES	
NOTE NUMBER	NOTE TEXT
01	SOLDIER COURSE BR-01
02	EXTERIOR LIGHT FIXTURE RE: ELEC. DWGS
03	HARDIE BOARD FASCIA. COLOR TO MATCH STAINED RE: SCHEDULE
04	EXTERIOR BUILDING SIGNAGE RE: A-14.10
05	STRUCTURAL STEEL WRAPPED IN STAINED CEDAR
06	GUTTER AND DOWNSPOUT RE: SCHEDULE RE: 02/A-5.00
07	DECORATIVE NON-FUNCTIONAL LOUVER VENT
08	MT-01 CANOPY WITH CEDAR STAINED WOOD BRACKETS
09	PAINTED HOLLOW METAL DOOR

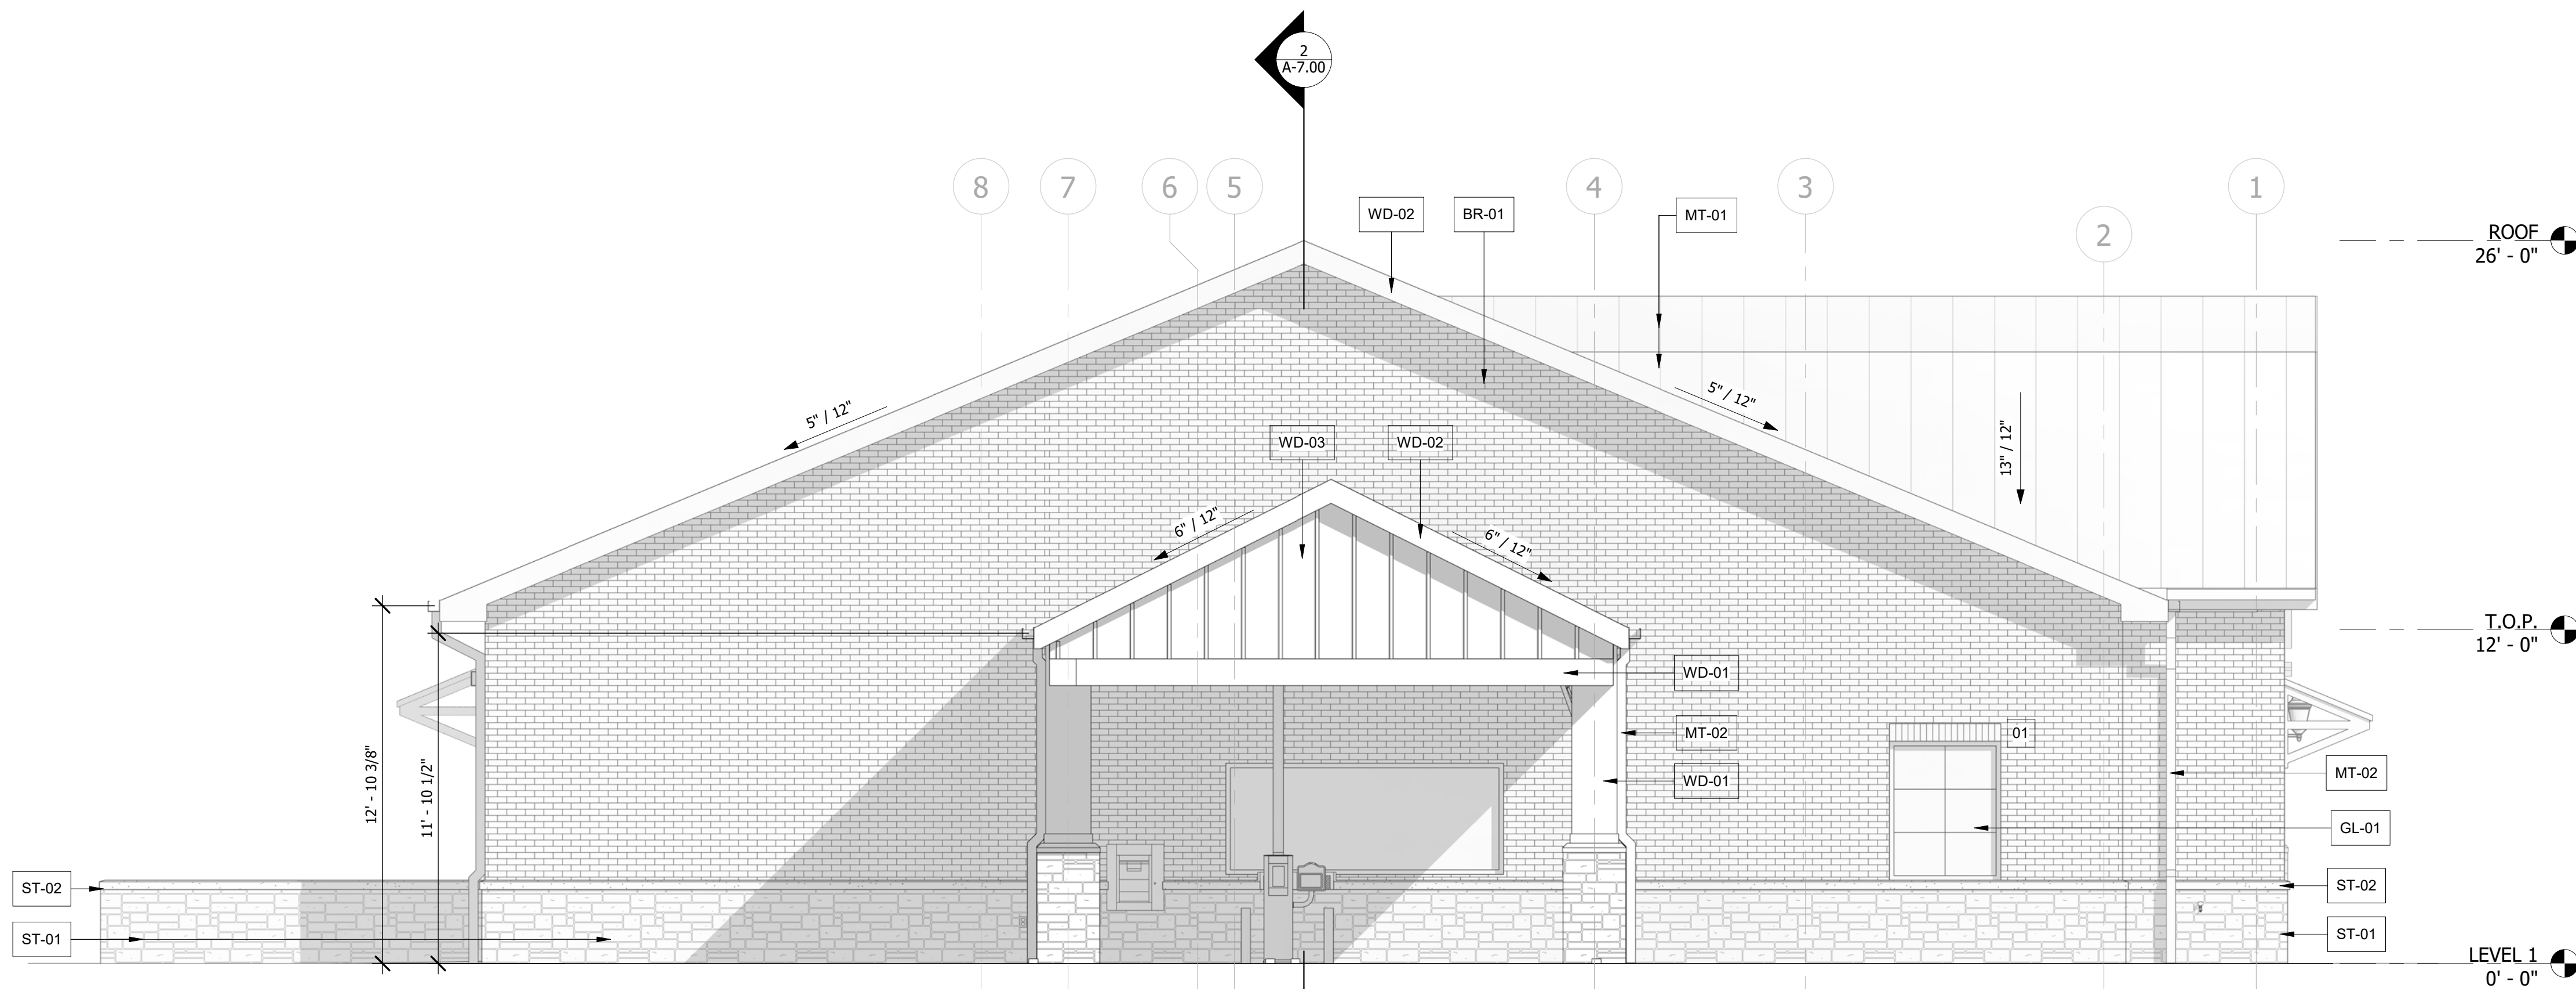

1 EAST
1/4" = 1'-0"

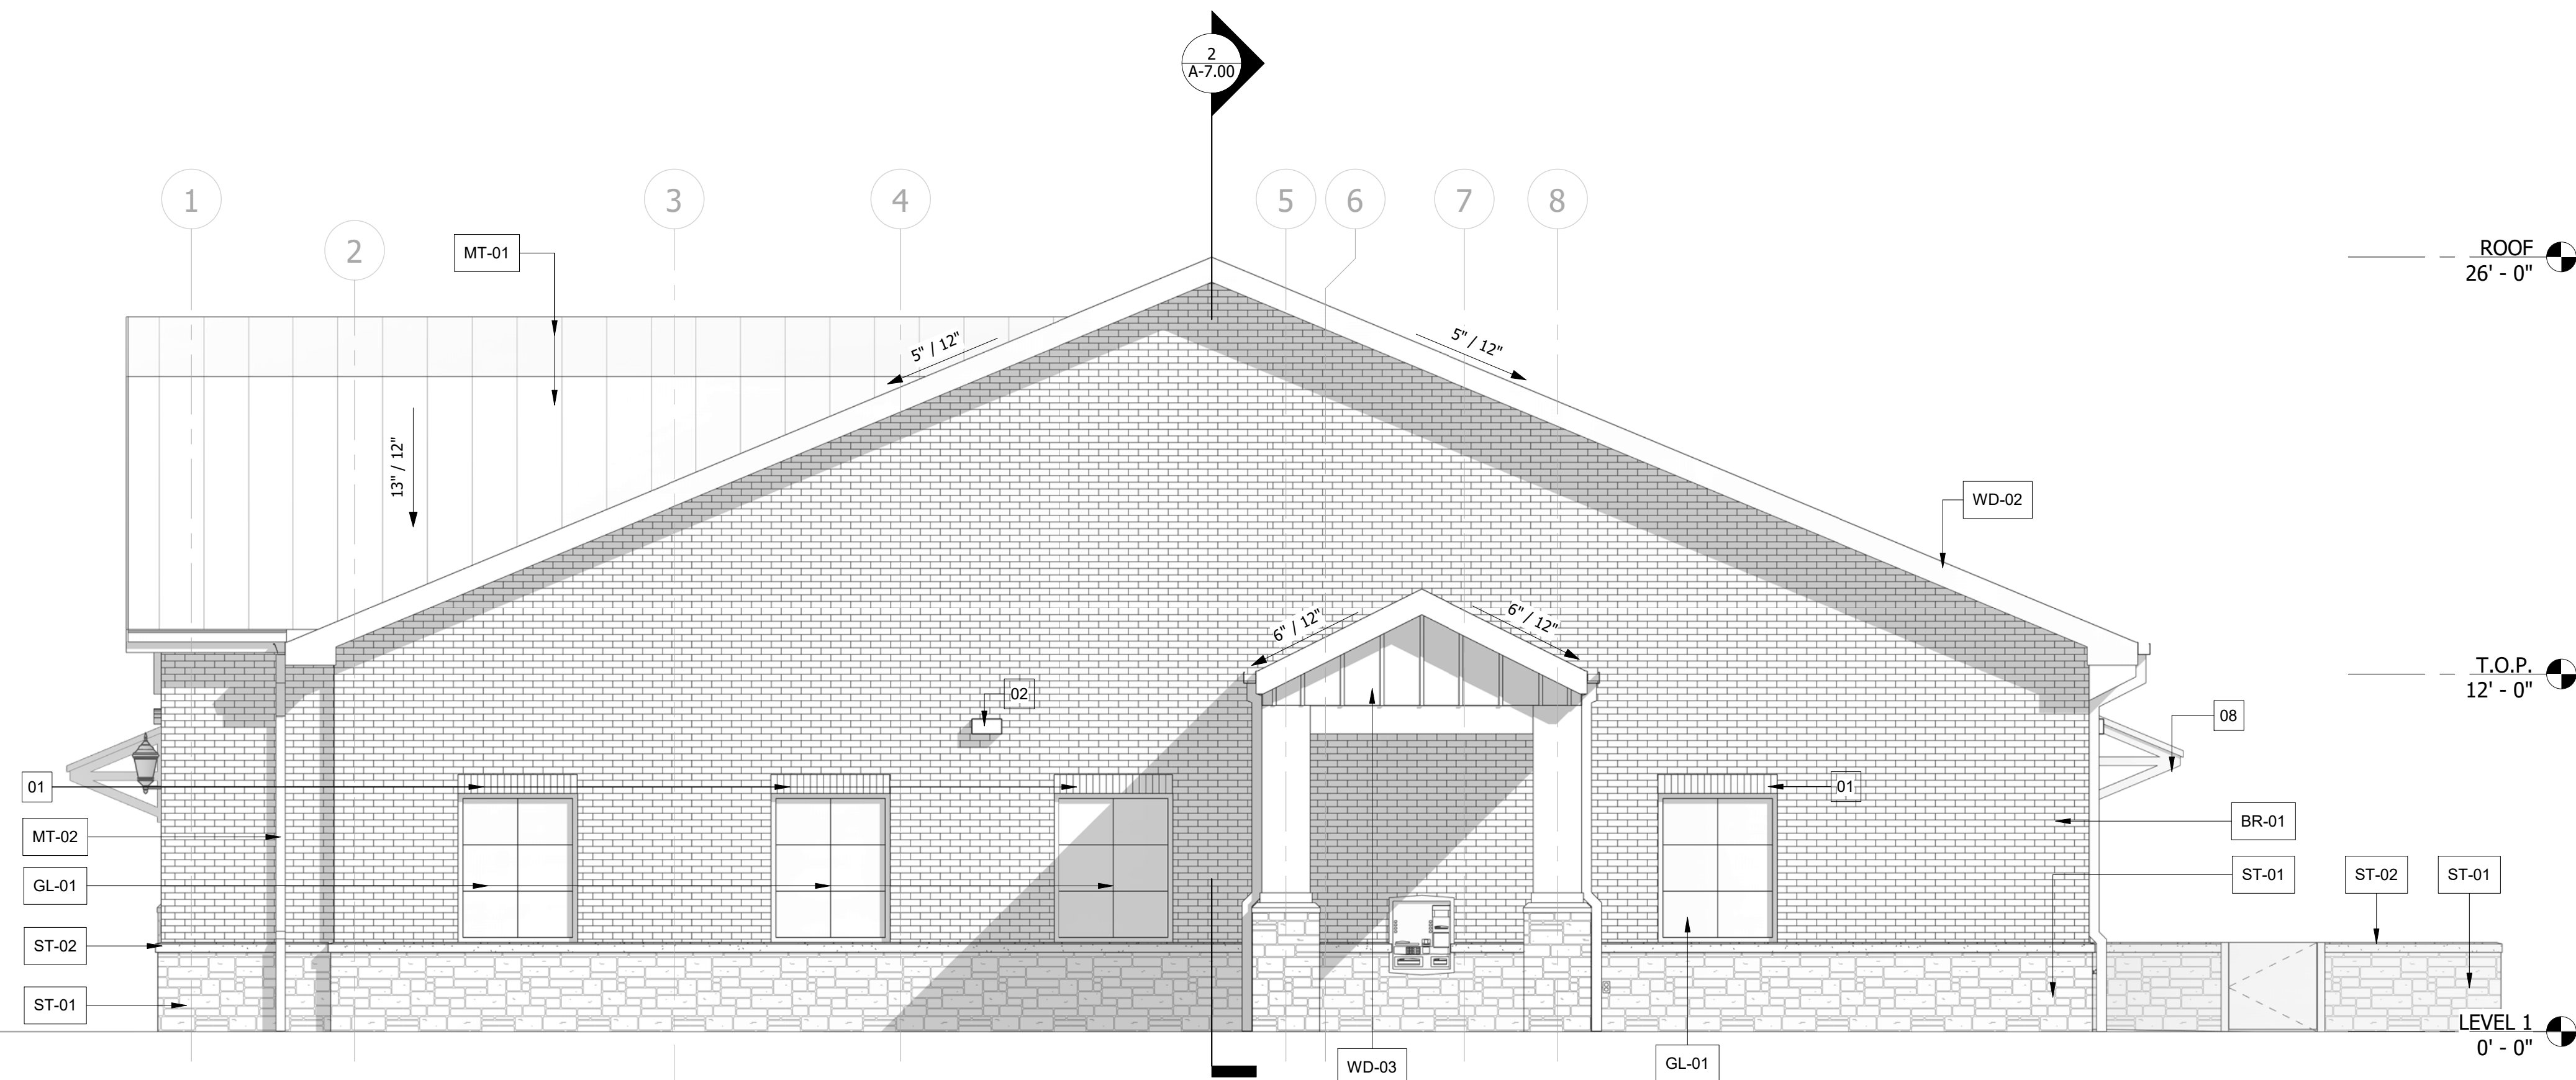

2 WEST
1/4" = 1'-0"



NBT
National Bank & Trust
National Bank & Trust - Bastrop
264 FM 969 BLDG. 3
BASTROP, TX 78602

Project Number : 8989

ISSUED FOR CLIENT APPROVAL	DATE 08.17.2026
ISSUED FOR BIDDING	09.11.2026
ISSUED FOR PERMIT	09.11.2026
ISSUED FOR CONSTRUCTION	

REVISIONS

[illegible]

The information, ideas, designs, details, layouts, techniques, features, arrangements, plans, sequences, dimensions, alterations, tolerances, configurations, and other data, whether or not they are embodied in a drawing, are displayed, noted, recorded, indicated, represented, disclosed, evidenced, or implied or otherwise reduced to tangible form herein, either expressly, inherently or by implication, are the confidential and proprietary information of SLL Design, Inc., and shall not be used, copied, reproduced, or otherwise disclosed, in whole or in part, without the written consent of SLL Design, Inc. The information identified on the drawing title block or legend for which they are and have been prepared by SLL Design, Inc. Any other reproduction, disclosure or use of any portion of the confidential and proprietary information of SLL Design, Inc., shall be a violation of the obligations of confidentiality and shall constitute a breach from SLL Design, Inc. for a specific project or contract. Any copying, duplicating, reproducing, utilization, alteration, modification, revision or change to this drawing, or any portion thereof, without the written consent of SLL Design, Inc. SLL Design, Inc., and shall not be undertaken without receipt of such prior written approval. This drawing is loaned by SLL Design, Inc., for the limited purpose of complying with a specific Contract. The drawing remains the property of SLL Design, Inc., and shall not be used, copied, reproduced, or otherwise disclosed, unless specifically authorized by Contract, under which it was loaned.

PRINT DATE: 9/14/2026 9:19:09 AM



DRAWING TITLE



BUILDING SECTIONS

DRAWN BY	RG	SHEET NO.
----------	----	-----------

CHECKED BY _____ C

APPROVED BY _____ T1

A-7.00

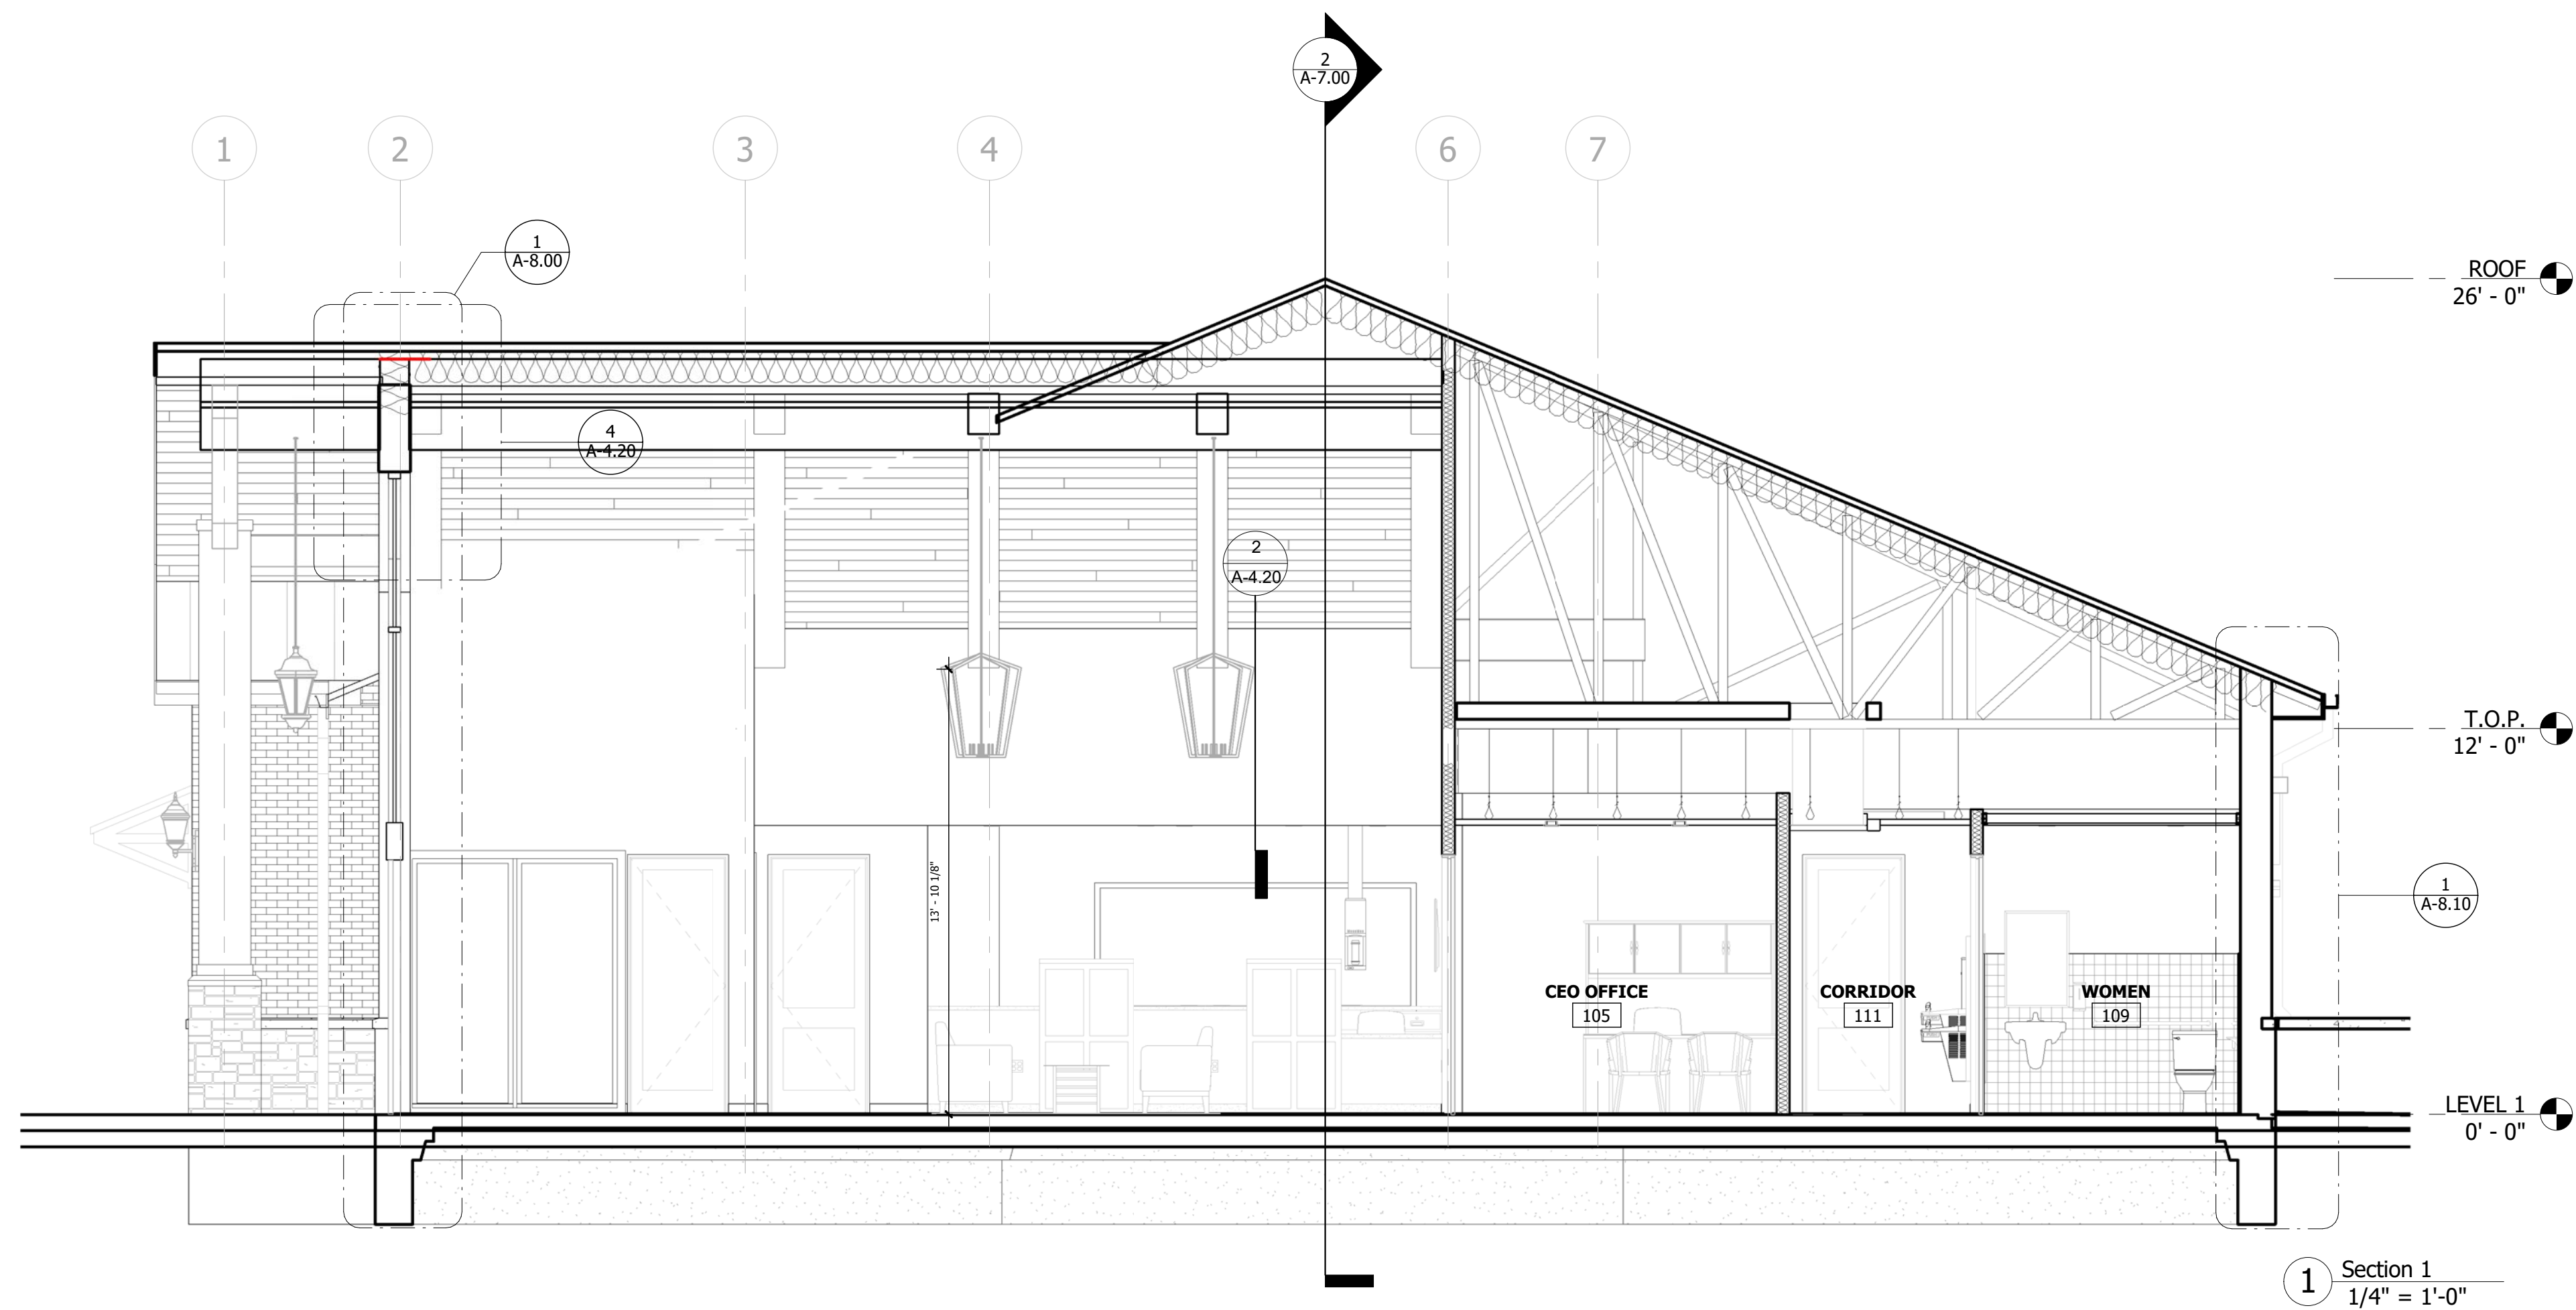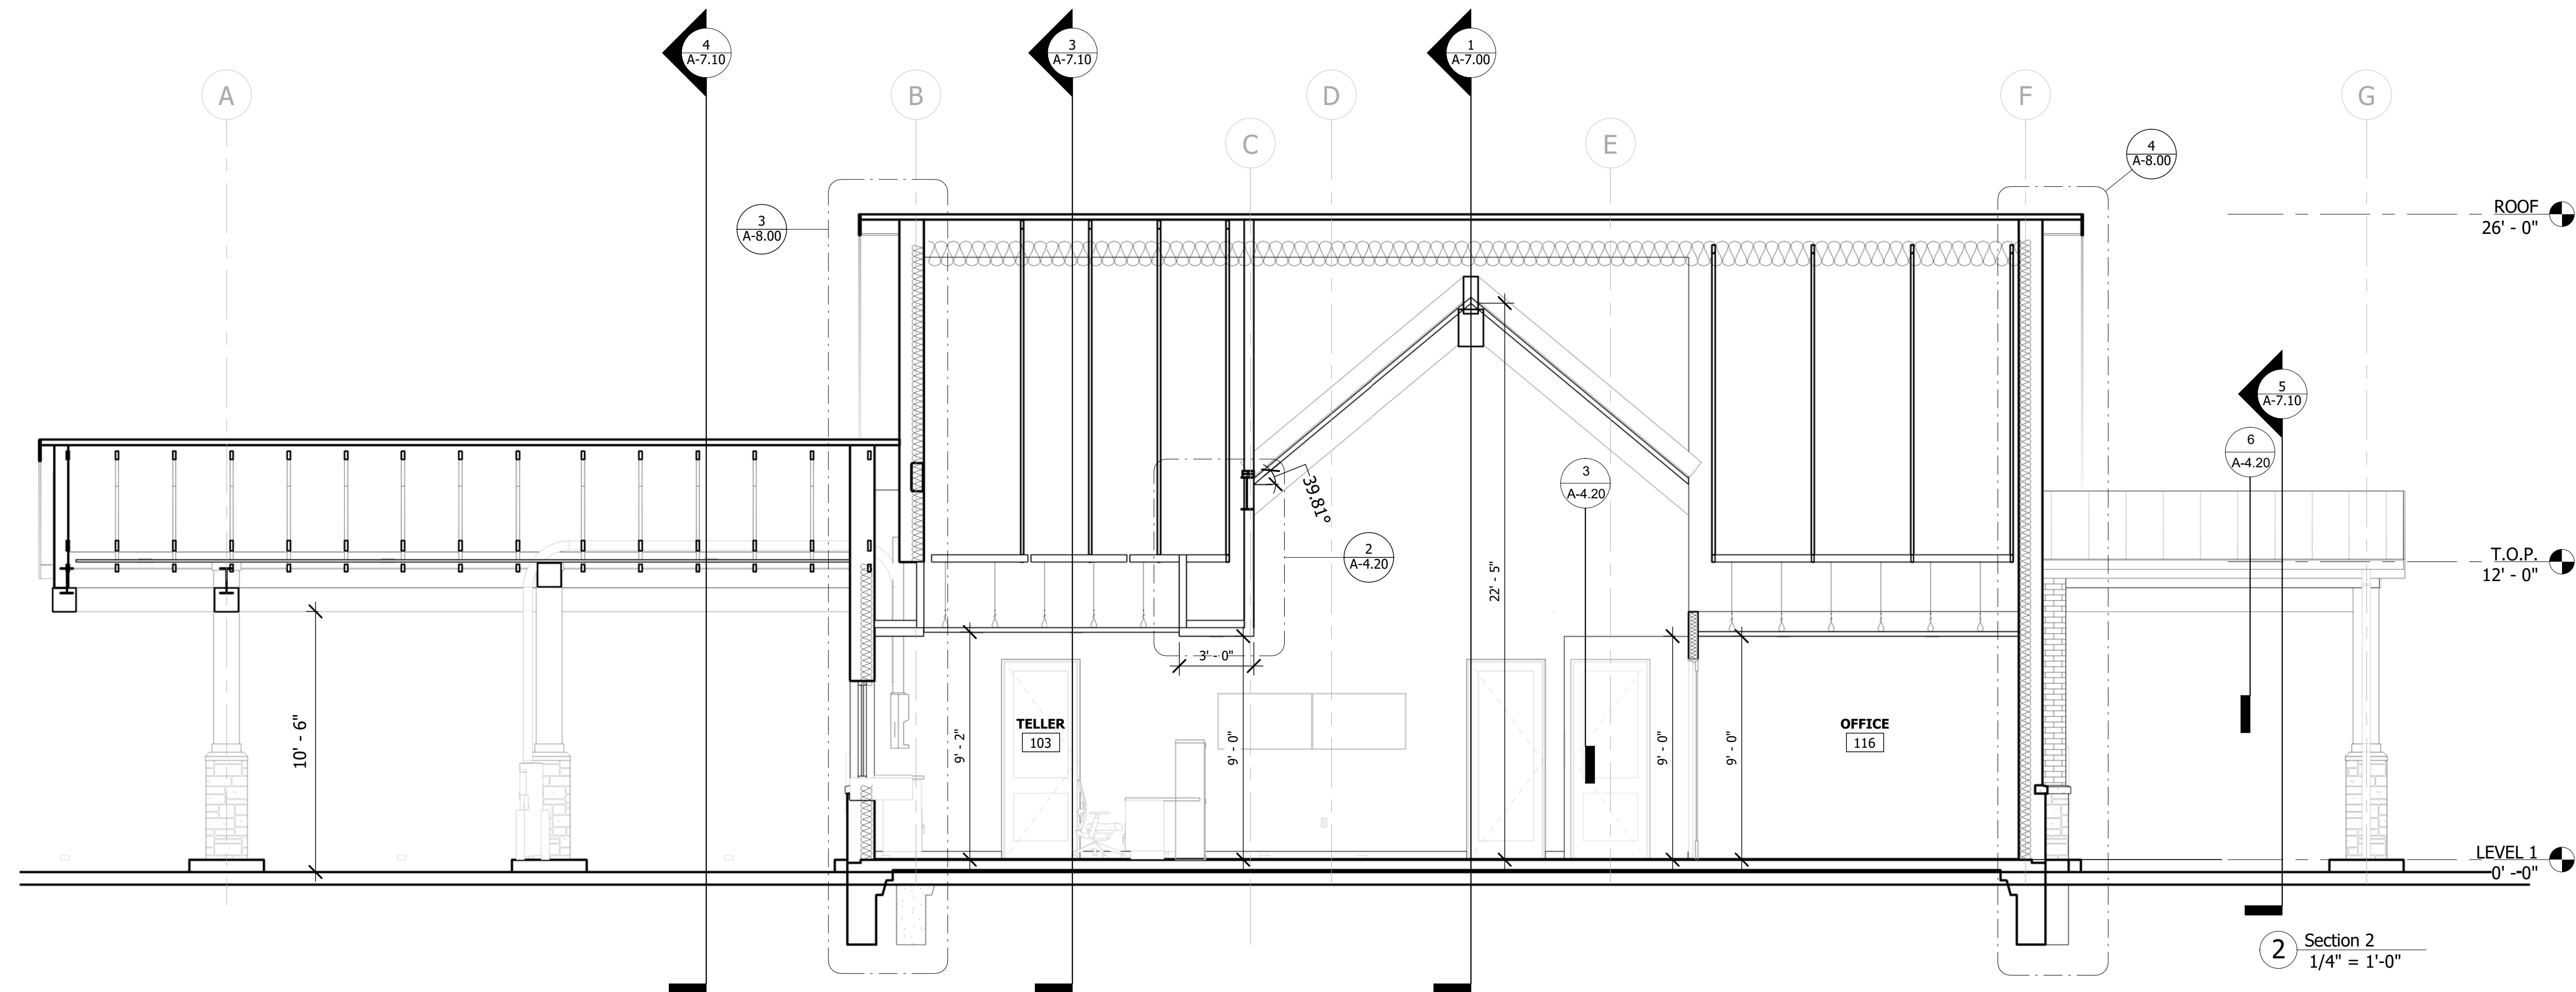

C:\Users\PC-04-20\Documents\00 Revit Local Files\National Bank & Trust - Bastrop WS V26.rvt

K'3T
National Bank & Trust

National Bank & Trust - Bastrop

264 FM 969 BLDG. 3
BASTROP, TX 78602

Project Number : 8989


	DATE
ISSUED FOR CLIENT APPROVAL	08.17.2026
ISSUED FOR BIDDING	09.11.2026
ISSUED FOR PERMIT	09.11.2026
ISSUED FOR CONSTRUCTION	

REVISIONS

[illegible]

The information, ideas, designs, details, layouts, techniques, features, arrangements, plans, sequences, dimensions, allowances, tolerances, conceptions, specifications, intentions, technology or embodiments, as illustrated, arranged, organized, displayed, described, explained, or otherwise presented, is or may be otherwise reduced to tangible form herein, either expressly, inherently or by use, for the confidential and proprietary information of SLL Design, Inc. and its use by any person for any purpose in connection with the project of design identified or described in the block or from which this drawing has been prepared by SLL Design, Inc. Any other reproduction, disclosure or use of any portion of the confidential and proprietary information of SLL Design, Inc., shall be a violation of the confidential and proprietary information of SLL Design, Inc. from SLL Design, Inc. for a specific project or contract. Any copying, duplicating, reproducing, utilization, alteration, modification, revision or change to this drawing, is expressly prohibited unless done with the prior written consent or approval of SLL Design, Inc. for a specific project or contract. This drawing requires SLL Design approval. This drawing is loaned by SLL Design, Inc., for the limited purpose of complying with a specific Contract. The drawing remains the property of SLL Design, Inc. and is not to be used for any other project or contract, unless specifically authorized by Contract, under which it was loaned.

PRINT DATE: 9/14/2026 9:44:00 AM

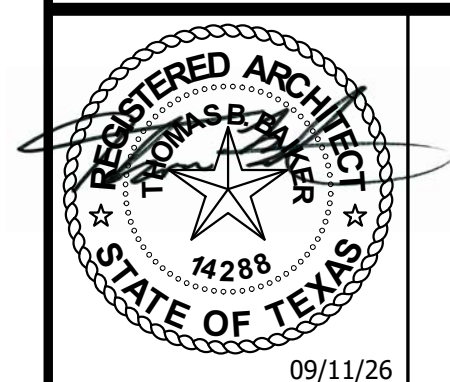

09/11/26

DRAWING TITLE

BUILDING SECTIONS

DRAWN BY _____ R _____

RG	SHEET NO.
----	-----------




CHECKED BY





C

APPROVED BY _____

T

A-7.10

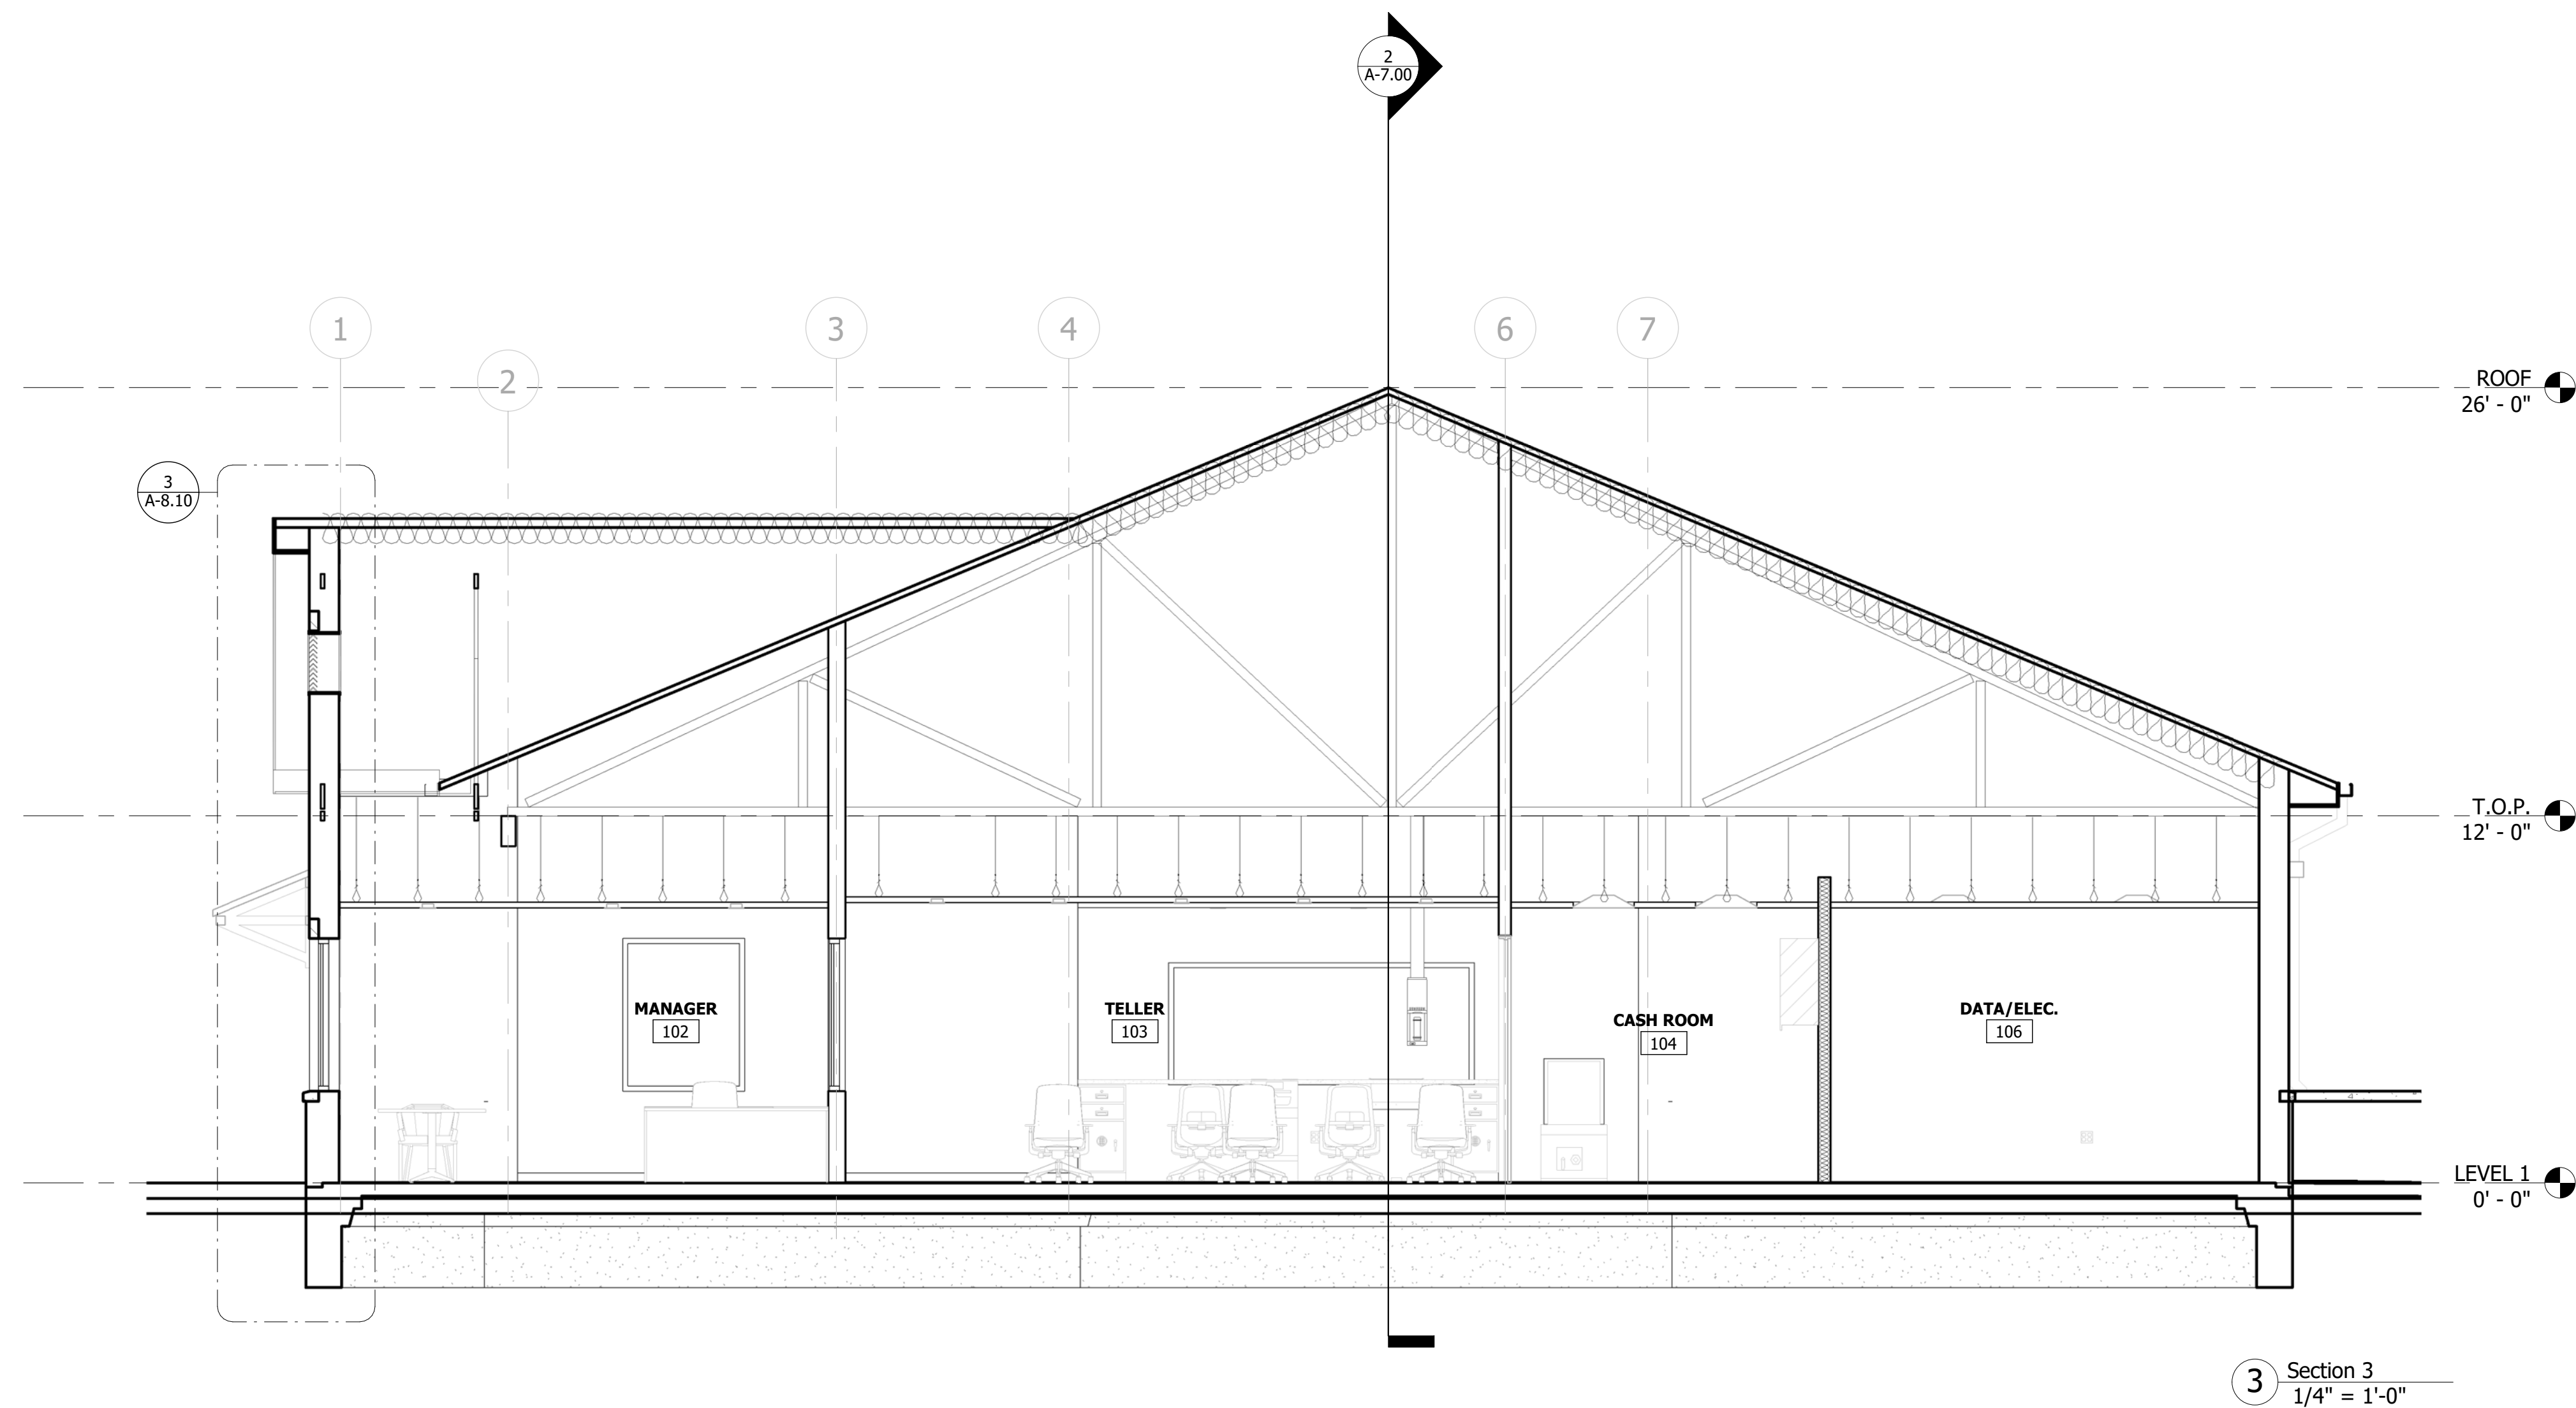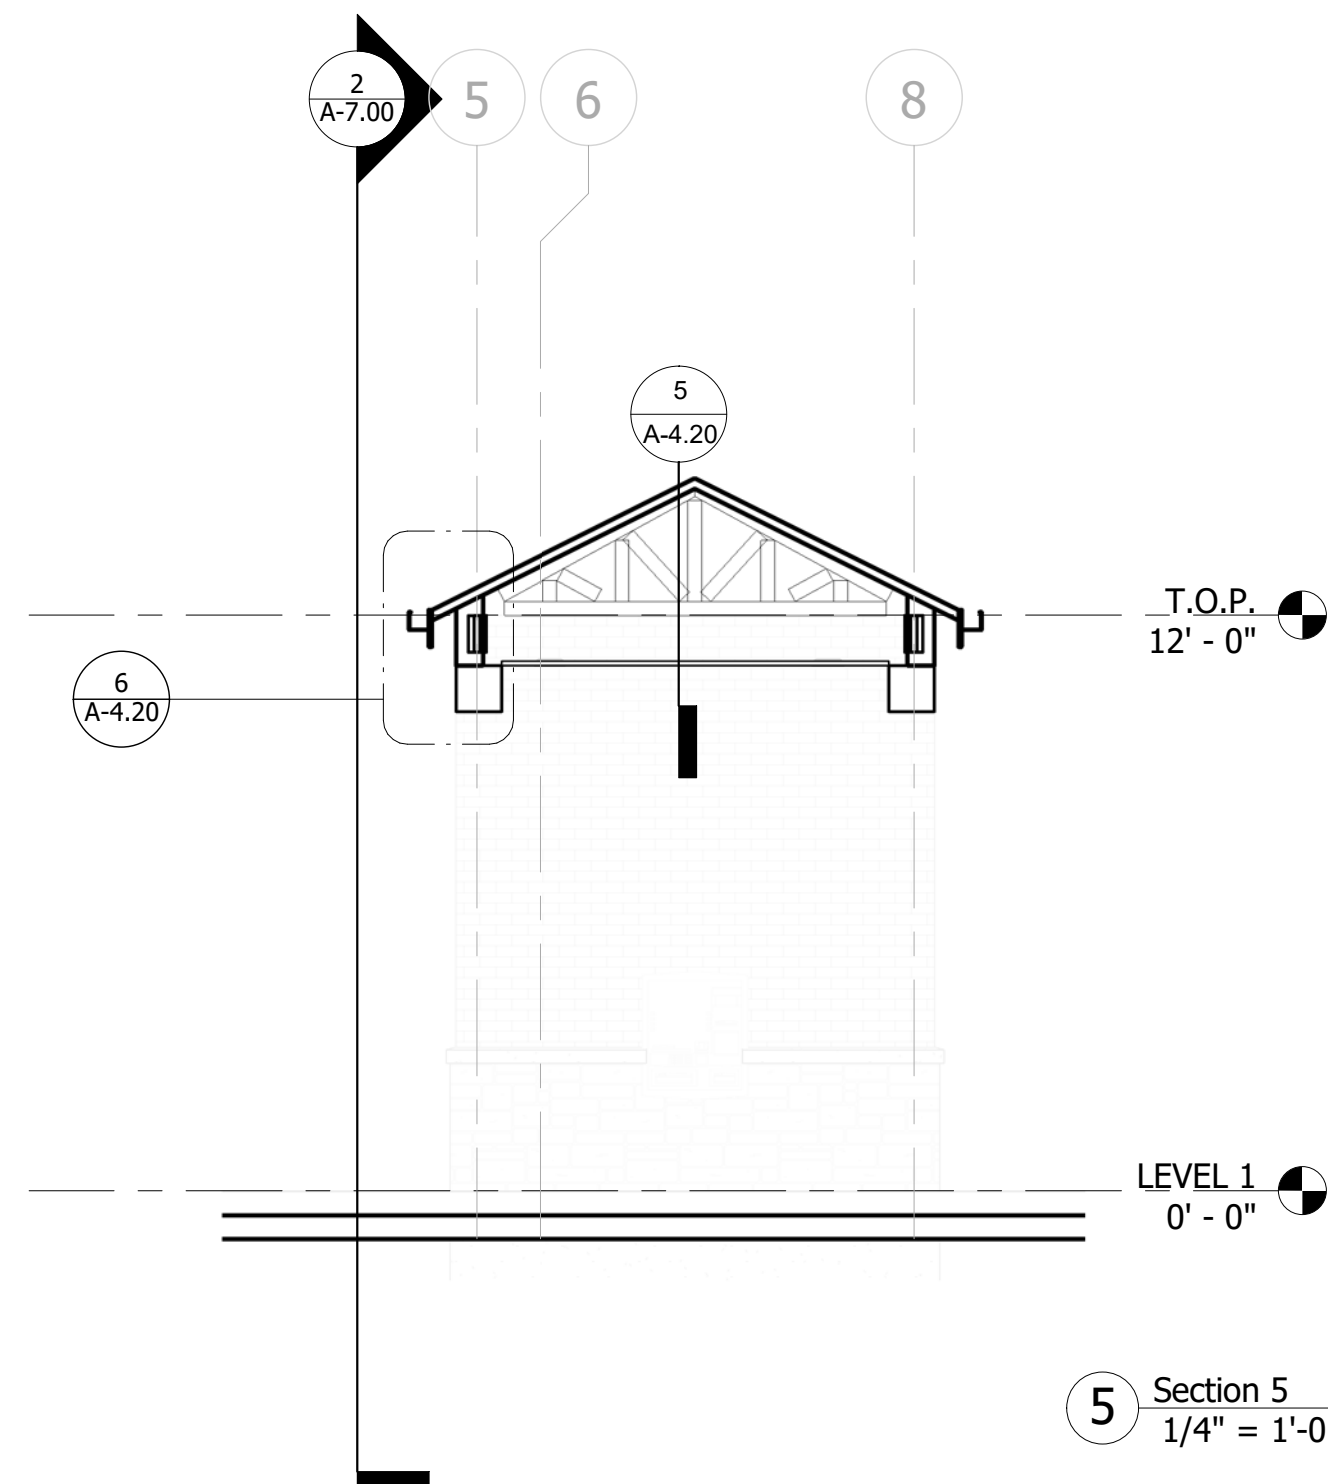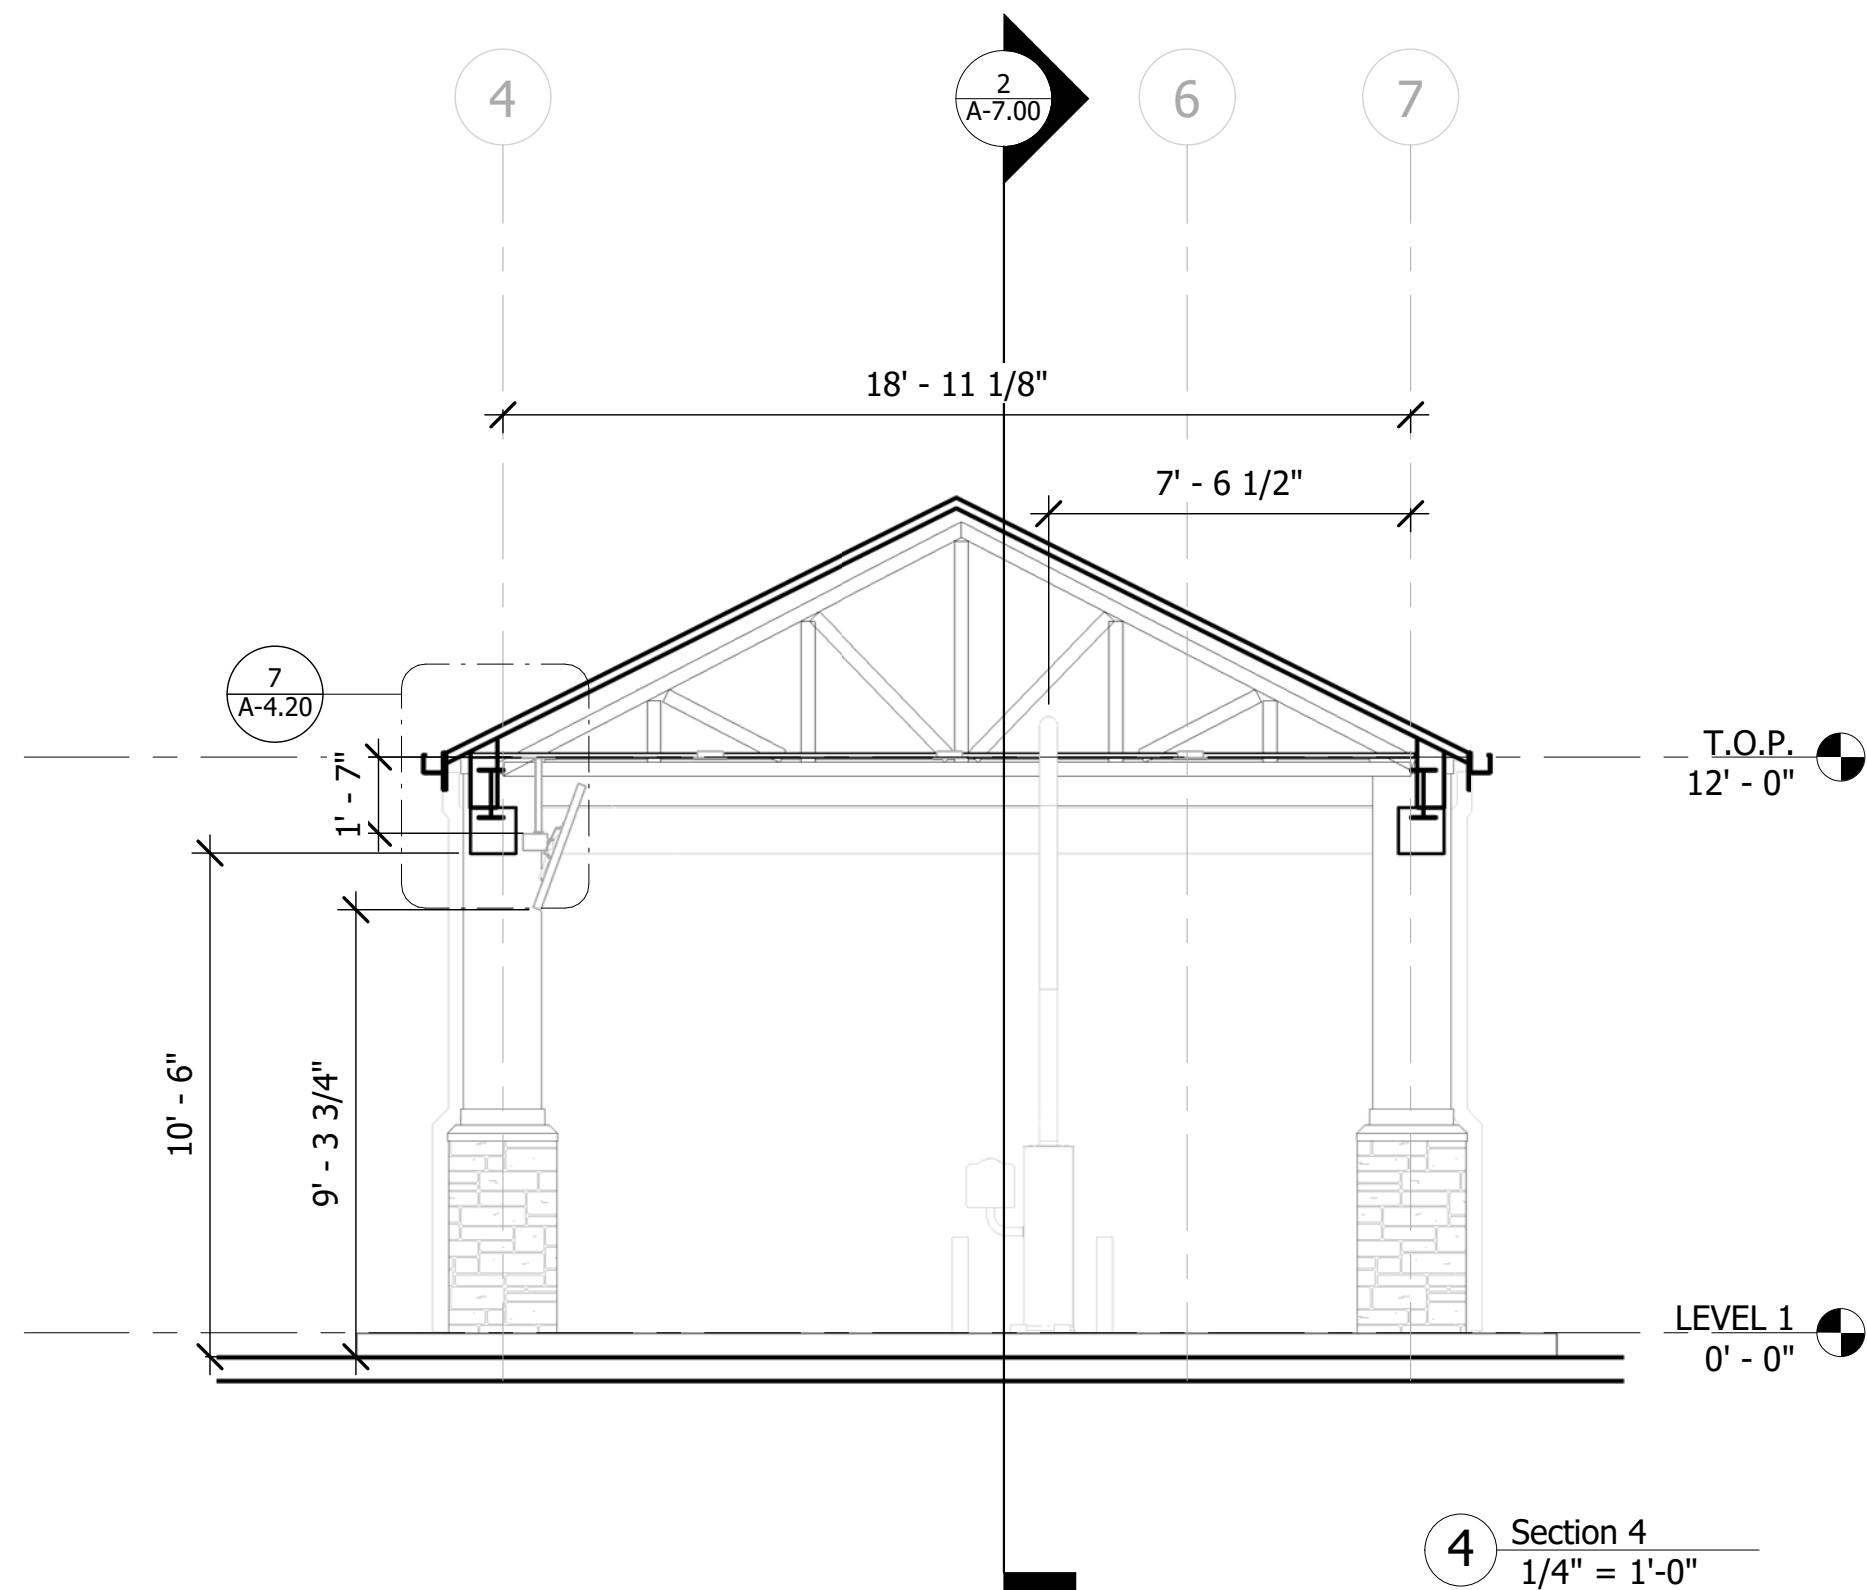


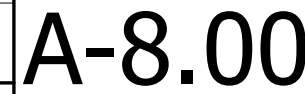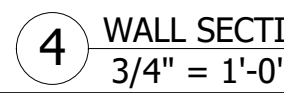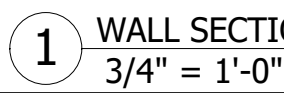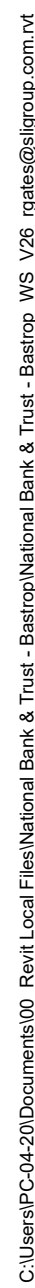

[illegible]

The information, ideas, designs, details, layouts, techniques, features, arrangements, plans, sequences, dimensions, allowances, tolerances, conceptions, specifications, intentions, technology or embodiments, as illustrated, arranged, described or otherwise disclosed herein, are hereby acknowledged to be confidential and not to be disclosed, divulged, loaned, transferred, sold, leased, licensed, or otherwise made available to any third party without the prior written consent of SLS Design, Inc. All such information shall be deemed to be confidential and shall not be disclosed to any third party, in any form, in any manner, or by any means, whether oral or written, without the prior written consent of SLS Design, Inc. Any other reproduction, disclosure or use of any portion of the confidential and proprietary information of SLS Design, Inc. shall be a breach of this Contract and shall constitute a violation of the laws of the State of California, U.S.A. for a specific project or Contract. Any copying, duplicating, reproducing, utilization, alteration, modification, revision or change to this drawing, as expressly prohibited unless done with the prior written consent or approval of SLS Design, Inc. shall be deemed to be a breach of this Contract and shall constitute a violation. This drawing is loaned by SLS Design, Inc. for the limited purpose of complying with a specific Contract. The drawing remains the property of SLS Design, Inc. and shall be returned to SLS Design, Inc. upon completion of the contract, unless specifically authorized by Contract, under which it was loaned.

PRINT DATE: 9/14/2026 9:20:12 AM

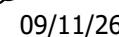

DRAWING TITLE




WALL SECTIONS

DRAWN BY	RG	SHEET NO
----------	----	----------

	KG
--	----

CHECKED BY CA

A-8.10

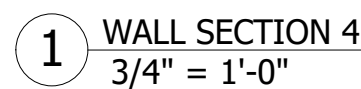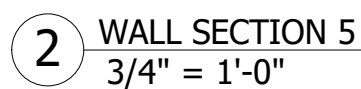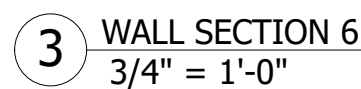




Project Number : 8989

	DATE
ISSUED FOR CLIENT APPROVAL	08.17.2026
ISSUED FOR BIDDING	09.11.2026
ISSUED FOR PERMIT	09.11.2026
ISSUED FOR CONSTRUCTION	

[illegible]

The information, ideas, designs, details, layouts, techniques, features, arrangements, plans, sequences, dimensions, allowances, tolerances, conceptions, and/or methods, technology or know-how, or any combination thereof, as arranged or organized, in any form, including but not limited to, electronic, printed, or displayed, on or off a computer, indicated, represented, described, or detailed or otherwise reduced to tangible form from either, expressly, inherently or by implication, are the confidential and proprietary information of SLL Design, Inc., and are hereby acknowledged to be confidential and proprietary information of SLL Design, Inc. and shall be held in confidence by the recipient, and shall not be disclosed, identified on the drawing title block or legend for which they are and have been prepared by SLL Design, Inc. Any other reproduction, disclosure or use of any portion of the confidential and proprietary information of SLL Design, Inc., shall be a breach of the confidentiality of the information and shall constitute an infringement from SLL Design, Inc. for a specific project or contract. Any copying, duplicating, reproducing, utilization, alteration, modification, revision or change to this drawing, or any portion thereof, shall be done with the prior written consent or approval of SLL Design, Inc. This drawing is not to be under any license or copyright without SLL Design, Inc. approval. This drawing is loaned to the user by SLL Design, Inc., for the limited purpose of complying with a specific Contract. The drawing remains the property of SLL Design, Inc. and shall not be used for any other project or contract, unless specifically authorized by Contract, under which it was loaned.

PRINT DATE: 9/14/2026 9:21:14 AM

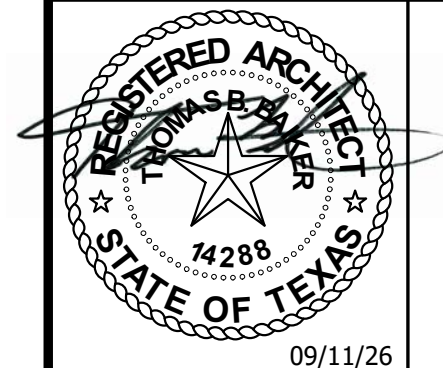

09/11/26


EXTERIOR TRIMS

SHEET NO.

B

A C

A 5.00

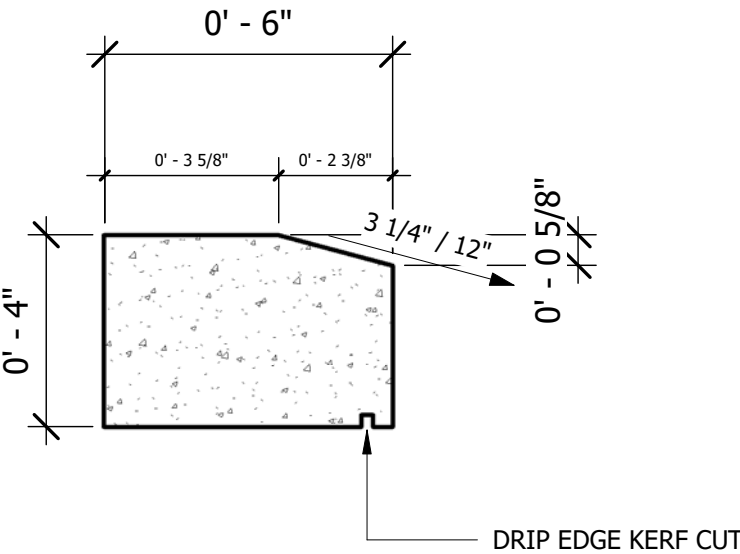

1 ST-02 - WATER TABLE
3" = 1'-0"




264 FM 969 BLDG. 3
BASTROP, TX 78602

Project Number : 8989

[illegible]
















The information, ideas, designs, details, layouts, techniques, features, arrangements, plans, sequences, dimensions, allowances, tolerances, conceptions, specifications, modifications, and other information, whether or not reduced to writing, displayed, noted, recorded, indicated, represented, described, explained, or otherwise reduced to tangible form hereon, either expressly, inherently or by implication, are the confidential and proprietary information of SLL Design, Inc., and shall not be used, copied, reproduced, or otherwise disclosed, in whole or in part, to any third party without the written consent of SLL Design, Inc. The information identified on the drawing title block or legend for which they are and have been prepared by SLL Design, Inc. Any other reproduction, disclosure or use of any portion of the confidential and proprietary information of SLL Design, Inc., shall be a violation of the obligations of confidentiality and shall constitute a breach of the SLL Design, Inc. for a specific project or contract. Any copying, duplicating, reproducing, utilization, alteration, modification, revision or change to the drawing, or any portion thereof, without the written consent of SLL Design, Inc. for a specific project or contract, shall not be undertaken without receipt of such written approval. This drawing is loaned by SLL Design, Inc., for the limited purpose of complying with a specific Contract. The drawing remains the property of SLL Design, Inc., and shall not be used, copied, reproduced, or otherwise disclosed, in whole or in part, to any third party without the written consent of SLL Design, Inc. for a specific project or contract, unless specifically authorized by Contract, under which it was loaned.


PRINT DATE: 9/11/2026 2:58:03 PM

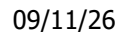

DRAWN BY	BH	SHEET NO.
----------	----	-----------

SHEET NO.

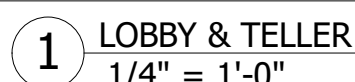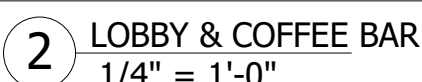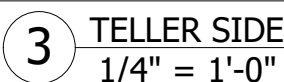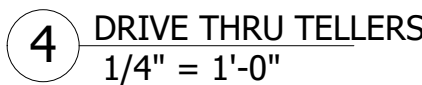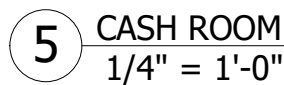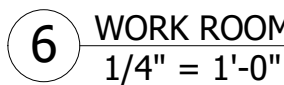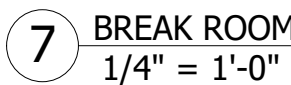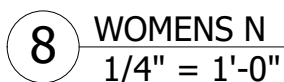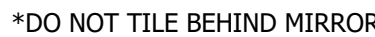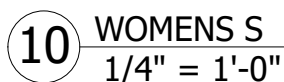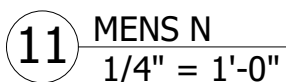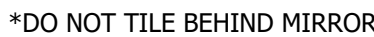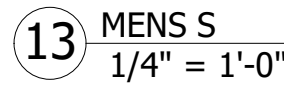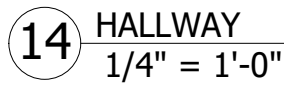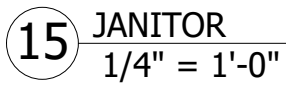

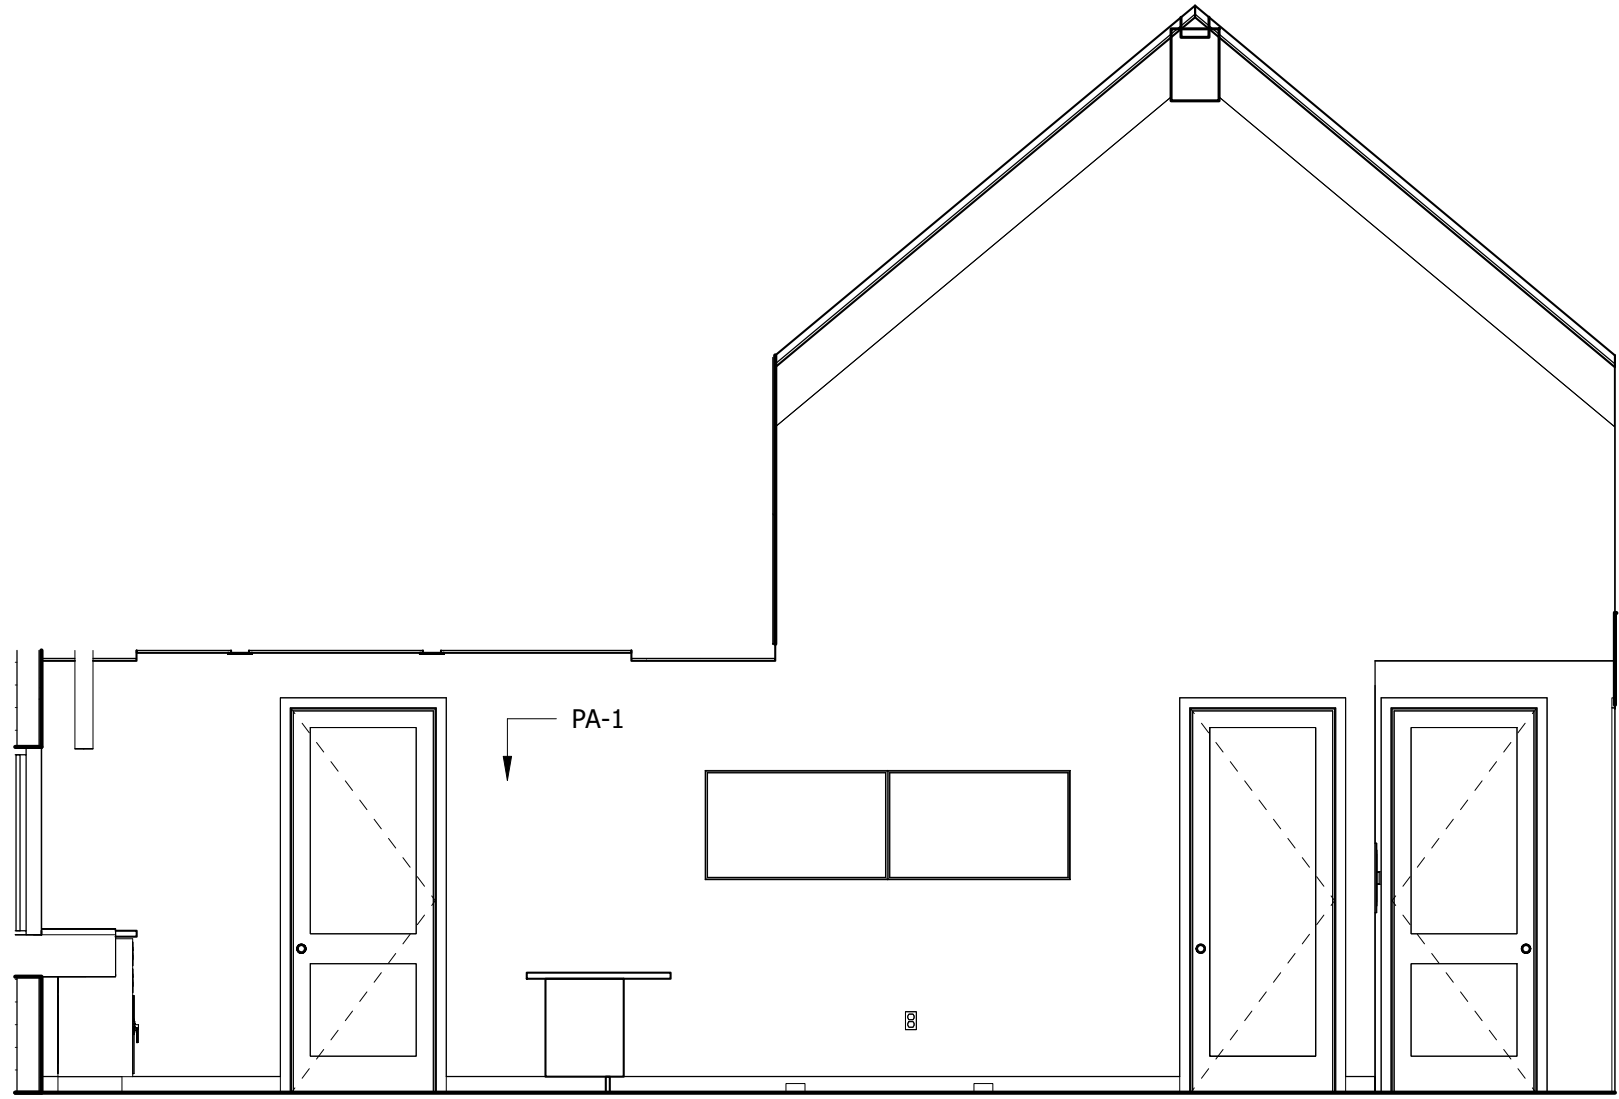

ARCHITECTURE | DESIGN | CONSTRUCTION

15810 PARK TEN PLACE, SUITE 300
HOUSTON, TEXAS 77084
713-465-4650
www.sligroup.com

 COPYRIGHT

KST

National Bank & Trust
National Bank & Trust - Bastrop

264 FM 969 BLDG. 3
BASTROP, TX 78602

Project Number : 8989


	DATE
ISSUED FOR CLIENT APPROVAL	08.17.2026
ISSUED FOR BIDDING	09.11.2026
ISSUED FOR PERMIT	09.11.2026
ISSUED FOR CONSTRUCTION	

REVISIONS

[illegible]

The information, ideas, designs, details, layouts, techniques, features, arrangements, plans, sequences, dimensions, allowances, tolerances, conceptions, specifications, modifications, and other information, whether or not reduced to writing, displayed, noted, recorded, indicated, represented, described, explained, or otherwise reduced to tangible form hereon, either expressly, inherently or by implication, are the confidential and proprietary information of SLL Design, Inc., and shall not be used, copied, reproduced, or otherwise disclosed, in whole or in part, to any third party without the written consent of SLL Design, Inc. The information identified on the drawing title block or legend for which they are and have been prepared by SLL Design, Inc. Any other reproduction, disclosure or use of any portion of the confidential and proprietary information of SLL Design, Inc., shall be a violation of the obligations of confidentiality and shall constitute a breach of the SLL Design, Inc. for a specific project or contract. Any copying, duplicating, reproducing, utilization, alteration, modification, revision or change to the drawing, or any portion thereof, without the written consent of SLL Design, Inc. for a specific project or contract, shall not be undertaken without receipt of such prior written approval. This drawing is loaned by SLL Design, Inc., for the limited purpose of complying with a specific Contract. The drawing remains the property of SLL Design, Inc., and shall not be used, copied, reproduced, or otherwise disclosed, in whole or in part, to any third party without the written consent of SLL Design, Inc. for a specific project or contract, unless specifically authorized by Contract, under which it was loaned.

PRINT DATE: 9/11/2026 2:58:14 PM

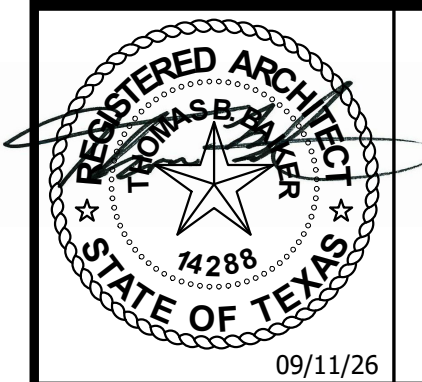

09/11/26

DRAWING TITLE

INTERIOR ELEVATIONS

DRAWN BY BI

SHEET NO.

CHECKED BY _____

B

CHECKED BY _____

B

APPROVED

B

A-10.01

	AMERICAN SPECIALTIES, INC. 441 Saw Mill River Road, Yonkers, NY 10701 (914) 478-8000 • (914) 478-0888 www.americanspecialties.com	MODEL №: 0362 ISSUED: FEB 2007 REVISED: 26 NOV 2021
	SURFACE MOUNTED STAINLESS STEEL AUTOMATIC LIQUID SOAP AND GEL HAND SANITIZER DISPENSER	

FRONT VIEW **SIDE VIEW** **REAR VIEW** **TOP VIEW**

OPERATIONAL LED INDICATOR BEHIND WINDOW
USAGE GRAPHIC LEGEND
SOAP DISPENSING NOZZLE
SCAP LEVEL VIEWING WINDOW
HINGE PIVOTS
MOUNTING HOLES FOR #6 SCREW

NOTE
 ALL DIM'S INCH (MM)
 ILLUSTRATION FOR REF ONLY AND NTS
 SEE SOAP DISPENSER CARE & MAINTENANCE DOCUMENT ONLINE FOR CLEANING


SPECIFICATION
 Surface Mounted Stainless Steel Automatic Liquid Soap and Gel Hand Sanitizer Dispenser shall hold and dispense liquid soap or gel hand sanitizers having a pH in range 7 ± 1.5 and soaps or lotions only having viscosity in range 100-5k cP (mPa·s) or gel sanitizers having viscosities in range 3.5k - 5k cP (mPa·s) and a capacity of 27 oz [8 L] using the refillable soap tank provided or disposable 27 oz [800 ml] bag-in-a-box format. Dispenser body shall be fabricated of alloy 18-8 stainless steel, type 304 with black high-impact ABS plastic top door, bottom plate and concealed gray high-impact ABS plastic back plate comprising a swing-open body secured with a top mounted lock which is opened with special barrel security key provided. All exposed stainless steel surfaces shall be either satin finish or matte black (add suffix -41). Dispenser shall be powered by four (4) AA-size (1.5 V) batteries (not supplied) and shall operate automatically from IR sensor that shall activate soap dispensing when hands are placed in sensor zone. Adjustable sensor detection range shall be preset at 2-3/8" [60] ± 1-1/2" [38]. An indicator LED shall provide status notification of battery condition and user sensor detection. Unit shall dispense a volume of .03 fl oz to .037 fl oz (1 ml to 1.1 ml) of soap or gel during each activation. A tamper resistant soap level-viewing window shall be provided. An Owner's Manual and Installation Guide (OM & IG) shall be provided with unit in cartons.

Surface Mounted Stainless Steel Automatic Liquid Soap and Gel Hand Sanitizer Dispenser shall be Model № 0362 (add -41 for matte black) of American Specialties, Inc., 441 Saw Mill River Road, Yonkers, New York 10701-4913

INSTALLATION
 Surface mount unit to wall or partition with four (4) № 6 x 15/16" [M3.5 x 24] pan head self-threading pan head or flat head screws (supplied) into dry wall anchors (provided) through concealed mounting holes provided. Alternatively, unit may be installed on stand (Model № FS-0300) with hardware supplied with stand. Recommended installation height for general utility is 42" [1067] to 46" [1168] AFF to bottom of unit. For compliance with 2010 ADA Accessibility Standards install unit so that bottom of unit is no higher than 48" [1219] MAX AFF. Mount unit with bottom 7-7/8" [200] minimum above non-metallic washbasins or countertops and 11-13/16" [300] above stainless steel washbasins or countertops. OM & IG (№ 0610241228) and a MT (№ 0610160837) are provided with unit in cartons.

OPERATION
 Soap or gel sanitizer is automatically dispensed when hands are placed in sensor zone. Unit is reloaded by unlocking lock with special key (supplied), swinging open dispenser body and removing and refilling tank or replacing disposable internal container. Dispenser will continue to feed properly until empty. Supply is replenished manually on a cycle determined by maintenance needs. Batteries are replaced yearly or as required for heavy duty operation. See OM & IG for full details.

[illegible]

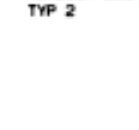



AMERICAN SPECIALTIES, INC.
441 Saw Mill River Road, Yonkers, NY 10701 (914) 476-9000

Model No: 0467

ISSUED: 1-87

REVISED: 9-04

RECESSED PAPER TOWEL DISPENSER AND WASTE RECEPTACLE

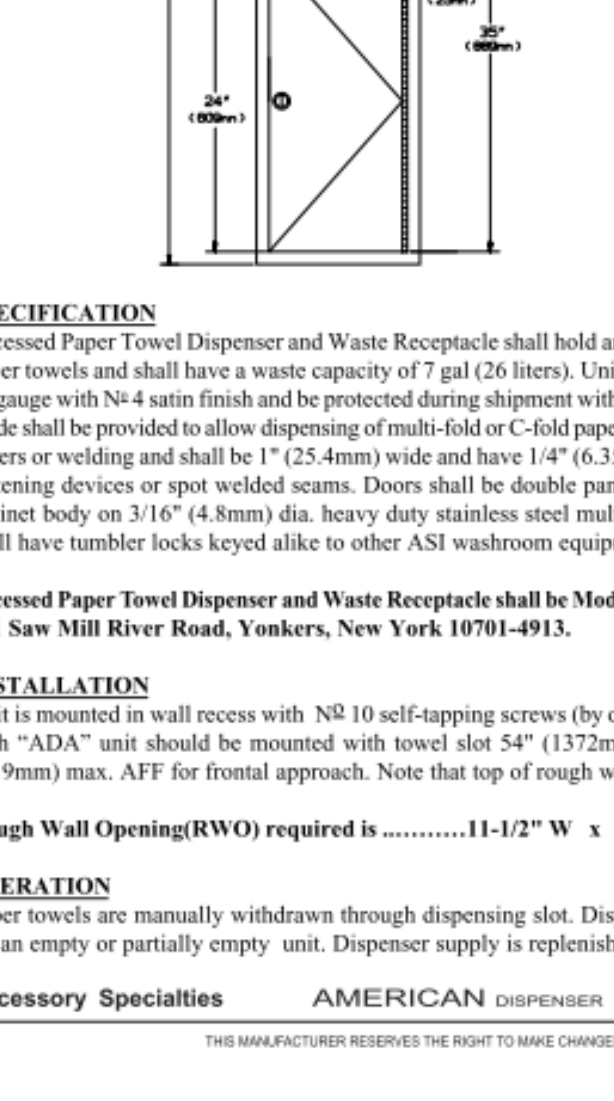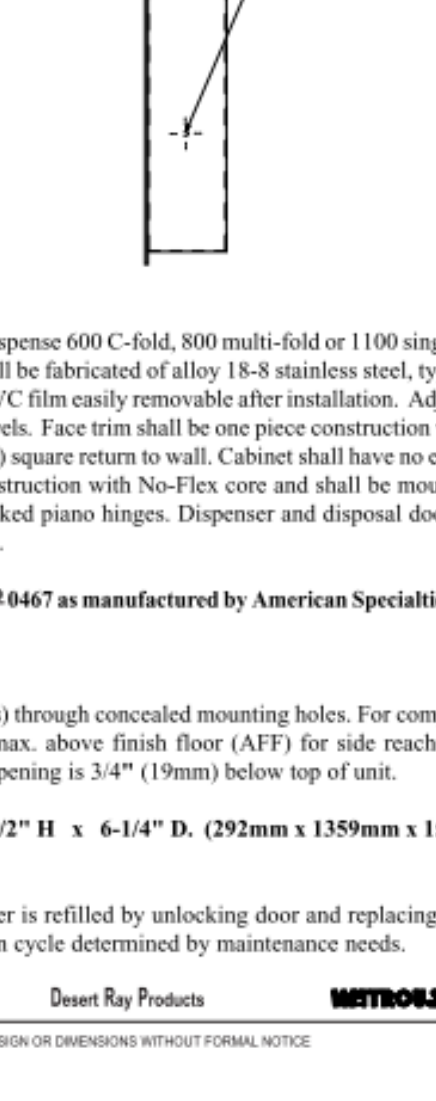SPECIFICATION

Recessed Paper Towel Dispenser and Waste Receptacle shall hold and dispense 600 C-fold, 800 multi-fold or 1100 single-fold paper towels and shall have a waste capacity of 7 gal (26 liters). Unit shall be fabricated of alloy 18-8 stainless steel, type 304, 22 gauge with N-4 satin finish and be protected during shipment with a PVC film easily removable after installation. Adjustable guide shall be provided to allow dispensing of multi-fold or C-fold paper towels. Face trim shall be one piece construction with no miter or welding and shall be 1" (25.4mm) wide and have 1/4" (6.35mm) square return to wall. Cabinet shall have no exposed fastening devices or spot welded seams. Doors shall be double pan construction with No-Flex core and shall be mounted to cabinet body on 3/16" (4.8mm) dia. heavy duty stainless steel multi-staked piano hinges. Dispenser and disposal doors unit shall have tumblers locks keyed alike to other ASI washroom equipment.

Recessed Paper Towel Dispenser and Waste Receptacle shall be Model N^o 0467 as manufactured by American Specialties, Inc., 441 Saw Mill River Road, Yonkers, New York 10701-4913.

INSTALLATION

Unit is mounted in wall recess with N^o 10 self-tapping screws (by others) through concealed mounting holes. For compliance with "ADA" unit should be mounted with towel slot 54" (1372mm) max. above finish floor (AFF) for side reach or 48" (1219mm) max. AFF for frontal approach. Note that top of rough wall opening is 3/4" (19mm) below top of unit.

Rough Wall Opening(RWO) required is11-1/2" W x 53-1/2" H x 6-1/4" D. (292mm x 1359mm x 159mm)

OPERATION

Paper towels are manually withdrawn through dispensing slot. Dispenser is refilled by unlocking door and replacing towels for an empty or partially empty unit. Dispenser supply is replenished on cycle determined by maintenance needs.

Accessory Specialties

AMERICAN DISPENSER

Desert Ray Products

METROLUX

THIS MANUFACTURER RESERVES THE RIGHT TO MAKE CHANGES IN DESIGN OR DIMENSIONS WITHOUT NOTICE

RA-5


Model #3801-36

Technical Data Sheet

1-1/2" Dia. Snap Flange Grab Bar - 36" [914] Length

Grab Bars

MasterFormat Section 10 28 13

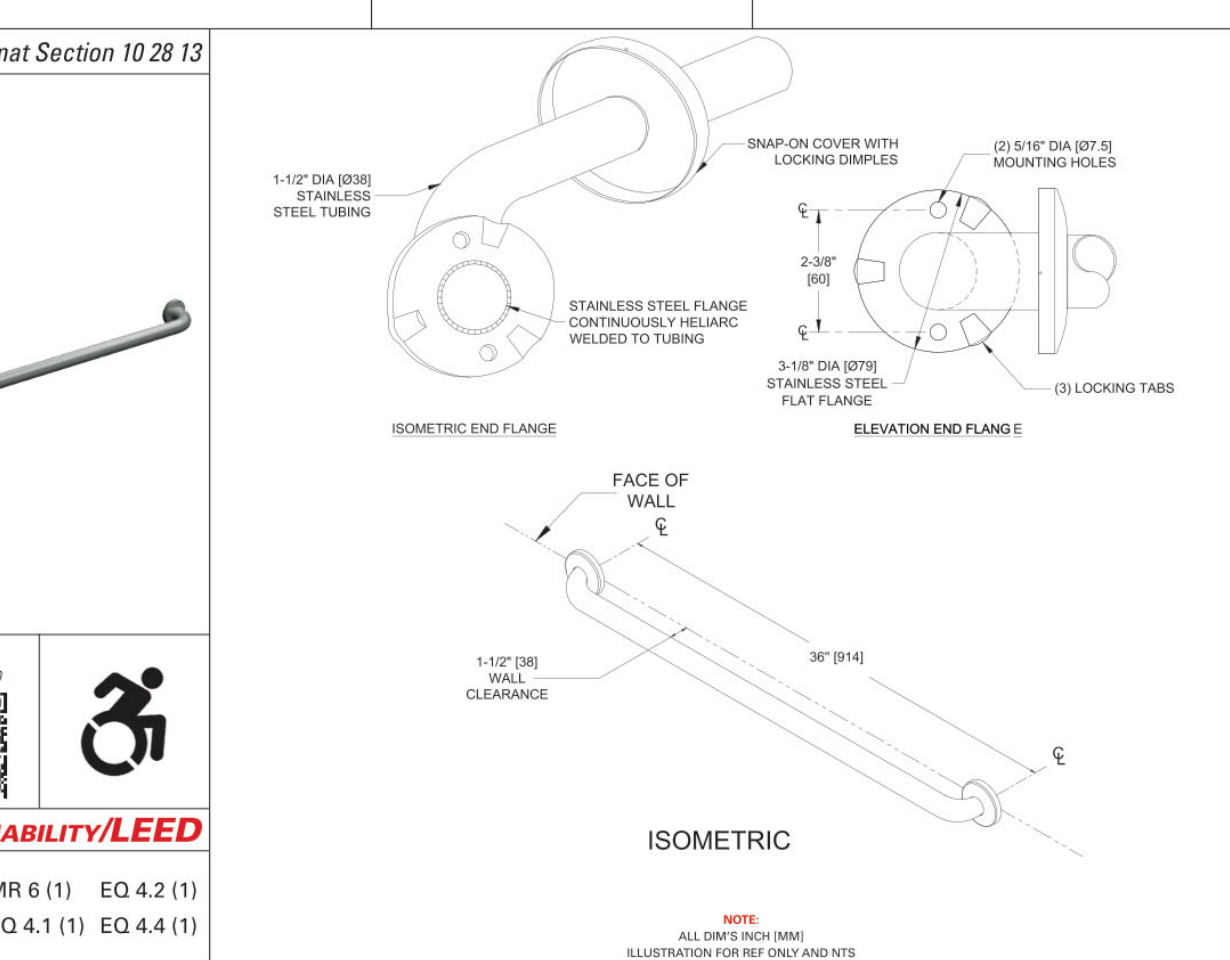

ISOMETRIC

Scan for Information





SUSTAINABILITY/LEED

MR 4.1 (1) MR 6 (1) EQ 4.2 (1)
MR 4.2 (1) EQ 4.1 (1) EQ 4.4 (1)

PRODUCT OVERVIEW

Features include cover that snaps over mounting flange dimples to conceal screws and concealed mounting flange of 3-1/8" [79] O.D., with 2 screw holes and 3 locking dimples; 1/8" [3] thick, type 304 stainless steel. Cover is type 304 stainless steel with a satin finish and 22 gauge, 3-3/16" [81] diameter. 1-1/2" O.D. [38] exposed flange horizontal grab bar with a smooth surface.

KEY FEATURES & SPECIFICATIONS

- Straight Grab Bar
- Snap Flange - cover snaps over mounting flange to conceal screws
- Type 304 Stainless Steel - Satin Finish
- Surface Mounted
- 18 gauge tubing with 1-1/2" Outside Diameter [38]
- 36" [914] Length

American Specialties, Inc., | 441 Saw Mill River Road, Yonkers, NY 10701 | (914) 476-9000 | www.americanspecialties.com

Model #3801-36

Revision: R1 Issued: 11/1/2021

Revised: 3/10/2023

CSI: 10 28 13 Toilet Accessories

Page: 1 of 2

SPACE LEFT BLANK FOR STAMP

	AMERICAN SPECIALTIES, INC. 441 Saw Mill River Road, Yonkers, NY 10701 (914) 476.9000 • (914) 476.0688 www.americanspecialties.com	MODEL №: 0697-GAL ISSUED: 01-87 REVISED: 18 JUL 2019
	SURFACE MOUNTED SHELF AND DUAL TOILET PAPER HOLDER	

NOTE
ALL DIM'S INCH [MM]
ILLUSTRATION FOR REF ONLY AND NTS
FOR CLEANING INSTRUCTIONS SEE APPROPRIATE SECTIONS IN PRODUCT CARE & MAINTENANCE BULLETIN (PCM) ON ASI WEBSITE

SPECIFICATION
Surface Mounted Shelf & Dual Toilet Paper Holder shall hold two (2) 5" Dia [127] rolls of 1500 sheets or standard toilet paper rolls and shall have 5" [127] x 18" [457] shelf with 5/8" [16] hemmed lip on front edge. All metal parts shall be 18 gage [1.3] 304 stainless steel alloy 18-8. All exposed surfaces shall have satin finish and shall be protected during shipping by a PVC film easily removed after installation. Structural assembly of shelf and brackets/roll supports shall be of welded construction. Rollers (p/n R-003) shall be molded of high impact-resistant polystyrene plastic and two (2) shall be supplied.

Surface Mounted Shelf & Dual Toilet Paper Holder shall be Model № 0697-GAL as manufactured by American Specialties, 441 Saw Mill River Road, Inc., Yonkers, NY 10701-4913

INSTALLATION
Unit is surface mounted on wall or partition using 2x10 self-threading screws (by others) through holes provided in support brackets. For compliance with 2010 ADA accessibility Standards and 2015 ABA Standards, install unit so that centerline of nearest roll holder is 7" [178] min to 9" max [229] from front of toilet and axis of rolls is 15" [381] min AFF (Above Finished Floor) to 23" [584] max AFF. Recommended mounting height for general utility is 32" [813] to 36" [914] AFF.

OPERATION
Toilet paper rolls are self-feeding on user-pull demand until supply is depleted. Rollers are spring loaded for retention and provide free delivery.

THIS MANUFACTURER RESERVES THE RIGHT TO MAKE CHANGES IN DESIGN OR DIMENSIONS WITHOUT FORMAL NOTICE

RA-1

[illegible]

1. ALL OUTLETS/RECEPTACLES TO BE MOUNTED VERTICALLY @ 15" A.F.F. U.N.O.
2. ALL OUTLETS/RECEPTACLES MOUNTED ABOVE COUNTER HEIGHT TO BE MOUNTED HORIZONTALLY
3. OUTLET/RECEPTACLE PLATE; COLOR: WHITE FOR ALL SWITCHES OR SHEETROCK AND BLACK ON WOODGRAIN

ELECTRICAL LEGEND	
⊕	DUPLEX WALL RECEPTACLE
⊕ D	DEDICATED DUPLEX WALL RECEPTACLE
⊕ GFCI	DUPLEX WALL RECEPTACLE, GROUND FAULT INTERCEPT
⊕	QUADPLEX WALL RECEPTACLE
⊕*	DUPLEX WALL RECEPTACLE MOUNTED ABOVE COUNTER
⊕*D	DEDICATED DUPLEX WALL RECEPTACLE MOUNTED ABOVE COUNTER
⊕ GFCI	DUPLEX WALL RECEPTACLE, GROUND FAULT INTERCEPT MOUNTED ABOVE COUNTER
⊕*	QUADPLEX WALL RECEPTACLE MOUNTED ABOVE COUNTER
ⓧ	FLOOR BOX WITH QUADPLEX AND RJ-45
ⓧ	DATA BOX WITH (1) RJ-45
ⓧ	DATA BOX WITH (2) RJ-45
⊕ SH	SOFFIT MOUNTED WEATHERPROOF DUPLEX RECEPTACLE
⊕ WP	EXTERIOR WEATHERPROOF DUPLEX RECEPTACLE
Ⓢ	CABLE TV
J	JUNCTION BOX



ARCHITECTURE | DESIGN | CONSTRUCTION

15810 PARK TEN PLACE, SUITE 300
HOUSTON, TEXAS 77084
713-465-4650
www.sligroup.com

COPYRIGHT



National Bank & Trust - Bastrop

264 FM 969 BLDG. 3
BASTROP, TX 78602

Project Number : 8989


	DATE
ISSUED FOR CLIENT APPROVAL	08.17.2026
ISSUED FOR BIDDING	09.11.2026
ISSUED FOR PERMIT	09.11.2026
ISSUED FOR CONSTRUCTION	

REVISIONS

[illegible]

The information, ideas, designs, details, layouts, techniques, features, arrangements, plans, sequences, dimensions, allocations, balances, conceptions, specifications, intentions, technology or embodiments, as illustrated, arranged, described, or otherwise disclosed herein, are hereby expressly, implicitly, or otherwise reduced to tangible form hereon, either expressly, in whole or by implication, are the confidential and proprietary information of SUI Design, Inc., and shall not be used for any purpose other than the specific project or undertaking identified herein, without the prior written consent of SUI Design, Inc., as prepared by SUI Design, Inc. Any other reproduction, disclosure or use of any portion of the confidential and proprietary information of SUI Design, Inc., shall be a breach of the confidentiality and proprietary rights of SUI Design, Inc. and shall be a breach of the Confidentiality and Proprietary Rights Agreement entered into between SUI Design, Inc. for a specific project or Contract. Any copying, duplicating, reproducing, utilizing, alteration, modification, revision or change to this drawing, or to any expressly permitted portion of this drawing, without the prior written consent of SUI Design, Inc., shall be the unauthorized use or receipt of such printed approval. This drawing is loaned by SUI Design, Inc., for the limited purpose of complying with a specific Contract. The drawing remains the property of SUI Design, Inc., and shall be returned to SUI Design, Inc., upon completion of Contract, unless specifically authorized by Contract, under which it was loaned.

PRINT DATE: 9/11/2026 10:05:47 AM

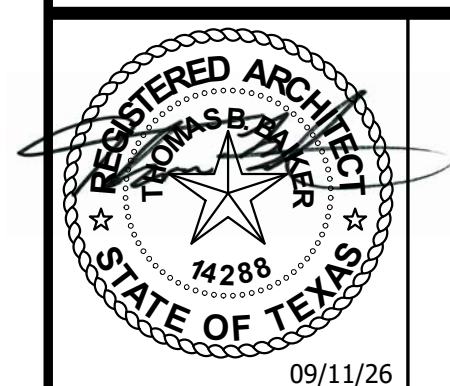

09/11/26

DRAWING TITLE

POWER PLAN

DRAWN BY R

100

SHEET NO.

A-13.00

[illegible]

PRINT DATE: 9/11/2026 2:58:49 PM

DRAWN BY Author SHEET NO.

CHECKED BY Checker

A 1

er

REGULATORY INFORMATION

PERPETUAL CALENDAR

WASTE DROP

ELECTRICAL ROOM SIGNAGE





1. MOUNTING DETAILS- LETTER SHALL BE PIN MOUNTED.
2. LOCATION- ALL SIGNS SHALL BE CENTERED HORIZONTALLY AND VERTICALLY OVER DESIGNATED AREA.
3. APPROVAL: ALL LAYOUTS MUST BE APPROVED BY CLIENT AND ARCHITECT BEFORE FABRICATION.

Technical drawing of the NWT Drive-Thru Booth showing side elevations A and B with dimensions.

Side A Dimensions:

- Overall width: 3'-5"
- Top section width: 2'-11"
- Top section height: 0'-3"
- Lower section height: 2'-0"
- Bottom section height: 1'-0"

Side B Dimensions:

- Overall width: 6'-0"
- Top section height: 0'-3"
- Lower section height: 2'-0"

The drawing includes the NWT logo and the text "DRIVE-THRU" and "THANK YOU FOR VISITING".

3'-5"

2'-11"

3'-0"

1'-0"

2'-0"

ATM LOBBY DRIVE-THRU

NDOT

THANK YOU FOR VISITING

NDOT

SIDE A

SIDE B

Technical drawing of the NBT Mailbox system showing Side A and Side B views with dimensions.

Side A Dimensions:

- Overall width: 3'-5"
- Top section width: 2'-11"
- Top section height: 1'-7"
- Bottom section height: 1'-0"
- Overall height: 2'-0"

Side A Labels:

- LOBBY ▲
- ATM ▲
- NBT*
- MAILBOX

Side B Dimensions:

- Overall width: 3'-5"
- Top section width: 2'-11"
- Top section height: 1'-7"
- Bottom section height: 1'-0"
- Overall height: 2'-0"

Side B Labels:



- DRIVE-THRU ►
- NBT*
- MAILBOX

Technical drawing showing two configurations of an ATM lobby drive-thru structure, labeled SIDE A and SIDE B.

SIDE A: Shows a drive-thru structure with a sign reading "ATM LOBBY DRIVE-THRU" and the "NBT" logo. Dimensions include a total width of 3'-5", a central opening width of 2'-11", and a side panel width of 6". The height of the structure is 3'-0", and the height of the drive-thru opening is 1'-0".

SIDE B: Shows a lobby structure with a sign reading "LOBBY ATM" and the "NBT" logo. The height of the structure is 3'-0".

MONUMENT SIGN	
SYMBOL:	ES-01
QTY:	1
LIGHTING:	HALO ILLUMINATED
LETTER:	LETTERS PIN MOUNTED TO BRICK
FONT SIZE:	
FINISH:	
MOUNTING:	GROUND MOUNTED
MANUFACTURER:	
NOTES:	DOUBLE SIDED

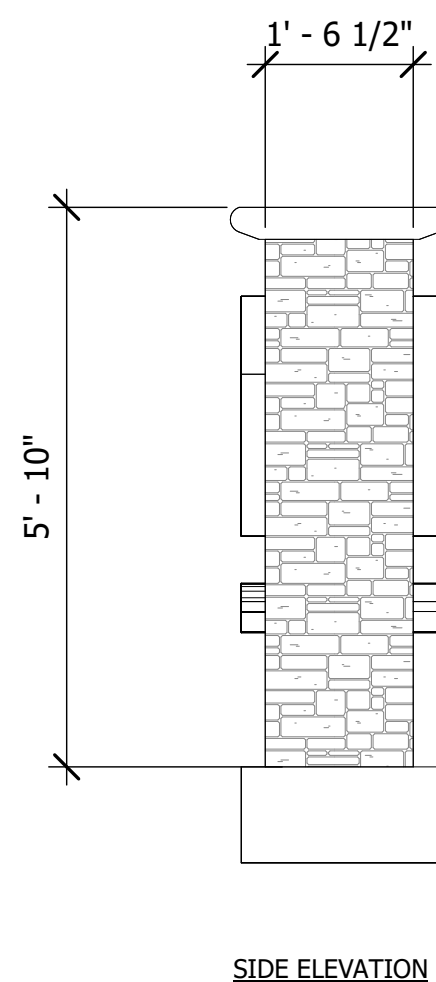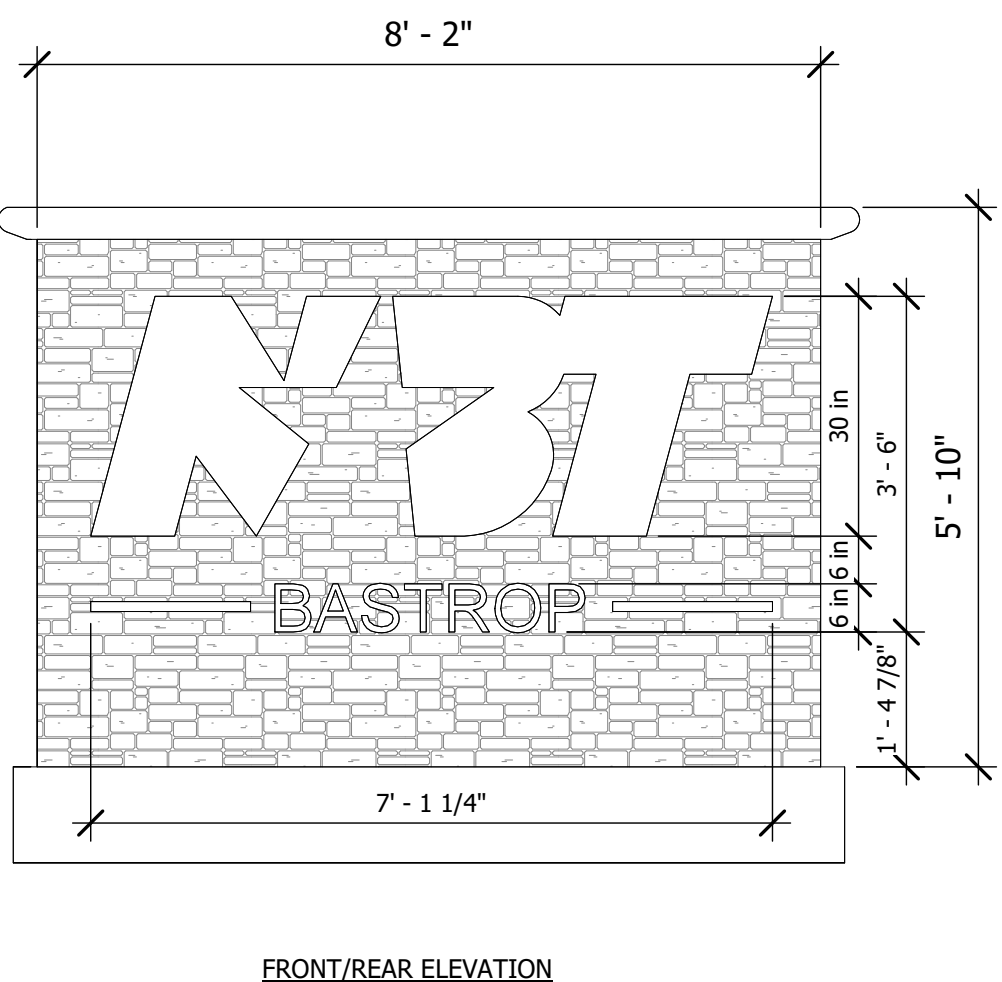COPYRIGHT

Project Number : 8989

[illegible]

A-14.10

CONCRETE

1. ALL CONCRETE REINFORCING BARS SHALL CONFORM TO ASTM A615, GRADE 60, EXCEPT WHERE NOTED. NO. 10 THROUGH NO. 18 BARS SHALL CONFORM TO ASTM A615, GRADE 75. DEFORMED BAR ANCHORS SHALL CONFORM TO ASTM A496, GR 70. ALL BARS SHALL BE NEW OR RECYCLED DOMESTIC BILLET STEEL OF A DOMESTIC MANUFACTURER.
2. CONCRETE IN THE FOLLOWING AREAS SHALL HAVE SAND AND CRUSHED CARBONATE AGGREGATE CONFORMING TO ASTM C33 FOR NORMAL WEIGHT CONCRETE AND LIGHT WEIGHT AGGREGATES CONFORMING TO ASTM C330, TYPE 1 PORTLAND CEMENT CONFORMING TO ASTM C150, AND THE FOLLOWING DESIGNATED COMPRESSIVE STRENGTH (f'c) IN 28 DAYS:

CONCRETE USE OR CLASS	MINIMUM 28 DAY COMPRESSIVE STRENGTH (f'c)	MAXIMUM WATER CEMENT RATIO	SLUMP (INCHES)
FOOTINGS	3000 PSI	0.50	5 TO 8
SLABS ON GROUND SEE NOTE 4	4000 PSI	0.45	4 TO 6
ALL OTHER CONCRETE	3000 PSI	0.50	4 TO 6

SLUMP SHALL BE MEASURED FROM SAMPLES TAKEN AT THE POINT OF DISCHARGE UNLESS AGREED TO IN WRITING PRIOR TO CONCRETE PLACEMENT

- NOTE: CONCRETE SUPPLIER SHALL BE AWARE OF CEMENTS THAT CAN CAUSE LATE ETTRINGITE FORMATION IN THE CEMENT PASTE AND BE PREPARED TO SHOW THAT THE CEMENTS USED WILL NOT CAUSE THIS PROBLEM.
3. FLY ASH MAY BE USED AS A POZZOLAN TO REPLACE A PORTION OF THE PORTLAND CEMENT IN A CONCRETE MIXTURE, SUBJECT TO THE APPROVAL OF THE ARCHITECT AND SER. FLY ASH, WHEN USED, SHALL CONFORM TO ASTM C618 TYPE "C". CONCRETE MIXTURES CONTAINING FLY ASH SHALL BE PROPORTIONED TO ACCOUNT FOR THE PROPERTIES OF THE SPECIFIC FLY ASH AND TO ACCOUNT FOR THE SPECIFIC PROPERTIES OF THE FLY ASH CONCRETE THUS RESULTING, INCLUDING BUT NOT LIMITED TO WATER CEMENT RATION AND MINIMUM 28 DAY COMPRESSIVE STRENGTH. THE RATIO OF THE AMOUNT BY VOLUME OF FLY ASH TO THE TOTAL AMOUNT BY VOLUME OF CEMENTITIOUS MATERIAL (INCLUDING THE FLY ASH) SHALL NOT EXCEED 25 PERCENT.
4. FLY ASH IS NOT PERMITTED IN SLABS WITHOUT PRIOR WRITTEN APPROVAL FROM THE ARCHITECT AND SER.
5. AIR ENTRAINMENT IS REQUIRED ONLY IN HARD ROCK CONCRETE PERMANENTLY EXPOSED TO WEATHER CONDITIONS. WHERE LIGHTWEIGHT CONCRETE IS SPECIFIED, AIR ENTRAINMENT IS REQUIRED FOR ALL EXPOSURE CONDITIONS. PERCENT AIR ENTRAINMENT LISTED IS PLUS/MINUS 1.5%. DO NOT AIR-ENTRAIN INTERIOR FLOOR SLABS THAT RECEIVE HARD TROWEL FINISH.
6. CONCRETE PROTECTION FOR REINFORCEMENT SHALL BE AS FOLLOWS; SEE SEC. 7.7 ACI 318, LATEST EDITION FOR CONDITIONS NOT NOTED. PROVIDE CHAIR SUPPORTS (AZTEC CASTLE CHAIR, OCM CRABLE CHAIRS, WHO SERIES "E" OR EQUAL) TO ADEQUATELY SUPPORT BARS FOR PROPER CLEARANCE AS RECOMMENDED BY THE AMERICAN CONCRETE INSTITUTE AND THE CONCRETE REINFORCING STEEL INSTITUTE. SLAB ON GRADE REINFORCEMENT SHALL BE SUPPORTED AT 45-INCH MAXIMUM INTERVALS 5 OR EVERY THIRD BAR. UTILITY OR CONCRETE BRICKS ARE NOT ALLOWED AS REINFORCING SUPPORTS.

MINIMUM CONCRETE COVER REQUIREMENTS	
LOCATION	MINIMUM COVER
FOOTINGS	3 INCHES
	3 INCHES BOTTOM
GRADE BEAMS	2 INCHES SIDES — FORMED SURFACE
	3 INCHES SIDES — EARTH FORMED
	1 — 1/2 INCHES TOP
SLAB ON GROUND	1 INCH TOP

7. NO HORIZONTAL JOINTS WILL BE PERMITTED IN CONCRETE EXCEPT WHERE THEY NORMALLY OCCUR OR WHERE NOTED. NO JOINTS BETWEEN PILASTERS AND GRADE BEAM THAT ARE MEANT TO BE MONOLITHIC. VERTICAL JOINTS SHALL OCCUR AT CENTER SPANS OR AT LOCATIONS APPROVED BY THE STRUCTURAL ENGINEER.
8. CONSTRUCTION JOINTS BETWEEN PIERS AND PIER CAPS OR GRADE BEAMS, FOOTINGS AND WALLS OR COLUMNS, OR WALLS, COLUMNS, BEAMS AND THE FLOOR SYSTEM THEY SHALL SUPPORT SHALL BE PREPARED BY ROUGHENING THE SURFACE CONTACT SURFACE TO A FULL AMPLITUDE ON 1/4" LEAVING THE CONTACT SURFACE CLEAN AND FREE OF ALL LAITANCE.
9. DETAILING OF CONCRETE REINFORCEMENT AND ACCESSORIES SHALL BE IN ACCORDANCE WITH ACI PUBLICATION 315, LATEST EDITION "DETAILS AND DETAILING OF CONCRETE REINFORCEMENT" AND ACI SP -66 "DETAILING MANUAL". PLACING OF REINFORCING BARS SHALL CONFORM TO THE RECOMMENDATIONS OF ACI 318R "MANUAL OF ENGINEERING AND PLACING DRAWINGS FOR REINFORCED CONCRETE STRUCTURES" AND CRSI "MANUAL OF STANDARD PRACTICE". ALL HOOKED BARS SHOWN IN THE DETAILS SHALL HAVE STANDARD HOOKS UNLESS NOTED OTHERWISE.
10. REINFORCING BARS SHALL NOT BE WELDED WITHOUT APPROVAL OF THE STRUCTURAL ENGINEER. REINFORCING STEEL THAT REQUIRES WELDING SHALL CONFORM TO ASTM A706, WITH GRADES AS SHOWN ABOVE.
11. UNLESS BARS ARE SPECIFICALLY SHOWN IN THE BAR BENDING DIAGRAMS ON THE SCHEDULES, PROVIDE BARS AS FOLLOWS:
- A) PROVIDE STANDARD 90 DEGREE HOOK ON TOP BARS AT CANTILEVER ENDS.
- B) SPLICE BOTTOM BARS DIRECTLY OVER MEMBER SUPPORTS, UNLESS NOTED OTHERWISE.
- C) SPLICE TOP AND INTERMEDIATE BARS AT THE CENTER LINE BETWEEN MEMBER SUPPORTS, UNLESS NOTED OTHERWISE.
- D) SPLICE VERTICAL BARS IN WALLS ONLY AT FLOOR LINES, UNLESS NOTED OTHERWISE. HORIZONTAL BARS SHALL BE SPLICED AS SPECIFIED FOR TOP, BOTTOM, AND INTERMEDIATE BARS OF BEAMS.
- E) CENTER BARS NOTED AS "AT SUPT'S." OVER MEMBER SUPPORTS, AND CENTER BARS NOTES AS "BTWN. SUPT'S." BETWEEN SUPPORTS.
- F) PLACE BARS NOTED AS "2ND LAYER" BELOW THE PRIMARY TOP BARS (OR ABOVE THE PRIMARY BOTTOM BARS) AND PROVIDE #11 SPACER BARS PLACED AT INTERVALS OF 4'-0" BETWEEN THE TWO LAYERS OF BARS.
- G) SPLICE VERTICAL BARS IN COLUMNS ONLY AT FLOOR LINES, UNLESS NOTED OTHERWISE. COLUMN BAR SPLICES SHALL BE AS SHOWN IN THE COLUMN SCHEDULE.
- H) PROVIDE CORNER BARS FOR EACH HORIZONTAL BAR AT THE INSIDE AND OUTSIDE FACES OF INTERSECTING BEAMS OR WALLS. REFER TO CORNER BAR DETAILS IN THE TYPICAL DETAILS.
- I) REFER TO THE COLUMN REINFORCING DIAGRAMS FOR ADDITIONAL TIES ABOVE AND BELOW THE FLOOR FRAMING MEMBERS.
12. BARS SHOWN IN THE SCHEDULE TO HOOK AT DISCONTINUOUS ENDS SHALL HAVE THE HOOK PLACED HORIZONTALLY AT EXTERIOR CORNERS.
13. PROVIDE NO. 3 DOWELS X 2'-0" AT 1'-6" ON CENTER, WITH A 90 DEGREE HOOK AT ALL EDGES OF CONCRETE SLABS, UNLESS DETAILED OTHERWISE.
14. PROVIDE FOUNDATION DOWELS TO MATCH MASONRY WALL REINFORCEMENT. DOWELS SHALL EXTEND INTO THE CONCRETE AND CMU PER THE LAP SCHEDULES.
15. ALL CONTINUOUS REINFORCEMENT SHALL LAP 40 BAR DIAMETERS AT SPLICES. PROVIDE (I) NO. 6 X 6'-0" TOP AND BOTTOM (TWO 36" LEGS WITH 90 DEGREE BEND) AT EACH FACE OF GRADE BEAMS AT CORNERS AND INTERSECTIONS, AND AT 18" ON CENTER VERTICALLY AT WALLS.
16. PROVIDE (I) NO. 4 BAR X 4'-0" FOR ELEVATED SLABS AND (2) NO. 5 BARS X 4'-0" FOR SLAB ON GROUND AT ALL RE-ENTRANT CORNERS. PROVIDE (I) NO. 4 BAR X 4'-0" AROUND ALL RECTANGULAR OPENINGS OR COLUMN BLOCK OUTS UNLESS NOTED OTHERWISE. FOR ELEVATED SLABS, PLACE THE DIAGONAL BARS WITH 1 INCH OF CLEARANCE FROM TOP AND THE SIDES OF THE SLAB AT THE CORNERS. FOR SLAB ON GRADE, PLACE THE BARS AT MID DEPTH OR BELOW THE REINFORCING MAT AND 3 INCHES CLEAR FROM THE CORNER.
17. CONDUITS ARE NOT ALLOWED IN SLABS, BEAMS, WALLS OR COLUMNS. ALL CONDUITS SHALL BE SUSPENDED FROM OR ATTACHED TO THE CONCRETE STRUCTURE.

18. PROVIDE SLEEVES, MECHANICAL OPENINGS, CONDUITS, PIPES, RECESSES, DEPRESSIONS, CUREW AND ALL EMBEDDED ITEMS AS SHOWN ON THE ARCHITECTURAL AND MECHANICAL DRAWINGS OR AS REQUIRED BY EQUIPMENT MANUFACTURERS. MINIMUM CONCRETE BETWEEN SLEEVES SHALL BE 6". SHOP DRAWINGS SHALL CLEARLY INDICATE THE INSTALLATION OF THESE ITEMS. ALL EXPOSED CONCRETE EDGES SHALL BE CHAMFERED TO 3/4"x3/4" MINIMUM UNLESS NOTED OTHERWISE. DO NOT PROVIDE CHAMFERS AT INSIDE FACE OF OVERHEAD DOORS OR AT STOREFRONT OPENINGS.
19. BESIDES FOLLOWING ARTICLE 6.3 OF ACI 318 FOR EMBEDDED ITEMS FOLLOWING REQUIREMENTS SHALL BE MET:
- A) THE MINIMUM CLEAR DISTANCE BETWEEN CONDUITS AND PIPES SHALL BE 6".
- B) NONE PERMITTED IN COLUMNS WITHOUT PRIOR APPROVAL
20. ALL CONSTRUCTION JOINTS IN BEAMS AND WALLS SHALL BE PROVIDED WITH SHEAR KEYS AS SHOWN IN THE DETAILS.
21. SLEEVES PASSING HORIZONTALLY THROUGH GRADE BEAMS:
- A) LOCATE AT MIDDLE THIRD OF BEAM SPAN - MINIMUM 6" AWAY FROM AN INTERIOR MEMBER.
- B) LOCATE AT MIDDLE THIRD OF BEAM DEPTH.
- C) MAXIMUM DIAMETER OF SLEEVE TO BE ONE THIRD OF BEAM DEPTH OR 8" (WHICHEVER IS LESS).
- D) SPACING TO BE AT LEAST THREE SLEEVE DIAMETERS OR 6" (WHICHEVER IS GREATER).
- E) ADD ONE ADDITIONAL SCHEDULED STIRRUP ON EITHER SIDE OF THE SLEEVE. ADD (2) #5 X 5'-0" TOP AND BOTTOM CENTERED AT SLEEVE.
- F) NO SLEEVES LONGITUDINALLY IN BEAMS. PASS SLEEVES ONLY AT RIGHT ANGLES TO BEAMS.
22. ALL MIXING, TRANSPORTING, PLACING AND CURING OF CONCRETE SHALL BE DONE IN ACCORDANCE WITH THE RECOMMENDATIONS OF THE AMERICAN CONCRETE INSTITUTE, ACI 301, LATEST EDITION.
23. ALL CONCRETE SHALL BE CONSOLIDATED WITH A CONCRETE VIBRATOR AS PER THE REQUIREMENTS OF ACI 318 AND ACI 308R, LATEST EDITION.
24. HOT WEATHER CONCRETING SHALL CONFORM TO ACI305 AND COLD WEATHER CONCRETING SHALL CONFORM TO ACI 306.
25. ALL BASE PLATES AND ANCHOR RODS SHALL BE PROTECTED WITH 3" (MIN.) OF CONCRETE. ANCHOR RODS SHALL BE FABRICATED FROM FULL BODIED STEEL RODS CONFORMING TO ASTM F1554 GR 36, WASHERS CONFORMING TO ASTM F844 AND NUTS CONFORMING TO ASTM A194 OR A563 AND HAVING THE SAME DIAMETER AS THE BOLT DIAMETER. BOLTS SHALL BE SET USING RIGID TEMPLATES.
26. HIGH DENSITY STYROFOAM SHALL BE PANELIZED POLYSTYRENE RIGID FORM INSULATION WITH MINIMUM COMPRESSIVE STRENGTH OF 40 PSI (EPS)9 PER ASTM D6817. THICKNESS SHALL BE AS INDICATED IN DETAILS AND DRAWINGS. AVAILABLE MANUFACTURERS INCLUDE: U.C. INDUSTRIES, INC, DOW CHEMICAL COMPANY, AND AMOCO PRODUCTS COMPANY.

POST INSTALLED ANCHORS

ANCHOR MATERIALS

1. MECHANICAL ANCHORS SHALL BE TESTED AND ASSESSED IN ACCORDANCE WITH THE MOST RECENT EDITION OF ACI 355.2 QUALIFICATION OF POST-INSTALLED MECHANICAL ANCHORS IN CONCRETE AND COMMENTARY. ACCEPTABLE MECHANICAL ANCHORS ARE AS FOLLOWS:
- EXPANSION ANCHORS SHALL BE HILTI KWIK BOLT T22
- | ANCHOR DIAMETER | MINIMUM EMBEDMENT |
|-----------------|-------------------|
| 1/2 INCH | 3-1/4" |
| 5/8 INCH | 4" |
| 3/4 INCH | 4-3/4" |
2. ADHESIVE ANCHOR SYSTEMS SHALL BE TESTED AND ASSESSED IN ACCORDANCE WITH THE MOST RECENT EDITION OF ACI 355.4 QUALIFICATION OF POST-INSTALLED ADHESIVE ANCHORS IN CONCRETE (355.4) AND COMMENTARY. ACCEPTABLE ADHESIVE ANCHORS ARE AS FOLLOWS:

CHEMICAL ADHESIVE ANCHORS FOR CONCRETE SHALL BE HILTI HIT-HY 100 SYSTEM

ANCHOR DIAMETER OR BAR SIZE	MINIMUM EMBEDMENT
NO. 3 BAR	4"
1/2 INCH OR NO. 4 BAR	4-1/2"
5/8 INCH OR NO. 5 BAR	6"
3/4 INCH OR NO. 6 BAR	7"
7/8 INCH OR NO. 7 BAR	8"

CHEMICAL ADHESIVE ANCHORS FOR MASONRY SHALL BE HILTI HIT-HY 100 SYSTEM

ANCHOR DIAMETER OR BAR SIZE	MINIMUM EMBEDMENT
NO. 3 BAR	4"
1/2 INCH OR NO. 4 BAR	4-1/2"
5/8 INCH OR NO. 5 BAR	5-3/4"
3/4 INCH OR NO. 6 BAR	6-3/4"

3. AN APPROVED EQUAL TESTED AND ASSESSED IN ACCORDANCE WITH ACI 355.4 AND PROVIDING THE MINIMUM BOND STRESS VALUES BELOW FOR THE SPECIFIED CONDITIONS. BULK-MIXED (E.G., BUCKET-MIXED) ADHESIVES ARE NOT PERMITTED.
4. ADHESIVE ANCHORS SELECTED FROM PARAGRAPH ABOVE SHALL BE SUPPLIED AS AN ENTIRE SYSTEM. THE SYSTEM SHALL INCLUDE, BUT IS NOT LIMITED TO, MANUFACTURERS PRINTED INSTALLATION INSTRUCTIONS (MPII) AS SUPPLIED WITH THE ADHESIVE, ADHESIVE CARTRIDGE, MIXING NOZZLE, EXTENSION TUBE, DISPENSER, AND ALL REQUIRED EQUIPMENT FOR PROPERLY CLEANING THE DRILLED HOLE.
5. ANCHOR DESIGN SHALL BE IN ACCORDANCE WITH CHAPTER 17 OF ACI 318 MOST RECENT EDITION. FOR ADHESIVE ANCHORS, THE FOLLOWING MINIMUM DESIGN VALUES FOR BOND STRESS WERE ASSUMED FOR THE DESIGN USING THE ABOVE ADHESIVE ANCHOR ASSEMBLIES FOR IMPACT-OR ROCK-DRILLED HOLES:
- A) CRACKED CONCRETE BOND STRESS: CR = 2500 PSI
- B) UNCRACKED CONCRETE BOND STRESS: UNCR = 3000 PSI
6. ALL-THREADED ROD (EYEBOLTS, THREADED STUDS, INTERNAL THREADED PARTS) TO BE USED IN ADHESIVE ANCHOR ASSEMBLIES SHALL CONFORM TO ASTM A36, A193 (GRADE B7), A307, B348 (BD), F1554 OR OTHER APPROVED ANCHOR ASSEMBLY TYPES. (STAINLESS STEEL ANCHOR RODS SHALL BE AISI TYPE 304 OR TYPE 316.) THREADS SHALL BE UNC COARSE THREADS, UNLESS NOTED OTHER-WISE.
7. COMPATIBLE NUTS AND WASHERS SHALL BE FURNISHED WITH THE ALL-THREAD ROD AND CONSIDERED PART OF THE ASSEMBLY. THE COST OF THE HARDWARE SHALL BE CONSIDERED INCIDENTAL TO THE INSTALLED ADHESIVE ANCHOR ASSEMBLY.
8. NUTS, WASHERS, AND OTHER HARDWARE USED WITH AN ALL-THREADED BAR ADHESIVE ANCHOR SYSTEM OR WITH A MECHANICAL EXPANSION ANCHOR SHALL HAVE A MATERIAL OR AN ALLOY DESIGNATION THAT IS COMPATIBLE WITH THE ANCHOR ROD/ALLOY. GALVANIZED ASSEMBLIES SHALL BE HOT-DIP GALVANIZED IN ACCORDANCE WITH ASTM A153 CLASS C. ELECTROPLATE GALVANIZING IS NOT ACCEPTABLE. DISSIMILAR METAL ASSEMBLIES SHALL BE SEPARATED BY NYLON, EPDM, OR OTHER APPROVED NON-METALLIC WASHERS.
9. REINFORCING BARS TO BE USED IN ADHESIVE ANCHOR ASSEMBLIES (E.G., AS ANCHOR REINFORCEMENT) OR AS POST-INSTALLED REINFORCING SHALL CONFORM TO ASTM A615, A706, A995, OR A1035.

GENERAL INSTALLATION GUIDELINES

1. CONCRETE SHALL HAVE A MINIMUM COMPRESSIVE STRENGTH (f'c) OF 2,500 PSI AT THE TIME OF ADHESIVE ANCHOR INSTALLATION.
2. CONCRETE AT TIME OF ADHESIVE ANCHOR INSTALLATION SHALL HAVE A MINIMUM AGE OF 21 DAYS. FOR INSTALLATION OF ADHESIVE ANCHORS IN CONCRETE HAVING AN AGE LESS THAN 21 DAYS, TESTS SHALL BE CONDUCTED TO VERIFY THE PERFORMANCE OF THE PRODUCT IN ACCORDANCE WITH ACI 355.4.
3. THE CONCRETE TEMPERATURE AT THE TIME OF ADHESIVE ANCHOR INSTALLATION SHALL BE AT LEAST 50°F UNLESS TESTING HAS BEEN CONDUCTED IN ACCORDANCE WITH RECOGNIZED CRITERIA TO VERIFY PERFORMANCE IN CONCRETE AT LOWER TEMPERATURES.
4. EMBEDMENT DEPTH AND MINIMUM ANCHOR PROJECTION OF THE ANCHOR ELEMENT FROM THE CONCRETE SURFACE SHALL BE AS SHOWN ON THE DRAWING OR DETAIL FOR THE PARTICULAR ANCHOR OR GROUP OF ANCHORS BEING INSTALLED.
5. ADHESIVE CARTRIDGES SHALL BE STORED UNDER CONDITIONS IN COMPLIANCE WITH MANUFACTURER RECOMMENDATIONS REGARDING TEMPERATURE, EXPOSURE TO SUNLIGHT, ETC. AND EVIDENCE OF COMPLIANCE SHALL BE MADE AVAILABLE UPON REQUEST. THE USE OF EXPIRED ADHESIVE, AS INDICATED BY THE EXPIRATION DATE ON THE CARTRIDGE, IS PROHIBITED.

INSTALLATION

1. ADHESIVE ANCHORS SHALL BE INSTALLED BY QUALIFIED PERSONNEL TRAINED TO INSTALL ADHESIVE ANCHORS IN ACCORDANCE WITH THE CONTRACT DOCUMENTS. BOTH POST-INSTALLED EXPANSION AND ADHESIVE ANCHORS SHALL BE INSTALLED IN ACCORDANCE WITH THE MANUFACTURER'S PRINTED INSTALLATION INSTRUCTIONS (MPII). ADHESIVE ANCHORS WITH DIAMETER GREATER THAN 5/8-INCH INSTALLED IN ORIENTATIONS FROM HORIZONTAL TO VERTICAL SHALL EMPLOY A PISTON PLUG FOR THE ADHESIVE INJECTION.
2. INSTALLATION OF ADHESIVE ANCHORS IN ORIENTATIONS FROM HORIZONTAL TO VERTICAL TO SUPPORT SUSTAINED TENSION LOADS SHALL BE PERFORMED BY PERSONNEL CERTIFIED BY THE ACI ADHESIVE ANCHOR INSTALLER CERTIFICATION PROGRAM OR EQUIVALENT. THESE ANCHORS ARE DESIGNATED WITH A (CERT) AFTER THE ANCHOR CALLOUT. NOTE: SOME DOWN-HOLE INSTALLATIONS SHOWN ON DRAWINGS SUPPORT SUSTAINED TENSION LOADS AND ARE SO DESIGNATED WITH A (CERT) AFTER THE ANCHOR CALLOUT.
3. THE INSTALLER'S QUALIFICATIONS SHALL BE SUBMITTED AND APPROVED IN ACCORDANCE WITH THE CONTRACT DOCUMENTS.
4. THE CONTRACTOR SHALL PROVIDE ALL EQUIPMENT REQUIRED TO INSTALL THE EXPANSION AND/OR ADHESIVE ANCHOR INCLUDING, BUT NOT LIMITED TO, DRILLS, SETTING TOOLS, CLEAN OUT BRUSHES, BLOWOUT BULBS, OIL FREE COMPRESSED AIR, VACUUMS, WRENCHES, ETC.
5. UNLESS OTHERWISE SPECIFIED, ANCHORS SHALL BE INSTALLED IN HOLES DRILLED WITH A ROTARY IMPACT HAMMER DRILL OR, WHERE NOT OTHERWISE PRESCRIBED, A ROCK DRILL. WHERE SPECIFIED AND WHERE PERMITTED BY THE MPII, HOLES MAY BE DRILLED WITH A DIAMOND CORE DRILL. IN ALL CASES, THE BIT DIAMETER SHALL BE IN ACCORDANCE WITH THE MPII.
6. ANCHOR HOLES SHALL BE THOROUGHLY CLEANED IN ACCORDANCE WITH THE PROCEDURES SPECIFIED IN THE MPII PRIOR TO ADHESIVE INJECTION.
7. DRILLED AND CLEANED ANCHOR HOLES SHALL BE PROTECTED FROM CONTAMINATION AND WATER (E.G. RAIN) UNTIL THE ADHESIVE IS INSTALLED.
8. A DRILLED ANCHOR HOLE SHALL BE RE-CLEANED JUST PRIOR TO ADHESIVE INJECTION IF, IN THE OPINION OF THE ENGINEER, INSPECTOR, OR ARCHITECT'S REPRESENTATIVE, THE HOLE HAS BECOME CONTAMINATED AFTER INITIAL CLEANING.
9. ADHESIVE SHALL BE INJECTED IN ACCORDANCE WITH THE MPII USING EQUIPMENT AND PROCEDURES AS SPECIFIED THEREIN FOR THE SPECIFIC CONDITIONS ASSOCIATED WITH THE INJECTION. THIS SHOULD BE CLEARLY SPECIFIED IN THE MPII, IF NOT, ANOTHER PRODUCT SHOULD BE SPECIFIED.
10. ANCHOR ELEMENTS TO BE INSTALLED IN THE ADHESIVE SHALL BE CLEAN, OIL FREE, AND FREE OF LOOSE RUST, PAINT, OR OTHER COATINGS. THREADS ON THE PROJECTING PORTION OF THE ANCHOR ELEMENT SHALL BE PROTECTED FROM ADHESIVE CONTAMINATION.
11. INSTALLED ADHESIVE ANCHORS SHALL BE SECURELY FIXED IN-PLACE TO PREVENT DISPLACEMENT WHILE THE ADHESIVE CURES. UNLESS SHOWN OTHERWISE ON THE DRAWINGS, ANCHORS SHALL BE INSTALLED PERPENDICULAR TO THE CONCRETE SURFACE. ANCHORS DISPLACED BEFORE FULL ADHESIVE CURE SHALL BE CONSIDERED DAMAGED AND REPLACED AT THE CONTRACTOR'S EXPENSE.
12. POST-INSTALLED REINFORCING BARS OR ALL-THREADED BARS SHALL NOT BE BENT AFTER BEING INSTALLED UNLESS PERMITTED BY THE SER.



ARCHITECTURE | DESIGN | CONSTRUCTION

15810 PARK TEN PLACE, SUITE 300
HOUSTON, TEXAS 77084
713-465-4650
www.sligroup.com

© COPYRIGHT



National Bank & Trust

National Bank & Trust - Basting

264 FM 969 BLDG. 3
BASTROP, TX 78602

Project Number : 8989

ISSUED FOR CLIENT APPROVAL	DATE
ISSUED FOR BIDDING	
ISSUED FOR PERMIT	09/10/26
ISSUED FOR CONSTRUCTION	

REVISIONS

MARK	DESCRIPTION	DATE



CJG ENGINEERS
STRUCTURAL ENGINEERS
TEXAS ENGINEERING FIRM
NO. F-170
6051 NORTH COURSE DRIVE
SUITE 375
HOUSTON, TEXAS 77072
713.780.3345

The information, ideas, designs, details, layouts, techniques, features, arrangements, plans, sequences, dimensions, allowances, tolerances, conceptions, specifications, intentions, technology or embodiments, as illustrated, arranged, displayed, noted, recorded, indicated, represented, disclosed, evidenced, detailed or otherwise reduced to tangible form hereon, either expressly, inherently or by implication, are the confidential and proprietary information of SLI Design, Inc., and shall not be used for any purpose other than the specific project or undertaking identified on the drawing title block or legend for which they are and have been prepared by SLI Design, Inc. Any other reproduction, disclosure or use of any portion of the confidential and proprietary information of SLI Design, Inc., shall be a breach of the obligation of confidence created by the acceptance of this drawing from SLI Design, Inc. for a specific project or Contract. Any copying, duplicating, reproducing, utilization, alteration, modification, revision or change to this drawing, is expressly prohibited unless done with the prior written consent or approval of SLI Design, Inc., and shall not be undertaken without receipt of such prior written approval. This drawing is loaned by SLI Design, Inc., for the limited purpose of complying with a specific Contract. The drawing remains the property of SLI Design, Inc., and shall be returned upon request or completion of the contract, unless specifically authorized by Contract, under which it was loaned.

PRINT DATE: 9/10/2026 12:12:20 PM



10 September 2026

DRAWING TITLE		
GENERAL NOTES		
DRAWN BY	JM	SHEET NO.
CHECKED BY	BG	S001
APPROVED BY		

STRUCTURAL STEEL

1. ALL GROUT USED UNDER STEEL COLUMN BASE PLATES SHALL BE OF NON-SHRINKABLE TYPE CONFORMING TO ASTM C1090 AND THE CORPS OF ENGINEERS SPECIFICATION CRD-C-621 AND SHALL HAVE A MINIMUM COMPRESSIVE STRENGTH OF 6000 PSI. 100 PERCENT OF VOID UNDER ALL BASE PLATES IS TO BE GROUTED. ALL BASE PLATES WITH A DIMENSION GREATER THAN 24" SHALL HAVE TWO 1" DIAMETER GROUT HOLES. IF THE SPACE UNDER A COLUMN BASE PLATE IS LESS THAN 1/4", A PRESSURE INJECTION SYSTEM SHALL BE USED. PRE-GROUTING OF THE BASE PLATES IS NOT PERMITTED
2. ALL STRUCTURAL STEEL DESIGN, DETAILING, FABRICATION AND ERECTION SHALL CONFORM TO LOAD AND RESISTANCE FACTOR DESIGN (LRFD) ACCORDING TO THE 2005 AISC SPECIFICATION.
3. ALL WELDING SHALL CONFORM TO THE STANDARDS OF THE THIRTEENTH EDITION OF THE MANUAL STEEL CONSTRUCTION OF THE AMERICAN INSTITUTE OF STEEL CONSTRUCTION, AND THE AMERICAN WELDING SOCIETY ANSI/AWS D1.1 STRUCTURAL WELDING CODE-STEEL. WELDING OF REINFORCING BARS SHALL COMPLY TO THE AMERICAN WELDING SOCIETY AWS D1.4. SHORT CIRCUIT TRANSFER FOR THE GAS METAL ARC WELDING PROCESS IS NOT PERMITTED.
4. ELECTRODES FOR ALL FIELD AND SHOP WELDING SHALL BE CLASS E70XX LOW HYDROGEN.
5. ALL STRUCTURAL STEEL ROLLED SHAPES SHALL CONFORM TO ASTM A992, AND ALL ANGLES, BARS, CHANNELS AND PLATES SHALL CONFORM TO ASTM A36. ALL SQUARE AND RECTANGULAR TUBES (Fy 50 KSI) SHALL CONFORM TO ASTM A500 GRADE C AND ROUND PIPES (Fy 50 KSI) SHALL CONFORM TO ASTM A500 GR C. ALL COLD-FORMED GIRTS AND PURLINS SHALL CONFORM TO ASTM A570M GR. 55.
6. ALL STRUCTURAL STEEL DETAILS AND CONNECTIONS SHALL CONFORM TO STANDARDS OF THE AISC. DOUBLE CONNECTIONS THROUGH COLUMN WEBS, BEAMS THAT FRAME OVER THE TOP OF COLUMNS, AND BEAM TO BEAM CONNECTIONS SHALL HAVE A BEAM ERECTION SEAT OR A STAGGERED CONNECTION WITH AT LEAST ONE INSTALLED BOLT REMAINING IN PLACE TO SUPPORT THE FIRST BEAM WHILE THE SECOND BEAM IS BEING ERECTED.
7. CONNECTIONS NOT DETAILED ON THE DRAWINGS SHALL BE SELECTED FROM THE TABLES IN PART 10 OF THE THIRTEENTH EDITION OF THE MANUAL OF STEEL CONSTRUCTION OF THE AISC. TABLE 10-1 MAY BE USED FOR ALL BOLTED DOUBLE ANGLE CONNECTIONS. TABLE 10-2 MAY BE USED FOR WELDED/BOLTED DOUBLE ANGLE CONNECTIONS. TABLE 10-3 MAY BE USED FOR ALL-WELDED DOUBLE ANGLE CONNECTIONS. BEAM REACTIONS USED SHALL BE ONE-HALF THE TOTAL ALLOWABLE UNIFORM LOAD GIVEN IN TABLE 3-6 THROUGH 3-9 IN PART 3 OF THE MANUAL OF STEEL CONSTRUCTION OF THE AISC. CONNECTIONS FOR COMPOSITE BEAMS SHALL HAVE THE STANDARD AISC CAPACITY INCREASED BY 35 PERCENT.
8. ALL MISCELLANEOUS WELDS (FIELD OR SHOP) SHALL BE MINIMUM SIZE FILLET ALL AROUND IN ACCORDANCE WITH AISC. IT IS ASSUMED TO BE THE PLATE THICKNESS OF THE THINNEST PIECE MINUS 1/16". WELDING OF CONTINUOUS MEMBERS SHALL BE A MINIMUM OF 2 INCHES OF 3/16 INCH FILLET STITCH WELDS AT 12 INCHES O.C., STAGGERED EACH SIDE, UNLESS OTHERWISE NOTED. COLUMN BASE PLATES, CAP PLATES AND STIFFENER PLATES SHALL BE WELDED ALL AROUND.
9. PROVIDE COLUMN CAP PLATES AS FOLLOWS UNLESS NOTED OR DETAILED OTHERWISE:
- A) **FOR DECK BEARING** — 1/4 INCH THICK FOR ALL HSS SECTIONS AND WIDE FLANGE SECTIONS WHERE BEAMS DO NOT FRAME INTO BOTH SIDES OF THE WEB
- B) **FOR JOIST BEARING**
- 1) K-SERIES JOISTS — 1/2 INCH THICK
- 2) LH AND DLH — 3/4 INCH THICK
- 3) JOIST GIRDERS — 1 INCH THICK
- C) **FOR BEAM BEARING** — SEE TYPICAL DETAILS OF 3/4 INCH MINIMUM UNLESS NOTED OTHERWISE
- D) **FOR MOMENT CONNECTS** — REFER TO TYPICAL MOMENT CONNECTION DETAILS
- E) ALWAYS PROVIDE CAP PLATES FOR SQUARE, RECTANGULAR, AND ROUND HSS COLUMNS
10. WEB STIFFENERS SHALL BE PROVIDED IN WIDE FLANGE SHAPES AS FOLLOWS:
- A) **COLUMN WEBS AT FULLY DEVELOPED MOMENT CONNECTIONS** — STIFFENERS SHALL BE COMPLETE PENETRATION GROOVE WELDED WITH SAME THICKNESS AND GRADE AS THE BEAM FLANGES. WHERE MOMENT CONNECTIONS OCCUR ON COLUMN FLANGES AND COLUMN WEBS, STIFFENER THICKNESS SHALL BE EQUAL THE VECTOR SUMMATION OF THE RESPECTIVE BEAM FLANGE THICKNESSES.
- B) **BEAM WEBS WHERE BEAMS BEAR ON A COLUMN** — SAME THICKNESS AND STRENGTH AS COLUMN FLANGES.
- C) **BEAM WEBS WHERE COLUMN BEARS ON A BEAM (POST UP OR STUB COLUMN)** — SAME THICKNESS AND STRENGTH AS COLUMN FLANGES.
11. PROVIDE ALL NECESSARY HOLES IN MISCELLANEOUS STRUCTURAL STEEL MEMBERS FOR ATTACHMENT OF NON-STRUCTURAL ITEMS (IE: HOLES FOR WINDOW HEAD ANCHORS). SEE ARCHITECTURAL DRAWINGS FOR REQUIREMENTS.
12. SPLICING OF STRUCTURAL STEEL MEMBERS WHERE NOT DETAILED IS PROHIBITED WITHOUT PRIOR APPROVAL OF THE STRUCTURAL ENGINEER.
13. ARCHITECTURALLY EXPOSED STRUCTURAL STEEL (AESS): WHERE NOTED ON PLANS OR BY THE ARCHITECT SHALL CONFORM TO AISC 303 SECTION 10
14. ALL CONNECTION BOLTS FOR STRUCTURAL STEEL MEMBERS SHALL CONFORM TO ASTM A325 EXCEPT WHERE NOTED OTHERWISE. MINIMUM SIZE SHALL BE 3/4 INCH DIAMETER UNLESS NOTED OTHERWISE. BOLTS SHALL BE DIRECT TENSION INDICATING BOLTS CONFORMING TO ASTM F1552 WITH HARDENED WASHERS UNDER THE NUT AND SACRIFICIAL SPLINES. HEX NUTS SHALL CONFORM TO ASTM A563 AND WASHERS SHALL CONFORM TO ASTM F436.
15. SHOP BOLTED CONNECTIONS ARE PERMISSIBLE IF SUFFICIENT BOLT CLEARANCE IS AVAILABLE FOR TIGHTENING OF HIGH STRENGTH BOLTS. CLEARANCES SHALL BE IN ACCORDANCE WITH TABLE 7-16 AND 7-17 OF THE THIRTEENTH EDITION OF THE MANUAL OF STEEL CONSTRUCTION OF THE AISC. ALL STEEL MEMBERS AND ASSEMBLIES SHALL BE SHOP FABRICATED TO THE GREATEST EXTENT POSSIBLE. TRUSSES SHALL BE FULLY SHOP ASSEMBLED. FIELD SPLICES FOR SHIPPING SHALL ONLY BE AS APPROVED BY THE ENGINEER OF RECORD. THE STEEL FABRICATOR AND THE STEEL ERECTOR SHALL COORDINATE THE SHOP FABRICATION, SHIPPING AND ERECTION OF ALL STRUCTURAL MEMBERS AND ASSEMBLIES.
16. ALL BRICK SUPPORT ANGLES ARE DESIGNED TO FULLY SUPPORT THE BRICK VENEER WITH SOME NORMAL DEFLECTION AS THE BRICK IS INSTALLED. LEDGER ANGLE FOR FASCIA BRICK SUPPORT SHALL BE INSTALLED SUCH THAT THE SWEEP OR CAMBER DOES NOT EXCEED 1/8 INCH DEVIATION FROM STRAIGHT. BRICK SHALL BE INSTALLED WITHOUT SHORING THE SUPPORT ANGLE DURING CONSTRUCTION. SHORING THE BRICK DURING CONSTRUCTION CAN RESULT IN HORIZONTAL BED JOINT CRACKING WHEN THE SHORES ARE REMOVED.
17. HEADED ANCHORS SHALL BE MANUFACTURED FROM COLD DRAWN WIRE CONFORMING TO ASTM A108, GR.50 WITH FLUXED ENDS. STUDS SHALL BE AUTOMATICALLY END WELDED WITH SUITABLE STUD WELDING EQUIPMENT IN ACCORDANCE WITH AWS D1.1. STUDS FOR EMBEDDED PLATES AND OTHER ANCHORS SHALL BE SHOP WELDED. STUDS FOR COMPOSITE BEAMS SHALL BE FIELD WELDED.
18. ALL STRUCTURAL STEEL WHICH IS OUTSIDE THE BUILDING ENVELOPE SHALL BE HOT DIPPED GALVANIZED. ZINC COATING SHALL MEET THE REQUIREMENTS OF ASTM 123-73, WITH A MINIMUM COATING CLASS OF G100 AND SHALL BE APPLIED AFTER FABRICATION. ALL FIELD WELDS SHALL BE GROUND SMOOTH AND TOUCHED UP WITH A ZINC RICH PAINT.
19. STEEL COLUMNS SHALL BE SPLICED A MINIMUM OF 4'-0" ABOVE THE FINISH FLOOR IN STORIES WHERE SPLICES OCCUR. COLUMNS SHALL BE SPLICED EVERY TWO LEVELS. COLUMNS SHALL HAVE HOLES FOR 3/4" DIAMETER SAFETY CABLES OR PLATES WITH A HOLE WELDED TO THE COLUMN. PROVIDE AN L3x3x1/4 DECK SUPPORT ANGLE ON ALL SIDES OF THE COLUMN.
20. THE GENERAL CONTRACTOR AND HIS SUBCONTRACTOR'S SHALL COMPLY TO OSHA 29 CFR 1926 SUBPART R, SAFETY STANDARDS FOR STEEL ERECTION.

21. AS SCOPE AND PERFORMANCE DOCUMENTS, THE DRAWINGS AND SPECIFICATIONS DO NOT INDICATE OR DESCRIBE ALL OF THE WORK REQUIRED FOR THE PERFORMANCE AND COMPLETION OF THIS WORK. THE CONTRACTOR SHALL BE SOLELY RESPONSIBLE FOR THE FABRICATION AND INSTALLATION OF ALL MISCELLANEOUS METAL ITEMS INDICATED, DESCRIBED, OR IMPLIED ON THE STRUCTURAL AND/OR THE ARCHITECTURAL DRAWINGS. MISCELLANEOUS STEEL ITEMS, WITHIN AN ASSEMBLY AND NOT ATTACHED TO THE STRUCTURE, ARE THE RESPONSIBILITY OF THE GENERAL CONTRACTOR AND HIS SUBCONTRACTORS WHETHER THEY ARE SHOWN OR NOT SHOWN ON THE ARCHITECTURAL OR STRUCTURAL DRAWINGS. SUCH ASSEMBLIES INCLUDE BUT ARE NOT LIMITED TO, EXTERIOR AND INTERIOR WALL ASSEMBLIES, CEILING ASSEMBLIES, PARTITION ASSEMBLIES, SHELF AND CABINET ASSEMBLIES AND ALL OTHER SIMILAR ASSEMBLIES. ANY MISCELLANEOUS METAL ITEMS INDICATED ON THE ARCHITECTURAL DRAWINGS AND NOT SHOWN ON STRUCTURAL DRAWINGS SHALL BE A MINIMUM OF L4x4x1/2", C7x9.8, 3/8" PLATE OR HSS4x4x3/8" UNLESS OTHERWISE APPROVED BY THE STRUCTURAL ENGINEER.

TIMBER NOTES

1. TIMBER SHALL CONFORM TO NATIONAL DESIGN SPECIFICATION FOR STRESS GRADE LUMBER AND ITS FASTENINGS, NATIONAL FOREST PRODUCTS ASSOCIATE'S LATEST EDITION.
2. MATERIALS FOR FRAMING LUMBER SUBJECT TO BENDING STRESSES SUCH AS BEAMS, JOISTS, RAFTERS, HEADERS, AND OTHER HORIZONTAL MEMBERS SHALL BE SOUTHERN PINE NO. 2 KD (MC 15) CONSTRUCTION MINIMUM, UNLESS A HIGHER GRADE IS SHOWN ON THE DRAWINGS.
3. MATERIALS FOR STUD WALLS AND COLUMNS SHALL BE SOUTHERN PINE NO. 2 GRADE TIMBER OR EQUIVALENT DOUGLAS FIR-LARCH UNLESS SHOWN OTHERWISE ON THE DRAWINGS.
4. MATERIALS MUST BE GRADE MARKED.
5. LAMINATED STRUCTURAL LUMBER (LSL), OTHER THAN GLULAM MEMBERS, SHALL BE PARALLEL STRAND LUMBER HAVING THE FOLLOWING MINIMUM DESIGN PROPERTIES:

MAXIMUM BENDING STRESS (Fb)	2,900 PSI
MODULUS OF ELASTICITY (E)	2,000,000 PSI
MAXIMUM COMPRESSIVE STRESS (Fc)	2,900 PSI
MAXIMUM SHEAR STRESS (Fv)	290 PSI

6. PLYWOOD ROOF DECKING SHALL BE APA RATED CD INTERIOR WITH EXTERIOR GLUE, THICKNESS AS SHOWN ON THE DRAWINGS. INSTALL PLYWOOD WITH FACE GRAIN ACROSS SUPPORTS. PROVIDE PLYWOOD SHEATHING CLIPS AT ALL FREE EDGES. PLYWOOD SPAN RATING SHALL BE 32/16. NAIL PLYWOOD TO FRAMING WITH 8d HOT-DIP GALVANIZED NAILS AS FOLLOWS:

ROOF ZONE NAILING PATTERNS:			
	FIRST 5' OF GABLED END	FIRST 4' FROM EDGE & RIDGE	ALL OTHERS
PANEL EDGES	4" O.C.	6" O.C.	6" O.C.
PANEL FIELD	6" O.C.	6" O.C.	12" O.C.

NAIL TO ALL SUPPORTS AT 4" O.C. FOR A 10'-0" SQUARE AREA AT CORNERS.

(USE 8d RING SHANK HOT-DIP GALVANIZED NAILS WHEN MEAN ROOF HEIGHT EXCEEDS 25 FEET)

7. PLYWOOD FLOOR DECKING SHALL BE APA RATED CD INTERIOR WITH EXTERIOR GLUE, THICKNESS AS SHOWN ON THE DRAWINGS. INSTALL PLYWOOD WITH FACE GRAIN ACROSS SUPPORTS. PLYWOOD SPAN RATING SHALL BE 48/24. NAIL PLYWOOD 6" O.C. ALONG PANEL EDGES AND 10" O.C. AT INTERMEDIATE SUPPORTS AND BLOCKING WITH 10d HOT-DIP GALVANIZED MINIMUM NAILS.
8. PLYWOOD WALL SHEATHING SHALL BE APA RATED CD INTERIOR WITH EXTERIOR GLUE, THICKNESAS SHOWN ON THE DRAWINGS. SPAN RATING SHALL BE 32/16. NAIL PLYWOOD AT 4" O.C. ALONG PANEL EDGES AND 12" O.C. AT INTERMEDIATE SUPPORTS AND BLOCKING WITH 10d MINIMUM NAILS UNLESS SHOWN OTHERWISE ON THE DRAWINGS. EXTERIOR GYPSUM WALL SHEATHING (SEE ARCHITECTURAL DRAWINGS) SHALL BE NAILED AT 4" O.C. ALONG PANEL EDGES AND INTERMEDIATE SUPPORTS WITH NO. 11, 1 3/4" LONG, 7/16" HEAD HOT-DIP GALVANIZED NAILS MINIMUM.
9. DOUBLE JOISTS UNDER ALL PARTITIONS PARALLEL WITH JOISTS. LAP JOISTS 4 INCHES MINIMUM OVER DROPPED BEAMS AND BEARING PARTITIONS.
10. UNLESS OTHERWISE NOTED ON THE PLANS PROVIDE FIVE JOISTS DIRECTLY BELOW ALL LOAD BEARING PARTITIONS WHEN FLOOR JOISTS ARE PARALLEL TO PARTITIONS. WHEN LOAD BEARING PARTITIONS ARE PERPENDICULAR TO JOISTS USE DOUBLE JOISTS AT EACH LOCATION WHERE PARTITION CROSSES JOISTS, AND SOLID DOUBLE BLOCKING CONTINUOUSLY UNDER WALL. DOUBLE JOISTS EACH SIDE OF CHASE WALLS PARALLEL WITH JOISTS AND PROVIDE 2x SOLID BLOCKING AT 48 INCHES ON CENTER BETWEEN DOUBLE JOISTS.
11. BRIDGING BETWEEN JOISTS AND RAFTERS SHALL BE 1x4 WOOD OR 16 GAGE HOT-DIP GALVANIZED STEEL CROSS-BRIDGING OR 2x SOLID BRIDGING AT ALL BEARING LOCATIONS AND AT 8 FOOT MAXIMUM INTERVALS.
12. BEAMS MADE UP OF MULTIPLE 2x PIECES SHALL NOT BE SPLICED EXCEPT OVER SUPPORTS. ALL MULTI PLY MEMBER BEAMS SHALL BE ATTACHED TOGETHER BY GLUEING AND NAILING WITH 10d NAILS AT 6" O.C. TOP AND BOTTOM FOR EACH PLY. FLITCH BEAMS WITH STEEL PLATES SHALL BE BOLTED TOGETHER WITH 1/2" DIAMETER HOT-DIP GALVANIZED A307 THRU BOLTS AT 1'-0" O.C. STAGGERED FROM TOP TO BOTTOM.
13. PROVIDE TRIPLE STUDS AT ALL CORNERS AND AT ALL BEAM BEARINGS THROUGH TO FOUNDATION UNLESS NOTED OTHERWISE. PROVIDE STUDS AT BEAM BEARINGS TO MATCH BEAM WIDTH WHERE BEAM WIDTH EXCEEDS 4 1/2 INCHES.
14. ANCHOR WOOD SILLS (PRESSURE TREATED) TO CONCRETE WITH 1/2" DIA. x 9" LONG HOT-DIP GALVANIZED, HOOKED ANCHOR BOLTS WITH 3/16" WIDE TYPE 'B' HOT-DIP GALVANIZED WASHERS EMBEDDED 7" MINIMUM AT 48 INCHES MAX. O.C. AT CORNERS AND DOOR OPENINGS PROVIDE ONE ANCHOR BOLT AT 8 INCHES IN EACH DIRECTION FROM CORNER. PROVIDE TWO BOLTS MINIMUM PER PIECE OF SILL PLATE.
15. HOLES NO GREATER THAN 1/3 THE DEPTH OF THE JOIST MAY BE CUT HORIZONTALLY THRU JOISTS AND SHALL NOT BE WITHIN 2 INCHES OF THE TOP OR BOTTOM OF THE JOIST.
16. PREFABRICATED TIMBER TRUSSES SHALL BE FABRICATED BY A CERTIFIED TIMBER TRUSS MANUFACTURER.
17. TRUSSES SHALL BE FABRICATED WITH WOOD CHORDS AND WEBS IN ACCORDANCE WITH THE NATIONAL DESIGN STANDARD FOR METAL PLATE CONNECTED WOOD TRUSS CONSTRUCTION, ANSI/TPI 1, LATEST EDITION, BY THE TRUSS PLATE INSTITUTE.
18. CONTRACTOR SHALL PROVIDE AND INSTALL ALL NECESSARY BRACING FOR TIMBER TRUSSES. BRACING SHALL BE IN ACCORDANCE WITH THE RECOMMENDATIONS FOR BRACING WOOD TRUSSES, PUBLICATION H1B, LATEST EDITION, BY THE TRUSS PLATE INSTITUTE.
19. TRUSS MANUFACTURER SHALL SUBMIT DRAWINGS FOR APPROVAL SHOWING ALL MEMBER FORCES, SIZES AND CONNECTORS. DRAWINGS SHALL BE SEALED BY A LICENSED ENGINEER IN THE STATE WHERE THE PROJECT IS LOCATED. ALL TEMPORARY AND PERMANENT BRACING OF THE TRUSSES SHALL BE DESIGNED AND DETAILED BY A LICENSED ENGINEER. CHANGES IN THE TRUSS LAYOUT SHOWN ON THE CONTRACT DRAWINGS BY THE TRUSS MANUFACTURER WILL REQUIRE CHANGES IN THE LOCATIONS AND QUANTITIES OF ROOF TRUSS AND ROOF GIRDER TRUSS UPLIFT ANCHORS AND HOLDDOWNS AND SHEARWALL SIZES, LOCATIONS AND HOLDDOWNS. GENERAL CONTRACTOR SHALL COORDINATE ANY CHANGES IN THE TRUSS LAYOUT WITH THE ENGINEER OF RECORD. ADDITIONAL DESIGN SERVICES DUE TO THESE CHANGES WILL BE CHARGED TO THE GENERAL CONTRACTOR.
20. TYPICAL TRUSS LOADING IS SHOWN ON THE DRAWINGS. THE MANUFACTURER SHALL EXAMINE THE DRAWINGS FOR SPECIAL CONDITIONS AND/OR LOADS NOT SHOWN AND PROVIDE FOR SUCH IN THE DESIGN.
21. AT BUILDING ENDS, SPECIAL GABLE-END TRUSSES SHALL BE USED. TRUSSES SHALL BE DESIGNED AND FABRICATED WITH VERTICAL STUDS NO MORE THAN 16 INCHES ON CENTER. NARROW FACE OF STUD SHALL BE PARALLEL TO FACE OF EXTERIOR WALL OR NARROW FACE OF STUD MAY BE PERPENDICULAR TO EXTERIOR FACE OF BUILDING. STUDS SHALL BRACED AS REQUIRED FOR THE DESIGN WIND LOAD. AT GABLE END WALLS, STUDS SHALL BE BALLOON FRAMED TO THE BOTTOM OF THE TRUSS.
22. PLANS AND DETAILS FOR FRAMING ARE A SCHEMATIC REPRESENTATION OF THE FRAMING AT VARIOUS LOCATIONS AND CONDITIONS ON THIS PROJECT. THE CONTRACTOR SHALL NOT SCALE OR COUNT FRAMING MEMBERS SHOWN AS A SUBSTITUTE FOR SHOP DRAWINGS AND AN ACCURATE QUANTITY TAKEOFF. THE CONTRACTOR IS RESPONSIBLE FOR PROVIDING ALL FRAMING NECESSARY TO COMPLETELY FRAME THE PROJECT AND PROVIDE FOR ALL CONDITIONS SHOWN ON THE ARCHITECTURAL DRAWINGS.
23. JOIST AND RAFTER HANGERS, TIES, HOLDDOWNS AND OTHER PRE-ENGINEERED CONNECTORS SHALL BE "SIMPSON STRONG-TIE" OR APPROVED EQUAL. SIZE AND USAGE SHALL BE AS SHOWN ON THE DRAWINGS, SPECIFIED IN THESE NOTES AND AS RECOMMENDED BY THE MANUFACTURER. ALL CONNECTORS SHALL BE POST HOT-DIP GALVANIZED COATED AFTER FABRICATION OR STAINLESS STEEL.
24. INSTALL A SIMPSON "H1O" OR TWO (2)-"H2.5A" METAL TIES AT THE CONNECTION BETWEEN ALL RAFTERS OR TRUSS ENDS WHERE THEY BEAR ON A WOOD SUPPORT FOR 10'-0" IN ANY DIRECTION FROM BUILDING CORNERS. DOUBLED UP CLIPS SHALL BE INSTALLED DIAGONALLY ACROSS FROM EACH OTHER ON OPPOSITE SIDES OF THE TOP PLATE. INSTALL A SIMPSON "H2.5A" AT ALL OTHER TRUSS ENDS. METAL ANCHORS AT ROOF GIRDER TRUSS LOCATIONS SHALL BE PROVIDED IN ACCORDANCE WITH THE TABLE PROVIDED ON THE DRAWINGS. SIZE AND USAGE SHALL BE VERIFIED BY THE STRUCTURAL ENGINEER.
25. INSTALL A SIMPSON "H2.5A" METAL TIE AT THE TOP AND A SIMPSON "H3" METAL TIE AT THE BOTTOM OF EVERY EXTERIOR STUD WHERE THE STUD JOINS THE TOP PLATE AND SILL PLATE. WHERE AN "H2.5A" METAL TIE IS REQUIRED AT TRUSS ENDS, INSTALL TWO (2)-"H3" METAL TIES AT THE BOTTOM OF EVERY EXTERIOR STUD WHERE THE STUD JOINS THE SILL PLATE. WHERE "H1O" TIES IS REQUIRED AT TRUSS ENDS, DOUBLED UP CLIPS SHALL BE INSTALLED DIAGONALLY ACROSS FROM EACH OTHER ON OPPOSITE SIDES OF THE TOP PLATE OR BOTTOM SILL PLATE.

26. ALL TIMBER OUTSIDE THE BUILDING ENVELOPE SHALL BE PRESSURE TREATED. ALL CONNECTIONS OUTSIDE THE BUILDING ENVELOPE SHALL BE MADE WITH HOT-DIP GALVANIZED BOLTS OR NAILS.



ARCHITECTURE | DESIGN | CONSTRUCTION
15810 PARK TEN PLACE, SUITE 300
HOUSTON, TEXAS 77084
713-465-4650
www.sligroup.com

© COPYRIGHT




264 FM 969 BLDG. 3
BASTROP, TX 78602

Project Number : 8899

ISSUED FOR CLIENT APPROVAL	DATE
ISSUED FOR BIDDING	
ISSUED FOR PERMIT	09/10/26
ISSUED FOR CONSTRUCTION	

REVISIONS

MARK	DESCRIPTION	DATE

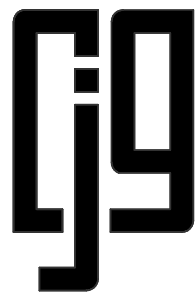

CJG ENGINEERS
STRUCTURAL ENGINEERS
TEXAS ENGINEERING FIRM
NO. F-170
6051 NORTH COURSE DRIVE
SUITE 375
HOUSTON, TEXAS 77072
713.780.3345

The information, ideas, designs, details, layouts, techniques, features, arrangements, plans, sequences, dimensions, allowances, tolerances, conceptions, specifications, intentions, technology or embodiments, as illustrated, arranged, displayed, noted, recorded, indicated, represented, disclosed, evidenced, detailed or otherwise reduced to tangible form hereon, either expressly, inherently or by implication, are the confidential and proprietary information of SLI Design, Inc., and shall not be used for any purpose other than the specific project or undertaking identified on the drawing title block or legend for which they are and have been prepared by SLI Design, Inc. Any other reproduction, disclosure or use of any portion of the confidential and proprietary information of SLI Design, Inc., shall be a breach of the obligation of confidence created by the acceptance of this drawing from SLI Design, Inc. for a specific project or Contract. Any copying, duplicating, reproducing, utilization, alteration, modification, revision or change to this drawing, is expressly prohibited unless done with the prior written consent or approval of SLI Design, Inc., and shall not be undertaken without receipt of such prior written approval. This drawing is loaned by SLI Design, Inc., for the limited purpose of complying with a specific Contract. The drawing remains the property of SLI Design, Inc., and shall be returned upon request or completion of the contract, unless specifically authorized by Contract, under which it was loaned.

PRINT DATE: 9/10/2026 12:12:20 PM



DRAWING TITLE GENERAL NOTES		
DRAWN BY	JM	SHEET NO.
CHECKED BY	BG	S002
APPROVED BY		

STRUCTURAL TESTING AND INSPECTIONS

EARTHWORK TESTING

- I. DURING EARTHWORK OPERATIONS KEEP A COMPETENT TRAINED TECHNICIAN ASSIGNED TO THE PROJECT. SERVICES PROVIDED SHALL INCLUDE:
- A) OBSERVE STRIPPING OPERATIONS AND EVALUATE THE REQUIRED STRIPPING DEPTH DURING THESE OPERATIONS.
- B) OBSERVE PROOFROLLING OPERATIONS AFTER SITE STRIPPING. DETERMINE IF ANY SOFT SPOTS NEED TO BE UNDERCUT TO FIRM SOILS, REPLACED WITH SELECT FILL AND RECOMPACTED.
- C) VERIFY THAT THE SUBGRADE SHALL THEN BE SCARIFIED AND MOISTURE CONDITIONED TO A SIX (6) INCH DEPTH AND THEN RECOMPACTED TO BETWEEN 95 AND 100 PERCENT OF THE MAXIMUM DRY DENSITY AS DETERMINED BY THE STANDARD PROCTOR DENSITY TEST (ASTM D698). THE MOISTURE CONTENT SHALL BE BETWEEN OPTIMUM AND +3 PERCENT OF THE OPTIMUM MOISTURE CONTENT. PROVIDE A MINIMUM OF FOUR (4) FIELD DENSITY TESTS ON THE SUBGRADE OR ONE (1) FOR EVERY 2,500 SQUARE FEET WHICHEVER IS GREATER.
- D) STRUCTURAL SELECT FILL PAD MATERIAL SHALL BE TESTED FOR ACCEPTABILITY AND A MOISTURE DENSITY CURVE SHALL BE ESTABLISHED. SELECT FILL MATERIAL SHALL BE AN INORGANIC SANDY CLAY WITH LIQUID LIMIT BETWEEN 26 AND 35 AND PLASTICITY INDEX BETWEEN 12 AND 20.
- E) SELECT FILL SHALL BE PLACED IN EIGHT INCH LOOSE LIFTS AND COMPACTED TO BETWEEN 95 AND 100 PERCENT OF THE MAXIMUM DRY DENSITY AS DETERMINED BY THE STANDARD PROCTOR DENSITY TEST (ASTM D698). THE MOISTURE CONTENT SHALL BE BETWEEN -1 AND +3 PERCENT OF THE OPTIMUM MOISTURE CONTENT FOR SELECT FILL.
- F) SELECT FILL MATERIAL SHALL BE TESTED DURING PLACEMENT OF EACH LIFT FOR THE ATTERBERG LIMITS IN ACCORDANCE WITH ASTM D4318-98 METHOD B "STANDARD TEST METHOD FOR LIQUID LIMIT, PLASTIC LIMIT AND PLASTICITY INDEX OF SOILS" TO VERIFY THAT THE SELECT FILL MATERIAL IS IN ACCORDANCE WITH THE ORIGINALLY APPROVED SELECT FILL MATERIAL. PROVIDE A MINIMUM OF ONE (1) TEST PER LIFT OR ONE (1) FOR EVERY 2,500 SQUARE FEET WHICHEVER IS GREATER WITH A MAXIMUM OF TEN (10) PER LIFT.
- G) OBSERVE THE EXCAVATION DAILY AND ENSURE THAT THE CONTRACTOR MAINTAINS A CLEAN EXCAVATION THAT IS FREE OF WATER 100% OF THE TIME. CONTRACTOR SHALL PROVIDE PUMPS AS REQUIRED TO REMOVE ANY WATER AT ALL TIMES.
- H) OBSERVE GRADING OPERATIONS TO ENSURE THAT PROPER DRAINAGE AWAY FROM THE BUILDING PAD IS PROVIDED.

SPREAD FOOTINGS TESTING

- I. DURING SPREAD FOOTING OPERATIONS KEEP A COMPETENT TRAINED TECHNICIAN ASSIGNED TO THE PROJECT. SERVICES PROVIDED SHALL INCLUDE:
- A) OBSERVING THE BOTTOM OF FOOTING FOR CLEANLINESS.
- B) CHECKING FOOTING BOTTOM FOR PROPER BEARING MATERIAL.
- C) NOTING DEPTH AND SIZE OF ALL FOOTINGS.
- D) VERIFY QUANTITY, SIZE AND LOCATION OF REINFORCEMENT AND CLEAR COVER REQUIREMENTS.
- E) CHECK FOR CAVING OF FOOTING WALLS.
- F) CHECKING THAT THE PILASTER IS CONCENTRIC WITH THE FOOTING.
- G) CHECKING THAT COLUMN OR GRADE BEAM DOWELS ARE LOCATED PROPERLY.
2. ENSURE THAT THE SPOILS FROM THE FOOTING EXCAVATIONS ARE REMOVED FROM THE BUILDING PAD.

CONCRETE TESTING

- I. CONCRETE MIX DESIGNS SHALL BE SUBMITTED FOR REVIEW INDICATING CONFORMANCE WITH ACI 301, LATEST EDITION, CHAPTER 4, SECTION 4.2.3.
2. SLUMP TESTS, CONFORMING TO ASTM C143, SHALL BE TAKEN AT THE POINT OF DISCHARGE AT THE SAME RATE AS NOTED BELOW IN NOTE NUMBER 5.
3. AIR CONTENT TESTS CONFORMING TO ASTM C173, VOLUMETRIC METHOD FOR LIGHTWEIGHT OR NORMAL WEIGHT CONCRETE; ASTM C231 PRESSURE METHOD FOR NORMAL WEIGHT CONCRETE; SHALL BE TAKEN FOR EACH DAY'S POUR OF EACH TYPE OF AIR-ENTRAINED CONCRETE.
4. CONCRETE TEMPERATURE SHALL BE TESTED HOURLY WHEN AIR TEMPERATURE IS 40 DEG F (4 DEG C) AND BELOW, WHEN 80 DEG F (27 DEG C) AND ABOVE, AND EACH TIME A SET OF COMPRESSION TEST SPECIMENS IS MADE.
5. ONE SET OF FOUR COMPRESSION TEST SPECIMENS CONFORMING TO ASTM C31 SHALL BE MOLDED AND STORED FOR LABORATORY-CURED SPECIMENS. COMPRESSIVE STRENGTH TESTS SHALL CONFORM TO ASTM C39 AND SHALL CONSIST OF ONE SET FOR EACH DAY'S POUR EXCEEDING 5 CU. YDS. PLUS ADDITIONAL SETS FOR EACH 50 CU. YDS. MORE THAN THE FIRST 25 CU. YDS OF EACH CONCRETE CLASS PLACED IN ANY ONE DAY. ONE SPECIMEN SHALL BE TESTED AT 7 DAYS, TWO SPECIMENS SHALL BE TESTED AT 28 DAYS, AND ONE SPECIMEN SHALL BE RETAINED FOR LATER TESTING AS REQUIRED.
6. VERIFY CONCRETE IS BEING CONSOLIDATED IN ACCORDANCE WITH THE RECOMMENDATIONS OF ACI 318 AND ACI 308R, LATEST EDITION.
7. VERIFY THAT POST INSTALLED ANCHORS ARE AS SPECIFIED AND THAT THE ANCHORS ARE INSTALLED PER THE MANUFACTURER'S RECOMMENDATIONS AND REQUIREMENTS.

REINFORCING STEEL INSTALLATION

- I. DURING CAST-IN-PLACE CONCRETE STRUCTURAL MEMBER REINFORCING PLACEMENT OPERATIONS KEEP A COMPETENT TRAINED TECHNICIAN ASSIGNED TO THE PROJECT. INSPECT REINFORCING UTILIZING ACI 311-4R "GUIDE FOR CONCRETE INSPECTION" AS A GUIDE. SERVICES PROVIDED SHALL INCLUDE:
- A) VERIFY TYPE AND GRADE OF ALL REINFORCING STEEL.
- B) VERIFY REBAR IS FREE OF OIL, DIRT, EXCESSIVE RUST AND FROM DAMAGE IN SHIPMENT TO SITE.
- C) VERIFY REINFORCING IS ADEQUATELY TIED, CHAIRED AND SUPPORTED TO PREVENT DISPLACEMENT DURING CONCRETE PLACEMENT.
- D) VERIFY MINIMUM AND MAXIMUM CLEAR DISTANCES BETWEEN BARS AND MINIMUM STRUCTURAL DISTANCE TO OUTSIDE OF CONCRETE.
- E) VERIFY QUANTITY, SIZE AND LOCATION OF REINFORCEMENT.
- F) VERIFY MINIMUM CONCRETE COVER IS MAINTAINED BETWEEN REBAR AND SURFACE OF CONCRETE.
- G) VERIFY SIZE AND PLACEMENT OF REBAR. VERIFY LAP LENGTHS, LOCATIONS AND STAGGERS AND VERIFY BENDS FOR MINIMUM DIAMETER, SLOPE AND LENGTH. VERIFY HOOKED BAR LENGTHS AND LOCATIONS.

POST INSTALLED ANCHORS — FIELD QUALITY CONTROL

- I. THE INTERNATIONAL BUILDING CODE (IBC 2018) REQUIRES SPECIAL INSPECTION OF ALL POST-INSTALLED ANCHORS. ACI 318-19 SECTIONS 26.13.1.5 AND 26.13.1.6 REQUIRE THAT ALL INSPECTIONS OF MECHANICAL AND ADHESIVE ANCHORS, RESPECTIVELY, ARE PERFORMED BY A CERTIFIED FIELD INSPECTOR SPECIFICALLY APPROVED FOR THAT PURPOSE BY THE SER AND THE BUILDING OFFICIAL. CERTIFICATION IS ESTABLISHED THROUGH AN INDEPENDENT ASSESSMENT SUCH AS THE ACI POST-INSTALLED CONCRETE ANCHOR INSTALLATION INSPECTOR PROGRAM OR SIMILAR PROGRAM WITH EQUIVALENT REQUIREMENTS. ADHESIVE ANCHORS INSTALLED IN HORIZONTAL OR UPWARDLY INCLINED ORIENTATIONS TO RESIST SUSTAINED TENSION LOADS SHALL BE CONTINUOUSLY INSPECTED DURING INSTALLATION BY A CERTIFIED INSPECTOR.
2. POST-INSTALLED EXPANSION AND ADHESIVE ANCHORS SHALL BE PROOF LOADED AS REQUIRED IN THE CONTRACT DOCUMENTS. A PERCENTAGE OF EACH TYPE AND SIZE OF EACH TYPE OF SIZE OF ANCHOR ASSEMBLY SHALL BE PROOF LOADED IN TENSION BY AN INDEPENDENT TESTING LABORATORY UNLESS OTHERWISE SHOWN ON THE CONTRACT DOCUMENTS.
- A) PROOF LOADING SHALL BE CONDUCTED AS CONFINED TENSION TESTING FOR ADHESIVE ANCHORS USING A CENTER-HOLE CYLINDER.
- B) THE INDEPENDENT TESTING LABORATORY SHALL SUBMIT AN ANCHORAGE TESTING PLAN TO THE SER TO ENSURE THE TESTING REQUIREMENTS ARE FULFILLED.
- C) PROOF LOAD RANDOM SAMPLE RATES AS FOLLOWS:

TYPE OF ANCHOR	SAMPLE RATE (PERCENT)
REINFORCING FOR SLAB ON GROUND	5
REINFORCING — GRADE BEAMS	30
REINFORCING — CONCRETE BEAMS	50
REINFORCING — CONCRETE COLUMNS	50
ANCHOR BOLTS NEW OR REPLACEMENT — SHEAR ONLY	25
ANCHOR BOLTS NEW OR REPLACEMENT — MOMENT FRAMES	50
ANCHORS FOR SHEAR TABS/PLATES OR ANGLES	30
ANCHORS IN TENSION — STRUCTURAL MEMBERS	50
ANCHORS IN TENSION — NON-STRUCTURAL MEMBERS	25
ANCHORS SUPPORTING LIFE SAFETY DEVICES	100

3. POST-INSTALLED EXPANSION AND ADHESIVE ANCHORS SHALL BE PROOF LOADED TO LOAD LEVELS AS SHOWN ON THE CONTRACT DOCUMENTS, OR AS INDICATED ON THE STRUCTURAL DRAWINGS FOR THE SPECIFIC ANCHOR TYPES ABOVE. PROOF LOADING OF ADHESIVE ANCHORS SHALL BE PERFORMED AFTER A MINIMUM CURING PERIOD SPECIFIED BY THE MANUFACTURER.
4. ANCHORS SHALL HAVE NO VISIBLE INDICATIONS OF DISPLACEMENT OR DAMAGE DURING OR AFTER PROOF LOAD APPLICATION. CONCRETE CRACKING IN THE VICINITY OF THE ANCHOR AFTER LOADING SHALL BE CONSIDERED A FAILURE.
5. IF AN ANCHOR FAILS, MODIFY ALL INSTALLATIONS OF THE SAME TYPE AND RETEST UNTIL SATISFACTORY RESULTS ARE ACHIEVED
6. IF MORE THAN 5 PERCENT OF THE TESTED ANCHORS FAIL TO ACHIEVE THE SPECIFIED PROOF LOAD WITHIN THE LIMITS DEFINED ON THESE DRAWINGS, THEN 100 PERCENT OF THE ANCHORS OF THE SAME DIAMETER AND TYPE AS THE FAILED ANCHOR SHALL BE PROOF TESTED, UNLESS OTHERWISE DIRECTED BY THE SER.
7. PROVIDE WRITTEN FASTENER LOAD TEST REPORTS AND INTERMITTENT SPECIAL INSPECTION REPORTS OF POST INSTALLED FASTENERS AS THE WORK PROGRESSES.

STRUCTURAL STEEL TESTING

- I. CERTIFY WELDERS FOR THE WELD TYPES IN THE PROJECT AND CONDUCT INSPECTIONS AND TESTS AS REQUIRED, AS A MINIMUM, WELDERS SHALL BE AISC CERTIFIED. RECORD TYPES AND LOCATIONS OF DEFECTS FOUND IN WORK. RECORD WORK REQUIRED AND PERFORMED TO CORRECT DEFICIENCIES.
2. VISUALLY INSPECT 100% OF ALL FILLET WELDS.
3. VISUALLY INSPECT 100% OF ALL FULL PENETRATION WELDS, TEST 20% OF ALL FULL PENETRATION WELDS BY ONE OF THE FOLLOWING METHODS: LIQUID PENETRANT INSPECTION (ASTM E165), MAGNETIC PARTICLE INSPECTION (ASTM E709; PERFORMED ON THE ROOT PASS AND ON THE FINISHED WELD; CRACKS AND ZONES OF INCOMPLETE FUSION OR PENETRATION IS NOT ACCEPTABLE). RADIOGRAPHIC INSPECTION (ASTM E94 AND ASTM E142; MINIMUM QUALITY LEVEL OF "2-T"), OR ULTRASONIC INSPECTION (ASTM E164). IF FAILURE RATE IS 20% OR GREATER, TEST 100% OF WELDS AT CONTRACTOR'S EXPENSE UNTIL FAILURE RATE FALLS BELOW 20%.
4. ALL WELDS THAT FAIL SHALL BE REWELDED AND RETESTED UNTIL THEY PASS THE TEST. TEST TWO ADDITIONAL WELDS AT THE CONTRACTOR'S EXPENSE FOR EVERY WELD FAILURE.
5. BOLTS SHALL BE VISUALLY INSPECTED WHEN TWIST-OFF SPLINES ARE USED, OTHERWISE BOLTS SHALL BE SNUG TIGHT.
6. ALL FULL PENETRATION WELDS AT MOMENT CONNECTIONS REQUIRING TESTING SHALL BE TESTED AND CERTIFIED BY AN INDEPENDENT TESTING LABORATORY USING NON-DESTRUCTIVE TESTING METHODS. FOR SNUG WELDS, CERTIFICATION SHALL BE SUBMITTED PRIOR TO SHIPPING TO THE JOB SITE. FOR FIELD WELDS, CERTIFICATION SHALL BE SUBMITTED PRIOR FLOOR DECK INSTALLATION AND CONCRETE PLACEMENT AND PRIOR TO COVERING CONNECTIONS WITH FIREPROOFING OR ARCHITECTURAL FINISHES.

MASONRY TESTING

- I. MASONRY TESTING SHALL CONSIST OF A QUALIFIED TESTING LABORATORY PROVIDING THE FOLLOWING SERVICES:
- A) VERIFY QUANTITY, SIZE AND SPACING OF REQUIRED REINFORCING SHOWN ON THE DRAWINGS.
- B) OBSERVE THE INSTALLATION OF MASONRY UNITS.
- C) INSPECTION OF GROUT SPACE, IMMEDIATELY PRIOR TO CLOSING OF CLEANOUTS AND PRIOR TO ALL GROUTING OPERATIONS. VERIFY THAT THE SPECIFIED CELLS HAVE BEEN FULLY GROUTED.
- D) MONITOR THE PROPORTIONING, MIXING AND CONSISTENCY OF MORTAR AND GROUT. PROVIDE 28 DAY COMPRESSIVE STRENGTH TESTS ON EACH GROUT MIX IN ACCORDANCE WITH ASTM C1019. COMPRESSIVE TEST MASONRY PRISMS FOR EACH TYPE OF WALL. CONSTRUCTION IN ACCORDANCE WITH ASTM C1314. CONTRACTOR SHALL PREPARE ONE SET OF PRISMS FOR TESTING AT 28 DAYS. TESTS ARE TO BE CONDUCTED FOR EACH 2000 SQUARE FEET OF WALL INSTALLED, BUT NOT LESS THAN TWO TESTS.

SPECIAL INSPECTIONS AND STRUCTURAL TESTING

SPECIAL INSPECTION WORK AND THE FINAL LETTER OF COMPLIANCE HAVE NOT BEEN INCLUDED IN THE STRUCTURAL ENGINEER OF RECORD'S SCOPE OF SERVICES. THE OWNER IS RESPONSIBLE FOR OBTAINING THE SERVICES OF THE SPECIAL INSPECTOR AND THE TESTING LABORATORY. SPECIAL INSPECTIONS CAN BE PROVIDED BY AN INDEPENDENT SPECIAL INSPECTOR APPROVED BY THE BUILDING AUTHORITY. THE SPECIAL INSPECTION WORK DOES NOT INCLUDE THE TESTING LABORATORY SERVICES AS CALLED FOR ON THE DRAWINGS. ARRANGEMENTS FOR SPECIAL INSPECTIONS SHOULD BE MADE PRIOR TO THE COMMENCEMENT OF CONSTRUCTION. THE CONTRACTOR IS RESPONSIBLE FOR NOTIFYING THE TESTING LABORATORY AND SPECIAL INSPECTOR IN A TIMELY MANNER PRIOR TO PROCEEDING WITH CONSTRUCTION OPERATIONS. THE CONTRACTOR SHALL NOT PROCEED WITH ANY WORK REQUIRING INSPECTIONS WITHOUT THE TESTING LABORATORY'S OR SPECIAL INSPECTOR'S PRESENCE.

STRUCTURAL STATEMENT OF SPECIAL INSPECTIONS

THE STRUCTURAL SPECIAL INSPECTOR SHALL KEEP RECORDS OF ALL STRUCTURAL INSPECTIONS AND SHALL FURNISH INSPECTION REPORTS TO THE OWNER AND THE STRUCTURAL REGISTERED DESIGN PROFESSIONAL IN RESPONSIBLE CHARGE (SRDP). DISCOVERED DISCREPANCIES SHALL BE BROUGHT TO THE ATTENTION OF THE CONTRACTOR FOR CORRECTION. IF SUCH DISCREPANCIES ARE NOT CORRECTED, THE DISCREPANCIES SHALL BE BROUGHT TO THE ATTENTION OF THE OWNER AND THE SRDP. THE SPECIAL INSPECTION PROGRAM DOES NOT RELIEVE THE CONTRACTOR OF HIS RESPONSIBILITIES.

A FINAL REPORT OF SPECIAL INSPECTION DOCUMENTING COMPLETION OF ALL SPECIAL INSPECTIONS, TESTING AND CORRECTION OF ANY DISCREPANCIES NOTED IN THE INSPECTIONS SHALL BE SUBMITTED TO THE OWNER AND THE SRDP PRIOR TO ISSUANCE OF A CERTIFICATE OF OCCUPANCY AND USE.

STRUCTURAL SCHEDULE OF SPECIAL INSPECTIONS

QUALIFICATIONS OF INSPECTORS AND TESTING TECHNICIANS

THE QUALIFICATIONS OF ALL PERSONNEL PERFORMING SPECIAL INSPECTION AND TESTING ACTIVITIES ARE SUBJECT TO THE APPROVAL OF THE OWNER. THE CREDENTIALS OF ALL INSPECTORS AND TESTING TECHNICIANS SHALL BE PROVIDED TO THE SPECIAL INSPECTOR FOR THEIR RECORDS.

KEY FOR MINIMUM QUALIFICATION OF INSPECTION AGENTS

WHEN THE REGISTERED DESIGN PROFESSION IN RESPONSIBLE CHARGE OR SPECIAL INSPECTOR OF RECORD DEEMS APPROPRIATE THAT THE INDIVIDUAL PERFORMING THE STIPULATED TEST OR INSPECTION HAVE A SPECIFIC CERTIFICATION, LICENSE OR EXPERIENCE AS INDICATED BELOW, SUCH REQUIREMENT SHALL BE LISTED BELOW AND SHALL BE CLEARLY IDENTIFIED WITHIN THE SCHEDULE UNDER THE AGENT QUALIFICATION DESIGNATION.

PE/SE STRUCTURAL ENGINEER
A LICENSED SE OR PE SPECIALIZING IN THE DESIGN OF BUILDING STRUCTURES

PE/GE GEOTECHNICAL ENGINEER
A LICENSED PE SPECIALIZING IN SOIL MECHANICS AND FOUNDATIONS

EIT OR ENGINEER IN TRAINING
A GRADUATE ENGINEER WHO HAS PASSED THE FUNDAMENTALS OF ENGINEERING EXAM

EXPERIENCED TESTING TECHNICIAN

ETT OR EXPERIENCED TESTING TECHNICIAN
AN EXPERIENCED TESTING TECHNICIAN WITH A MINIMUM OF 5 YEARS EXPERIENCE WITH THE STIPULATED TEST OR INSPECTION

AMERICAN CONCRETE INSTITUTE (ACI) CERTIFICATION
ACI-CFTT CONCRETE FIELD-TESTING TECHNICIAN - GRADE I
ACI-CCI CONCRETE CONSTRUCTION INSPECTOR
ACI-LTT LABORATORY TESTING TECHNICIAN - GRADE I&2
ACI-STT STRENGTH TESTING TECHNICIAN

AMERICAN WELDING SOCIETY (AWS) CERTIFICATION
AWS-CWI CERTIFIED WELDING INSPECTOR
AWS/AISC-SSI CERTIFIED STRUCTURAL STEEL INSPECTOR

CHAPTER 17 OF THE 2018 INTERNATIONAL BUILDING CODE IS INTERPRETED TO REQUIRE SPECIAL INSPECTION FOR THE FOLLOWING ITEMS IN THE FOLLOWING TABLES:

SCHEDULE OF SPECIAL INSPECTIONS				
VERIFICATION/INSPECTION	SOIL/FOUNDATION INSPECTION		AGENT	
IBC SECTION 1705.8, TABLE 1705.8	EXTENT CONTINUOUS, PERIODIC	COMMENTS	PE/GE, EIT OR ETT	
1. VERIFY MATERIALS BELOW SHALLOW FOUNDATIONS ARE ADEQUATE TO ACHIEVE THE DESIGN BEARING CAPACITY	PERIODIC			ETT
2. VERIFY EXCAVATIONS ARE EXTENDED TO PROPER DEPTH AND HAVE REACHED PROPER MATERIAL	PERIODIC			ETT
3. PERFORM CLASSIFICATION AND TESTING OF COMPACTED FILL MATERIALS	PERIODIC			ETT
4. VERIFY USE OF PROPER MATERIALS, DEBITES AND LIFT THICKNESSES DURING PLACEMENT AND COMPACTION OF COMPACTED FILL	CONTINUOUS			ETT
5. PRIOR TO PLACEMENT OF COMPACTED FILL, OBSERVE SUBGRADE AND VERIFY THAT SITE HAS BEEN PREPARED PROPERLY	PERIODIC			ETT

SCHEDULE OF SPECIAL INSPECTIONS				
VERIFICATION/INSPECTION	CONCRETE INSPECTION		AGENT	
IBC SECTION 1705.3, TABLE 1705.3	EXTENT CONTINUOUS, PERIODIC	COMMENTS	PE/GE, EIT OR ETT	
1. INSPECT REINFORCEMENT, INCLUDING PRESTRESSING TENDONS, AND VERIFY PLACEMENT	PERIODIC	ACI 318- Ch. 20, 26.2, 26.3, 26.6.1-26.6.3 IBC 1908.4		ETT
2. REINFORCING BAR WELDING: A. VERIFY WELDABILITY OF REINFORCING BARS OTHER THAN ASTM A706 B. INSPECT SINGLE-PASS FILLET WELDS, MAXIMUM 5/16" C. INSPECT ALL OTHER WELDS	PERIODIC PERIODIC CONTINUOUS	 AWS D14 ACI 318- 26.6.4		AWS-CWI
3. INSPECT ANCHORS CAST IN CONCRETE	PERIODIC	ACI 318- 17.8.2		ETT
4. INSPECTION OF ANCHORS POST-INSTALLED IN HARDENED CONCRETE MEMBERS A. ADHESIVE ANCHORS INSTALLED IN HORIZONTALLY OR UPWARDLY INCLINED ORIENTATIONS TO RESIST SUSTAINED TENSION LOADS B. MECHANICAL ANCHORS AND ADHESIVE ANCHORS NOT DEFINED IN 4.A	CONTINUOUS PERIODIC	ACI 318- 17.8.2.4 ACI 318- 17.8.2		ETT
5. VERIFY USE OF REQUIRED MIX DESIGN	PERIODIC	ACI 318- Ch. 19, 26.4.3, 26.4.4 IBC 1904.1, 1904.2, 1908.2, 1908.3		ETT
6. PRIOR TO CONCRETE PLACEMENT, FABRICATE SPECIMENS FOR STRENGTH TESTS, PERFORM SLUMP AND AIR CONTENT TESTS, AND DETERMINE THE TEMPERATURE OF THE CONCRETE	CONTINUOUS	ASTM C 172 ASTM C 91 ACI 318- 26.4, 26.12 IBC 1908.6		ACI-CFTT OR ACI-STT
7. INSPECT CONCRETE AND SHOTCRETE PLACEMENT FOR PROPER APPLICATION TECHNIQUES	CONTINUOUS	ACI 318- 26.5 IBC 1908.8, 1908.7, 1908.8		ETT
8. VERIFY MAINTENANCE OF SPECIFIED CURING TEMPERATURE AND TECHNIQUES	PERIODIC	ACI 318- 26.5.3-26.5.5 IBC 1908.9		ETT
9. INSPECT PRESTRESSED CONCRETE FOR: A. APPLICATION OF PRESTRESSING FORCES B. GROUTING OF BONDED PRESTRESSING TENDONS	CONTINUOUS CONTINUOUS	ACI 318- 26.10		ETT
10. INSPECT ERECTION OF PRECAST CONCRETE MEMBERS	PERIODIC	ACI 318- Ch. 26.8		ETT
11. VERIFY IN-SITU CONCRETE STRENGTH, PRIOR TO STRESSING OF TENDONS IN POST-TENSIONED CONCRETE AND PRIOR TO REMOVAL OF SHORES AND FORMS FROM BEAMS AND STRUCTURAL SLABS	PERIODIC	ACI 318- 26.12		ETT
12. INSPECT FORMWORK FOR SHAPE, LOCATION AND DIMENSIONS OF THE CONCRETE MEMBER BEING FORMED	PERIODIC	ACI 318- 26.11.2(b)		ETT

SCHEDULE OF SPECIAL INSPECTIONS				
VERIFICATION/INSPECTION	STRUCTURAL STEEL INSPECTION		AGENT	
IBC SECTION 1705.2, AISC 360-10	EXTENT CONTINUOUS, PERIODIC	COMMENTS	PE/GE, EIT OR ETT	
1. MATERIAL VERIFICATION OF HIGH-STRENGTH BOLTS, NUTS AND WASHERS: A. IDENTIFICATION MARKINGS TO CONFORM TO ASTM STANDARDS SPECIFIED IN THE APPROVED CONSTRUCTION DOCUMENTS B. MANUFACTURER'S CERTIFICATE OF COMPLIANCE REQUIRED	PERIODIC	AISC 360 SECTION A3.3 AND ALL APPLICABLE ASTM MATERIAL STANDARDS		ETT
2. INSPECTION OF HIGH-STRENGTH BOLTING: A. SNUG-TIGHT JOINTS B. PRETENSIONED AND SLIP-CRITICAL JOINTS USING TURN-OF-NUT WITH MATCHMARKING, TWIST-OFF BOLT OR DIRECT TENSION INDICATOR METHODS OF INSTALLATION C. PRETENSIONED AND SLIP-CRITICAL JOINTS USING TURN-OF-NUT WITHOUT MATCHMARKING OR CALIBRATED WRENCH METHODS OF INSTALLATION	PERIODIC CONTINUOUS	AISC 360 SECTION A3.3 AND ALL APPLICABLE AWS A5 DOCUMENTS		AWS/AISC-SSI
3. MATERIAL VERIFICATION OF STRUCTURAL STEEL AND COLD-FORMED STEEL DECK A. FOR STRUCTURAL STEEL, IDENTIFICATION MARKINGS TO CONFORM TO AISC 360 B. FOR OTHER STEEL, IDENTIFICATION MARKINGS TO CONFORM TO ASTM STANDARDS SPECIFIED IN THE APPROVED CONSTRUCTION DOCUMENTS C. MANUFACTURER'S CERTIFIED TEST REPORTS	PERIODIC PERIODIC	AISC 360 SECTION M5.5 ALL APPLICABLE ASTM MATERIAL STANDARDS		ETT
4. MATERIAL VERIFICATION OF WELD FILLER MATERIALS A. IDENTIFICATION MARKINGS TO CONFORM TO AWS SPECIFICATION IN THE APPROVED CONSTRUCTION DOCUMENTS B. MANUFACTURER'S CERTIFICATE OF COMPLIANCE REQUIRED	PERIODIC PERIODIC	AISC 360, SECTION A3.5 AND APPLICABLE AWS A5 DOCUMENTS		ETT
5. INSPECTION OF WELDING A. STRUCTURAL STEEL AND COLD-FORMED STEEL DECK 1) COMPLETE AND PARTIAL JOINT PENETRATION GROOVE WELDS 2) MULTIPASS FILLET WELDS 3) SINGLE-PASS FILLED WELDS - 5/16" 4) PLUG AND SLOT WELDS 5) SINGLE-PASS FILLET WELDS ≤ 5/16" 6) FLOOR AND ROOF DECK WELDS B. REINFORCING STEEL 1) VERIFICATION OF WELDABILITY OF FLEXURAL AND AXIAL FORCES IN INTERMEDIATE AND SPECIAL MOMENT FRAMES AND BOUNDARY ELEMENTS OF SPECIAL STRUCTURAL WALLS OF CONCRETE AND SHEAR REINFORCEMENT 2) SHEAR REINFORCEMENT 3) SHEAR REINFORCEMENT 4) OTHER REINFORCING STEEL	CONTINUOUS CONTINUOUS CONTINUOUS PERIODIC PERIODIC PERIODIC CONTINUOUS CONTINUOUS PERIODIC	AWS D11 IBC 1704.3.1 AWS D14 ACI 318- SECTION 3.6.2		AWS-CWI AWS-CWI
6. INSPECTION OF STEEL FRAMED JOINT DETAILS FOR COMPLIANCE WITH APPROVED CONSTRUCTION DOCUMENTS: A. DETAILS SUCH AS BRACING AND STIFFENING B. MEMBER LOCATIONS C. APPLICATION OF JOINT DETAILS AT EACH CONNECTION	PERIODIC PERIODIC PERIODIC	IBC 1704.3.2		ETT



ARCHITECTURE | DESIGN | CONSTRUCTION

15810 PARK TEN PLACE, SUITE 300
HOUSTON, TEXAS 77058
713-465-4650
www.sligroup.com


© COPYRIGHT



National Bank & Trust - Bastrop

264 FM 969 BLDG. 3
BASTROP, TX 78602

Project Number : 8989

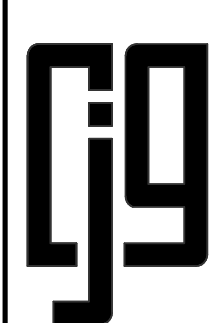

CJG ENGINEERS
STRUCTURAL ENGINEERS
TEXAS ENGINEERING FIRM
NO. F-170
6051 NORTH COURSE DRIVE
SUITE 375
HOUSTON, TEXAS 77072
713.780.3345

The information, ideas, designs, details, layouts, techniques, features, arrangements, plans, sequences, dimensions, allowances, tolerances, conceptions, specifications, intentions, technology or embodiments, as illustrated, arranged, displayed, noted, recorded, indicated, represented, disclosed, evidenced, detailed or otherwise reduced to tangible form hereon, either expressly, inherently or by implication, are the confidential and proprietary information of SLI Design, Inc., and shall not be used for any purpose other than the specific project or undertaking identified on the drawing title block or legend for which they are and have been prepared by SLI Design, Inc. Any other reproduction, disclosure or use of any portion of the confidential and proprietary information of SLI Design, Inc., shall be a breach of the obligation of confidence created by the acceptance of this drawing from SLI Design, Inc. for a specific project or Contract. Any copying, duplicating, reproducing, utilization, alteration, modification, revision or change to this drawing, is expressly prohibited unless done with the prior written consent or approval of SLI Design, Inc., and shall not be undertaken without receipt of such prior written approval. This drawing is loaned by SLI Design, Inc., for the limited purpose of complying with a specific Contract. The drawing remains the property of SLI Design, Inc., and shall be returned upon request or completion of the contract, unless specifically authorized by Contract, under which it was loaned.

PRINT DATE: 9/10/2026 12:12:21 PM

10 September 2026

DRAWING TITLE
TESTING AND INSPECTIONS

DRAWN BY JIM

CHECKED BY BG

APPROVED BY

SHEET NO.
S003



ARCHITECTURE | DESIGN | CONSTRUCTION

15810 PARK TEN PLACE, SUITE 300
HOUSTON, TEXAS 77084
713-465-4650
www.sligroup.com

© COPYRIGHT

NBT
National Bank & Trust

National Bank & Trust - Bastrop

264 FM 969 BLDG. 3
BASTROP, TX 78602

Project Number : 8989

ISSUED FOR CLIENT APPROVAL	DATE
ISSUED FOR BIDDING	
ISSUED FOR PERMIT	09/10/26
ISSUED FOR CONSTRUCTION	

MARK	DESCRIPTION	DATE



CJG ENGINEERS
STRUCTURAL ENGINEERS
TEXAS ENGINEERING FIRM
NO. F-170
6051 NORTH COURSE DRIVE
SUITE 375
HOUSTON, TEXAS 77072
713.780.3345

The information, ideas, designs, details, layouts, techniques, features, arrangements, plans, sequences, dimensions, allowances, tolerances, conceptions, specifications, intentions, technology or embodiments, as illustrated, arranged, displayed, noted, recorded, indicated, represented, disclosed, evidenced, detailed or otherwise reduced to tangible form hereon, either expressly, inherently or by implication, are the confidential and proprietary information of SLI Design, Inc., and shall not be used for any purpose other than the specific project or undertaking identified on the drawing title block or legend for which they are and have been prepared by SLI Design, Inc. Any other reproduction, disclosure or use of any portion of the confidential and proprietary information of SLI Design, Inc., shall be a breach of the obligation of confidence created by the acceptance of this drawing from SLI Design, Inc. for a specific project or Contract. Any copying, duplicating, reproducing, utilization, alteration, modification, revision or change to this drawing, is expressly prohibited unless done with the prior written consent or approval of SLI Design, Inc., and shall not be undertaken without receipt of such prior written approval. This drawing is loaned by SLI Design, Inc., for the limited purpose of complying with a specific Contract. The drawing remains the property of SLI Design, Inc., and shall be returned upon request or completion of the contract, unless specifically authorized by Contract, under which it was loaned.

PRINT DATE: 9/10/2026 12:12:22 PM





DRAWING TITLE FOUNDATION PLAN	
DRAWN BY JM	SHEET NO. S101
CHECKED BY BG	
APPROVED BY	

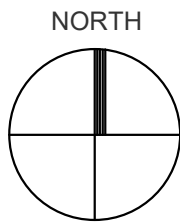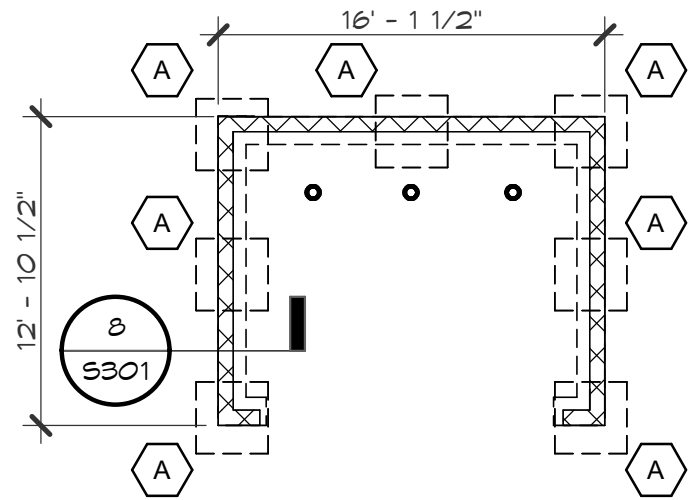

DUMPSTER FOUNDATION PLAN

SCALE: 1/8" = 1'-0"

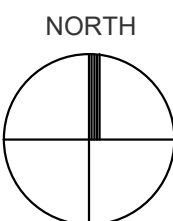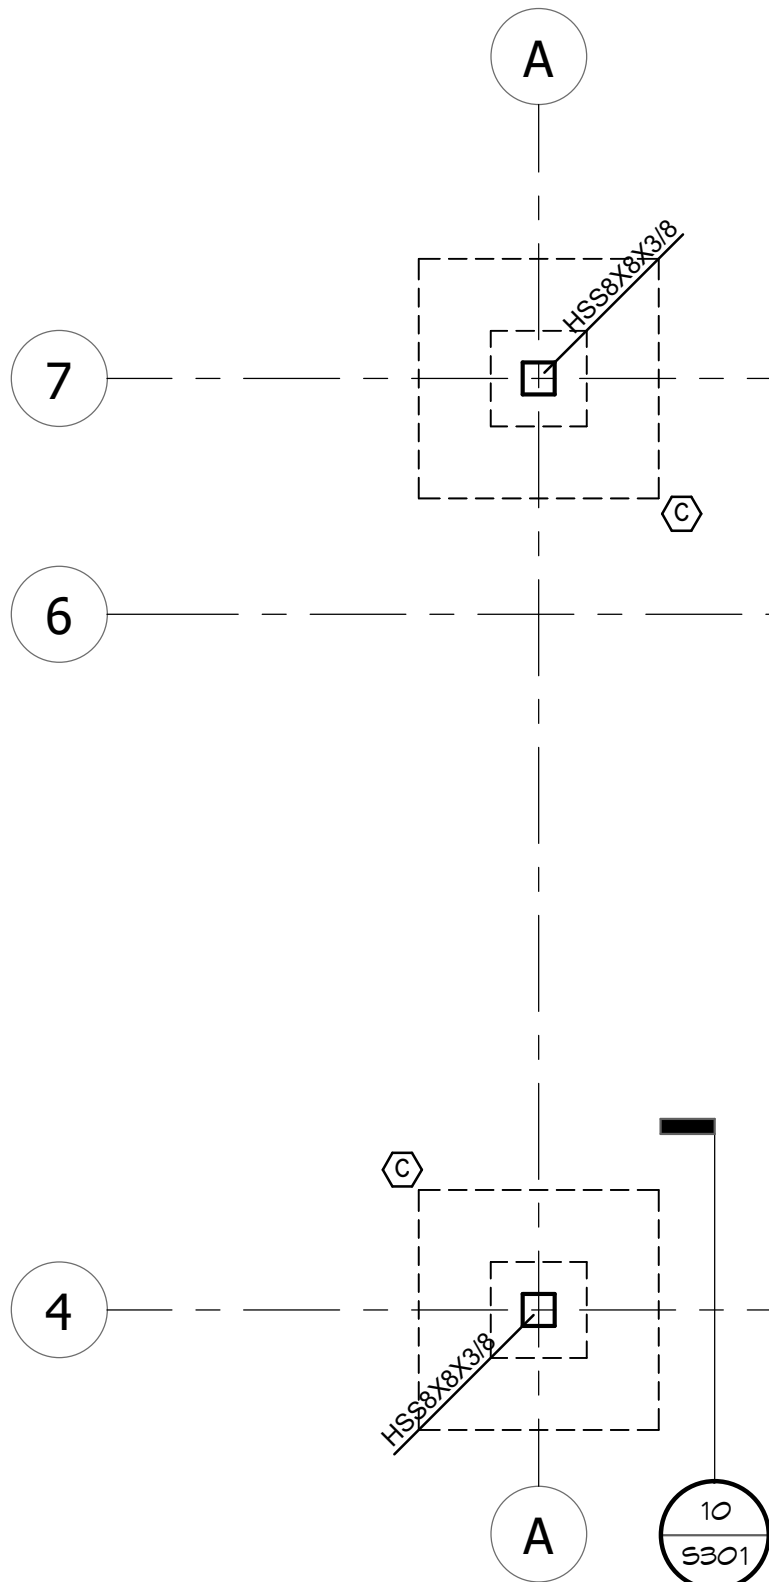

FOUNDATION PLAN

SCALE: 1/4" = 1'-0"


INDICATES COLUMN SIZE
SEE 11/SS01 FOR BASE
PLATES & ANCHOR BOLT

INDICATES FOOTING SIZE
SEE SCHEDULE FOR REIN.


LEGEND

SPREAD FOOTING SCHEDULE

MARK	LENGTH	WIDTH	THICKNESS	TOP REINFORCING	BOTT. REINFORCING
A	3'-0"	3'-0"	1'-0"	(3) #4	(3) #4
B	4'-0"	4'-0"	1'-0"	(3) #6	(3) #6
C	5'-0"	5'-0"	1'-0"	(6) #5	(6) #5

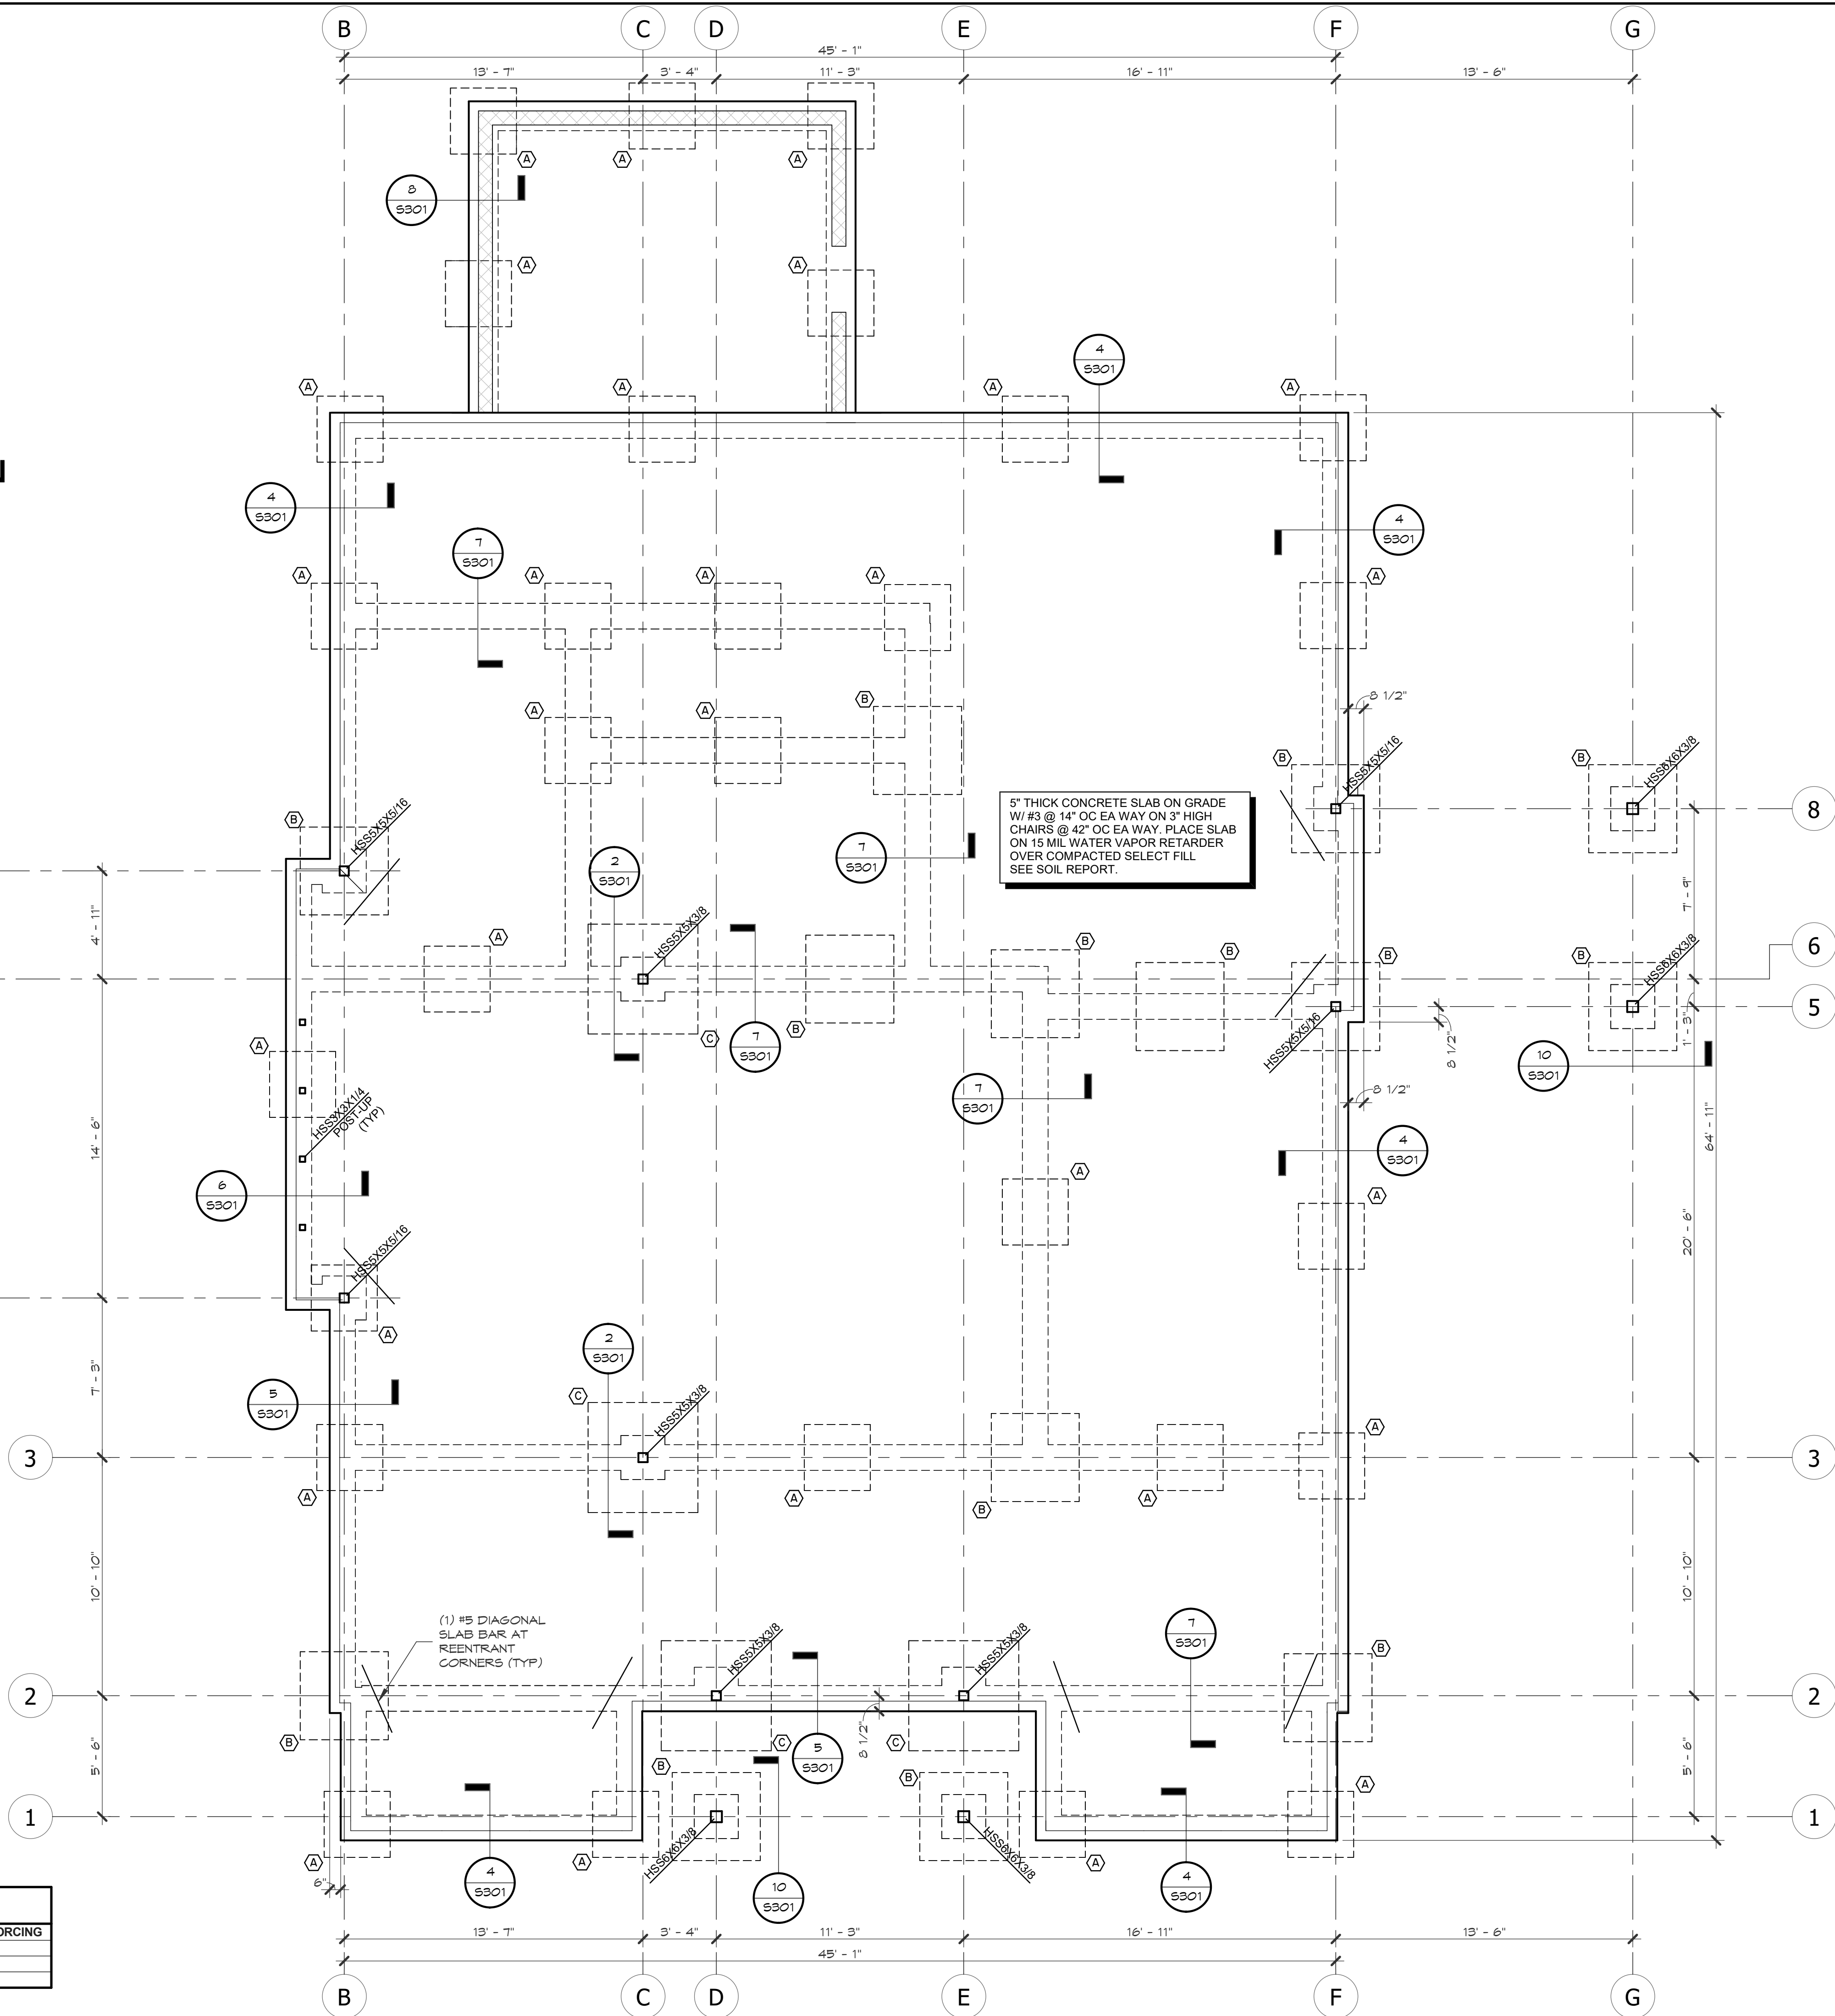


Z:\2021\097 - National Bank and Trust - Bastrop\01 Revit Models - v2026\National Bank & Trust R201.rvt

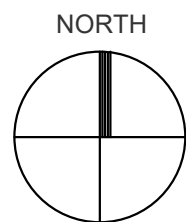

MECHANICAL PLATFORM ROOF FRAMING AND HIGH ROOF OVERFRAMING

SCALE: 1/4" = 1'-0"

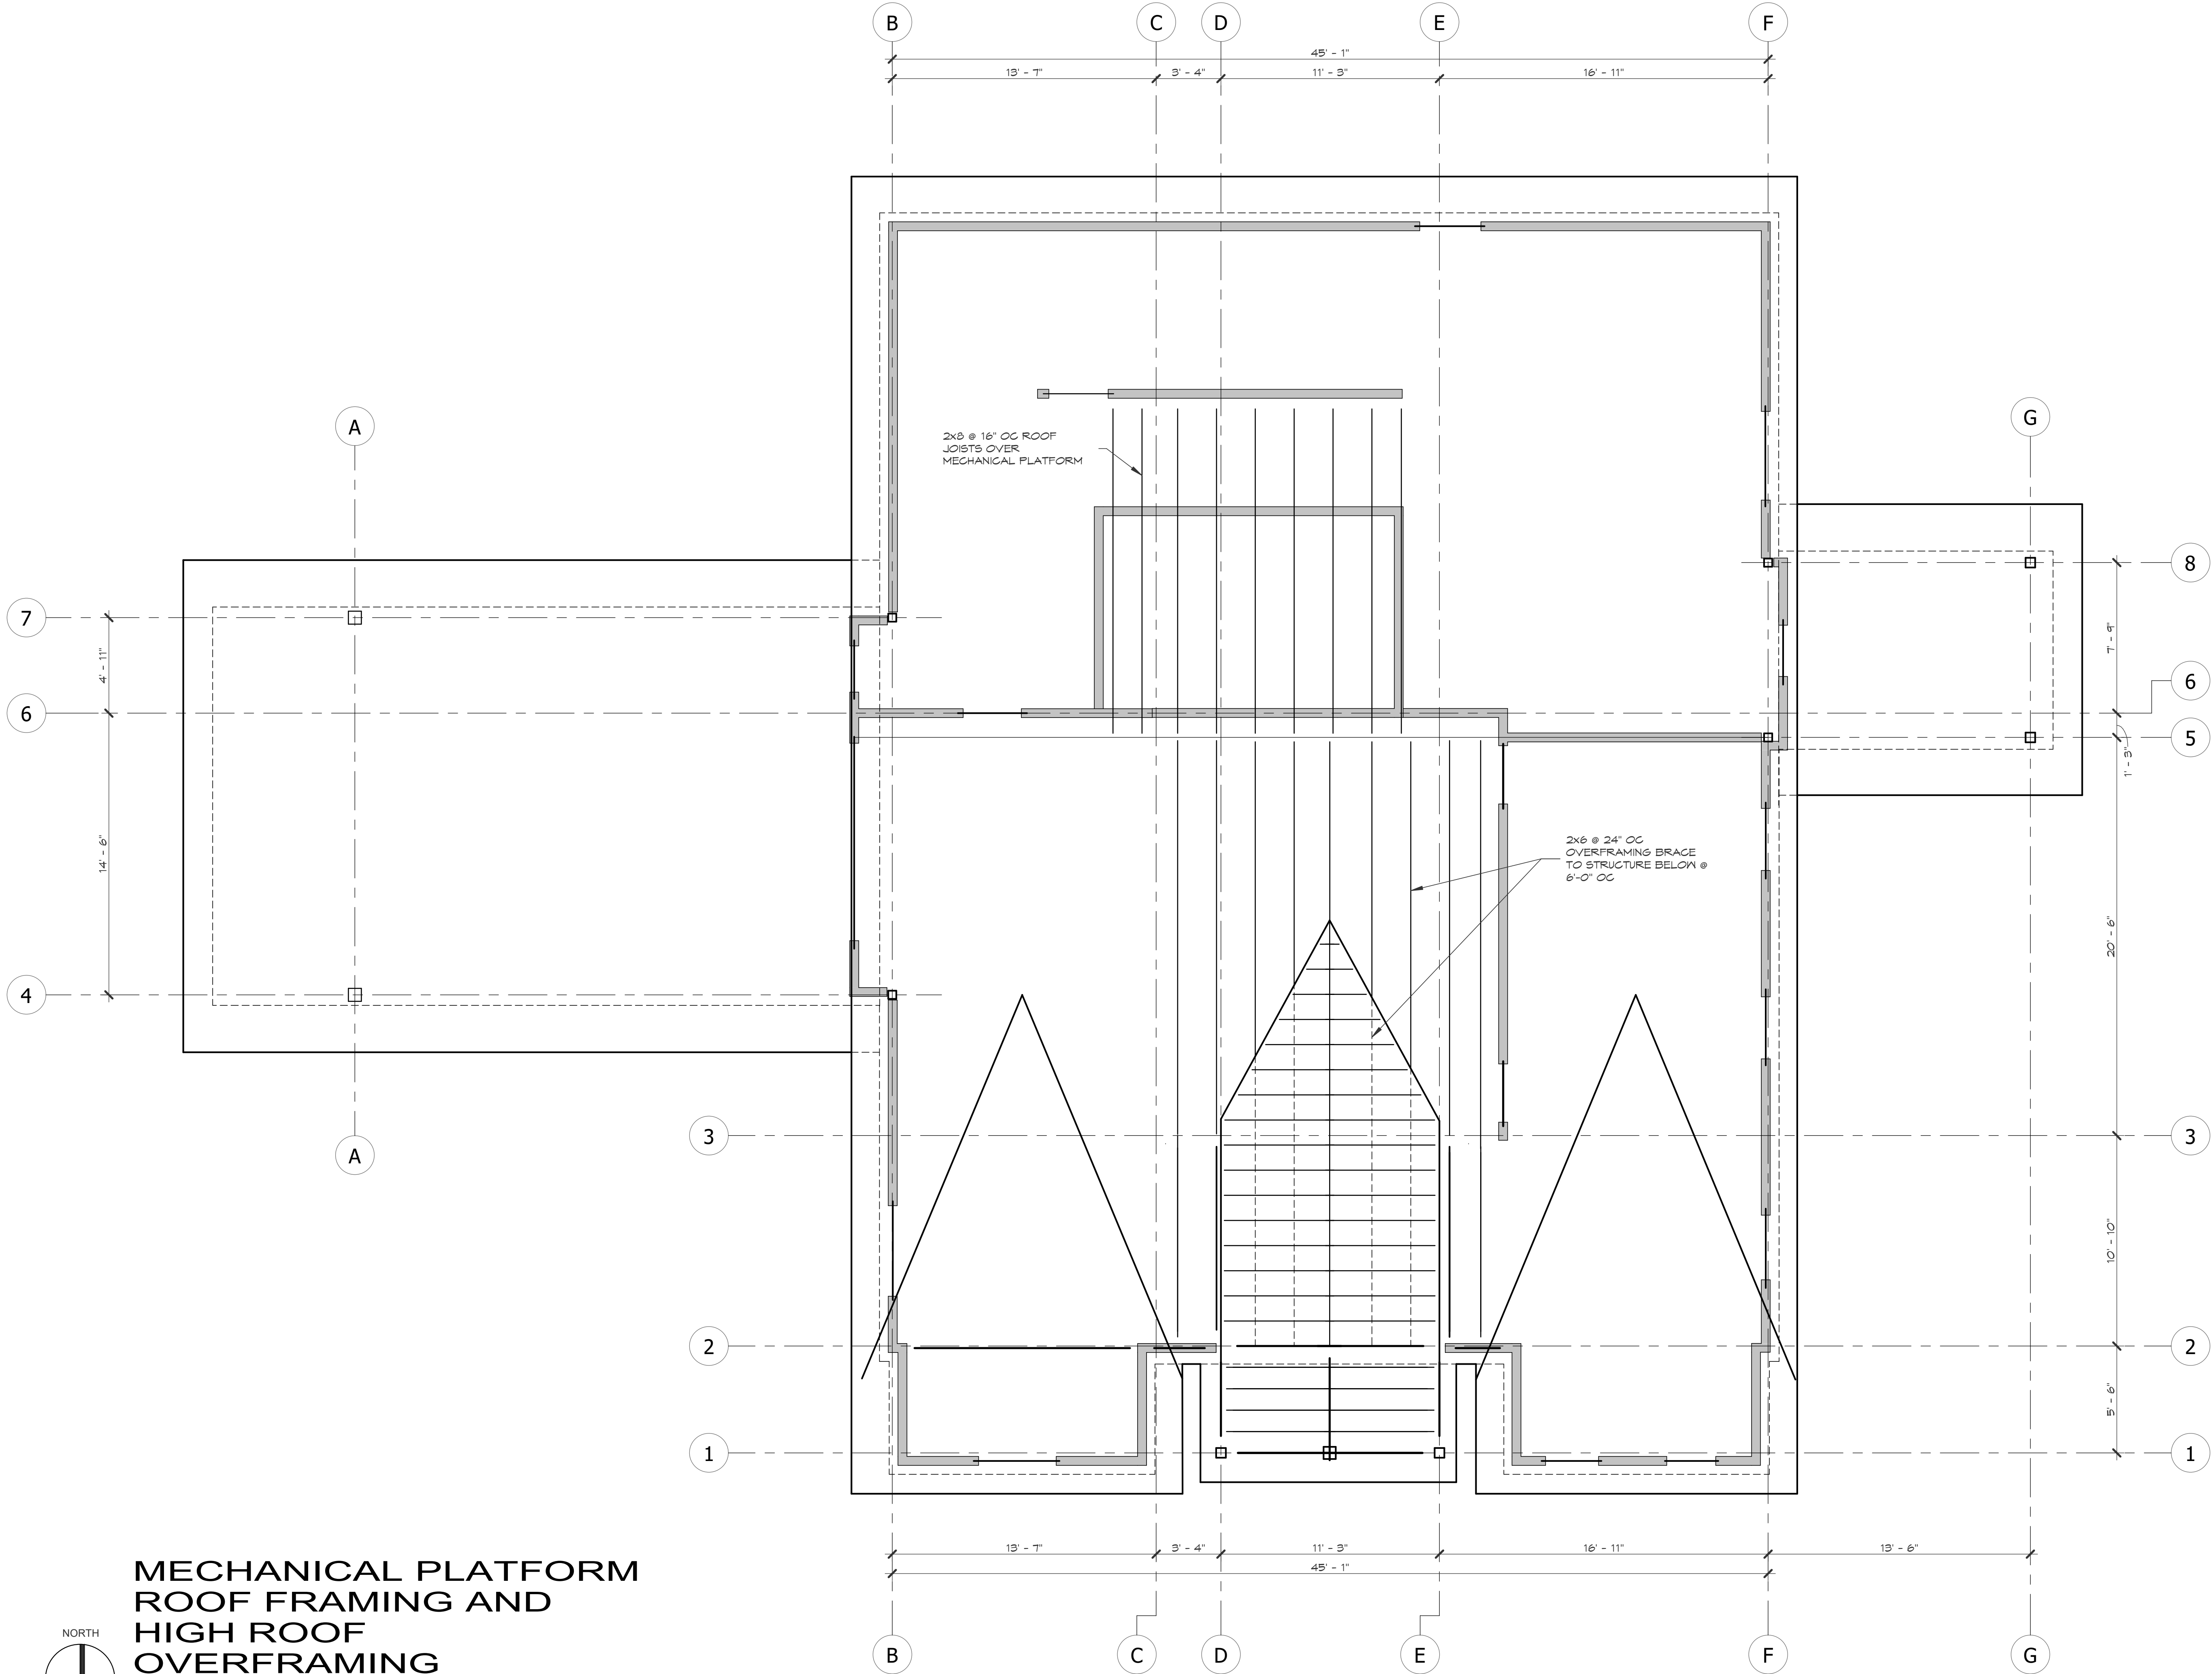

ARCHITECTURE | DESIGN | CONSTRUCTION

15810 PARK TEN PLACE, SUITE 300
HOUSTON, TEXAS 77084
713-465-4650
www.sligroup.com

© COPYRIGHT


NBT
National Bank & Trust
National Bank & Trust - Bastrop
264 FM 969 BLDG. 3
BASTROP, TX 78602

Project Number : 8989

ISSUED FOR CLIENT APPROVAL	DATE
ISSUED FOR BIDDING	
ISSUED FOR PERMIT	09/10/26
ISSUED FOR CONSTRUCTION	

REVISIONS

MARK	DESCRIPTION	DATE

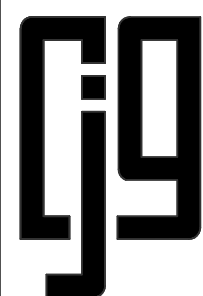

CJG ENGINEERS
STRUCTURAL ENGINEERS
TEXAS ENGINEERING FIRM
NO. F-170
6051 NORTH COURSE DRIVE
SUITE 375
HOUSTON, TEXAS 77072
713.780.3345

The information, ideas, designs, details, layouts, techniques, features, arrangements, plans, sequences, dimensions, allowances, tolerances, conceptions, specifications, intentions, technology or embodiments, as illustrated, arranged, displayed, noted, recorded, indicated, represented, disclosed, evidenced, detailed or otherwise reduced to tangible form hereon, either expressly, inherently or by implication, are the confidential and proprietary information of SLI Design, Inc., and shall not be used for any purpose other than the specific project or undertaking identified on the drawing title block or legend for which they are and have been prepared by SLI Design, Inc. Any other reproduction, disclosure or use of any portion of the confidential and proprietary information of SLI Design, Inc., shall be a breach of the obligation of confidence created by the acceptance of this drawing from SLI Design, Inc. for a specific project or Contract. Any copying, duplicating, reproducing, utilization, alteration, modification, revision or change to this drawing, is expressly prohibited unless done with the prior written consent or approval of SLI Design, Inc., and shall not be undertaken without receipt of such prior written approval. This drawing is loaned by SLI Design, Inc., for the limited purpose of complying with a specific Contract. The drawing remains the property of SLI Design, Inc., and shall be returned upon request or completion of the contract, unless specifically authorized by Contract, under which it was loaned.

PRINT DATE: 9/10/2026 12:12:22 PM



10 September 2026

DRAWING TITLE
HIGH ROOF FLOOR FRAMING PLAN

DRAWN BY JM

SHEET NO.


CHECKED BY BG


APPROVED BY

S202



NBT
National Bank & Trust
National Bank & Trust - Bastrop
264 FM 969 BLDG. 3
BASTROP, TX 78602



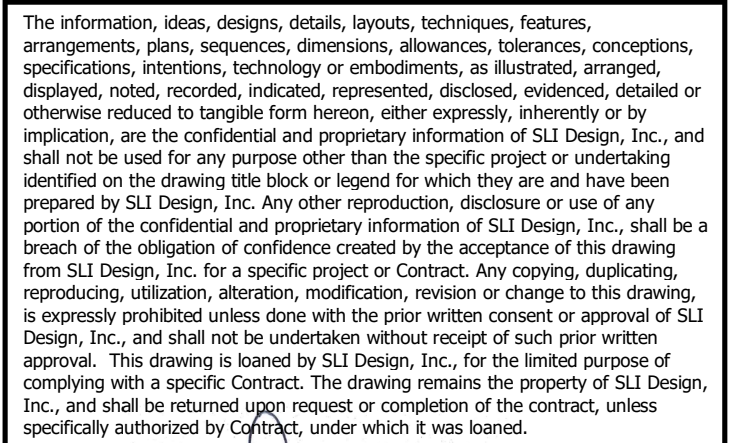
[illegible]

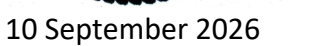


FOUNDATION DETAILS

[illegible]

	S301
--	------

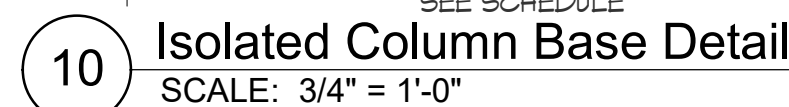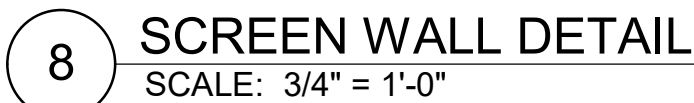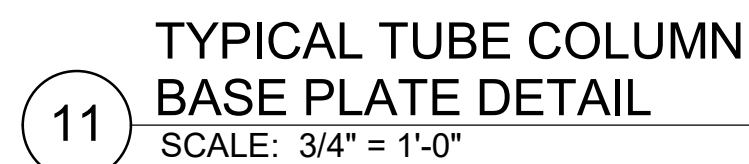


Z:\2081087 - National Bank and Trust - Bastrop\01 Revit Models - 102026\National Bank & Trust R208.rvt

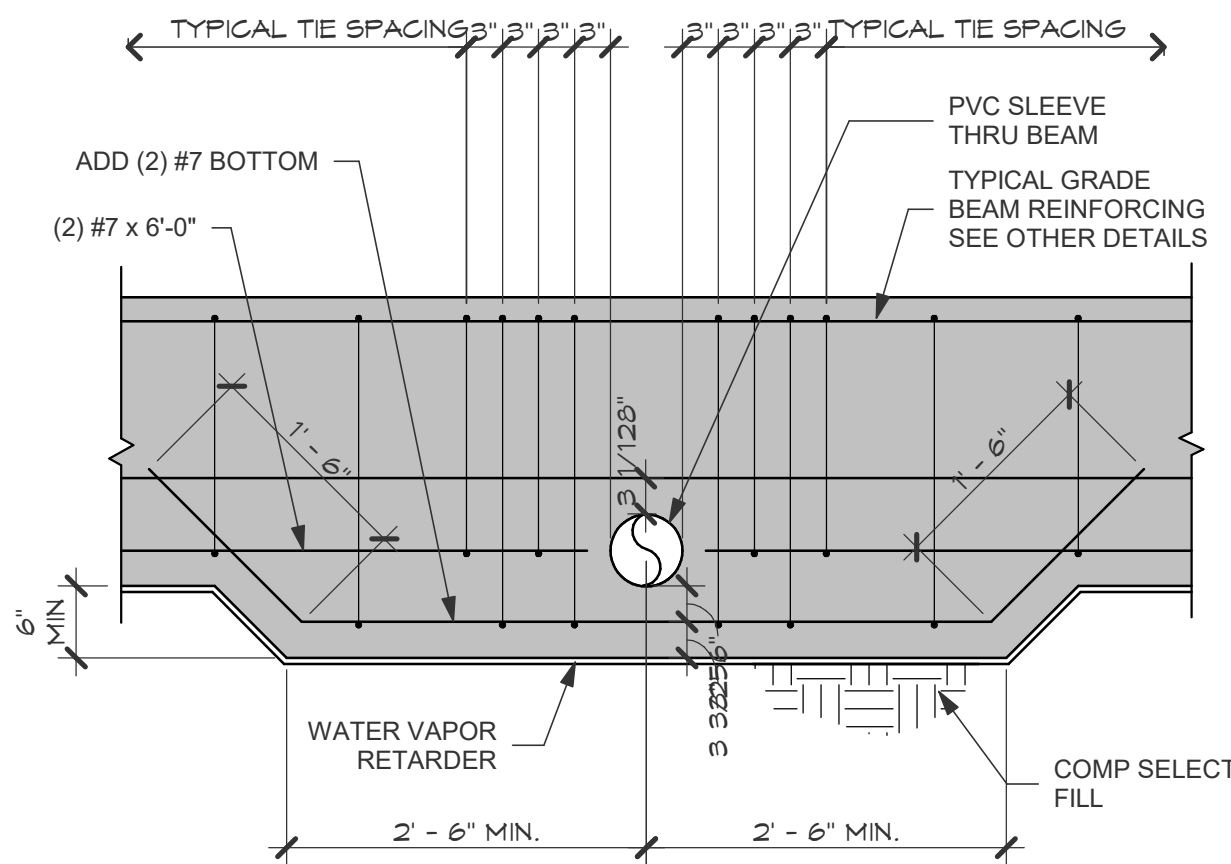

ELEVATION VIEW
TYPICAL HORIZONTAL HOLE THROUGH
GRADE BEAM LARGER THAN 4" DIA.

**GRADE BEAM PENETRATION
(MAIN REINF INTERRUPTED)**


SCALE: 3/4" = 1'-0"

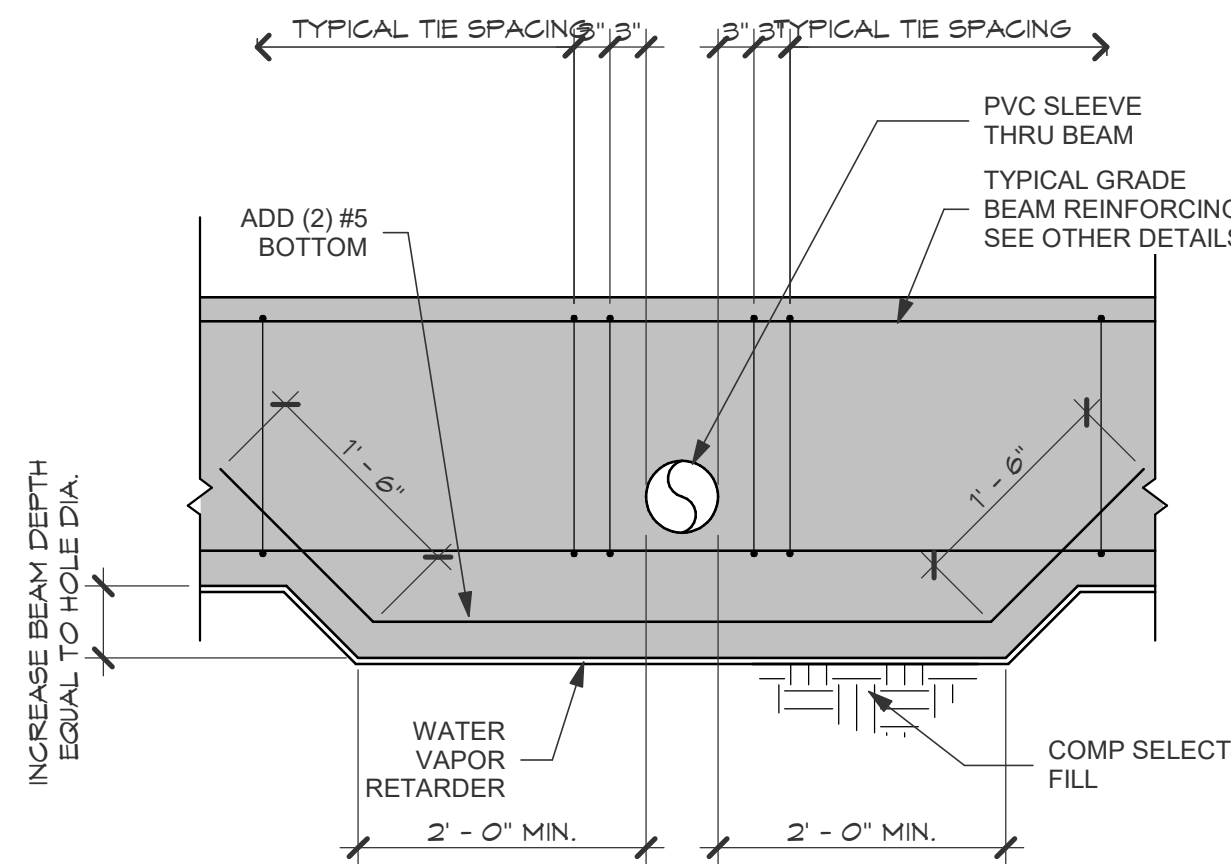

ELEVATION VIEW
TYPICAL HORIZONTAL HOLE THROUGH
GRADE BEAM LARGER THAN 4" DIA.


GRADE BEAM PENETRATION DETAIL

SCALE: 3/4" = 1'-0"

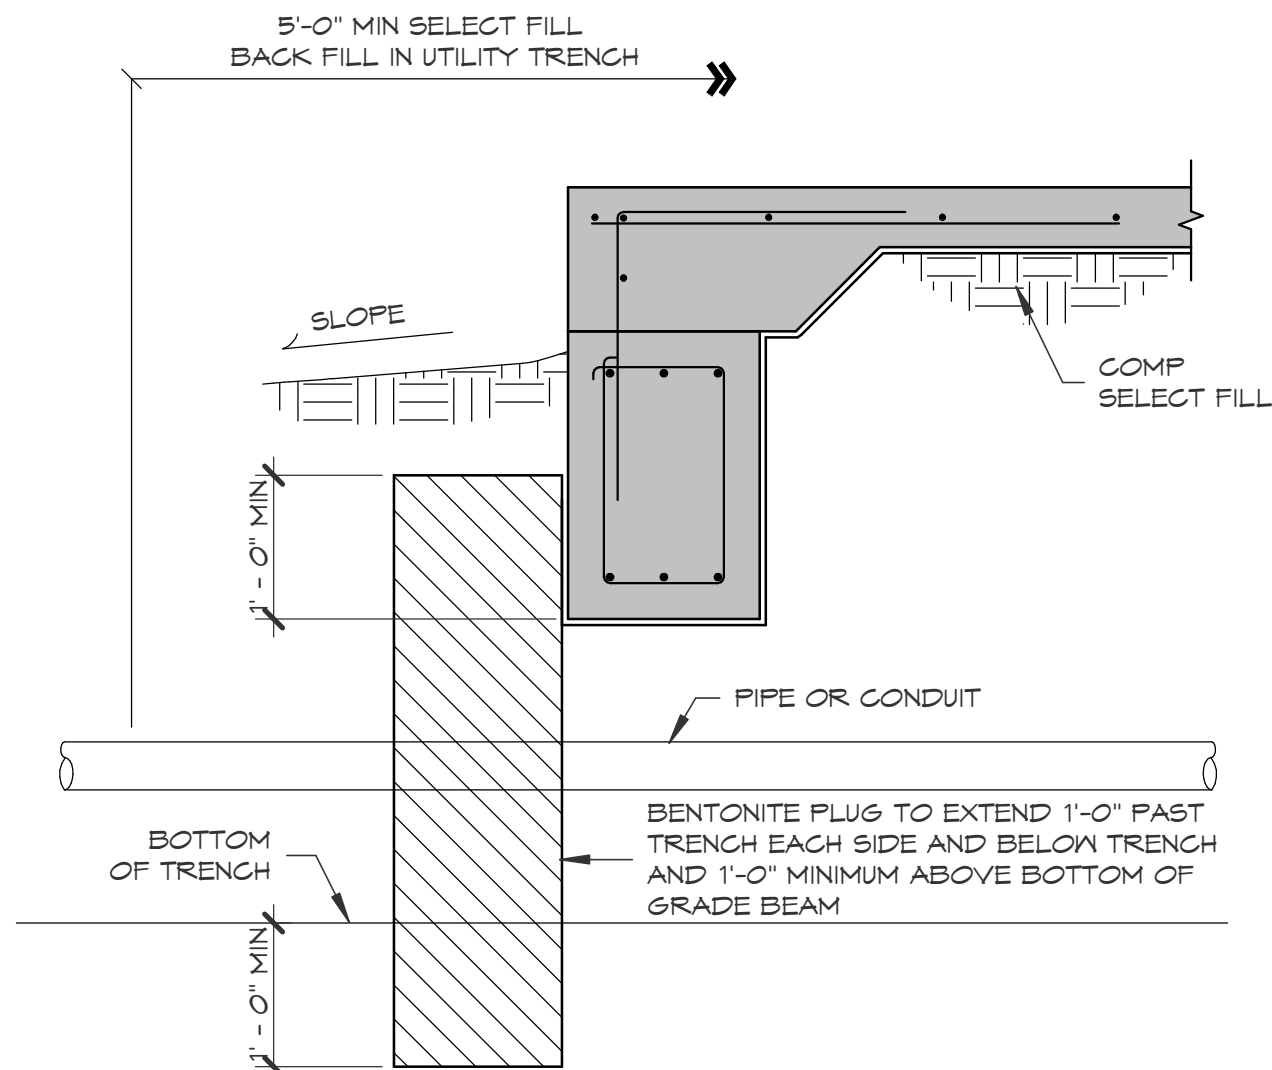

PIPE ENTRY DETAIL


SCALE: 3/4" = 1'-0"

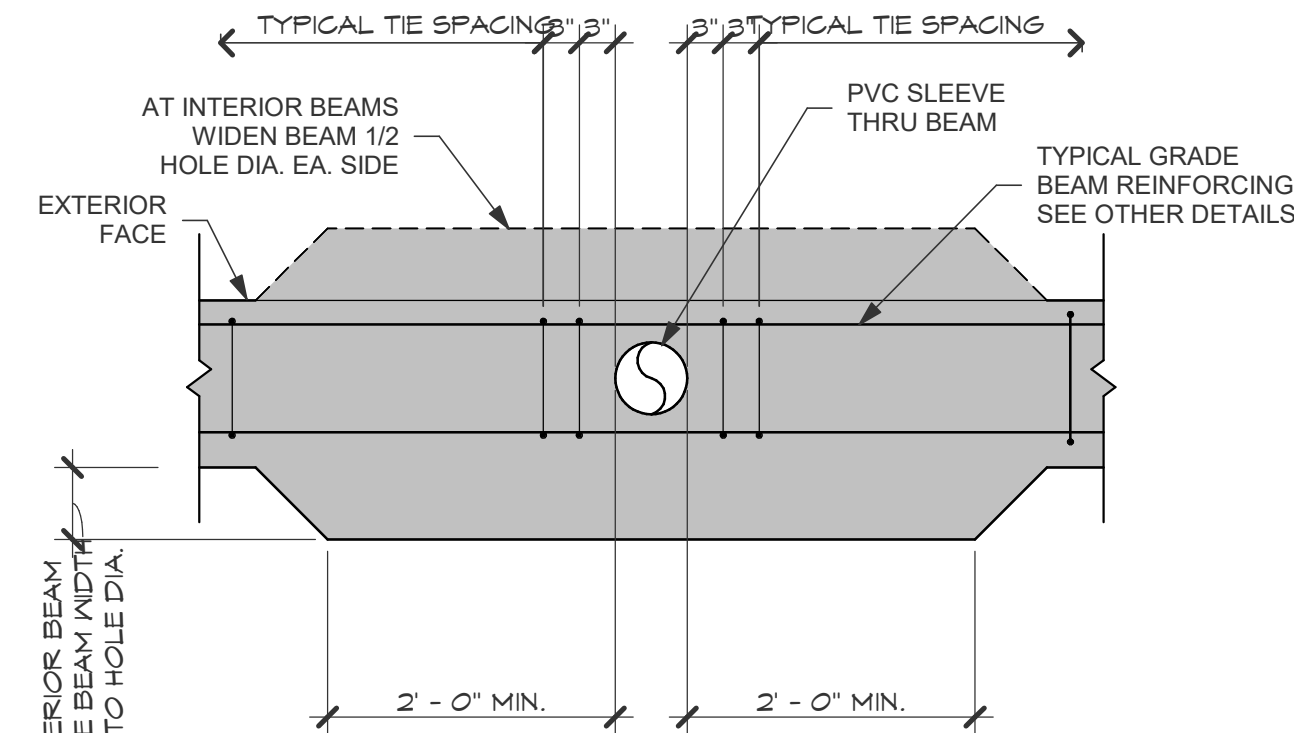

PLAN VIEW
TYPICAL VERTICAL HOLE THROUGH
GRADE BEAM LARGER THAN 4" DIA.


GRADE BEAM PENETRATION DETAIL

SCALE: 3/4" = 1'-0"

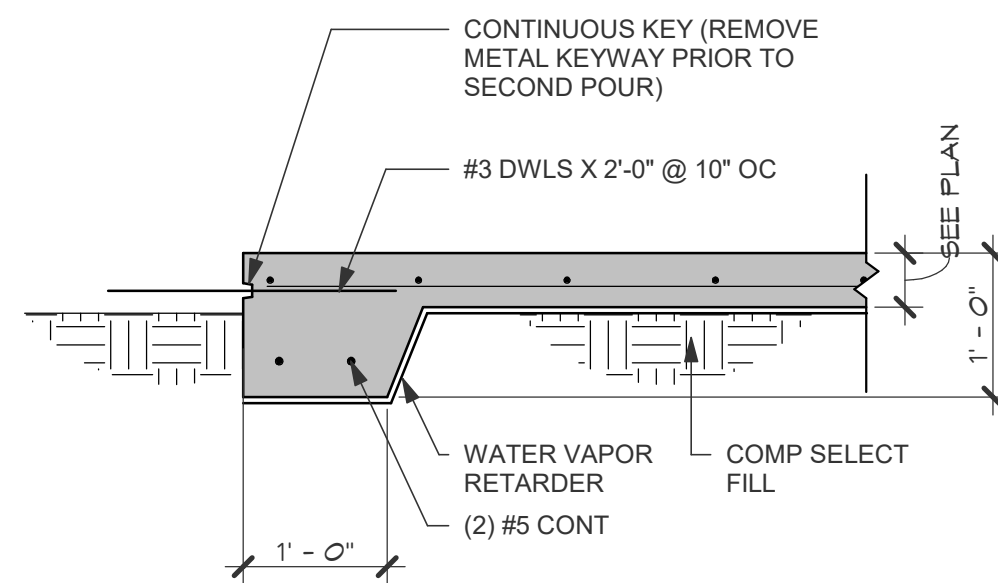

SLAB LEAVE OUT DETAIL


SCALE: 3/4" = 1'-0"

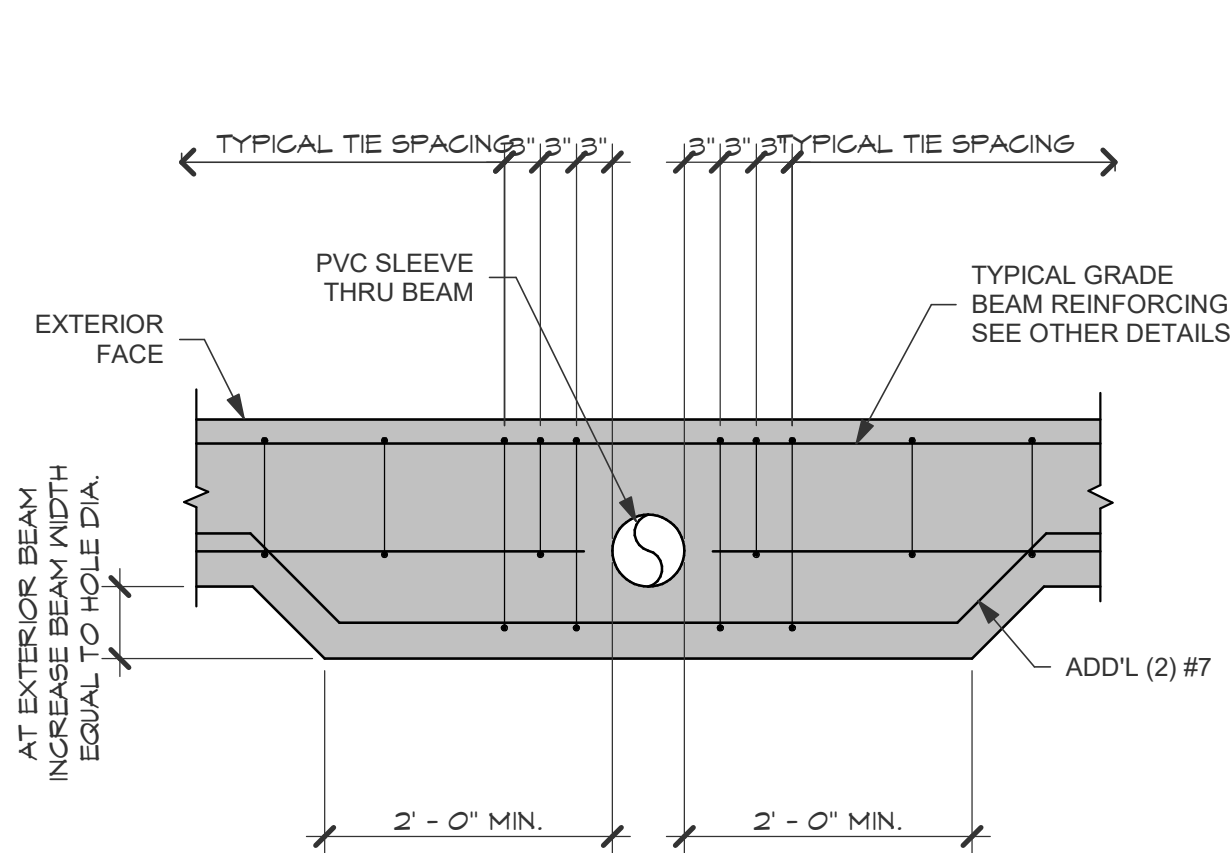

PLAN VIEW
TYPICAL VERTICAL HOLE THROUGH
GRADE BEAM LARGER THAN 4" DIA.


GRADE BEAM PENETRATION DETAIL

SCALE: 3/4" = 1'-0"

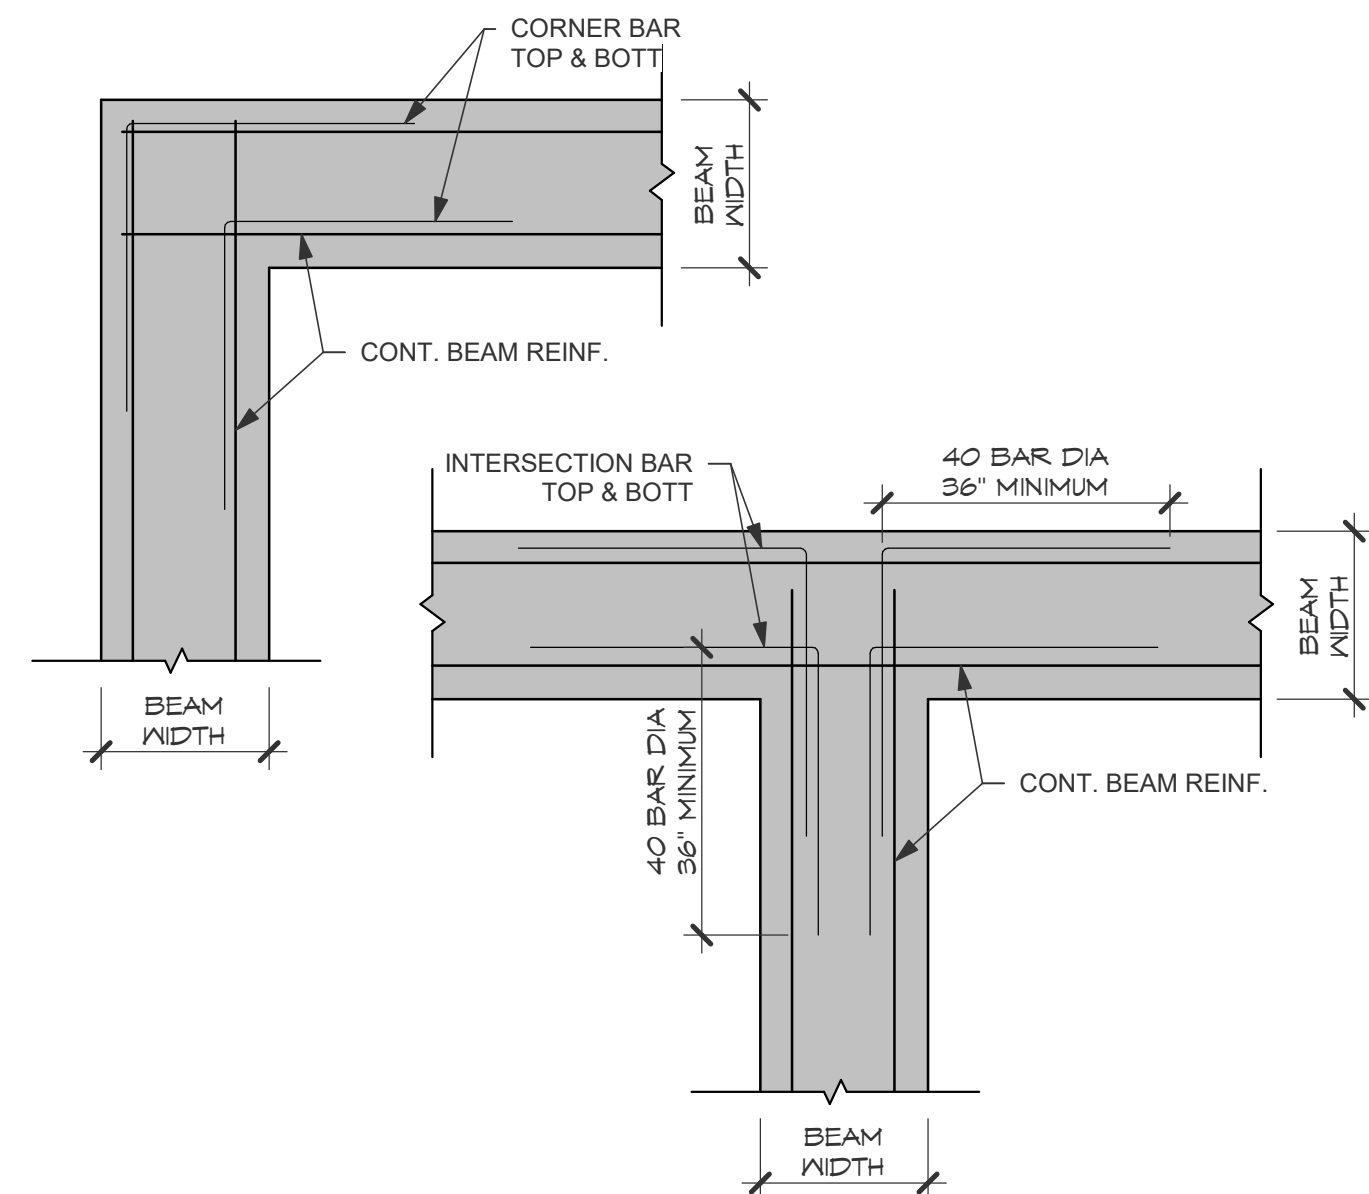

TYPICAL CORNER BAR DETAIL

SCALE: 3/4" = 1'-0"

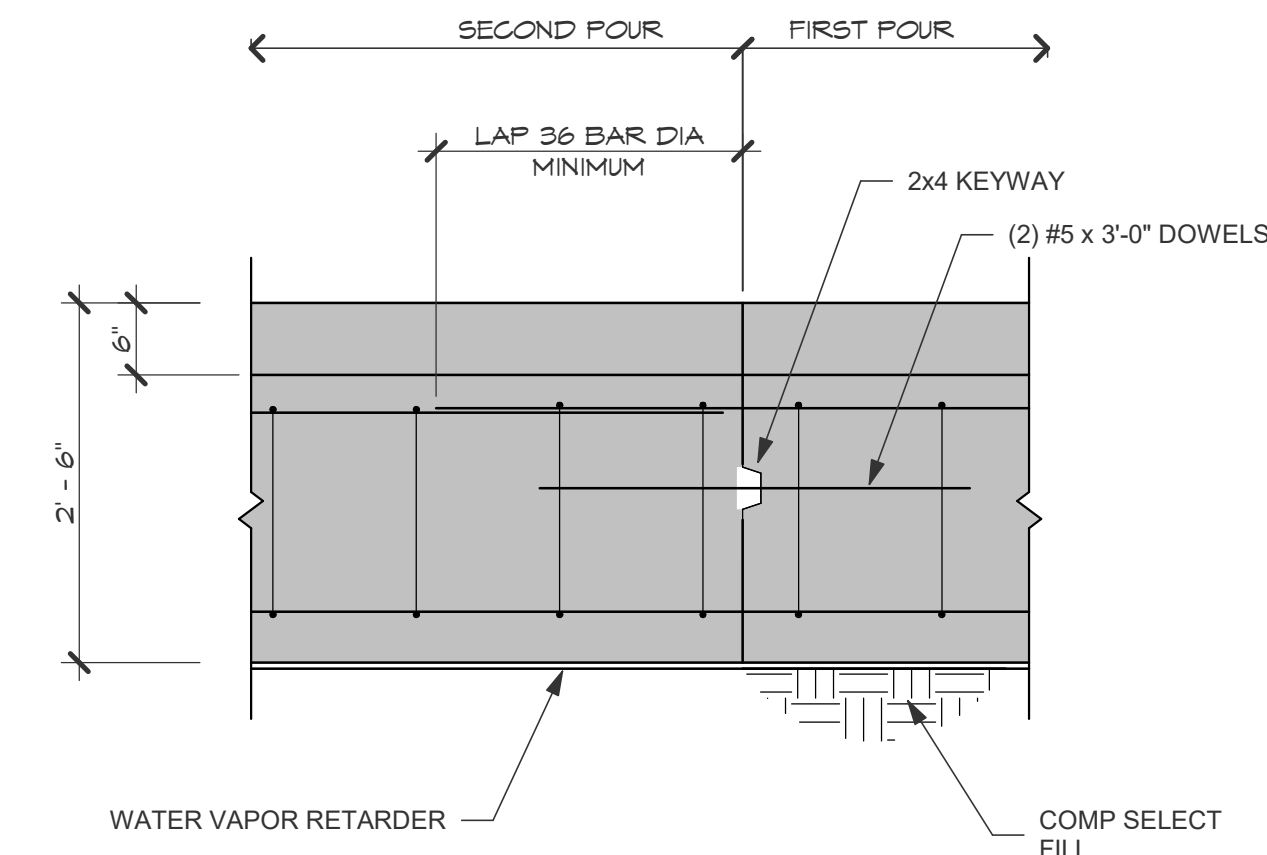


ELEVATION VIEW
LOCATE JOINTS IN MIDDLE THIRD OF
BEAM SPAN BETWEEN SUPPORTS


GRADE BEAM CONSTRUCTION JOINT

SCALE: 3/4" = 1'-0"

CONTRACTION JOINT MAY BE
SAWCUT TO 1/4 OF THE SLAB
DEPTH NO MORE THAN 6 HOURS
AFTER SLAB PLACEMENT

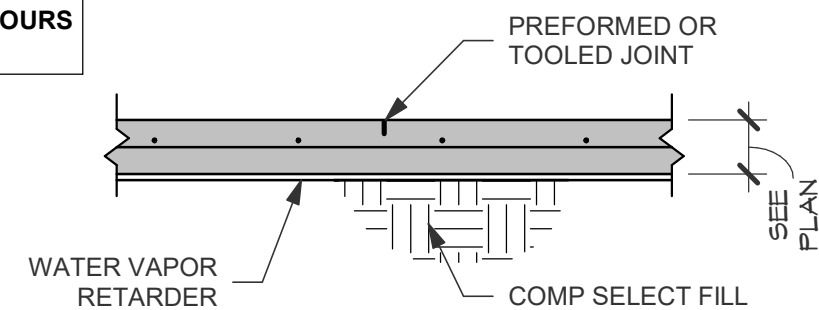

SLAB CONTRACTION JOINT
SEE PLAN FOR LOCATION OR SPACE AT 15x 15' MAXIMUM IN
EACH DIRECTION

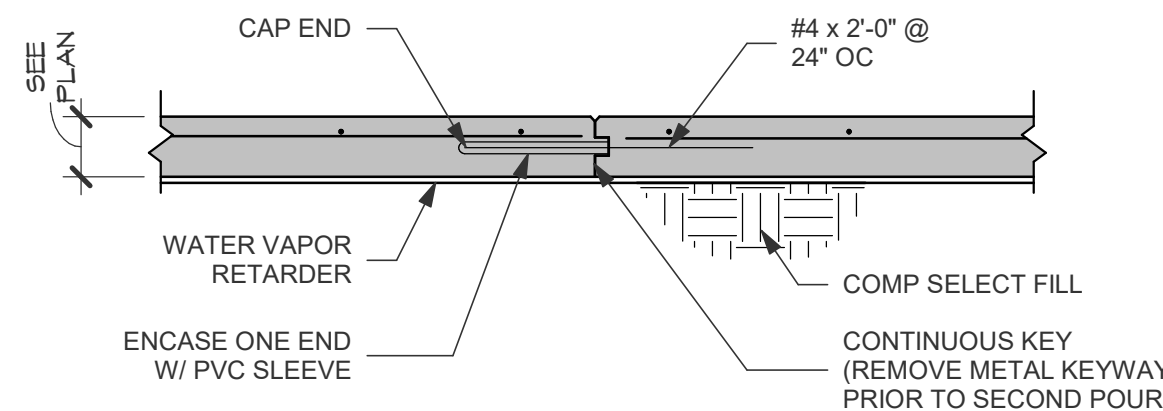

SLAB CONSTRUCTION JOINT
NOTE: AT CONTRACTOR'S OPTION, CONSTRUCTION JOINT
MAY BE USED IN LIEU OF CONTRACTION JOINT.

SLAB JOINT DETAIL

SCALE: 3/4" = 1'-0"



ARCHITECTURE | DESIGN | CONSTRUCTION
15810 PARK TEN PLACE, SUITE 300
HOUSTON, TEXAS 77084
713-465-4650
www.sligroup.com

NBT
National Bank & Trust
National Bank & Trust - Bastrop
264 FM 969 BLDG. 3
BASTROP, TX 78602

Project Number : 8989

ISSUED FOR CLIENT APPROVAL	DATE	
ISSUED FOR BIDDING		
ISSUED FOR PERMIT	09/10/26	
ISSUED FOR CONSTRUCTION		
REVISIONS		
MARK	DESCRIPTION	DATE

CJG ENGINEERS
STRUCTURAL ENGINEERS
TEXAS ENGINEERING FIRM
NO. F-170
6051 NORTH COURSE DRIVE
SUITE 375
HOUSTON, TEXAS 77072
713.780.3345


The information, ideas, designs, details, layouts, techniques, features, arrangements, plans, sequences, dimensions, allowances, tolerances, conceptions, specifications, intentions, technology or embodiments, as illustrated, arranged, displayed, noted, recorded, indicated, represented, disclosed, evidenced, detailed or otherwise reduced to tangible form hereon, either expressly, inherently or by implication, are the confidential and proprietary information of SLI Design, Inc., and shall not be used for any purpose other than the specific project or undertaking identified on the drawing title block or legend for which they are and have been prepared by SLI Design, Inc. Any other reproduction, disclosure or use of any portion of the confidential and proprietary information of SLI Design, Inc., shall be a breach of the obligation of confidence created by the acceptance of this drawing from SLI Design, Inc. for a specific project or Contract. Any copying, duplicating, reproducing, utilization, alteration, modification, revision or change to this drawing, is expressly prohibited unless done with the prior written consent or approval of SLI Design, Inc., and shall not be undertaken without receipt of such prior written approval. This drawing is loaned by SLI Design, Inc., for the limited purpose of complying with a specific Contract. The drawing remains the property of SLI Design, Inc., and shall be returned upon request or completion of the contract, unless specifically authorized by Contract, under which it was loaned.

PRINT DATE: 9/10/2026 12:12:23 PM



DRAWING TITLE
TYPICAL FOUNDATION DETAILS


DRAWN BY	JM	SHEET NO.
CHECKED BY	BG	S302
APPROVED BY		

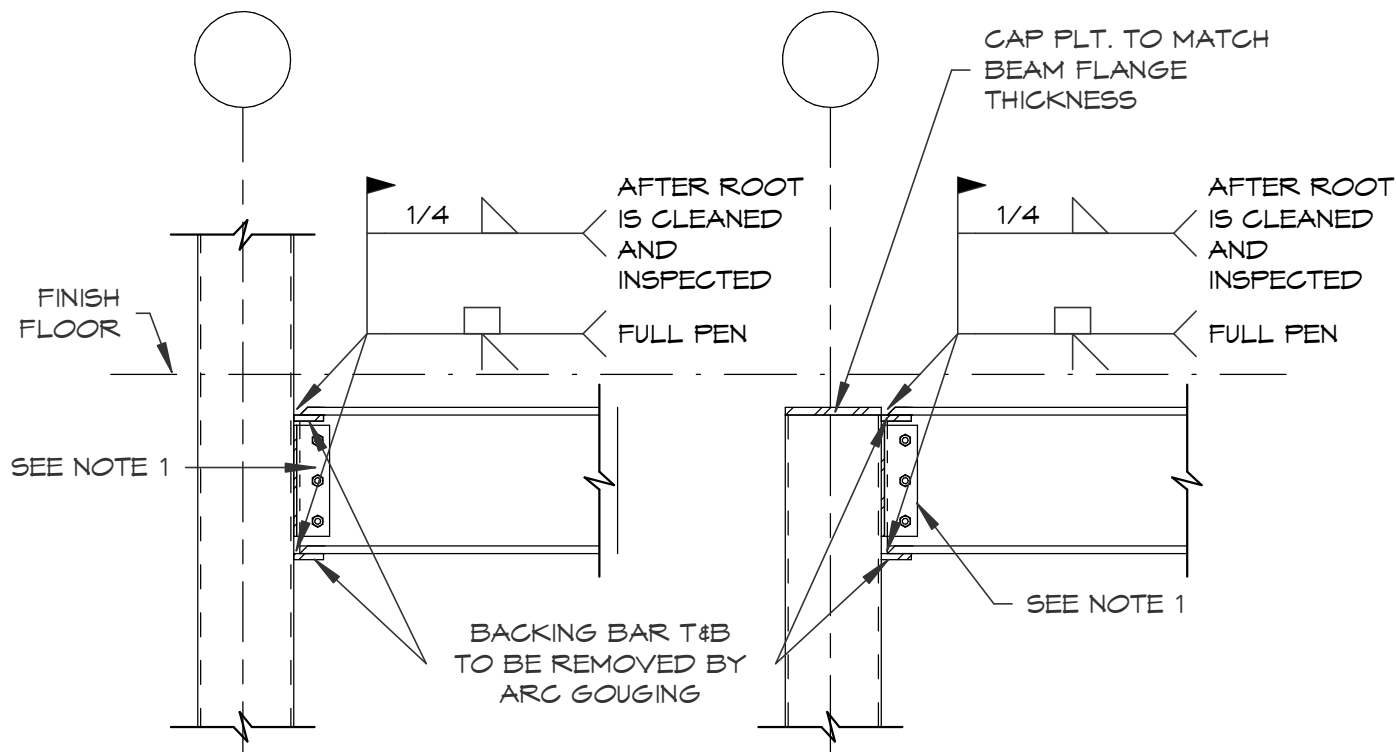

- NOTES:
- 1.) SEE CONNECTION SCHEDULE
 - 2.) SEE PLANS FOR LOCATIONS AND BEAM COLUMN SIZES.
 - 3.) PROVIDE COMPLETE PENETRATION GROOVE WELDS UNLESS OTHERWISE SHOWN.
 - 4.) AT TOP LEVELS PROVIDE COLUMN CAP PLATE.

MOMENT CONNECTION DETAIL AT TUBE COLUMN


SCALE: 3/4" = 1'-0"

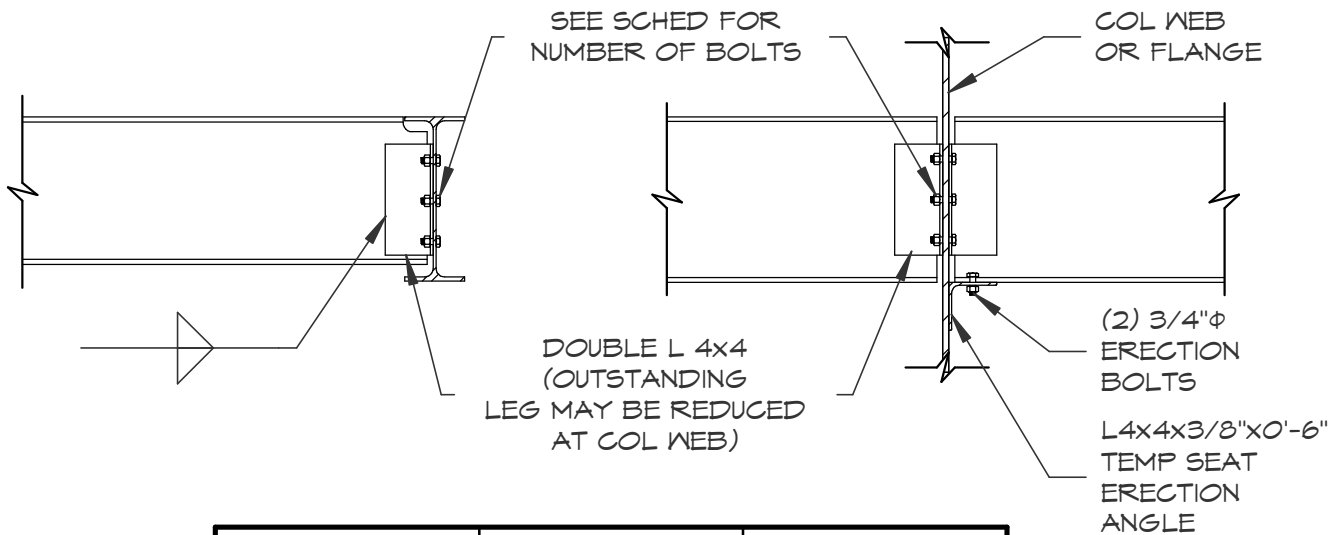

BEAM DEPTH	PLATE THICKNESS	NO. 3/4"Ø A325 BOLTS
8"	1/4"	2
10"	5/16"	2
12"	5/16"	3
14"	5/16"	3
16"	5/16"	4
18"	5/16"	5
21"	5/16"	6
24"	3/8"	6
27"	3/8"	7
30"	3/8"	8

BEAM TO BEAM/ COLUMN CONNECTION TABLE


SCALE: 3/4" = 1'-0"

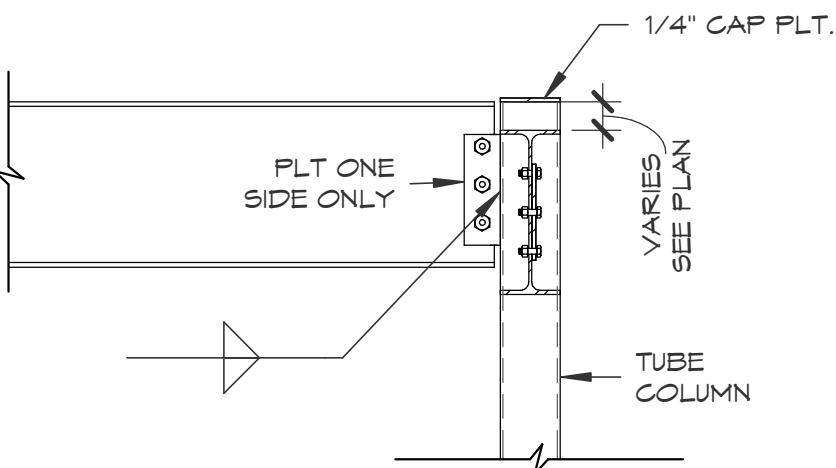

BEAM DEPTH	PLATE THICKNESS	NO. 3/4"Ø A325 BOLTS
8"	1/4"	2
10"	5/16"	2
12"	5/16"	3
14"	5/16"	3
16"	5/16"	4
18"	5/16"	5
21"	5/16"	6
24"	3/8"	6
27"	3/8"	7
30"	3/8"	8

BEAM TO COLUMN SIMPLE SHEAR CONNECTION TABLE

SCALE: 3/4" = 1'-0"

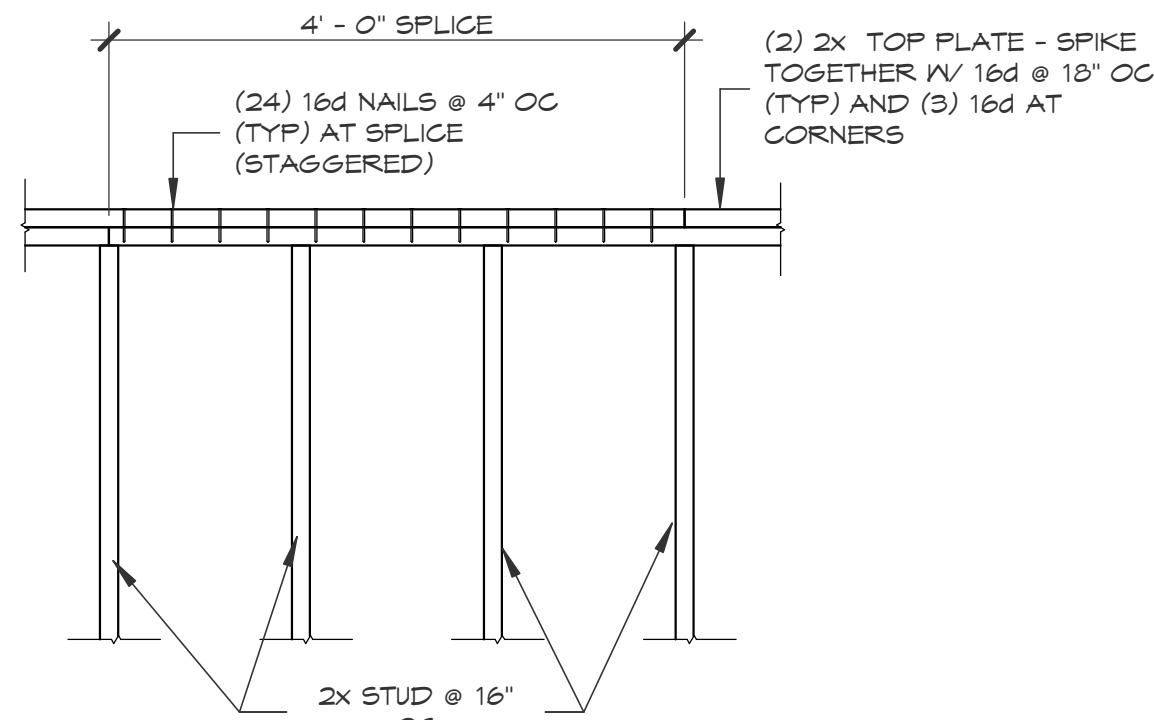


TOP PLATE SPLICE


SCALE: 3/4" = 1'-0"

NOTE

1. HOLES SHALL BE DRILLED SO AS NOT TO SPLINTER THE STUD.
2. 'd' = MEMBER DEPTH

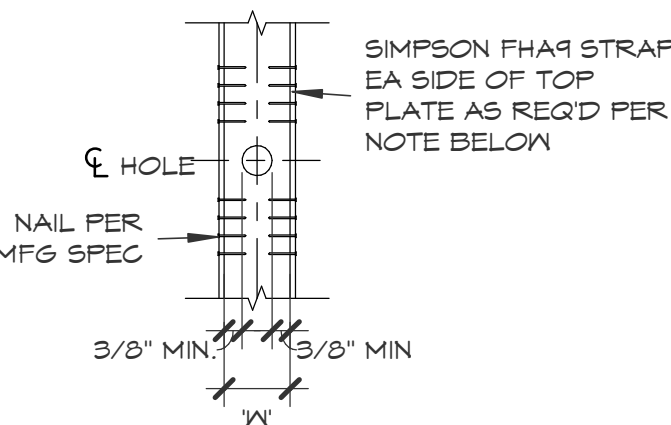

PLAN - DBL TOP PLATE

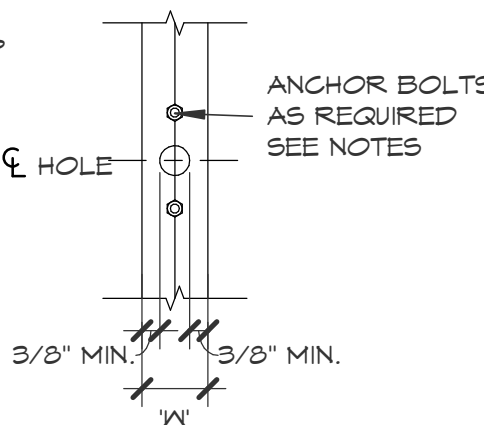


PLAN - SILL PLATE

HOLES IN PLATE


SCALE: 3/4" = 1'-0"

NOTE

1. HOLES SHALL BE DRILLED SO AS NOT TO SPLINTER THE STUD.
2. 'd' = MEMBER DEPTH

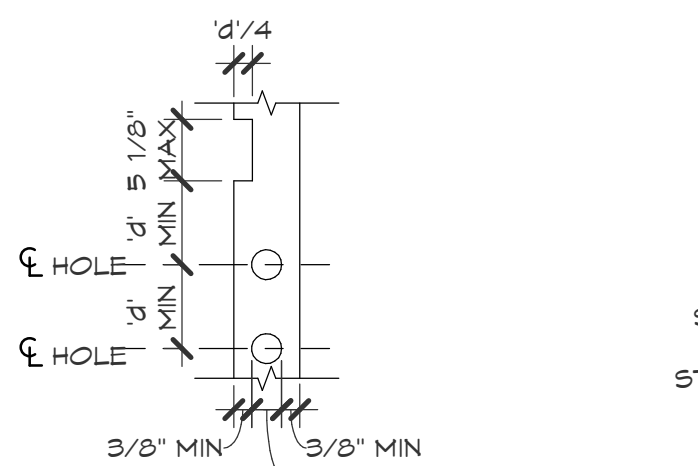

NOTCH OR HOLE IN STUD

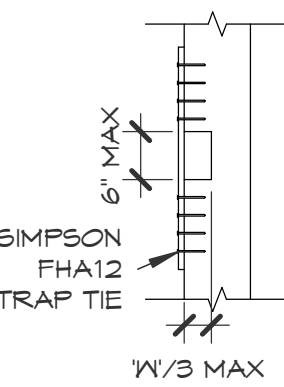


FOR 'd' GREATER THAN 1/3 'W' PROVIDE STRAP EA SIDE AS SHOWN 2'1/3 MAX

PLAN - NOTCH IN PLATE

HOLE/NOTCH IN STUD/PLATE

SCALE: 3/4" = 1'-0"

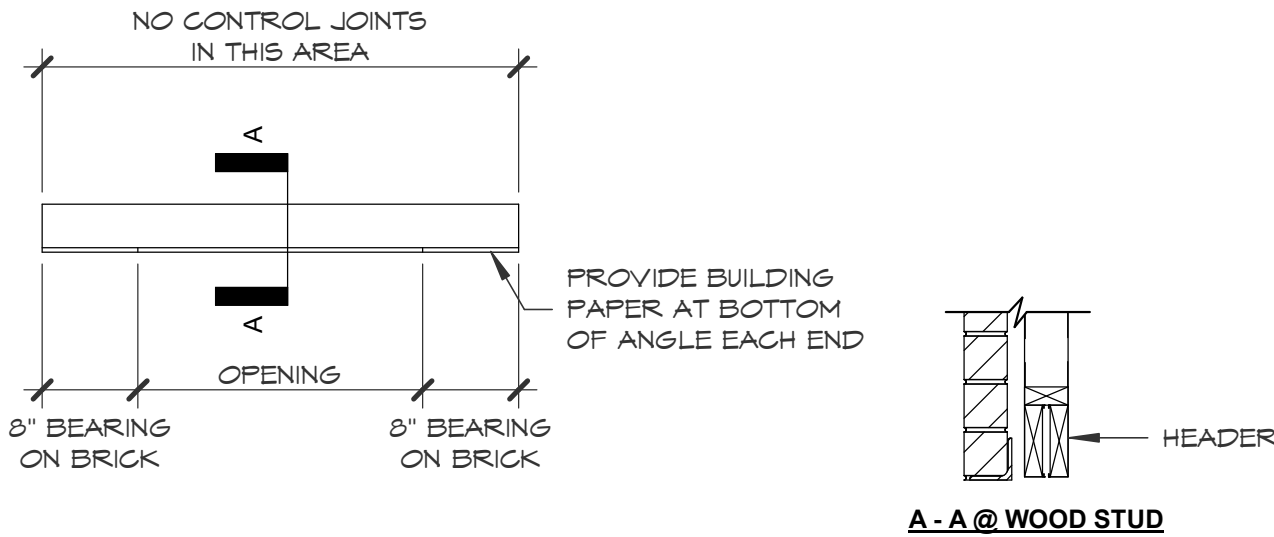


BRICK LOOSE LINTEL SCHEDULE

OPENING	ANGLE SIZE
3'-0" TO 10'-0"	L 5 X 5 X 5/16 (ALL OPENINGS)

LLV = LONG LEG VERTICAL
GALVANIZE ALL LINTEL ANGLES.
ANGLE SIZES ARE MIN. - SEE ARCHITECTURAL DRAWINGS.


BRICK LOOSE LINTEL SCHEDULE

SCALE: 3/4" = 1'-0"

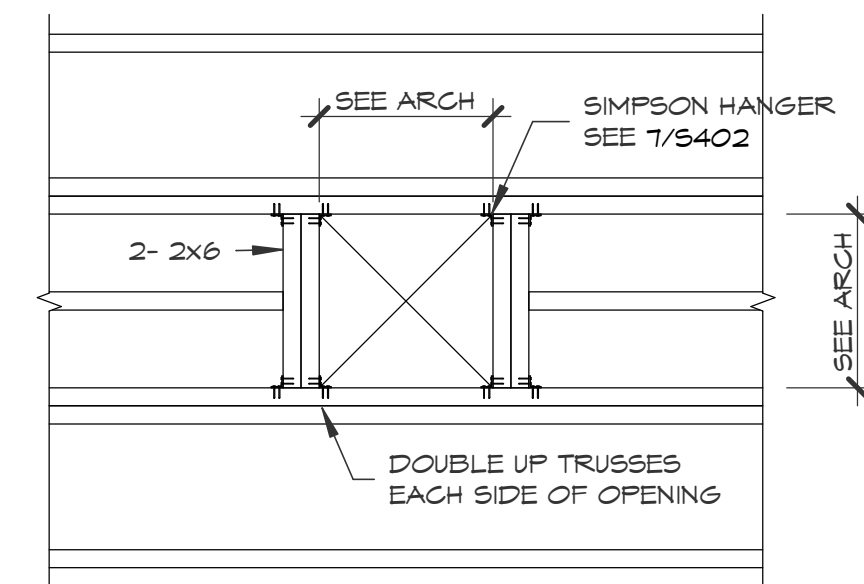


OPENING DETAIL AT ROOF / CEILING

SCALE: 3/4" = 1'-0"

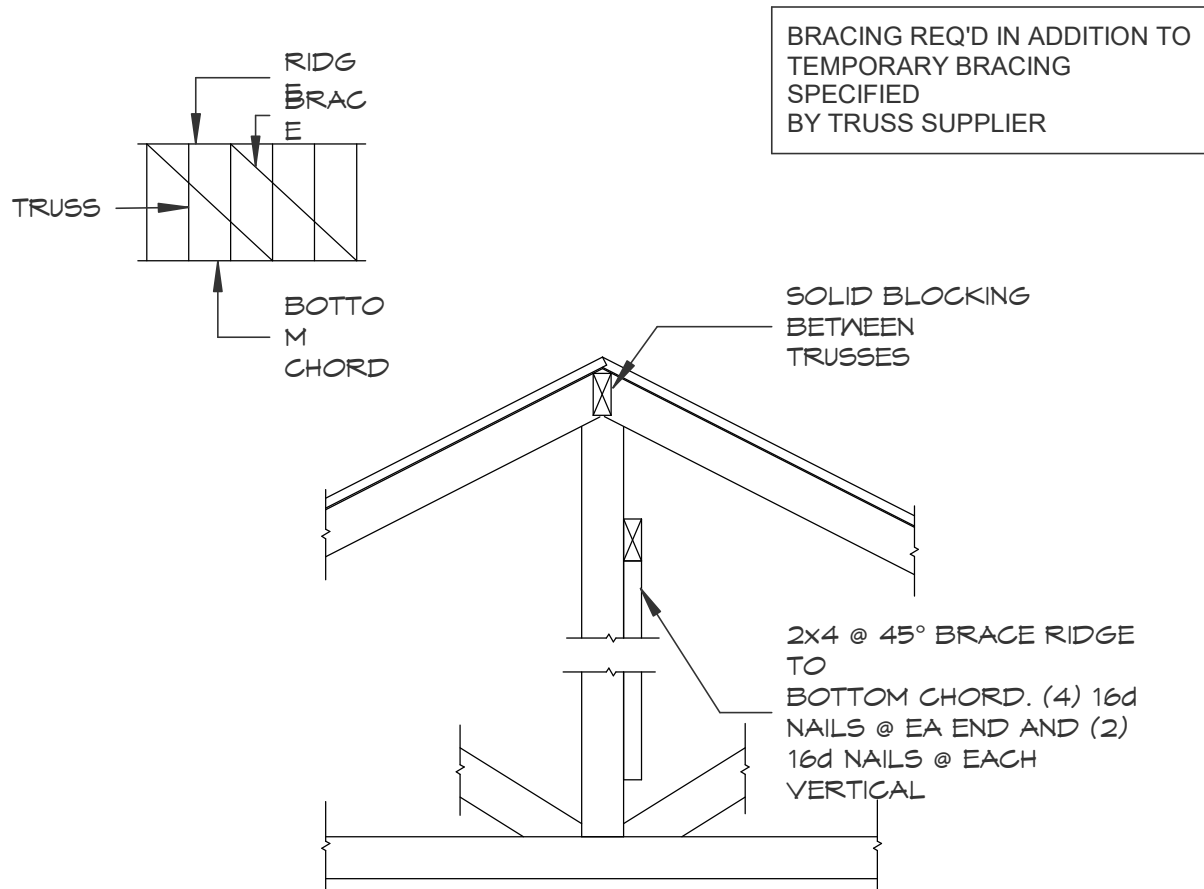


RIDGE BRACE DETAIL

SCALE: 3/4" = 1'-0"

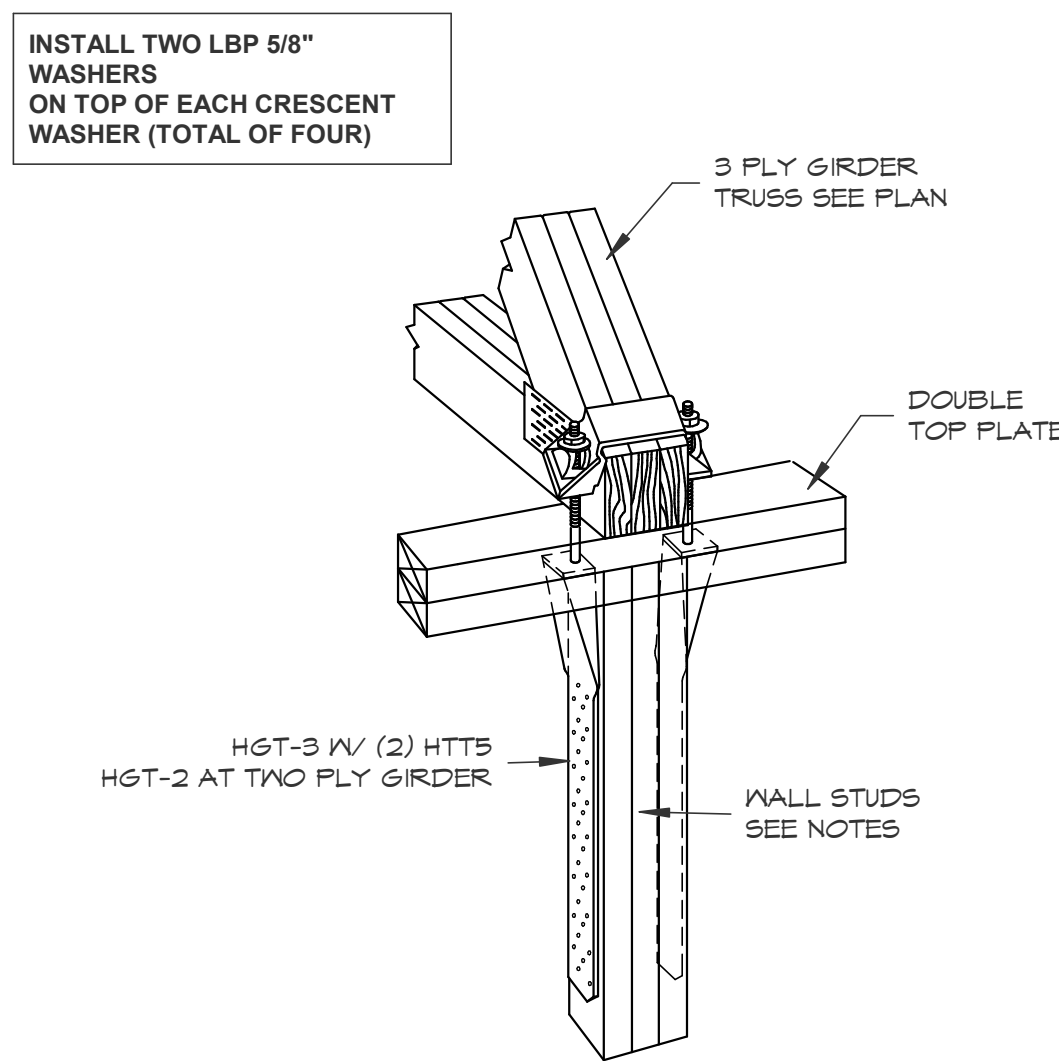


GIRDER TRUSS HOLDOWN DETAIL

SCALE: 3/4" = 1'-0"

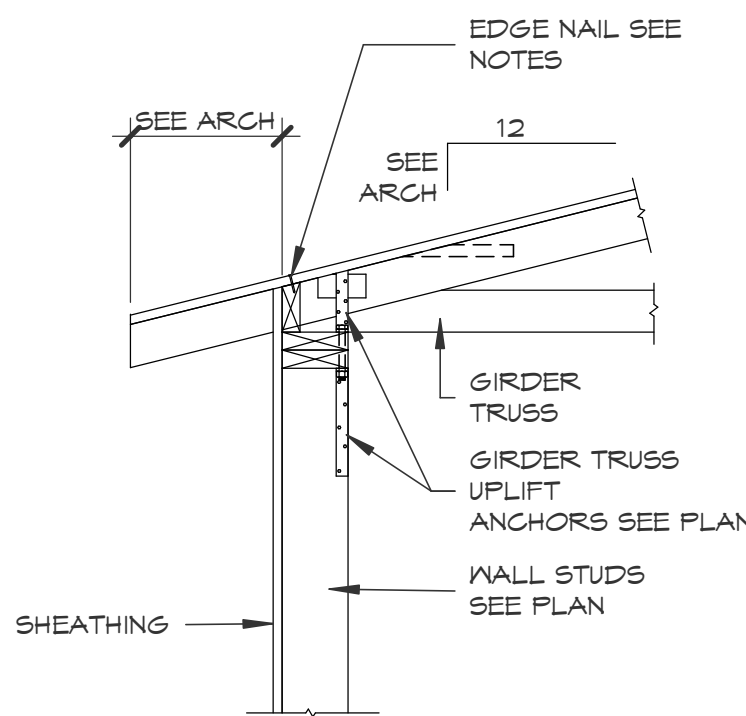

GIRDER TRUSS HOLDOWN DETAIL

SCALE: 3/4" = 1'-0"

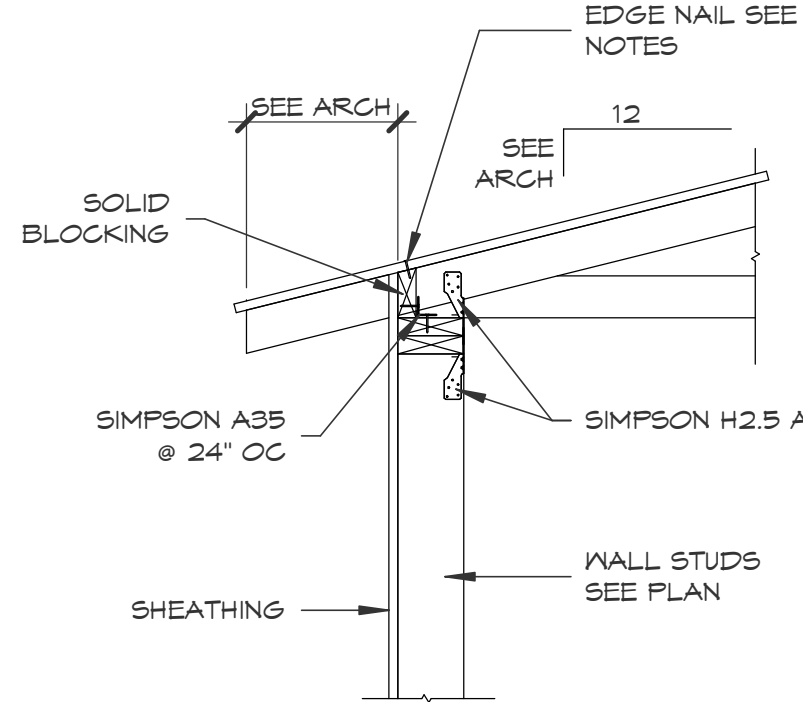

TYPICAL EDGE DETAIL

SCALE: 3/4" = 1'-0"



ARCHITECTURE | DESIGN | CONSTRUCTION

15810 PARK TEN PLACE, SUITE 300
HOUSTON, TEXAS 77084
713-465-4650
www.sligroup.com

© COPYRIGHT

NBT
National Bank & Trust

National Bank & Trust - Bastrop

264 FM 969 BLDG. 3
BASTROP, TX 78602

Project Number : 8989

ISSUED FOR CLIENT APPROVAL	DATE	
ISSUED FOR BIDDING		
ISSUED FOR PERMIT	09/10/26	
ISSUED FOR CONSTRUCTION		
REVISIONS		
MARK	DESCRIPTION	DATE

CGJ ENGINEERS
STRUCTURAL ENGINEERS
TEXAS ENGINEERING FIRM
NO. F-170
6051 NORTH COURSE DRIVE
SUITE 375
HOUSTON, TEXAS 77072
713.780.3345

The information, ideas, designs, details, layouts, techniques, features, arrangements, plans, sequences, dimensions, allowances, tolerances, conceptions, specifications, intentions, technology or embodiments, as illustrated, arranged, displayed, noted, recorded, indicated, represented, disclosed, evidenced, detailed or otherwise reduced to tangible form hereon, either expressly, inherently or by implication, are the confidential and proprietary information of SLI Design, Inc., and shall not be used for any purpose other than the specific project or undertaking identified on the drawing title block or legend for which they are and have been prepared by SLI Design, Inc. Any other reproduction, disclosure or use of any portion of the confidential and proprietary information of SLI Design, Inc., shall be a breach of the obligation of confidence created by the acceptance of this drawing from SLI Design, Inc. for a specific project or Contract. Any copying, duplicating, reproducing, utilization, alteration, modification, revision or change to this drawing, is expressly prohibited unless done with the prior written consent or approval of SLI Design, Inc., and shall not be undertaken without receipt of such prior written approval. This drawing is loaned by SLI Design, Inc., for the limited purpose of complying with a specific Contract. The drawing remains the property of SLI Design, Inc., and shall be returned upon request or completion of the contract, unless specifically authorized by Contract, under which it was loaned.

PRINT DATE: 9/10/2026 12:12:23 PM

10 September 2026

DRAWING TITLE	SHEET NO.
FRAMING DETAILS	
DRAWN BY JM	
CHECKED BY BG	
APPROVED BY	


S401

ROOF TRUSS UPLIFT ANCHOR SCHEDULE		
SIMPSON ANCHORS	ROOF TRUSS UPLIFT LOAD	REMARKS
H2.5A	LOADS LESS THAN 455#	WHERE STUD ALIGNS WITH TRUSS
H7 OR H10	LOADS LESS THAN 905#	
MTS12 *	LOADS LESS THAN 1000#	OR GREATER SIZE AS REQ'D FOR INSTALLATION
H15	LOADS LESS THAN 1300#	(12) 10d TO STUD
MTT28B	LOADS LESS THAN 4455# (2 PLY) LOADS LESS THAN 3465# (1 PLY)	(24) 16d NAILS (24) 10d NAILS (TWO REQ'D)
THA218-2 **	LOADS LESS THAN 1550#	TWO PLY TRUSS
LTT20B	LOADS LESS THAN 1750#	TWO PLY TRUSS (10) 16d NAILS (TWO REQ'D)
(2) HD8A OR (4) HD5A	6465#	TWO PLY TRUSS
(2) HD5A	3705#	ONE PLY TRUSS


NOTES:

- * INSTALL SIMPSON MTS12 NEAREST ADJACENT STUD TO TOP PLATE.
** INSTALL SIMPSON MTS12 AT TWO NEAREST ADJACENT STUDS TO TOP PLATE.
INSTALL ALL ANCHORS IN STRICT ACCORDANCE WITH THE MANUFACTURER'S RECOMMENDATIONS AND INSTRUCTIONS.


ROOF TRUSS UPLIFT
ANCHOR SCHEDULE
SCALE: 3/4" = 1'-0"

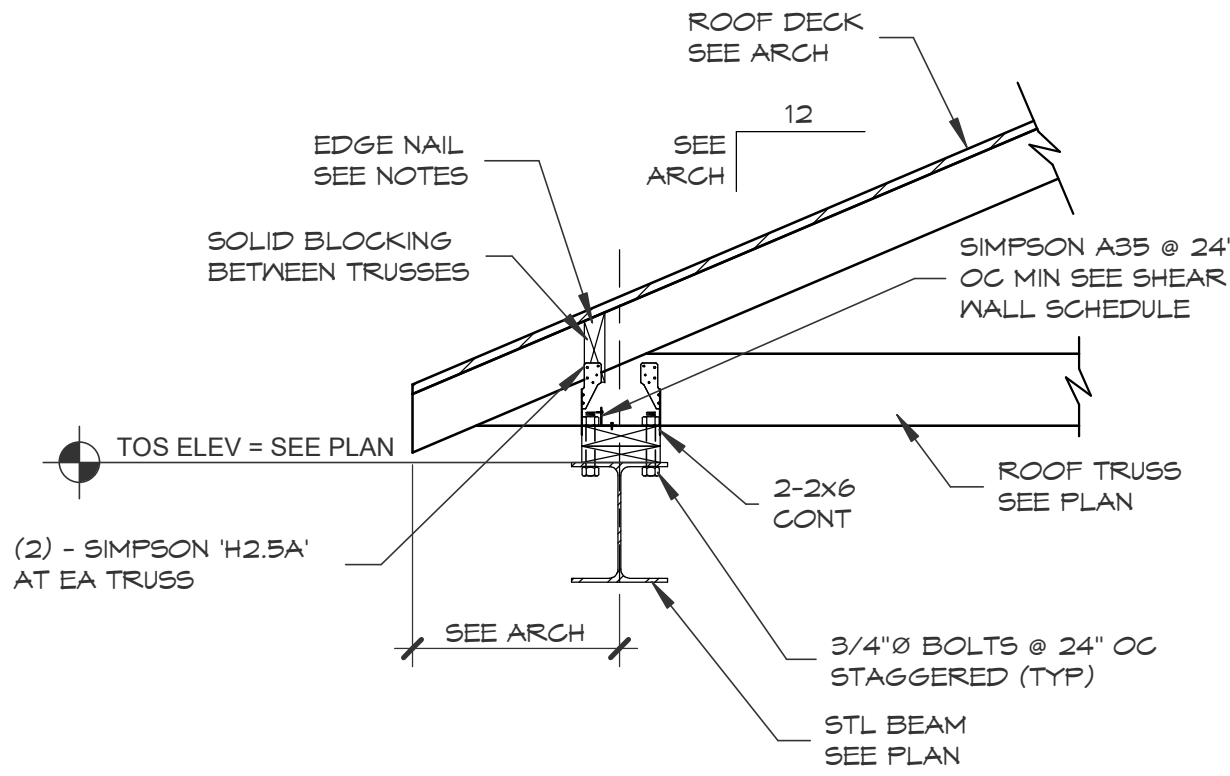

9 DETAIL AT DRIVE THRU
SCALE: 3/4" = 1'-0"

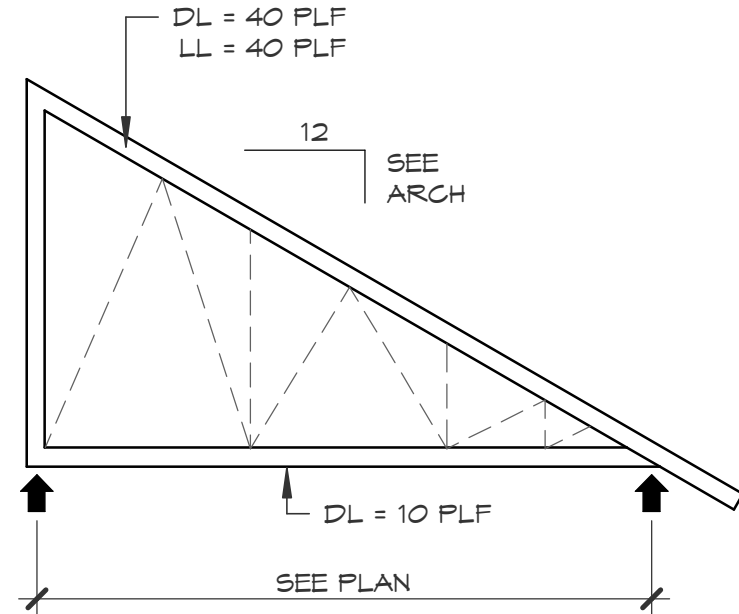


6 ROOF TRUSS PROFILE RT-2
SCALE: 3/16" = 1'-0"

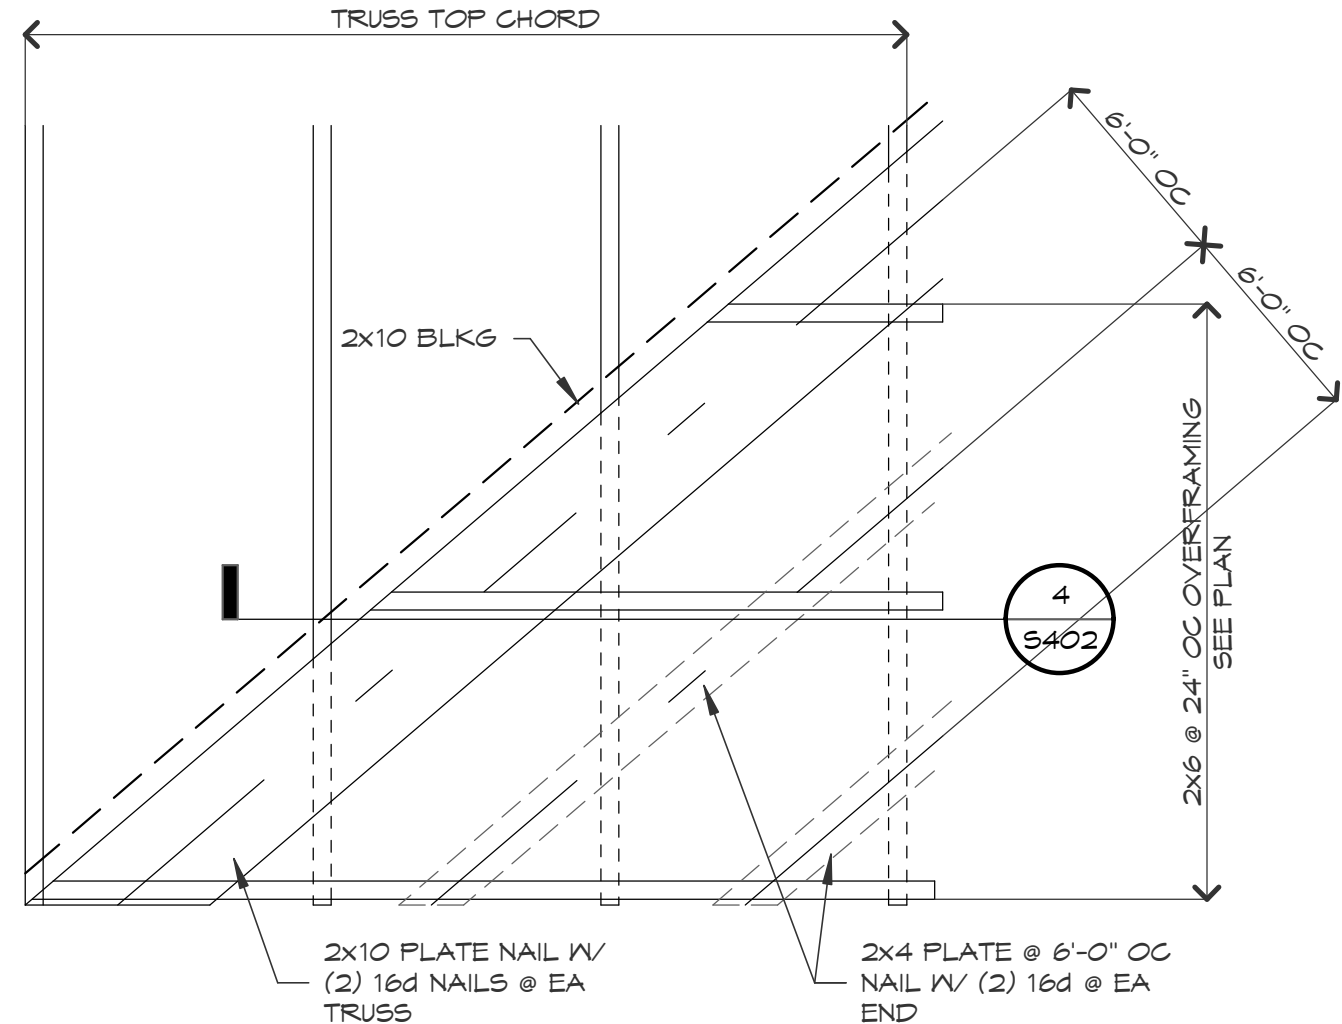


3 PLAN AT OVERFRAMING
SCALE: 3/4" = 1'-0"

CONNECTIONS		NAILING
1. JOIST TO SILL OR GIRDER, TOENAIL		(3) 8d
2. BRIDGING TO JOIST, TOENAIL EA. END		(2) 8d
3. 1"x6" SUBFLOOR OR LESS TO EA. JOIST, FACE NAIL		(2) 8d
4. WIDER THAN 1"x6" SUBFLOOR TO EA. JOIST FACE NAIL		(3) 8d
5. 2" SUBFLOOR TO JOIST OR GIRDER, BLIND AND FACE NAIL		(2) 16d
6. SOLE PLATE TO JOIST OR BLOCKING, FACE NAIL SOLE PLATE TO JOIST OR BLOCKING, AT BRACED WALL PANELS		16d @ 16" OC (3) 16d PER 16"
7. TOP PLATE TO STUD, END NAIL		(2) 16d
8. STUD TO SOLE PLATE	(4) 8d, TOENAIL OR (2) 16d, END NAIL	
9. DOUBLE STUDS, FACE NAIL		16d @ 24" OC
10. DOUBLE TOP PLATES, FACE NAIL DOUBLE TOP PLATES, LAP SPICE		16d @ 16" OC (8) 16d
11. BLOCKING BETWEEN JOISTS OR RAFTERS TO TOP PLATE, TOENAIL		(3) 8d
12. RIM JOIST TO TOP PLATE, TOENAIL		8d @ 6" OC
13. TOP PLATES, LAPS AND INTERSECTIONS, FACE NAIL		(2) 16d
14. CONTINUOUS HEADER, TWO PIECES		16d @ 16" OC ALONG EA. EDGE
15. CEILING JOIST TO PLATE, TOENAIL		(3) 8d
16. CONTINUOUS HEADER TO STUD, TOENAIL		(4) 8d
17. CEILING JOIST, LAPS OVER PARTITIONS, FACE NAIL		(3) 8d
18. CEILING JOIST TO PARALLEL RAFTERS, FACE NAIL		(3) 16d
19. RAFTER TO PLATE, TOENAIL		(3) 8d
20. 1" BRACE TO EA. STUD AND PLATE, FACE NAIL		(2) 8d
21. 1"x8" SHEATHING OR LESS TO EA. BEARING, FACE NAIL		(2) 8d
22. WIDER THAN 1"x8" SHEATHING TO EA. BEARING, FACE NAIL		(2) 8d
23. BUILT-UP CORNER STUDS		16d @ 24" OC
24. BUILT-UP GIRDER AND BEAMS		20d @ 32" OC AT TOP AND BOTTOM AND STAGGERED (2) 20d @ EA. ENDS AND AT EA. SPICE
25. TRUSS TO PLATE, TOENAIL		(3) 16d


11 NAILING SCHEDULE
SCALE: 3/4" = 1'-0"

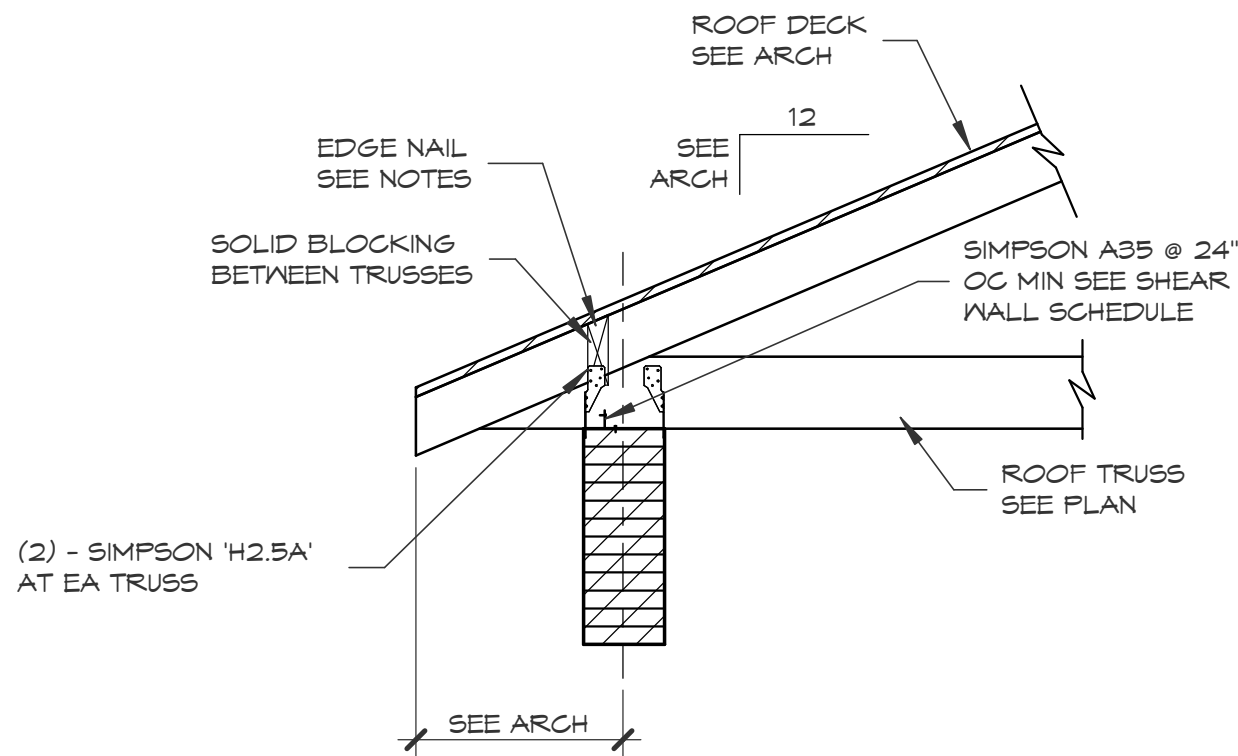

8 DETAIL AT BEAM
SCALE: 3/4" = 1'-0"

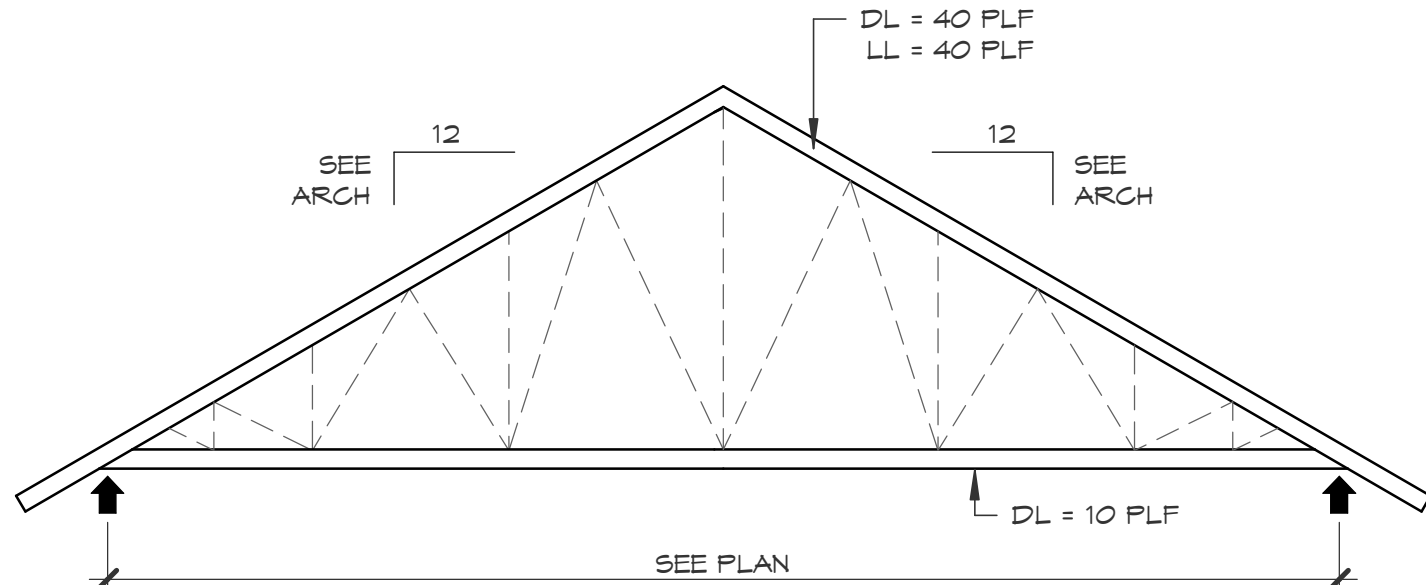

5 ROOF TRUSS PROFILE RT-1
SCALE: 3/16" = 1'-0"

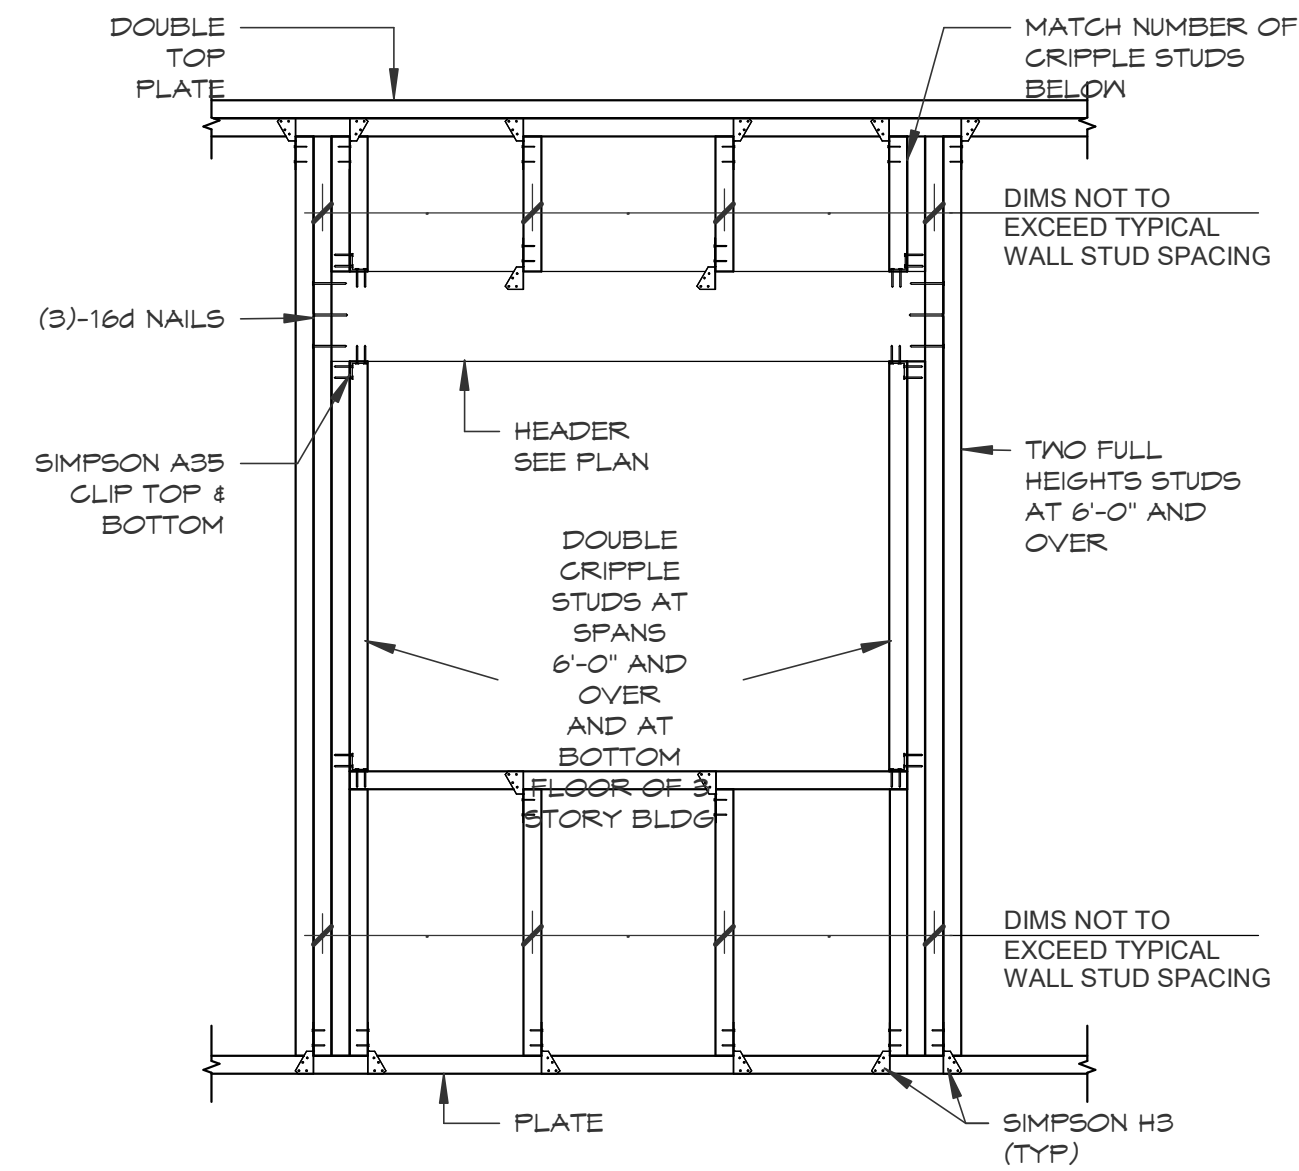


2 HEADER DETAIL
SCALE: 3/4" = 1'-0"

JOIST(BEAM OR TRUSS) HANGER SCHEDULE		
2x6		LUS26
2x8		LUS26
2x10		LUS28
2x12		LUS210
(2) 2x6		HUS26-2TF
(2) 2x8		HUS28-2TF
(2) 2x10		HUS210-2TF
(2) 2x12		HUS210-2TF
(3) 2x10		HUS210-2TF
(3) 2x12		HU212-3TF
3 1/2 x 9 1/4 PARALLAM		HW 149.25
5 1/4 x 9 1/4 PARALLAM		WP 5.31/9.25
5 1/4 x 12 PARALLAM		HWU 5.50/12
TRUSS TO TRUSS		AS SPECIFIED BY TRUSS ENGINEER


NOTES:

1. SEE TIMBER GENERAL NOTES NO. XX
2. PROVIDE HANGERS AT ALL LOCATIONS WHERE MEMBERS FRAME TOGETHER AT THE SAME ELEVATION (U.N.O.).
3. WHERE WOOD BEAMS FRAME INTO STEEL COLUMNS, PROVIDE 1/4" PLATE SADDLE WITH BEARING PLATE WELDED TO COLUMN.
4. PROVIDE SLOPED HANGERS WHERE REQUIRED.

7 HANGER SCHEDULE
SCALE: 3/4" = 1'-0"

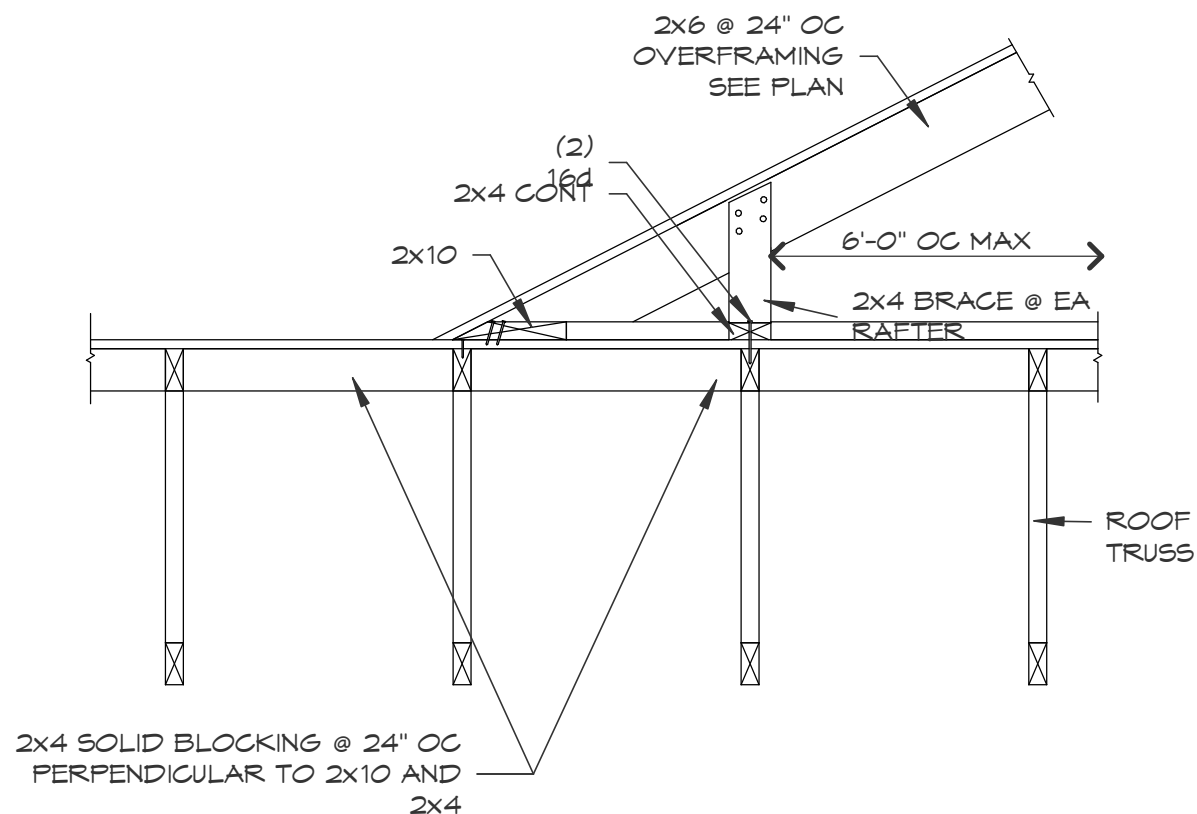

4 SECTION AT OVERFRAMING
SCALE: 3/4" = 1'-0"

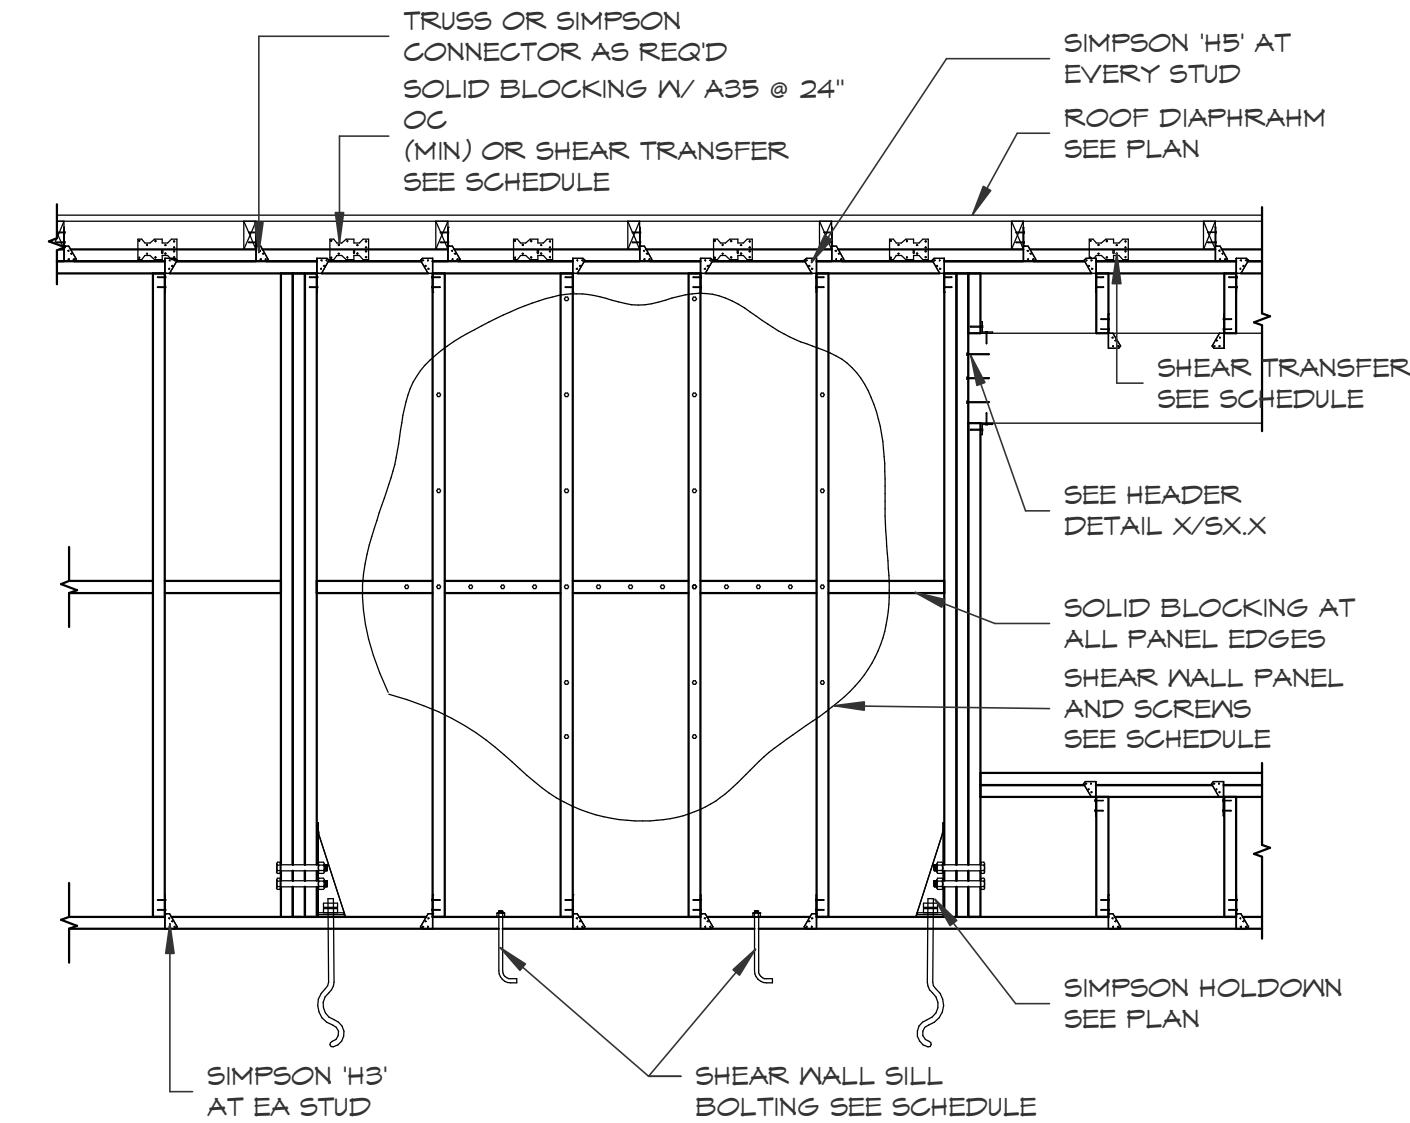

1 SHEAR WALL SECTION
SCALE: NTS



ARCHITECTURE | DESIGN | CONSTRUCTION


15810 PARK TEN PLACE, SUITE 300
HOUSTON, TEXAS 77084
713-465-4650
www.sligroup.com

© COPYRIGHT

NBT
National Bank & Trust
National Bank & Trust - Bastrop
264 FM 969 BLDG. 3
BASTROP, TX 78602

Project Number : 8898


ISSUED FOR CLIENT APPROVAL		DATE
ISSUED FOR BIDDING		
ISSUED FOR PERMIT		09/10/26
ISSUED FOR CONSTRUCTION		
REVISIONS		
MARK	DESCRIPTION	DATE

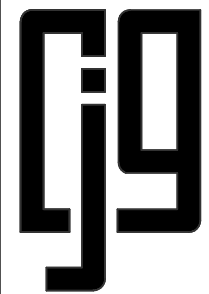

CJG ENGINEERS
STRUCTURAL ENGINEERS
TEXAS ENGINEERING FIRM
NO. F-170
6051 NORTH COURSE DRIVE
SUITE 375
HOUSTON, TEXAS 77072
713.780.3345

The information, ideas, designs, details, layouts, techniques, features, arrangements, plans, sequences, dimensions, allowances, tolerances, conceptions, specifications, intentions, technology or embodiments, as illustrated, arranged, displayed, noted, recorded, indicated, represented, disclosed, evidenced, detailed or otherwise reduced to tangible form hereon, either expressly, inherently or by implication, are the confidential and proprietary information of SLI Design, Inc., and shall not be used for any purpose other than the specific project or undertaking identified on the drawing title block or legend for which they are and have been prepared by SLI Design, Inc. Any other reproduction, disclosure or use of any portion of the confidential and proprietary information of SLI Design, Inc., shall be a breach of the obligation of confidence created by the acceptance of this drawing from SLI Design, Inc. for a specific project or Contract. Any copying, duplicating, reproducing, utilization, alteration, modification, revision or change to this drawing, is expressly prohibited unless done with the prior written consent or approval of SLI Design, Inc., and shall not be undertaken without receipt of such prior written approval. This drawing is loaned by SLI Design, Inc., for the limited purpose of complying with a specific Contract. The drawing remains the property of SLI Design, Inc., and shall be returned upon request or completion of the contract, unless specifically authorized by Contract, under which it was loaned.


PRINT DATE: 9/10/2026 12:12:23 PM

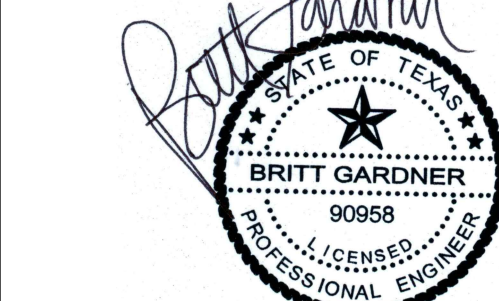


10 September 2026

DRAWING TITLE	
FRAMING DETAILS	
DRAWN BY	JM
CHECKED BY	BG
APPROVED BY	
SHEET NO.	
S402	


Z:\2081087 - National Bank and Trust - Bastrop\001 Revit Models - \2026\National Bank & Trust R26.rvt

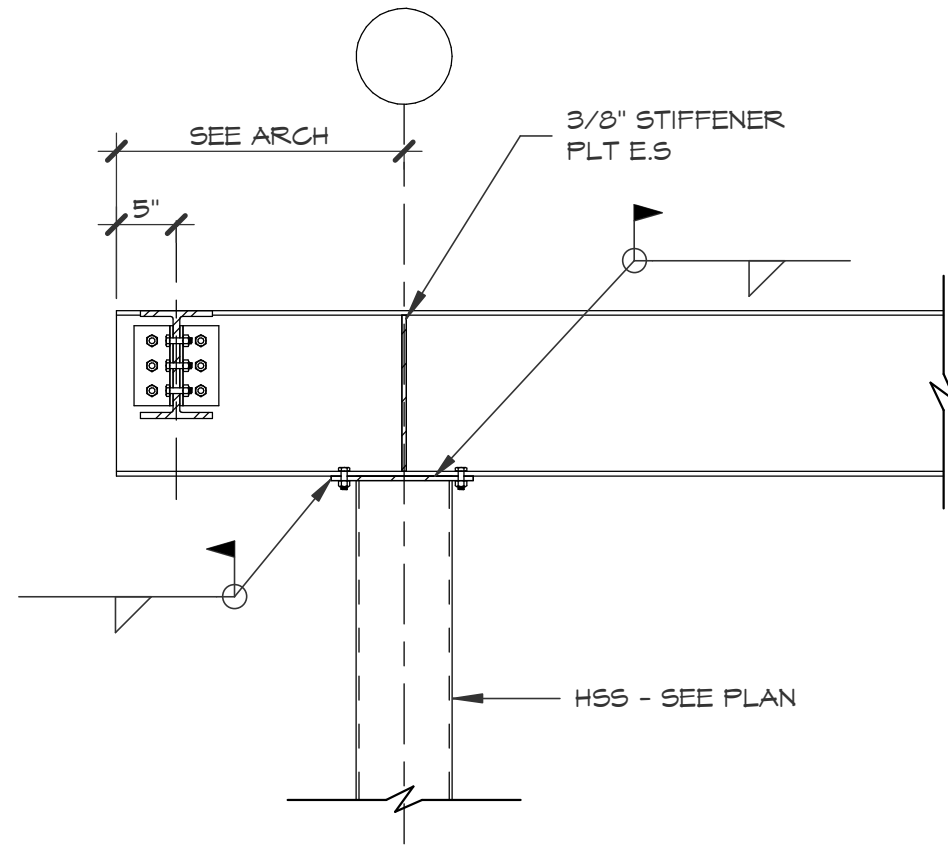


6 CANTILEVER DETAIL
SCALE: 3/4" = 1'-0"

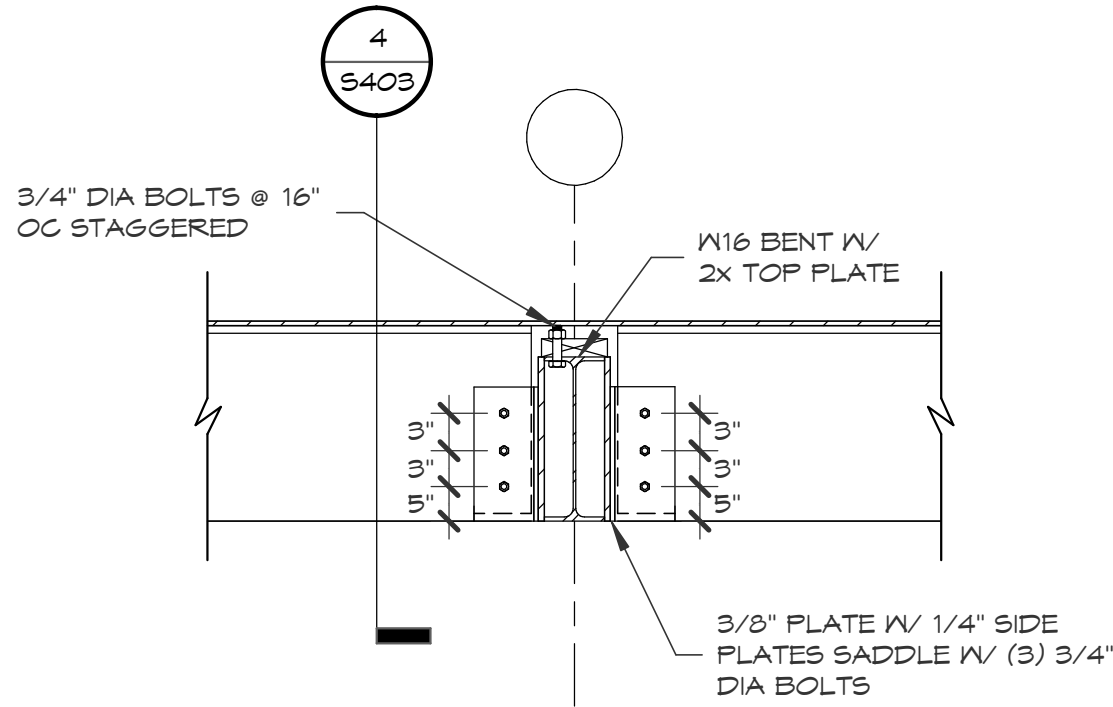


5 DETAIL AT RIDGE TO WX BENT
SCALE: 3/4" = 1'-0"

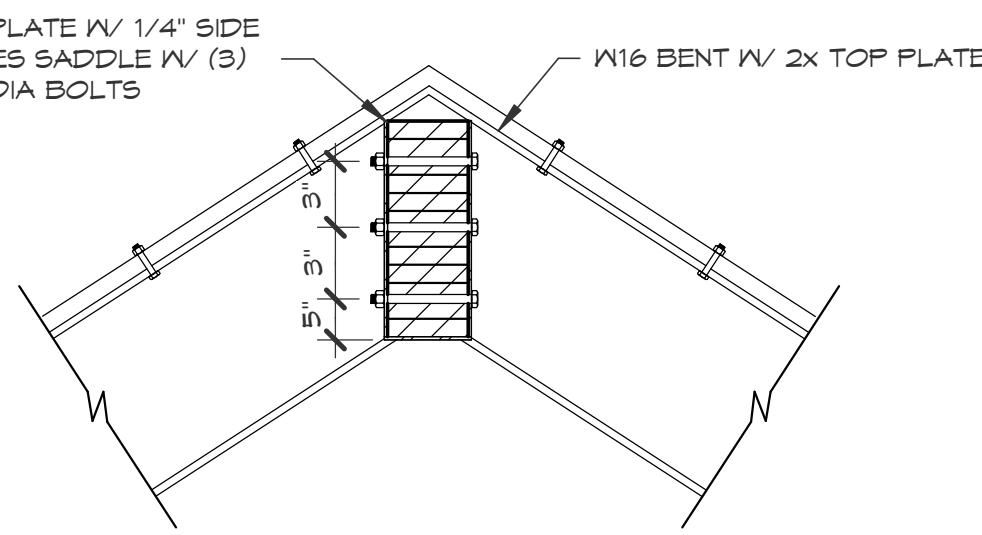


4 DETAIL AT RIDGE
SCALE: 3/4" = 1'-0"

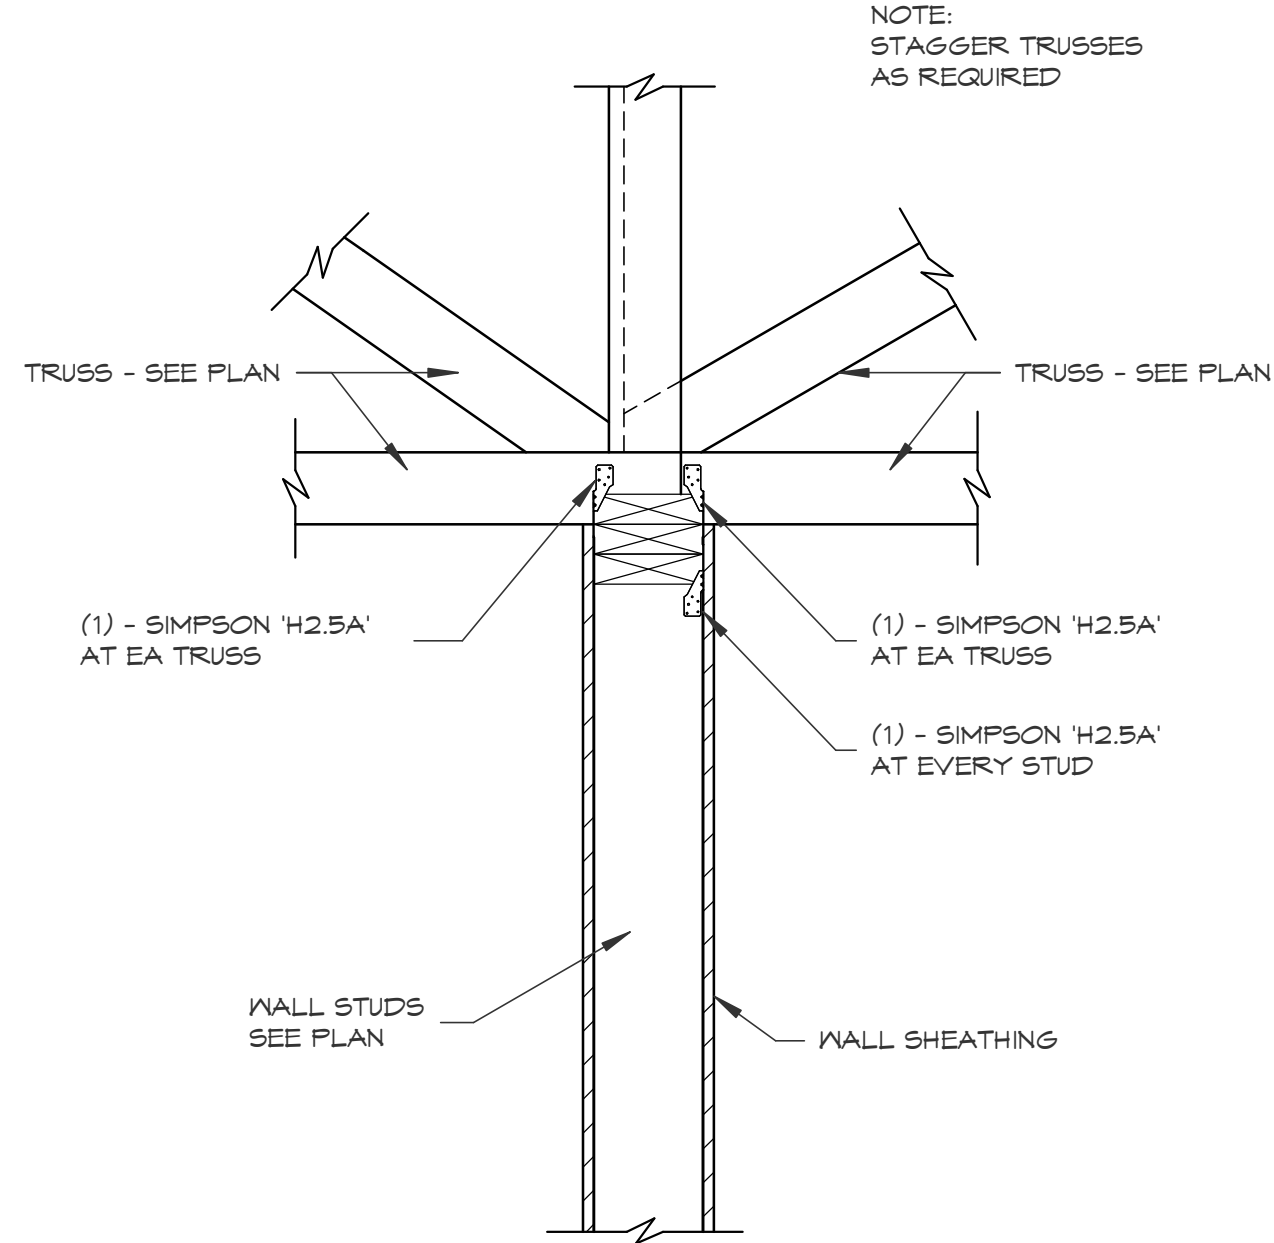

3 TYPICAL INTERIOR LOAD-BEARING WALL SUPPORTING TRUSSES
SCALE: 3/4" = 1'-0"

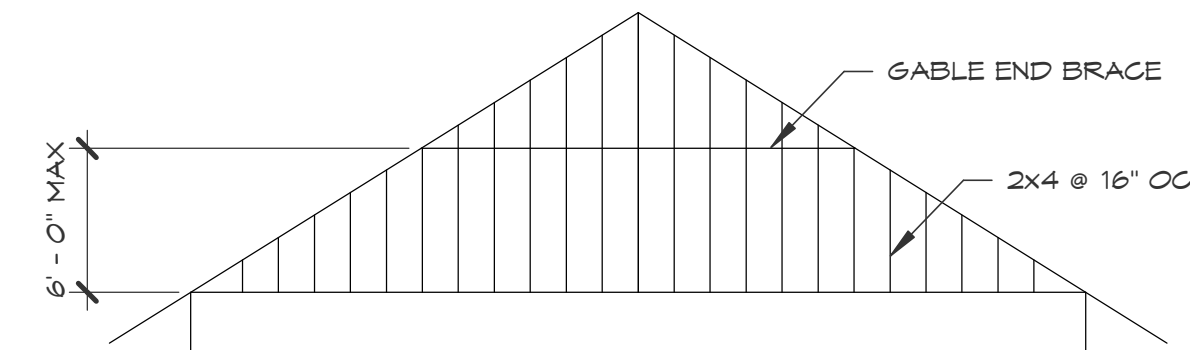

GABLE END TRUSS

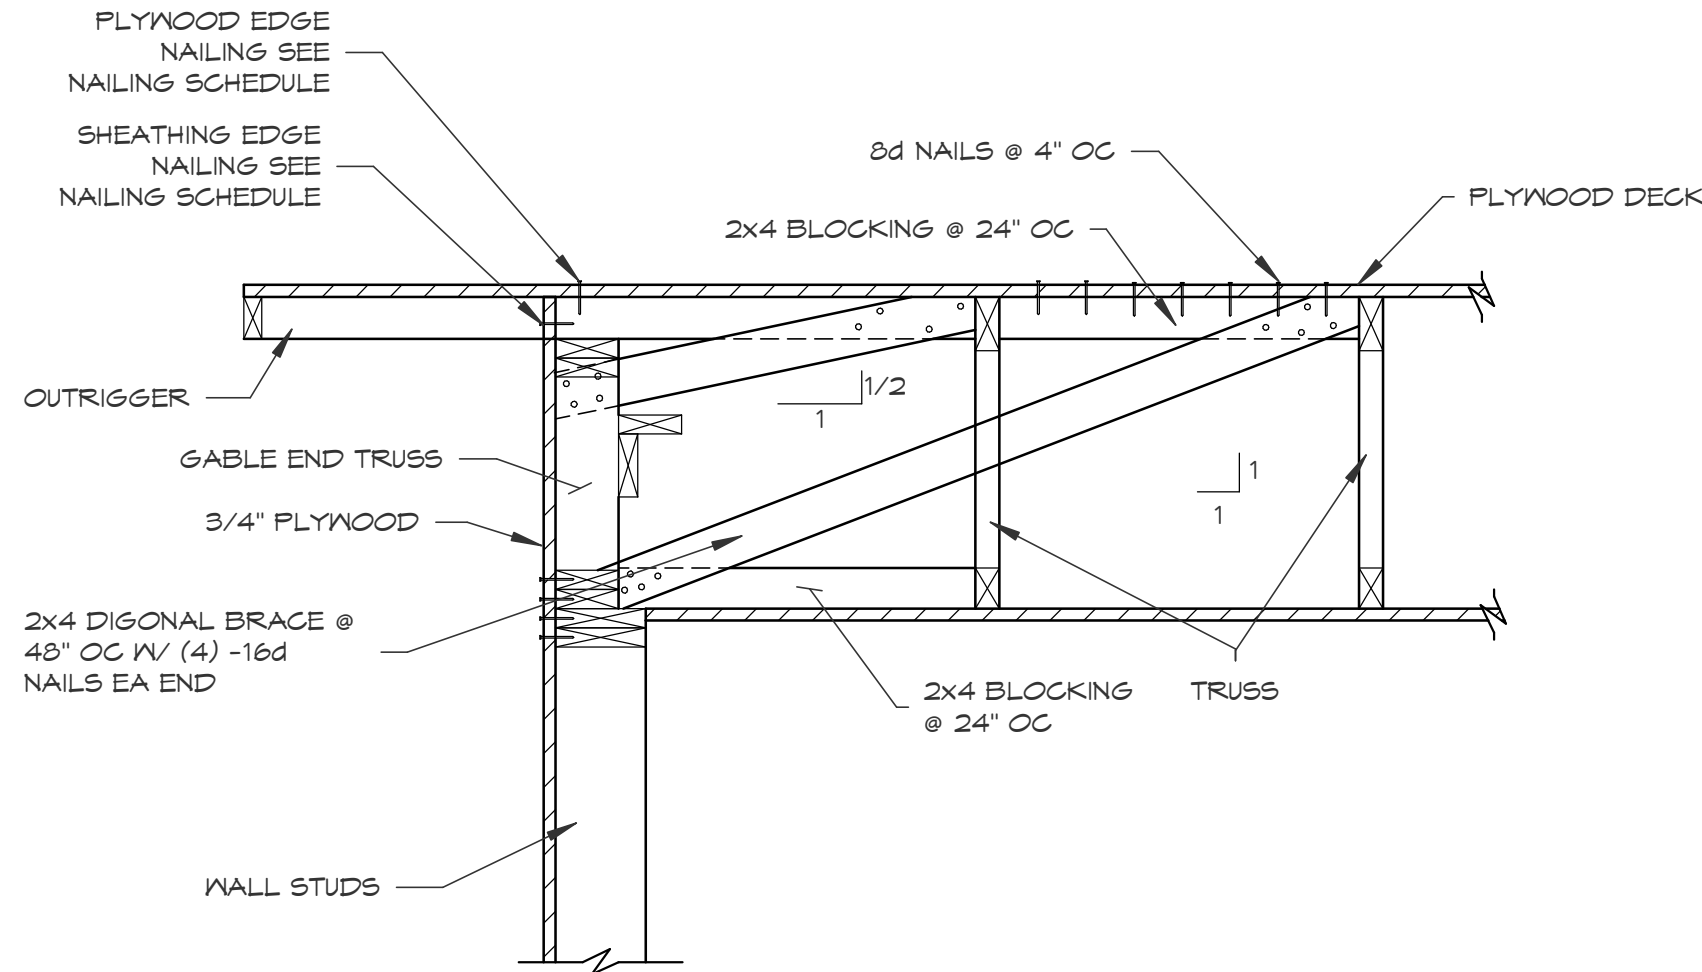

1 GABLE END DETAIL
SCALE: 3/4" = 1'-0"



ARCHITECTURE | DESIGN | CONSTRUCTION
15810 PARK TEN PLACE, SUITE 300
HOUSTON, TEXAS 77084
713-465-4650
www.sligroup.com

© COPYRIGHT



National Bank & Trust

National Bank & Trust - Bastrop


264 FM 969 BLDG. 3
BASTROP, TX 78602

Project Number : 8989

ISSUED FOR CLIENT APPROVAL	DATE
ISSUED FOR BIDDING	
ISSUED FOR PERMIT	09/10/26
ISSUED FOR CONSTRUCTION	

REVISIONS

MARK	DESCRIPTION	DATE

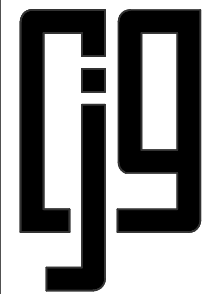

CJG ENGINEERS
STRUCTURAL ENGINEERS
TEXAS ENGINEERING FIRM
NO. F-170
6051 NORTH COURSE DRIVE
SUITE 375
HOUSTON, TEXAS 77072
713.780.3345

The information, ideas, designs, details, layouts, techniques, features, arrangements, plans, sequences, dimensions, allowances, tolerances, conceptions, specifications, intentions, technology or embodiments, as illustrated, arranged, displayed, noted, recorded, indicated, represented, disclosed, evidenced, detailed or otherwise reduced to tangible form hereon, either expressly, inherently or by implication, are the confidential and proprietary information of SLI Design, Inc., and shall not be used for any purpose other than the specific project or undertaking identified on the drawing title block or legend for which they are and have been prepared by SLI Design, Inc. Any other reproduction, disclosure or use of any portion of the confidential and proprietary information of SLI Design, Inc., shall be a breach of the obligation of confidence created by the acceptance of this drawing from SLI Design, Inc. for a specific project or Contract. Any copying, duplicating, reproducing, utilization, alteration, modification, revision or change to this drawing, is expressly prohibited unless done with the prior written consent or approval of SLI Design, Inc., and shall not be undertaken without receipt of such prior written approval. This drawing is loaned by SLI Design, Inc., for the limited purpose of complying with a specific Contract. The drawing remains the property of SLI Design, Inc., and shall be returned upon request or completion of the contract, unless specifically authorized by Contract, under which it was loaned.

PRINT DATE: 9/10/2026 12:12:23 PM



10 September 2026


DRAWING TITLE

FRAMING DETAILS

DRAWN BY	JM	SHEET NO.
CHECKED BY	BG	
APPROVED BY		

S403

PLUMBING SPECIFICATIONS			SLI GROUP, INC.		
DOMESTIC WATER PIPING - COPPER TUBE AND FITTINGS			15810 PARK TEN PLACE, SUITE 300 HOUSTON, TEXAS 77064 713-665-4650 www.sligroup.com		
A. HARD COPPER TUBE: ASTM B 88, TYPE L (ASTM B 88M, TYPE B) WATER TUBE, DRAWN TEMPER. 1. CAST-COPPER SOLDER-JOINT FITTINGS: ASME B16.18, PRESSURE FITTINGS. 2. WROUGHT-COPPER SOLDER-JOINT FITTINGS: ASME B16.22, WROUGHT-COPPER PRESSURE FITTINGS. 3. BRONZE FLANGES: ASME B16.24, CLASS 150, WITH SOLDER-JOINT ENDS. 4. COPPER UNIONS: MSS SP-123, CAST-COPPER-ALLOY, HEXAGONAL-STOCK BODY, WITH BALL-AND-SPOUT END, METAL-TO-METAL SEATING SURFACES, AND SOLDER-JOINT OR THREADED ENDS. B. SOFT COPPER TUBE: ASTM B 88, TYPE K (ASTM B 88M, TYPE A) AND ASTM B 88, TYPE L (ASTM B 88M, TYPE B) WATER TUBE, ANNEALED TEMPER. COPPER SOLDER-JOINT FITTINGS: ASME B16.22, WROUGHT-COPPER PRESSURE FITTINGS, COPPER PRESSURE-SEAL-JOINT FITTINGS. MANUFACTURERS: SUBJECT TO COMPLIANCE WITH REQUIREMENTS, PROVIDE PRODUCTS BY ONE OF THE FOLLOWING: 1. NIBCO INC. 2. VEGA: PLUMBING AND HEATING SYSTEMS. 3. 2 IN (DN 50) AND SMALLER: WROUGHT-COPPER FITTING WITH EPDM-RUBBER O-RING SEAL IN EACH END. NPS 3 AND NPS 4 (DN 80 AND DN 100): CAST-BRONZE OR WROUGHT-COPPER FITTING WITH EPDM-RUBBER O-RING SEAL IN EACH END. C. DIELECTRIC FITTINGS GENERAL REQUIREMENTS: ASSEMBLY OF COPPER ALLOY AND FERROUS MATERIALS WITH SEPARATING NONCONDUCTIVE INSULATING MATERIAL. INCLUDE END CONNECTIONS COMPATIBLE WITH PIPES TO BE JOINED. D. DRAWING PLANS, SCHEMATICS, AND DIAGRAMS INDICATE GENERAL LOCATION AND ARRANGEMENT OF DOMESTIC WATER PIPING. INDICATED LOCATIONS AND ARRANGEMENTS ARE USED TO SIZE PIPE AND CALCULATE FRICTION LOSS, EXPANSION, AND OTHER DESIGN CONSIDERATIONS. INSTALL PIPING AS INDICATED UNLESS DEVIATIONS TO LAYOUT ARE APPROVED ON COORDINATION DRAWINGS. E. INSTALL COPPER TUBING UNDER BUILDING SLAB ACCORDING TO CDA'S "COPPER TUBE HANDBOOK". F. INSTALL SHUTOFF VALVE IMMEDIATELY UPSTREAM OF EACH DIELECTRIC FITTING. G. INSTALL DOMESTIC WATER PIPING LEVEL WITH 0.125 PERCENT SLOPE DOWNWARD TOWARD DRAIN AND PLUMB. H. INSTALL PIPING CONCEALED FROM VIEW AND PROTECTED FROM PHYSICAL CONTACT BY BUILDING OCCUPANTS UNLESS OTHERWISE INDICATED AND EXCEPT IN EQUIPMENT ROOMS AND SERVICE AREAS. I. INSTALL PIPING INDICATED TO BE EXPOSED AND PIPING IN EQUIPMENT ROOMS AND SERVICE AREAS AT RIGHT ANGLES OR PARALLEL TO BUILDING WALLS. DIAGONAL RUNS ARE PROHIBITED UNLESS SPECIFICALLY INDICATED OTHERWISE. J. INSTALL PIPING ADJACENT TO EQUIPMENT AND SPECIALTIES TO ALLOW SERVICE AND MAINTENANCE. K. INSTALL PIPING TO PERMIT VALVE SERVICING. L. INSTALL NIPPLES, UNIONS, SPECIAL FITTINGS, AND VALVES WITH PRESSURE RATINGS THE SAME AS OR HIGHER THAN SYSTEM PRESSURE RATING USED IN APPLICATIONS BELOW UNLESS OTHERWISE INDICATED. N. INSTALL PIPING FREE OF SACS AND BENDS. O. INSTALL FITTINGS FOR CHANGES IN DIRECTION AND BRANCH CONNECTIONS. P. INSTALL UNIONS IN COPPER TUBING AT FINAL CONNECTION TO EACH PIECE OF EQUIPMENT, MACHINE, AND SPECIALTY. Q. INSTALL SLEEVES FOR PIPING PENETRATIONS OF WALLS, CEILINGS, AND FLOORS. R. INSTALL ESCUTCHEONS FOR PIPING PENETRATIONS OF WALLS, CEILINGS, AND FLOORS. S. INSTALL SHUTOFF VALVE CLOSE TO WATER MAIN ON EACH BRANCH AND RISER SERVING PLUMBING FIXTURES OR EQUIPMENT ON EACH WATER SUPPLY TO EQUIPMENT, AND ON EACH WATER SUPPLY TO PLUMBING FIXTURES THAT DO NOT HAVE SUPPLY STOPS. USE BALL VALVES FOR PIPING NPS 2 (DN 50) AND SMALLER. USE GATE VALVES FOR PIPING NPS 2-1/2 (DN 65) AND LARGER. T. HANGER AND SUPPORT INSTALLATION: SUPPORT VERTICAL PIPING AND TUBING AT BASE AND AT EACH FLOOR. U. ROD DIAMETER MAY BE REDUCED ONE SIZE FOR DOUBLE-ROD HANGERS, TO A MINIMUM OF 3/8 INCH (10 MM). V. INSTALL HANGERS FOR COPPER TUBING WITH THE FOLLOWING MAXIMUM HORIZONTAL SPACING AND MINIMUM ROD DIAMETERS: 1. NPS 3/4 (DN 20) AND SMALLER: 60 INCHES (1500 MM) WITH 3/8-INCH (10-MM) ROD. 2. NPS 1 AND NPS 1-1/4 (DN 25 AND DN 32): 72 INCHES (1800 MM) WITH 3/8-INCH (10-MM) ROD. 3. NPS 1-1/2 AND NPS 2 (DN 40 AND DN 50): 96 INCHES (2400 MM) WITH 3/8-INCH (10-MM) ROD. 4. NPS 2-1/2 (DN 65): 108 INCHES (2700 MM) WITH 1/2-INCH (13-MM) ROD. 5. NPS 3 (DN 80) AND NPS 4 (DN 100): 10 FEET (3 M) WITH 1/2-INCH (13-MM) ROD. 6. NPS 6 (DN 150): 10 FEET (3 M) WITH 3/4-INCH (19-MM) ROD. 7. NPS 8 (DN 200): 10 FEET (3 M) WITH 3/4-INCH (19-MM) ROD. W. INSTALL SUPPORTS FOR VERTICAL COPPER TUBING EVERY 10 FEET (3 M). X. FIELD QUALITY CONTROL PERFORM TESTS AND INSPECTIONS. Y. PIPING INSPECTIONS: 1. DO NOT ENCLOSE, COVER, OR PUT PIPING INTO OPERATION UNTIL IT HAS BEEN INSPECTED AND APPROVED BY AUTHORITIES HAVING JURISDICTION. 2. DURING INSTALLATION, NOTIFY AUTHORITIES HAVING JURISDICTION AT LEAST ONE DAY BEFORE INSPECTION MUST BE MADE. PERFORM TESTS SPECIFIED BELOW IN PRESENCE OF AUTHORITIES HAVING JURISDICTION. 3. ROUGHING-IN INSPECTION: ARRANGE FOR INSPECTION OF PIPING BEFORE CONCEALING OR CLOSING-IN AFTER ROUGHING-IN AND BEFORE SETTING FIXTURES. 4. FIN INSPECTION: ARRANGE FINAL INSPECTION FOR AUTHORITIES HAVING JURISDICTION TO OBSERVE TESTS SPECIFIED BELOW AND TO ENSURE COMPLIANCE WITH REQUIREMENTS. 5. RENSPECTION: IF AUTHORITIES HAVING JURISDICTION FIND THAT PIPING WILL NOT PASS TESTS OR INSPECTIONS, MAKE REQUIRED CORRECTIONS AND ARRANGE FOR RENSPECTION. 6. REPORTS: PREPARE INSPECTION REPORTS AND HAVE THEM SIGNED BY AUTHORITIES HAVING JURISDICTION. Z. PIPING TESTS: 1. DOMESTIC WATER PIPING: CHECK COMPONENTS TO DETERMINE THAT THEY ARE NOT AIR BOUND AND THAT PIPING IS FULL OF WATER. 2. TEST FOR LEAKS AND DEFECTS IN NEW PIPING AND PARTS OF EXISTING PIPING THAT HAVE BEEN ALTERED, EXTENDED, OR REPAIRED. IF TESTING IS PERFORMED IN SEGMENTS, SUBMIT A SEPARATE REPORT FOR EACH TEST, COMPLETE WITH DIAGRAM OF PORTION OF PIPING TESTED. 3. LEAVE NEW, ALTERED, EXTENDED, OR REPLACED DOMESTIC WATER PIPING UNCOVERED AND UNCONCEALED UNTIL IT HAS BEEN TESTED AND APPROVED. EXPOSE WORK THAT WAS COVERED OR CONCEALED BEFORE IT WAS TESTED. 4. CAP AND SUBJECT PIPING TO STATIC WATER PRESSURE OF 50 PSIG (345 KPA) ABOVE OPERATING PRESSURE, WITHOUT EXCEEDING PRESSURE RATING OF PIPING SYSTEM MATERIALS. ISOLATE TEST SOURCE AND ALLOW TO STAND FOR FOUR HOURS. LEAKS AND LOSS IN TEST PRESSURE CONSTITUTE DEFECTS THAT MUST BE REPAIRED. 5. REPAIR LEAKS AND DEFECTS WITH NEW MATERIALS AND RETEST PIPING OR PORTION THEREOF UNTIL SATISFACTORY RESULTS ARE OBTAINED. 6. PREPARE REPORTS FOR TESTS AND FOR CORRECTIVE ACTION REQUIRED. Z. DOMESTIC WATER PIPING WILL BE CONSIDERED DEFECTIVE IF IT DOES NOT PASS TESTS AND INSPECTIONS. AA. PREPARE TEST AND INSPECTION REPORTS. AB. CLEAN AND DISINFECT POTABLE AND NON-POTABLE DOMESTIC WATER PIPING AS FOLLOWS: AC. PURGE NEW PIPING AND PARTS OF EXISTING PIPING THAT HAVE BEEN ALTERED, EXTENDED, OR REPAIRED BEFORE USE. AD. USE PURGING AND DISINFECTING PROCEDURES PRESCRIBED BY AUTHORITIES HAVING JURISDICTION, IF METHODS ARE NOT PRESCRIBED, USE PROCEDURES DESCRIBED IN EITHER AWWA C651 OR AWWA C652 OR FOLLOW PROCEDURES DESCRIBED BELOW. 1. FLUSH PIPING SYSTEM WITH CLEAN, POTABLE WATER UNTIL DRYT WATER DOES NOT APPEAR AT OUTLETS. 2. FLUSH SYSTEM WITH CLEAN, POTABLE WATER UNTIL NO CHLORINE IS IN WATER COMING FROM SYSTEM AFTER THE STANDING TIME SHOWS AUTHORITIES HAVING JURISDICTION. 3. SUBMIT WATER SAMPLES IN STERILE BOTTLES TO AUTHORITIES HAVING JURISDICTION. REPEAT PROCEDURES IF BIOLOGICAL EXAMINATION SHOWS CONTAMINATION. AE. UNDER-BUILDING-SLAB DOMESTIC WATER PIPING, NPS 2 (DN 50) AND SMALLER, SHALL BE THE FOLLOWING: 1. SOFT COPPER TUBE, ASTM B 88, TYPE L (ASTM B 88M, TYPE B); WROUGHT-COPPER SOLDER-JOINT FITTINGS, AND BRANZED JOINTS. AF. ABOVEGROUND DOMESTIC WATER PIPING, NPS 2 (DN 50) AND SMALLER, SHALL BE THE FOLLOWING: 1. HARD COPPER TUBE, ASTM B 88, TYPE L (ASTM B 88M, TYPE B); WROUGHT-COPPER SOLDER-JOINT FITTINGS; AND SOLDERED JOINTS. 2. COPPER PRESS FITTINGS: AT THE CONTRACTOR'S OPTION ON THE DOMESTIC HOT AND COLD WATER PIPING, COOLING COIL, CONDENSATE DRAINS IN COPPER UNIONS 1/2" DIAMETER UP THROUGH 2-1/2" DIAMETER MECHANICAL PRESS (PRO-PRESS) JOINTS AND FITTINGS INCLUDING THE "SMART CONNECTION" FEATURE OPTION TO ENSURE THAT UNPRESSURED FITTING WILL EASILY AND RELIABLY DETECTED DURING PRESSURE TESTING AS MANUFACTURED BY VEGA, NIBCO AND APOLLO PRESS WILL BE ACCEPTABLE. PROVIDED THE FITTING MANUFACTURER'S RECOMMENDED CRIMPING TOOL WITH PROPERLY SIZED REPLACEABLE JAWS ARE UTILIZED RIGID TOOL COMPANY. INSTALLATION WILL BE IN ACCORDANCE WITH MANUFACTURER'S APPROVED PUBLISHED GUIDELINES HANGERS AND SUPPORTS. AG. ABOVEGROUND DOMESTIC WATER PIPING, NPS 2-1/2 TO NPS 4 (DN 65 TO DN 100), SHALL BE OF THE FOLLOWING: 1. HARD COPPER TUBE, ASTM B 88, TYPE L (ASTM B 88M, TYPE B); CAST-COPPER SOLDER-JOINT FITTINGS; AND SOLDERED JOINTS. 2. GALVANIZED-STEEL PIPE: GROOVE-END JOINT, GALVANIZED-STEEL-PIPE APPURTENANCES; AND GROOVE JOINTS. AH. DRAWINGS INDICATE VALVE TYPES TO BE USED, WHERE SPECIFIC VALVE TYPES ARE NOT INDICATED, THE FOLLOWING REQUIREMENTS APPLY: 1. SHUTOFF DUTY: USE BALL VALVES FOR PIPING NPS 2 (DN 50) AND SMALLER. USE GATE VALVES WITH FLANGED ENDS FOR PIPING NPS 2-1/2 (DN 65) AND LARGER. 2. THROTTLING DUTY: USE BALL VALVES FOR PIPING NPS 2 (DN 50) AND SMALLER. USE GATE VALVES WITH FLANGED ENDS FOR PIPING NPS 2-1/2 (DN 65) AND LARGER. 3. HOT-WATER CIRCULATION PIPING, BALANCING DUTY: CALIBRATED BALANCING VALVES. 4. DRAIN DUTY: HOSE-END DRAIN VALVES. AI. USE CHECK VALVES TO MAINTAIN CORRECT DIRECTION OF DOMESTIC WATER FLOW TO AND FROM EQUIPMENT. AJ. IRON GROOVE-END VALVES MAY BE USED WITH GROOVE-END PIPING.			AK. WATER HAMMER ARRESTERS GENERAL REQUIREMENTS: SUBJECT TO COMPLIANCE WITH REQUIREMENTS, PROVIDE PRODUCTS BY ONE OF THE FOLLOWING: A. AMTROL, INC. B. JOSAM COMPANY. C. MIFAB, INC. D. PIP INC. E. SIOUX CHIEF MANUFACTURING COMPANY, INC. F. SMITH, JAY R. MFG. CO.; DIVISION OF SMITH INDUSTRIES, INC. G. TYLER PIPE, WADE DIV. H. WAITS DRAPAGE PRODUCTS INC. I. STANDARD: ASSE 101 OR PDI-WH-201. J. TYPE: COPPER SUEE WITH PISTON. K. SIZE: ASSE 1010, SIZES AA AND A THROUGH F OR PDI-WH 201, SIZES A THROUGH F. INSTALL WATER HAMMER ARRESTERS IN WATER PIPING ACCORDING TO PDI-WH 201. INSTALL AIR VENTS AT HIGH POINTS OF WATER PIPING. INSTALL DRAIN PIPING AND DISCHARGE ONTO FLOOR DRAIN. AL. SANITARY WASTE AND STORM PIPING GENERAL REQUIREMENTS: SUBJECT TO COMPLIANCE WITH REQUIREMENTS, PROVIDE PRODUCTS BY ONE OF THE FOLLOWING: A. HUB-AND-SPIGOT, CAST-IRON SOIL PIPE AND FITTINGS ASTM A 74, SERVICE CLASS(E), GASKETS: ASTM C 564, RUBBER. B. HUBLESS, CAST-IRON SOIL PIPE AND FITTINGS ASTM A 74, SERVICE CLASS(E), GASKETS: ASTM C 564, RUBBER. C. HUBLESS, CAST-IRON SOIL PIPE AND FITTINGS ASTM A 74, SERVICE CLASS(E), GASKETS: ASTM C 564, RUBBER. D. HUBLESS, CAST-IRON SOIL PIPE AND FITTINGS ASTM A 74, SERVICE CLASS(E), GASKETS: ASTM C 564, RUBBER. E. HUBLESS, CAST-IRON SOIL PIPE AND FITTINGS ASTM A 74, SERVICE CLASS(E), GASKETS: ASTM C 564, RUBBER. F. HUBLESS, CAST-IRON SOIL PIPE AND FITTINGS ASTM A 74, SERVICE CLASS(E), GASKETS: ASTM C 564, RUBBER. G. HUBLESS, CAST-IRON SOIL PIPE AND FITTINGS ASTM A 74, SERVICE CLASS(E), GASKETS: ASTM C 564, RUBBER. H. HUBLESS, CAST-IRON SOIL PIPE AND FITTINGS ASTM A 74, SERVICE CLASS(E), GASKETS: ASTM C 564, RUBBER. I. HUBLESS, CAST-IRON 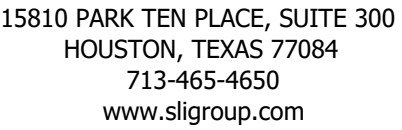


NBT
National Bank & Trust
National Bank & Trust - Bastrop

E/BE Project Number : 26129.00

REVISIONS

[illegible]

The information, ideas, designs, details, layouts, techniques, features, arrangements, plans, sequences, dimensions, allowances, tolerances, conceptions, specifications, intentions, theories or embodiments, as illustrated, arranged, described, or otherwise reduced to tangible form hereon, either expressly, inherently or by implication, are the confidential and proprietary information of SLL Design, Inc., and shall remain the confidential and proprietary information of SLL Design, Inc., and shall be identified on the drawing title block or legend for which they are and have been prepared by SLL Design, Inc. Any other reproduction, disclosure or use of any portion of the confidential and proprietary information of SLL Design, Inc., shall be a violation of the confidential and proprietary information of SLL Design, Inc., and shall be the confidential and proprietary information of SLL Design, Inc. for a specific project or contract. Any copying, duplicating, reproducing, utilization, alteration, modification, revision or change to this drawing, or any portion thereof, shall be the confidential and proprietary information of SLL Design, Inc., and shall not be undertaken without receipt of such prior written approval. This drawing is loaned by SLL Design, Inc., for the limited purpose of complying with a specific Contract. The drawing remains the property of SLL Design, Inc., and shall not be used for any other project or contract, unless specifically authorized by Contract, under which it was loaned.

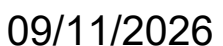


DRAWING TITLE

MEP SITE PLAN

SHEET NO.

MEP-4.00

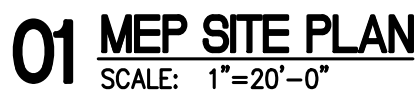

SCALE: 1"=20'-0"



1. ALL WORK SHALL BE PERFORMED IN A CLEAN AND WORKMANLIKE MANNER. CARE SHALL BE EXERCISED TO MINIMIZE ANY INCONVENIENCE OR DISTURBANCE TO OTHER AREAS OF THE BUILDING WHICH ARE TO REMAIN IN OPERATION. ISOLATE WORK AREAS BY MEANS OF TEMPORARY PARTITIONS AND/OR TARPS TO KEEP DUST AND DIRT WITHIN THE CONSTRUCTION AREA.
2. CLEAN THE JOB SITE DAILY AND REMOVE FROM THE PREMISES ANY DIRT AND DEBRIS CAUSED BY THE PERFORMANCE OF THE WORK INCLUDED IN THIS CONTRACT.
3. THE CONTRACTOR SHALL BE RESPONSIBLE FOR THE SAFEKEEPING OF HIS OWN PROPERTY ON THE JOB SITE. OWNER ASSUMES NO RESPONSIBILITY FOR PROTECTION OF PROPERTIES AGAINST FIRE, THEFT AND ENVIRONMENTAL CONDITIONS.
4. PROVIDE ALL NECESSARY TEMPORARY OR PERMANENT CAPS OR PLUGS FOR PIPING. DO NOT LEAVE PIPING OPEN ENDED.
5. WHERE USED, THE TERM "PROVIDE" SHALL MEAN "FURNISH AND INSTALL".
6. THIS CONTRACTOR SHALL COORDINATE HIS WORK WITH THE LANDLORD AND ALL OTHER TRADES PRIOR TO FABRICATION, PURCHASE AND/OR INSTALLATION OF ALL WORK.
7. SUBMISSION OF PROPOSAL DIRECTLY OR INDIRECTLY IN CONNECTION WITH THIS WORK SHALL IMPLY THAT THE BIDDER HAS EXAMINED THE JOB SITE UNDER WHICH HE WILL BE OBLIGATED TO OPERATE SHOULD HE BE AWARDED THE WORK UNDER THIS CONTRACT. NO EXTRA CHARGE WILL BE ALLOWED FOR FAILURE OF ANY BIDDER TO EXAMINE THE SITE PRIOR TO BID.
8. ALL WORK SHALL CONFORM TO ALL STATE AND LOCAL CODES, RULES AND REGULATIONS AND ORDINANCES.
9. CONTRACTOR SHALL SECURE AND PAY ALL FEES AND PERMITS PERTAINING TO THE CONTRACT.
10. ALL EQUIPMENT SHALL BE INSTALLED IN STRICT COMPLIANCE WITH THE MANUFACTURER'S WRITTEN INSTRUCTIONS. THE CONTRACTOR SHALL PROVIDE ALL HANGERS AND SUPPORTS REQUIRED FOR A COMPLETE INSTALLATION.
11. CONTRACTOR SHALL BE RESPONSIBLE FOR WORKMEN'S IDENTIFICATION AND BADGING, SAFETY AND FIRE PROTECTION, CONTRACTOR'S LIABILITY INSURANCE, BARRICADES, WARNING SIGNS, TRASH REMOVAL, CUTTING AND PATCHING.
12. CONTRACTOR SHALL BE RESPONSIBLE FOR ALL RIGGING, HANDLING AND PROTECTION OF MATERIALS.
13. CONTRACTOR SHALL PROVIDE LABOR TO RECEIVE, UNLOAD, STORE, PROTECT AND TRANSFER TO POINT OF INSTALLATION, OWNER FURNISHED ITEMS.
14. WHERE CONDUIT, CABLES, DUCTWORK OR PIPING PASSES THROUGH FIRE RATED FLOORS OR WALLS, THE SLEEVES SHALL BE COMPLETELY SEALED WITH A FIRE STOP MATERIAL THAT IS UL LISTED AND ACCEPTED BY THE BUILDING DEPARTMENT AND FIRE DEPARTMENT AS BEING SUITABLE FOR THIS SERVICE.
15. CONTRACTOR SHALL BE RESPONSIBLE FOR ALL CORING AS IT RELATES TO HIS WORK.
16. CONTRACTOR SHALL REFER TO BUILDING MANAGEMENT'S RULES AND REGULATIONS TO COMPLY WITH BUILDING STANDARDS.
17. FLEXIBLE DUCTWORK LENGTHS SHALL NOT EXCEED 5'-0". USE INSULATED RIGID ROUND DUCTWORK WHERE REQUIRED. ALL NEW FLEXIBLE DUCTWORK CONNECTIONS TO AIR DEVICES SHOWN ON THE DRAWING SHALL BE SIZED ACCORDING TO THE NECK SIZE SCHEDULE.
18. THE ENTIRE AIR SUPPLY SYSTEM SHALL BE RE-BALANCED TO THE AIR QUANTITIES INDICATED ON THIS DRAWING BY AN INDEPENDENT AIR BALANCE CONTRACTOR. THE AIR BALANCE CONTRACTOR SHALL SUBMIT NEBB CERTIFIED AIR BALANCE REPORTS FOR ENGINEERING REVIEW AND TO BUILDING MANAGEMENT. PROVIDE AHU DRIVE ADJUSTMENTS AS REQUIRED.
19. REFER TO DRAWING MEP FOR SPECIFICATIONS THAT APPLY TO THIS SHEET.
20. CONTRACTOR SHALL VERIFY THAT SUFFICIENT RETURN AIR OPENINGS ARE PROVIDED IN EXISTING WALLS ABOVE CEILING. AIR IS RETURNED TO THE CEILING PLenum AND THEN TO THE AIR HANDLING UNITS THROUGH RETURN AIR GRILLES, ARCHITECTURAL CEILING OPENING AND LIGHT FIXTURES.
21. CONTRACTOR SHALL PROVIDE TO BUILDING OWNER THE AS-BUILT RECORD DRAWINGS AND THE OPERATING AND MAINTENANCE MANUALS WITHIN 90 DAYS OF SYSTEMS ACCEPTANCE. RECORD DRAWINGS SHALL INCLUDE PERFORMANCE DATA FOR EQUIPMENT, DUCT AND PIPE DISTRIBUTION SYSTEMS, AND AIR AND WATER FLOW RATES. O&M MANUALS SHALL INCLUDE EQUIPMENT, ACCESS AND OPTIONS REQUIRING SERVICE, REQUIRED MAINTENANCE ACTIVITIES, CONTACT INFO OF SERVICE AGENCIES, HVAC CONTROLS CALIBRATION INFORMATION AND SET-POINTS, AND DESCRIPTION OF EQUIPMENTS' INTENDED OPERATIONS.

CONSENDING UNIT				
MARK	CU-1	CU-2	CU-3	CU-4
VOLTS/PH/HZ	208/3/60	208/3/60	208/3/60	208/1/60
MCA/MCOP	20/25	20/25	14.4/20	7.8/15
SEER2/EER2	9/14.3	9/14.3	9/14.3	19/--
MANUFACTURER	RUUD	RUUD	RUUD	DAIKIN
MODEL NO.	RH2TY	RH2TY	RH2TY	RK12A
WEIGHT (LBS)	252	252	186	62
NOTES	1-13	1-13	1-13	1-13

NOTES:

1. REFRIGERANT TYPE IS R-454B.
2. COORDINATE WITH ELECTRICAL DRAWINGS FOR DISCONNECT AND ADDITIONAL ELECTRICAL REQUIREMENTS.
3. PROVIDE IECC COMPLIANT PROGRAMMABLE THERMOSTAT FOR AHU. T-STAT SHALL BE CALIBRATED TO DISPLAY SPACE TEMPERATURE AT $+/-$ 1°.
4. PROVIDE REQUIRED MAINTENANCE ACCESS PER MANUFACTURER FOR AHU IN PLENUM SPACE.
5. PROVIDE SUPPLY FAN WITH PREMIUM EFFICIENCY, ECM, VARIABLE-SPEED MOTOR.
6. PROVIDE STAINLESS STEEL DRAIN PAN.
7. PROVIDE OPTIONAL CONDENSATE PUMP.
8. PROVIDE PRIMARY AND AUXILIARY DRAIN LINES FROM UNIT TO NEAREST DRAIN DRAIN. SUPPORT PIPE FOR 1/8" PER FOOT SLOPE TO DRAIN.
9. ALL WORK SHALL COMPLY WITH BUILDING MANAGEMENT'S CONTRACTOR RULES AND REGULATIONS.
10. PROVIDE MOTORIZED DAMPER FOR OUTSIDE AIR INTAKE. DAMPER SHALL CLOSE WHEN UNIT IS DE-ENERGIZED.
11. PROVIDE ALL REFRIGERANT LINE ACCESSORIES AND SIZES PER MANUFACTURER.
12. PROVIDE A FACTORY-INSTALLED FLOAT SWITCH TO SHUTDOWN THE UNIT UPON HIGH WATER CONDITION.
13. PROVIDE CONDENSING UNIT ON THE GRADE.
14. ALTERNATE MANUFACTURERS ARE ACCEPTABLE PROVIDED THEY MEET THE PERFORMANCE AND SPECIFICATIONS.

MARK	MANUF. + MODEL	TYPE	REMARKS
	TITUS OMNI	CEILING SUPPLY	24X24 PLAQUE FACE SUPPLY AIR DIFFUSER. FACE SHALL BE STEEL WITH A STEEL BACK PAN. FACE AND FRAME SHALL HAVE A WHITE ENAMEL FINISH. COORDINATE CEILING MOUNTING TYPE WITH ARCHITECTURAL CEILING TYPE. PROVIDE REMOTE DAMPER OPERATORS IN AREAS WITH INACCESSIBLE CEILINGS. 4-WAY THROW UNLESS OTHERWISE NOTED ON FLOOR PLANS. PROVIDE DIRECTIONAL BLOW CLIPS FOR DIFFUSERS DESIGNATED AS DIRECTIONAL.
	TITUS OMNI	CEILING RETURN /EXHAUST	24X24 PLAQUE FACE DIFFUSER. DIFFUSER TO HAVE 15" NECK OPEN TO THE PLENUM TO ACT AS A RETURN. COORDINATE CEILING MOUNTING TYPE WITH ARCHITECTURAL CEILING TYPE.
	TITUS 300RS	SIDEWALL SUPPLY	STEEL SIDEWALL SUPPLY REGISTER. DOUBLE-DEFLECTION, ADJUSTABLE BLADES AT 3/4" ON CENTER WITH FRONT BLADES PARALLEL TO THE SHORT DIMENSION. NECK SIZE AS INDICATED ON FLOOR PLANS. PROVIDE OPPOSED-BLADE DAMPER. COORDINATE MOUNTING TYPE WITH ARCHITECTURAL CEILING TYPE. COORDINATE FINISH WITH ARCHITECT.
	TITUS 350ZRL OR EQUAL	SIDEWALL RETURN	SIZE INDICATED ON THE PLAN WITH 3/4" SPACING FACE. FACE SHALL BE ALUMINUM. 35" DEFLECTION. BLADES SHOULD BE ANGLED UPWARDS. COORDINATE AND VERIFY THE STYLE AND COLOR WITH ARCHITECT PRIOR TO ORDER.

TOILET ROOM SHALL BE EXHAUSTED AT A MINIMUM 50 CFM/FIXTURE IN ACCORDANCE WITH THE CURRENT IMC.	
(WOMEN) 1 FIXTURE =	50 CFM
(MEN) 1 FIXTURE =	50 CFM
JANITOR = 35 SQ.FT. X 1 CFM/SQFT	35 CFM
TOTAL CFM REQUIRED	135 CFM
TOTAL CFM EXHAUSTED	345 CFM

MARK	EF-(1-3)	EF-4	-	-
SERVES	RESTROOMS	ATM	-	-
CFM	75	120	-	-
TYPE/DRIVE	CEILING/DIRECT	CEILING/DIRECT	-	-
S.P. IN. WG.	.35	.35	-	-
WATTS	20	24	-	-
RPM	1100	739	-	-
VOLTS/PHASE/HERTZ	120/1/60	120/1/60	-	-
MANUFACTURER	GREENHECK	GREENHECK	-	-
SERIES NO.	SP-A125	CSP-A250	-	-
NOTES	ALL	ALL	-	-

NOTES:

1. INTERLOCK FAN ON/OFF OPERATION WITH THE MOTION SENSOR SWITCH TO OPERATE WHEN SWITCH IS TURNED ON.
2. PROVIDE FAN WITH BACKDRAFT DAMPER, DISCONNECT SWITCH.
3. ALL FAN ONLY RUN INTERMITTENTLY.
4. BALANCE TO SCHEDULED CFM.
5. EF-3: CONNECT THE EXHAUST FAN TO THE SPACE THERMOSTAT. THE FAN SHALL BE ENERGIZED WHEN THE SPACE TEMPERATURE EXCEEDS 78°F (ADJUSTABLE SETPOINT).
6. ALTERNATE MANUFACTURERS ARE ACCEPTABLE PROVIDED THEY MEET THE PERFORMANCE AND SPECIFICATIONS.

OUTSIDE AIR SHALL BE PROVIDED IN ACCORDANCE WITH CURRENT IMC:

$$(R_p \times P_z) + (R_a \times A_z) = V_{bz}$$

OFFICES: (5 CFM/PER x 17 PPL) + (0.06 CFM/SQ. FT x 2150 SQ. FT) = 214 CFM
CORRIDOR/UTILITIES: (- x -) + (0.06CFM/SQ. FT x 432 SQ. FT) = 26 CFM

OVERALL: $\frac{V_{bz}}{240 \text{ CFM}} \div \frac{E_z}{1} = \frac{V_{oz}}{240 \text{ C}}$

TOTAL OUTSIDE AIR REQUIRED = 240 CFM

AHU-(1-2): 150 CFM AHU-3: 100 CFM

TOTAL OUTSIDE AIR PROVIDED BY BUILDING = 400 CFM

SYMBOL	DESCRIPTION
	SUPPLY DUCT VIEW INTO DUCT
	SUPPLY DUCT VIEW HEEL OF ELBOW
	RETURN OR EXHAUST DUCT VIEW INTO DUCT
	RETURN OR EXHAUST DUCT VIEW HEEL OF ELBOW
	SQUARE TO ROUND TRANSITION
	SQUARE ELBOW WITH TURNING VANES.
	RADIUS ELBOW WITHOUT TURNING VANES.
	SUPPLY SIDEWALL REGISTER
	RETURN OR EXHAUST SIDEWALL REGISTER
	ROUND S.A. DIFFUSER
	EXISTING FLEX DUCT
	NEW FLEX DUCT
	EXISTING DUCTWORK
	NEW DUCTWORK
	DUCTWORK TO BE REMOVED
	SQUARE CEILING DIFFUSER
	RETURN AIR GRILLE
	RETURN OR EXHAUST AIR REGISTER W/ SQUARE NECK
	PLENUM SLOT DIFFUSER
	MANUAL DAMPER
	FIRE DAMPER WITH ACCESS DOOR
	DRAIN LINE
	PIPE RISING
	PIPE TURNING DOWN
	EXHAUST FAN SPEED CONTROL
	THERMOSTAT
(E)	EXISTING TO REMAIN
(R)	RELOCATED
R.A.	RETURN AIR
S.A.	SUPPLY AIR
C.F.M.	CUBIC FEET PER MINUTE
AHU	AIR HANDLER UNIT

CFM RANGE	SQUARE NECK SIZE	ROUND NECK SIZE
0 — 120	6 X 6	6"ø
125 — 220	8 X 8	8"ø
225 — 330	10 X 10	10"ø
335 — 450	12 X 12	12"ø
455 — 530	15 X 15	14"ø
540 — 700	16 X 16	16"ø

NOTES:

1. ALL SYMBOLS MAY NOT BE USED ON THIS DRAWINGS.



SLI
GROUP, INC.

15810 PARK TEN PLACE, SUITE 300
HOUSTON, TEXAS 77084
713-465-4650
www.sligroup.com

© COPYRIGHT




National Bank & Trust - Bastrop

Enter address here

E/BE Project Number : 26129.00

[illegible]

The information, ideas, designs, details, layouts, techniques, features, arrangements, plans, sequences, dimensions, allowances, tolerances, concepts, methods, and technical data, in any form, whether or not they are displayed, noted, recorded, indicated, represented, disclosed, evidenced, detailed or otherwise reduced to tangible form hereon, either expressly, inherently or by implication, are the confidential and proprietary information of SLL Design, Inc., and shall remain the confidential and proprietary information of SLL Design, Inc., and shall be identified on the drawing title block or legend for which they are and have been prepared by SLL Design, Inc. Any other reproduction, disclosure or use of any information, ideas, designs, details, layouts, techniques, features, arrangements, plans, sequences, dimensions, allowances, tolerances, concepts, methods, and technical data, in any form, whether or not they are displayed, noted, recorded, indicated, represented, disclosed, evidenced, detailed or otherwise reduced to tangible form hereon, without the express written consent of SLL Design, Inc., shall be a breach of the obligation of confidence created by the acceptance of this drawing from SLL Design, Inc. for a specific project or Contract. Any copying, duplicating, reproducing, utilization, alteration, modification, revision or change to this drawing, in any form, whether or not they are displayed, noted, recorded, indicated, represented, disclosed, evidenced, detailed or otherwise reduced to tangible form hereon, without the express written consent of SLL Design, Inc., shall not be undertaken without receipt of such prior written approval. This drawing is loaned by SLL Design, Inc., for the limited purpose of complying with a specific Contract. The drawing remains the property of SLL Design, Inc. and shall not be used for any other purpose without the express written consent, specifically authorized by Contract, under which it was loaned.

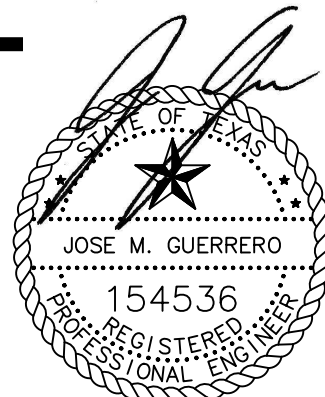

MECHANICAL INFORMATION

SHEET NO.

M-0.10



ARCHITECTURE | DESIGN | CONSTRUCTION

15810 PARK TEN PLACE, SUITE 300
HOUSTON, TEXAS 77084
713-465-4650
www.sligroup.com

© COPYRIGHT

NBT
National Bank & Trust
National Bank & Trust - Bastrop
Enter address here

E/BE Project Number : 26129.00

ISSUED FOR CLIENT APPROVAL	DATE
ISSUED FOR BIDDING	09/11/26
ISSUED FOR PERMIT	09/11/26
ISSUED FOR CONSTRUCTION	

REVISIONS		
MARK	DESCRIPTION	DATE
	70% REVIEW SET	07/29/26
	90% REVIEW SET	08/20/26
	ISSUE FOR PERMIT & BID	09/11/26


The information, ideas, designs, details, layouts, techniques, features, arrangements, plans, sequences, dimensions, allowances, tolerances, conceptions, specifications, intentions, technology or embodiments, as illustrated, arranged, displayed, noted, recorded, indicated, represented, disclosed, evidenced, detailed or otherwise reduced to tangible form hereon, either expressly, inherently or by implication, are the confidential and proprietary information of SLI Design, Inc., and shall not be used for any purpose other than the specific project or undertaking identified on the drawing title block or legend for which they are and have been prepared by SLI Design, Inc. Any other reproduction, disclosure or use of any portion of the confidential and proprietary information of SLI Design, Inc., shall be a breach of the obligation of confidence created by the acceptance of this drawing from SLI Design, Inc. for a specific project or Contract. Any copying, duplicating, reproducing, utilization, alteration, modification, revision or change to this drawing, is expressly prohibited unless done with the prior written consent or approval of SLI Design, Inc., and shall not be undertaken without receipt of such prior written approval. This drawing is loaned by SLI Design, Inc., for the limited purpose of complying with a specific Contract. The drawing remains the property of SLI Design, Inc., and shall be returned upon request or completion of the contract, unless specifically authorized by Contract, under which it was loaned.



09/11/2026

DRAWING TITLE
MECHANICAL PLAN
SHEET NO.

M-1.10

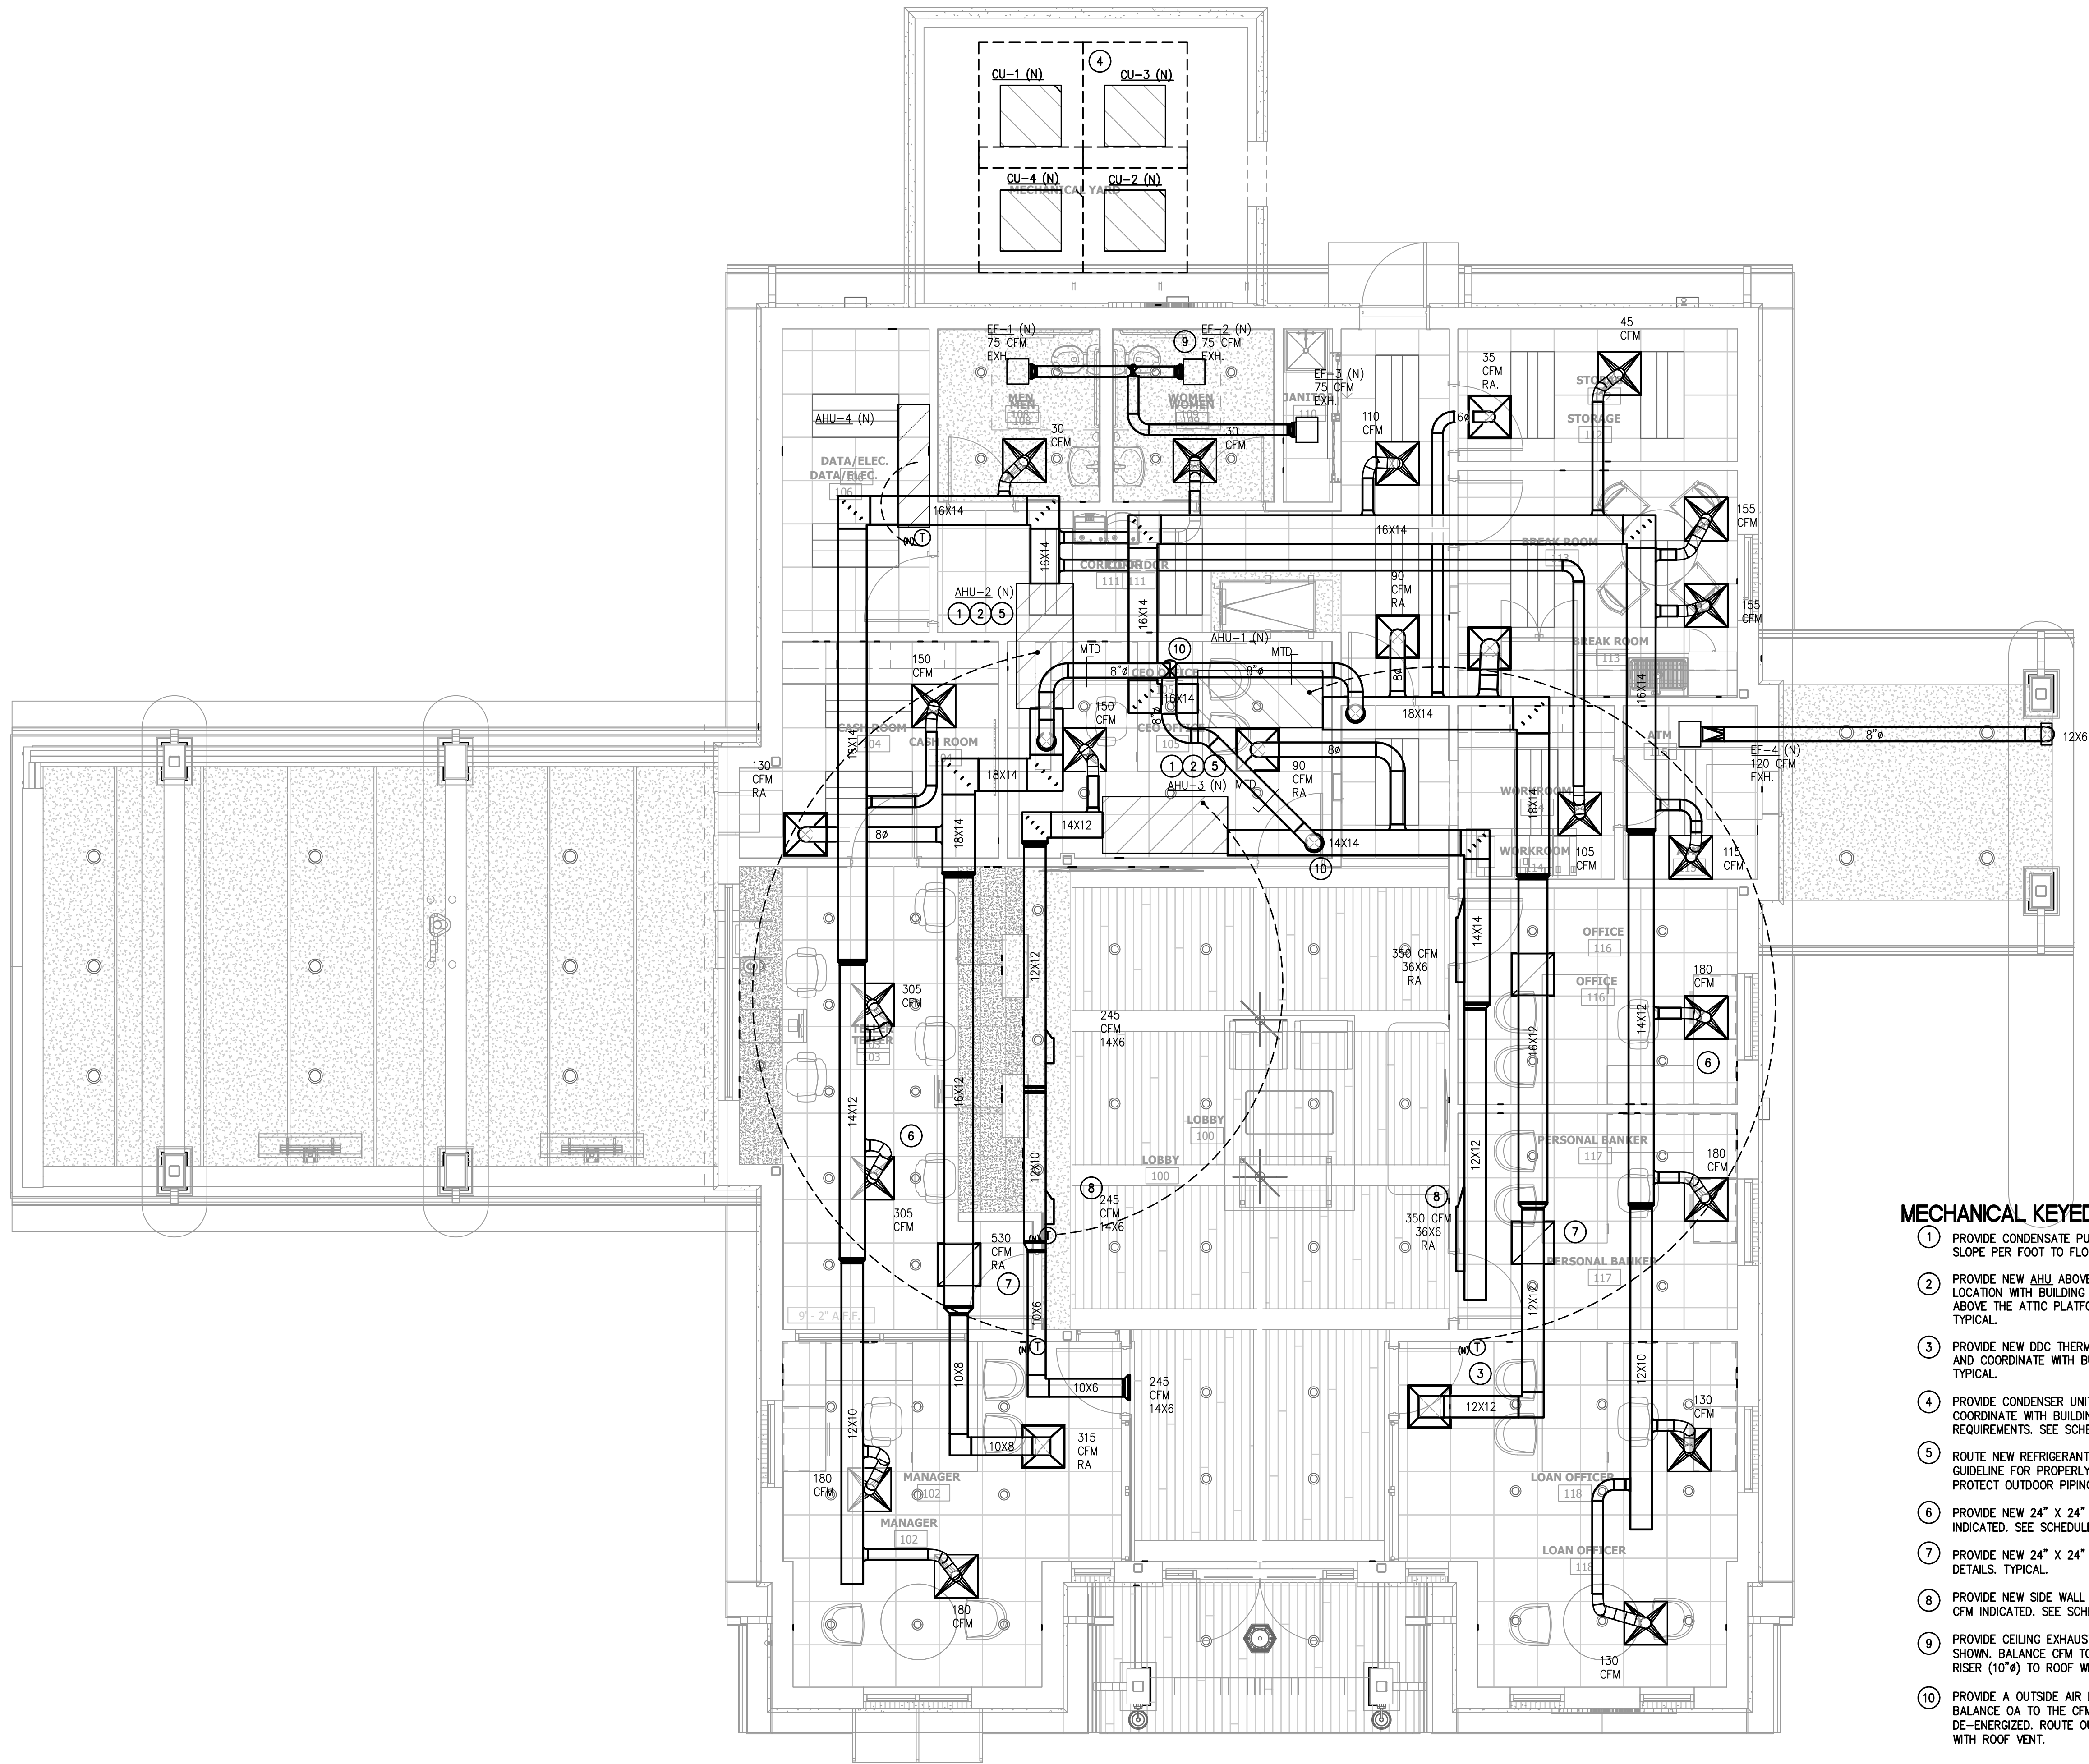

MECHANICAL KEYED NOTES:

- 1 PROVIDE CONDENSATE PUMP AND ROUTE PUMPED 3/4" CONDENSATE DRAIN LINE AT 1/8" SLOPE PER FOOT TO FLOOR DRAIN IN THE MOPSINK. TYPICAL.
- 2 PROVIDE NEW AHU ABOVE ACCESSIBLE CEILING. FIELD VERIFY AND COORDINATE EXACT LOCATION WITH BUILDING ENGINEER AND EXISTING CONSTRAINTS. UNIT WILL BE INSTALLED ABOVE THE ATTIC PLATFORM, COORDINATE WITH ARCH DRAWINGS FOR MORE INFORMATION. TYPICAL.
- 3 PROVIDE NEW DDC THERMOSTAT AT LOCATION INDICATED. CONTRACTOR TO FIELD VERIFY AND COORDINATE WITH BUILDING ENGINEER FOR EXACT THERMOSTAT AND LOCATION. TYPICAL.
- 4 PROVIDE CONDENSER UNIT (CU) ON THE SLAB ON THE GROUND AT LOCATION SHOWN. COORDINATE WITH BUILDING ENGINEER AND ARCHITECT FOR EXACT LOCATION AND OTHER REQUIREMENTS. SEE SCHEDULE AND DETAILS. TYPICAL.
- 5 ROUTE NEW REFRIGERANT PIPING THROUGH WALL WITH A JACK. FOLLOW MANUFACTURER GUIDELINE FOR PROPERLY SIZING REFRIGERANT PIPES. PROTECT PIPING WITH 1" INSULATION. PROTECT OUTDOOR PIPING WITH ALUMINUM JACKET. TYPICAL.
- 6 PROVIDE NEW 24" X 24" SUPPLY AIR DEVICE AT LOCATION INDICATED. BALANCE TO CFM INDICATED. SEE SCHEDULE AND DETAILS. TYPICAL.
- 7 PROVIDE NEW 24" X 24" RETURN AIR GRILLE AT LOCATION INDICATED. SEE SCHEDULE AND DETAILS. TYPICAL.
- 8 PROVIDE NEW SIDE WALL SUPPLY/RETURN DEVICES AT LOCATION INDICATED. BALANCE TO CFM INDICATED. SEE SCHEDULE AND DETAILS. TYPICAL.
- 9 PROVIDE CEILING EXHAUST FAN (EF) AT LOCATION INDICATED WITH THE DUCT SIZE AS SHOWN. BALANCE CFM TO INDICATED. ROUTE EXHAUST DUCT TO THE COMMON EXHAUST RISER (10") TO ROOF WITH EXHAUST VENT.
- 10 PROVIDE A OUTSIDE AIR DUCTWORK WITH THE MOTORIZED DAMPER (MTD) FOR OA INTAKE. BALANCE OA TO THE CFM INDICATED ON PLAN. MTD WILL CLOSE WHEN THE ECU IS DE-ENERGIZED. ROUTE OUTSIDE AIR DUCT TO THE COMMON EXHAUST RISER (12") TO ROOF WITH ROOF VENT.

01 MECHANICAL PLAN
SCALE: 1/4"=1'-0"





E/B/E Mechanical
Electrical
Plumbing
12603 Southwest Fwy, Ste 170, Stafford, Tx 77477
Tel: (713) 840-0177 / Firm Reg. No: 5638




NBT
National Bank & Trust
National Bank & Trust - Bastrop
Enter address here

ISSUED FOR CLIENT APPROVAL	DATE
ISSUED FOR BIDDING	09/11/26
ISSUED FOR PERMIT	09/11/26
ISSUED FOR CONSTRUCTION	

The information, ideas, designs, details, layouts, techniques, features, arrangements, plans, sequences, dimensions, allocations, features, conceptions, specifications, intentions, theories or embodiments, as illustrated, arranged, displayed, noted, recorded, indicated, represented, described, realized or otherwise made known to the public, in any form or by any means, whether by implication, are the confidential and proprietary information of SLI Design, Inc., and shall not be used for any purpose other than the specific project or undertaking authorized by the drawing being made, or for any other purpose, without the written approval of SLI Design, Inc. Any other reproduction, disclosure or use of any portion of the confidential and proprietary information of SLI Design, Inc., shall be a breach of the confidentiality and proprietary rights of SLI Design, Inc. and shall be made by SLI Design, Inc. for a specific project or Contract. Any copying, duplicating, reproducing, utilizing, alteration, modification, revision or change to this drawing, is expressly prohibited unless done with the prior written consent or approval of SLI Design, Inc. This drawing is not to be used for any other project or Contract without the prior written approval of SLI Design, Inc. for the limited purpose of complying with a specific Contract. The drawing remains the property of SLI Design, Inc. and shall be returned to SLI Design, Inc. upon completion of the contract, unless specifically authorized by Contract, under which it was loaned.

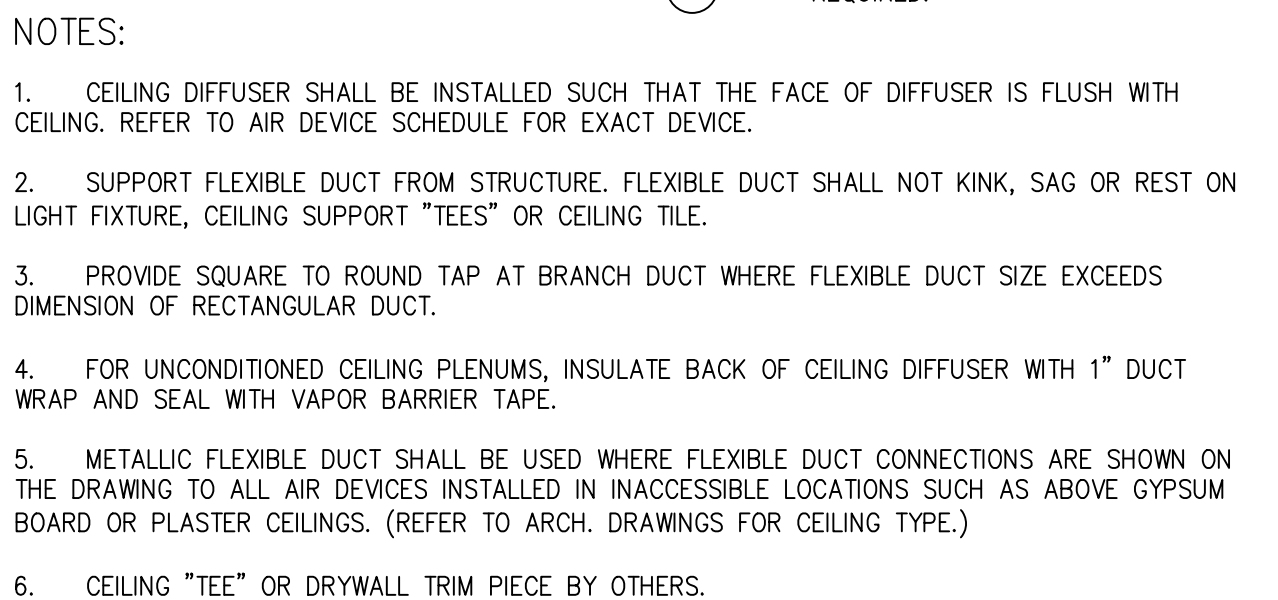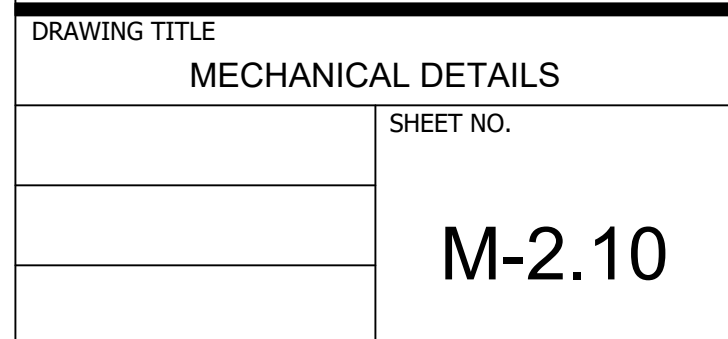

04

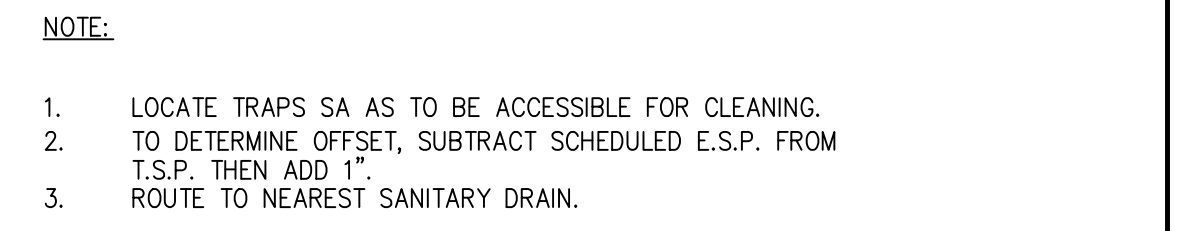

03



1. MEP SPECIFICATIONS SHALL APPLY TO ALL WORK SHOWN ON THIS DRAWING UNLESS OTHERWISE NOTED.
2. REFER TO THE ARCHITECTURAL REFLECTED CEILING PLAN FOR THE EXACT LOCATION OF ALL LIGHTING FIXTURES.
3. THE CONTRACTOR SHALL VERIFY THE EXACT LOCATION OF ALL JUNCTION BOXES IN THE JUNCTION BOX GRID AND AVAILABILITY OF ALL CIRCUITS INDICATED TO BE USED.
4. CONTRACTOR SHALL FIELD VERIFY LOCATIONS OF ALL EXISTING EQUIPMENT PRIOR TO CONSTRUCTION. PROVIDE CIRCUIT TRACING AS REQUIRED TO DETERMINE CIRCUIT AVAILABILITY. PROVIDE A WRITTEN REPORT TO ENGINEER AND BUILDING MANAGEMENT SHOWING LIGHTING LOCATIONS AND CIRCUIT NUMBER USED.
5. ALL UNUSED WIRING IS TO BE REMOVED BACK TO SOURCE UNLESS NOTED OTHERWISE.
6. EGRESS AND EXIT LIGHT FIXTURES SHALL BE CONNECTED TO UNSWITCHED HOT CONDUCTOR WITH 2#10/1/2"C.
7. ALL LIGHTING FIXTURES, LAMPS AND EXIT SIGNS SHALL MATCH BANK STANDARD UNLESS OTHERWISE NOTED.
8. CONTRACTOR SHALL REFER TO BUILDING MANAGEMENT'S "RULES AND REGULATIONS" TO COMPLY WITH BUILDING STANDARDS.
9. LIGHTING FIXTURES SHALL BE PROTECTED TO COMPLY WITH THE BUILDING FLOOR/CEILING FIRE RATED ASSEMBLY.
10. FOR RETURN AIR PLENUMS, ALL MATERIALS LOCATED WITHIN A RETURN AIR PLENUM SHALL BE RATED AND APPROVED FOR INSTALLATION IN A RETURN AIR PLENUM.


1. MEP SPECIFICATIONS SHALL APPLY TO ALL WORK ON THIS DRAWING UNLESS OTHERWISE NOTED.
2. REFER TO ARCHITECT FOR EXACT HEIGHT AND LOCATION OF ALL FLOOR AND WALL OUTLETS.
3. ALL DATA/TELEPHONE OUTLETS SHALL BE PROVIDED WITH PULL STRINGS.
4. CONTRACTOR SHALL LOCATE ALL ELECTRICAL & TELEPHONE OUTLETS WITHIN THE LIMITS OF THE TENANT FURNITURE PLAN PROVIDED BY THE ARCHITECT. CONTRACTOR SHALL MARK INTENDED LOCATION OF ALL OUTLETS PRIOR TO INSTALLATION, THEN SHALL NOTIFY TENANT FOR APPROVAL BEFORE PROCEEDING.
5. CONTRACTOR SHALL PROVIDE NEW CIRCUIT DIRECTORY CARD AT PANELS. CIRCUITS SHALL BE LABELED TO CORRESPOND TO THE CIRCUITS SHOWN ON THE DRAWINGS. CONTRACTOR SHALL CONNECT CIRCUITS AS REQUIRED TO COMPLY WITH THIS DRAWING.
6. CONDUCTORS SHALL BE #12 AWG SOLID COPPER (THWN) IN 1/2" CONDUIT UNLESS OTHERWISE INDICATED.
7. ALL OUTLETS TO BE MOUNTED VERTICALLY UNLESS OTHERWISE INDICATED.
8. CONTRACTOR SHALL PROVIDE ONE PULL STRING FOR EACH VOICE OR DATA OUTLET SHOWN. WHEN VOICE AND DATA OUTLETS ARE SHOWN ADJACENT, CONTRACTOR SHALL PROVIDE ONE PULL STRING (WITH ONE HALL PENETRATION) FOR THE PAIR, UNLESS NOTED OTHERWISE. VOICE AND DATA LINES SHALL BE PULLED BY OTHERS.
9. CONTRACTOR SHALL REFER TO BUILDING MANAGEMENT'S "RULES AND REGULATIONS" TO COMPLY WITH BUILDING STANDARDS.
10. GANG TOGETHER, ALL NEW ELECTRICAL, TELEPHONE AND COMPUTER OUTLETS SHOWN ADJACENT TO EACH OTHER.
11. VERIFY FINAL LOCATIONS FOR ROUGH-INS WITH FIELD MEASUREMENTS AND WITH THE REQUIREMENTS OF THE ACTUAL EQUIPMENT TO BE CONNECTED.
12. COORDINATE THE INSTALLATION OF ELECTRICAL MATERIALS AND EQUIPMENT ABOVE CEILINGS WITH SUSPENSION SYSTEM, MECHANICAL EQUIPMENT AND SYSTEMS, AND STRUCTURAL COMPONENTS. COORDINATE ELECTRICAL EQUIPMENT AND MATERIALS INSTALLATION WITH OTHER BUILDING COMPONENTS.
13. VERIFY MECHANICAL EQUIPMENT SWITCH AND CONNECTION REQUIREMENTS, ITEM BY ITEM, WITH THE MECHANICAL CONTRACTOR, BEFORE WIRING EQUIPMENT. RESOLVE ALL DISCREPANCIES WITHOUT FURTHER COST TO OWNER.
14. FOR RETURN AIR PLENUMS, ALL MATERIALS LOCATED WITHIN A RETURN AIR PLENUM SHALL BE RATED AND APPROVED FOR INSTALLATION IN A RETURN AIR PLENUM.

1. PARTIAL INTERIOR LIGHTS CONTROLLED BY MOTION SENSORS AS SHOWN, U.O.N.
2. TIMECLOCK TO BE INTERMATIC ET2845C SERIES WITH FOUR INDEPENDENT OUTPUTS AND HOLIDAY FUNCTION.
TIME CLOCK FEATURES:
 - A. 365-DAY PROGRAMMABLE CLOCK WITH 48 ON/48 OFF FEATURES.
 - B. AUTOMATIC DAYLIGHT SAVING TIME (DST) ON/OFF ADJUSTMENT.
 - C. NON-VOLATILE EPROM MEMORY FOR LIFETIME PROGRAMMING PROTECTION.
 - D. 100-HOUR SUPERCAPACITOR ELIMINATES BATTERY DEPENDENCY.
 - E. 50 HOLIDAY BLOCKS WITH SCHEDULES.
3. PROVIDE INTERMATIC MODEL #ET235W 2-HOUR ELECTRONIC COUNTDOWN TIMER SWITCH IN PARALLEL CONNECTION FOR OVERRIDE WHERE NOTED.
4. PROVIDE CONTACTORS AS NEEDED.
5. CIRCUITS TO BE CONTROLLED BY TIMECLOCK OUTPUT WITH 2-HOUR TIMED OVERRIDE SWITCH:
A-4
4. CIRCUITS TO BE CONTROLLED BY TIMECLOCK OUTPUT:
A-12, A-16, A-36
5. CIRCUITS TO BE CONTROLLED BY PHOTOCELL RECEPTORS:
A-6, A-8,10, B-27, B-29.


SYMBOL	DESCRIPTION
	CONDUIT RUN CONCEALED IN WALLS OR ABOVE CEILING. ARROW INDICATES HOMERUN TO PANEL. CONDUCTOR DESIGNATIONS ARE AS FOLLOWS: LONG HATCH INDICATES NEUTRAL, SHORT HATCH INDICATES PHASE, "*" INDICATES INSULATED OR ISOLATED GROUND, "x" INDICATES SWITCHLEG, AND NO HATCHES INDICATES TWO CONDUCTORS.
	PARTIAL HOME RUN. SAME AS ABOVE.
	CONDUIT RUN CONCEALED IN FLOOR SLAB, BELOW FLOOR SLAB OR BELOW GRADE. WIRING SAME AS ABOVE.
	HATCHED LINES INDICATES FIXTURE CONNECTED TO BUILDING EMERGENCY CIRCUIT.
A	2'x4' FLUORESCENT FIXTURE. LETTER INDICATES FIXTURE TYPE. REFER TO LIGHTING FIXTURE SCHEDULE FOR SPECIFICATIONS.
A	2'x2' FLUORESCENT FIXTURE. LETTER INDICATES FIXTURE TYPE. REFER TO LIGHTING FIXTURE SCHEDULE FOR SPECIFICATIONS.
A	UNDERCABINET FIXTURE. LETTER INDICATES FIXTURE TYPE. REFER TO LIGHTING FIXTURE SCHEDULE FOR SPECIFICATIONS.
A	DOWNLIGHT FIXTURE. LETTER INDICATES FIXTURE TYPE. REFER TO LIGHTING FIXTURE SCHEDULE FOR SPECIFICATIONS.
A	WALL WASHER FIXTURE. LETTER INDICATES FIXTURE TYPE. REFER TO LIGHTING FIXTURE SCHEDULE FOR SPECIFICATIONS.
	EXIT LIGHT. PROVIDE ARROWS AS INDICATED ON DRAWINGS.
	DUPLEX RECEPTACLE OUTLET; 20 AMP, 125V., 3 WIRE, GROUNDED TYPE.
	QUADRUPLUX RECEPTACLE OUTLET GANGED WITH A COMMON WALL PLATE; (2)-20 AMP, 125V, 3 WIRE, GROUNDED TYPE.
	DUPLEX RECEPTACLE OUTLET WITH GROUND FAULT INTERRUPTER; 20 AMP, 125V., 3 WIRE GROUNDED TYPE.
	FLUSH MOUNTED FLOOR OUTLET W/ RECEPTACLE (S) AND/OR DATA AND/OR TELEPHONE.
	COMBINATION TELEPHONE / DATA OUTLET.
	TELEPHONE OUTLET.
	DATA OUTLET
	TELEPHONE TERMINAL BOARD, 4'x8'x3/4" PLYWOOD.
	SINGLE POLE, SINGLE-THROW SWITCH; 20 AMP, 120/277V.
	3-WAY SWITCH: 20 AMP, 120/277V.
	OCCUPANCY SENSOR SWITCH. LUTRON MS-B102, U.N.O.
	VACANCY SENSOR SWITCH. LUTRON MS-B102, U.N.O.
	DIMMER SWITCH. LUTRON MAESTRO SERIES.
	JUNCTION BOX MOUNTED ABOVE ACCESSIBLE CEILING.
	JUNCTION BOX
	DISCONNECT IN A NEMA 1 ENCLOSURE, UNLESS OTHERWISE SPECIFIED. REFER TO DRAWINGS FOR AMPERAGE, PHASES, & FUSE SIZE. (IF REQUIRED)
	MOTOR STARTER / DISCONNECT IN A NEMA 1 ENCLOSURE, UNLESS OTHERWISE SPECIFIED. REFER TO DRAWINGS FOR AMPERAGE, PHASES, FUSE SIZE (IF REQUIRED), AND SIZE.
	TRANSFORMER - REFER TO DRAWINGS FOR VOLTAGE AND AMPERAGE.
	SURFACE PANELBOARD W/ NEC CLEARANCES; 120/208 VOLT.
	SURFACE PANELBOARD W/ NEC CLEARANCES; 277/480 VOLT.

SYMBOL	DESCRIPTION
	A SINGLE LEADER CORRESPONDS TO A SINGLE SWITCH FOR THAT LIGHTING CIRCUIT. THE SWITCH WILL HAVE A CORRESPONDING AND MATCHING DESIGNATION LETTER IF THERE ARE OTHER SWITCHES IN THE SAME ROOM.
	MULTIPLE LEADERS CORRESPOND TO MULTIPLE SWITCHES FOR THAT LIGHTING CIRCUIT. THE QUANTITY OF LEADERS CORRESPONDS TO THE QUANTITY OF SWITCHES THAT CONTROL THAT CIRCUIT. THE SWITCHES WILL HAVE A CORRESPONDING AND MATCHING DESIGNATION LETTER.

MARK	CONTROL DESCRIPTION	CONTROL DEVICES	SEQUENCE OF OPERATION
1	WALL MOUNTED VACANCY SENSING	MS-B102 (DUAL-TECHNOLOGY WALL VACANCY SENSOR)	LIGHT FIXTURES IN THIS ROOM ARE TO BE MANUAL-ON/ AUTO-OFF CONTROLLED BY THE WALL MOUNTED VACANCY SENSOR SWITCH.
1C	WALL MOUNTED OCCUPANCY SENSING	MS-B102 (DUAL-TECHNOLOGY WALL OCCUPANCY SENSOR)	LIGHT FIXTURES IN THIS ROOM ARE TO BE AUTO-ON/ AUTO-OFF CONTROLLED BY THE WALL MOUNTED OCCUPANCY SENSOR SWITCH.
2B	CEILING MOUNTED VACANCY SENSING	PJ2-2B-GXX-L01 (WIRELESS REMOTE SWITCH) LRF2-0CR2B-P (WIRELESS CEILING VACANCY SENSOR) RMJS-16R-DV-B (RELAY POWER PACK WITH WIRELESS RECEIVER)	LIGHT FIXTURES IN THIS ROOM ARE TO BE MANUAL-ON/ AUTO-OFF CONTROLLED BY THE RELAY POWER PACK WITH WIRELESS RECEIVER; RECEIVING INPUTS FROM THE WIRELESS CEILING MOUNTED VACANCY SENSOR & THE WIRELESS REMOTE SWITCH.
2C	CEILING MOUNTED OCCUPANCY SENSING	PJ2-2B-GXX-L01 (WIRELESS REMOTE SWITCH) LRF2-0CR2B-P (WIRELESS CEILING OCCUPANCY SENSOR) RMJS-16R-DV-B (RELAY POWER PACK WITH WIRELESS RECEIVER)	LIGHT FIXTURES IN THIS ROOM ARE TO BE AUTO-ON/ AUTO-OFF CONTROLLED BY THE RELAY POWER PACK WITH WIRELESS RECEIVER; RECEIVING INPUTS FROM THE WIRELESS CEILING MOUNTED OCCUPANCY SENSOR & THE WIRELESS REMOTE SWITCH.
3	WALL MOUNTED VACANCY SENSING WITH DIMMING	MRF2S-8SD010 (PIR WALL VACANCY SENSOR WITH 0-10V DIMMING)	LIGHT FIXTURES IN THIS ROOM ARE TO BE MANUAL-ON/ AUTO-OFF CONTROLLED BY THE WALL MOUNTED VACANCY SENSOR SWITCH WITH DIMMING CAPABILITIES.
4B	CEILING MOUNTED VACANCY SENSING WITH DIMMING	PJ2-2BRL-GXX-L01 (WIRELESS REMOTE SWITCH WITH DIMMING) LRF2-0CR2B-P (WIRELESS CEILING VACANCY SENSOR) RMJS-8T-DV-B (0-10V DIMMING POWER PACK WITH WIRELESS RECEIVER)	LIGHT FIXTURES IN THIS ROOM ARE TO BE MANUAL-ON/ AUTO-OFF CONTROLLED BY THE DIMMING POWER PACK WITH WIRELESS RECEIVER; RECEIVING INPUTS FROM THE WIRELESS CEILING MOUNTED VACANCY SENSOR & THE WIRELESS DIMMING REMOTE SWITCH.

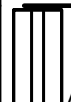TYPE	MANUFACTURER + SERIES NUMBER	MOUNTING	LAMP	VOLTS	REMARKS
			NO./TYPE		
	WILLIAMS P/N FT-24-LS-8CS-AF-DIM-UNV 39W@3500K	RECESSED	38.9W LED	120	RECESSED CENTER BASKET LED 2X4 TROFFER. 0-10V DIMMING.
	WILLIAMS P/N FT-24-LS-8CS-AF-DIM-UNV 27W@3500K	RECESSED	27.3W LED	120	RECESSED CENTER BASKET LED 2X4 TROFFER. 0-10V DIMMING.
	WILLIAMS P/N 4AR-L15/835-DIM-UNV-OM -OF-CS-N-F1	RECESSED	17.2W LED	120	4" RECESSED LED DOWNLIGHT. 3500K. 1500LM. 0-10V DIMMING.
	WILLIAMS P/N 4DR-TL-L10/835-DIM-UNV-OM -OF-CS-N-F1	RECESSED	9W LED	120	4" RECESSED LED DOWNLIGHT. 3500K. 1000LM. 0-10V DIMMING.
	WILLIAMS P/N 4DR-TL-L15/835-DIM-UNV-OM -OF-CS-N-F1	RECESSED	9W LED	120	4" RECESSED LED DOWNLIGHT. 3500K. 1500LM. 0-10V DIMMING.
	WILLIAMS P/N 96-4-L62/835-HIAFR-DIM-UNV	SURFACE	48W LED	120	LINEAR LED LIGHT. 3500K. 0-10V DIMMING.
	PEMCO P/N PM25CARLCA60W3KU5XPENXNFINISH	SURFACE	56.6W LED	120	DECORATIVE PENDANT LIGHT. 0-10V DIMMING.
	PEMCO P/N PM25CARLCA60W3KU5XPENXNFINISH	SURFACE	56.6W LED	120	DECORATIVE PENDANT LIGHT. 0-10V DIMMING.
	PEMCO P/N PMCARL3WMSET	SURFACE	30.6W LED	120	DECORATIVE WALL SCONCE.
	WILLIAMS P/N 4DR-TL-L20/835-DIM-UNV-OW -OF-CS-WET1-CC-N-F1	RECESSED	20W LED	120	4" RECESSED LED DOWNLIGHT. 3500K. 2000LM. 0-10V DIMMING. WET LOCATION.
	LSI P/N MRM-LED-18L-SIL-FT-UNV-DIM-30 -70CRI-XX	POLE	270W LED	120	PARKING LOT POLE LIGHT.
	LSI P/N XWM-4-LED-12L-40-UE-XX	WALL	77W LED	120	EXTERIOR WALL PACK.
	LSI P/N XFLM-MF-LED-28-HO-CW-UE	GROUND	36W LED	120	GROUND MOUNTED FLAG LIGHT.
	LSI P/N XIG	GROUND	19W LED	120	GROUND MOUNT LANDSCAPE AND DIRECTIONAL SIGN. LED. WET LOCATION.
	WILLIAMS P/N XWM-4-LED-12L-40-UE-XX	SURFACE	< 5W LED	120	PROVIDE WITH 90-MINUTE BATTERY BACK. MATCH DIRECTIONAL ARROWS AS NOTED ON PLANS.
	T.B.D.	SURFACE	< 5W LED	120	EMERGENCY EGRESS LIGHT WITH 90-MINUTE BATTERY PACK. NORMALLY OFF.
	T.B.D.	SURFACE	< 5W LED	120	WET LISTED EMERGENCY EGRESS LIGHT WITH 90-MINUTE BATTERY PACK. NORMALLY OFF.

EBE Mechanical
Consulting Engineers Electrical Plumbing
12603 Southwest Frwy, Ste 170, Stafford, Tx 77477
Tel: (713) 840-0177 / Firm Reg. No: 5638

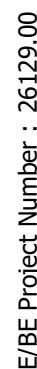[illegible]

The information, ideas, designs, details, layouts, techniques, features, arrangements, plans, sequences, dimensions, allowances, tolerances, concepts, specifications, intentions, technology or embodiments, as illustrated, arranged or described herein, are confidential and proprietary information of SLL Design, Inc., and shall remain the confidential and proprietary information of SLL Design, Inc., whether reduced to tangible form hereon, either expressly, implicitly or by implication, are the confidential and proprietary information of SLL Design, Inc., and shall remain the confidential and proprietary information of SLL Design, Inc., and shall be identified on the drawing title block or legend for which they are and have been prepared by SLL Design, Inc. Any other reproduction, disclosure or use of any portion of the confidential and proprietary information of SLL Design, Inc., shall be a breach of the confidentiality and propriety of the confidential and proprietary information of SLL Design, Inc. for a specific project or Contract. Any copying, duplicating, reproducing, utilization, alteration, modification, revision or change to this drawing, is expressly prohibited unless done with the prior written consent or approval of SLL Design, Inc. This drawing is loaned to you by SLL Design, Inc., for your limited purpose approval. This drawing is loaned by SLL Design, Inc., for the limited purpose of complying with a specific Contract. The drawing remains the property of SLL Design, Inc. and shall remain the confidential and proprietary information of SLL Design, Inc. specifically authorized by Contract, under which it was loaned.



SHEET NO

E-0.10



ARCHITECTURE | DESIGN | CONSTRUCTION

15810 PARK TEN PLACE, SUITE 300
HOUSTON, TEXAS 77084
713-465-4650
www.sligroup.com

© COPYRIGHT

NBT

National Bank & Trust

National Bank & Trust - Bastrop


Enter address here

E/BE Project Number : 26129.00

ISSUED FOR CLIENT APPROVAL	DATE
ISSUED FOR BIDDING	09/11/26
ISSUED FOR PERMIT	09/11/26
ISSUED FOR CONSTRUCTION	

REVISIONS		
MARK	DESCRIPTION	DATE
	70% REVIEW SET	07/29/26
	90% REVIEW SET	08/20/26
	ISSUE FOR PERMIT & BID	09/11/26


The information, ideas, designs, details, layouts, techniques, features, arrangements, plans, sequences, dimensions, allowances, tolerances, conceptions, specifications, intentions, technology or embodiments, as illustrated, arranged, displayed, noted, recorded, indicated, represented, disclosed, evidenced, detailed or otherwise reduced to tangible form hereon, either expressly, inherently or by implication, are the confidential and proprietary information of SLI Design, Inc., and shall not be used for any purpose other than the specific project or undertaking identified on the drawing title block or legend for which they are and have been prepared by SLI Design, Inc. Any other reproduction, disclosure or use of any portion of the confidential and proprietary information of SLI Design, Inc., shall be a breach of the obligation of confidence created by the acceptance of this drawing from SLI Design, Inc. for a specific project or Contract. Any copying, duplicating, reproducing, utilization, alteration, modification, revision or change to this drawing, is expressly prohibited unless done with the prior written consent or approval of SLI Design, Inc., and shall not be undertaken without receipt of such prior written approval. This drawing is loaned by SLI Design, Inc., for the limited purpose of complying with a specific Contract. The drawing remains the property of SLI Design, Inc., and shall be returned upon request or completion of the contract, unless specifically authorized by Contract, under which it was loaned.

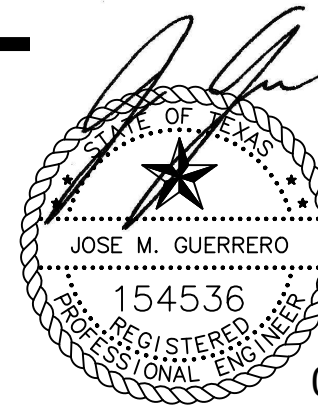

09/11/2026

DRAWING TITLE
ELECTRICAL LIGHTING PLAN
SHEET NO.

E-1.10

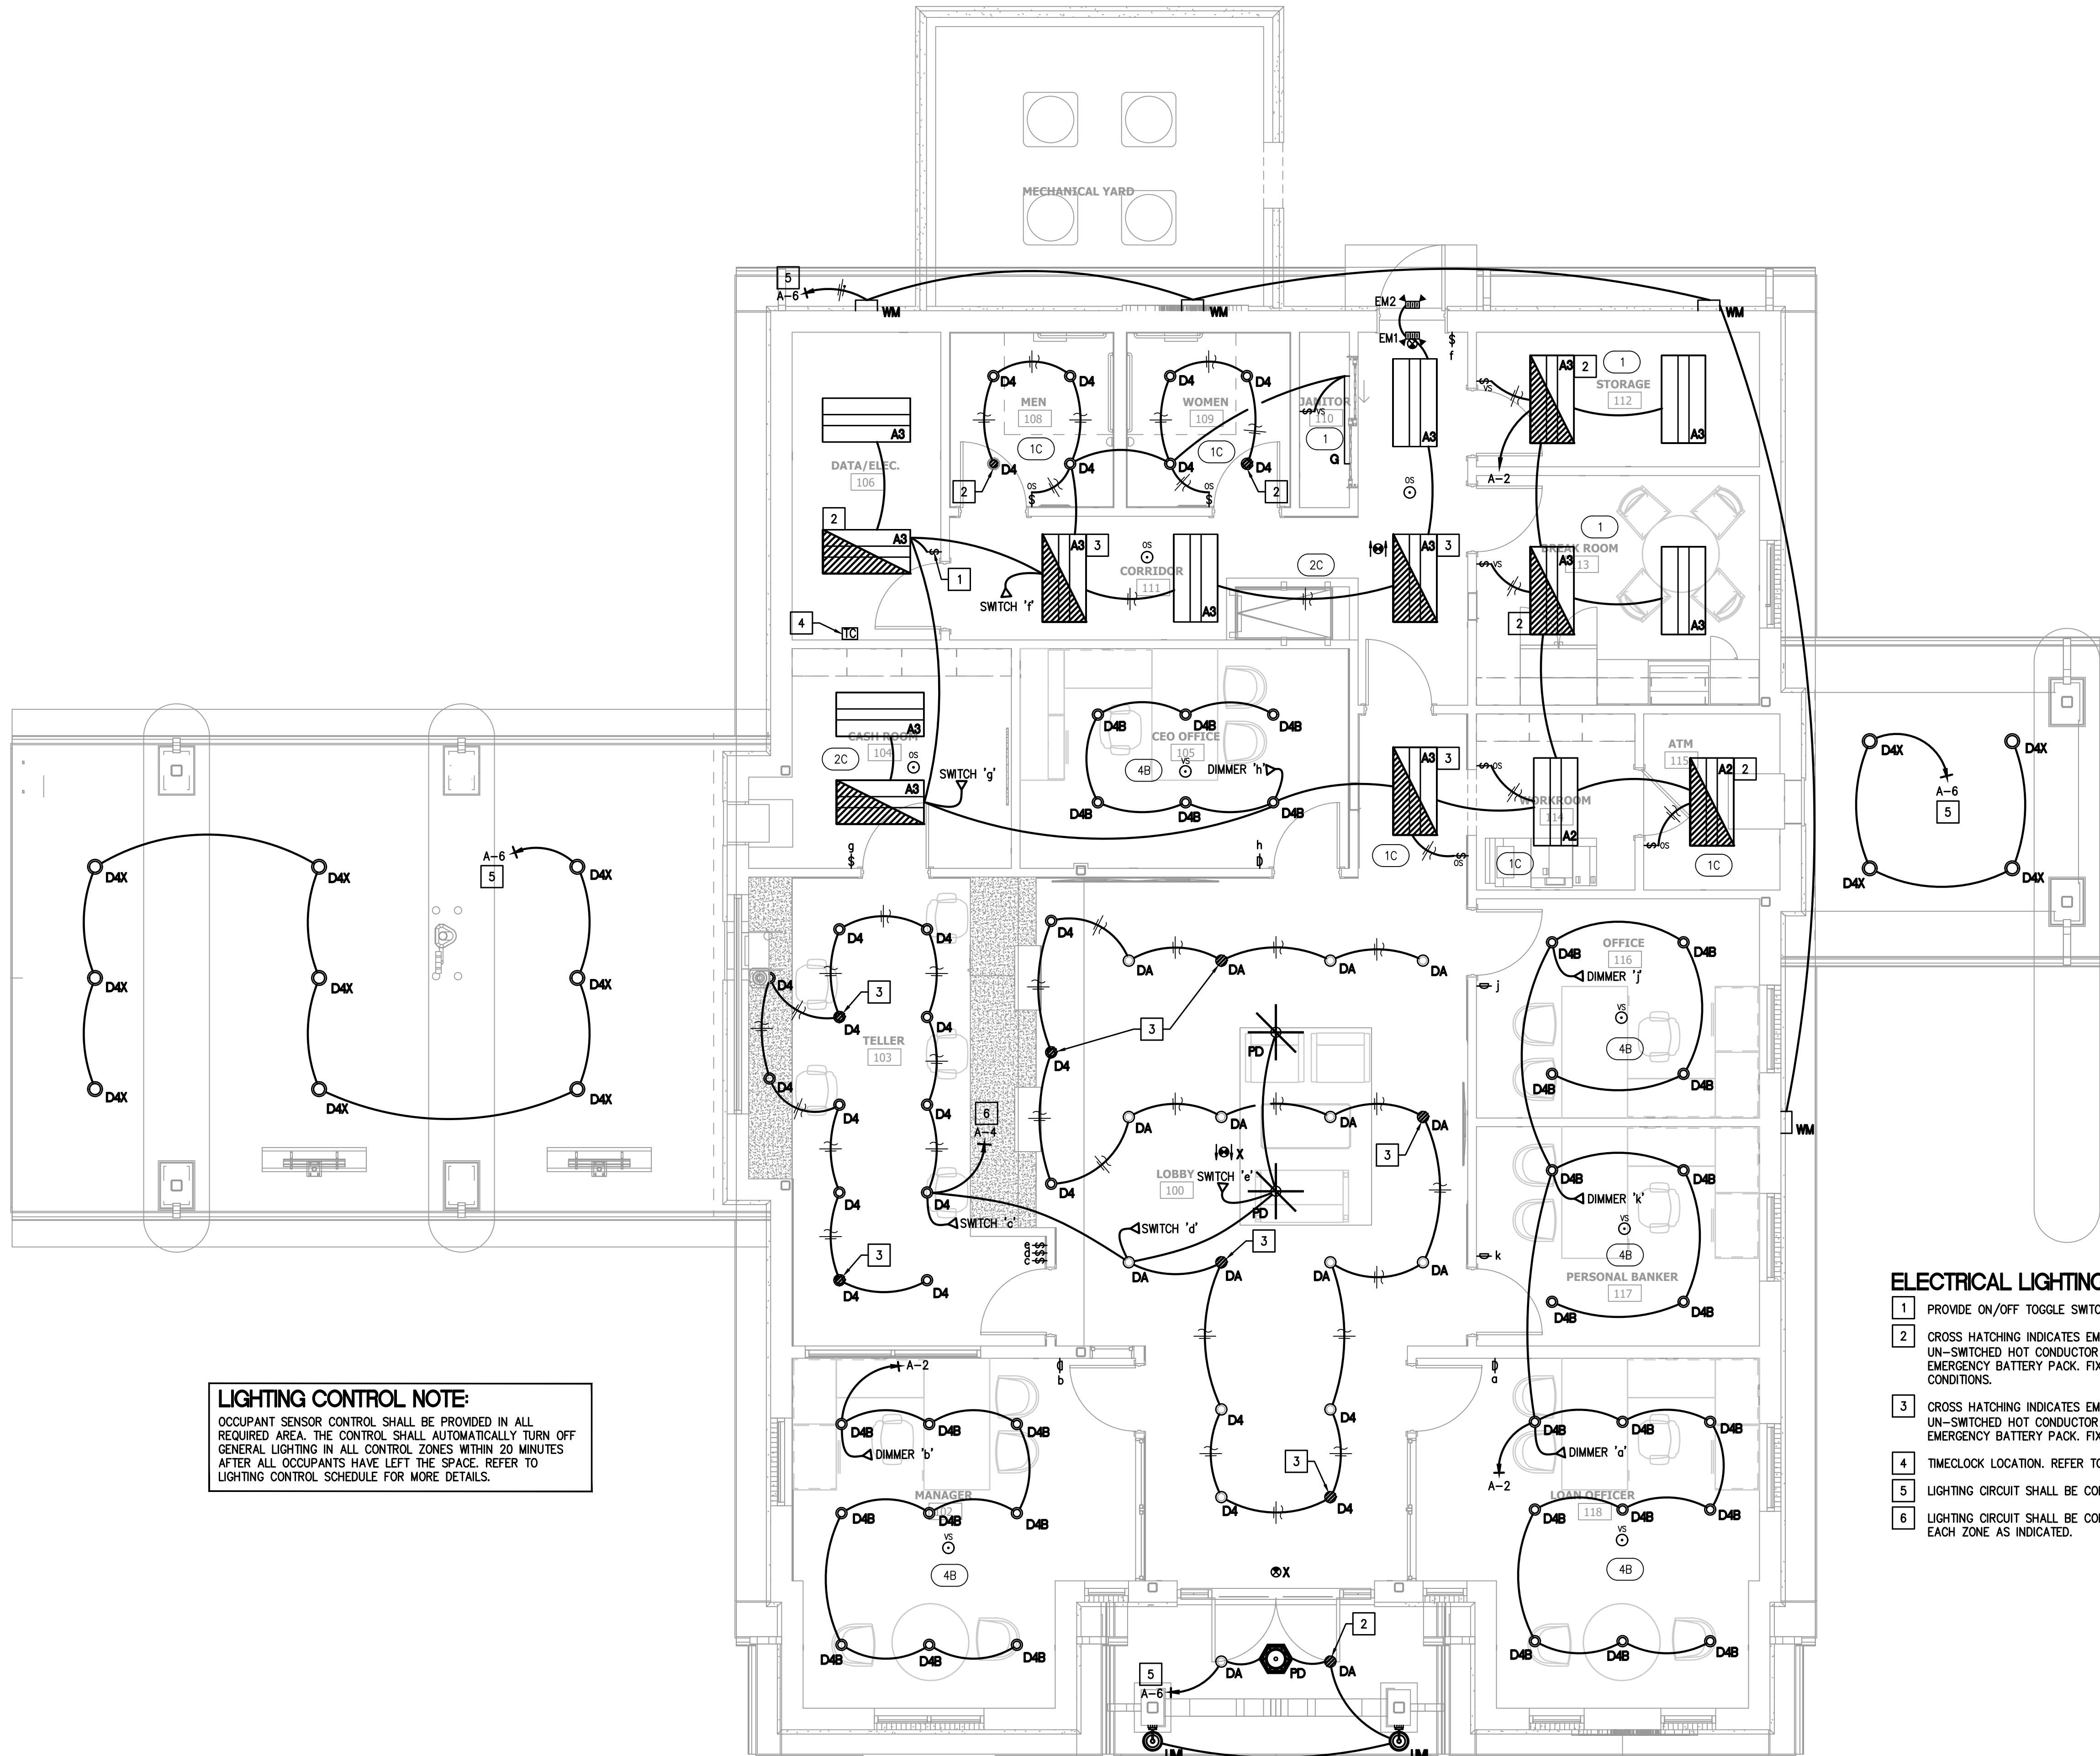

LIGHTING CONTROL NOTE:

OCCUPANT SENSOR CONTROL SHALL BE PROVIDED IN ALL REQUIRED AREA. THE CONTROL SHALL AUTOMATICALLY TURN OFF GENERAL LIGHTING IN ALL CONTROL ZONES WITHIN 20 MINUTES AFTER ALL OCCUPANTS HAVE LEFT THE SPACE. REFER TO LIGHTING CONTROL SCHEDULE FOR MORE DETAILS.

ELECTRICAL LIGHTING KEYED NOTES:

- 1 PROVIDE ON/OFF TOGGLE SWITCH AT THIS LOCATION.
- 2 CROSS HATCHING INDICATES EMERGENCY LIGHTING. FIXTURE TO BE CONNECTED TO UN-SWITCHED HOT CONDUCTOR WITH 2#10, 1/2" C . PROVIDE FIXTURE WITH 90 MINUTE EMERGENCY BATTERY PACK. FIXTURE TO BE SWITCHED AS SHOWN UNDER NORMAL CONDITIONS.
- 3 CROSS HATCHING INDICATES EMERGENCY LIGHTING. FIXTURE TO BE CONNECTED TO UN-SWITCHED HOT CONDUCTOR WITH 2#10, 1/2" C . PROVIDE FIXTURE WITH 90 MINUTE EMERGENCY BATTERY PACK. FIXTURE TO RUN CONTINUOUSLY AND UN-SWITCHED.
- 4 TIMECLOCK LOCATION. REFER TO LIGHTING CONTROL NOTES FOR ADDITIONAL INFORMATION.
- 5 LIGHTING CIRCUIT SHALL BE CONTROLLED BY PHOTOCELL RECEPTORS.
- 6 LIGHTING CIRCUIT SHALL BE CONTROLLED BY TIME CLOCK. PROVIDE OVERRIDE SWITCH FOR EACH ZONE AS INDICATED.

01 ELECTRICAL LIGHTING PLAN
SCALE: 1/4"=1'-0"



E/B/E Mechanical
Electrical
CONSTRUCTION Plumbing
12603 Southwest Fwy, Ste 170, Stafford, Tx 77477
Tel: (713) 840-0177 / Firm Reg. No: 5638



ARCHITECTURE | DESIGN | CONSTRUCTION

15810 PARK TEN PLACE, SUITE 300
HOUSTON, TEXAS 77084
713-465-4650
www.sligroup.com

© COPYRIGHT

NBT
National Bank & Trust
National Bank & Trust - Bastrop
Enter address here

E/BE Project Number : 26129.00

ISSUED FOR CLIENT APPROVAL	DATE
ISSUED FOR BIDDING	09/11/26
ISSUED FOR PERMIT	09/11/26
ISSUED FOR CONSTRUCTION	

MARK	DESCRIPTION	DATE
	70% REVIEW SET	07/29/26
	90% REVIEW SET	08/20/26
	ISSUE FOR PERMIT & BID	09/11/26


The information, ideas, designs, details, layouts, techniques, features, arrangements, plans, designs, dimensions, allowances, tolerances, conceptions, specifications, intentions, technology or embodiments, as illustrated, arranged, displayed, noted, recorded, indicated, represented, disclosed, evidenced, detailed or otherwise reduced to tangible form hereon, either expressly, inherently or by implication, are the confidential and proprietary information of SLI Design, Inc., and shall not be used for any purpose other than the specific project or undertaking identified on the drawing title block or legend for which they are and have been prepared by SLI Design, Inc. Any other reproduction, disclosure or use of any portion of the confidential and proprietary information of SLI Design, Inc., shall be a breach of the obligation of confidence created by the acceptance of this drawing from SLI Design, Inc. for a specific project or contract. Any copying, duplicating, reproducing, utilization, alteration, modification, revision or change to this drawing, is expressly prohibited unless done with the prior written consent or approval of SLI Design, Inc., and shall not be undertaken without receipt of such prior written approval. This drawing is loaned by SLI Design, Inc., for the limited purpose of complying with a specific contract. The drawing remains the property of SLI Design, Inc., and shall be returned upon request or completion of the contract, unless specifically authorized by contract, under which it was loaned.



09/11/2026

DRAWING TITLE
ELECTRICAL POWER PLAN
SHEET NO.

E-2.10

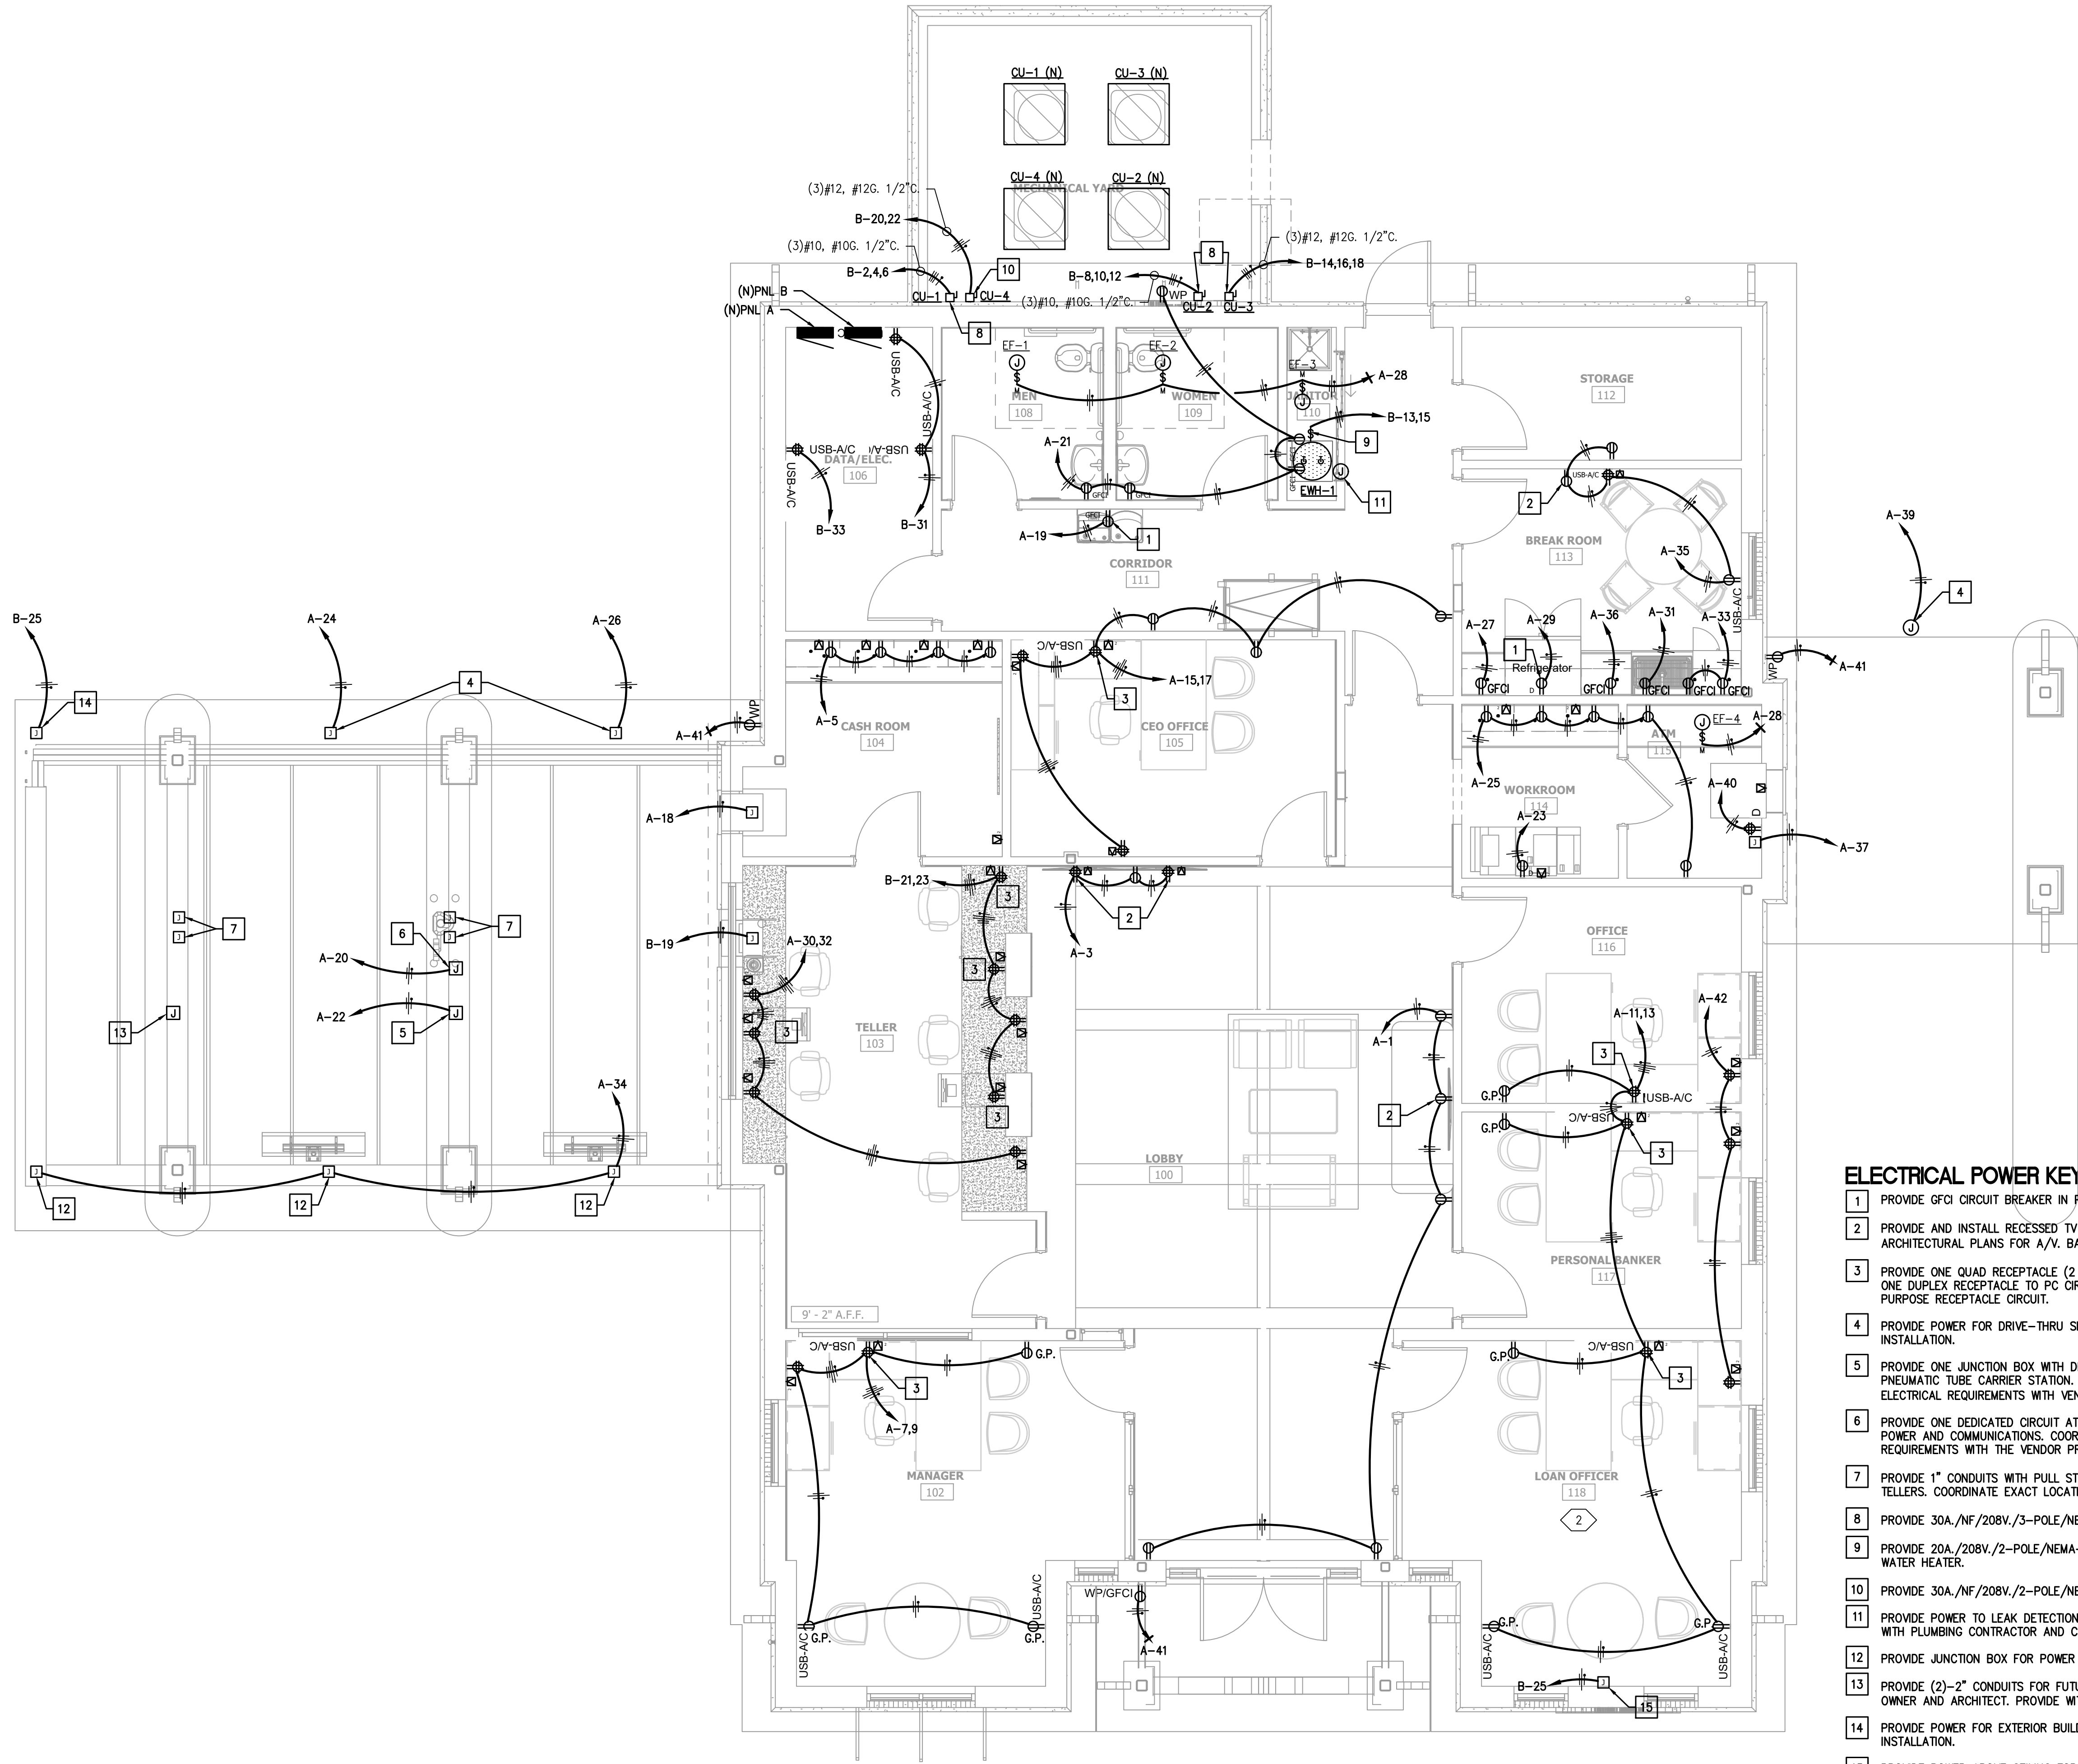

ELECTRICAL POWER KEYED NOTES:

- 1 PROVIDE GFCI CIRCUIT BREAKER IN PANEL BOARD.
- 2 PROVIDE AND INSTALL RECESSED TV OUTLET AT +60" A.F.F. THIS LOCATION. REFER TO ARCHITECTURAL PLANS FOR A/V, BACK BOX AND ADDITIONAL ROUGH-IN INFORMATION.
- 3 PROVIDE ONE QUAD RECEPTACLE (2 DUPLEX RECEPTACLES UNDER ONE COVER). CONNECT ONE DUPLEX RECEPTACLE TO PC CIRCUIT AND ONE DUPLEX RECEPTACLE TO GENERAL PURPOSE RECEPTACLE CIRCUIT.
- 4 PROVIDE POWER FOR DRIVE-THRU SIGN. VERIFY LOCATION WITH VENDOR PRIOR TO INSTALLATION.
- 5 PROVIDE ONE JUNCTION BOX WITH DEDICATED CIRCUIT ABOVE DRIVE-THROUGH CANOPY FOR PNEUMATIC TUBE CARRIER STATION. COORDINATE FINAL LOCATION, CONDUIT ROUTING, AND ELECTRICAL REQUIREMENTS WITH VENDOR'S APPROVED SHOP DRAWINGS.
- 6 PROVIDE ONE DEDICATED CIRCUIT AT DRIVE-THROUGH LANE TRANSACTION PEDESTAL FOR POWER AND COMMUNICATIONS. COORDINATE CONDUIT SIZE AND FINAL ROUGH-IN REQUIREMENTS WITH THE VENDOR PRIOR TO INSTALLATION.
- 7 PROVIDE 1" CONDUITS WITH PULL STRING FOR AUDIO/VIDEO AND CONTROLS BACK TO TELLERS. COORDINATE EXACT LOCATION AND REQUIREMENTS WITH EQUIPMENT VENDOR
- 8 PROVIDE 30A./NF/208V./3-POLE/NEMA-3R DISCONNECT IN ACCESSIBLE LOCATION.
- 9 PROVIDE 20A./NF/208V./2-POLE/NEMA-1 HD TOGGLE SWITCH IN ACCESSIBLE LOCATION FOR WATER HEATER.
- 10 PROVIDE 30A./NF/208V./2-POLE/NEMA-3R DISCONNECT IN ACCESSIBLE LOCATION.
- 11 PROVIDE POWER TO LEAK DETECTION SYSTEM LOCATED NEAR WATER HEATER. COORDINATE WITH PLUMBING CONTRACTOR AND CIRCUIT TO NEAREST GENERAL PURPOSE CIRCUIT.
- 12 PROVIDE JUNCTION BOX FOR POWER TO TV. VERIFY LOCATION PRIOR TO INSTALLATION.
- 13 PROVIDE (2)-2" CONDUITS FOR FUTURE ATM POWER AND DATA. VERIFY LOCATION WITH OWNER AND ARCHITECT. PROVIDE WITH PULL-STRING, CAP AND TAG.
- 14 PROVIDE POWER FOR EXTERIOR BUILDING SIGN. VERIFY LOCATION WITH VENDOR PRIOR TO INSTALLATION.
- 15 PROVIDE POWER ABOVE CEILING FOR EXTERIOR SIGN. VERIFY LOCATION WITH ARCHITECT PRIOR TO INSTALLATION.

01 ELECTRICAL POWER PLAN
SCALE: 1/4"=1'-0"



E/B/E Mechanical
Electrical
Plumbing
12603 Southwest Fwy, Ste 170, Stafford, Tx 77477
Tel: (713) 840-0177 / Firm Reg. No: 5638



NBT
National Bank & Trust
National Bank & Trust - Bastrop

Enter address here

E/BE Project Number : 26129.00

ISSUED FOR CLIENT APPROVAL	DATE
ISSUED FOR BIDDING	09/11/26
ISSUED FOR PERMIT	09/11/26
ISSUED FOR CONSTRUCTION	

REVISIONS

MARK	DESCRIPTION	DATE
	70% REVIEW SET	07/29/26
	90% REVIEW SET	08/20/26
	ISSUE FOR PERMIT & BID	09/11/26

The information, ideas, designs, details, layouts, techniques, features, arrangements, plans, sequences, dimensions, allowances, tolerances, concepts, specifications, intentions, technology or embodiments as illustrated, arranged, described, explained, defined, identified, designated, labeled, numbered, or otherwise reduced to tangible form herein, either expressly, implicitly, or by implication, are the confidential and proprietary information of S/L Design, Inc., and shall remain the confidential and proprietary information of S/L Design, Inc. as identified on the drawing title block or legend for which they are and have been prepared by S/L Design, Inc. Any other reproduction, disclosure or use of any portion of the confidential and proprietary information of S/L Design, Inc. shall be a violation of the confidentiality obligations of the user of the drawings created from S/L Design, Inc. for a specific project or contract. Any copying, duplicating, reproducing, utilization, alteration, modification, revision or change to this drawing, without the express written consent of S/L Design, Inc., shall constitute a breach of S/L Design, Inc., and shall not be undertaken without receipt of such prior written approval. This drawing is loaned by S/L Design, Inc., for the limited purpose of complying with a specific Contract. The drawing remains the property of S/L Design, Inc. and shall remain the confidential and proprietary information of S/L Design, Inc. unless specifically authorized by Contract, under which it was loaned.




09/11/2026

DRAWING TITLE

ELECTRICAL PLAN - ATTIC

SHEET NO.

E3.10

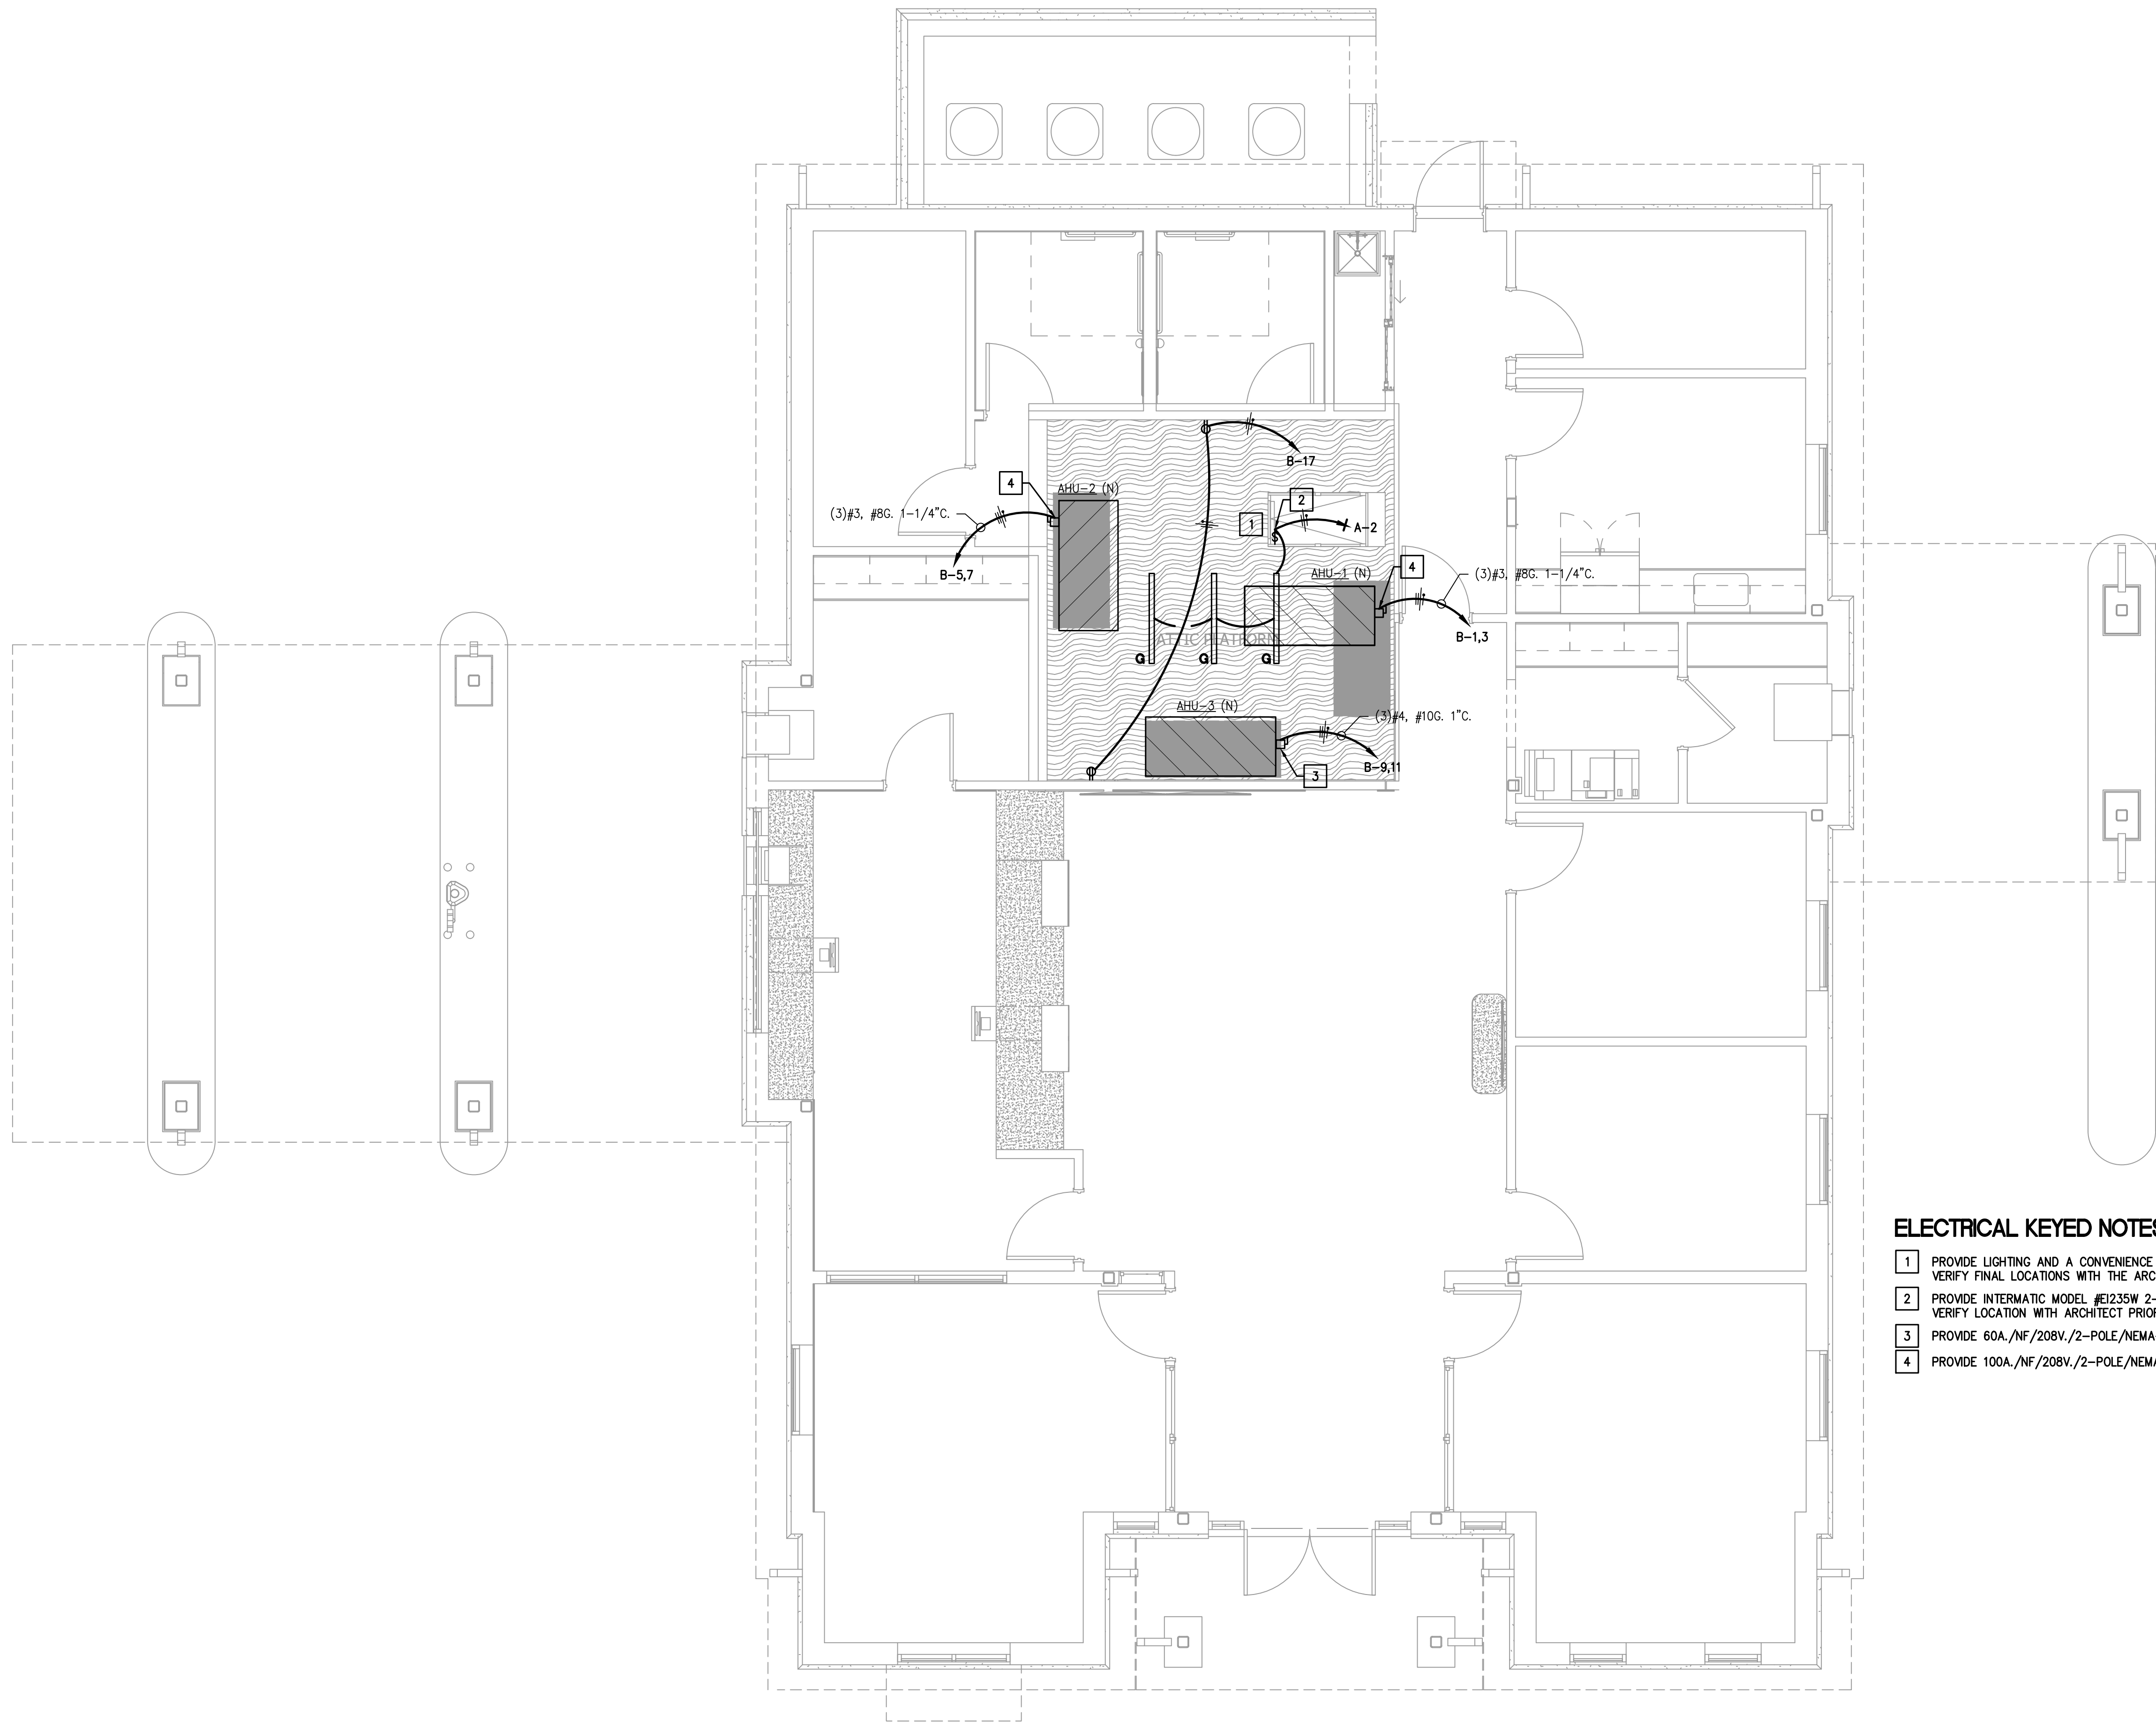

ELECTRICAL KEYED NOTES:

- 1 PROVIDE LIGHTING AND A CONVENIENCE RECEPTACLE IN THE ATTIC SPACE AS INDICATED. VERIFY FINAL LOCATIONS WITH THE ARCHITECT.
- 2 PROVIDE INTERMATIC MODEL #E1235W 2-HOUR ELECTRONIC COUNTDOWN TIMER SWITCH. VERIFY LOCATION WITH ARCHITECT PRIOR TO INSTALLATION.
- 3 PROVIDE 60A./NF/208V./2-POLE/NEMA-1 DISCONNECT IN ACCESSIBLE LOCATION.
- 4 PROVIDE 100A./NF/208V./2-POLE/NEMA-1 DISCONNECT IN ACCESSIBLE LOCATION.

01 ELECTRICAL PLAN - ATTIC

SCALE: 1/4"=1'-0"




E B E Mechanical
CONSULTING ENGINEERS Electrical Plumbing
12603 Southwest Frwy, Ste 170, Stafford, Tx 77477
Tel: (713) 840-0177 / Firm Reg. No: 5638

PROJECT NAME: NATIONAL BANK & TRUST – BASTROP										
PROJECT NUMBER: 26129.00										
PANEL: A NEW PANEL										
VOLTAGE: 120/208V, 3PH, 4W BUS: 400 AMP MAINS: 400A MCB ACCESSORIES: FEED-THROUGH LUGS										
CODES: 0=LIGHTS 1=RECEP 2=EQUIP 3=A/C 4=HTG 5=125% LGST MTR 6=KITCHEN 7=PREVIOUSLY CALCULATED										
CODE	LOAD	CIRCUIT DESCRIPTION	BKR	CKT	PH	CKT	BKR	CIRCUIT DESCRIPTION	LOAD	CODE
1	900	REC. LOBBY	20/1	1	A	2	20/1	INTERIOR LIGHTING	997	0
2	600	TV LOBBY	20/1	3	B	4	20/1	INTERIOR LIGHTING	491	0
1	720	REC.	20/1	5	C	6	20/1	EXTERIOR LIGHTING	721	0
2	300	PC	20/2	7	A	8	20/2	PARKING LOT LIGHTING	1080	0
1	720	REC.	20/2	9	B	10	20/1	PARKING LOT LIGHTING	1080	0
2	900	PC	20/2	11	C	12	20/1	MONUMENT SIGN	1200	0
1	1440	REC.	20/2	13	A	14	20/1	LIGHTING	500	0
2	600	PC	20/2	15	B	16	20/1	MONUMENT SIGN	1200	0
1	1080	REC.	20/2	17	C	18	20/1	ATM	500	2
2	600	EDF	20/1	19	A	20	20/1	TRANSACTION PEDESTAL	1000	2
1	900	GFI REC.	20/1	21	B	22	20/1	TUBE STATION	1000	2
2	1200	COPIER	20/1	23	C	24	20/1	SIGN	1200	0
1	900	REC.	20/1	25	A	26	20/1	SIGN	1200	0
1	180	REC. BR RM	20/1	27	B	28	20/1	EF	84	3
6	800	REF.	20/1	29	C	30	20/2	PC	1200	2
1	800	GARAGE DISPOSAL	20/1	31	A	32	20/1	GP REC.	720	1
1	540	GFCO REC.	20/1	33	B	34	20/1	TV	600	2
2	900	REC.	20/1	35	C	36	20/1	ICE MAKER	500	6
1	500	ATM MACHINE	20/1	37	A	38	20/1	FUTURE ATM	500	2
2	1200	SIGN	20/1	39	B	40	20/1	DED.	500	2
0	540	WP/GFCI REC.	20/1	41	C	42	20/1	REC.	1080	1
SUB-FEED PANELS:										
PANEL NAME S.F. KVA LOAD FACTORS DES. KVA DES. AMP										
PANEL B 41.4 SUB FEED @ 100% 41.4 115										
GRAND TOTAL 77.3 215										

PROJECT NAME: NATIONAL BANK & TRUST - BASTROP												
PROJECT NUMBER: 26129.00												
PANEL: B NEW PANEL												
VOLTAGE: 120/208V, 3PH, 4W BUS: 400 AMP MAINS: M.L.O. ACCESSORIES: FEED-THROUGH LUGS												
CODES: 0=LIGHTS 1=RECEP 2=EQUIP 3=A/C 4=HTG 5=125% LGST MTR 6=KITCHEN 7=PREVIOUSLY CALCULATED												
CODE	LOAD	CIRCUIT DESCRIPTION			BKR	CKT	PH	CKT	BKR	CIRCUIT DESCRIPTION	LOAD	CODE
3	5824	AHU-1			70/2	1	A	2	25/3	CU-1	2402	7
3	5824	AHU-2			70/2	3	B	4	25/3	CU-2	2402	7
3	5824	AHU-3			70/2	5	C	6	25/3	CU-3	2402	7
3	3911	EWH-1			50/2	9	B	10	25/3	CU-4	2402	7
4	1500	REC. ATTIC			20/1	11	C	12	20/3	CU-3	1729	7
1	500	DED.			20/1	13	A	14	20/3	CU-3	1729	7
2	1200	PC			20/1	15	B	16	20/3	CU-3	1729	7
2	1200	GP REC.			20/2	17	C	18	15/2	CU-4	811	3
0	114	EXTERIOR SIGN			20/1	19	A	20	20/1	SPACE	811	3
0	224	GROUND LIGHTING			20/1	21	B	22	20/1	SPACE		
1	720	REC. DATA RM			20/1	23	C	24	20/1	SPACE		
1	360	REC. DATA RM			20/1	25	A	26	20/1	SPACE		
		SPACE			20/1	27	B	28	20/1	SPACE		
		SPACE			20/1	29	C	30	20/1	SPACE		
		SPACE			20/1	31	A	32	20/1	SPACE		
		SPACE			20/1	33	B	34	20/1	SPACE		
		SPACE			20/1	35	C	36	20/1	SPACE		
		SPACE			20/1	37	A	38	20/1	SPACE		
		SPACE			20/1	39	B	40	20/1	SPACE		
		SPACE			20/1	41	C	42	20/1	SPACE		
SUB-FEED PANELS:												
PANEL NAME S.F. KVA LOAD FACTORS DES. KVA DES. AMP												
PANEL B 41.4 SUB FEED @ 100% 41.4 115												
GRAND TOTAL 77.3 215												

ELECTRICAL DISTRIBUTION DIAGRAM NOTES:

- CONDUCTOR SIZES SHOWN ARE FOR COPPER CONDUCTORS WITH THWN INSULATION IN EMT (4" C., OR LESS) OR RIGID CONDUIT (> 4" C.). PROVIDE GROUNDING CONDUCTORS FOR ALL CONDUIT. GROUNDING CONDUCTORS ARE NEEDED FOR ALL PVC CONDUIT.
- SHORT CIRCUIT CURRENT VALUES ARE GIVEN IN RMS SYMMETRICAL AMPERES. PREFIX 'FCA' INDICATES MAXIMUM AVAILABLE FAULT CURRENT. PREFIX 'FCLT' INDICATES APPARENT LET-THRU CURRENT FROM UPSTREAM CURRENT LIMITING DEVICE.
- ELECTRICAL SYSTEM SHALL BE FULLY RATED. SERIES RATED EQUIPMENT IS NOT ACCEPTABLE.
- PROVIDE FULL LENGTH, FULL SIZE INSULATED GROUND AND NEUTRAL BUS IN ALL PANELBOARDS.
- REFER TO ELECTRICAL UTILITY SPECIFICATIONS FOR ALL WORK AT SERVICE POINT OF ATTACHMENT.
- CONTRACTOR TO VERIFY FAULT CURRENT AVAILABLE AT UTILITY TRANSFORMER SECONDARY WITH ELECTRICAL UTILITY FOR THE FINAL SELECTION OF EQUIPMENT AIC RATINGS.
- SPARES AND SPACES ARE INDICATED ON PANELBOARD SCHEDULES.
- FLEXIBLE METAL CONDUIT SHALL NOT BE USED IN WET LOCATIONS OR WET AREAS.
- ALL FEEDER AND BRANCH CIRCUIT WIRING METHODS SHALL INCLUDE AN EQUIPMENT-GROUNDING CONDUCTOR PER NEC.
- ALL CONDUIT BELOW GRADE OR IN CONCRETE SLABS SHALL BE PVC. MAXIMUM CONDUIT SIZE FOR CONDUIT IN CONCRETE SLABS IS 3/4".
- A PERMANENTLY AFFIXED LABEL SHALL BE APPLIED WITH THE AVAILABLE FAULT CURRENT AT THE TIME OF INSTALLATION AND CALCULATION. THE LABEL SHALL BE 2 X 3 IN SIZE AND SHALL BE BLUE LETTERING ON A CONTRASTING BACKGROUND. THIS LABEL SHALL ALSO INCLUDE THE DATE OF THE CALCULATION. COH ELECTRICAL CODE 504.1.1.

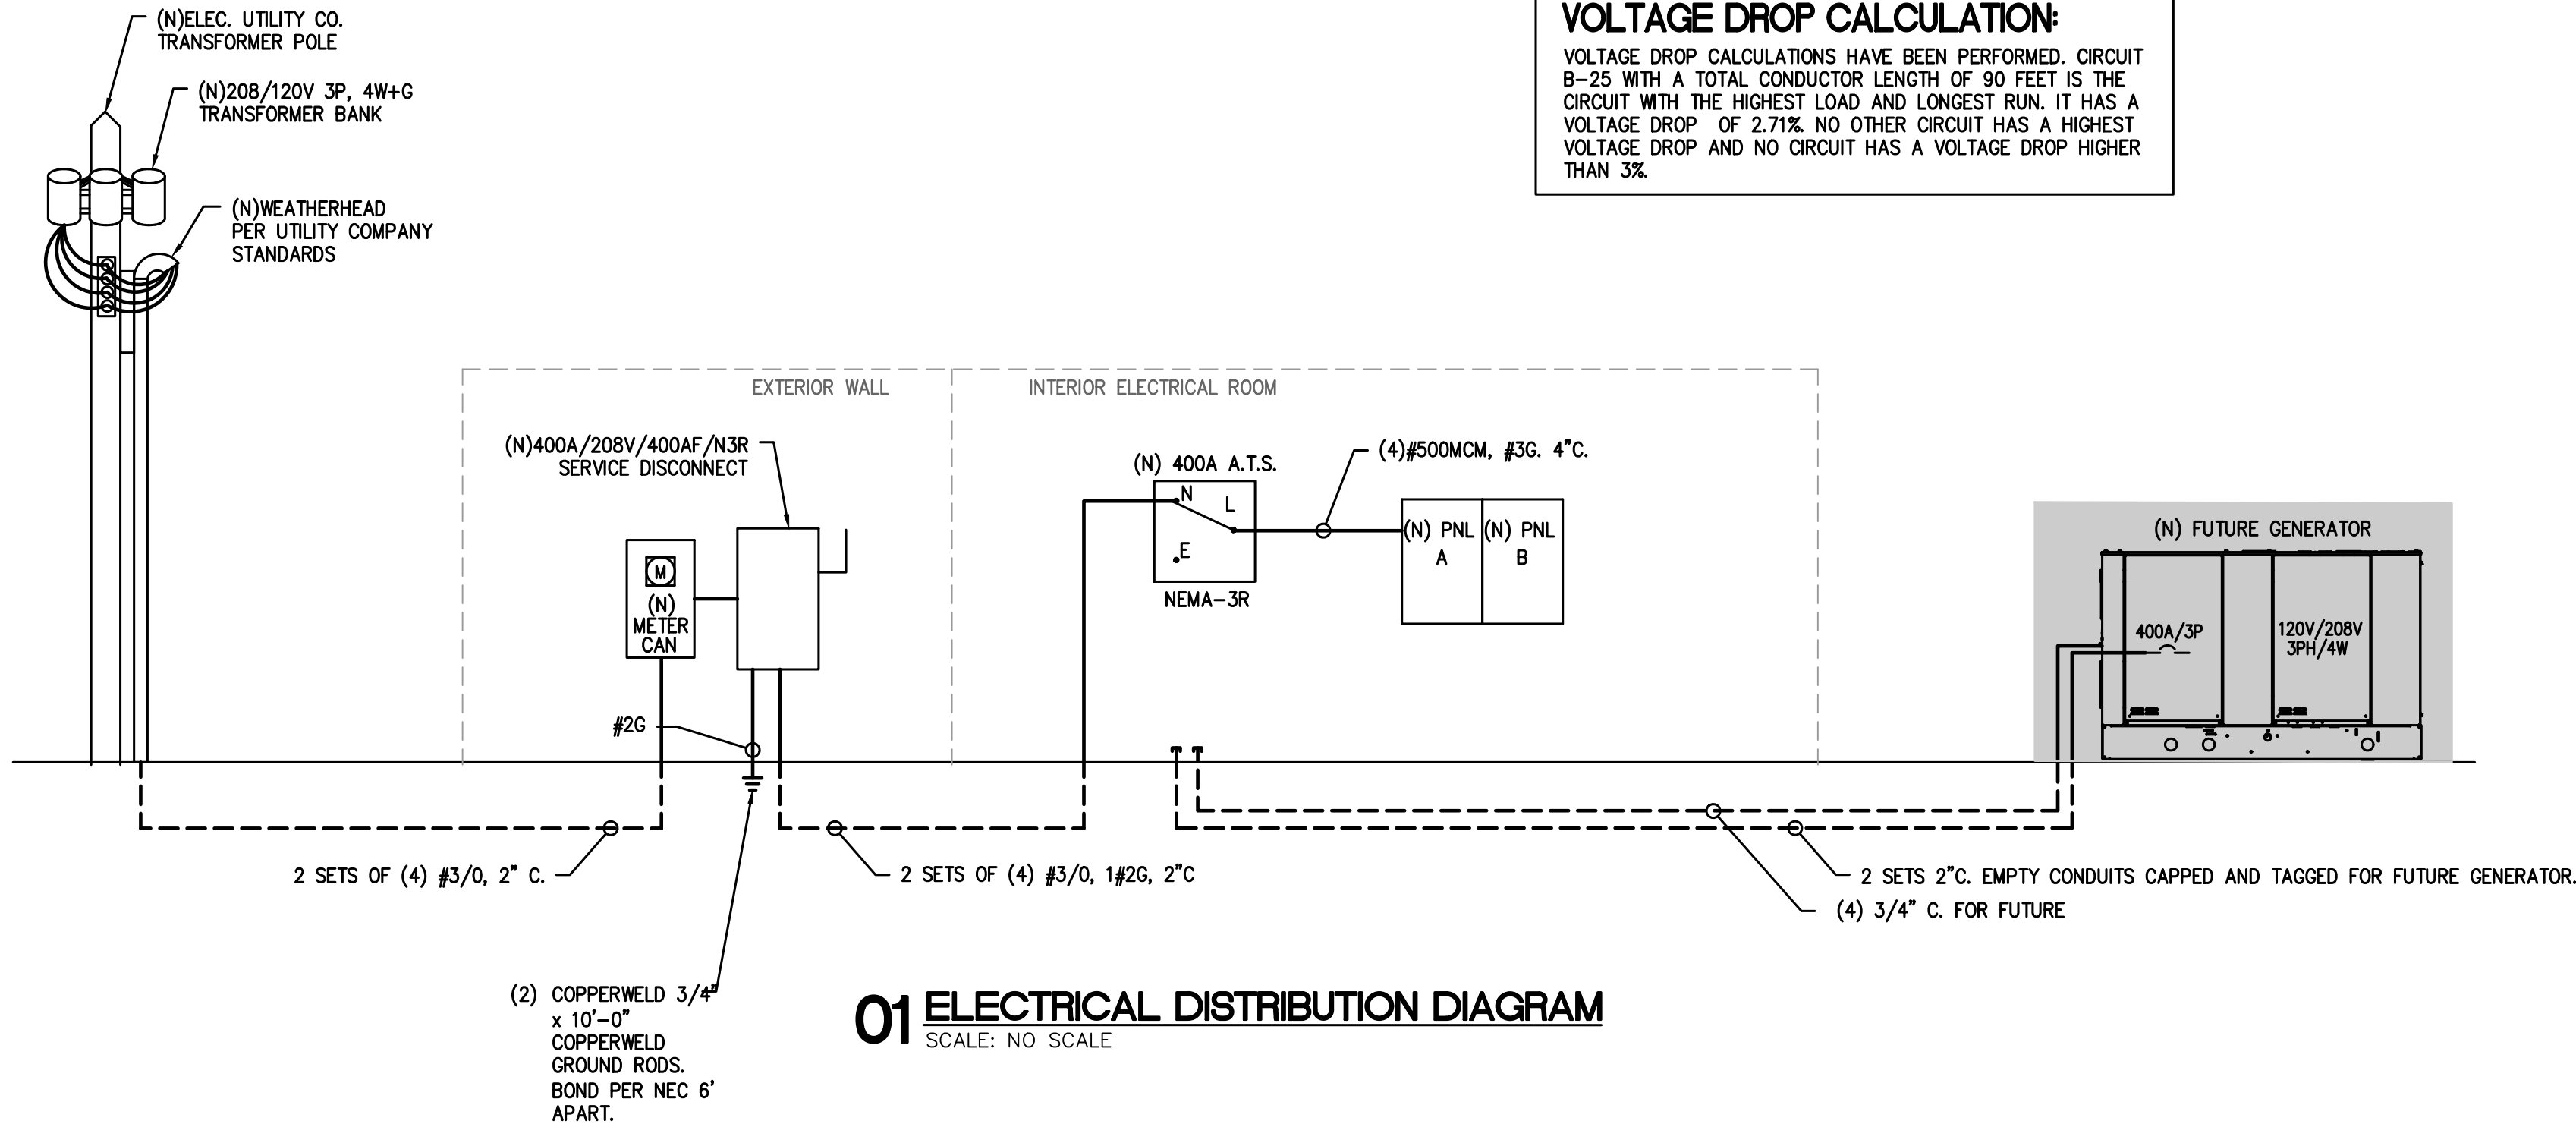

VOLTAGE DROP CALCULATION: VOLTAGE DROP CALCULATIONS HAVE BEEN PERFORMED. CIRCUIT B-25 WITH A TOTAL CONDUCTOR LENGTH OF 90 FEET IS THE CIRCUIT WITH THE HIGHEST LOAD AND LONGEST RUN. IT HAS A VOLTAGE DROP OF 2.71%. NO OTHER CIRCUIT HAS A HIGHEST VOLTAGE DROP AND NO CIRCUIT HAS A VOLTAGE DROP HIGHER THAN 3%.

The information, ideas, designs, details, layouts, techniques, features, arrangements, plans, sequences, dimensions, allowances, tolerances, conceptions, specifications, intentions, technology or embodiments, as illustrated, arranged, displayed, noted, recorded, indicated, represented, disclosed, evidenced, detailed or otherwise reduced to tangible form hereon, either expressly, inherently or by implication, are the confidential and proprietary information of SLI Design, Inc., and shall not be used for any purpose other than the specific project or undertaking identified on the drawing title block or legend for which they are and have been prepared by SLI Design, Inc. Any other reproduction, disclosure or use of any portion of the confidential and proprietary information of SLI Design, Inc., shall be a breach of the obligation of confidence created by the acceptance of this drawing from SLI Design, Inc. for a specific project or Contract. Any copying, duplicating, reproducing, utilization, alteration, modification, revision or change to this drawing, is expressly prohibited unless done with the prior written consent or approval of SLI Design, Inc., and shall not be undertaken without receipt of such prior written approval. This drawing is loaned by SLI Design, Inc., for the limited purpose of complying with a specific Contract. The drawing remains the property of SLI Design, Inc., and shall be returned upon request or completion of the contract, unless specifically authorized by Contract, under which it was loaned.



ISSUED FOR CLIENT APPROVAL	DATE
ISSUED FOR BIDDING	09/11/26
ISSUED FOR PERMIT	09/11/26
ISSUED FOR CONSTRUCTION	

REVISIONS

MARK	DESCRIPTION	DATE
	70% REVIEW SET	07/29/26
	90% REVIEW SET	08/20/26
	ISSUE FOR PERMIT & BID	09/11/26

The information, ideas, designs, details, layouts, techniques, features, arrangements, plans, sequences, dimensions, allowances, tolerances, conceptions, specifications, intentions, technology or embodiments, as illustrated, arranged, described or recorded in this drawing, including the drawings, are hereby acknowledged to be the property of SLS Design, Inc. and are hereby acknowledged to be specifically intended to transfer to the licensee, and are not to be otherwise reduced to tangible form hereon, either expressly, inherently or by implication, are the confidential and proprietary information of SLS Design, Inc. and shall not be used for any purpose other than the specific project or undertaking identified herein, and shall remain the confidential and proprietary information prepared by SLS Design, Inc. Any other reproduction, disclosure or use of any portion of the confidential and proprietary information of SLS Design, Inc. shall be a breach of this contract, and shall constitute a breach of the license agreement prepared by SLS Design, Inc. for a specific project or Contract. Any copying, duplicating, reproducing, utilizing, alteration, modification, revision or change to this drawing, is expressly prohibited unless done with the prior written consent or approval of SLS Design, Inc. This drawing is hereby acknowledged to be the confidential and proprietary information of SLS Design, Inc. and shall remain the confidential and proprietary information of SLS Design, Inc. for the limited purpose of completing a specific Contract. The drawing remains the property of SLS Design, Inc. and shall be returned to SLS Design, Inc. upon completion of the contract, unless specifically authorized by Contract, or unless it is a separate contract.



09/11/2026

DRAWING TITLE

INTERIOR LIGHTING PHOTOMETRICS


SHEET NO.

E7.10

CALCULATION SUMMARY								
LABEL	CALCTYPE	GRID_Z	UNITS	AVG	MAX	MIN	AVG/MIN	MAX/MIN
REV ATM I15_WORKPLANE	ILLUMINANCE	2.5	Fc	43.75	53	37	1.18	1.43
REV BREAK ROOM I13_WORKPLANE	ILLUMINANCE	2.5	Fc	35.60	47	25	1.42	1.88
REV CASH ROOM I04_WORKPLANE	ILLUMINANCE	2.5	Fc	39.52	56	23	1.72	2.43
REV CEO OFFICE_WORKPLANE	ILLUMINANCE	2.5	Fc	50.58	93	23	2.20	4.04
REV CORRIDOR I11_FLOOR	ILLUMINANCE	0	Fc	30.34	41	19	1.60	2.16
REV DATA 8 ELEC I06_FLOOR	ILLUMINANCE	0	Fc	30.00	36	24	1.25	1.50
REV FIRE RISER_FLOOR	ILLUMINANCE	0	Fc	12.00	13	11	1.09	1.18
REV LOAN OFFICER I18_WORKPLANE	ILLUMINANCE	2.5	Fc	52.59	101	6	8.77	16.83
REV LOBBY I00_FLOOR	ILLUMINANCE	0	Fc	43.02	66	20	2.15	3.30
REV MANAGER I02_WORKPLANE	ILLUMINANCE	2.5	Fc	49.83	99	5	9.97	19.80
REV MEN I08_FLOOR	ILLUMINANCE	0	Fc	37.00	45	30	1.23	1.50
REV OFFICE I16_WORKPLANE	ILLUMINANCE	2.5	Fc	36.73	54	30	1.22	1.80
REV PERSONAL BANKER I17_WORKPLANE	ILLUMINANCE	2.5	Fc	36.83	54	30	1.23	1.80
REV STORAGE I12_FLOOR	ILLUMINANCE	0	Fc	32.22	37	28	1.15	1.32
REV TELLER I03_WORKPLANE	ILLUMINANCE	2.5	Fc	49.91	77	3	16.64	25.67
REV VESTIBULE_FLOOR	ILLUMINANCE	0	Fc	37.10	47	31	1.20	1.52
REV WOMEN I09_FLOOR	ILLUMINANCE	0	Fc	37.00	45	30	1.23	1.50
REV WORK ROOM I14_WORKPLANE	ILLUMINANCE	2.5	Fc	39.75	50	31	1.28	1.61

LUMINAIRE SCHEDULE								
SYMBOL	QTY	LABEL	MOUNTING HEIGHT	DESCRIPTION	LLF	LUMINAIRE LUMENS	LUMINAIRE WATTS	TOTAL WATTS
	14	DA	10.676, 11.438, 14.15	WILLIAMS P/N: 4AR-LI5/835-DIM-UNV-OM-OF-CS-N-FI	0.900	1427	17.2	240.8
	32	D4B	9	WILLIAMS P/N: 4DR-TL-LI5/835-DIM-UNV-OW-OF-CS-N-FI	0.900	1466	13.9	444.8
	2	A2	9	WILLIAMS P/N: FT-24-LS-8CS-AF-DIM-UNV 39W@3500K	0.900	5765	38.9	77.8
	13	A3	9	WILLIAMS P/N: FT-24-LS-8CS-AF-DIM-UNV 27W@3500K	0.900	4111	27.309	355.017
	27	D4	9, 9.166	WILLIAMS P/N: 4DR-TL-LI0/835-DIM-UNV-OW-OF-CS-N-FI	0.900	1027	9	243
	1	G	8	WILLIAMS P/N: 96-4-L62/835-HIAFR-DIM-UNV	0.850	6242	48	48
	3	PD	10	PEMCO P/N: PM25CARLCA60W3KU5XPENXNFINISH	0.900	7207	56.6	169.8
	2	WMI	7	PEMCO P/N: PMCARL3WMSET	0.900	3801	30.6	61.2



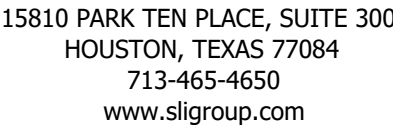

NST
National Bank & Trust
National Bank & Trust - Bastrop

National Bank & Trust - Bastrop

Enter address here

E/BE Project Number : 26129.00

REVISIONS


[illegible]

Professional Engineer Seal for Jose M. Guerrero, State of Texas, License No. 154536. The seal is circular with a rope-like border. Inside the border, the text "STATE OF TEXAS" is at the top, "JOSE M. GUERRERO" is in the middle, and "154536" is at the bottom. A five-pointed star is in the center, and the words "REGISTERED PROFESSIONAL ENGINEER" are written around the bottom half of the seal. A signature is written over the top half of the seal.

EXTERIOR LIGHTING PHOTOMETRICS

SHEET NO.

E8.10

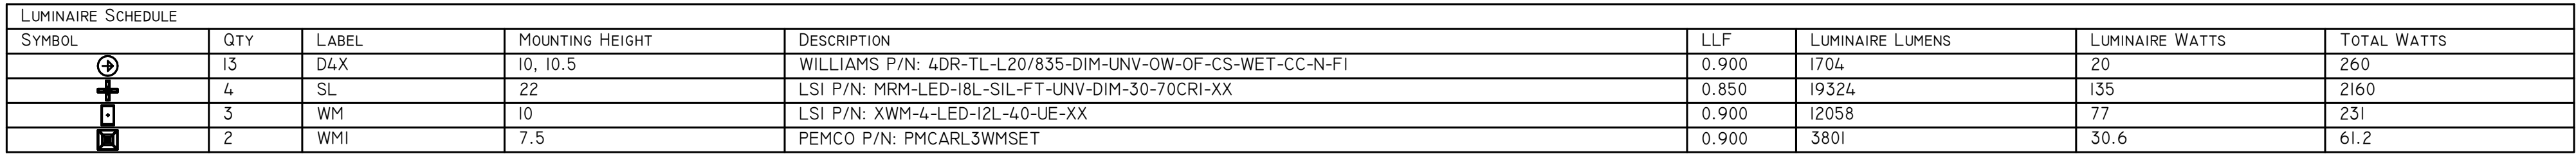

CALCULATION SUMMARY								
LABEL	CALCTYPE	GRID Z	UNITS	AVG	MAX	MIN	AVG/MIN	MAX/MIN
ATM FACE_SIDE_2	ILLUMINANCE	2.605 TO 5.082	Fc	9.83	15	5	1.97	3.00
CALCS @ GRADE	ILLUMINANCE	3	Fc	5.88	43.1	0.1	58.80	431.00
CALCS 5' FROM ATM FACE	ILLUMINANCE	3	Fc	31.50	32	31	1.02	1.03
CALCS 60' FROM ATM FACE	ILLUMINANCE	3	Fc	7.75	36	1	7.75	36.00
SIDEWALK CALCS	ILLUMINANCE	0.5	Fc	9.08	16	5	1.82	3.20



EBE Mechanical
CONSULTING ENGINEERS Electrical Plumbing
12603 Southwest Frwy, Ste 170, Stafford, Tx 77477
Tel: (713) 840-0177 / Firm Reg. No: 5638

SYSTEM	DESIGNATION OR ITEM NUMBER	EQUIPMENT DESCRIPTION	ITEM CFH	TOTAL CFH
EQUIPMENT				
	1	NATURAL GAS GENERATOR	1889	
SUBTOTAL				1889
SAFETY	20% SAFETY FACTOR		379	
TOTAL GAS LOAD				2267
SYSTEM INFORMATION				
SIZED FROM TABLE IPC 2018				
		INLET PRESSURE (PSI)	2	
		TOTAL DEVELOPED LENGTH IN FEET	5'	
		PRESSURE DROP (PSI)	1	
		SPECIFIC GRAVITY	0.60	

1. GAS PIPING INSTALLATION SHALL FOLLOW THE 2018 INTERNATIONAL PLUMBING CODE WITH ALL LOCAL AMENDMENTS. ALL GAS PIPING 2" LARGER LOCAL ABOVE GRADE SHALL BE SCHEDULE 40 BLACK STEEL (ASTM A54) WELDED JOINTS. ALL GAS PIPING ABOVE GRADE 1 1/2" AND SMALLER SHALL BE SCHEDULE 40 BLACK STEEL PIPE (ASTM A53) WITH THREADED JOINTS AND 150 # 3/4" THREADED MALLEABLE IRON FITTING (ASTM A47). ALL GAS PIPING BELOW GRADE 1 1/2" AND SMALLER SHALL BE POLYETHYLENE (PE) TUBING (ASTM D2513) WITH JOINTS PER MANUFACTURERS RECOMMENDATION.
2. THREADED JOINTS SHALL BE MADE WITH A MIXTURES OF GRAPHITE AND OIL APPLIED TO MALE THREADS ONLY. PIPE SHALL BE REAMED AND SHALL HAVE BURRS REMOVED PRIOR TO THREADING.
3. WELDED JOINTS SHALL BE FUSION WELDED IN ACCORDANCE WITH THE AMERICAN STANDARDS CODE FOR PRESSURE PIPE, ANSI B31.1, SECTION 6.
4. UNIONS SHALL BE 150# SOCKET WELDED CARBON STEEL CONFORMING TO FEDERAL SPECIFICATION WW-U-53C.
5. VALVES 3" AND LARGER SHALL BE SEMI-STEEL PLUG VALVES WITH CAST IRON BODY, LUBRICATED CAST IRON PLUG, FLANGED ENDS AND WRENCH OPERATED FOR 175# WOG.
6. VALVES 2 -1/2" AND SMALLER SHALL HAVE BRONZE BODY AND PLUG, SOCKET WELDED ENDS AND SQUARE HEAD FOR 125 WOG.
7. LUBRICATED PLUG VALVES SHALL BE LUBRICATED AT THE FACTORY AND SEALANT SHALL BE SUITED FOR NATURAL GAS.
8. PROVIDE SCHEDULE 40 PIPE SLEEVE WHERE PIPE PASSES THROUGH WALLS.
9. PIPING ON THE ROOF SHALL BE SUPPORTED EVERY 10'-0" (AND 2'-0" FROM A CHANGE IN DIRECTION) WITH FABRICATED STEEL PIPE STANDS AND INTEGRAL PIPE CLAMPS FOR SECURING HORIZONTAL PIPING. PIPE STANDS SHALL BE SECURED TO THE ROOF PER THE ROOFING MANUFACTURERS INSTALLATION REQUIREMENTS.
10. PROVIDE 6" LONG PIPER LEGS AT ENDS OF HORIZONTAL RUNS, AT THE BASE OF RISERS AND AT CONNECTIONS TO EQUIPMENT.
11. PLUMBING CONTRACTOR SHALL CONNECTIONS GAS PIPE ROUTING, GAS METER LOCATIONS, GAS METER AND REGULATOR SIZES AND PRESSURE SETTINGS WITH THE OWNER AND GAS COMPANY BASED ON INDIVIDUAL TENANT FIT-OUT DEMANDS. FOR EXISTING METERS CONTRACTOR SHALL VERIFY WITH THE LOCAL GAS COMPANY THAT EXISTING METER CAN HANDLE THE GAS DEMAND. FOR THE PROJECT AND SHALL COORDINATE NEW METER INSTALLATION AND PAY ALL FEES ASSOCIATED.

1. ALL CONTRACT DOCUMENTS (SPECIFICATIONS AND DRAWINGS), I.E., ARCHITECTURAL, STRUCTURAL, MECHANICAL, PLUMBING, FIRE PROTECTION AND ELECTRICAL ARE COMPLEMENTARY AND MUST BE USED IN COMBINATION TO OBTAIN COMPLETE CONSTRUCTION INFORMATION.
2. ALL CONFLICTS, WHICH MAY PREVENT THE COMPLETION OF WORK AS INTENDED, SHALL BE BROUGHT TO THE ARCHITECT'S ATTENTION. THE CONTRACTOR SHALL NOT PROCEED WITH ANY RELATED WORK UNTIL ALL CONFLICTS ARE RESOLVED AND THE CLARIFYING INFORMATION IS ISSUED TO THE CONTRACTOR BY THE ARCHITECT.
3. IT IS THE INTENTION OF THESE DRAWINGS TO CALL FOR FINISHED WORK, I.E., FULLY ADJUSTED, TESTED, AND READY FOR OPERATION. WHEREVER THE WORD "PROVIDE" IS USED, IT SHALL MEAN, "FURNISH AND INSTALL COMPLETE AND READY FOR USE."
4. THE PLUMBING DRAWINGS ARE DIAGRAMMATIC AND DO NOT NECESSARILY SHOW EVERY COMPONENT AND/OR ACCESSORY REQUIRED FOR A COMPLETE INSTALLATION. THE CONTRACTOR SHALL INCLUDE SUCH ITEMS AS ARE REQUIRED TO ENSURE THAT THE ENTIRE SYSTEM IS FUNCTIONING IN COMPLIANCE WITH APPLICABLE CODE, ACCEPTED INDUSTRY STANDARDS, AND MANUFACTURER'S INSTALLATION REQUIREMENTS/RECOMMENDATIONS UPON COMPLETION OF THE WORK.
5. ALL CUTTING, DRILLING AND PATCHING OF WALLS, FLOORS, AND/OR STRUCTURAL MEMBERS FOR THE INSTALLATION OF THE PLUMBING AND FIRE PROTECTION SYSTEMS SHALL BE PROVIDED. STRUCTURAL COMPONENTS SHALL NOT BE CUT, DRILLED OR MODIFIED IN A WAY WITHOUT THE STRUCTURAL ENGINEER'S REVIEW AND PRIOR WRITTEN APPROVAL.
6. PROVIDE NFPA APPROVED FIRE STOPPING WHERE PIPES PENETRATE FIRE RATED WALLS AND WALLS.

SYMBOL	DESCRIPTION	SIZE OF CONNECTION					REMARKS	WATER CONSERVATION
		TRAP	SS	SV	CW	HW		
BFP-1	BACKFLOW PREVENTER	-	-	-	3/8"	-	WATTS No. LF7. 1/4" BACKFLOW PREVENTER WITH BRONZE. LEAD FREE.	
TMV-1	THERMOSTATIC MIXING VALVE	-	-	-	1/2"	1/2"	LEONARD MODEL NO 170 BRONZE BODY WITH LOCK TEMPERATURE ADJUSTMENT CAP. SET TEMP. @ 110°.	
WF-1	WATER FILTER	-	-	-	3/4"	-	AQUA PURE MODEL NO AP717	
WC-1	WATER CLOSET	-	4"	2"	1"	-	AMERICAN STANDARD NO. 215AA-104 "CADET" 1.28 GPF 15" VITREOUS CHINA, FLOOR MOUNTED GRAVITY FED WATER CLOSET WITH ELONGATED BOWL. CHURCH 9500C WHITE FRONT SEAT WITH CONCEALED STAINLESS STEEL SELF-SUSTAINING AND EXTERNAL CHECK HINGE.	
L-1	LAVATORY HANDICAPPED	1 1/4"	2"	2"	1/2"	1/2"	AMERICAN STANDARD NO. 9024.000EC "DECORUM" 20" X 18-1/4" VITREOUS CHINA, WALL HUNG MOUNTED LAVATORY, AMERICAN STANDARD NO. 7426801.243 "BELMEADE" AND MCGUIRE# 8872 CAST BRASS P-TRAP WITH CLEANOUT PLUG, MCGUIRE # 155A CAST BRASS P.O. PLUG WITH OPEN GRID STRAINER AND 17 GAUGE TAILPIECE, MCGUIRE # 2165LK SUPPLIES WITH RISER AND WALL ESCUTCHEON, ZURN FLR. MTD. CARRIER/ RECTANGULAR UPRIGHTS. ANGLE SUPPLY AND P-TRAP SHALL BE INSULATED WITH TRAP WRAP BY BROCAR PRODUCTS, INC. OR APPROVED EQUAL.	
MS-1	SERVICE SINK	3"	3"	2"	1/2"	1/2"	FIAT PRODUCTS NO. MSB2424 OR APPROVED EQUAL WHITE (24"x24") SERVICE SINK WITH 10" HIGH WALLS, 3" STAINLESS STEEL COMBINATION DOME STRAINER AND LINT BASKET OUTLET, AD RESISTANT, MOLDED STONE (COLOR AS SPECIFIED BY ARCHITECT). REMOVABLE VINYL-COATED RM GUARD NO. V-70-24. SINK FITTING CHICAGO 897-RFC OR T&S NO. B-0665-BSTR ROUGH CHROME PLATED BRASS FINISH, RISE SPLOIT, WALL BRACE, INTEGRAL STOPS, PAIL HOOK, HOSE END, VACUUM BREAKER AND VANDAL PROOF SCREWS. PROVIDE 30" HOSE (MINIMUM) WITH STAINLESS STEEL BRACKET (EQUAL TO STERN - WILLIAMS NO. T-35) AND STAINLESS STEEL MOP HANGER (EQUAL TO STERN - WILLIAMS NO. T-40). PROVIDE 12" HIGH, 20 GAUGE TYPE 316 STAINLESS STEEL SPLASH GUARDS ON ALL WALLS ADJACENT TO THE SERVICE SINK. PROVIDE AND INSTALL INTERNAL WALL SUPPORTS IN ACCORDANCE WITH THE ARCHITECTS REQUIREMENTS FOR THE WALL BRACE ATTACHMENTS.	
EDF-1	ELECTRIC DRINKING FOUNTAIN	1-1/4"	2"	2"	1/2"	---	HALSEY TAYLOR HTHB-HACDBLSS-NF ADA BARRIER-FREE TWO LEVEL WALL MOUNT FOUNTAIN. MCGUIRE NO. 8088 CHROME-PLATED ADJUSTABLE P-TRAP WITH CLEANOUT PLUG, 1-1/4" TRAP NIPPLE AND CHROME-PLATED STOP VALVE IN COLD WATER LINE LOCATED INSIDE CABINET. REFER TO ARCHITECT FOR MOUNTING HEIGHTS.	
FD-1	FLOOR DRAIN	3"	3"	2"	1/2"	-	J.R. SMITH FIGURE NO. 2005Y-A06NB-P OR APPROVED EQUAL PAINTED CAST IRON FLOOR DRAIN AND SEEPAGE FLANGE, SIZE AS NOTED ON DRAWINGS, CLAMPING UNIT, QUAD CLOSE TRAP SEAL, AND 6" ROUNDE ADJUSTABLE POLISHED NICKEL BRONZE STRAINER TYPE TOP AND DEEP SEAL TRAP.	
WH-1	WALL HYDRANT	-	-	-	3/4"	-	MIFAB MHY-26-6, NON-FREEZE, ENCLOSED FLUSH, ANTI-CONTAMINATION WALL HYDRANT WITH VACUUM BREAKER, HARDENED STAINLESS STEEL INTERIOR PARTS, 3/4" HOSE CONNECTION, STAINLESS STEEL BOX FACE AND HINGED COVER WITH OPERATING KEY LOCK, OPERATING KEY AND NON-FREEZE VALVE.	
RVB-1	REFRIGERATOR VALVE BOX	-	-	-	1/2"	-	GUY GRAY #BIM-875 10-3/4" X 9" 16GA. STEEL WITH EPOXY FINISH , 3/8" O.D. SWEAT CONNECTION PROVIDE FILTER WHEN MAKING FINAL CONNECTION, AQUA-PURE #AP717	
SK-1	SINK HANDICAPPED	1-1/2"	2"	2"	1/2"	1/2"	ELKAY No. ELUHAD28165S SINGLE COMPARTMENT STAINLESS STEEL UNDERMOUNTED SINK, 18 GAUGE SELF-RIMMING (31" x 16" x 4" DEEP), KOHLER No. K-647 FAUCET, PROVIDE TMV-1, ANGLE SUPPLIES WITH STOP, 1/2" CHROME-PLATED BRASS NIPPLES TO WALL, MCGUIRE No. 151-A CRUMB CUP STRAINER, No. 8912 (1-1/2") ADJUSTABLE SEMI-CAST CHROME-PLATED BRASS P-TRAP WITH TUBING WASTE TO WALL AND CHROME-PLATED CAST WALL FLANGE WITH SET SCREW SUPPLIES, AND P-TRAP SHALL BE INSULATED WITH TRAP WRAP BY PLUMBEREX SPECIALTY PRODUCTS, INC OR APPROVED EQUAL.	

MARK	SERVICE	STORAGE IN GALLONS	RECOVERY AT 100° RISE	ELECTRICAL	ELEMENT WATTS	MAKE AND MODEL
<u>FWH-1</u>	ELECTRIC WATER HEATER	20	12 GPH	208/1ø/60Hz	3KW	A.O. SMITH MODEL NO. DEL-20

1. MEP SPECIFICATIONS SHALL APPLY TO ALL WORK ON THIS DRAWING UNLESS OTHERWISE NOTED.
2. ALL CONNECTIONS BETWEEN PIPES OF DISSIMILAR MATERIALS SHALL BE MADE WITH DIELECTRIC UNIONS. PROVIDE ACCESS PANELS WHERE REQUIRED.
3. CONTRACTOR SHALL NOTIFY OWNER OF ANY REQUIRED SHUT DOWNS AND COORDINATE THESE WITH OWNER. DOWNTIME SHALL BE HELD TO A MINIMUM.
4. CONTRACTOR SHALL COORDINATE ALL WORK CLOSELY WITH EXISTING AND NEW MECHANICAL AND ELECTRICAL ITEMS.
5. ALL PROPOSED CORE DRILL LOCATIONS THROUGH (E) FLOOR SLAB ARE TO BE COORDINATED WITH AND APPROVED BY THE OWNER PRIOR TO CORING.
6. CONTRACTOR SHALL REFER TO BUILDING MANAGEMENT'S "RULES AND REGULATIONS" TO COMPLY WITH BUILDING STANDARDS.
7. COORDINATE PLUMBING FIXTURE SIZES WITH MILLWORK PRIOR TO INSTALLATION. COORDINATE ROUGH-IN ELEVATIONS WITH MOUNTING HEIGHTS.
8. DEMOLISH ANY ABANDONED PVC PIPING IN CEILING SPACE. REPLACE ANY EXISTING PVC PIPING STILL IN SERVICE WITH APPROVED MATERIALS. PROVIDE A SEPARATE LINE ITEM PRICE.
9. NEW DOMESTIC WATER SHUT-OFF VALVES TO BE NIBCO VALVE NO. T-585-66-LF. FURNISH WITH EXTENDED STEM FOR MODELS IN INSULATED LINES.
10. REFER TO ARCHITECTURAL DRAWING FOR EXACT LOCATION OF ALL WALLS AND CHASES.
11. REFER TO RISER DIAGRAMS FOR PIPE SIZES NOT SHOWN ON THE DRAWINGS.
12. PER COMMERCIAL ENERGY CODE, ALL HOT WATER PIPING SHALL BE INSULATED: 12, 1-1/4" AND BELOW 1 1/2" REQUIRED, 1-1/2" AND ABOVE 2" REQUIRED PER TABLE 6.8.3. REFER TO SPECS. FOR ADDITIONAL INFORMATION.

1. PROVIDE A COMPLETE FULLY AUTOMATIC WET PIPE SYSTEM HYDRAULICALLY CALCULATED IN ACCORDANCE WITH THE STATE FIRE MARSHAL AND THE LATEST EDITION N.F.P.A. 13, 14, AND REQUIREMENTS OF ALL LOCAL AUTHORITIES HAVING JURISDICTION.
2. ALL FIRE PROTECTION EQUIPMENT, I.E. PIPING, VALVES, FITTINGS AND ACCESSORIES, ETC. SHALL BE RATED FOR A MAXIMUM WORKING PRESSURE OF 250 PSI.
3. PROVIDE PRESSURE REDUCING VALVES AT ALL SPRINKLER SYSTEM AND FIRE DEPARTMENT HOSE CONNECTIONS WHERE PRESSURES EXCEED 175 PSIG IN ACCORDANCE WITH CODE REQUIREMENTS; CONTRACTOR SHALL FIELD PRESSURE TEST SYSTEM AND DETERMINE WHERE PRESSURE REDUCING VALVES ARE REQUIRED.
4. USE PIPING AND FITTINGS FOR FIRE SUPPRESSION SYSTEMS WHICH ARE APPROVED FOR USE BY UNDERWRITERS' LABORATORIES AND FACTORY MUTUAL SYSTEM ANDS OF THE FOLLOWING TYPES; AND IN ACCORDANCE WITH NFPA, LOCAL CODES ALL AUTHORITIES HAVING JURISDICTION.
 - a) **BLACK STEEL PIPING:** MANUFACTURED TO SATISFY ASTM STANDARDS A53 OR A135.
5. ALL SPRINKLER PIPING SHALL BE INSTALLED SO THAT ALL PORTIONS OF THE SYSTEM CAN BE DRAINED BACK THROUGH THE DRAIN VALVE WHERE REQUIRED. PROVIDE DRAIN VALVES FOR ALL TRAPPED PORTIONS OF THE SYSTEM.
6. ALL FIRE EQUIPMENT THREADS SHALL CONFORM TO LOCAL FIRE DEPARTMENT STANDARDS.
7. ALL CONTROL VALVES - CHECK VALVES AND FLOW ALARM SWITCHES LOCATED ABOVE FINISHED CEILING SHALL BE ACCESSIBLE AND HAVE A NOTIFICATION MARKING TAG AS REQUIRED FOR INSPECTION VERIFICATION.
8. CONTRACTOR SHALL COORDINATE INSTALLATION OF ALL PLUMBING/SPRINKLER PIPING TO MAINTAIN PROPER CLEARANCES OVER AREA.

SYMBOL	DESCRIPTION
	SANITARY SEWER PIPING
	VENT PIPING
	DOMESTIC COLD WATER
	DOMESTIC HOT WATER
	DOMESTIC HOT WATER RETURN
	EXISTING SANITARY SEWER PIPING
	EXISTING VENT PIPING
	EXISTING DOMESTIC COLD WATER
	EXISTING HOT WATER
	EXISTING HOT WATER RETURN
	NEW CONNECTION TO EXISTING
AFF	ABOVE FINISHED FLOOR
BF	BELOW FLOOR
	GATE VALVE
	CHECK VALVE
	PRESSURE RELIEF VALVE
	UNION
	PRESSURE GAUGE
	THERMOMETER
D	CONDENSATE DRAIN LINE
(E)	EXISTING
(D)	ITEMS TO BE REMOVED
	ELBOW UP
	ELBOW DOWN
	ELBOW RISE OR DN. THROUGH SLAB
	FLOOR CLEANOUT
	CLEANOUT
	FLOOR DRAIN

PIPING FUNCTION	PIPING MATERIAL
SANITARY WASTE BELOW GRADE	SCHEDULE 40 PVC
SANITARY WASTE ABOVE GROUND	NO-HUB CAST IRON
SANITARY VENT	NO-HUB CAST IRON
DOMESTIC HOT & COLD WATER	COPPER, TYPE "L" HARD DRAWN
FIRE SPRINKLER ABOVE GROUND	BLACK STEEL SCHEDULE 40

FIXTURES							
SYMBOLS	DESCRIPTION	SIZE OF CONNECTION					
		SANITARY	TRAP	VENT	C.W.	H.W.	I.W.
 W C	WATER CLOSET (FLUSH VALVE)	4"	—	2"	1"	—	—
 U	URINAL	2"	—	2"	3/4"	—	—
 L	LAVATORY	2"	1-1/4"	1-1/4"	1/2"	1/2"	—
 BT	BATH TUB	2"	1-1/2"	1-1/2"	1/2"	1/2"	—
 MS	MOP SINK	—	2"	2"	1/2"	1/2"	—
 SK—"X"	SINK (BY ARCHITECT)	—	1-1/2"	2"	1/2"	1/2"	—
 SH	SHOWER	—	2"	2"	1/2"	1/2"	—
 EDF	ELECTRIC DRINKING FOUNTAIN	—	1-1/4"	1-1/4"	1/2"	—	—
 DF	DRINKING FOUNTAIN	—	1-1/4"	1-1/4"	1/2"	—	1/2"

SYMBOL	DESCRIPTION	P.D.I. FIXTURE UNIT RATING	TYPE NO. PPP
<u>SA-A</u>	SHOCK ARRESTOR	1-11	SC-500
<u>SA-B</u>	SHOCK ARRESTOR	12-32	SC-750
<u>SA-C</u>	SHOCK ARRESTOR	33-60	SC-1000
<u>SA-D</u>	SHOCK ARRESTOR	61-113	SC-1250




E/BE Project Number : 26129.00

ISSUED FOR CLIENT APPROVAL	DATE
ISSUED FOR BIDDING	09/11/26
ISSUED FOR PERMIT	09/11/26
ISSUED FOR CONSTRUCTION	

[illegible][illegible]

PLUMBING INFORMATION

P-0.10

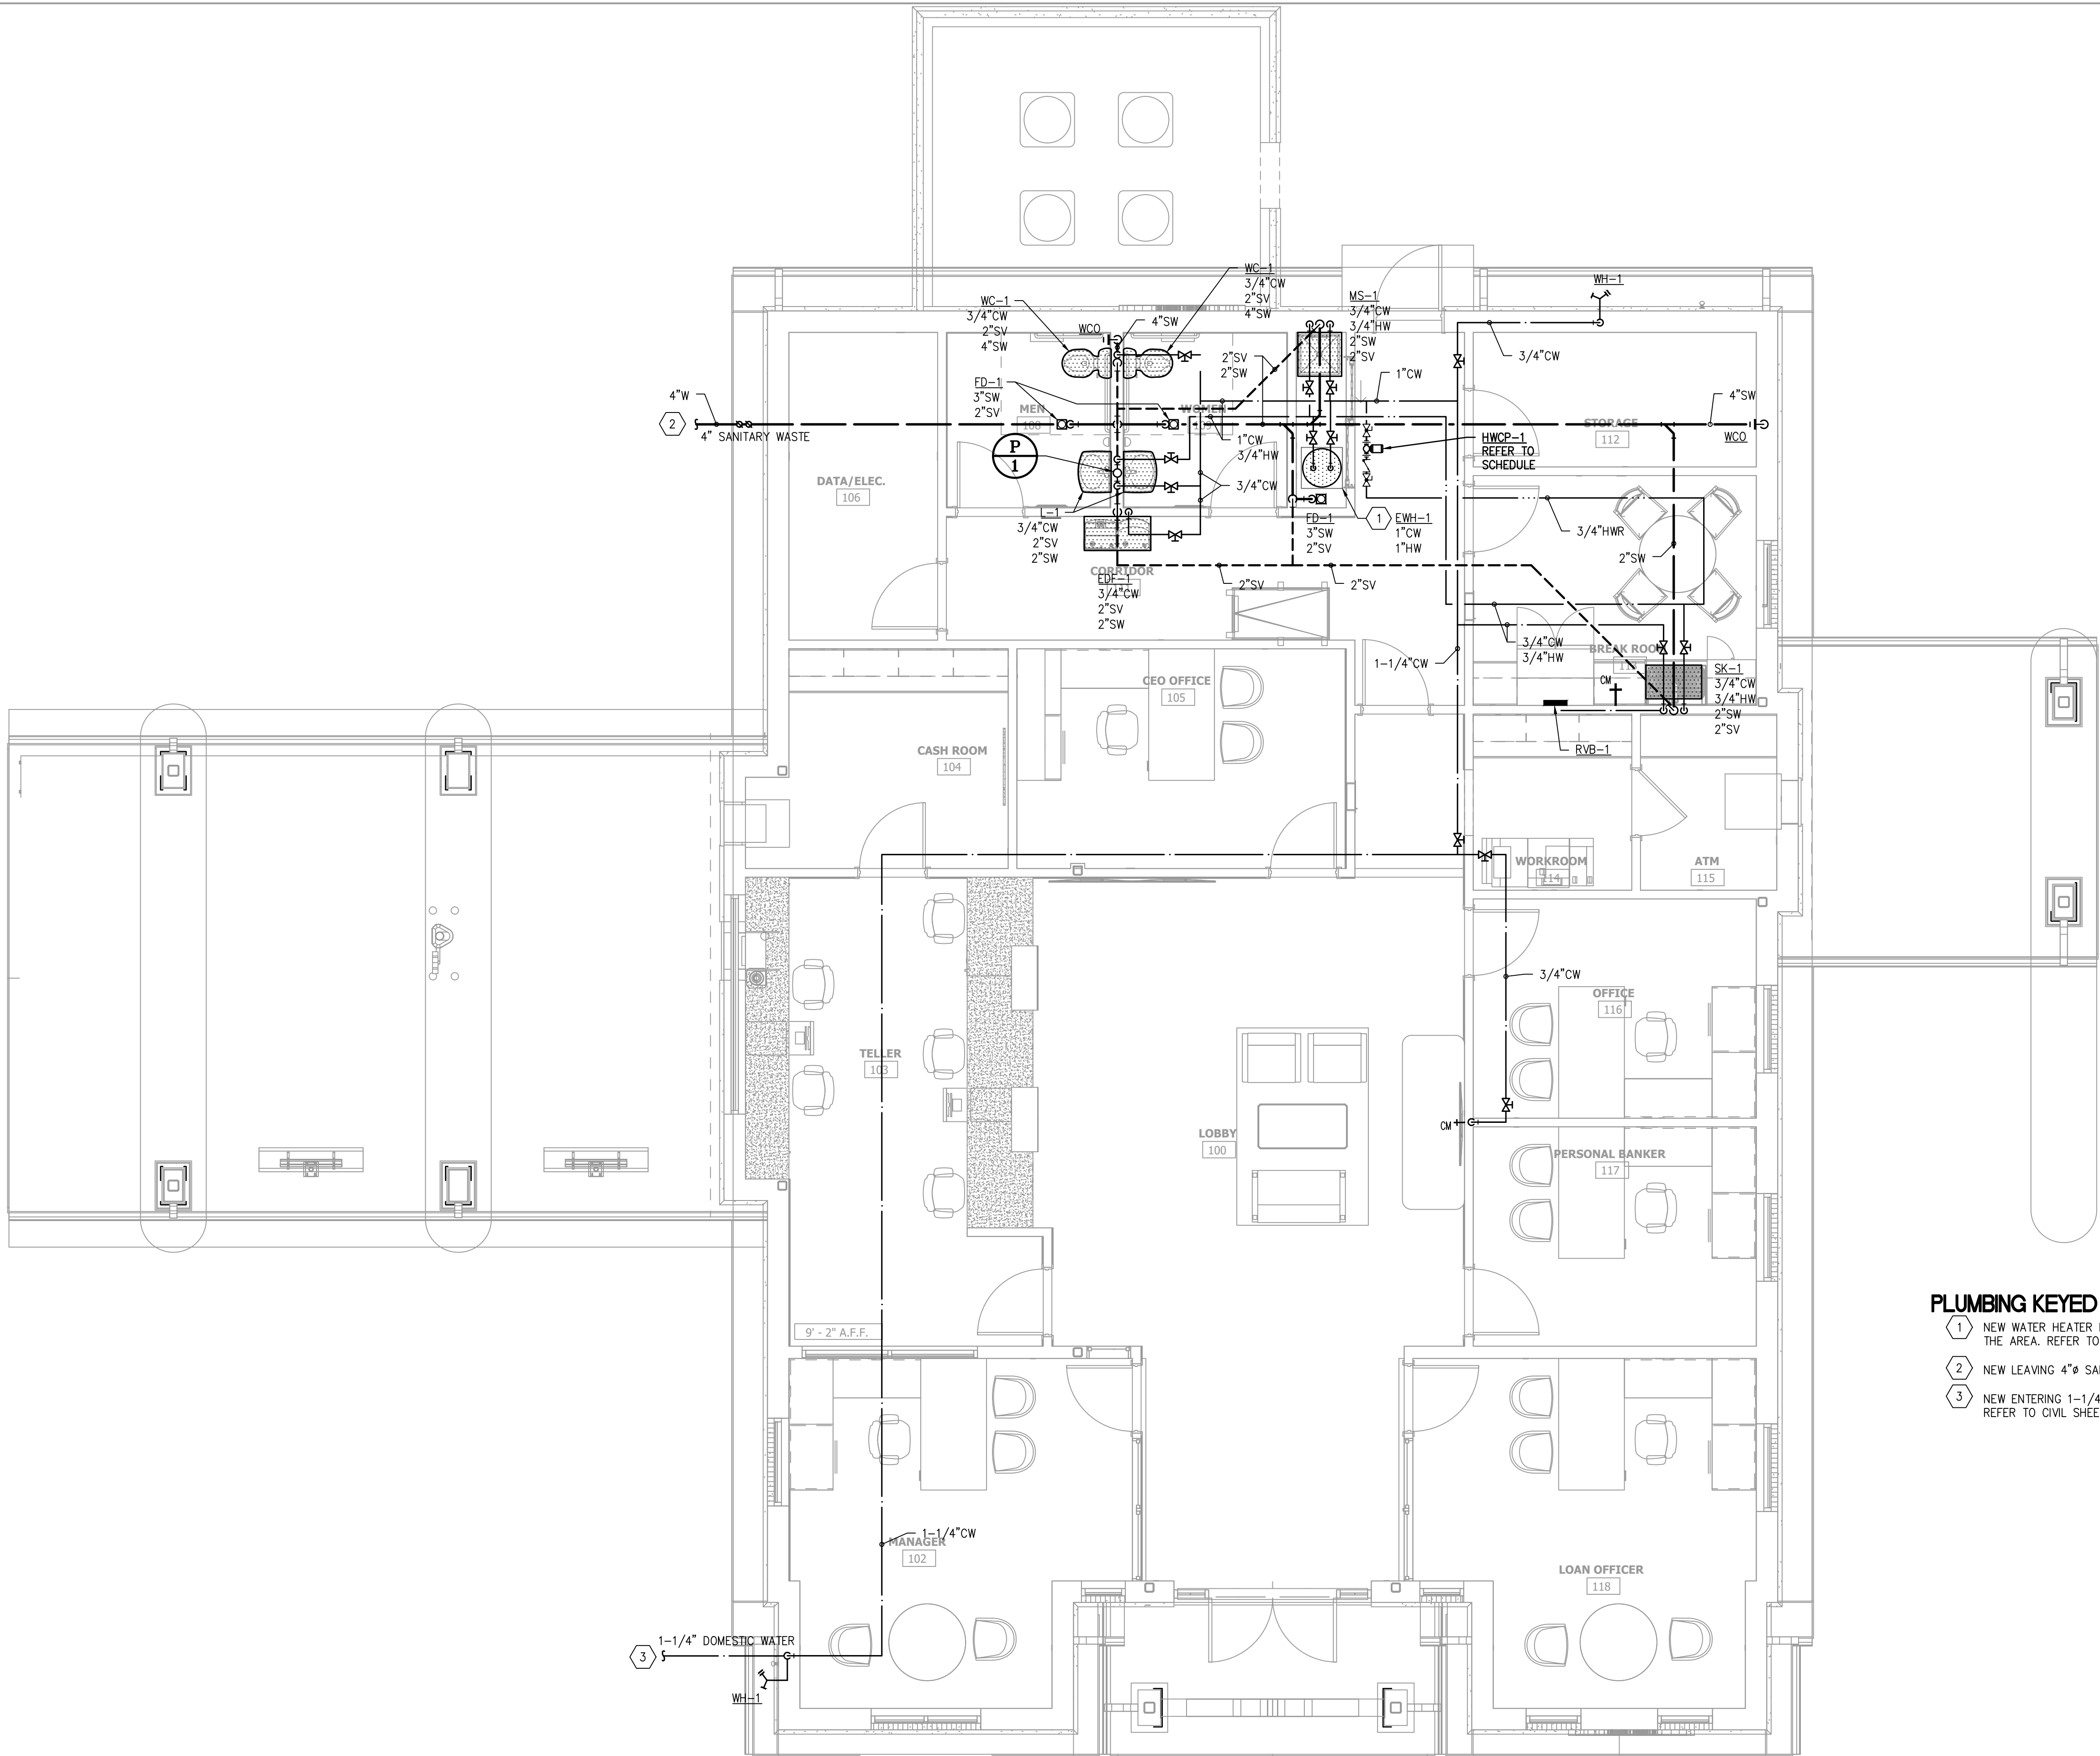

- PLUMBING KEYED NOTES:**
- 1 NEW WATER HEATER INSTALLED WITH WALL BRACING. COORDINATE WITH MEP IN THE AREA. REFER TO DETAILS.
 - 2 NEW LEAVING 4"Ø SANITARY WASTE. REFER TO CIVIL SHEET FOR CONTINUATION.
 - 3 NEW ENTERING 1-1/4"Ø DOMESTIC WATER SERVICE ENTRY. REFER TO DETAILS. REFER TO CIVIL SHEET FOR CONTINUATION.

01 PLUMBING PLAN
SCALE: 1/4"=1'-0"



E/B/E Mechanical
CONSULTING ENGINEERS Plumbing
12603 Southwest Fwy, Ste 170, Stafford, Tx 77477
Tel: (713) 840-0177 / Firm Reg. No: 5638



ARCHITECTURE | DESIGN | CONSTRUCTION
15810 PARK TEN PLACE, SUITE 300
HOUSTON, TEXAS 77084
713-465-4650
www.sligroup.com

NBT
National Bank & Trust
National Bank & Trust - Bastrop
Enter address here

E/BE Project Number : 26129.00

ISSUED FOR CLIENT APPROVAL	DATE
ISSUED FOR BIDDING	09/11/26
ISSUED FOR PERMIT	09/11/26
ISSUED FOR CONSTRUCTION	

REVISIONS		
MARK	DESCRIPTION	DATE
	70% REVIEW SET	07/29/26
	90% REVIEW SET	08/20/26
	ISSUE FOR PERMIT & BID	09/11/26

The information, ideas, designs, details, layouts, techniques, features, arrangements, plans, sequences, dimensions, allowances, tolerances, conceptions, specifications, intentions, technology or embodiments, as illustrated, arranged, displayed, noted, recorded, indicated, represented, disclosed, evidenced, detailed or otherwise reduced to tangible form hereon, either expressly, inherently or by implication, are the confidential and proprietary information of SLI Design, Inc., and shall not be used for any purpose other than the specific project or undertaking identified on the drawing title block or legend for which they are and have been prepared by SLI Design, Inc. Any other reproduction, disclosure or use of any portion of the confidential and proprietary information of SLI Design, Inc., shall be a breach of the obligation of confidence created by the acceptance of this drawing from SLI Design, Inc. for a specific project or Contract. Any copying, duplicating, reproducing, utilization, alteration, modification, revision or change to this drawing, is expressly prohibited unless done with the prior written consent or approval of SLI Design, Inc., and shall not be undertaken without receipt of such prior written approval. This drawing is loaned by SLI Design, Inc., for the limited purpose of complying with a specific Contract. The drawing remains the property of SLI Design, Inc., and shall be returned upon request or completion of the contract, unless specifically authorized by Contract, under which it was loaned.



09/11/2026

DRAWING TITLE	
PLUMBING PLAN	SHEET NO.
	P-1.10

MOLDED STONE® MOP SERVICE BASIN

□ MSB2424

- Molding done in matched metal dies under heat and pressure resulting in a one-piece homogeneous product.
- The unit has 10" high walls with no less than 1" wide shoulders.
- The stainless steel drain body is designed for a caulk connection or QDC-3 joint to connect to a 3" drain pipe.
- Stainless steel strainer included.
- Made in U.S.A.

Nominal Dimensions:

24" x 24" x 10"
(610 x 610 x 254mm)

Shipping Weight:

37lbs. (16.8 Kg)

□ MSB3624

- Molding done in matched metal dies under heat and pressure resulting in a one-piece homogeneous product.
- The unit has 10" high walls with no less than 1" wide shoulders and an integrally molded shelf 10 9/16" wide where indicated.
- The stainless steel drain body is designed for a caulk connection or QDC-3 joint to a 3" drain pipe.
- Stainless steel strainer included.
- Made in U.S.A.

Nominal Dimensions:

36" x 24" x 10"
(914 x 610 x 254mm)

Shipping Weight:

45lbs. (20.4 Kg)

Compliance Certifications -

Meets or Exceeds the Following Specifications:

- IAPMO / ANSI Z124.6-2007
- ASME A112.18.2 / CSA B125.2
- CSA B45.5

© 2020 Fiat Products

MOLDED STONE® MOP SERVICE BASIN MSB2424 & MSB3624

Shown: MSB2424

SEE REVERSE FOR ROUGH-IN DIMENSIONS

Optional Components:

- **830AA** Service Faucet:
 - Chrome plated with vacuum breaker, integral stops, adjustable wall brace, pail hook and 3/4" hose thread on spout
- **832AA** Hose & Hose Bracket
- **MSG2424 & MSG3624** Stainless Steel Wall Guard
- **E77-AA** Vinyl Bumper Guard
- **E88-AA** Stainless Steel Bumper Guard
- **STR1000** Dome Strainer
- **QDC-3XH 3"** Quick Drain Connector for attaching heavy cast iron soil pipe and Schedule 40 steel pipe to the drain body. Order separately.
- **QDC-3SN 3"** Quick Drain Connector for attaching hubless cast iron pipe and service weight cast iron soil pipe to the drain body. Order separately.
- **833AA** Silicone Sealant
- **889CC** Mop Hanger
- **889CSHSELF** Stainless Steel Shelf:
 - Stainless steel rod, 3 large open hooks, three spring loaded rubber grips to hold mop handles

CUSTOMER SERVICE

833-549-2887

www.fiatproducts.com

MSB2424/3624_Spec-C

Last Revision: 07/16/2026 • Product specifications subject to change without notice

DECORUM® 20" x 18-1/4" WALL-HUNG LAVATORY WITH EVERCLEAN® VITREOUS CHINA

DECORUM® 20" x 18" WALL-HUNG LAVATORY WITH EVERCLEAN®

- 20" x 18" vitreous china lavatory with EverClean included
- Available with rear overflow or less overflow
- Recessed self-draining deck with minimal backsplash
- For concealed arm or wall support (wall hanger included)
- ADA and TAS compliant
- Shown with drain grid (sold separately)

- ☐ **9024.000EC** No faucet holes
- ☐ **9024.001EC** Center hole only (CHO)
- ☐ **9024.021EC** CHO with left hand soap dispenser
- ☐ **9024.011EC** CHO with right hand soap dispenser
- ☐ **9024.901EC** CHO less overflow
- ☐ **9024.921EC** CHO with left hand soap dispenser less overflow
- ☐ **9024.911EC** CHO with right hand soap dispenser less overflow
- ☐ **9024.004EC** 4" centers
- ☐ **9024.024EC** 4" centers with left hand soap dispenser
- ☐ **9024.014EC** 4" centers with right hand soap dispenser
- ☐ **9024.904EC** 4" centers less overflow
- ☐ **9024.924EC** 4" centers with left hand soap dispenser less overflow
- ☐ **9024.914EC** 4" centers with right hand soap dispenser less overflow
- ☐ **9024.008EC** 8" centers
- ☐ **9024.908EC** 8" centers less overflow

Nominal Dimensions:

464mm (18-1/4") deep, 508mm (20") wide

Bowl sizes:

354mm (13-15/16") wide, 325mm (12-13/16") front to back,
127mm (5") deep

9024.004EC shown

SEE NEXT PAGE FOR ROUGHING-IN DIMENSIONS

To Be Specified:

- ☐ Color: ☐ White
- ☐ Faucet:
- ☐ Faucet Finish:
- ☐ Supplies:
- ☐ 1-1/4" Trap:

* See faucet section for additional models available

Compliance Certifications -

Meets or Exceeds the Following Specifications:

- ASME A112.19.2 for Vitreous China Fixtures

MEETS THE AMERICANS WITH DISABILITIES ACT GUIDELINES AND ANSI A117.1 ACCESSIBLE AND USABLE BUILDINGS AND FACILITIES - CHECK LOCAL CODES. Top of front rim mounted 664mm (34") from finished floor.

13

© 2020 AS American Inc.
spec_9024 Decorum Wall-Hung Lav w/EC Rev. 4 10/20

© 2022 AS America Inc.

ELKAY[®]
SPECIFICATIONS

30-1/2" x 18-1/2" x 5-3/8" Single Bowl Undermount ADA Sink
Model(s) ELUHAD281655

PRODUCT SPECIFICATIONS

Lusterone[®] Classic Stainless Steel, 30-1/2" x 18-1/2" x 5-3/8" Single Bowl Undermount ADA Sink. Sink is manufactured from 18 gauge 304 Stainless Steel with a Lustrous Satin finish, Rear Center drain placement, and Bottom only pads.

Installation Type:	Undermount
Material:	304 Stainless Steel
Finish:	Lustrous Satin
Gauge:	18
Sound Deadening:	Bottom only pads
Number of Bowls:	1
Sink Dimensions:	30-1/2" x 18-1/2" x 5-3/8"
Bowl 1 Dimensions:	28" x 16" x 5-3/8"
Drain Size:	3-1/2" (89mm)
Drain Location:	Rear Center
Minimum Cabinet Size:	36"
Mounting Hardware:	Undermount brackets sold separately
Template Included:	Yes
Cutout Template #:	1000001414

Template is available for download at elkay.com. CAD software will be required to open the template.

Installation Profile:

A Century of Tradition and Quality.
For more than 100 years, Elkay has been making innovative products and providing exceptional customer care. We take pride in offering plumbing products that make life easier, inspire change and leave the world a better place.

Product Compliance: ADA & ICC A117.1
ANSI A119.3/CSA B45.4

Sinks are listed by IAPMO[®] as meeting the applicable requirements of the Uniform Plumbing Code[®], International Plumbing Code[®], and National Plumbing Code of Canada.

Complies with ADA & ICC A117.1 accessibility requirements when installed according to the requirements outlined in these standards.

[Clean and Care Manual \(PDF\)](#)
[Installation Instructions \(PDF\) - 1000005239](#)
[Warranty \(PDF\)](#)

PART: _____ QTY: _____

PROJECT: _____

CONTACT: _____

DATE: _____

NOTES: _____

APPROVAL: _____

In keeping with our policy of continuing product improvement, Elkay reserves the right to change product specifications without notice. Please visit elkay.com for the most current version of Elkay product specification sheets. This specification describes an Elkay product with design, quality, and functional benefits to the user. When making a comparison of other producers' offerings, be certain these features are not overlooked. Latest version of the spec sheet available: https://www.elkayfiles.com/spec-sheets/ELUHAD281655_spec.pdf

Elkay REV 07/202026
ELUHAD281655

1-800-476-4106 | Cut@Elkay.com
Patent turn-elkay.com/patents

© 2026 Page 1
ELUHAD281655_spec.pdf

KOHLER® Faucets

Simplex®
Pull-Down Kitchen Sink Faucet
K-647

Features

- Sweep® spray creates a wide, forceful blade of water for superior cleaning.
- DockNetik® magnetic docking system securely locks the sprayhead into place when not in use.
- Ceramic disc valves exceed industry longevity standards, ensuring durable performance for life.
- ProMotion® technology's light, quiet braided hose and swiveling ball joint make the pull-down sprayhead easier and more comfortable to use.
- MasterClean™ sprayface features an easy-to-clean surface that withstands mineral buildup.
- High-arch gooseneck spout and 360-degree spout rotation offer superior clearance for filling pots and cleaning.
- Temperature memory allows faucet to be turned on and off at the temperature set during prior usage.
- 1.5 gpm (5.7 lpm) maximum flow rate at 60 psi (4.1 bar).
- Three-function pull-down sprayhead with touch control allows you to switch from stream to Sweep® spray to Boost Technology.

Material

- Premium metal construction for durability and reliability.
- KOHLER finishes resist corrosion and tarnishing.

Installation

- Two-hole installation.
- Flexible supply lines simplify installation.
- Remote valve configuration allows you to install the handle in an easy-to-access location.

Recommended Products/Accessories

K-77685 Single-Cartridge Water Filtration System
 K-77686 Double-Cartridge Water Filtration System
 K-77687 single replacement filter cartridge
 K-77688 Replacement Filter Cartridges, Two-Pack
 K-23723 Faucet cleaner

ADA CSA B651

Codes/Standards

ASME A112.18.1/CSA B125.1
 NSF/ANSI 61
 NSF/ANSI 372
 DOE - Energy Policy Act 1992
 California Energy Commission (CEC)
 ADA
 ICC/ANSI A117.1
 CSA B651

KOHLER® Faucet Lifetime Limited Warranty

See website for detailed warranty information.

Available Colors/Finishes

Color tiles intended for reference only.

Color	Code	Description
	CP	Polished Chrome
	VS	Vibrant® Stainless
	BL	Matte Black

1-800-4KOHLER (1-800-456-4537)

Kohler Co. reserves the right to make revisions without notice to product specifications.

For the most current Specification Sheet, go to www.kohler.com.

4-23-2020 06:23 - US/CAMX

THE BOLD LOOK
 OF **KOHLER.**

E B E Mechanical
CONSULTING ENGINEERS Electrical Plumbing
12603 Southwest Frwy, Ste 170, Stafford, Tx 77477
Tel: (713) 840-0177 / Firm Reg. No: 5638

[illegible]





NBT
National Bank & Trust
National Bank & Trust - Bastrop
Enter address here


EE/EE Project Number : 26129.00

ISSUED FOR CLIENT APPROVAL	DATE
ISSUED FOR BIDDING	09/11/26
ISSUED FOR PERMIT	09/11/26
ISSUED FOR CONSTRUCTION	


The information, ideas, designs, details, layouts, techniques, features, arrangements, plans, sequences, dimensions, allowances, tolerances, conceptions, specifications, intentions, technology or embodiments, as illustrated, arranged, displayed or otherwise recorded, in any form, by any means, whether or not otherwise reduced to tangible form herein, either expressly, implicitly or by implication, are the confidential and proprietary information of SLL Design, Inc. and shall not be used for any purpose other than the specific project or undertaking identified in the drawing or drawing block legend, and shall not be reproduced, prepared by SLL Design, Inc. Any other reproduction, disclosure or use of any portion of the confidential and proprietary information of SLL Design, Inc., shall be a breach of the confidentiality of the information of SLL Design, Inc. and shall be done at the discretion of SLL Design, Inc. for a specific project or contract. Any copying, duplicating, reproducing, utilization, alteration, modification, revision or change to this drawing, or any portion of the confidential and proprietary information of SLL Design, Inc., shall not be undertaken without receipt of such prior written approval. This drawing is loaned by SLL Design, Inc., for the limited purpose of complying with a specific Contract. The drawing remains the property of SLL Design, Inc. and shall be returned to SLL Design, Inc. upon completion of the specifically authorized by Contract, under which it was loaned.

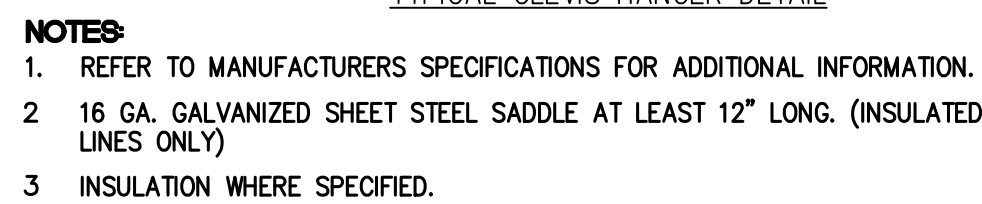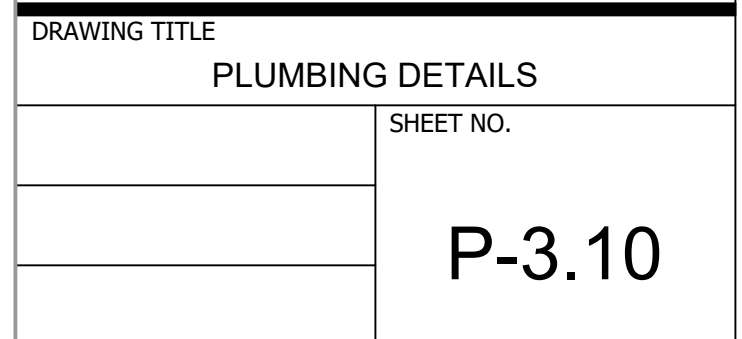

SCALE: NONE

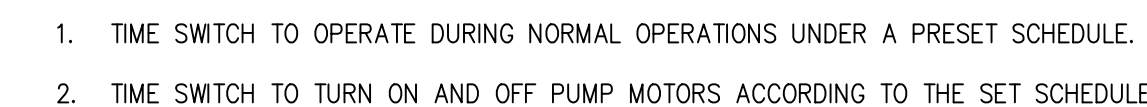

SCALE: NONE

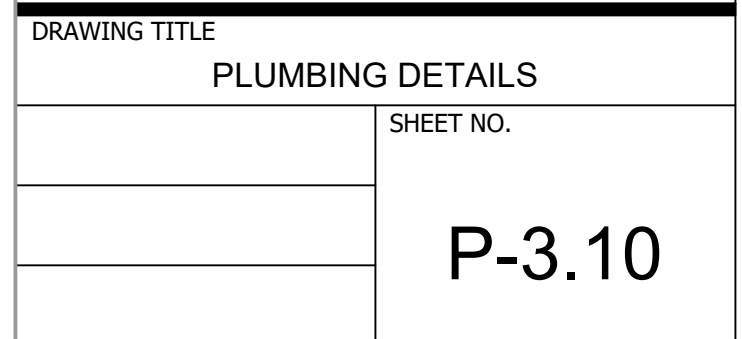




ARCHITECTURE | DESIGN | CONSTRUCTION
15810 PARK TEN PLACE, SUITE 300
HOUSTON, TEXAS 77084
713-465-4650
www.sligroup.com

© COPYRIGHT


NBT
National Bank & Trust
National Bank & Trust - Bastrop

Enter address here

E/BE Project Number : 26129.00

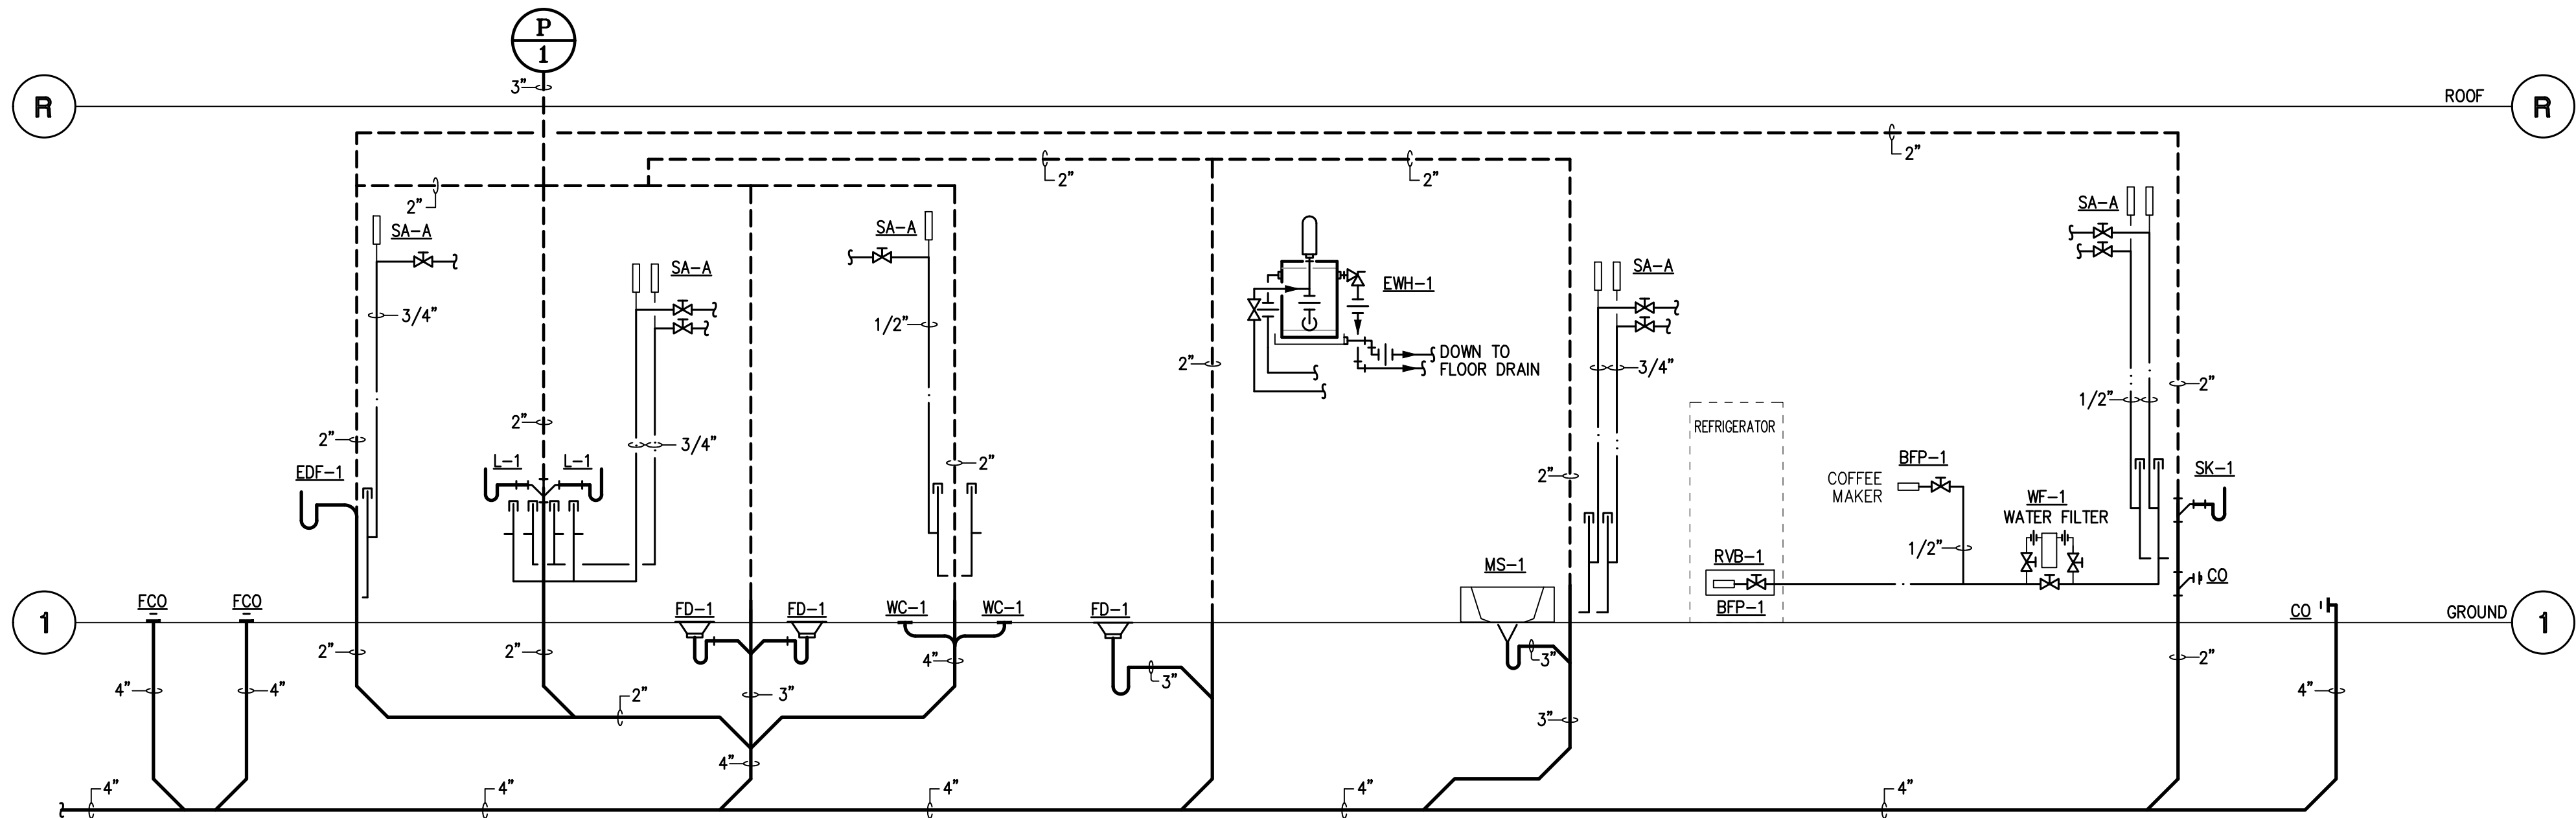

01 PLUMBING RISER DIAGRAM
SCALE: NONE

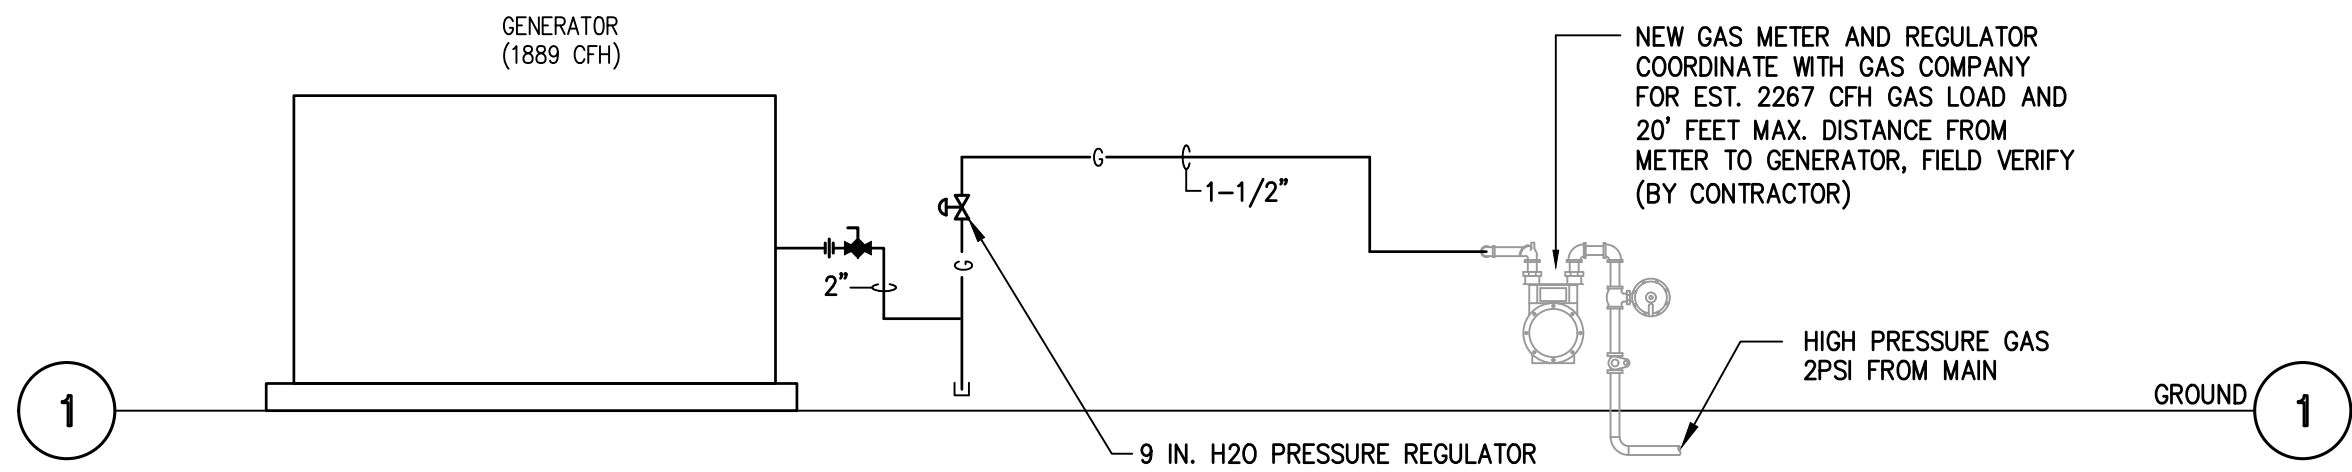

02 PLUMBING GAS RISER DIAGRAM
SCALE: NONE

The information, ideas, designs, details, layouts, techniques, features, arrangements, plans, sequences, dimensions, allowances, tolerances, conceptions, specifications, interiors, technology or embodiments, as illustrated, arranged, displayed, noted, recorded, indicated, represented, disclosed, evidenced, detailed or otherwise reduced to tangible form hereon, either expressly, inherently or by implication, are the confidential and proprietary information of SLI Design, Inc., and shall not be used for any purpose other than the specific project or undertaking identified on the drawing title block or legend for which they are and have been prepared by SLI Design, Inc. Any other reproduction, disclosure or use of any portion of the confidential and proprietary information of SLI Design, Inc., shall be a breach of the obligation of confidence created by the acceptance of this drawing from SLI Design, Inc. for a specific project or Contract. Any copying, duplicating, reproducing, utilization, alteration, modification, revision or change to this drawing, is expressly prohibited unless done with the prior written consent or approval of SLI Design, Inc., and shall not be undertaken without receipt of such prior written approval. This drawing is loaned by SLI Design, Inc., for the limited purpose of complying with a specific Contract. The drawing remains the property of SLI Design, Inc., and shall be returned upon request or completion of the contract, unless specifically authorized by Contract, under which it was loaned.



DRAWING TITLE
PLUMBING RISERS

SHEET NO.

P-4.10

E/B/E Mechanical
CONSULTING ENGINEERS
12603 Southwest Fwy, Ste 170, Stafford, Tx 77477
Tel: (713) 840-0177 / Firm Reg. No: 5638