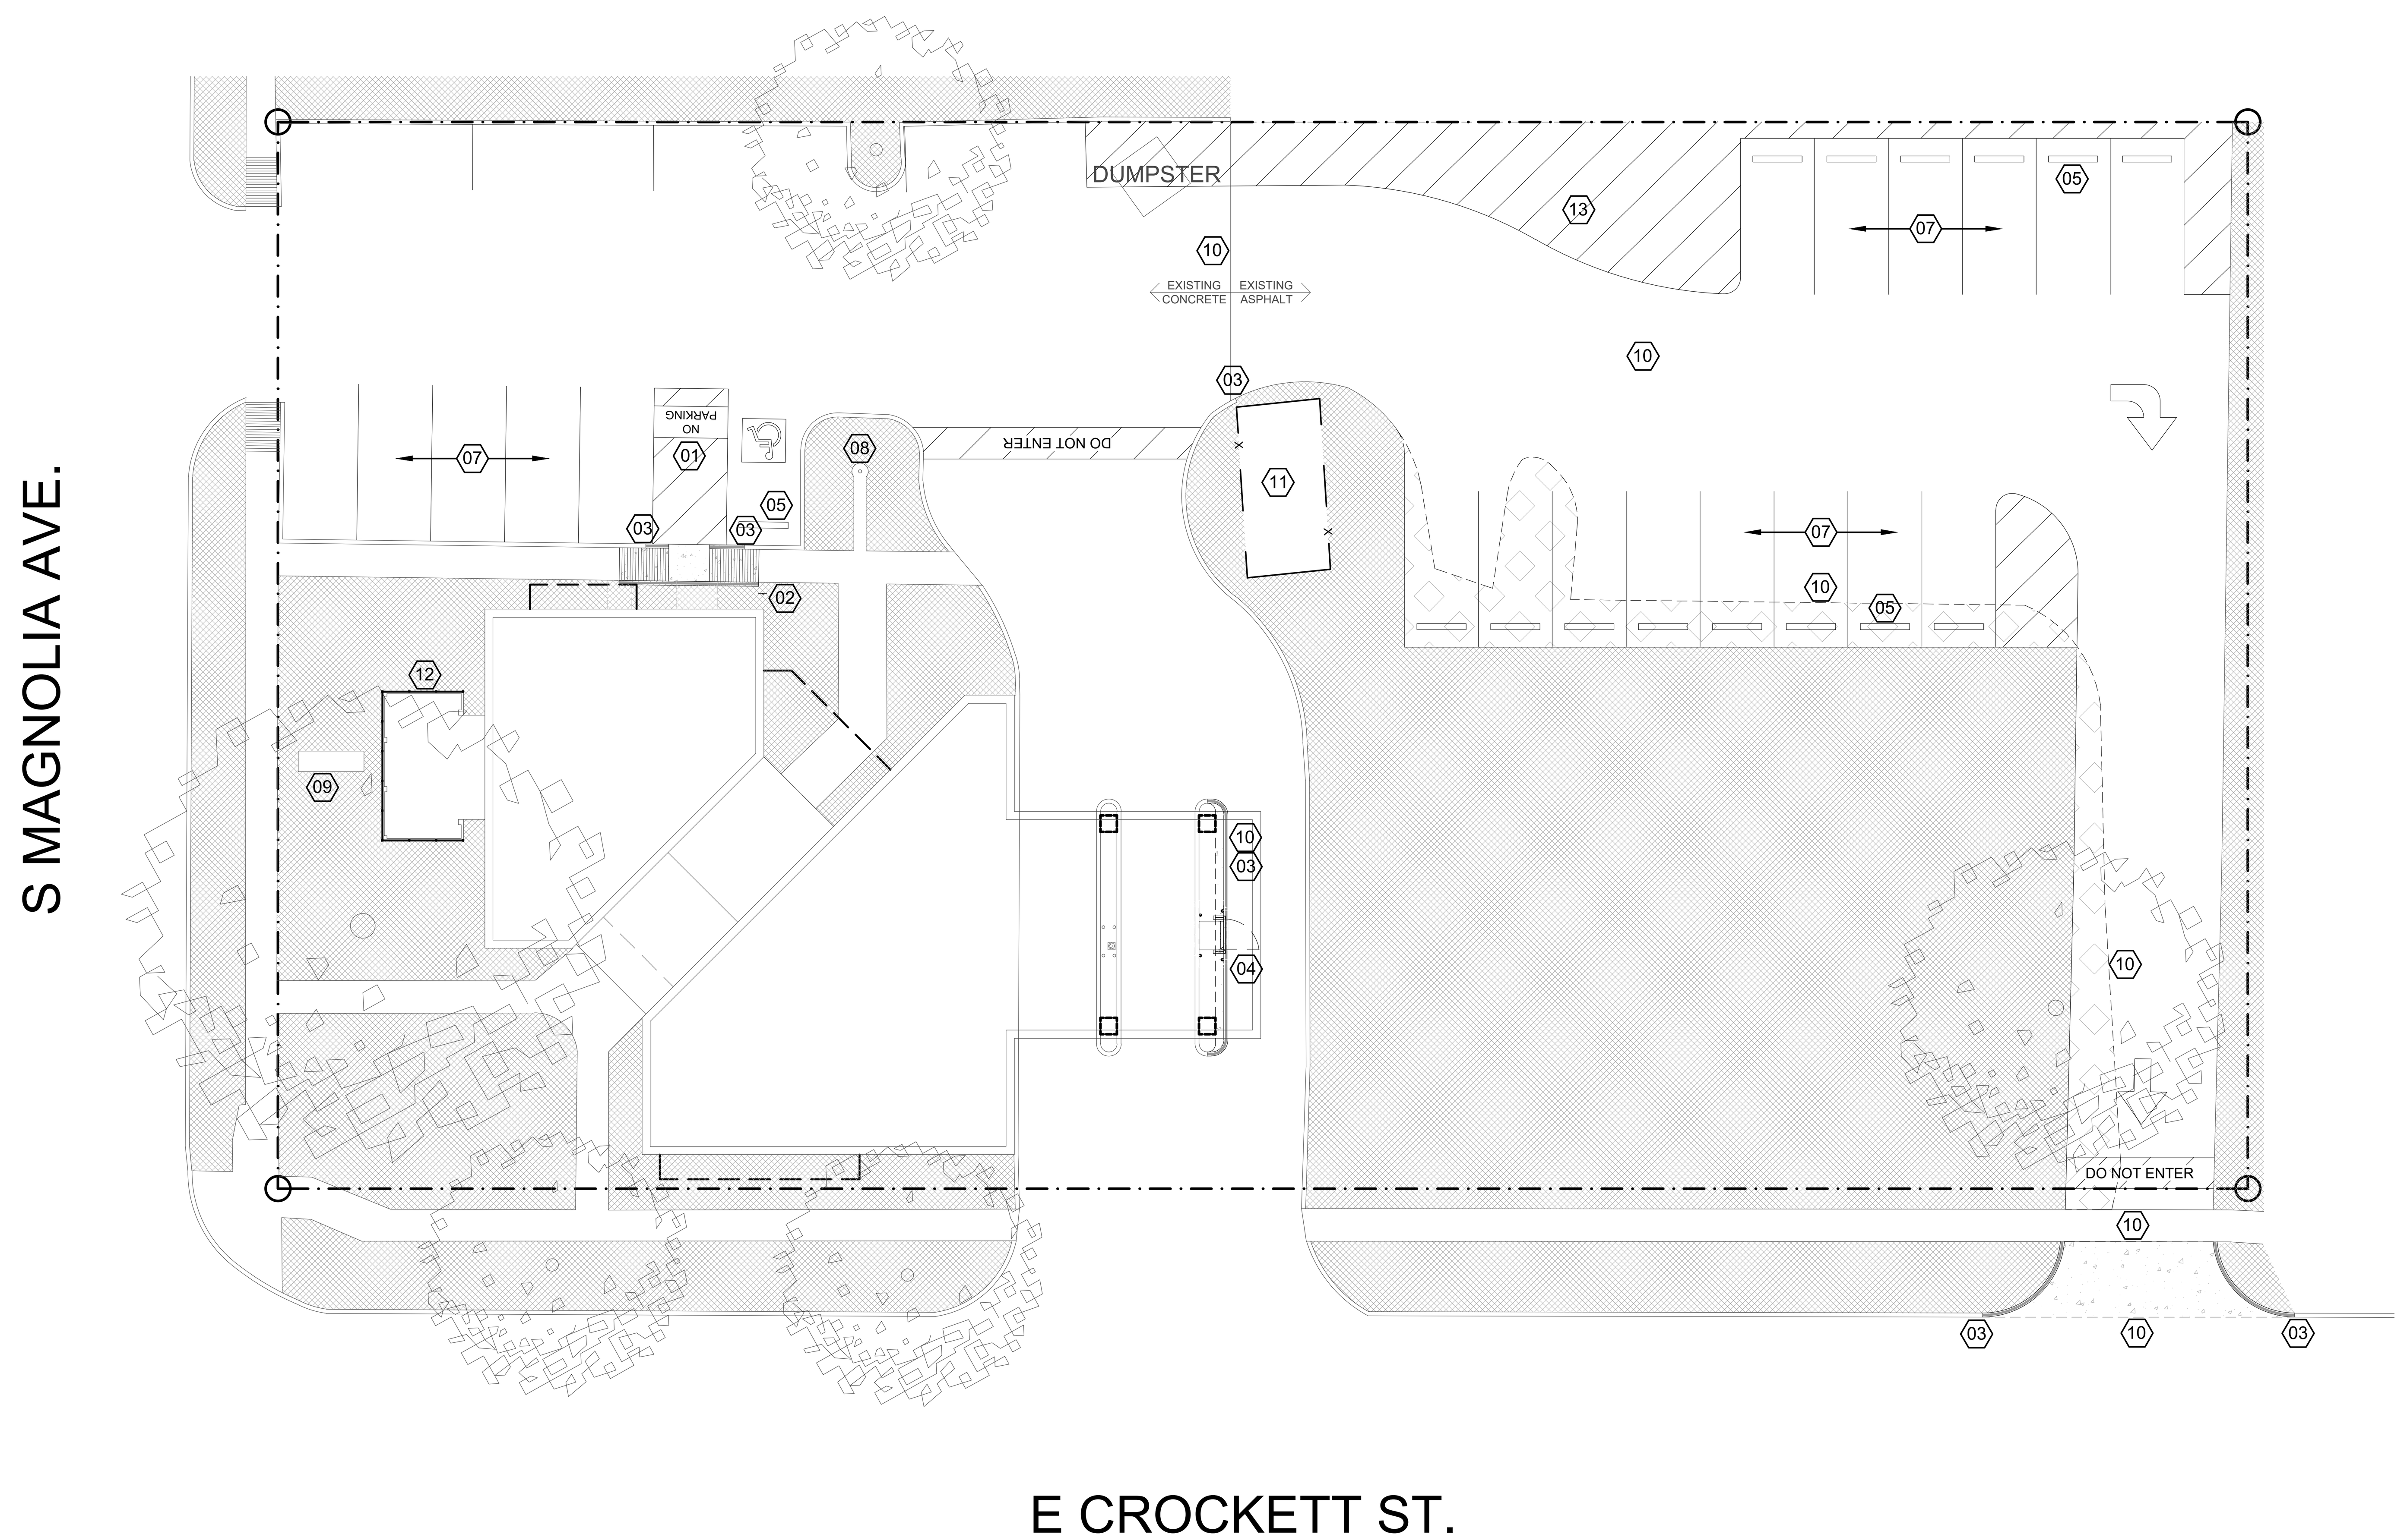

	EXISTING LANDSCAPE TO REMAIN
	EXISTING HARDSCAPE TO REMAIN
	NEW LANDSCAPING AREA
	NEW CONCRETE PAVEMENT. RE: CIVIL
	NEW ASPHALT PAVEMENT. RE: CIVIL

04 LEGEND
SCALE: NOT TO SCALE

1. PAVING EXPANSION JOINTS ARE TO BE 45'-0" O.C. RE: SP-1.20
2. PAVING CONTROL JOINTS ARE TO BE 15'-0" O.C. RE: SP-1.20
3. SIDEWALK EXPANSION JOINTS ARE TO BE 10'-0" O.C. RE: SHEET SP-2.10
4. SIDEWALK CONTROL JOINTS ARE TO BE 5'-0" O.C. RE: SHEET SP-2.10
5. 24 TOTAL PARKING SPACES PROVIDED 1 HANDICAP ACCESSIBLE SPACES
6. RE: A-14.00 SIGNAGE PACKAGE FOR ALL SITE SIGNAGE
7. SLI TO PROVIDE PORTABLE TOLIET & DUMPSTER ON SITE DURING CONSTRUCTION
8. PARKING STRIPING SHALL BE WHITE
9. PARKING STALLS SHALL BE 9'X19' U.N.O.
10. PAVEMENT THICKNESS SHALL BE 5" U.N.O.
11. FIRE LANE DESIGNATION SHALL BE RED CURBS WITH "NO PARKING - FIRE LANE" IN WHITE LETTERS. LOCATION WILL BE DETERMINED BY FIRE MARSHALL DURING CONSTRUCTION PHASE AFTER CURBS ARE COMPLETED.
12. FLAG POLES SHALL HAVE INTERNAL HALYARDS AND BE CLEAR ANODIZED.
13. NOTIFY ARCHITECT OF ANY DISCREPANCIES AND/OR OMISSIONS.
14. ALL ASPHALT SURFACES SHALL BE PROVIDED WITH A CLEAR SEAL COAT.

02 GENERAL NOTES
SCALE: NOT TO SCALE

- 01 A.D.A. COMPLIANT PARKING STRIPING RE: 05/SP-2.00
- 02 A.D.A. COMPLIANT PARKING SIGNAGE MOUNTED TO NEW POLE. RE: 01/SP-2.00
- 03 NEW CONCRETE CURB TO MATCH AND ALIGN WITH EXISTING.
- 04 NEW ATM EQUIPMENT BY OWNER.
- 05 WHEEL STOP. RE: 04/SP-2.00 TYP. FOR 12.
- 06 A.D.A. COMPLIANT CURB RAMPS.
- 07 NEW 4" WIDE PARKING STRIPES. WHITE ON CONCRETE AND ASPHALT.
- 08 EXISTING FLAGPOLE TO REMAIN. PROTECT FROM DAMAGE DURING DEMOLITION AND CONSTRUCTION.
- 09 2 SIDED MONUMENT SIGN. RE: 09/A-14.00
- 10 VERIFY LOCATION AND ELEVATION OF EXISTING CONCRETE/ASPHALT SURFACE. NEW PAVEMENT SHALL MATCH AND ALIGN WITH EXISTING.
- 11 EXISTING OIL PUMP JACK TO REMAIN. PROTECT FROM DAMAGE DURING DEMOLITION AND CONSTRUCTION.
- 12 NEW MECHANICAL YARD SCREEN. EASTERN METAL SUPPLY UNIVERSAL 3" ENCLOSURE SYSTEM OR EQUAL
- 13 RELOCATE EXISTING DUMPSTER TO THIS APPROXIMATE LOCATION.

03 KEYED NOTES
SCALE: NOT TO SCALE

NORTH

01 SITE PLAN
SCALE: 1/16" = 1'-0"

SLI DESIGN, INC.
ARCHITECTURE | DESIGN | CONSTRUCTION.
15810 PARK TEN PLACE, SUITE 300
HOUSTON, TEXAS 77084
713-465-4650
www.sligroup.com

© COPYRIGHT

Sage Capital Bank
Financial Wisdom. Texas Roots.
121 S Magnolia Ave.
Luling, TX 78648

PROJECT NUMBER : 8977

	DATE
ISSUED FOR CLIENT APPROVAL	
ISSUED FOR BIDDING	04.14.26
ISSUED FOR PERMIT	04.14.26
ISSUED FOR CONSTRUCTION	

REVISIONS

MARK	DESCRIPTION	DATE

The information, ideas, designs, details, layouts, techniques, features, arrangements, plans, sequences, dimensions, allowances, tolerances, conceptions, specifications, intentions, technology or embodiments, as illustrated, arranged, displayed, noted, recorded, indicated, represented, disclosed, evidenced, detailed or otherwise reduced to tangible form hereon, either expressly, inherently or by implication, are the confidential and proprietary information of SLI Design, Inc., and shall not be used for any purpose other than the specific project or undertaking identified on the drawing title block or legend for which they are and have been prepared by SLI Design, Inc. Any other reproduction, disclosure or use of any portion of the confidential and proprietary information of SLI Design, Inc., shall be a breach of the obligation of confidence created by the acceptance of this drawing from SLI Design, Inc. for a specific project or Contract. Any copying, duplicating, reproducing, utilization, alteration, modification, revision or change to this drawing, is expressly prohibited unless done with the prior written consent or approval of SLI Design, Inc., and shall not be undertaken without receipt of such prior written approval. This drawing is loaned by SLI Design, Inc., for the limited purpose of complying with a specific Contract. The drawing remains the property of SLI Design, Inc., and shall be returned upon request or completion of the contract, unless specifically authorized by Contract, under which it was loaned.

PRINT DATE Apr 14, 2026 — 9:11am

REGISTERED ARCHITECT
THOMAS B. BAKER
STATE OF TEXAS
04.14.26

DRAWING TITLE
SITE PLAN - ANNOTATED

DRAWN BY	CM	SHEET NO.
CHECKED BY	TB	SP-1.10
APPROVED BY	TB	