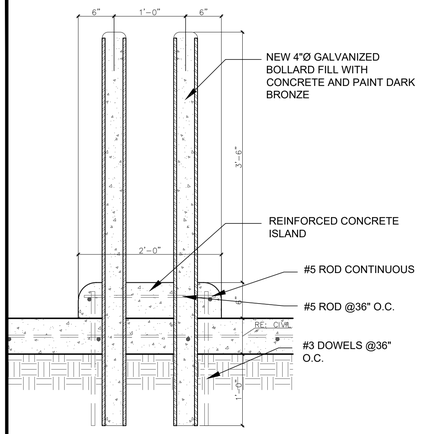

15 ISLAND SECTION AT DRIVE-THRU

SCALE: 1" = 1'-0"

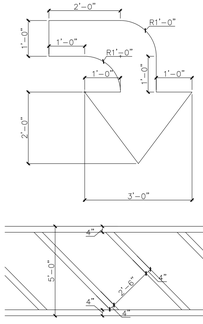

NOTE:
ALL TRAFFIC STRIPING SHALL CONSIST OF TWO (2) COATS OF 4" WIDE PAVEMENT PAINT, WHITE, TXDOT ITEM 666, TYPE II

14 TYPICAL PAVEMENT PAINT

SCALE: NTS

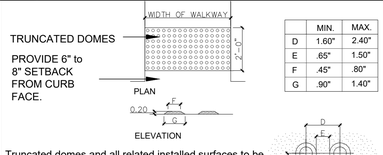

	MIN.	MAX.
D	1.60"	2.40"
E	.65"	1.50"
F	.45"	.80"
G	.90"	1.40"

Truncated domes and all related installed surfaces to be installed according to manufacturers specifications. All detectable warning surface installations shall be at minimum, *at least* as non skid as the surrounding pedestrian surfaces.

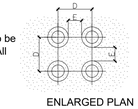

TRUNCATED DOME
DETECTABLE WARNING DETAIL

ENLARGED PLAN

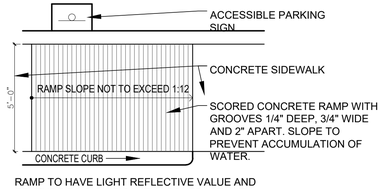

RAMP TO HAVE LIGHT REFLECTIVE VALUE AND TEXTURE TO SIGNIFICANTLY CONTRAST WITH ADJOINING PEDESTRIAN ROUTES.

13 CURBRAMP

SCALE: NTS

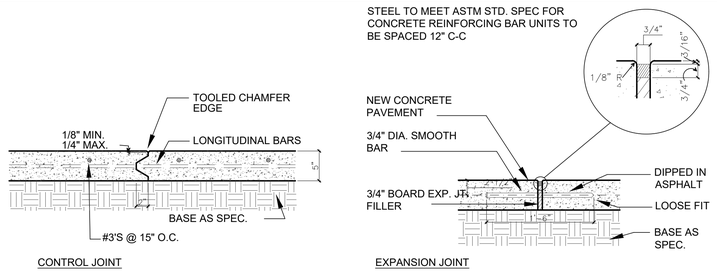

12 JOINT DETAIL

SCALE: 1" = 1'-0"

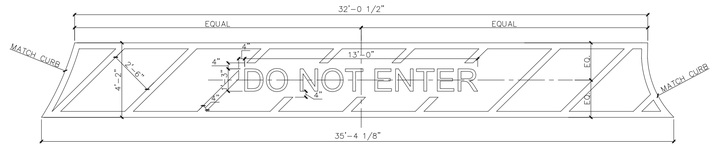

11A DO NOT ENTER PAVEMENT STRIPE

SCALE: 1/4" = 1'-0"

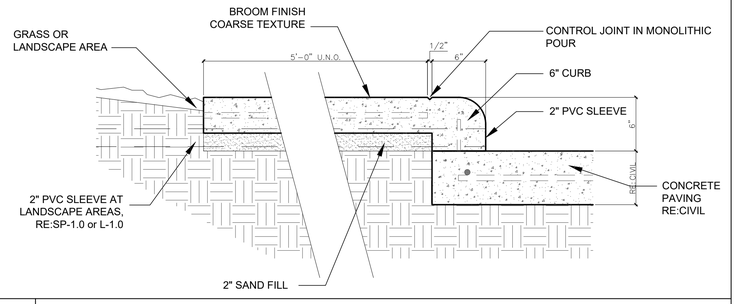

10 CURB AT SIDEWALK

SCALE: 1 1/2" = 1'-0"

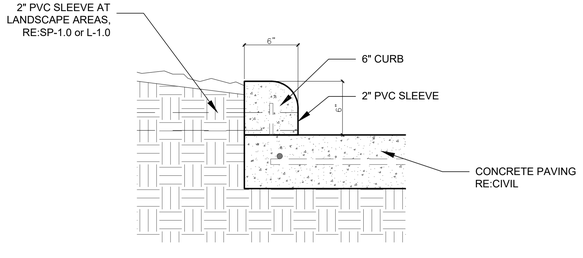

09 CURB AT GRADE

SCALE: 1 1/2" = 1'-0"

01 TWO (2) COATS OF 4" WIDE PAVEMENT PAINT, WHITE, TXDOT ITEM 666, TYPE II

02 EXISTING CONCRETE WHEEL STOP

03 FIRE LANE AREAS SHALL BE PAINTED RED. RE: GENERAL NOTE 5 SP-1.00. DENOTE FIRE LANE WITH 6" RED STRIPE ON CURB OR PAVEMENT AND 4" WHITE "FIRE LANE- NO PARKING" STENCIL SPACED NO MORE THAN 25 FEET.

04 HANDICAP PARKING SIGNAGE RE: 04/SP-2.00

05 EXISTING HANDICAP PARKING SIGNAGE TO REMAIN.

06 TRUNCATED DOME RE: 01/SP2.00. DOMES TO MATCH COLOR USED ON RAMPS.

07 PAINTED HANDICAP SYMBOL RE: 05/SP-2.00

08 KEYED NOTES

SCALE: NTS

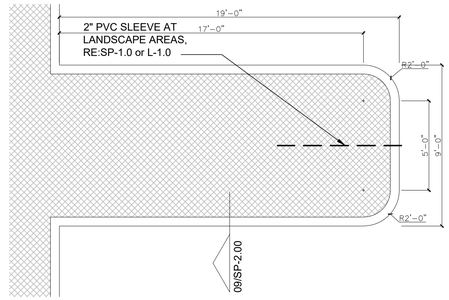

07 TYPICAL 9'-0"x19'-0" ISLAND

SCALE: 1/4" = 1'-0"

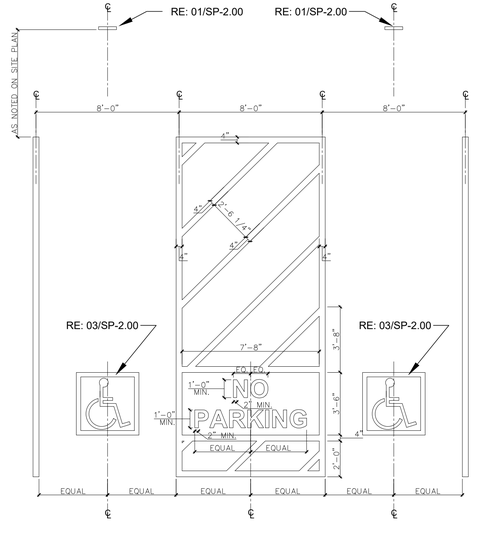

NOTE:
ALL STRIPING SHALL CONSIST OF TWO (2) COATS OF 4" WIDE PAVEMENT PAINT, WHITE, TXDOT ITEM 666, TYPE II

05 TYPICAL HANDICAP PARKING AND ACCESS AISLE

SCALE: 1/4" = 1'-0"

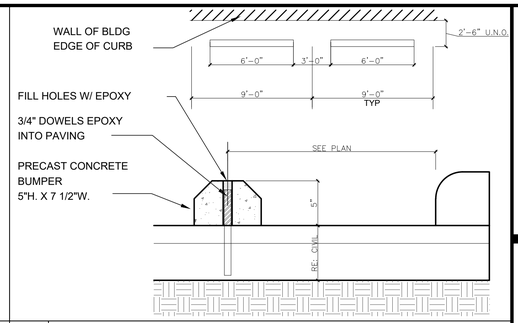

04 WHEELSTOP

SCALE: NTS

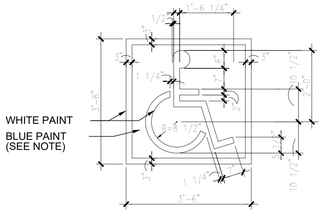

NOTE:
SYMBOL TO BE CENTERED ON WIDTH OF PARKING STALL - SYMBOLS ARE REQ'D TO CONTRAST W/ BACKGROUND WHITE ON BLUE (COLOR NO. 105090 IN FEDERAL STD. 5952) DOUBLE COAT (TYP.)

03 ACCESSIBLE PARKING STALL SIGN

SCALE: NTS

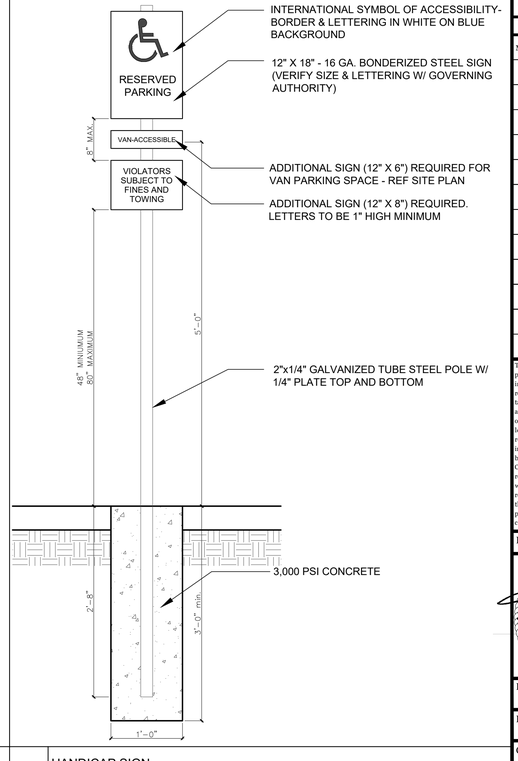

01 HANDICAP SIGN

SCALE: 1" = 1'-0"

SLI DESIGN, INC.

ARCHITECTURE PLANNING INTERIOR DESIGN

15810 PARK TEN PLACE, SUITE 300
HOUSTON, TEXAS 77084
713-465-4650
www.sligroup.com

© COPYRIGHT

Sage Capital Bank

Financial Wisdom. Texas Roots.

121 S Magnolia Ave.
Luling, TX 78648

PROJECT NUMBER : 8977

ISSUED FOR CLIENT APPROVAL	DATE
ISSUED FOR BIDDING	04.14.26
ISSUED FOR PERMIT	04.14.26
ISSUED FOR CONSTRUCTION	

REVISIONS

MARK	DESCRIPTION	DATE

The information, ideas, designs, details, layouts, techniques, features, arrangements, plans, sequences, dimensions, allowances, tolerances, conceptions, specifications, intentions, technology or embodiments, as illustrated, arranged, displayed, noted, recorded, indicated, represented, disclosed, evidenced, detailed or otherwise reduced to tangible form hereon, either expressly, inherently or by implication, are the confidential and proprietary information of SLI Design, Inc., and shall not be used for any purpose other than the specific project or undertaking identified on the drawing title block or legend for which they are and have been prepared by SLI Design, Inc. Any other reproduction, disclosure or use of any portion of the confidential and proprietary information of SLI Design, Inc., shall be a breach of the obligation of confidence created by the acceptance of this drawing from SLI Design, Inc. for a specific project or Contract. Any copying, duplicating, reproducing, utilization, alteration, modification, revision or change to this drawing, is expressly prohibited unless done with the prior written consent or approval of SLI Design, Inc., and shall not be undertaken without receipt of such prior written approval. This drawing is loaned by SLI Design, Inc., for the limited purpose of complying with a specific Contract. The drawing remains the property of SLI Design, Inc., and shall be returned upon request or completion of the contract, unless specifically authorized by Contract, under which it was loaned.

PRINT DATE Apr 14, 2026 – 9:13am

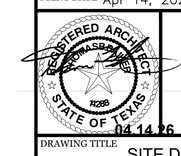

DRAWING TITLE SITE DETAILS

DRAWN BY CM

CHECKED BY TB

APPROVED BY TB

SHEET NO. SP-2.00