GENERAL NOTES

1. ALL DIMENSIONS ARE APPROXIMATE AND SHALL BE FIELD VERIFIED. REFERENCE PARTITION TYPES ON A-1.10 AND A-3.00.
2. ANY FIRE EXTINGUISHERS SHALL BE SAVED AND RELOCATED. VERIFY CONDITION AND CHARGE LEVEL. RECHARGE EXISTING EXTINGUISHERS AS REQUIRED.
3. NOTIFY ARCHITECT OF ANY DISCREPANCIES BETWEEN THESE PLANS AND AS-BUILT CONDITIONS.
4. EXISTING CEILING AND LIGHT FIXTURES THROUGHOUT BUILDING SHALL BE REMOVED, UNLESS OTHERWISE NOTED.

LEGEND

EXISTING PARTITIONS TO REMAIN

PARTITIONS TO BE DEMOLISHED

KEYED NOTES

01 REMOVE EXISTING WINDOW, DOOR, FRAME, AND PORTION OF BRICK WALL THIS LOCATION. PREPARE AREA AS REQUIRED FOR INSTALLATION OF NEW EXTERIOR WINDOW. RE: A1.10, A-2.00, AND A-6.00

02 SAW CUT SLAB THIS AREA AS REQUIRED FOR THE INSTALLATION OF NEW PLUMBING FIXTURES AND UNDERSLAB PLUMBING. RE: PLUMBING DRAWINGS.

03 REMOVE EXISTING MILLWORK THIS LOCATION

04 REMOVE EXISTING ATM THIS LOCATION. PREPARE AREA AS REQUIRED FOR INSTALLATION OF NEW EXTERIOR FINISHES. RE: A-6.00

05 EXISTING STOREFRONT GLASS AND FRAME TO BE REMOVED THIS LOCATION. FIELD MEASURE AND CONSTRUCT NEW GLASS TO MATCH EXISTING STOREFRONT GLASS AND FRAME REMOVED. RE: A-1.10 AND A-2.00.

06 EXISTING STOREFRONT DOORS, SIDELIGHTS, AND TRANSOM TO REMAIN. PROTECT FROM DAMAGE DURING DEMOLITION AND CONSTRUCTION.

07 REMOVE EXISTING STOREFRONT GLASS AND FRAME THIS LOCATION. PREPARE AREA AS REQUIRED FOR INSTALLATION OF NEW EXTERIOR FINISHES. RE: A-6.00

08 EXISTING BULLET RESISTANT GLASS AND FRAME TO BE RELOCATED TO NEW LOCATION. PROTECT FROM DAMAGE DURING DEMOLITION AND CONSTRUCTION. RE: A-1.00

09 REMOVE EXISTING DOOR AND INTERIOR WINDOW SYSTEM THIS LOCATION.

10 EXISTING CEILING TO REMAIN THIS LOCATION. EXISTING LIGHT FIXTURES ARE TO BE REMOVED AND REPLACED WITH NEW LED. RE: A-4.00

11 REMOVE PORTION OF EXISTING CEILING THIS LOCATION AS REQUIRED FOR INSTALLATION OF NEW FIRE-RATED PARTITION.

12 EXISTING EQUIPMENT THIS LOCATION TO BE RELOCATED TO JANITOR 113. RE: A-13.00, MEP DRAWINGS.

13 EXISTING MILLWORK TO REMAIN THIS LOCATION. THIS LOCATION. PREPARE AREA AS REQUIRED FOR INSTALLATION. PROTECT FROM DAMAGE DURING DEMOLITION AND CONSTRUCTION.

14 EXISTING MANSARD ROOF TO BE REMOVED. EXISTING PARAPET WALL TO REMAIN. PREPARE WALL AS REQUIRED TO RECEIVE NEW FINISH. RE: D-6.00, A-6.00.

15 REMOVE EXISTING CURB AND CONCRETE DRIVE THIS LOCATION AS REQUIRED FOR EXPANSION OF EXISTING ISLAND AND INSTALLATION OF OWNER PROVIDED EQUIPMENT.

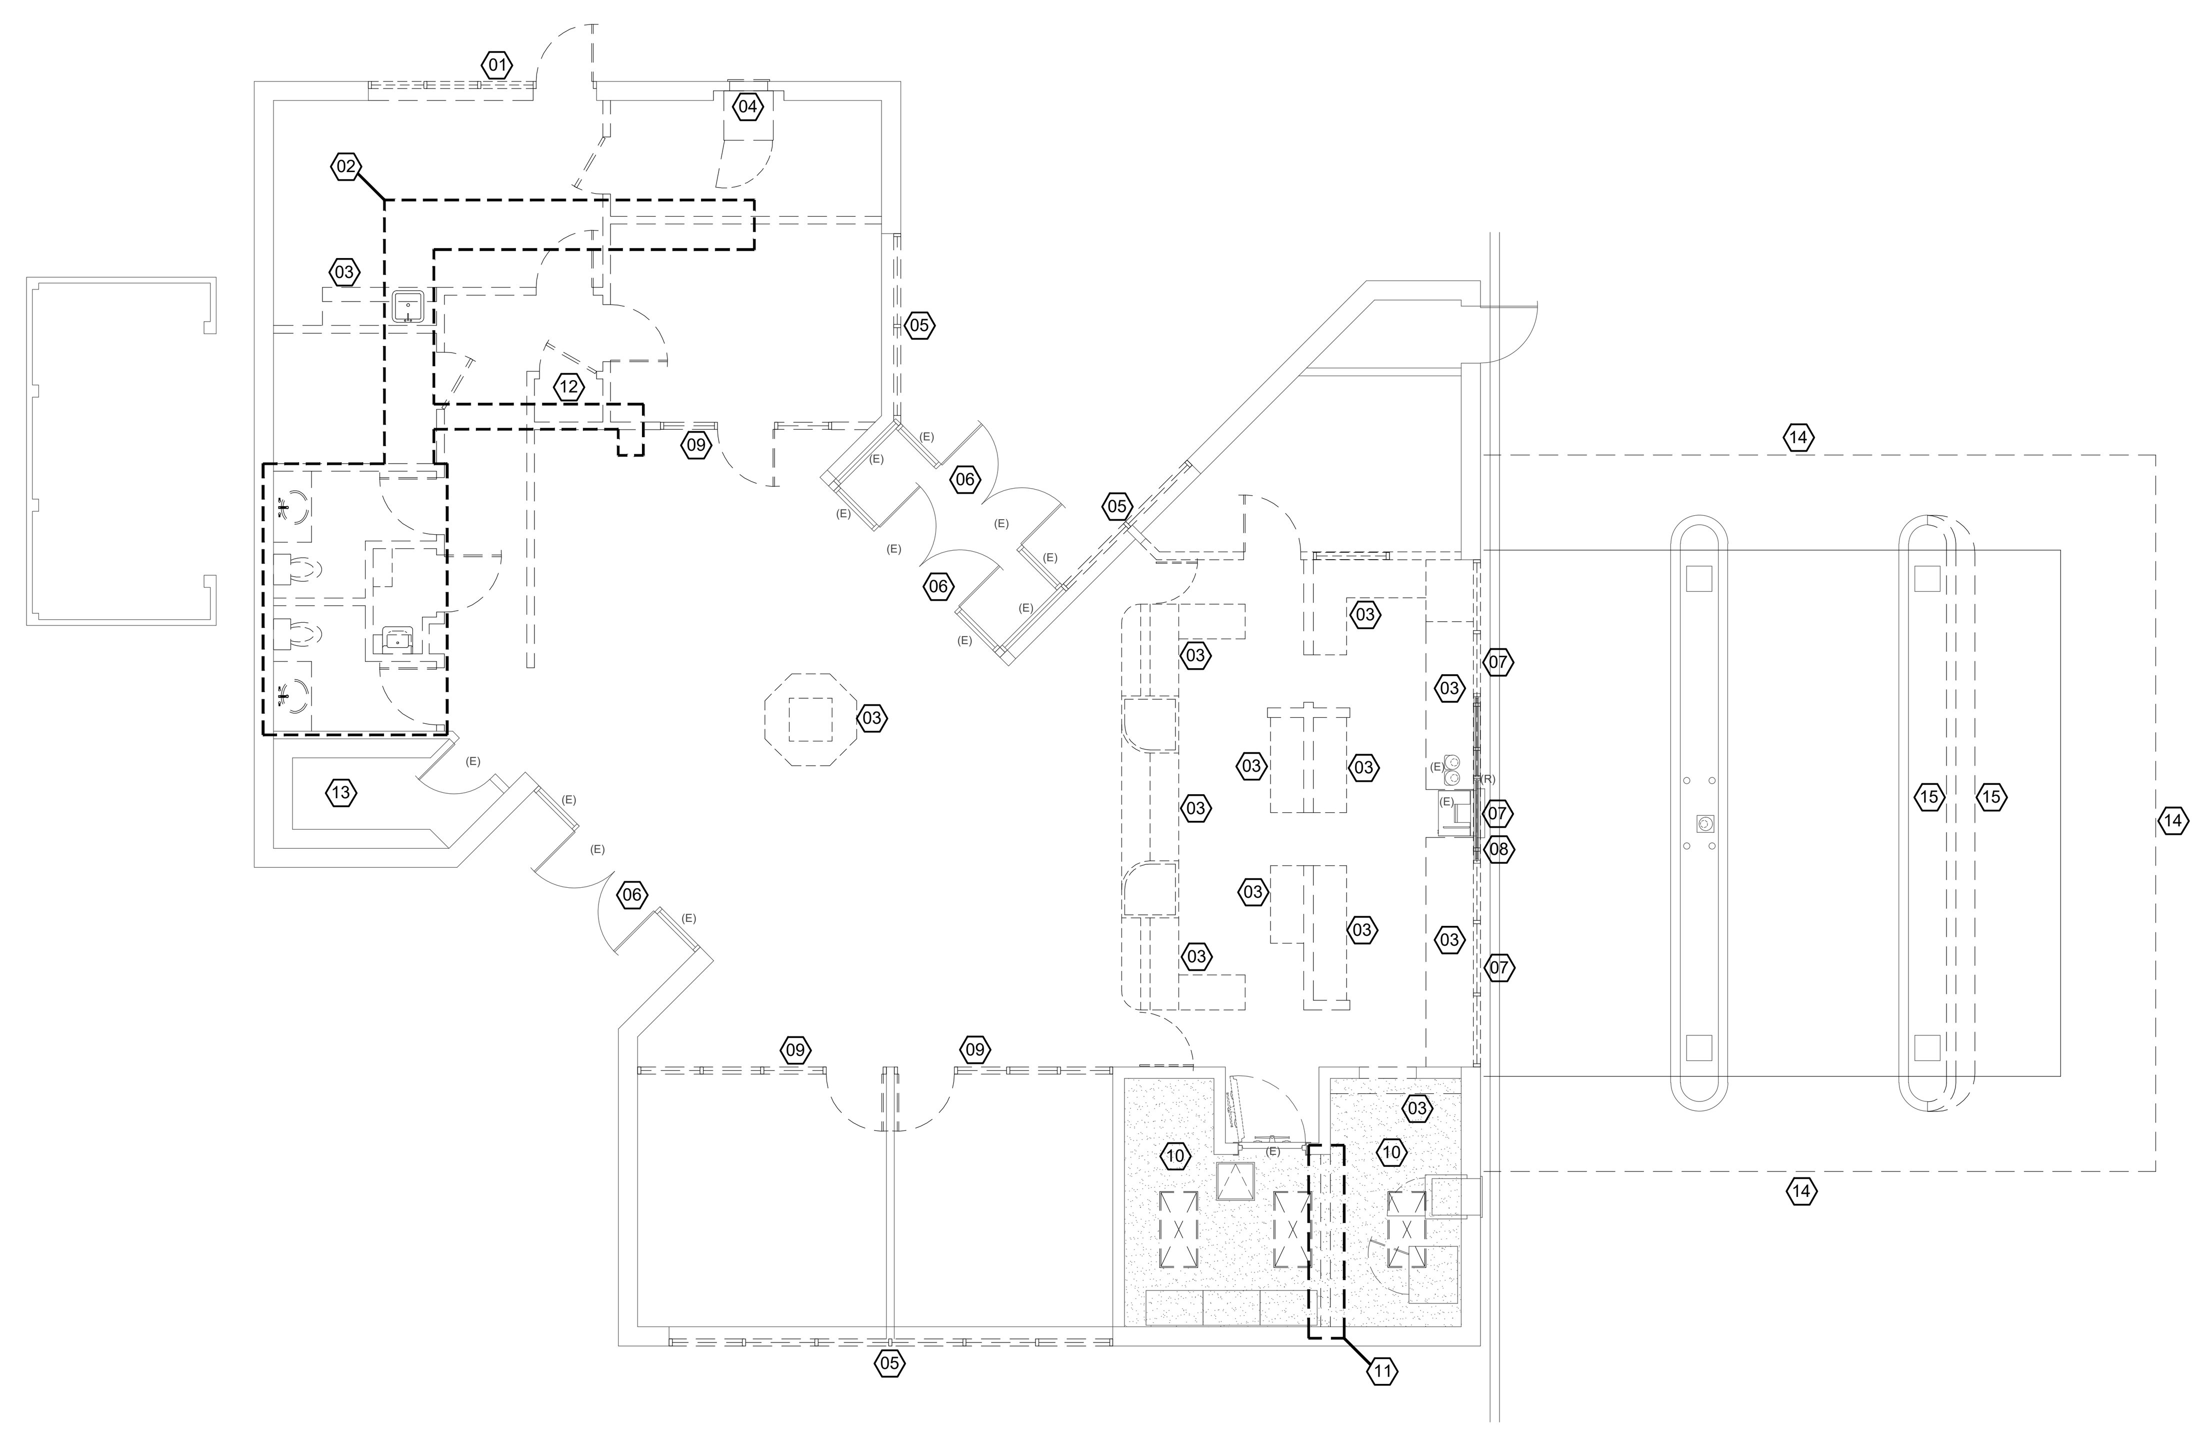

01 FLOOR PLAN
SCALE: 1/8" = 1'-0"

© SLI DESIGN, INC.

ARCHITECTURE | DESIGN | CONSTRUCTION.

15810 PARK TEN PLACE, SUITE 300
HOUSTON, TEXAS 77084
713-465-4650
www.sligroup.com

© COPYRIGHT

Sage Capital Bank
Financial Wisdom. Texas Roots.

121 S Magnolia Ave.
Luling, TX 78648

PROJECT NUMBER: 8977

	DATE
ISSUED FOR CLIENT APPROVAL	
ISSUED FOR BIDDING	04.14.26
ISSUED FOR PERMIT	04.14.26
ISSUED FOR CONSTRUCTION	

REVISIONS

MARK	DESCRIPTION	DATE

The information, ideas, designs, details, layouts, techniques, features, arrangements, plans, sequences, dimensions, allowances, tolerances, conceptions, specifications, intentions, technology or embodiments, as illustrated, arranged, displayed, noted, recorded, indicated, represented, disclosed, evidenced, detailed or otherwise reduced to tangible form hereon, either expressly, inherently or by implication, are the confidential and proprietary information of SLI Design, Inc., and shall not be used for any purpose other than the specific project or undertaking identified on the drawing title block or legend for which they are and have been prepared by SLI Design, Inc. Any other reproduction, disclosure or use of any portion of the confidential and proprietary information of SLI Design, Inc., shall be a breach of the obligation of confidence created by the acceptance of this drawing from SLI Design, Inc. for a specific project or Contract. Any copying, duplicating, reproducing, utilization, alteration, modification, revision or change to this drawing, is expressly prohibited unless done with the prior written consent or approval of SLI Design, Inc., and shall not be undertaken without receipt of such prior written approval. This drawing is loaned by SLI Design, Inc., for the limited purpose of complying with a specific Contract. The drawing remains the property of SLI Design, Inc., and shall be returned upon request or completion of the contract, unless specifically authorized by Contract, under which it was loaned.

PRINT DATE Apr 14, 2026 — 9:10am

REGISTERED ARCHITECT STATE OF TEXAS
04.14.26

DRAWING TITLE
FLOOR PLAN - DEMOLITION

DRAWN BY	CM	SHEET NO.
CHECKED BY	TB	D-1.00
APPROVED BY	TB	