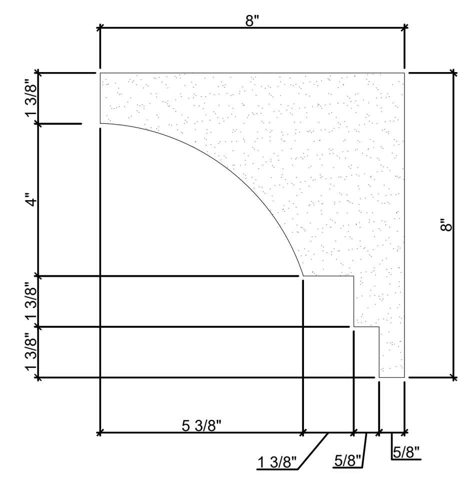

03 EIFS TRIM
SCALE: 3" = 1'-0"

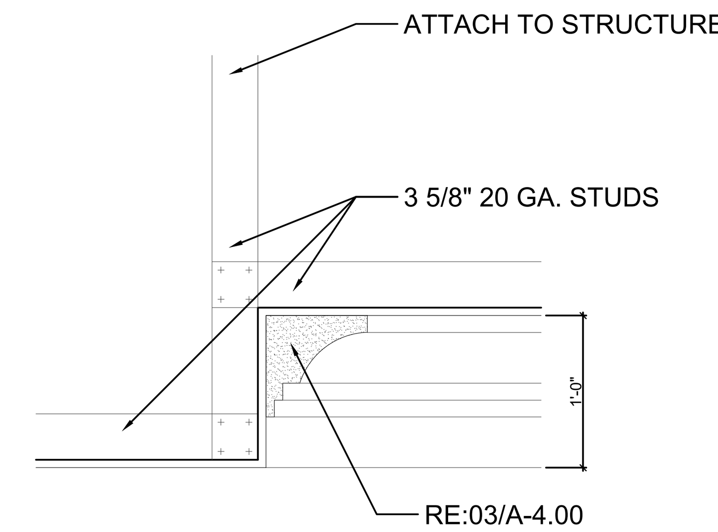

02 COFFER DETAIL
SCALE: 1" = 1'-0"

GENERAL NOTES:

1. NOTIFY ARCHITECT OF ANY DISCREPANCIES AND/OR OMISSIONS.
2. ALL CEILING GRIDS SHALL BE CENTERED IN ROOM UNLESS OTHERWISE SPECIFIED
3. CEILING HEIGHTS TO BE 9'-0" A.F.F. UNLESS OTHERWISE SPECIFIED

CEILING LEGEND

SYMBOL	DESCRIPTION
	2'X2' CERTAINTEED SAND MICO TEGULAR CEILING TILE WITH 15/16" WHITE GRID. MATCH BLDG. STD. IN CORRIDOR 001
	TAPED, FLOATED, TEXTURED, AND PAINTED 5/8" GYPSUM WALLBOARD CEILING/SOFFIT
	DIRECT-APPLIED EXTERIOR FINISH SYSTEM (DEFS) SOFFIT
	METAL CANOPY
XX'- X" A.F.F.	INDICATES CEILING HEIGHT
	PAINTED METAL 24"x24" ACCESS PANEL PAINT TO MATCH GYP. BD. CEILING

LIGHTING LEGEND

SYMBOL	DESCRIPTION
	2'x4' RECESSED LED FIXTURE; RE:ELECTRICAL DRAWINGS
	2'x4' RECESSED LED FIXTURE WITH EMERGENCY BACKUP; RE:ELECTRICAL DRAWINGS
	RECESSED 4" LED CAN LIGHT FIXTURE; RE:ELECTRICAL DRAWINGS
	RECESSED EXTERIOR 4" LED CAN LIGHT FIXTURE; RE:ELECTRICAL DRAWINGS
	RECESSED LED PIN LIGHT FIXTURE; RE:ELECTRICAL DRAWINGS
	LED COVE LIGHTING; RE:ELECTRICAL DRAWINGS
	UNDERCOUNTER LED TASK LIGHTING; RE:ELECTRICAL DRAWINGS

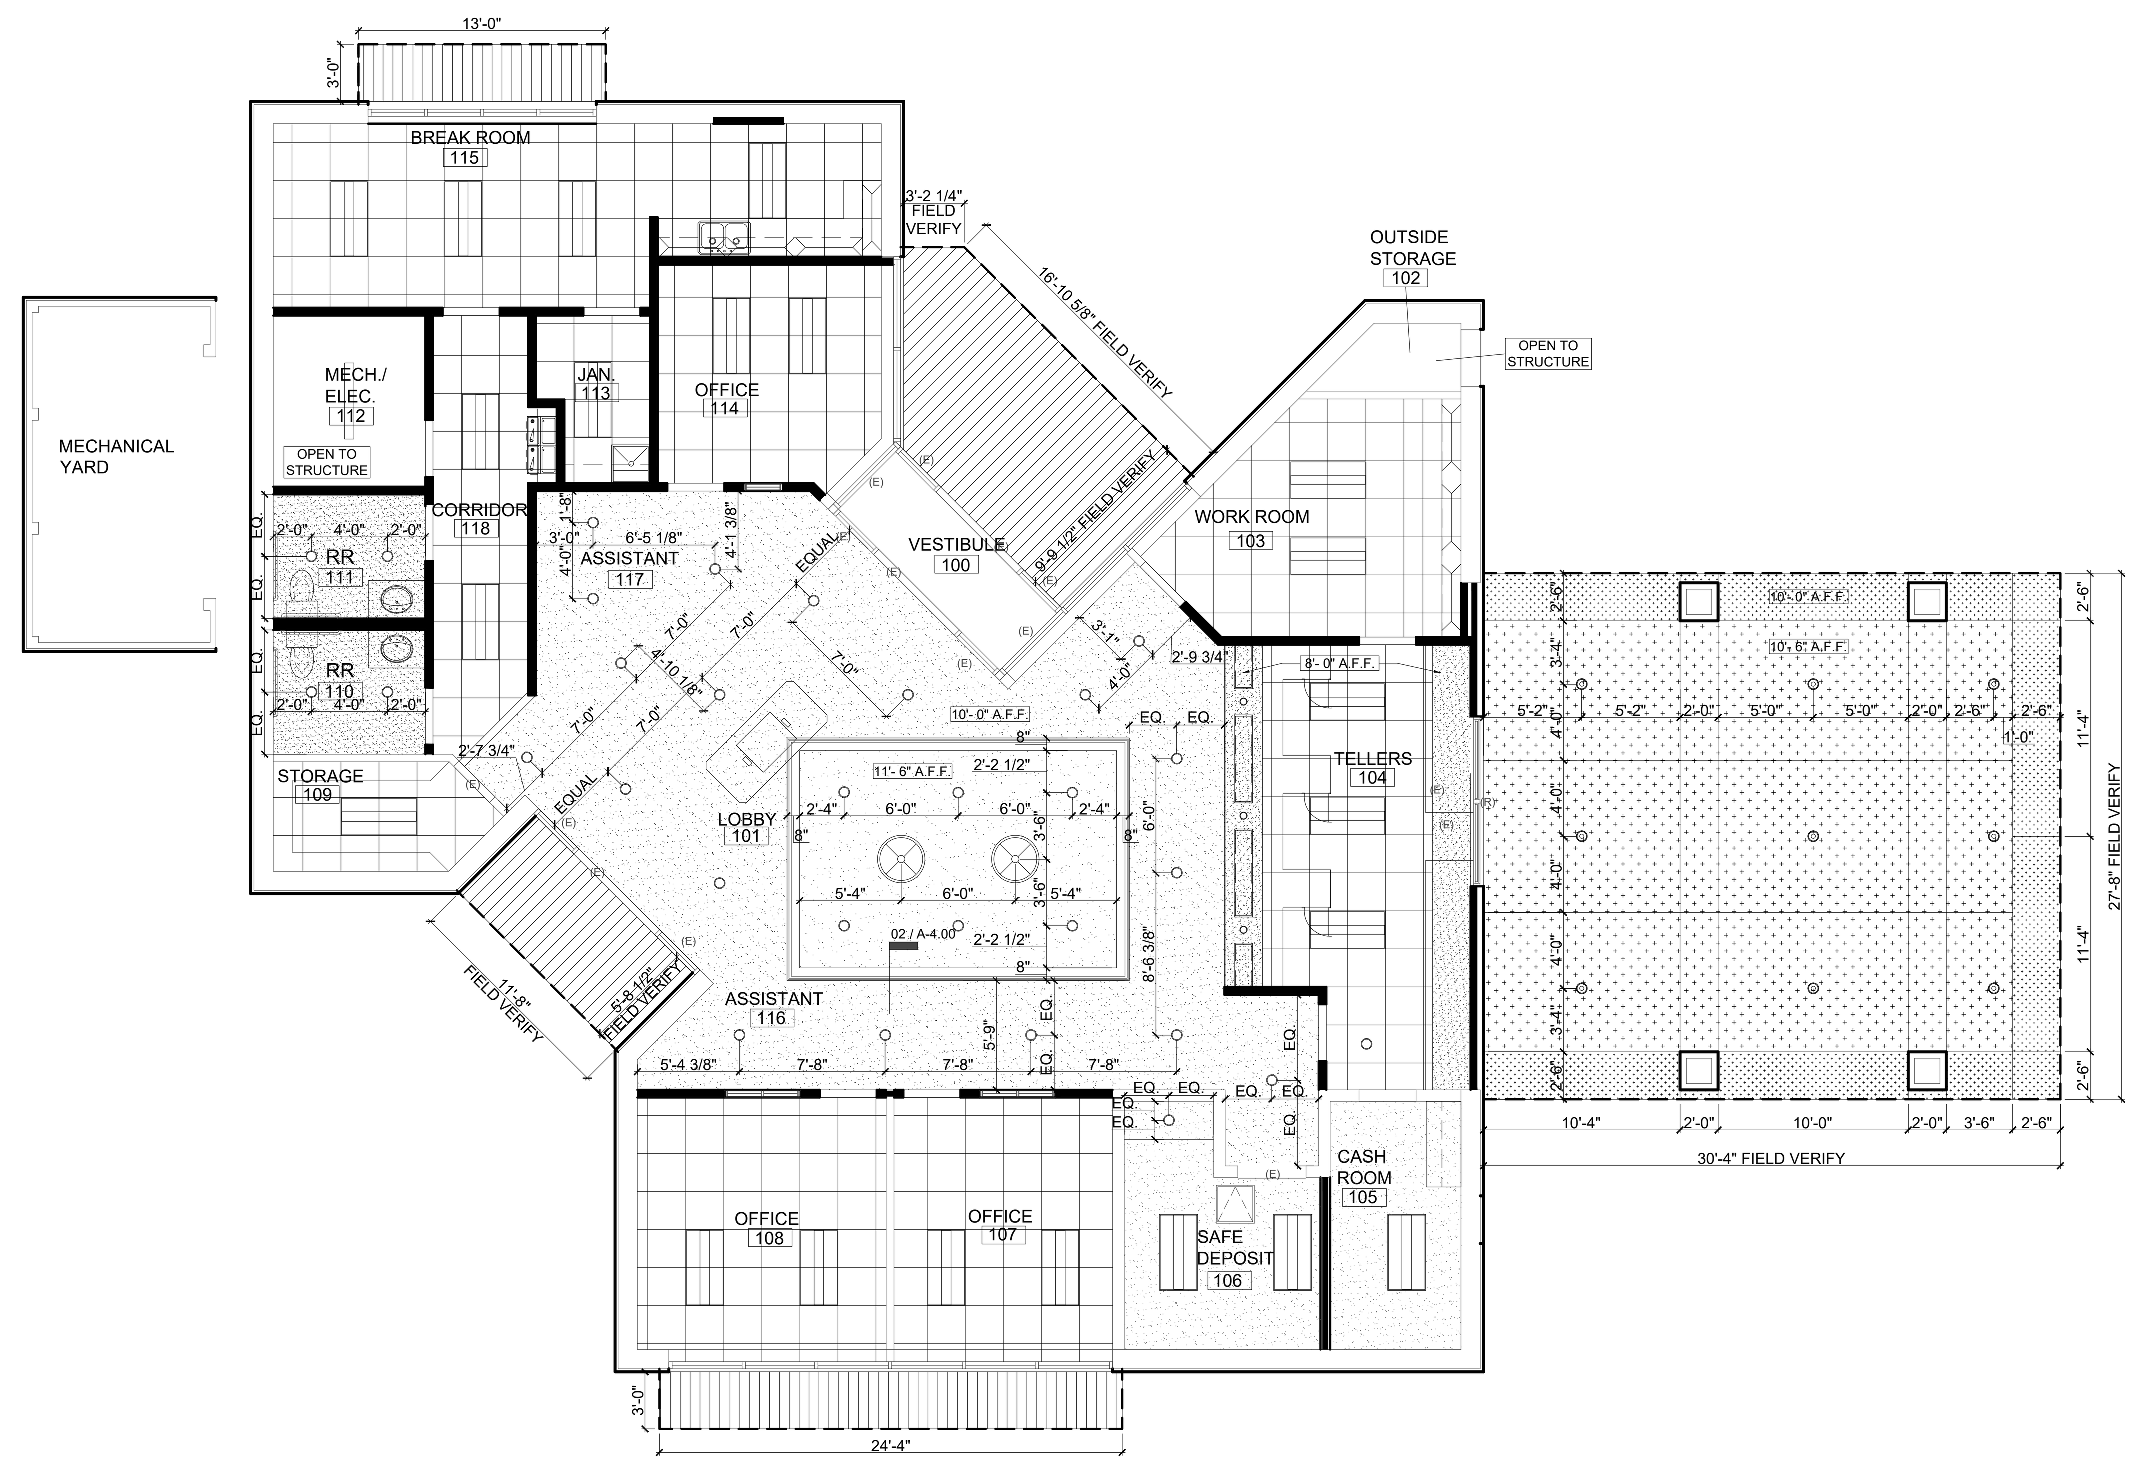

01 FLOOR PLAN
SCALE: 1/8" = 1'-0"

SLI DESIGN, INC.
ARCHITECTURE | DESIGN | CONSTRUCTION.
15810 PARK TEN PLACE, SUITE 300
HOUSTON, TEXAS 77084
713-465-4650
www.sligroup.com

© COPYRIGHT

Sage Capital Bank

Financial Wisdom. Texas Roots.

121 S Magnolia Ave.
Luling, TX 78648

PROJECT NUMBER: 8977

	DATE
ISSUED FOR CLIENT APPROVAL	
ISSUED FOR BIDDING	04.14.26
ISSUED FOR PERMIT	04.14.26
ISSUED FOR CONSTRUCTION	

REVISIONS

MARK	DESCRIPTION	DATE

The information, ideas, designs, details, layouts, techniques, features, arrangements, plans, sequences, dimensions, allowances, tolerances, conceptions, specifications, intentions, technology or embodiments, as illustrated, arranged, displayed, noted, recorded, indicated, represented, disclosed, evidenced, detailed or otherwise reduced to tangible form hereon, either expressly, inherently or by implication, are the confidential and proprietary information of SLI Design, Inc., and shall not be used for any purpose other than the specific project or undertaking identified on the drawing title block or legend for which they are and have been prepared by SLI Design, Inc. Any other reproduction, disclosure or use of any portion of the confidential and proprietary information of SLI Design, Inc., shall be a breach of the obligation of confidence created by the acceptance of this drawing from SLI Design, Inc. for a specific project or Contract. Any copying, duplicating, reproducing, utilization, alteration, modification, revision or change to this drawing, is expressly prohibited unless done with the prior written consent or approval of SLI Design, Inc., and shall not be undertaken without receipt of such prior written approval. This drawing is loaned by SLI Design, Inc., for the limited purpose of complying with a specific Contract. The drawing remains the property of SLI Design, Inc., and shall be returned upon request or completion of the contract, unless specifically authorized by Contract, under which it was loaned.

PRINT DATE Apr 14, 2026 — 9:06am

REGISTERED ARCHITECT STATE OF TEXAS
04.14.26

DRAWING TITLE
REFLECTED CEILING PLAN

DRAWN BY	CM	SHEET NO.
CHECKED BY	TB	A-4.00
APPROVED BY	TB	