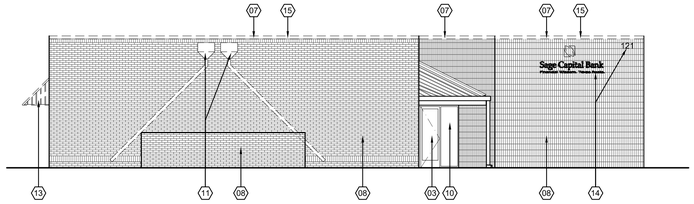

04 EAST ELEVATION
SCALE: 1/8" = 1'-0"

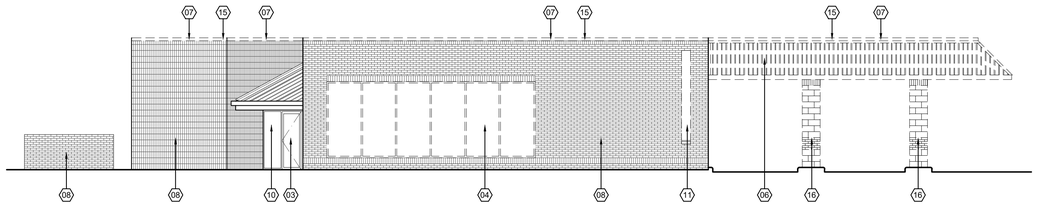

03 SOUTH ELEVATION
SCALE: 1/8" = 1'-0"

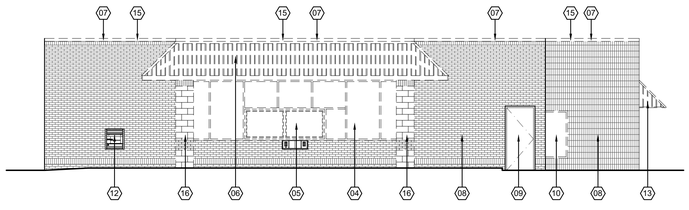

02 WEST ELEVATION
SCALE: 1/8" = 1'-0"

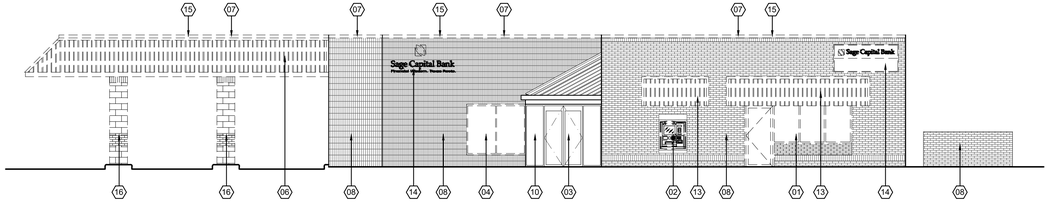

01 NORTH ELEVATION
SCALE: 1/8" = 1'-0"

KEYED NOTES

01 REMOVE EXISTING WINDOW, DOOR, FRAME, AND PORTION OF BRICK WALL THIS LOCATION. PREPARE AREA AS REQUIRED FOR INSTALLATION OF NEW EXTERIOR WINDOW. RE: A1.10, A-2.00, AND A-6.00

02 REMOVE EXISTING ATM THIS LOCATION. PREPARE AREA AS REQUIRED FOR INSTALLATION OF NEW EXTERIOR FINISHES. RE: A-6.00

03 EXISTING STOREFRONT DOORS, SIDELIGHTS, AND TRANSOM TO REMAIN. PROTECT FROM DAMAGE DURING DEMOLITION AND CONSTRUCTION.

04 REMOVE EXISTING STOREFRONT GLASS AND FRAME THIS LOCATION. PREPARE AREA AS REQUIRED FOR INSTALLATION OF NEW EXTERIOR FINISHES. RE: A-6.00

05 EXISTING BULLET RESISTANT GLASS AND FRAME TO BE RELOCATED TO NEW LOCATION. PROTECT FROM DAMAGE DURING DEMOLITION AND CONSTRUCTION. RE: SHEET A-1.00

06 EXISTING MANSARD ROOF TO BE REMOVED. EXISTING PARAPET WALL TO REMAIN. PREPARE WALL AS REQUIRED TO RECEIVE NEW FINISH. RE: A-6.00.

07 REMOVE EXISTING CAP FLASHING.

08 EXISTING BRICK TO REMAIN. PREPARE SURFACE AS REQUIRED TO RECEIVE STUCCO AND STONE FINISH

09 EXISTING DOORS TO REMAIN. PROTECT FROM DAMAGE DURING DEMOLITION AND CONSTRUCTION.

10 EXISTING WINDOWS TO REMAIN. PROTECT FROM DAMAGE DURING DEMOLITION AND CONSTRUCTION.

11 CAREFULLY REMOVE EXISTING SCUPPERS AND DOWNSPOUTS. SAVE FOR REINSTALLATION. RE: A-6.00

12 EXISTING NIGHTDROP TO REMAIN. PROTECT FROM DAMAGE DURING DEMOLITION AND CONSTRUCTION

13 EXISTING AWNINGS TO BE REMOVED.

14 EXISTING SIGNAGE TO BE REMOVED.

15 EXISTING TPO ROOF AND INSULATION BOARD TO BE INSPECTED FOR DAMAGE AND CONDITION.

16 EXISTING COLUMNS TO BE STRIPPED OF EXTERIOR FINISHES. PREPARE SURFACE AS REQUIRED TO RECEIVE NEW STONE FINISH.

SLI DESIGN, INC.
ARCHITECTURE | DESIGN | CONSTRUCTION.
15810 PARK TEN PLACE, SUITE 300
HOUSTON, TEXAS 77084
713-465-4650
www.sligroup.com

© COPYRIGHT

Sage Capital Bank
Financial Wisdom. Texas Roots.
121 S Magnolia Ave.
Luling, TX 78648

PROJECT NUMBER: 8977

ISSUED FOR CLIENT APPROVAL	DATE
ISSUED FOR BIDDING	04.14.26
ISSUED FOR PERMIT	04.14.26
ISSUED FOR CONSTRUCTION	

REVISIONS

MARK	DESCRIPTION	DATE

The information, ideas, designs, details, layouts, techniques, features, arrangements, plans, sequences, dimensions, allowances, tolerances, conceptions, specifications, intentions, technology or embodiments, as illustrated, arranged, displayed, noted, recorded, indicated, represented, disclosed, evidenced, detailed or otherwise reduced to tangible form hereon, either expressly, inherently or by implication, are the confidential and proprietary information of SLI Design, Inc., and shall not be used for any purpose other than the specific project or undertaking identified on the drawing title block or legend for which they are and have been prepared by SLI Design, Inc. Any other reproduction, disclosure or use of any portion of the confidential and proprietary information of SLI Design, Inc., shall be a breach of the obligation of confidence created by the acceptance of this drawing from SLI Design, Inc. for a specific project or Contract. Any copying, duplicating, reproducing, utilization, alteration, modification, revision or change to this drawing, is expressly prohibited unless done with the prior written consent or approval of SLI Design, Inc., and shall not be undertaken without receipt of such prior written approval. This drawing is loaned by SLI Design, Inc., for the limited purpose of complying with a specific Contract. The drawing remains the property of SLI Design, Inc., and shall be returned upon request or completion of the contract, unless specifically authorized by Contract, under which it was loaned.

PRINT DATE Apr 14, 2026 – 9:06am

REGISTERED ARCHITECT
THOMAS BRUCE
H2285
STATE OF TEXAS
04.14.26

DRAWING TITLE
DEMOLITION EXTERIOR ELEVATIONS

DRAWN BY	CM
CHECKED BY	TB
APPROVED BY	TB

SHEET NO.
D-6.00