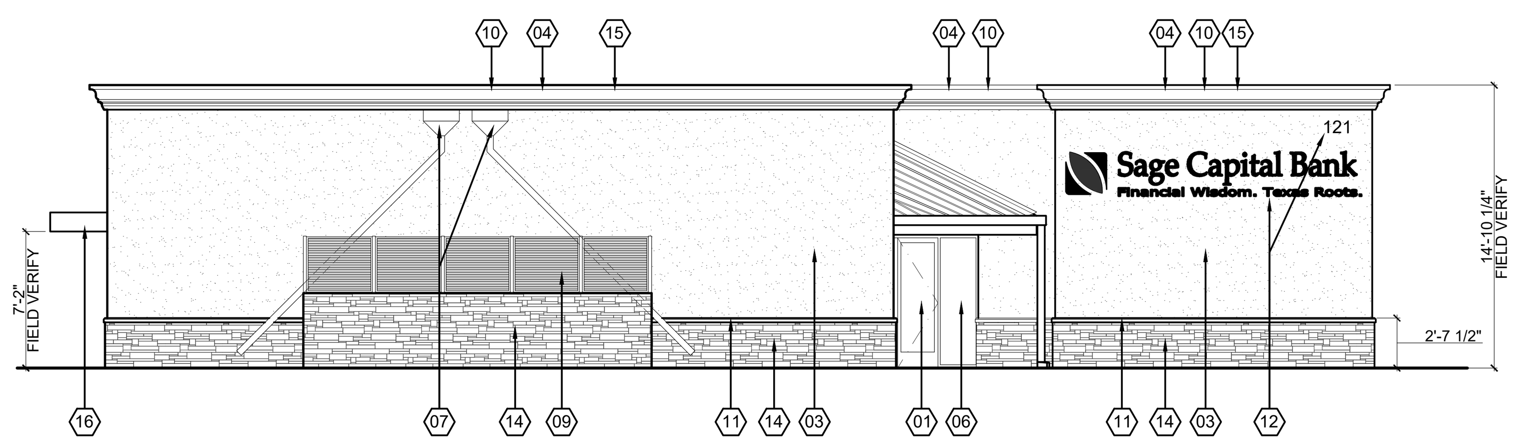

04 EAST ELEVATION
SCALE: 1/8" = 1'-0"

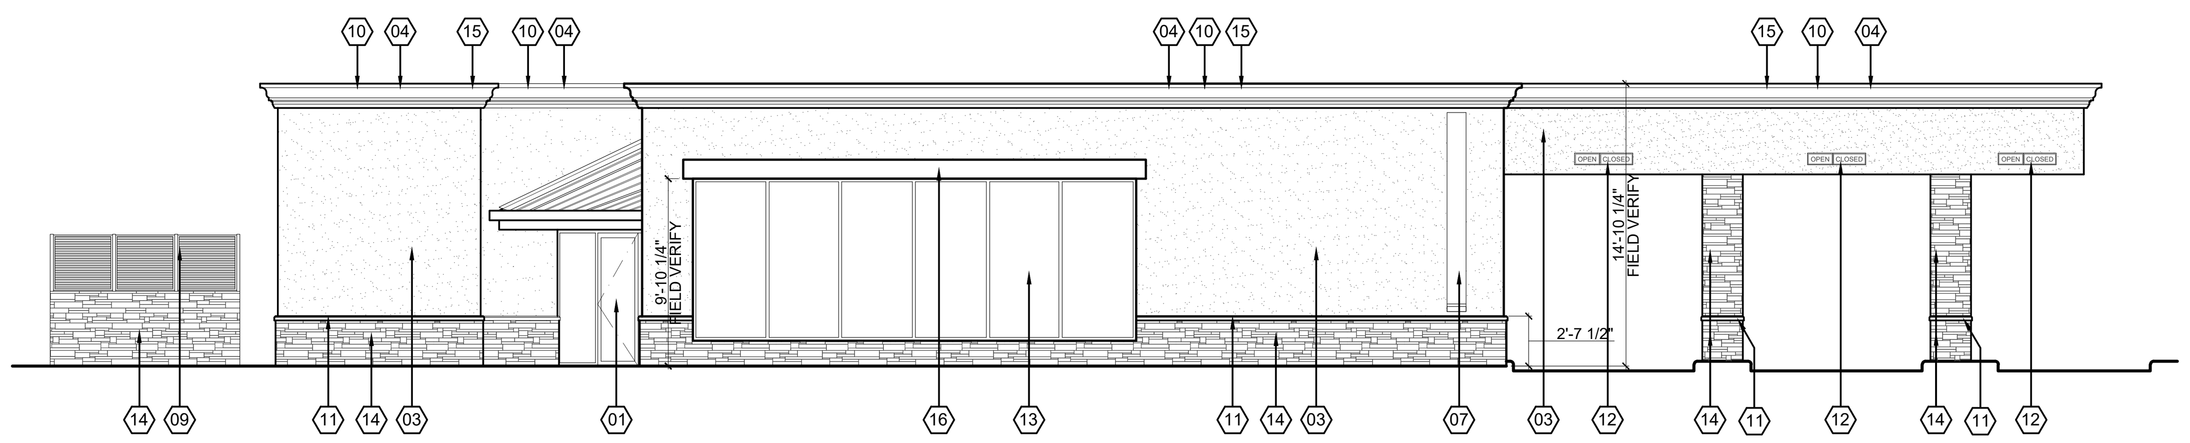

03 SOUTH ELEVATION
SCALE: 1/8" = 1'-0"

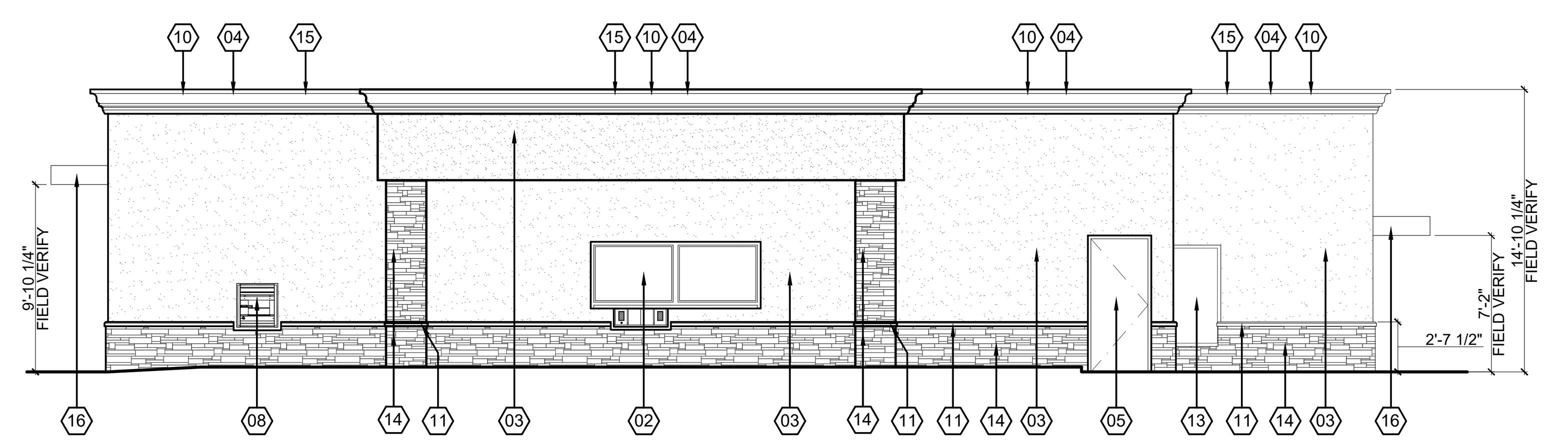

02 WEST ELEVATION
SCALE: 1/8" = 1'-0"

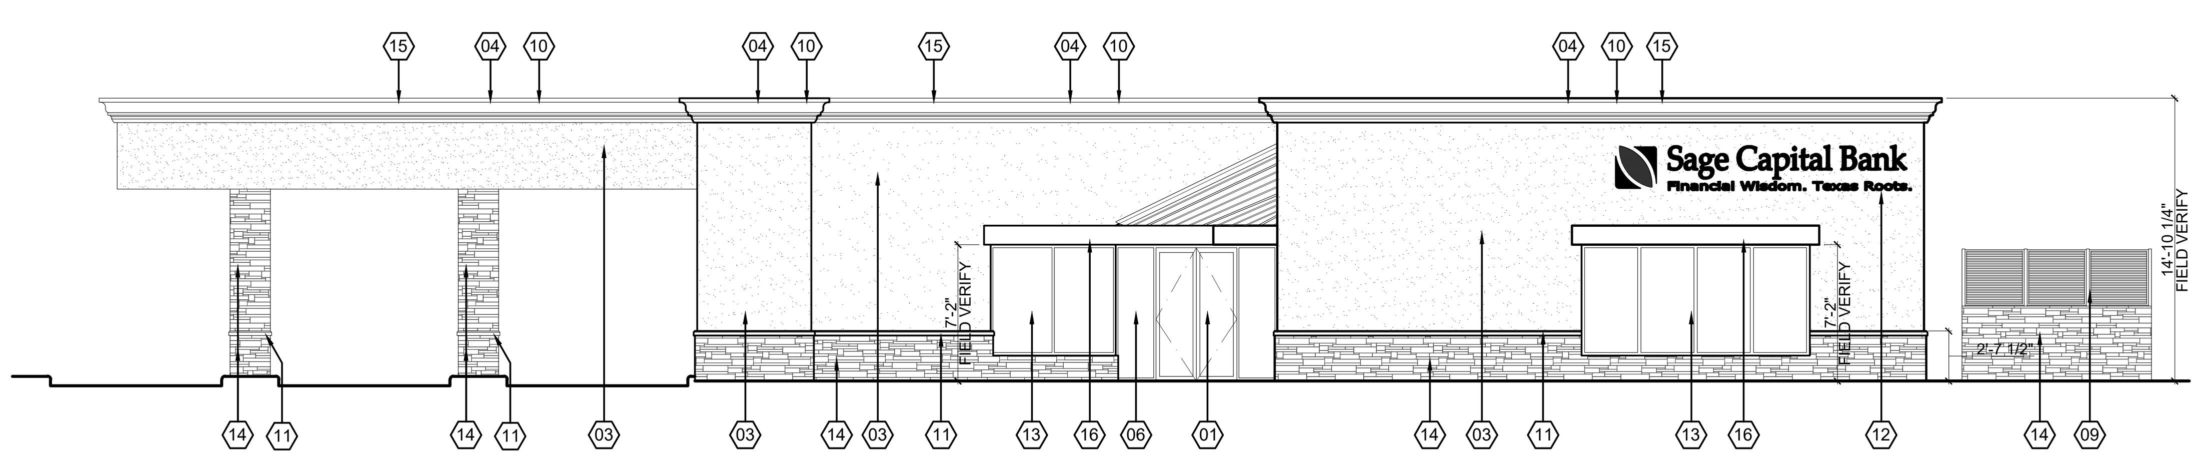

01 NORTH ELEVATION
SCALE: 1/8" = 1'-0"

EXTERIOR FINISH SCHEDULE

FIELD STONE:	THIN STONE: EL DORADO CLIFFSTONE "CAMBRIA"
STONE MORTAR:	CAPROCK BUFF
FIELD STUCCO:	FINESTONE "FS10612"
STUCCO MOLD BAND:	FINESTONE "DV456" OYSTER SHELL
WINDOW FRAME:	DARK BRONZE ANODIZED ALUMINUM
H.M. DOORS AND FRAMES:	DARK BRONZE PAINTED ALUMINUM
GLAZING:	PPG 1" INSULATED GLASS SOLAR CONTROL LOW-E OPTIGREY WITH SOLARBAN 60 (2) CLEAR
PARAPET CAP:	ALMOND
GUTTER AND DOWNSPOUTS:	ALMOND

KEYED NOTES

01 EXISTING STOREFRONT DOORS, SIDELIGHTS, AND TRANSOM TO REMAIN. PROTECT FROM DAMAGE DURING DEMOLITION AND CONSTRUCTION.
02 EXISTING BULLET RESISTANT GLASS AND FRAME TO BE RELOCATED TO THIS LOCATION. PROTECT FROM DAMAGE DURING DEMOLITION AND CONSTRUCTION.
03 NEW STUCCO FINISH. RE: EXTERIOR FINISH SCHEDULE
04 NEW 24 GA COPING CAP FLASHING. COLOR: ALMOND
05 EXISTING DOORS TO REMAIN. PROTECT FROM DAMAGE DURING DEMOLITION AND CONSTRUCTION. PROVIDE NEW PAINTED FINISH.
06 EXISTING WINDOWS TO REMAIN. PROTECT FROM DAMAGE DURING DEMOLITION AND CONSTRUCTION.
07 REINSTALL EXISTING SCUPPERS AND DOWNSPOUTS. PROVIDE NEW PAINTED FINISH TO MATCH STUCCO. RE: EXTERIOR FINISH SCHEDULE
08 EXISTING NIGHTDROP TO REMAIN. PROTECT FROM DAMAGE DURING DEMOLITION AND CONSTRUCTION
09 EASTERN METAL SUPPLY UNIVERSAL 3" ENCLOSURE SYSTEM OR EQUAL
10 STUCCO MOLD "B". RE: A-9.00
11 STUCCO MOLD "A". RE: A-9.00
12 SCHEDULED SIGNAGE. RE: A-14.00
13 NEW WINDOWS TO MATCH WITH EXISTING. RE: A-2.00
14 NEW SCHEDULED THIN STONE. RE: EXTERIOR FINISH SCHEDULE
15 INSPECT EXISTING ROOF FOR CONDITION. PROVIDE NEW TPO ROOF AND SLOPED INSULATION BOARD AS REQUIRED.
16 NEW METAL CANOPY. COLOR DARK BRONZE.

SLI DESIGN, INC.
ARCHITECTURE | DESIGN | CONSTRUCTION.
15810 PARK TEN PLACE, SUITE 300
HOUSTON, TEXAS 77084
713-465-4650
www.sligroup.com
© COPYRIGHT

Sage Capital Bank
Financial Wisdom. Texas Roots.
121 S Magnolia Ave.
Luling, TX 78648

PROJECT NUMBER: 8977

	DATE
ISSUED FOR CLIENT APPROVAL	
ISSUED FOR BIDDING	04.14.26
ISSUED FOR PERMIT	04.14.26
ISSUED FOR CONSTRUCTION	

REVISIONS

MARK	DESCRIPTION	DATE

The information, ideas, designs, details, layouts, techniques, features, arrangements, plans, sequences, dimensions, allowances, tolerances, conceptions, specifications, intentions, technology or embodiments, as illustrated, arranged, displayed, noted, recorded, indicated, represented, disclosed, evidenced, detailed or otherwise reduced to tangible form hereon, either expressly, inherently or by implication, are the confidential and proprietary information of SLI Design, Inc., and shall not be used for any purpose other than the specific project or undertaking identified on the drawing title block or legend for which they are and have been prepared by SLI Design, Inc. Any other reproduction, disclosure or use of any portion of the confidential and proprietary information of SLI Design, Inc., shall be a breach of the obligation of confidence created by the acceptance of this drawing from SLI Design, Inc. for a specific project or Contract. Any copying, duplicating, reproducing, utilization, alteration, modification, revision or change to this drawing, is expressly prohibited unless done with the prior written consent or approval of SLI Design, Inc., and shall not be undertaken without receipt of such prior written approval. This drawing is loaned by SLI Design, Inc., for the limited purpose of complying with a specific Contract. The drawing remains the property of SLI Design, Inc., and shall be returned upon request or completion of the contract, unless specifically authorized by Contract, under which it was loaned.

PRINT DATE Apr 14, 2026 — 9:07am

REGISTERED ARCHITECT STATE OF TEXAS
04.14.26

DRAWING TITLE
EXTERIOR ELEVATIONS

DRAWN BY	CM	SHEET NO.
CHECKED BY	TB	A-6.00
APPROVED BY	TB	