MATERIAL LEGEND						
FLOOR						
CODE	MFG	SERIES	COLOR	ITEM #	SIZE	NOTES
CA-1	PATCRAFT	SOCRATES II	SOREL	10068-00105	12'	BROADLOOM
FT-1	DALTILE	FLORENTINE	NOCIOLLA	FL09	24"X24"	MATTE
FT-2	ATLAS CONCORDE	HEARTWOOD	MOKA		7 7/8" X 47 1/4"	
VCT-1	ARMSTRONG	STANDARD EXCELON	TANNIN	59243	12"X12"	
GR-1	TEXRITE		LIGHT BUCKSKIN	006		
BASE						
CODE	MFG	SERIES	COLOR	ITEM #	SIZE	NOTES
WB-1	EAST TEXAS MILLWORK		WILSONART-WILLIAMSBURG CHERRY 7936	MC20	3/4"X6 1/2"H	STAINED TO MATCH WILSONART-WILLIAMSBURG CHERRY 7936
TB-1	DALTILE	FLORENTINE	NOCIOLLA	S43C9	3"X12"	
RB-1	RUBBER BASE	700	BLACK BROWN	193	4"	
WALLS						
CODE	MFG	SERIES	COLOR	ITEM #	SIZE	NOTES
PA-1	SHERWIN WILLIAMS		KILIM BEIGE	SW 6106		
WT-1	MARAZZI	CAVATINA	CONCERTO	CV07	12"X24"	
WT-2	TILES 2000		ATENAS		11.8"X11.8"	CUT DOWN 6"
WT-3	QDI SURFACES	FANTASTICO 3-SIZE LEDGERSTONE SPLIT-FACE				CHECKSTAND
WT-4	MARAZZI	CAVATINA	CONCERTO	P43C9	3" X 12"	BULLNOSE
FRP-1	PANOLAM	C-GENERAL PURPOSE	BEIGE			EMBOSSED FINISH
CM-1	SOUTHWEST MOULDING & MILLWORK	CEILING CROWNS	WILLIAMSBURG CHERRY 7936	M-SW58FJ	11/16" X 5-5/8"	STAINED TO MATCH WILSONART-WILLIAMSBURG CHERRY 7936
TR-1	EAST TEXAS MILLWORK		WILLIAMSBURG CHERRY 7936	MC302		STAINED TO MATCH WILSONART-WILLIAMSBURG CHERRY 7936
PLASTIC LAMINATE/WOOD VENEER						
CODE	MFG	SERIES	COLOR	ITEM #	SIZE	NOTES
WD-1	SOUTHWEST MOULDING & MILLWORK	CABINET PANEL MOULD	WILLIAMSBURG CHEERY 7936	1031883	3/4" X 1-1/4"	STAINED TO MATCH WILSONART-WILLIAMSBURG CHERRY 7936
STONE / SOLID SURFACE						
SS-1	LX HAUSYS	HI.MAS	MOONSCAPE QUARTZ	G058		SQUARE EDGE
ST-1	CAMBRIA		BRADSHAW			BASIN EDGE (FS)
WINDOW COVERINGS						
MB-1	BALI	FAUX WOOD	TERIYAKI	15B-2694	2"	

ROOM FINISH SCHEDULE								
NO.	ROOM	FLOOR	BASE	WALL ►	WALL ▲	WALL ◄	WALL ▼	CEILING
100	VESTIBULE	FT-1	TB-1	PA-1	PA-1	PA-1	PA-1	
101	LOBBY	FT-1/FT-2	WB-1	PA-1	PA-1	PA-1	PA-1	
102	OUTSIDE STORAGE	NO WORK	N/A	NO WORK	NO WORK	NO WORK	NO WORK	
103	WORK ROOM	CA-1	RB-1	PA-1	PA-1	PA-1	PA-1	
104	TELLERS	CA-1	RB-1	PA-1	PA-1	PA-1	PA-1	
105	CASH ROOM	CA-1	RB-1	PA-1	PA-1	PA-1	PA-1	
106	SAFE DEPOSIT	CA-1	RB-1	PA-1	PA-1	PA-1	PA-1	
107	OFFICE	CA-1	WB-1	PA-1	PA-1	PA-1	PA-1	
108	OFFICE	CA-1	WB-1	PA-1	PA-1	PA-1	PA-1	
109	STORAGE	VCT-1	RB-1	PA-1	PA-1	PA-1	PA-1	
110	RESTROOM	FT-1	N/A	PA-1/WT-1/WT-2/WT-4	PA-1/WT-1/WT-2/WT-4	PA-1/WT-1/WT-2/WT-4	PA-1/WT-1/WT-2/WT-4	
111	RESTROOM	FT-1	N/A	PA-1/WT-1/WT-2/WT-4	PA-1/WT-1/WT-2/WT-4	PA-1/WT-1/WT-2/WT-4	PA-1/WT-1/WT-2/WT-4	
112	MECH/ELEC	N/A	N/A	N/A	N/A	N/A	N/A	
113	JANITOR	VCT-1	RB-1	PA-1	PA-1	PA-1	PA-1	
114	OFFICE	CA-1	WB-1	PA-1	PA-1	PA-1	PA-1	
115	BREAKROOM	FT-1	TB-1	PA-1	PA-1	PA-1	PA-1	
116	ASSISTANT	FT-1/FT-2	WB-1	PA-1	PA-1	PA-1	PA-1	
117	ASSISTANT	FT-1/FT-2	WB-1	PA-1	PA-1	PA-1	PA-1	
118	CORRIDOR	FT-1/FT-2	WB-1	PA-1/WT-1/WT-2/WT-4	PA-1	PA-1	PA-1	

GENERAL NOTES	
NO.	DESCRIPTION
1	Submit a 12"x12" sample of all wall finishes to SLI for approval
2	Provide shop drawings for all plastic laminate case goods
3	All carpet/VCT transitions to be flush
4	Rubber transition strips to be installed all other transitions; ceramic to VCT
5	Rubber transition strips to be installed all other transitions; rubber tile to glue down carpet
6	All grout lines to be sealed
7	All wall covering material supplied and installed by SLI
8	Reno TX Schluter material transition strips to be installed between ceramic tile and glue-down carpet
9	All VCT to be sealed with 3-5 coats of wax, buff between coats
10	Any remaining material to be given to client as attic stock

RESTROOM ACCESSORIES			
NO.	MFG or Similar	DESCRIPTION	ITEM #
1	American Specialties	Paper Towel Waste Receptacle, Recessed, 12 gal., stainless steel	0469
2	American Specialties	Double Toilet Tissue holder with stainless steel shelf	0697-GAL
3	American Specialties	Straight Grab bar, 36" L x 1-1/2" OD, stainless steel, snap flange	3801-36
4	American Specialties	Straight Grab bar, 42" L x 1-1/2" OD, stainless steel, snap flange	3801-42
5	American Specialties	Surface Mounted Sanitary Disposal	0473-1A
6	American Specialites	Baby Changing Station – STAINLESS STEEL, Recessed	9013

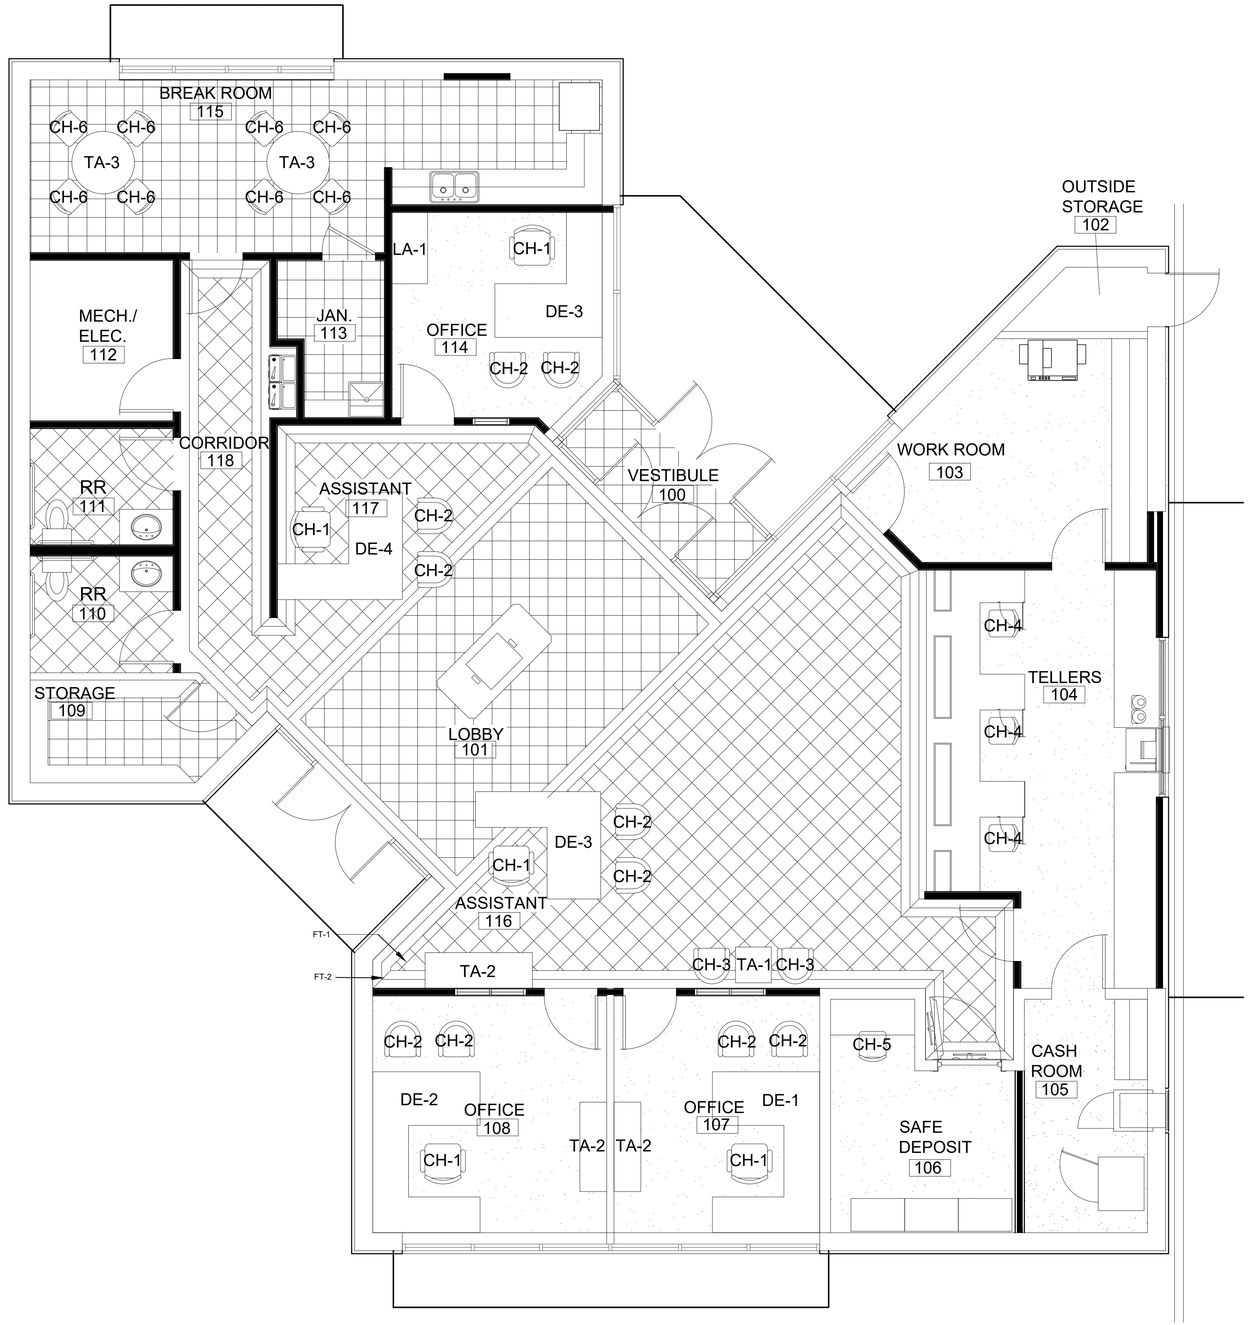

01 FLOOR PLAN
SCALE: 1/8" = 1'-0"

SLI DESIGN, INC.
ARCHITECTURE PLANNING INTERIOR DESIGN
15810 PARK TEN PLACE, SUITE 300
HOUSTON, TEXAS 77084
713-465-4650
www.sligroup.com

© COPYRIGHT

Sage Capital Bank
Financial Wisdom. Texas Roots.
121 S Magnolia Ave.
Luling, TX 78648

PROJECT NUMBER: 8977

ISSUED FOR CLIENT APPROVAL	DATE
ISSUED FOR BIDDING	04.14.26
ISSUED FOR PERMIT	04.14.26
ISSUED FOR CONSTRUCTION	

REVISIONS

MARK	DESCRIPTION	DATE

The information, ideas, designs, details, layouts, techniques, features, arrangements, plans, sequences, dimensions, allowances, tolerances, conceptions, specifications, intentions, technology or embodiments, as illustrated, arranged, displayed, noted, recorded, indicated, represented, disclosed, evidenced, detailed or otherwise reduced to tangible form hereon, either expressly, inherently or by implication, are the confidential and proprietary information of SLI Design, Inc., and shall not be used for any purpose other than the specific project or undertaking identified on the drawing title block or legend for which they are and have been prepared by SLI Design, Inc. Any other reproduction, disclosure or use of any portion of the confidential and proprietary information of SLI Design, Inc., shall be a breach of the obligation of confidence created by the acceptance of this drawing from SLI Design, Inc. for a specific project or Contract. Any copying, duplicating, reproducing, utilization, alteration, modification, revision or change to this drawing, is expressly prohibited unless done with the prior written consent or approval of SLI Design, Inc., and shall not be undertaken without receipt of such prior written approval. This drawing is loaned by SLI Design, Inc., for the limited purpose of complying with a specific Contract. The drawing remains the property of SLI Design, Inc., and shall be returned upon request or completion of the contract, unless specifically authorized by Contract, under which it was loaned.

PRINT DATE Apr 14, 2026 – 9:14am

REGISTERED ARCHITECT
THOMAS BAKER
R2288
STATE OF TEXAS
04.14.26

DRAWING TITLE
INTERIOR FINISH PLAN

DRAWN BY	XX
CHECKED BY	XX
APPROVED BY	XX

SHEET NO.
A-12.00