GENERAL NOTES:

1. ALL OUTLETS/RECEPTACLES TO BE MOUNTED VERTICALLY @ 15" A.F.F. U.N.O.
2. ALL OUTLETS/RECEPTACLES MOUNTED ABOVE COUNTER HEIGHT TO BE MOUNTED HORIZONTALLY
3. OUTLET/RECEPTACLE PLATE; COLOR: WHITE
4. EXISTING ELECTRICAL AND DATA OUTLETS NOT SHOWN ON EXISTING PARTITIONS ARE TO REMAIN.

ELECTRICAL LEGEND	
	DUPLEX WALL RECEPTACLE
D	DEDICATED DUPLEX WALL RECEPTACLE
GFCI	DUPLEX WALL RECEPTACLE, GROUND FAULT INTERCEPT
	QUADPLEX WALL RECEPTACLE
	DUPLEX WALL RECEPTACLE MOUNTED ABOVE COUNTER
D	DEDICATED DUPLEX WALL RECEPTACLE MOUNTED ABOVE COUNTER
GFCI	DUPLEX WALL RECEPTACLE, GROUND FAULT INTERCEPT MOUNTED ABOVE COUNTER
	QUADPLEX WALL RECEPTACLE MOUNTED ABOVE COUNTER
	FLOOR BOX WITH QUADPLEX AND RJ-45
	DATA BOX WITH (1) PHONE LINE AND (1) RJ-45
2	DATA BOX WITH (1) PHONE LINE AND (1) RJ-45
SM	SOFFIT MOUNTED WEATHERPROOF DUPLEX RECEPTACLE
WP	EXTERIOR WEATHERPROOF DUPLEX RECEPTACLE
C	CABLE TV
J	JUNCTION BOX

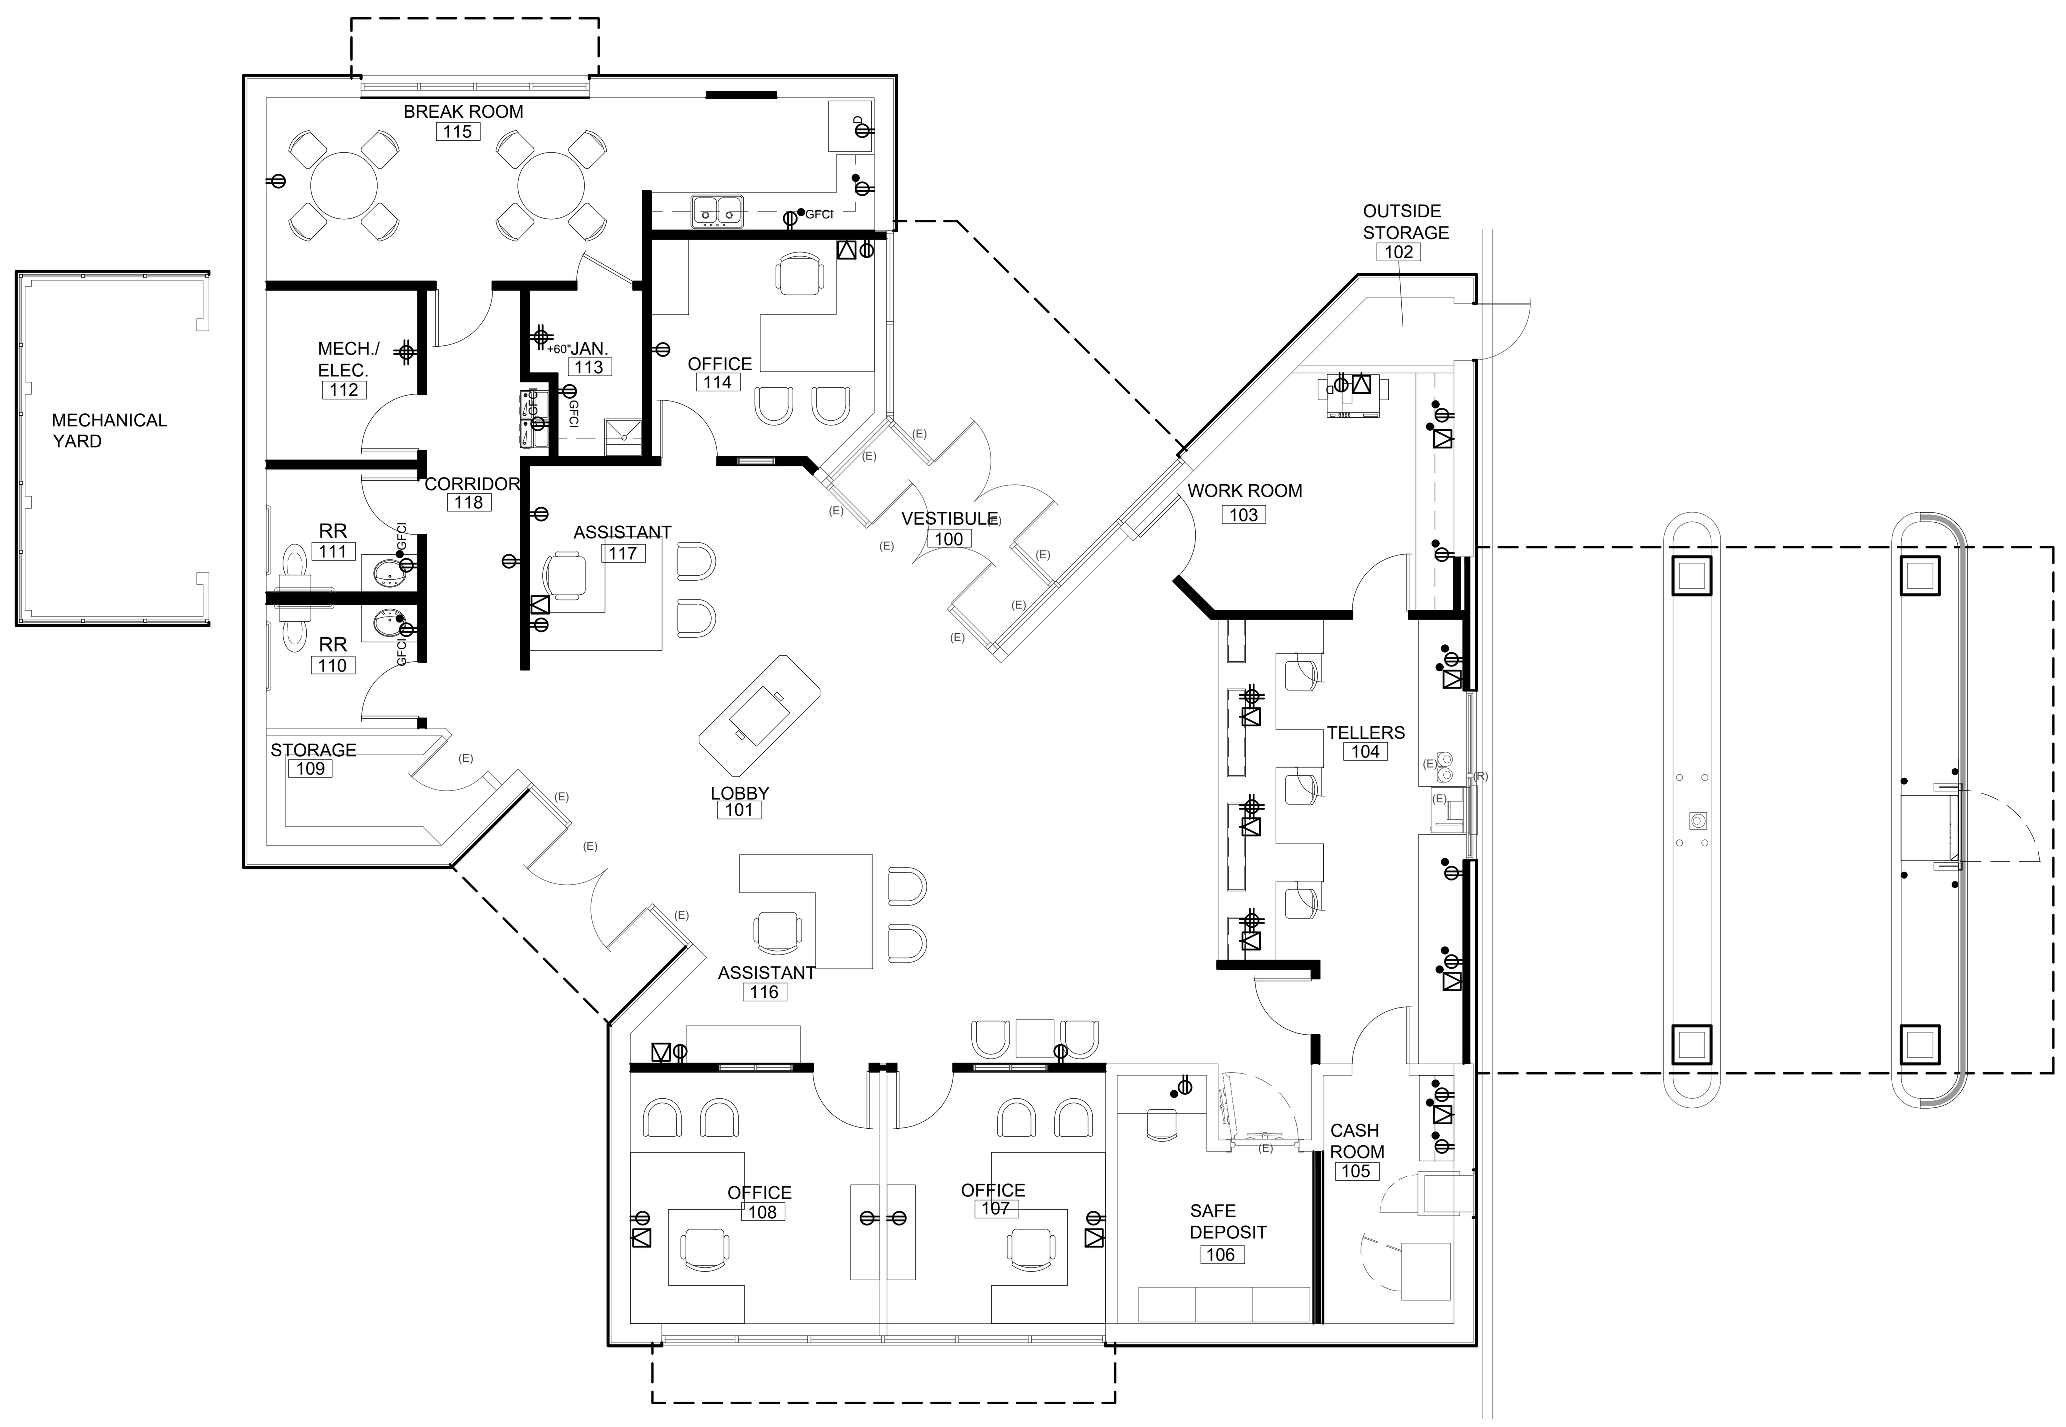

01 FLOOR PLAN
SCALE: 1/8" = 1'-0"

SLI DESIGN, INC.
ARCHITECTURE | DESIGN | CONSTRUCTION.
15810 PARK TEN PLACE, SUITE 300
HOUSTON, TEXAS 77084
713-465-4650
www.sligroup.com

© COPYRIGHT

Sage Capital Bank
Financial Wisdom. Texas Roots.

121 S Magnolia Ave.
Luling, TX 78648

PROJECT NUMBER : 8977

	DATE
ISSUED FOR CLIENT APPROVAL	
ISSUED FOR BIDDING	04.14.26
ISSUED FOR PERMIT	04.14.26
ISSUED FOR CONSTRUCTION	

REVISIONS

MARK	DESCRIPTION	DATE

The information, ideas, designs, details, layouts, techniques, features, arrangements, plans, sequences, dimensions, allowances, tolerances, conceptions, specifications, intentions, technology or embodiments, as illustrated, arranged, displayed, noted, recorded, indicated, represented, disclosed, evidenced, detailed or otherwise reduced to tangible form hereon, either expressly, inherently or by implication, are the confidential and proprietary information of SLI Design, Inc., and shall not be used for any purpose other than the specific project or undertaking identified on the drawing title block or legend for which they are and have been prepared by SLI Design, Inc. Any other reproduction, disclosure or use of any portion of the confidential and proprietary information of SLI Design, Inc., shall be a breach of the obligation of confidence created by the acceptance of this drawing from SLI Design, Inc. for a specific project or Contract. Any copying, duplicating, reproducing, utilization, alteration, modification, revision or change to this drawing, is expressly prohibited unless done with the prior written consent or approval of SLI Design, Inc., and shall not be undertaken without receipt of such prior written approval. This drawing is loaned by SLI Design, Inc., for the limited purpose of complying with a specific Contract. The drawing remains the property of SLI Design, Inc., and shall be returned upon request or completion of the contract, unless specifically authorized by Contract, under which it was loaned.

PRINT DATE Apr 14, 2026 – 9:09am

REGISTERED ARCHITECT
THOMAS B BAKER
14288
STATE OF TEXAS
04.14.26

DRAWING TITLE
ELECTRICAL LAYOUT PLAN

DRAWN BY	CM	SHEET NO.
CHECKED BY	TB	A-13.00
APPROVED BY	TB	