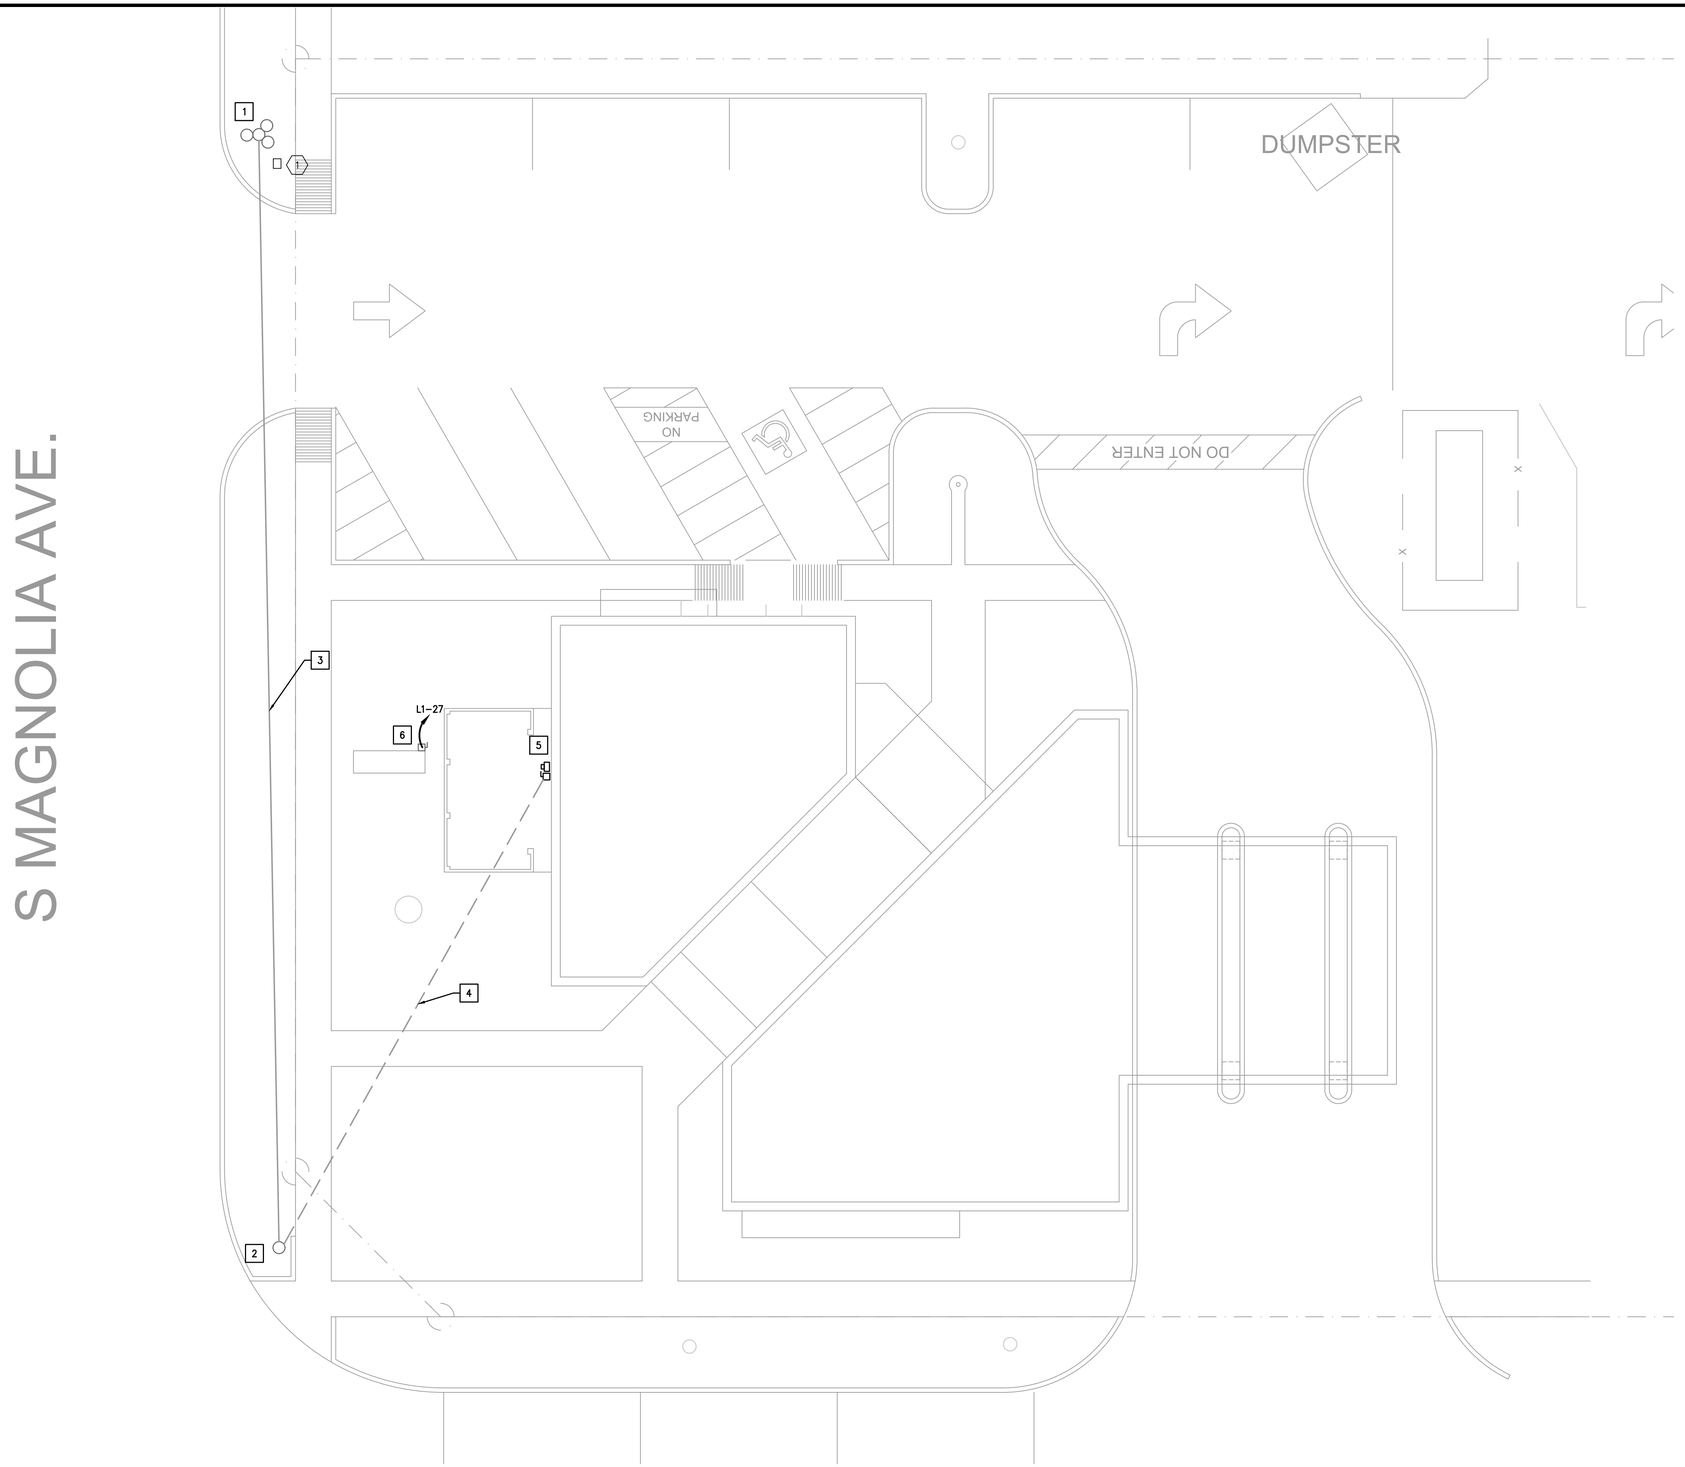

ELECTRICAL KEYED NOTES:

1. EXISTING UTILITY TRANSFORMER POLE.
2. EXISTING UTILITY POWER POLE.
3. EXISTING OVERHEAD POWER LINES.
4. EXISTING UNDERGROUND POWER LINES.
5. ELECTRICAL SERVICE. REFER TO RISER DIAGRAM FOR MORE INFORMATION.
6. PROVIDE POWER FOR EXISTING SIGN. REUSE EXISTING DISCONNECTING MEANS.

PLUMBING KEYED NOTES:

1. EXISTING GAS METER.

01 MEP SITE PLAN
SCALE: 1/8"=1'-0"

SLI DESIGN, INC.
ARCHITECTURE | DESIGN | CONSTRUCTION.
15810 PARK TEN PLACE, SUITE 300
HOUSTON, TEXAS 77084
713-465-4650
www.sligroup.com

© COPYRIGHT

Sage Capital Bank
Financial Wisdom. Texas Roots.
121 S Magnolia Ave.
Luling, TX 78648

E/B/E PROJECT NUMBER: 26026.00

ISSUED FOR CLIENT APPROVAL	DATE
ISSUED FOR BIDDING	
ISSUED FOR PERMIT	04/13/2026
ISSUED FOR CONSTRUCTION	

REVISIONS

MARK	DESCRIPTION	DATE
	PERMIT SET	04/13/2026

STATE OF TEXAS
JOSE M. GUERRERO
154536
REGISTERED PROFESSIONAL ENGINEER
04/13/2026

PRINT DATE

DRAWING TITLE
MEP SITE PLAN

SHEET NO.
MEP-4.00

E/B/E CONSULTING ENGINEERS
Mechanical
Electrical
Plumbing
12603 Southwest Fwy, Ste 170, Stafford, Tx 77477
Tel: (713) 840-0177 / Firm Reg. No: 5638

PM	SETUP	MECH	ELEC	PLBG	CHCK
JG	CC/JG	CC	JG	CC	JG