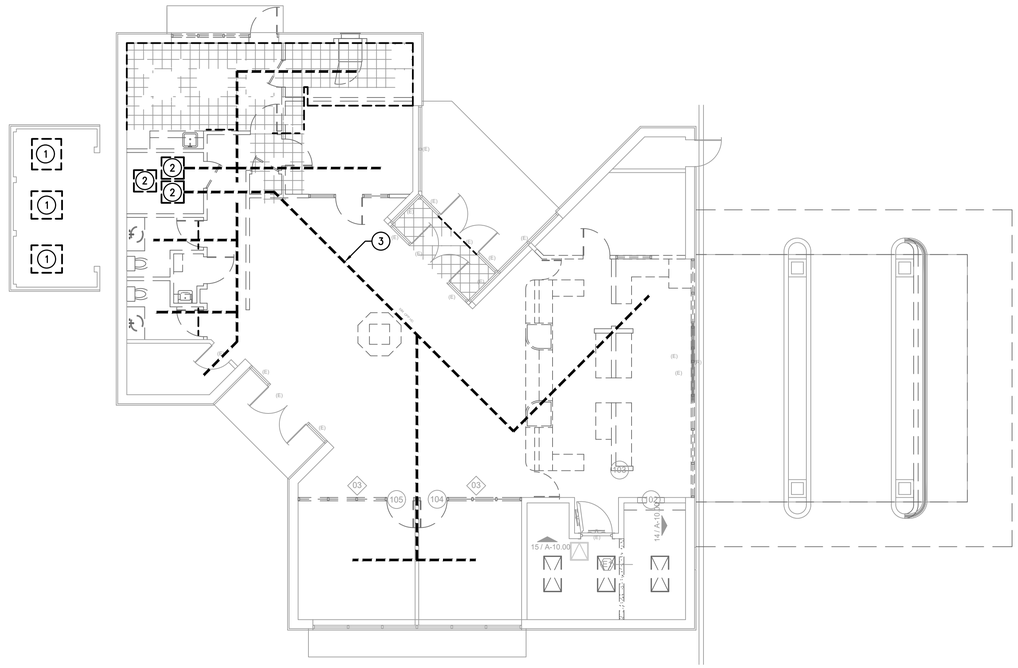

01 MECHANICAL PLAN
SCALE: 1/8"=1'-0"

MECHANICAL KEYED NOTES:

1. DEMOLISH EXISTING CONDENSING UNIT ALONG WITH REFRIGERANT PIPING.
2. DEMOLISH EXISTING AIR HANDLER UNIT ALONG WITH GAS PIPING BACK TO POINT OF USE.
3. DEMOLISH ALL EXISTING DUCTWORK.

SLI DESIGN, INC.

ARCHITECTURE | DESIGN | CONSTRUCTION.

15810 PARK TEN PLACE, SUITE 300
HOUSTON, TEXAS 77084
713-465-4650
www.sligroup.com

© COPYRIGHT

Sage Capital Bank
Financial Wisdom. Texas Roots.

121 S Magnolia Ave.
Luling, TX 78648

E/B/E PROJECT NUMBER: 26026.00

ISSUED FOR CLIENT APPROVAL	DATE
ISSUED FOR BIDDING	
ISSUED FOR PERMIT	04/13/2026
ISSUED FOR CONSTRUCTION	

REVISIONS

MARK	DESCRIPTION	DATE
	PERMIT SET	04/13/2026

JOSE M. GUERRERO
154536
REGISTERED PROFESSIONAL ENGINEER
04/13/2026

PRINT DATE

DRAWING TITLE
MECHANICAL DEMOLITION PLAN

SHEET NO.
M-2.00

E|B|E CONSULTING ENGINEERS
Mechanical
Electrical
Plumbing
12603 Southwest Frwy, Ste 170, Stafford, Tx 77477
Tel: (713) 840-0177 / Firm Reg. No: 5638

PM	SETUP	MECH	ELEC	PLBG	CHCK
JG	CC/JG	CC	JG	CC	JG