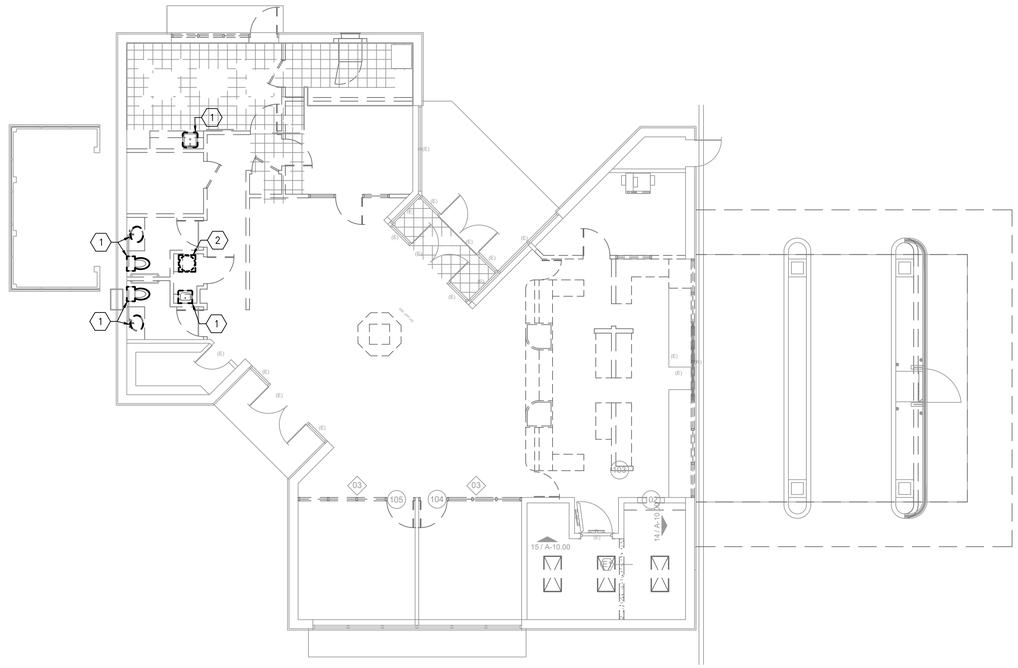

01 PLUMBING DEMOLITION PLAN
SCALE: 1/8"=1'-0"

PLUMBING KEYED NOTES:

1. DEMOLISH EXISTING PLUMBING FIXTURE ALONG WITH PIPING BACK TO POINT OF USE.
2. DEMOLISH EXISTING WATER HEATER ALONG WITH COLD/HOT WATER PIPING BACK TO POINT OF USE.

SLI DESIGN, INC.
ARCHITECTURE | DESIGN | CONSTRUCTION.
15810 PARK TEN PLACE, SUITE 300
HOUSTON, TEXAS 77084
713-465-4650
www.sligroup.com

© COPYRIGHT

Sage Capital Bank
Financial Wisdom. Texas Roots.
121 S Magnolia Ave.
Luling, TX 78648

E/B/E PROJECT NUMBER: 26026.00

ISSUED FOR CLIENT APPROVAL	DATE
ISSUED FOR BIDDING	
ISSUED FOR PERMIT	04/13/2026
ISSUED FOR CONSTRUCTION	

REVISIONS

MARK	DESCRIPTION	DATE
	PERMIT SET	04/13/2026

STATE OF TEXAS
JOSE M. GUERRERO
154536
REGISTERED PROFESSIONAL ENGINEER
04/13/2026

PRINT DATE

DRAWING TITLE
PLUMBING DEMOLITION PLAN

SHEET NO.
P-2.00

E B E CONSULTING ENGINEERS Mechanical Electrical Plumbing
12603 Southwest Frwy, Ste 170, Stafford, Tx 77477
Tel: (713) 840-0177 / Firm Reg. No: 5638

PM	SETUP	MECH	ELEC	PLBG	CHCK
JG	CC/JG	CC	JG	CC	JG