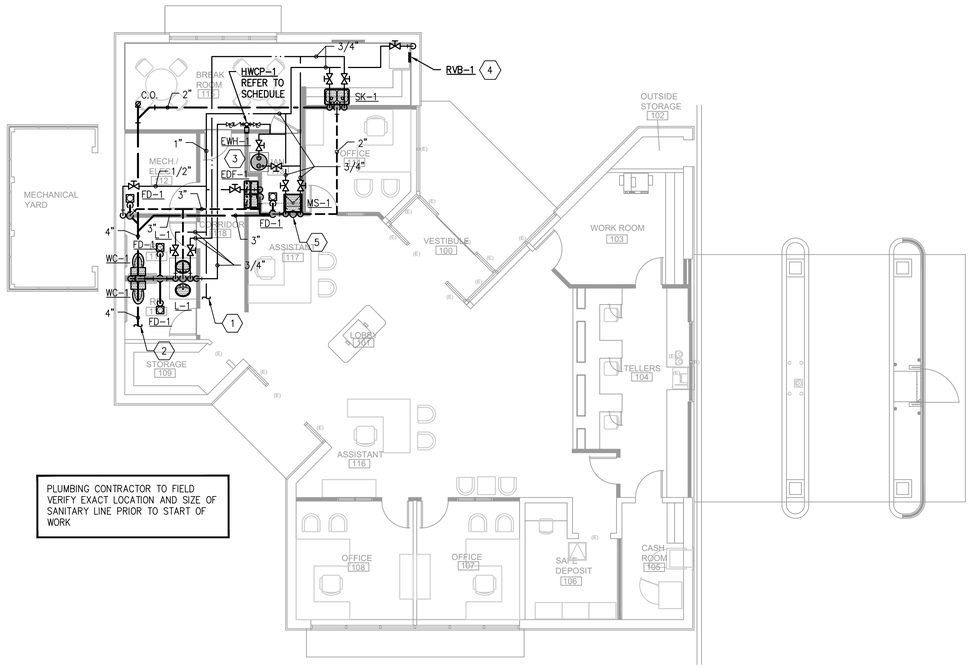

PLUMBING CONTRACTOR TO FIELD VERIFY EXACT LOCATION AND SIZE OF SANITARY LINE PRIOR TO START OF WORK

01 PLUMBING PLAN
SCALE: 1/8"=1'-0"

PLUMBING KEYED NOTES:

1. CONNECT NEW 1" COLD WATER TO EXISTING WATER ABOVE CEILING. VERIFY SIZE AND LOCATION PRIOR TO START OF WORK.
2. CONNECT NEW 4" WASTE TO EXISTING WASTE BELOW SLAB. VERIFY SIZE AND LOCATION PRIOR TO START OF WORK.
3. NEW WATER HEATER VIA WALL MOUNTED BRACING. COORDINATE WITH MEP IN THE AREA. REFER TO DETAILS.
4. REFRIGERATOR BY OTHERS – PLUMBING CONTRACTOR TO PROVIDE COLD WATER CONNECTION CONSISTING OF 1/2" X 3/8" ANGLE PATTERN COMPRESSION STOP 12" A.F.F. (RVB-1)
5. CONNECT NEW 2" VENT TO EXISTING VENT RISER ABOVE CEILING. VERIFY SIZE AND LOCATION PRIOR TO START OF WORK.

SLI DESIGN, INC.
ARCHITECTURE | DESIGN| CONSTRUCTION.
15810 PARK TEN PLACE, SUITE 300
HOUSTON, TEXAS 77084
713-465-4650
www.sligroup.com
© COPYRIGHT

Sage Capital Bank
Financial Wisdom. Texas Roots.
121 S Magnolia Ave.
Luling, TX 78648

E/B/E PROJECT NUMBER - 26026.00

	DATE
ISSUED FOR CLIENT APPROVAL	
ISSUED FOR BIDDING	
ISSUED FOR PERMIT	04/13/2026
ISSUED FOR CONSTRUCTION	

REVISIONS

MARK	DESCRIPTION	DATE
	PERMIT SET	04/13/2026

JOSE M. GUERRERO
154536
LICENSED PROFESSIONAL ENGINEER
STATE OF TEXAS
04/13/2026

PRINT DATE

DRAWING TITLE
PLUMBING PLAN

SHEET NO.
P-3.00

E|B|E CONSULTING ENGINEERS Mechanical Electrical Plumbing
12603 Southwest Frwy, Ste 170, Stafford, Tx 77477
Tel: (713) 840-0177 / Firm Reg. No: 5638

PM	SETUP	MECH	ELEC	PLBG	CHCK
JG	CC/JG	CC	JG	CC	JG