GENERAL NOTES

1. ALL DIMENSIONS ARE APPROXIMATE AND SHALL BE FIELD VERIFIED. REFERENCE PARTITION TYPES ON A-1.10 AND A-3.00.
2. ANY FIRE EXTINGUISHERS SHALL BE SAVED AND RELOCATED. VERIFY CONDITION AND CHARGE LEVEL. RECHARGE EXISTING EXTINGUISHERS AS REQUIRED.
3. NOTIFY ARCHITECT OF ANY DISCREPANCIES BETWEEN THESE PLANS AND AS-BUILT CONDITIONS.

LEGEND

- EXISTING PARTITIONS TO REMAIN
- PARTITIONS TO BE DEMOLISHED

KEYED NOTES

01 SAW CUT SLAB THIS AREA AS REQUIRED FOR THE INSTALLATION OF NEW PLUMBING FIXTURES AND UNDERSLAB PLUMBING. RE: PLUMBING DRAWINGS.

02 CAREFULLY REMOVE EXISTING LOBBY WALL THIS LOCATION FOR INSTALLATION OF NEW HERCULITE DOOR. RE: A-1.00

03 EXISTING STOREFRONT DOOR, SIDELIGHTS, AND TRANSOM TO REMAIN. PROTECT FROM DAMAGE DURING DEMOLITION AND CONSTRUCTION.

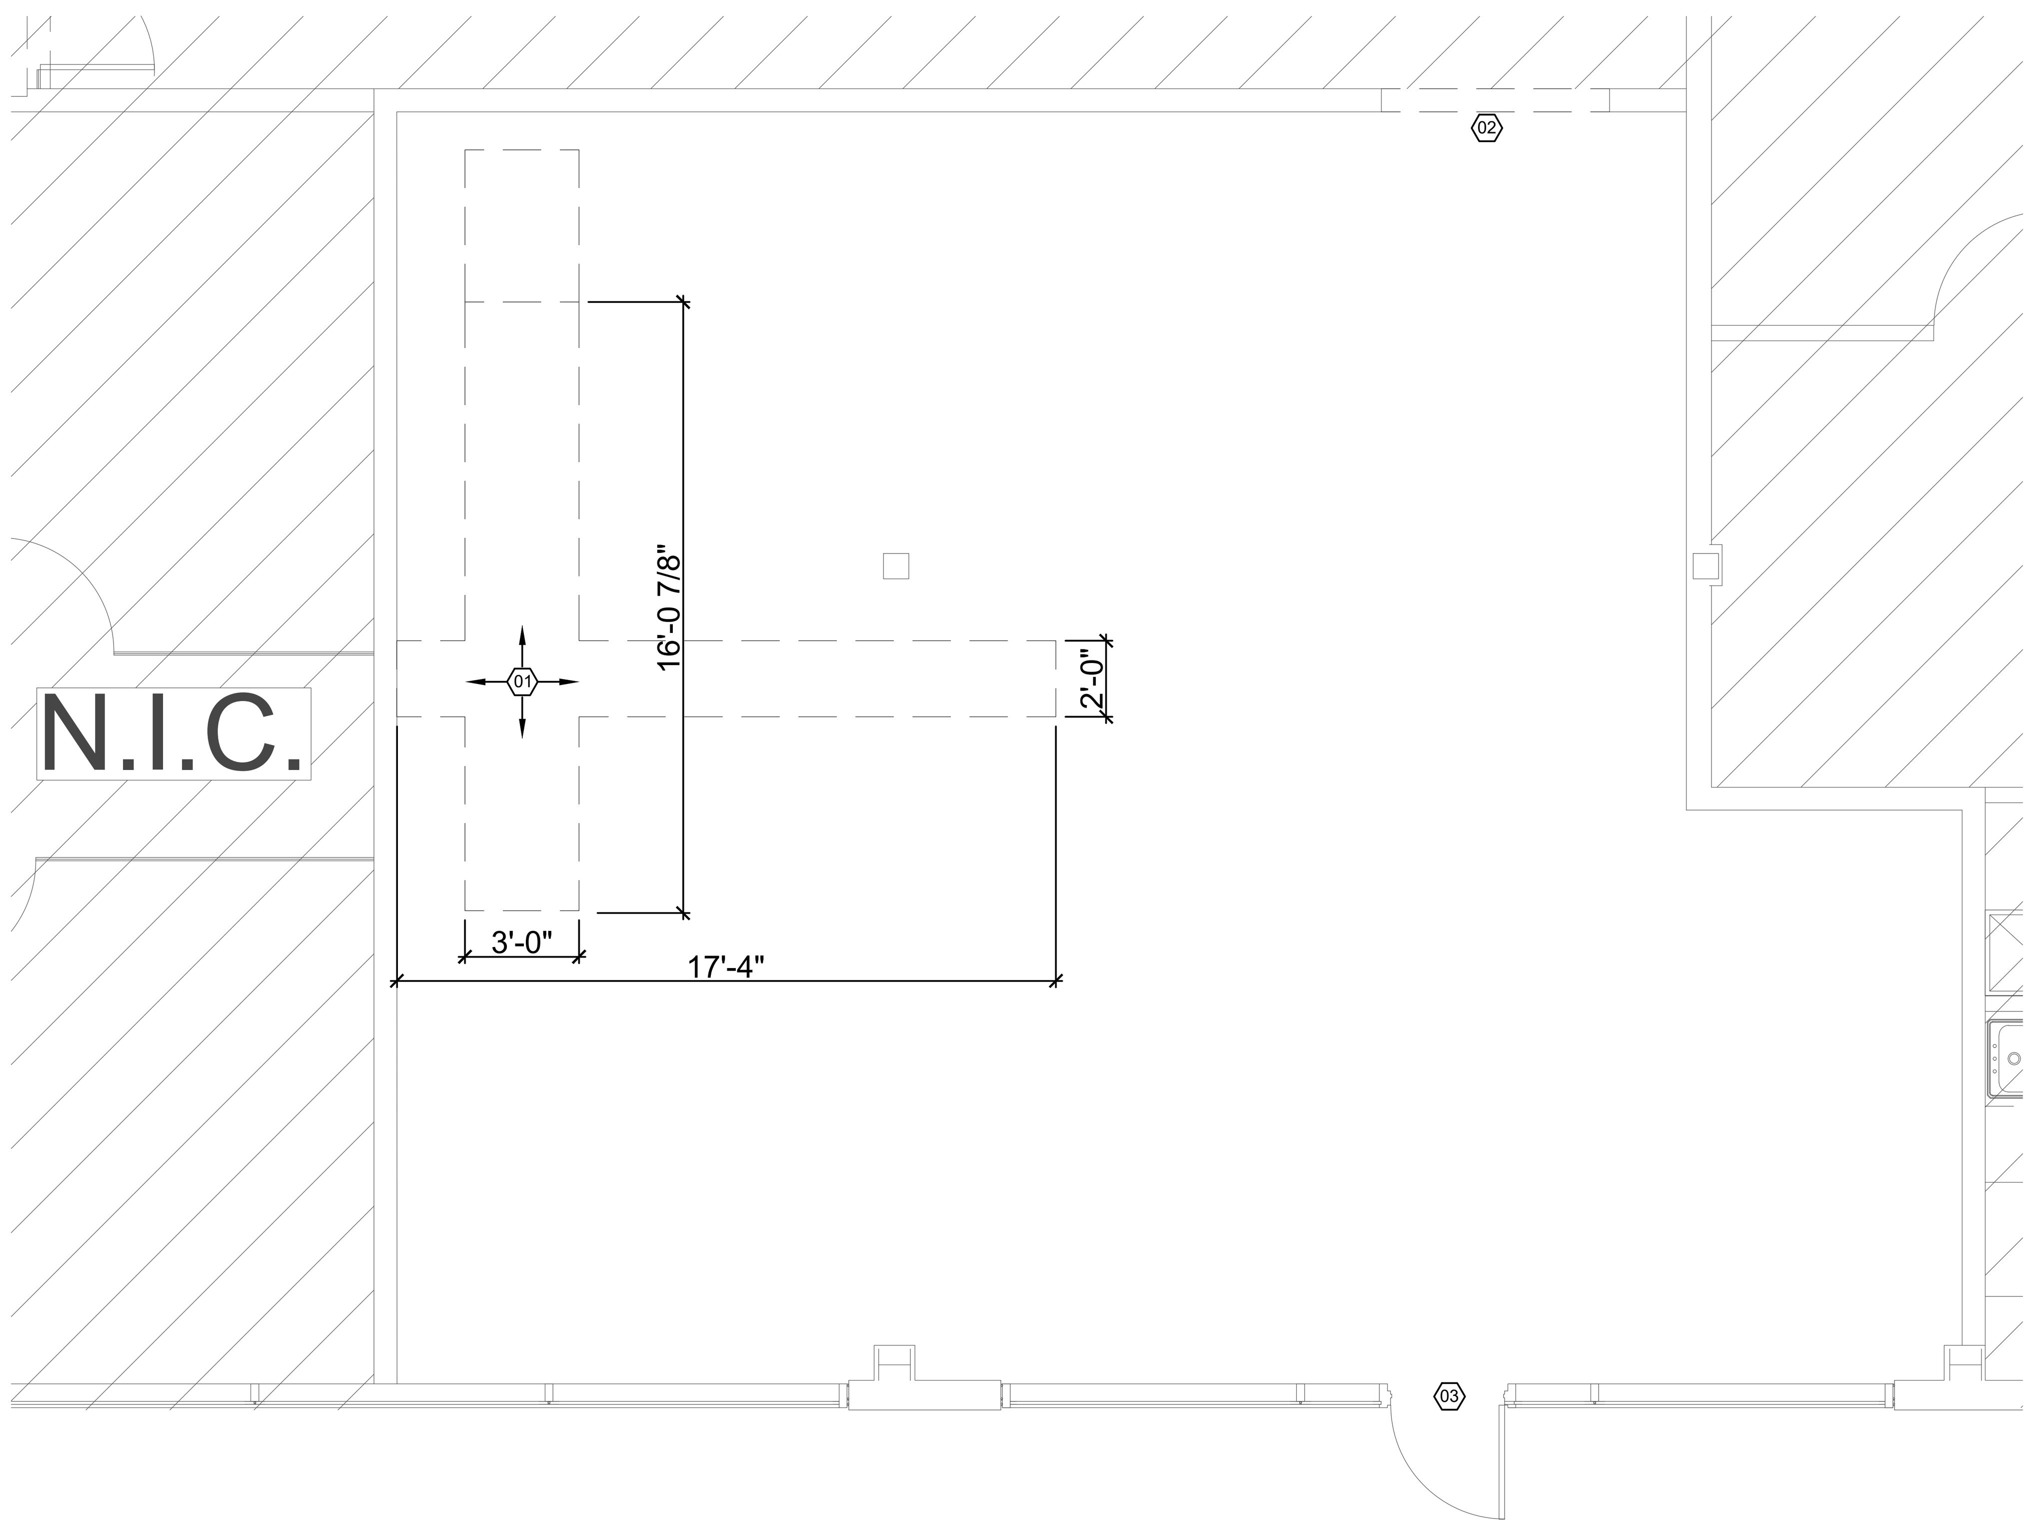

01 FLOOR PLAN
SCALE: 1/4" = 1'-0"

SLI DESIGN, INC.
ARCHITECTURE | DESIGN | CONSTRUCTION.
15810 PARK TEN PLACE, SUITE 300
HOUSTON, TEXAS 77084
713-465-4650
www.sligroup.com

© COPYRIGHT

BAGEL BEE

400 W. DAVIS, SUITE 110
CONROE, TX 77301

PROJECT NUMBER : 8981

	DATE
ISSUED FOR CLIENT APPROVAL	
ISSUED FOR BIDDING	05/11/26
ISSUED FOR PERMIT	05/11/26
ISSUED FOR CONSTRUCTION	

REVISIONS

MARK	DESCRIPTION	DATE

The information, ideas, designs, details, layouts, techniques, features, arrangements, plans, sequences, dimensions, allowances, tolerances, conceptions, specifications, intentions, technology or embodiments, as illustrated, arranged, displayed, noted, recorded, indicated, represented, disclosed, evidenced, detailed or otherwise reduced to tangible form hereon, either expressly, inherently or by implication, are the confidential and proprietary information of SLI Design, Inc., and shall not be used for any purpose other than the specific project or undertaking identified on the drawing title block or legend for which they are and have been prepared by SLI Design, Inc. Any other reproduction, disclosure or use of any portion of the confidential and proprietary information of SLI Design, Inc., shall be a breach of the obligation of confidence created by the acceptance of this drawing from SLI Design, Inc. for a specific project or Contract. Any copying, duplicating, reproducing, utilization, alteration, modification, revision or change to this drawing, is expressly prohibited unless done with the prior written consent or approval of SLI Design, Inc., and shall not be undertaken without receipt of such prior written approval. This drawing is loaned by SLI Design, Inc., for the limited purpose of complying with a specific Contract. The drawing remains the property of SLI Design, Inc., and shall be returned upon request or completion of the contract, unless specifically authorized by Contract, under which it was loaned.

PRINT DATE May 08, 2026 – 2:37pm

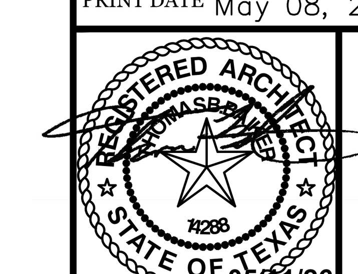

05/11/26

DRAWING TITLE
FLOOR PLAN - DEMOLITION

DRAWN BY CM
CHECKED BY TB
APPROVED BY TB
SHEET NO. D-1.00