GENERAL NOTES:

1. NOTIFY ARCHITECT OF ANY DISCREPANCIES AND/OR OMISSIONS.
2. ALL CEILING GRIDS SHALL BE CENTERED IN ROOM UNLESS OTHERWISE SPECIFIED
3. CEILING HEIGHTS TO BE 9'-0" A.F.F. UNLESS OTHERWISE SPECIFIED

CEILING LEGEND

SYMBOL	DESCRIPTION
	2'X2' CERTAINTEED SAND MICO TEGULAR CEILING TILE WITH 15/16" WHITE GRID. MATCH BLDG. STD. IN CORRIDOR 001
	2'X2' CERTAINTEED SYMPHONY f TEGULAR CEILING TILE WITH 15/16" EASY STAB WHITE GRID.
	TAPED, FLOATED, TEXTURED, AND PAINTED 5/8" GYPSUM WALLBOARD CEILING/SOFFIT
XX'- X" A.F.F.	INDICATES CEILING HEIGHT

LIGHTING LEGEND

SYMBOL	DESCRIPTION
	2'x4' RECESSED ACRYLIC LENS LED FIXTURE; RE:ELECTRICAL DRAWINGS
	2'x4' RECESSED ACRYLIC LENS LED FIXTURE WITH EMERGENCY BACKUP; RE:ELECTRICAL DRAWINGS
	2'x2' RECESSED ACRYLIC LENS LED FIXTURE; RE:ELECTRICAL DRAWINGS
	LED PENDANT LIGHTING; RE:ELECTRICAL DRAWINGS
	RECESSED 4" CAN LIGHT FIXTURE; RE:ELECTRICAL DRAWINGS

KEYED NOTES:

01 AT LOCATION OF TENANT PROVIDED COOLER, PROVIDE GYP. BD. FURRDOWN TO TOP OF COOLER IF COOLER DOES NOT EXCEED 8'-2" IN HEIGHT.

02 OPENINGS IN CEILING FOR TENANT PROVIDED OVEN VENTS SHOWN THIS LOCATION ARE APPROXIMATE AND WILL NEED TO BE FIELD VERIFIED.

03 TENANT PROVIDED COMMERCIAL VENT HOOD.

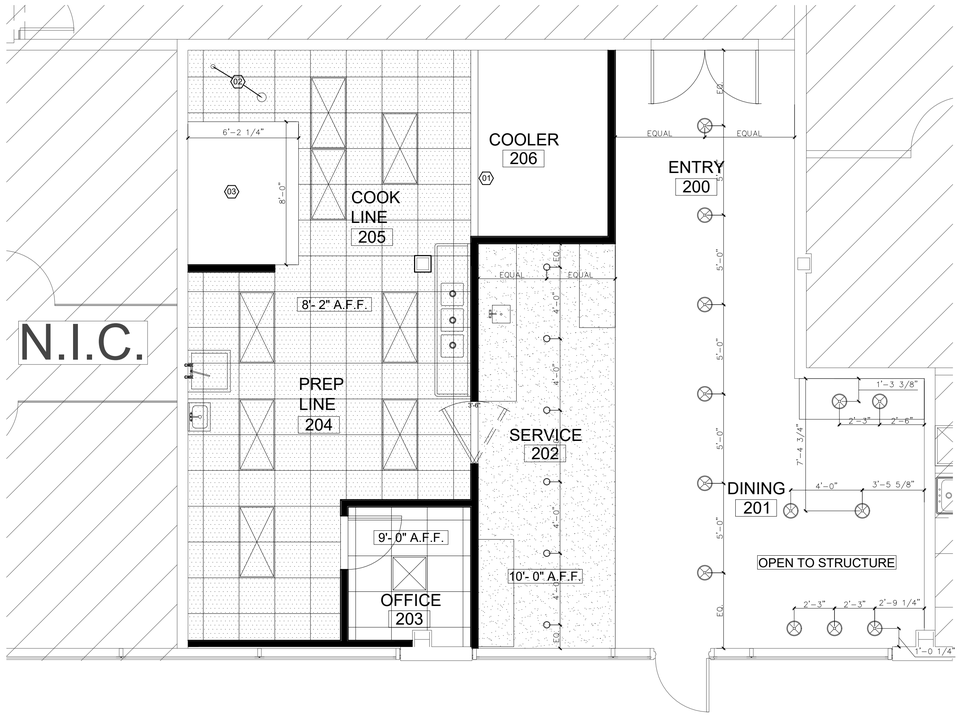

01 FLOOR PLAN
SCALE: 1/4" = 1'-0"

SLI DESIGN, INC.
ARCHITECTURE | DESIGN | CONSTRUCTION.
15810 PARK TEN PLACE, SUITE 300
HOUSTON, TEXAS 77084
713-465-4650
www.sligroup.com

© COPYRIGHT

BAGEL BEE

400 W. DAVIS, SUITE 110
CONROE, TX 77301

PROJECT NUMBER: 8981

	DATE
ISSUED FOR CLIENT APPROVAL	
ISSUED FOR BIDDING	05/11/26
ISSUED FOR PERMIT	05/11/26
ISSUED FOR CONSTRUCTION	

REVISIONS

MARK	DESCRIPTION	DATE

The information, ideas, designs, details, layouts, techniques, features, arrangements, plans, sequences, dimensions, allowances, tolerances, conceptions, specifications, intentions, technology or embodiments, as illustrated, arranged, displayed, noted, recorded, indicated, represented, disclosed, evidenced, detailed or otherwise reduced to tangible form hereon, either expressly, inherently or by implication, are the confidential and proprietary information of SLI Design, Inc., and shall not be used for any purpose other than the specific project or undertaking identified on the drawing title block or legend for which they are and have been prepared by SLI Design, Inc. Any other reproduction, disclosure or use of any portion of the confidential and proprietary information of SLI Design, Inc., shall be a breach of the obligation of confidence created by the acceptance of this drawing from SLI Design, Inc. for a specific project or Contract. Any copying, duplicating, reproducing, utilization, alteration, modification, revision or change to this drawing, is expressly prohibited unless done with the prior written consent or approval of SLI Design, Inc., and shall not be undertaken without receipt of such prior written approval. This drawing is loaned by SLI Design, Inc., for the limited purpose of complying with a specific Contract. The drawing remains the property of SLI Design, Inc., and shall be returned upon request or completion of the contract, unless specifically authorized by Contract, under which it was loaned.

PRINT DATE May 08, 2026 – 2:39pm

REGISTERED ARCHITECT
STATE OF TEXAS
05/11/26

DRAWING TITLE
REFLECTED CEILING PLAN

DRAWN BY	CM	SHEET NO.
CHECKED BY	TB	A-4.00
APPROVED BY	TB	