


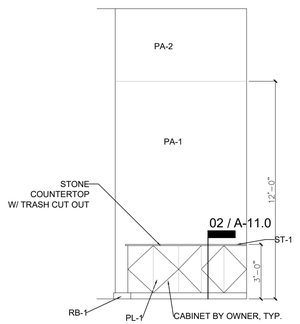





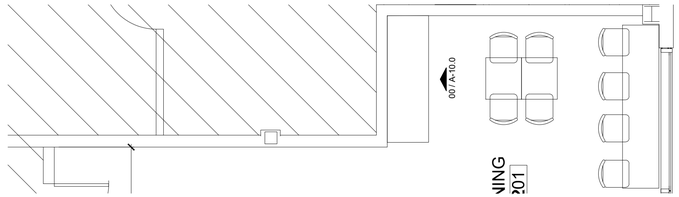


6 DINING NORTH ELEVATION
SCALE: 1/4"=1'-0"

5 DINING EAST ELEVATION
SCALE: 1/4"=1'-0"

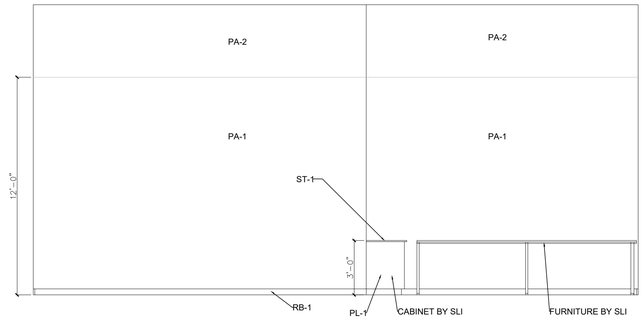











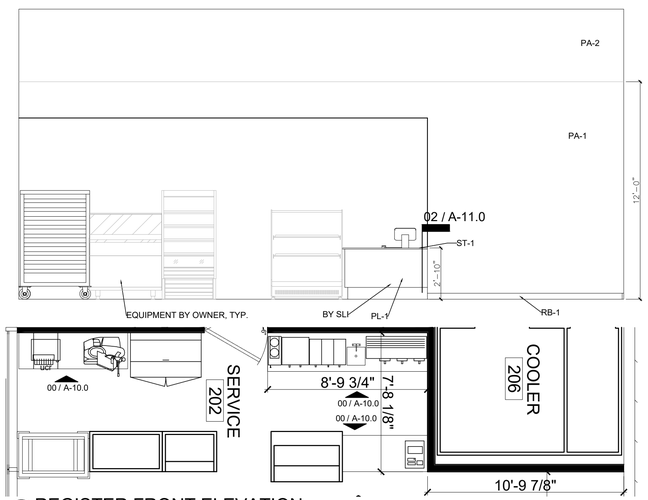


4 REGISTER FRONT ELEVATION
SCALE: 1/4"=1'-0"

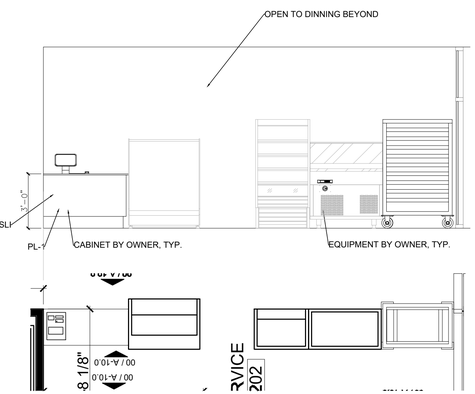3 REGISTER REAR ELEAVATION
SCALE: 1/4"=1'-0"

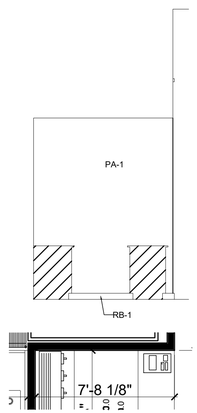2 SERVING NORTHWALL ELEVATION
SCALE: 1/4"=1'-0"

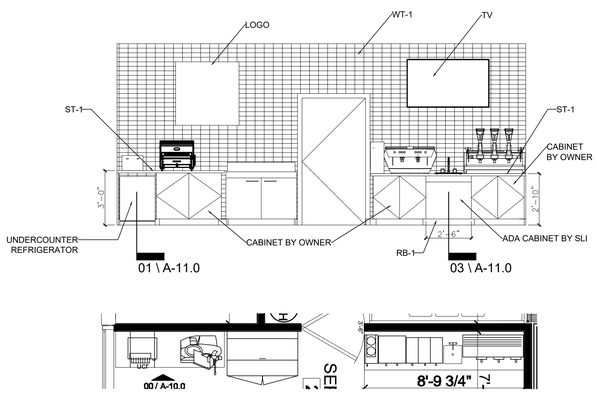1 SERVING BACKWALL ELEVATION
SCALE: 1/4"=1'-0"


SLI DESIGN, INC.

ARCHITECTURE PLANNING INTERIOR DESIGN

15810 PARK TEN PLACE, SUITE 300
HOUSTON, TEXAS 77084
713-465-4650
www.sligroup.com


© COPYRIGHT

# BAGEL BEE

400 W. DAVIS, SUITE 110
CONROE, TX 77301

PROJECT NUMBER : 8981

| ISSUED FOR CLIENT APPROVAL | DATE |
|---|---|
| ISSUED FOR BIDDING | 04/30/26 |
| ISSUED FOR PERMIT | 04/30/26 |
| ISSUED FOR CONSTRUCTION | |

REVISIONS

| MARK | DESCRIPTION | DATE |
|---|---|---|
| | | |
| | | |
| | | |
| | | |
| | | |
| | | |
| | | |
| | | |
| | | |
| | | |
| | | |
| | | |

The information, ideas, designs, details, layouts, techniques, features, arrangements, plans, sequences, dimensions, allowances, tolerances, conceptions, specifications, intentions, technology or embodiments, as illustrated, arranged, displayed, noted, recorded, indicated, represented, disclosed, evidenced, detailed or otherwise reduced to tangible form hereon, either expressly, inherently or by implication, are the confidential and proprietary information of SLI Design, Inc., and shall not be used for any purpose other than the specific project or undertaking identified on the drawing title block or legend for which they are and have been prepared by SLI Design, Inc. Any other reproduction, disclosure or use of any portion of the confidential and proprietary information of SLI Design, Inc., shall be a breach of the obligation of confidence created by the acceptance of this drawing from SLI Design, Inc. for a specific project or Contract. Any copying, duplicating, reproducing, utilization, alteration, modification, revision or change to this drawing, is expressly prohibited unless done with the prior written consent or approval of SLI Design, Inc., and shall not be undertaken without receipt of such prior written approval. This drawing is loaned by SLI Design, Inc., for the limited purpose of complying with a specific Contract. The drawing remains the property of SLI Design, Inc., and shall be returned upon request or completion of the contract, unless specifically authorized by Contract, under which it was loaned.

PRINT DATE May 10, 2026 – 2:39pm

04/30/26

DRAWING TITLE
INTERIOR ELEVATIONS

| DRAWN BY | XX |
|---|---|
| CHECKED BY | XX |
| APPROVED BY | XX |

SHEET NO.
A-10.00