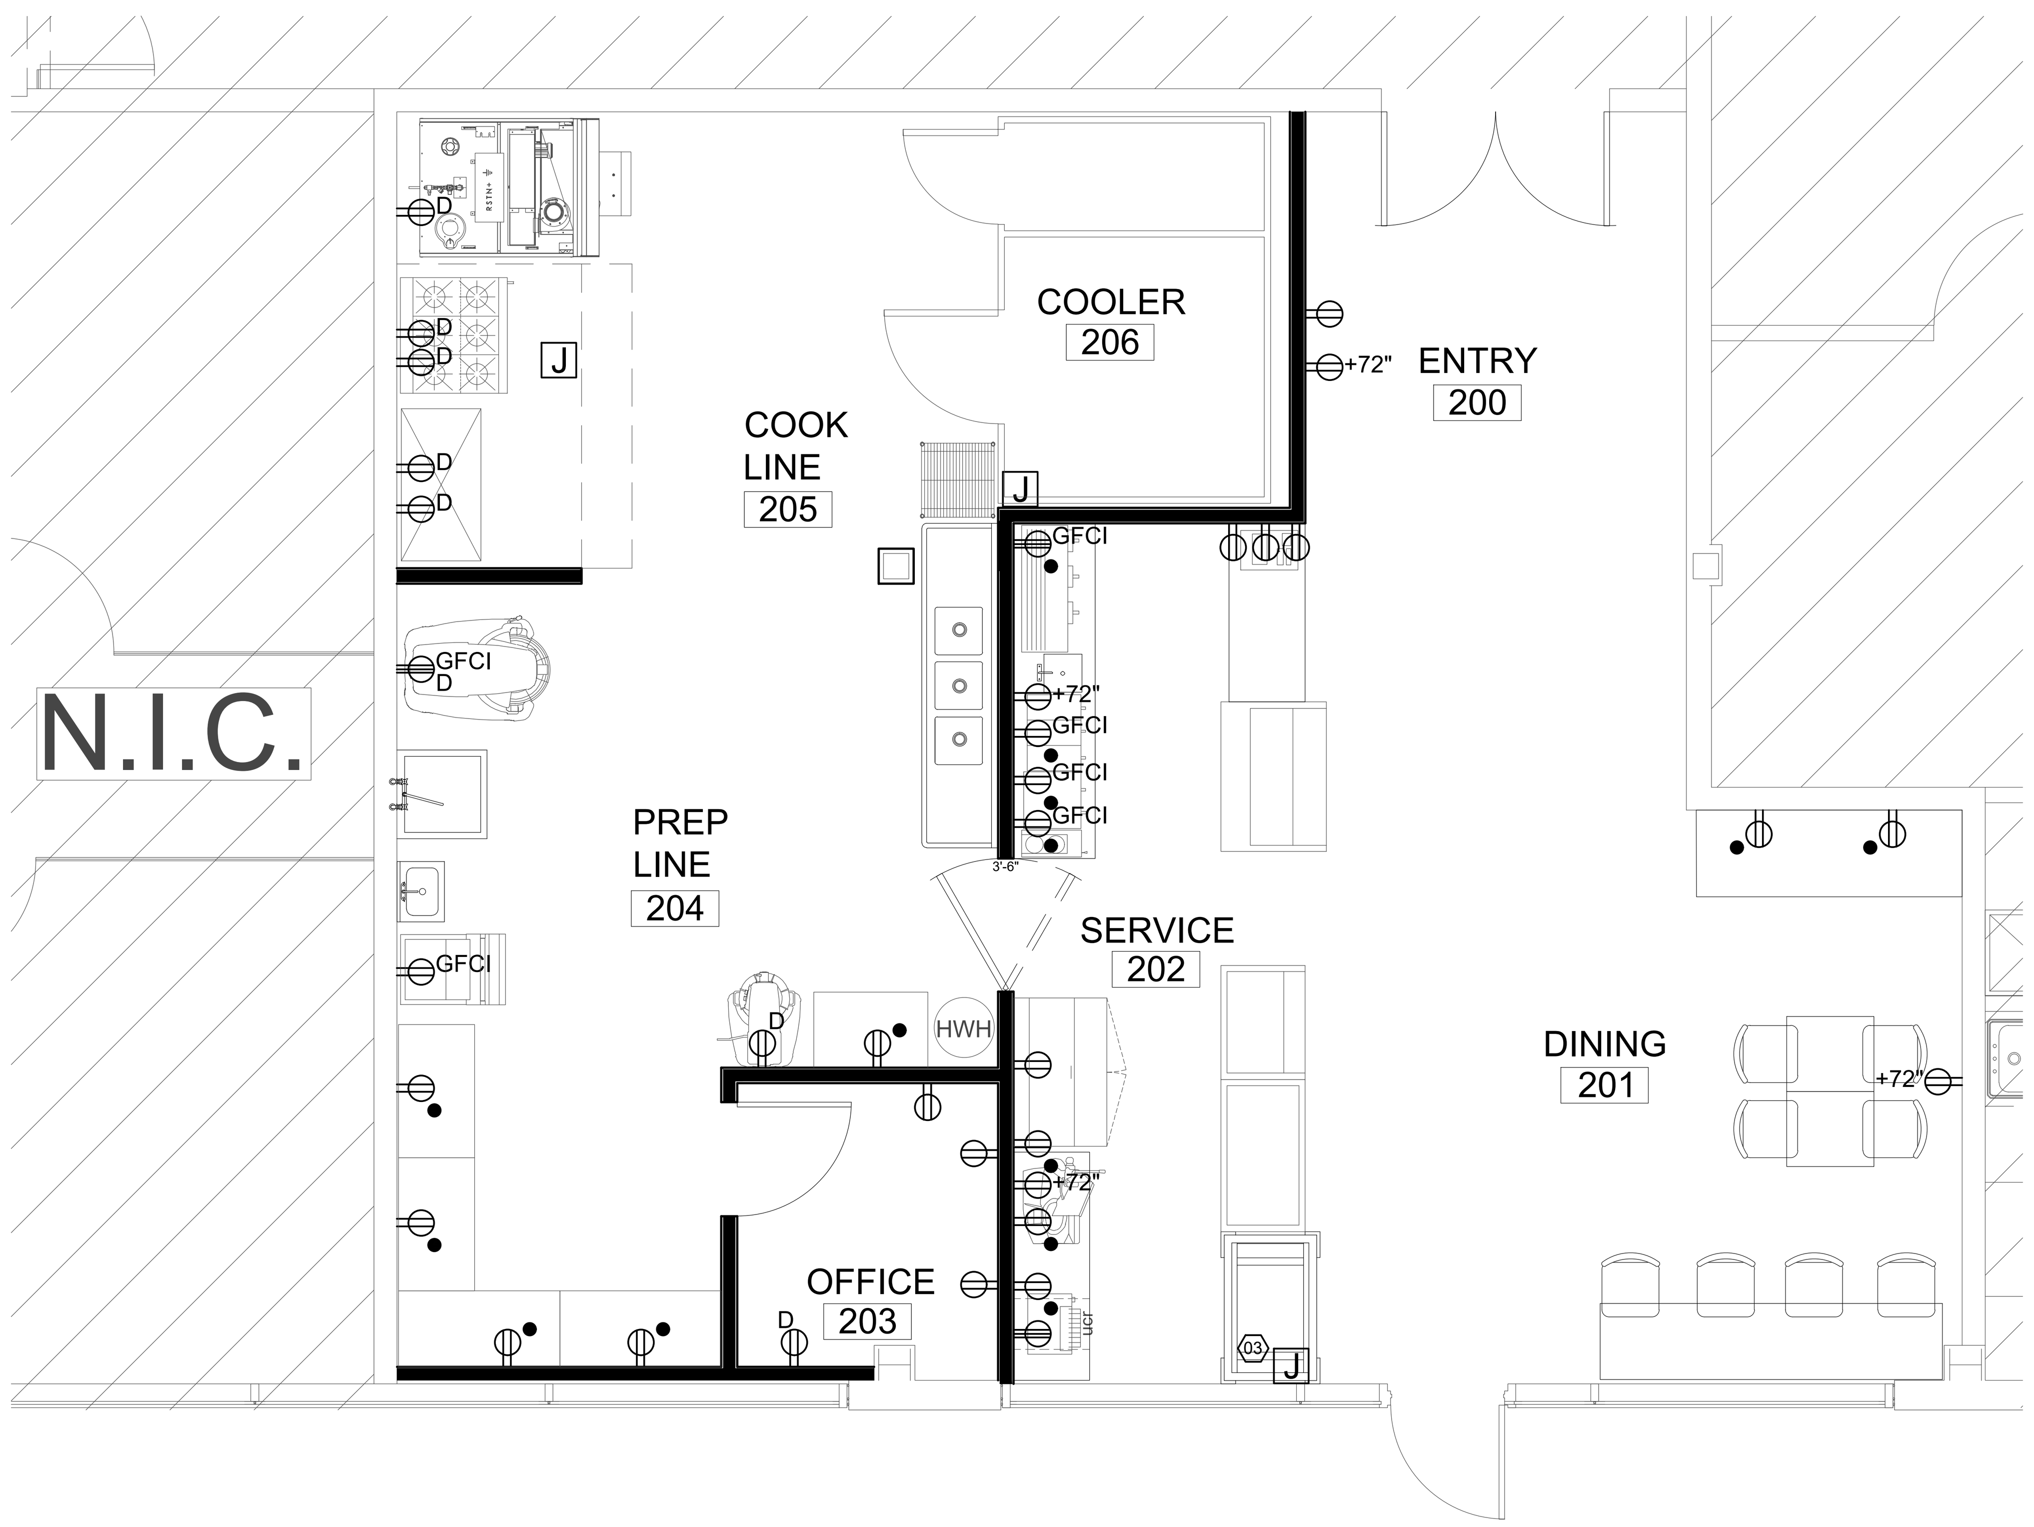

01 FLOOR PLAN
SCALE: 1/4" = 1'-0"

GENERAL NOTES:
1. ALL OUTLETS/RECEPTACLES TO BE MOUNTED VERTICALLY @ 15" A.F.F. U.N.O.
2. ALL OUTLETS/RECEPTACLES MOUNTED ABOVE COUNTER HEIGHT TO BE MOUNTED HORIZONTALLY
3. OUTLET/RECEPTACLE PLATE; COLOR: WHITE

ELECTRICAL LEGEND	
	DUPLEX WALL RECEPTACLE
D	DEDICATED DUPLEX WALL RECEPTACLE
GFCI	DUPLEX WALL RECEPTACLE, GROUND FAULT INTERCEPT
	QUADPLEX WALL RECEPTACLE
	DUPLEX WALL RECEPTACLE MOUNTED ABOVE COUNTER
D	DEDICATED DUPLEX WALL RECEPTACLE MOUNTED ABOVE COUNTER
GFCI	DUPLEX WALL RECEPTACLE, GROUND FAULT INTERCEPT MOUNTED ABOVE COUNTER
	QUADPLEX WALL RECEPTACLE MOUNTED ABOVE COUNTER
	FLOOR BOX WITH QUADPLEX AND RJ-45
	DATA BOX WITH (1) PHONE LINE AND (1) RJ-45
2	DATA BOX WITH (1) PHONE LINE AND (1) RJ-45
SM	SOFFIT MOUNTED WEATHERPROOF DUPLEX RECEPTACLE
WP	EXTERIOR WEATHERPROOF DUPLEX RECEPTACLE
C	CABLE TV
J	JUNCTION BOX

KEYED NOTES:

01 PROVIDE J-BOX ABOVE CEILING FOR POWER TO TENANT PROVIDED COOLER. RE: MEP DWGS.

02 PROVIDE J-BOX ABOVE CEILING FOR POWER TO TENANT PROVIDED COMMERCIAL VENT HOOD. RE: MEP DWGS.

03 PROVIDE J-BOX AT FLOOR FOR POWER TO TENANT PROVIDED DISPLAY CASES. RE: MEP DWGS. J-MOLD TO BE RUN FROM WALL TO J-BOX ALONG SILL MULLION.

EQUIPMENT SCHEDULE		
	LFR-FOX COMPACT ROTATING RACK OVEN MODEL: LFR-FOX-15G	PROVIDED BY TENANT
	36" RANGE WITH 36" SALAMANDER ABOVE	PROVIDED BY TENANT
	48" CHEF BASE AND GRIDDLE	PROVIDED BY TENANT
	LARGE FLOOR STAND MIXER	PROVIDED BY TENANT
	30 QUART PLANETARY FLOOR MIXER MODEL: SP30	PROVIDED BY TENANT
	SCOTSMAN UNDERCOUNTER UN1215 - 120 LB NUGGET ICE MACHINE	PROVIDED BY TENANT
	MAINSTREET EQUIPMENT MODEL: MS-PT-48 48" STANDARD TOP 2 DOOR REFRIGERATED PREP TABLE	PROVIDED BY TENANT
	CENTERLINE SLICER MODEL: EDGE13	PROVIDED BY TENANT
	MOTAK CONVEYER TOASTER MODEL: CT10	PROVIDED BY TENANT
	RANCILIO CLASSE 7 USB TRADITIONAL ESPRESSO MACHINE	PROVIDED BY TENANT
	CHILLED DRINK DISPENSER	PROVIDED BY TENANT
	BUNN DUAL COFFEE MAKER	PROVIDED BY TENANT
	BUNN AXIOM SINGLE COFFEE MAKER	PROVIDED BY TENANT
	POINT OF SALE TERMINAL	PROVIDED BY TENANT
	GRAB-N-GO DISPLAY CASE	PROVIDED BY TENANT
	REFRIGERATED DISPLAY CASE	PROVIDED BY TENANT
	"BAGEL BOX" DISPLAY CASE	PROVIDED BY TENANT

©
SLI DESIGN, INC.
ARCHITECTURE | DESIGN | CONSTRUCTION.
15810 PARK TEN PLACE, SUITE 300
HOUSTON, TEXAS 77084
713-465-4650
www.sligroup.com
© COPYRIGHT

BAGEL BEE

400 W. DAVIS, SUITE 110
CONROE, TX 77301

PROJECT NUMBER: 8981

	DATE
ISSUED FOR CLIENT APPROVAL	
ISSUED FOR BIDDING	05/11/26
ISSUED FOR PERMIT	05/11/26
ISSUED FOR CONSTRUCTION	

REVISIONS

MARK	DESCRIPTION	DATE

The information, ideas, designs, details, layouts, techniques, features, arrangements, plans, sequences, dimensions, allowances, tolerances, conceptions, specifications, intentions, technology or embodiments, as illustrated, arranged, displayed, noted, recorded, indicated, represented, disclosed, evidenced, detailed or otherwise reduced to tangible form hereon, either expressly, inherently or by implication, are the confidential and proprietary information of SLI Design, Inc., and shall not be used for any purpose other than the specific project or undertaking identified on the drawing title block or legend for which they are and have been prepared by SLI Design, Inc. Any other reproduction, disclosure or use of any portion of the confidential and proprietary information of SLI Design, Inc., shall be a breach of the obligation of confidence created by the acceptance of this drawing from SLI Design, Inc. for a specific project or Contract. Any copying, duplicating, reproducing, utilization, alteration, modification, revision or change to this drawing, is expressly prohibited unless done with the prior written consent or approval of SLI Design, Inc., and shall not be undertaken without receipt of such prior written approval. This drawing is loaned by SLI Design, Inc., for the limited purpose of complying with a specific Contract. The drawing remains the property of SLI Design, Inc., and shall be returned upon request or completion of the contract, unless specifically authorized by Contract, under which it was loaned.

PRINT DATE May 08, 2026 – 2:37pm

REGISTERED ARCHITECT
STATE OF TEXAS
05/11/26

DRAWING TITLE
ELECTRICAL LAYOUT PLAN

DRAWN BY	CM	SHEET NO.
CHECKED BY	TB	A-13.00
APPROVED BY	TB	