GENERAL NOTES

1. ALL SIGNAGE SHOWN ON THIS PAGE SHALL BE ON A SEPARATE PERMIT.
2. SUBMITTALS REQUIRED FOR ALL SIGNAGE.
3. SIGNAGE SHALL MEET ALL OWNER GUIDELINES AND HAVE OWNER/TENANT APPROVAL BEFORE FABRICATION.

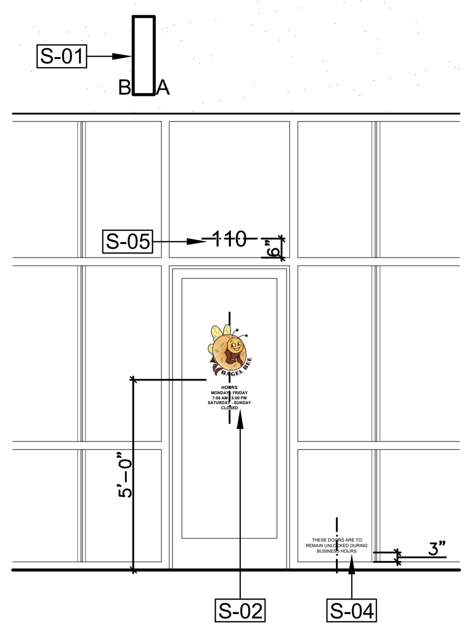

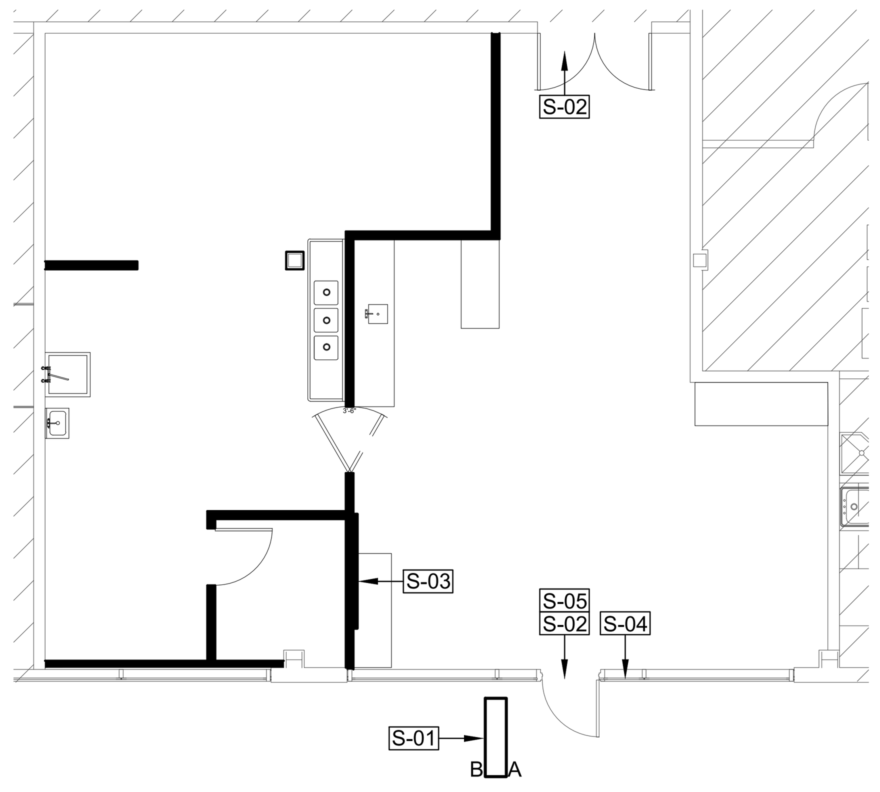

15 REFERENCE
SCALE: NTS

13

12

11

10

09

08

07

06

110

05 ADDRESS NUMBER
SCALE: NTS

Symbol:	S-05
Quantity:	1
MFG:	Signage vendor
Frame:	N/A
Background:	N/A
Letter:	Arial Bold, White die cut vinyl
Lighting:	NON-ILLUMINATED
Mounting:	Adhere to interior side of storefront transom
Notes:	

THESE DOORS ARE TO
REMAIN UNLOCKED DURING
BUSINESS HOURS

04 DOOR SIGNAGE
SCALE: NTS

Symbol:	S-04
Quantity:	1
MFG:	Signage vendor
Frame:	N/A
Background:	N/A
Letter:	Arial Bold, White die cut vinyl
Lighting:	NON-ILLUMINATED
Mounting:	Adhere to interior side of storefront glass
Notes:	

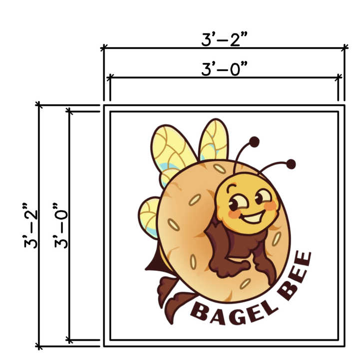

03 SIGNAGE
SCALE: N.T.S.

Symbol:	S-03
Quantity:	1
MFG:	Signage vendor
Frame:	2" Deep Return
Lighting:	LED Lighting
Letter:	3/16" Acrylic faced in 1" Jewelite trim
Mounting:	Screw mounted to studs *mounting drawings required by sign vendor
Notes:	

NOTE:
VERIFY OPERATING HOURS WITH TENANT PRIOR TO FABRICATION OF SIGNAGE

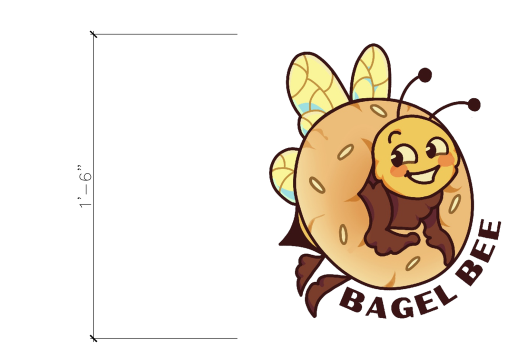

7/8"
3/4"
3/4"
3/4"
3/4"

HOURS
MONDAY - FRIDAY
7:00 AM - 5:00 PM
SATURDAY - SUNDAY
CLOSED

02 LOCATION HOURS AT DOOR
SCALE: N.T.S.

Symbol:	S-02
Quantity:	2
MFG:	Signage vendor
Frame:	N/A
Background:	N/A
Letter:	Arial Bold, White die cut vinyl/ 3/4" height
Lighting:	NON-ILLUMINATED
Mounting:	Adhere to interior side of storefront door
Notes:	

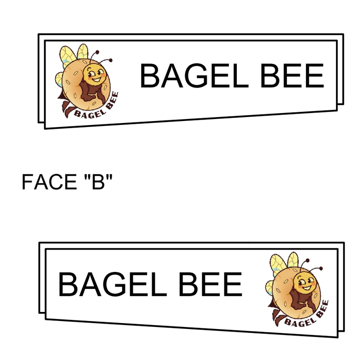

FACE "B"

FACE "A"

01 BUILDING SIGNAGE
SCALE: N.T.S.

Symbol:	S-01
Quantity:	1
MFG:	Signage vendor
Frame:	EXISTING
Lighting:	LED Lighting
Letter:	3/16" Acrylic faced in 1" Jewelite trim
Mounting:	EXISTING
Notes:	Two-sided existing sign. Update faces with tenant graphics

SLI DESIGN, INC.
ARCHITECTURE PLANNING INTERIOR DESIGN
15810 PARK TEN PLACE, SUITE 300
HOUSTON, TEXAS 77084
713-465-4650
www.sligroup.com

© COPYRIGHT

BAGEL BEE

400 W. DAVIS, SUITE 110
CONROE, TX 77301

PROJECT NUMBER : 8981

	DATE
ISSUED FOR CLIENT APPROVAL	
ISSUED FOR BIDDING	05/11/26
ISSUED FOR PERMIT	05/11/26
ISSUED FOR CONSTRUCTION	

REVISIONS

MARK	DESCRIPTION	DATE

The information, ideas, designs, details, layouts, techniques, features, arrangements, plans, sequences, dimensions, allowances, tolerances, conceptions, specifications, intentions, technology or embodiments, as illustrated, arranged, displayed, noted, recorded, indicated, represented, disclosed, evidenced, detailed or otherwise reduced to tangible form hereon, either expressly, inherently or by implication, are the confidential and proprietary information of SLI Design, Inc., and shall not be used for any purpose other than the specific project or undertaking identified on the drawing title block or legend for which they are and have been prepared by SLI Design, Inc. Any other reproduction, disclosure or use of any portion of the confidential and proprietary information of SLI Design, Inc., shall be a breach of the obligation of confidence created by the acceptance of this drawing from SLI Design, Inc. for a specific project or Contract. Any copying, duplicating, reproducing, utilization, alteration, modification, revision or change to this drawing, is expressly prohibited unless done with the prior written consent or approval of SLI Design, Inc., and shall not be undertaken without receipt of such prior written approval. This drawing is loaned by SLI Design, Inc., for the limited purpose of complying with a specific Contract. The drawing remains the property of SLI Design, Inc., and shall be returned upon request or completion of the contract, unless specifically authorized by Contract, under which it was loaned.

PRINT DATE May 08, 2026 – 2:36pm

REGISTERED ARCHITECT
STATE OF TEXAS
05/11/26

DRAWING TITLE
SIGNAGE PACKAGE

DRAWN BY	CM	SHEET NO.
CHECKED BY	TB	A-14.00
APPROVED BY	TB	