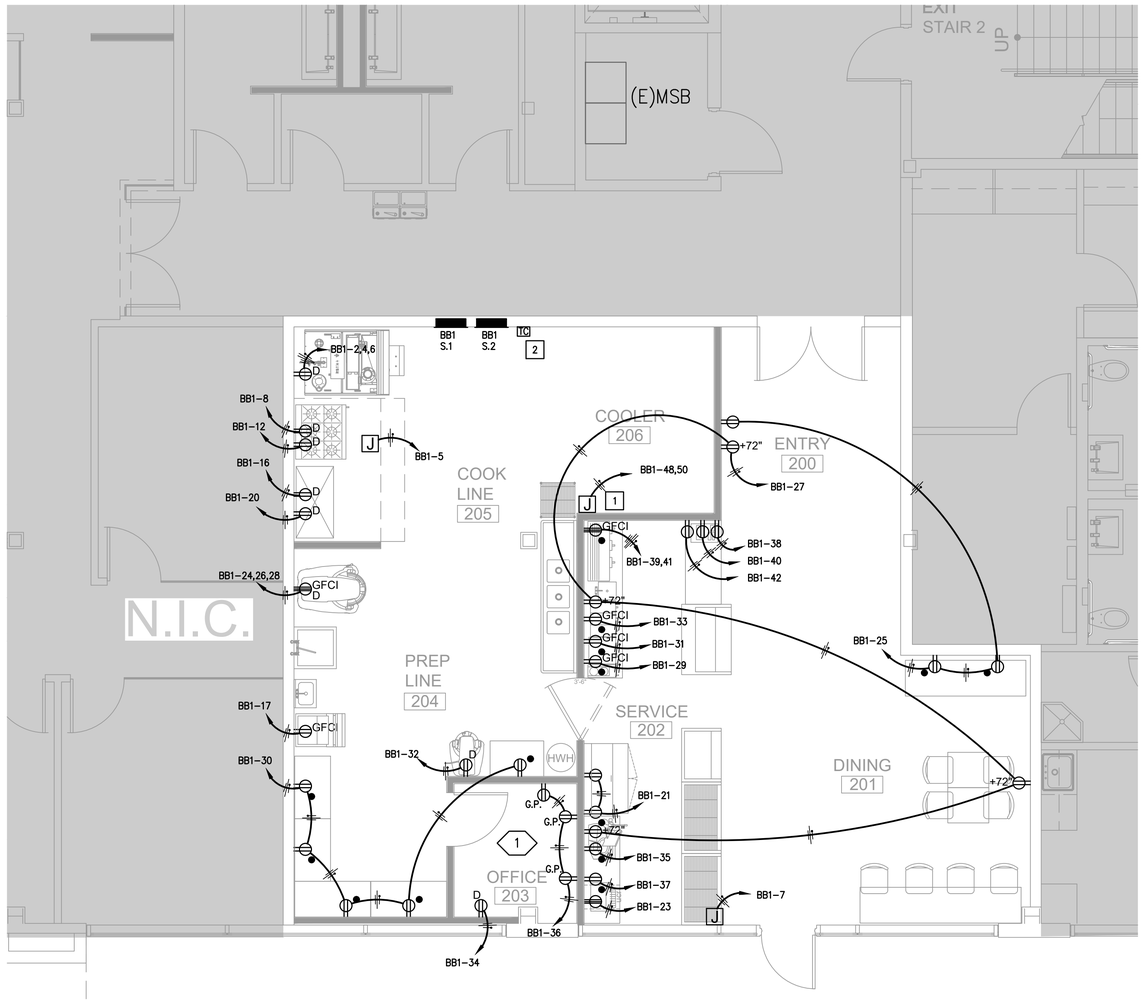

ELECTRICAL POWER KEYED NOTES:

1. PROVIDE 30A./NF/208V./2-POLE DISC. IN ACCESSIBLE LOCATION.
2. TIME CLOCK LOCATION. REFER TO LIGHTING CONTROL NOTES FOR MORE INFORMATION ON SHEET E1.01.

RECEPTACLE CONTROL NOTE:

RECEPTACLE CONTROL SHALL BE PROVIDED IN ALL REQUIRED AREA. THE OCCUPANT SENSOR CONTROL SHALL AUTOMATICALLY TURN OFF RECEPTACLES WITHIN 20 MINUTES OF ALL OCCUPANTS LEAVING THE SPACE. REFER TO RECEPTACLE CONTROL SCHEDULE FOR MORE DETAILS.

TAMPER RESISTANT RECEPTACLES NOTE:

PER NEC SECTION 406.12 AND 518.2, ALL 15 AND 20 AMPERE, 125 AND 250VOLT RECEPTACLES SHALL BE NON-LOCKING TYPE TAMPER RESISTANT IN AREAS OF DINING AND DRINKING.

KITCHEN RECEPTACLES:

ALL KITCHEN RECEPTACLES SHALL BE GFCI PROTECTED.

01 ELECTRICAL POWER PLAN - LEVEL 01

SCALE: 1/4"=1'-0"

TRUE NORTH PLAN NORTH

SCALE: 1/4"=1'-0"

E B E Mechanical Electrical Plumbing
CONSULTING ENGINEERS
12603 Southwest Frwy, Ste 170, Stafford, Tx 77477
Tel: (713) 840-0177 / Firm Reg. No: 5638

PM	MECH	ELEC	PLBG	CHCK
JG	THV	JG	BM	JG

SLI DESIGN, INC.
ARCHITECTURE PLANNING INTERIOR DESIGN
15810 PARK TEN PLACE, SUITE 300
HOUSTON, TEXAS 77084
713-465-4650
www.sligroup.com

© COPYRIGHT

BAGEL BEE

400 W. DAVIS, SUITE 110
CONROE, TX 77301

E/B/E Project Number : 26049.00

ISSUED FOR CLIENT APPROVAL	DATE
ISSUED FOR BIDDING	05/08/2026
ISSUED FOR PERMIT	05/08/2026
ISSUED FOR CONSTRUCTION	

REVISIONS

MARK	DESCRIPTION	DATE
	90% REVIEW SET	2026/04/07
	PERMIT AND BID SET	2026/05/08

The information, ideas, designs, details, layouts, techniques, features, arrangements, plans, sequences, dimensions, allowances, tolerances, conceptions, specifications, intentions, technology or embodiments, as illustrated, arranged, displayed, noted, recorded, indicated, represented, disclosed, evidenced, detailed or otherwise reduced to tangible form hereon, either expressly, inherently or by implication, are the confidential and proprietary information of SLI Design, Inc., and shall not be used for any purpose other than the specific project or undertaking identified on the drawing title block or legend for which they are and have been prepared by SLI Design, Inc. Any other reproduction, disclosure or use of any portion of the confidential and proprietary information of SLI Design, Inc., shall be a breach of the obligation of confidence created by the acceptance of this drawing from SLI Design, Inc. for a specific project or Contract. Any copying, duplicating, reproducing, utilization, alteration, modification, revision or change to this drawing, is expressly prohibited unless done with the prior written consent or approval of SLI Design, Inc., and shall not be undertaken without receipt of such prior written approval. This drawing is loaned by SLI Design, Inc., for the limited purpose of complying with a specific Contract. The drawing remains the property of SLI Design, Inc., and shall be returned upon request or completion of the contract, unless specifically authorized by Contract, under which it was loaned.

STATE OF TEXAS
JOSE M. GUERRERO
154536
REGISTERED PROFESSIONAL ENGINEER
05/08/2026

DRAWING TITLE
ELECTRICAL POWER PLAN

SHEET NO.
E2.01

C:\Users\mgates\Documents\00_Local Revit Files\Juanita's Restaurant\Juanita's Restaurant_WS_V2021_mgates@sligroup.com.rvt