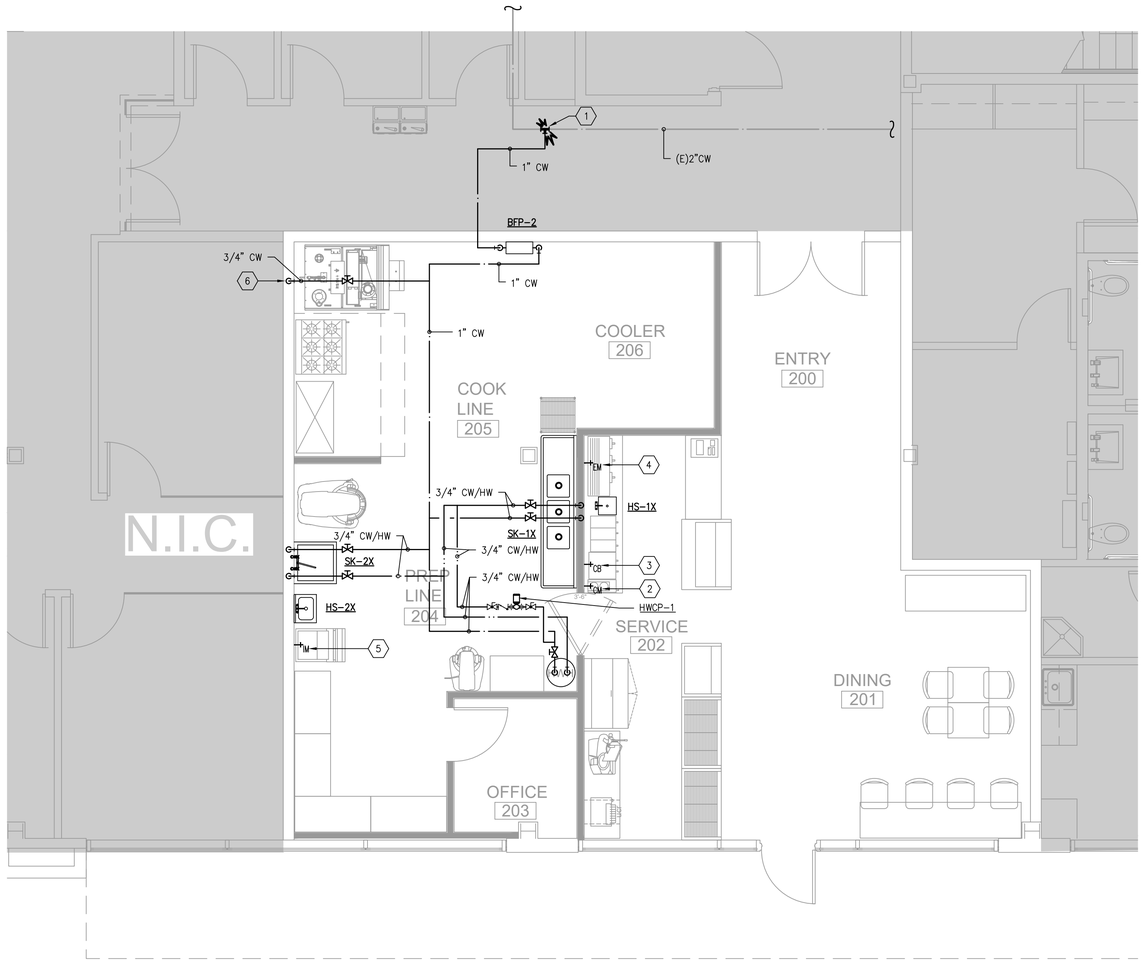

PLUMBING KEYED NOTES:

1. CONNECT NEW 1" COLD WATER TO EXISTING WATER ABOVE CEILING. VERIFY SIZE AND LOCATION PRIOR TO START OF WORK.
2. CONNECT NEW 1/2" VALVED COLD WATER FOR NEW COFFEE MAKER. SEE SPECIFICATIONS FOR FILTER.
3. CONNECT NEW 1/2" VALVED COLD WATER FOR NEW COFFEE BREWER. SEE SPECIFICATIONS FOR FILTER.
4. CONNECT NEW 1/2" VALVED COLD WATER FOR NEW ESPRESSO MACHINE. SEE SPECIFICATIONS FOR FILTER.
5. CONNECT NEW 1/2" VALVED COLD WATER FOR ICE MACHINE. SEE SPECIFICATIONS FOR FILTER.
6. CONTRACTOR TO PROVIDE NEW 1/2" COLD WATER WITH SHUTOFF VALVE, NON-CHARCOAL WATER FILTER, ADJUSTABLE PRESSURE REGULATOR AND PRESSURE GAUGE AS SPECIFIED BY MANUFACTURE.

01 PLUMBING DOMESTIC WATER PLAN - LEVEL 01

SCALE: 1/4"=1'-0"

TRUE NORTH PLAN NORTH

SCALE: 1/4"=1'-0"

SLI DESIGN, INC.

ARCHITECTURE PLANNING INTERIOR DESIGN

15810 PARK TEN PLACE, SUITE 300
HOUSTON, TEXAS 77084
713-465-4650
www.sligroup.com

© COPYRIGHT

BAGEL BEE

400 W. DAVIS, SUITE 110
CONROE, TX 77301

E/B/E Project Number : 26049.00

ISSUED FOR CLIENT APPROVAL	DATE
ISSUED FOR BIDDING	05/08/2026
ISSUED FOR PERMIT	05/08/2026
ISSUED FOR CONSTRUCTION	

REVISIONS

MARK	DESCRIPTION	DATE
	90% REVIEW SET	2026/04/07
	PERMIT AND BID SET	2026/05/08

The information, ideas, designs, details, layouts, techniques, features, arrangements, plans, sequences, dimensions, allowances, tolerances, conceptions, specifications, intentions, technology or embodiments, as illustrated, arranged, displayed, noted, recorded, indicated, represented, disclosed, evidenced, detailed or otherwise reduced to tangible form hereon, either expressly, inherently or by implication, are the confidential and proprietary information of SLI Design, Inc., and shall not be used for any purpose other than the specific project or undertaking identified on the drawing title block or legend for which they are and have been prepared by SLI Design, Inc. Any other reproduction, disclosure or use of any portion of the confidential and proprietary information of SLI Design, Inc., shall be a breach of the obligation of confidence created by the acceptance of this drawing from SLI Design, Inc. for a specific project or Contract. Any copying, duplicating, reproducing, utilization, alteration, modification, revision or change to this drawing, is expressly prohibited unless done with the prior written consent or approval of SLI Design, Inc., and shall not be undertaken without receipt of such prior written approval. This drawing is loaned by SLI Design, Inc., for the limited purpose of complying with a specific Contract. The drawing remains the property of SLI Design, Inc., and shall be returned upon request or completion of the contract, unless specifically authorized by Contract, under which it was loaned.

STATE OF TEXAS
JOSE M. GUERRERO
154536
REGISTERED PROFESSIONAL ENGINEER
05/08/2026

DRAWING TITLE
PLUMBING PLAN - DOMESTIC WATER

SHEET NO.
P2.01

E/B/E CONSULTING ENGINEERS Mechanical Electrical Plumbing
12603 Southwest Frwy, Ste 170, Stafford, Tx 77477
Tel: (713) 840-0177 / Firm Reg. No: 5638

PM	MECH	ELEC	PLBG	CHCK
JG	THV	JG	BM	JG

C:\Users\rgates\Documents\00_Local Revit Files\Juanita's Restaurant\Juanita's Restaurant_WS_V2021_1_rgates@sligroup.com.rvt