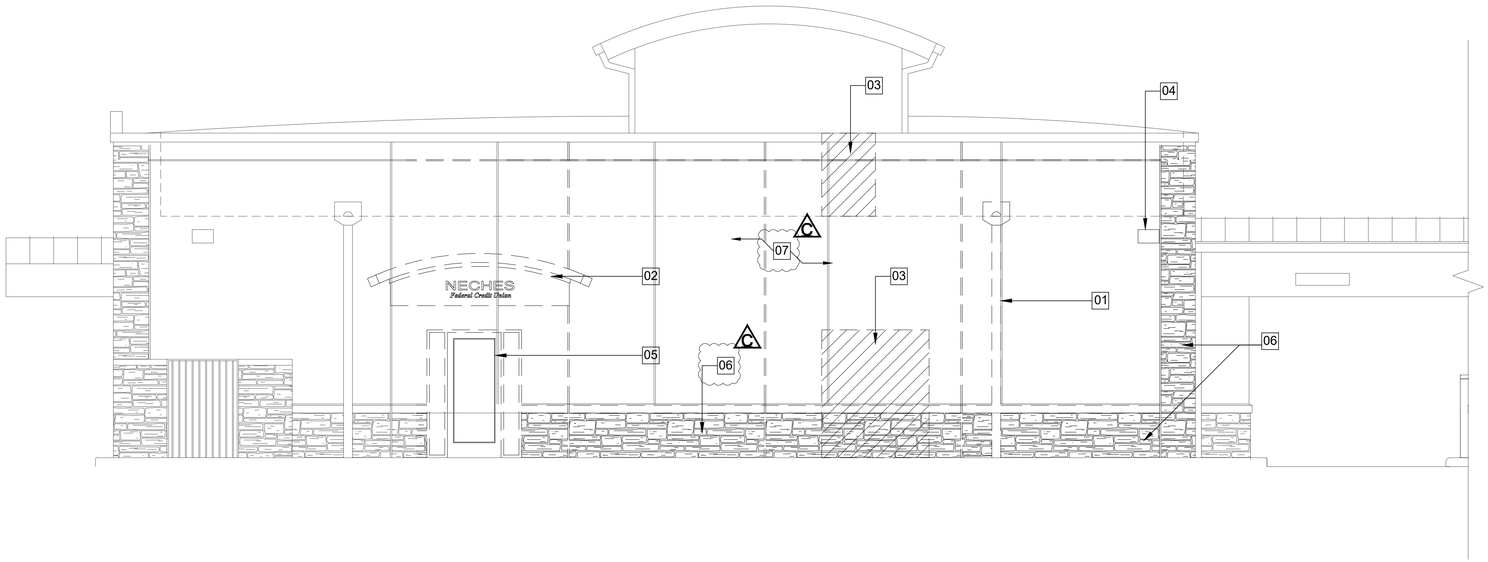

01 NORTH DEMO ELEVATION
SCALE: 1/4" = 1'-0"

KEY NOTES BY SYMBOL ☒:

01 REMOVE ONE (1) EXISTING DOWNSPOUT

02 DEMO EXISTING DOOR CANOPY

03 CUT NEW OPENING IN EXISTING WALL FOR ACCESS TO NEW ADDITION

04 REMOVE WALL PACK LIGHTS

05 REMOVE EXTERIOR WALL FINISHES (SAVE GLASS DOOR, SIDELIGHTS AND ALUMINUM FRAME FOR REUSE)

06 DEMO EXISTING EXTERIOR THIN VENEER STONE

07 PARTIAL EXTERIOR STUCCO DEMO FROM FINISH FLOOR TO 12IN ABOVE ADDITION NEW ROOF LINE

08 CUT NEW OPENING IN EXISTING PARAPET WALL FOR ACCESS TO NEW ADDITION ROOF

SLI DESIGN, INC.
ARCHITECTURE PLANNING INTERIOR DESIGN
15810 PARK TEN PLACE, SUITE 300
HOUSTON, TEXAS 77084
713-465-4650
www.sligroup.com
© COPYRIGHT

NECHES LUMBERTON OFFICE ADDITION
299 Country Lane at U.S. 69
Lumberton, Texas 77657

PROJECT NUMBER : 8983

ISSUED FOR CLIENT APPROVAL	DATE 04.14.26
ISSUED FOR BIDDING	04.30.26
ISSUED FOR PERMIT	04.30.26
ISSUED FOR CONSTRUCTION	

REVISIONS

MARK	DESCRIPTION	DATE
C	ADDENDUM C	06.17.26

The information, ideas, designs, details, layouts, techniques, features, arrangements, plans, sequences, dimensions, allowances, tolerances, conceptions, specifications, intentions, technology or embodiments, as illustrated, arranged, displayed, noted, recorded, indicated, represented, disclosed, evidenced, detailed or otherwise reduced to tangible form hereon, either expressly, inherently or by implication, are the confidential and proprietary information of SLI Design, Inc., and shall not be used for any purpose other than the specific project or undertaking identified on the drawing title block or legend for which they are and have been prepared by SLI Design, Inc. Any other reproduction, disclosure or use of any portion of the confidential and proprietary information of SLI Design, Inc., shall be a breach of the obligation of confidence created by the acceptance of this drawing from SLI Design, Inc. for a specific project or Contract. Any copying, duplicating, reproducing, utilization, alteration, modification, revision or change to this drawing, is expressly prohibited unless done with the prior written consent or approval of SLI Design, Inc., and shall not be undertaken without receipt of such peior written approval. This drawing is loaned by SLI Design, Inc., for the limited purpose of complying with a specific Contract. The drawing remains the property of SLI Design, Inc., and shall be returned upon request or completion of the contract, unless specifically authorized by Contract, under which it was loaned.

PRINT DATE Jun 17, 2026 – 4:06pm

REGISTERED ARCHITECT
THOMAS B. BARKER
14288
STATE OF TEXAS
06/17/26

DRAWING TITLE
DEMO ELEVATIONS

DRAWN BY	RG
CHECKED BY	BL
APPROVED BY	TB

SHEET NO.
D-6.00