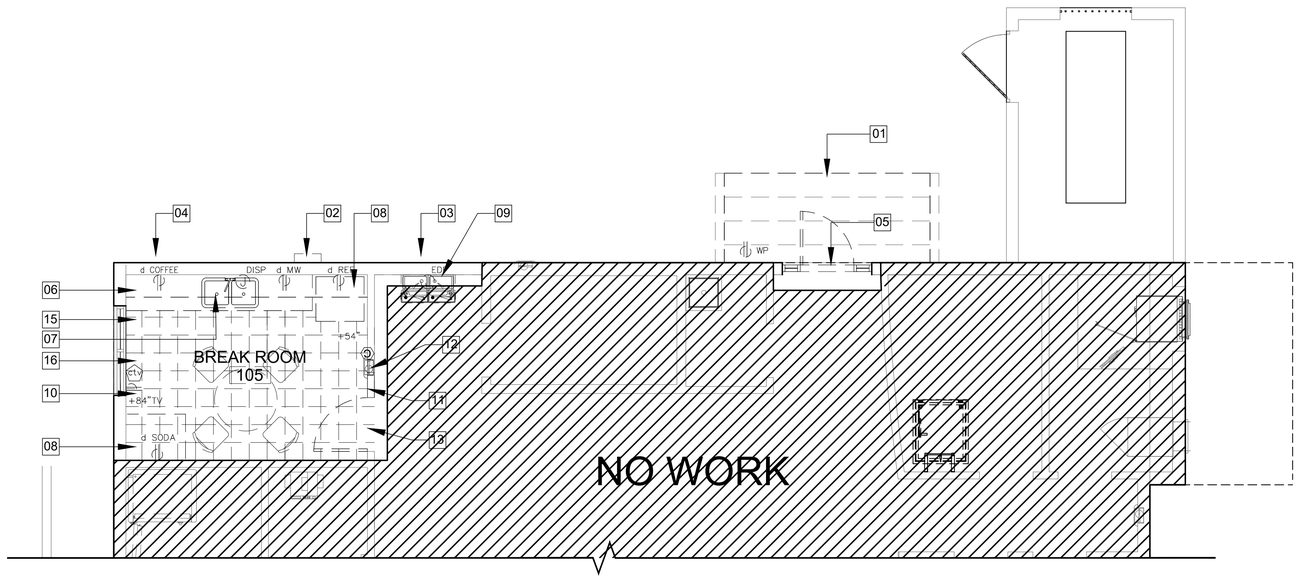

01 DEMO PLAN
SCALE: 1/4" = 1'-0"

KEY NOTES BY SYMBOL [X]:

01 DEMO EXISTING DOOR CANOPY

02 REMOVE ONE (1) EXISTING DOWNSPOUT

03 CUT NEW OPENINGS IN EXISTING WALL FOR ACCESS TO NEW ADDITION

04 REMOVE WALL PACK LIGHTS

05 REMOVE EXTERIOR WALL FINISHES (SAVE GLASS DOOR, SIDELIGHTS AND ALUMINUM FRAME FOR REUSE)

06 DEMO EXISTING BREAK ROOM MILLWORK

07 RELOCATE EXISTING SINK AND FAUCET IN PROPOSED BREAK ROOM 103

08 REMOVE EXISTING APPLIANCES. SALVAGE FOR RE-USE

09 DEMO EXISTING DRINKING FOUNTAIN

10 REMOVE TV FROM EXISTING BREAK ROOM AND SALVAGE FOR INSTALLATION IN NEW ADDITION

11 REMOVE PORTION OF EXISTING WALL TO ACCOMMODATE NEW OFFICE DOOR FRAME AND SIDELIGHT

12 REMOVE EXISTING FIRE EXTINGUISHER AND CABINET OUTSIDE EXISTING BREAK ROOM. RELOCATE IN PROPOSED HALL 100

13 DEMO EXISTING DOOR AND FRAME TO BREAK ROOM

14 EXISTING BREAK ROOM CEILING TILE AND GRID TO REMAIN

15 DEMO EXISTING CERAMIC FLOOR TILE AND BASE IN BREAK ROOM

16 DEMO EXISTING WALLCOVERING IN BREAK ROOM

SLI DESIGN, INC.
ARCHITECTURE PLANNING INTERIOR DESIGN
15810 PARK TEN PLACE, SUITE 300
HOUSTON, TEXAS 77084
713-465-4650
www.sligroup.com
© COPYRIGHT

NECHES LUMBERTON OFFICE ADDITION
299 Country Lane at U.S. 69
Lumberton, Texas 77657

PROJECT NUMBER : 8983

	DATE
ISSUED FOR CLIENT APPROVAL	04.14.26
ISSUED FOR BIDDING	04.30.26
ISSUED FOR PERMIT	04.30.26
ISSUED FOR CONSTRUCTION	

REVISIONS

MARK	DESCRIPTION	DATE

The information, ideas, designs, details, layouts, techniques, features, arrangements, plans, sequences, dimensions, allowances, tolerances, conceptions, specifications, intentions, technology or embodiments, as illustrated, arranged, displayed, noted, recorded, indicated, represented, disclosed, evidenced, detailed or otherwise reduced to tangible form hereon, either expressly, inherently or by implication, are the confidential and proprietary information of SLI Design, Inc., and shall not be used for any purpose other than the specific project or undertaking identified on the drawing title block set legend for which they are and have been prepared by SLI Design, Inc. Any other reproduction, disclosure or use of any portion of the confidential and proprietary information of SLI Design, Inc., shall be a breach of the obligation of confidence created by the acceptance of this drawing from SLI Design, Inc. for a specific project or Contract. Any copying, duplicating, reproducing, utilization, alteration, modification, revision or change to this drawing, is expressly prohibited unless done with the prior written consent or approval of SLI Design, Inc., and shall not be undertaken without receipt of such prior written approval. This drawing is loaned by SLI Design, Inc., for the limited purpose of complying with a specific Contract. The drawing remains the property of SLI Design, Inc., and shall be returned upon request or completion of the contract, unless specifically authorized by Contract, under which it was loaned.

PRINT DATE Apr 30, 2026 – 10:55am

REGISTERED ARCHITECT
THOMAS B. BAKER
14288
STATE OF TEXAS
04/30/26

DRAWING TITLE DEMO PLANS

DRAWN BY RG
CHECKED BY BL
APPROVED BY TB

SHEET NO. D-1.10