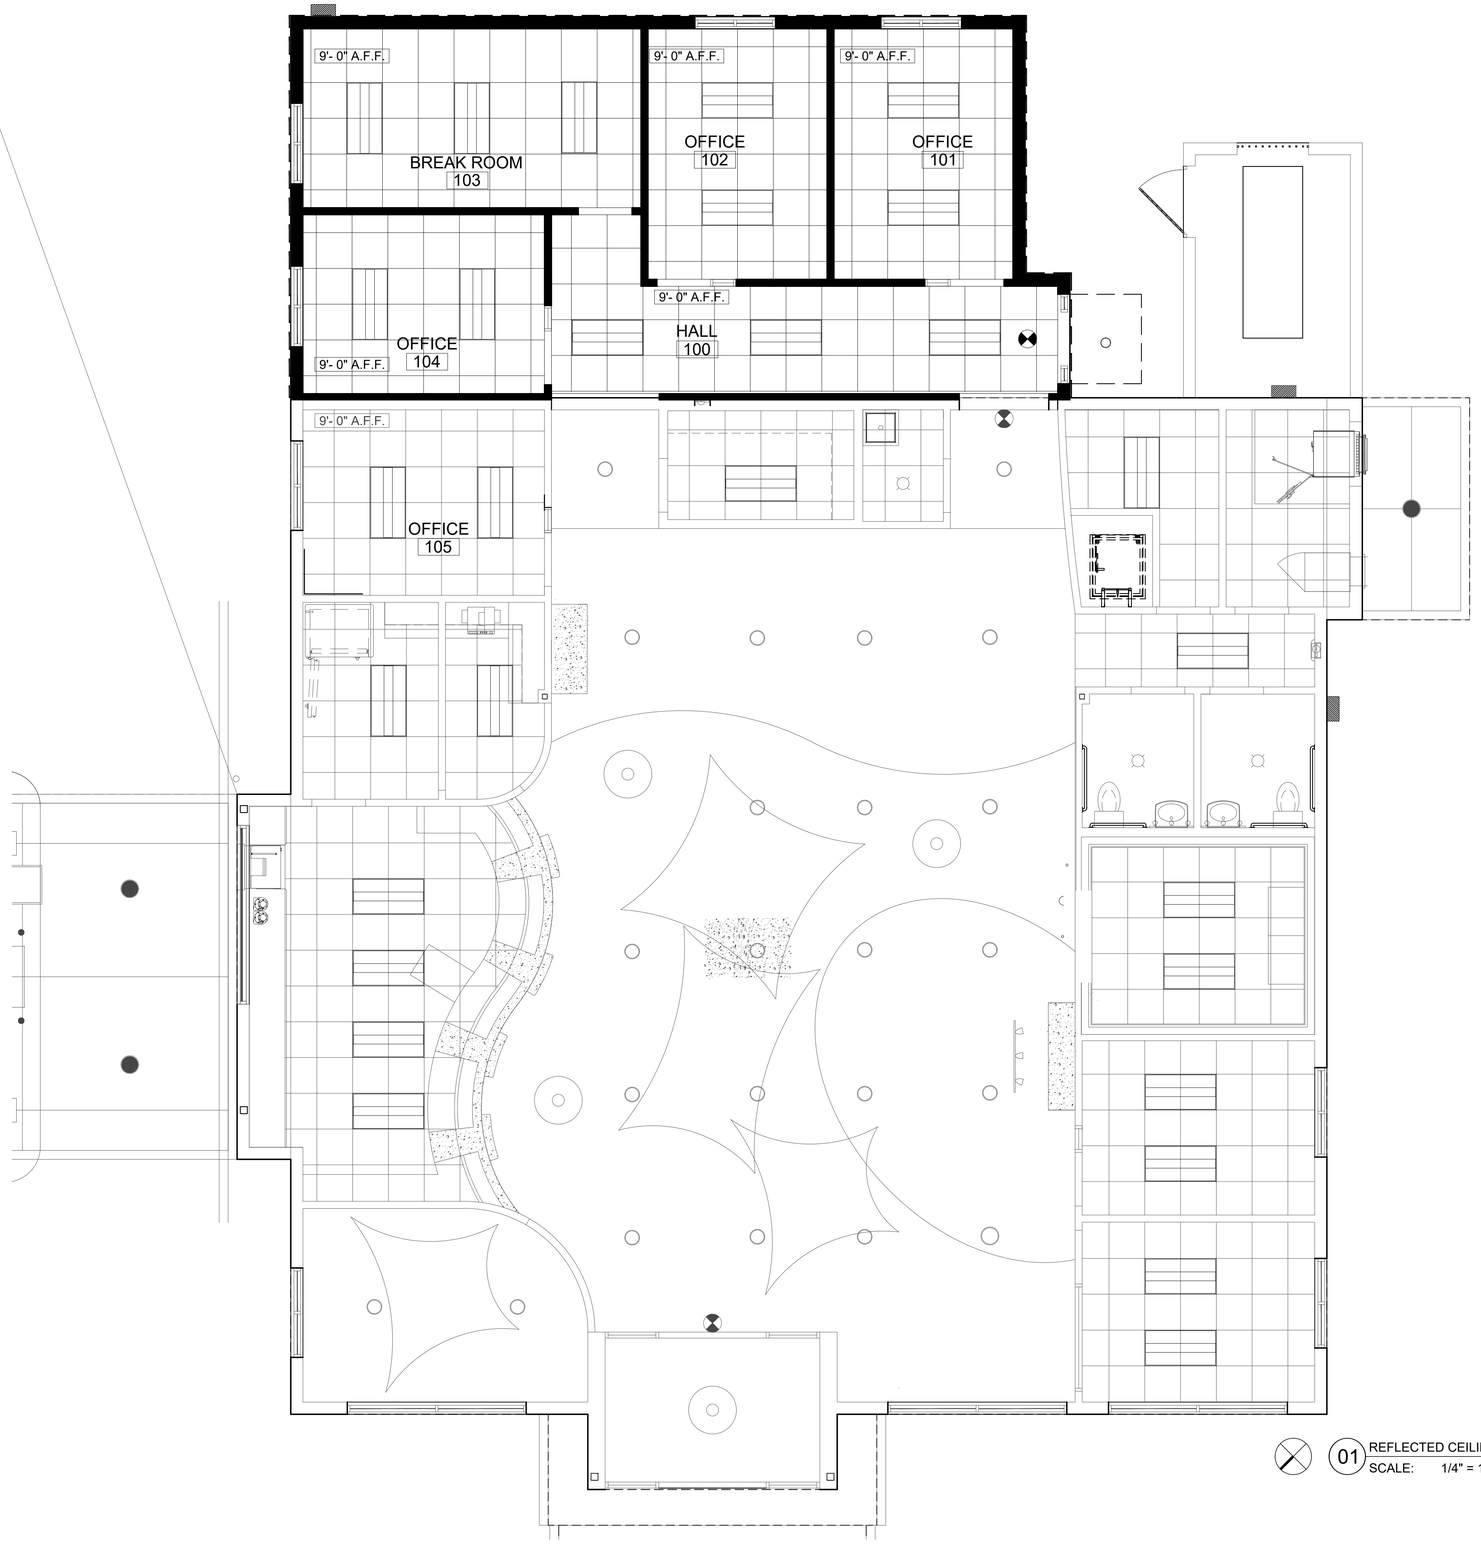

01 REFLECTED CEILING PLAN
SCALE: 1/4" = 1'-0"

GENERAL NOTES:
1. CENTER GRID IN EACH ROOM (TYPICAL) U.N.O.
2. CEILING HEIGHT TO BE 9'-0" A.F.F. U.N.O.
3. SPECIFICATION ON INTERIOR 2'x2' TEGULAR CEILING TILE: CERTAINTEED SAND MICRO, WITH $\frac{15}{16}$" WHITE GRID

CEILING LEGEND

SYMBOL	DESCRIPTION
	2'x2' CERTAINTEED "BAROQUE" #BET-154 WITH THE NRC OF .50 $_{15}$ TEGULAR CEILING TILE WITH " WHITE GRID 15/16.
	TAPED, FLOATED, TEXTURED AND PAINTED $\frac{5}{8}$" GYPSUM WALLBOARD CEILING/SOFFIT
	CEMENT PLASTER STUCCO SOFFIT
XX'- X" A.F.F.	INDICATES CEILING HEIGHT

LIGHTING LEGEND

SYMBOL	DESCRIPTION
	2'x4' RECESSED LED FIXTURE; RE:ELECTRICAL DRAWINGS
	2'x4' RECESSED LED FIXTURE WITH EMERGENCY BACKUP; RE:ELECTRICAL DRAWINGS
	UNDERCOUNTER TASK LIGHTING; RE:ELECTRICAL DRAWINGS
	RECESSED CAN LIGHT FIXTURE; RE:ELECTRICAL DRAWINGS
	RECESSED CAN LIGHT FIXTURE W/ EMERGENCY BACKUP; RE:ELECTRICAL DRAWINGS
	RECESSED EXTERIOR CAN LIGHT FIXTURE; RE:ELECTRICAL DRAWINGS
	EXTERIOR LIGHT SCONCE RE:ELECTRICAL DRAWINGS
	EXTERIOR WALL PACK RE:ELECTRICAL DRAWINGS

SLI DESIGN, INC.
ARCHITECTURE PLANNING INTERIOR DESIGN
15810 PARK TEN PLACE, SUITE 300
HOUSTON, TEXAS 77084
713-465-4650
www.sligroup.com

© COPYRIGHT

NECHES LUMBERTON OFFICE ADDITION
299 Country Lane at U.S. 69
Lumberton, Texas 77657

PROJECT NUMBER : 8983

	DATE
ISSUED FOR CLIENT APPROVAL	04.14.26
ISSUED FOR BIDDING	04.30.26
ISSUED FOR PERMIT	04.30.26
ISSUED FOR CONSTRUCTION	

REVISIONS

MARK	DESCRIPTION	DATE

The information, ideas, designs, details, layouts, techniques, features, arrangements, plans, sequences, dimensions, allowances, tolerances, conceptions, specifications, intentions, technology or embodiments, as illustrated, arranged, displayed, noted, recorded, indicated, represented, disclosed, evidenced, detailed or otherwise reduced to tangible form hereon, either expressly, inherently or by implication, are the confidential and proprietary information of SLI Design, Inc., and shall not be used for any purpose other than the specific project or undertaking identified on the drawing title block or legend for which they are and have been prepared by SLI Design, Inc. Any other reproduction, disclosure or use of any portion of the confidential and proprietary information of SLI Design, Inc., shall be a breach of the obligation of confidence created by the acceptance of this drawing from SLI Design, Inc, for a specific project or Contract. Any copying, duplicating, reproducing, utilization, alteration, modification, revision or change to this drawing, is expressly prohibited unless done with the prior written consent or approval of SLI Design, Inc., and shall not be undertaken without receipt of such prior written approval. This drawing is loaned by SLI Design, Inc., for the limited purpose of complying with a specific Contract. The drawing remains the property of SLI Design, Inc., and shall be returned upon request or completion of the contract, unless specifically authorized by Contract, under which it was loaned.

PRINT DATE Apr 30, 2026 – 11:04am

REGISTERED ARCHITECT
THOMAS B. PAINTER
14288
STATE OF TEXAS
04/30/26

DRAWING TITLE: RCP

DRAWN BY	RG
CHECKED BY	BL
APPROVED BY	TB

SHEET NO. A-4.00