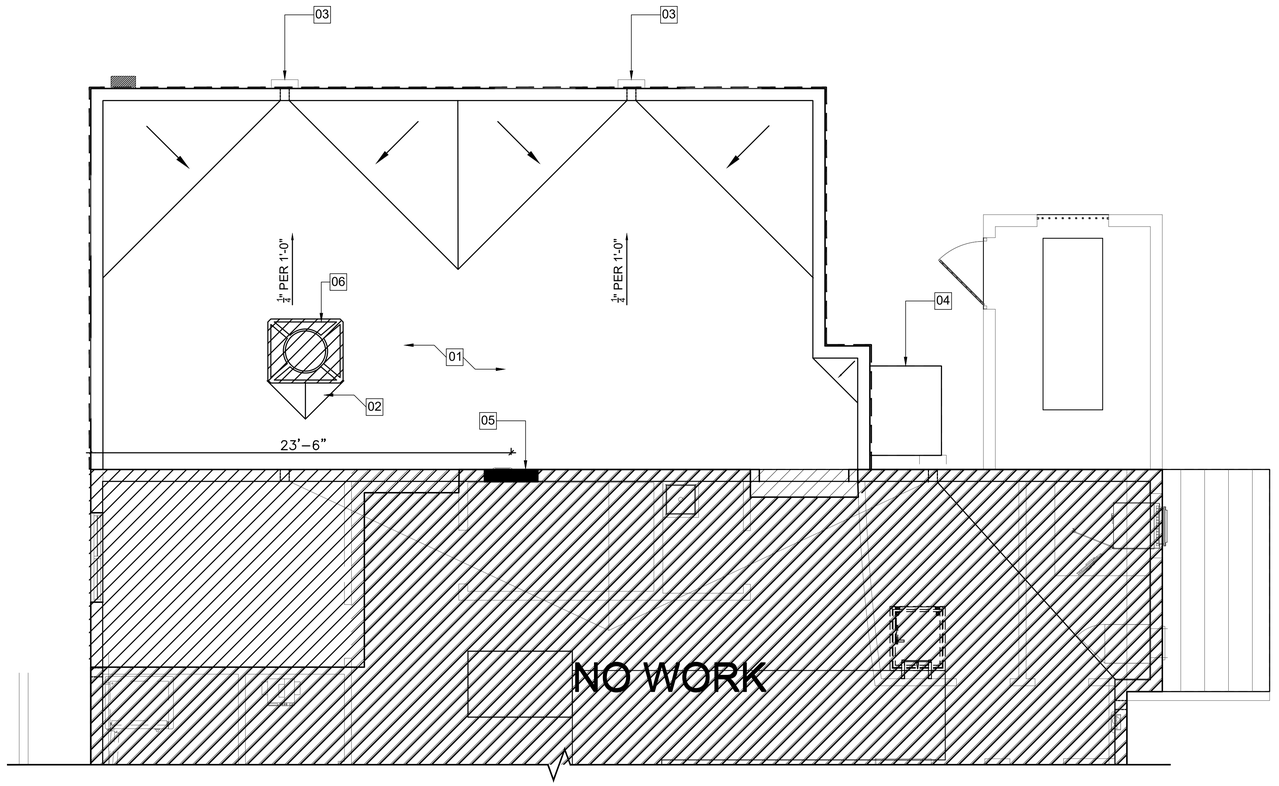


01 ROOF PLAN
SCALE: 1/4" = 1'-0"

## KEY NOTES BY SYMBOL X :

01 SINGLE SLOPED 60 Mil SINGLE PLY TPO ROOF (FIRESTONE ULTRA FLEX ADHERED OR EQUAL) OVER R-25 CONTINUOUS RIGID INSULATION ON 5/8" APA RATED ROOF DECK.

02 CRICKET

03 SCUPPER AND DOWNSPOUT. MATCH EXISTING. RE:03/A-5.00 RE:SCHEDULE ON A-6.00

04 6'-0" X 4'-0" PRE-MANUFACTURED CANOPY.

05 NEW 3FT WIDE OPENING IN EXISTING PARAPET WALL FOR ACCESS TO NEW ADDITION ROOF.

06 NEW ROOF MOUNTED UNITS (RTU-4) REF: MECHANICAL DWGS.




02 SCUPPER DETAIL
SCALE: NTS

SLI DESIGN, INC.
ARCHITECTURE PLANNING INTERIOR DESIGN
15810 PARK TEN PLACE, SUITE 300
HOUSTON, TEXAS 77084
713-465-4650
www.sligroup.com
© COPYRIGHT

NECHES LUMBERTON OFFICE ADDITION
299 Country Lane at U.S. 69
Lumberton, Texas 77657

PROJECT NUMBER : 8983
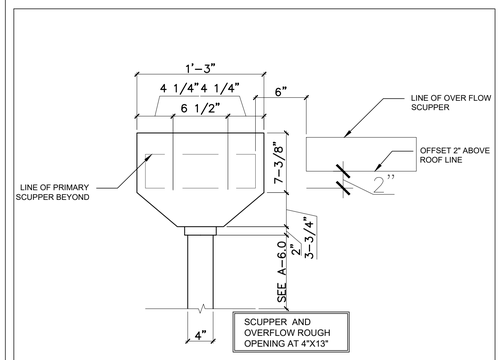
| ISSUED FOR CLIENT APPROVAL | DATE 04.14.26 |
|---|---|
| ISSUED FOR BIDDING | 04.30.26 |
| ISSUED FOR PERMIT | 04.30.26 |
| ISSUED FOR CONSTRUCTION | |

REVISIONS

| MARK | DESCRIPTION | DATE |
|---|---|---|
| | | |
| | | |
| | | |
| | | |
| | | |
| | | |
| | | |
| | | |
| | | |
| | | |
| | | |
| | | |

The information, ideas, designs, details, layouts, techniques, features, arrangements, plans, sequences, dimensions, allowances, tolerances, conceptions, specifications, intentions, technology or embodiments, as illustrated, arranged, displayed, noted, recorded, indicated, represented, disclosed, evidenced, detailed or otherwise reduced to tangible form hereon, either expressly, inherently or by implication, are the confidential and proprietary information of SLI Design, Inc., and shall not be used for any purpose other than the specific project or undertaking identified on the drawing title block or legend for which they are and have been prepared by SLI Design, Inc. Any other reproduction, disclosure or use of any portion of the confidential and proprietary information of SLI Design, Inc., shall be a breach of the obligation of confidence created by the acceptance of this drawing from SLI Design, Inc. for a specific project or Contract. Any copying, duplicating, reproducing, utilization, alteration, modification, revision or change to this drawing, is expressly prohibited unless done with the prior written consent or approval of SLI Design, Inc., and shall not be undertaken without receipt of such prior written approval. This drawing is loaned by SLI Design, Inc., for the limited purpose of complying with a specific Contract. The drawing remains the property of SLI Design, Inc., and shall be returned upon request or completion of the contract, unless specifically authorized by Contract, under which it was loaned.

PRINT DATE Apr 30, 2026 – 11:05am

REGISTERED ARCHITECT
THOMAS B. BAKER
14288
STATE OF TEXAS
04/30/26

DRAWING TITLE ROOF PLAN

| DRAWN BY | RG |
|---|---|
| CHECKED BY | BL |
| APPROVED BY | TB |

SHEET NO. A-5.00