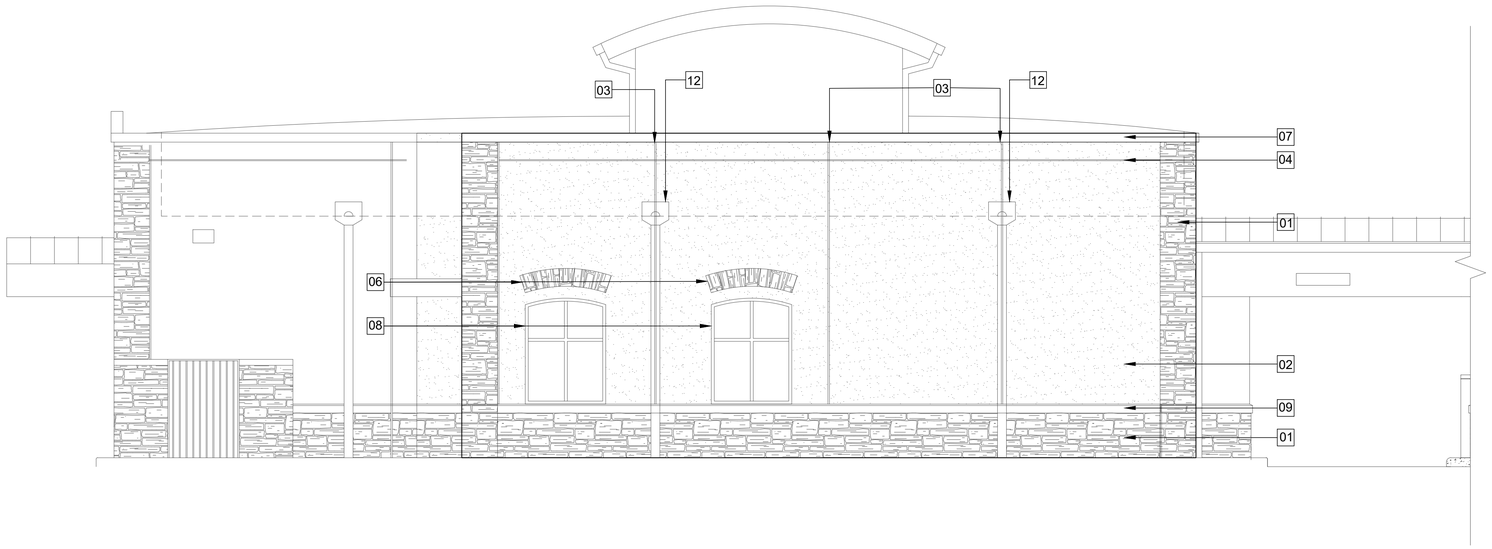

03 REAR ADDITION ELEVATION
SCALE: 1/4" = 1'-0"

02 SIDE ADDITION ELEVATION
SCALE: 1/4" = 1'-0"

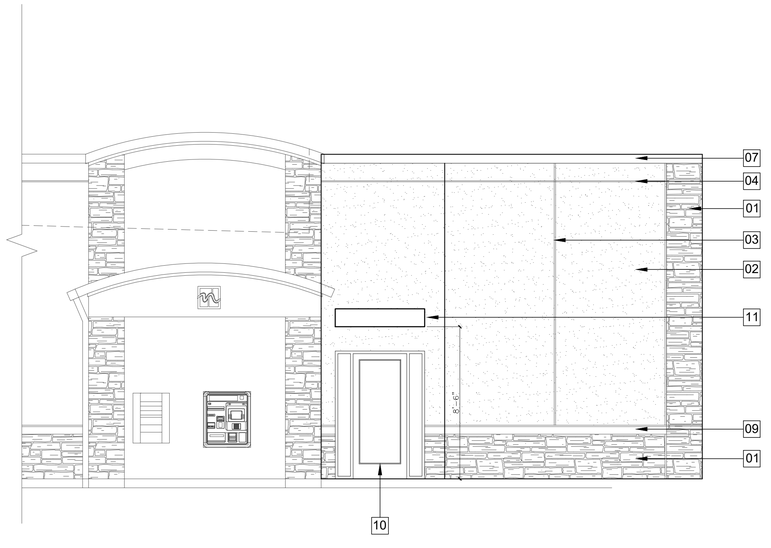

01 SIDE ADDITION ELEVATION
SCALE: 1/4" = 1'-0"

EXTERIOR FINISHES	
STONE VENEER	COOPER STONE "CORDOVA CREAM" VENEER STONE
METAL CANOPY COLOR	BERRIDGE "ROYAL BLUE"
CAST STONE	THE ARK "LIGHT BUFF"
STOREFRONT FRAMES	CLEAR ANODIZED ALUMINUM
BOXES/DOWNSPOUTS	SENOX "CLAY" (TO MATCH STUCCO)
PARAPET COPING	SENOX "RAFFIA BEIGE" OR MATCH SW 6148 "WOOL SKEIN"
STUCCO	SHERWIN WILLIAMS SW 7038 "TONY TAUPE"

KEY NOTES BY SYMBOL ☒ :

01 STONE VENEER. MATCH EXISTING.

02 STUCCO FINISH. MATCH EXISTING.

03 STUCCO CONTROL JOINTS. MATCH EXISTING.

04 3/4" REVEAL FOR LED "LIGHT TAPE" MATCH EXISTING.

05 STONE VENEER. MATCH EXISTING.

06 12" HIGH STONE VENEER HEADER 8" ABOVE WINDOW, TYPICAL AT ALL 7 ARCHED WINDOWS. MATCH EXISTING.

07 PRE-FINISHED ALUMINUM 6" COPING CAP. MATCH EXISTING.

08 ALUMINUM/GLASS WINDOW, FRAME MATCH EXISTING. RE: SHEET A-2.0

09 CAST STONE WATER TABLE

10 RELOCATED ALUMINUM/GLASS STOREFRONT DOOR, SIDELIGHTS, FRAME

11 6'W X 4' D STRAIGHT ALUMINUM CANOPY ABOVE REAR ENTRY DOOR

12 PRE-FINISHED ALUMINUM COLLECTOR BOXES W/ OVERFLOW SCUPPERS AND 6" X 6" DOWNSPOUTS ROUTE TO UNDERGROUND STORM SEWER DRAINAGE SYSTEM

NOTE:
ALL EXTERIOR FINISH MATERIALS SHALL MATCH EXISTING

SLI DESIGN, INC.
ARCHITECTURE PLANNING INTERIOR DESIGN
15810 PARK TEN PLACE, SUITE 300
HOUSTON, TEXAS 77084
713-465-4650
www.sligroup.com
© COPYRIGHT

NECHES LUMBERTON OFFICE ADDITION
299 Country Lane at U.S. 69
Lumberton, Texas 77657

PROJECT NUMBER : 8983

	DATE
ISSUED FOR CLIENT APPROVAL	04.14.26
ISSUED FOR BIDDING	04.30.26
ISSUED FOR PERMIT	04.30.26
ISSUED FOR CONSTRUCTION	

REVISIONS

MARK	DESCRIPTION	DATE

The information, ideas, designs, details, layouts, techniques, features, arrangements, plans, sequences, dimensions, allowances, tolerances, conceptions, specifications, intentions, technology or embodiments, as illustrated, arranged, displayed, noted, recorded, indicated, represented, disclosed, evidenced, detailed or otherwise reduced to tangible form hereon, either expressly, inherently or by implication, are the confidential and proprietary information of SLI Design, Inc., and shall not be used for any purpose other than the specific project or undertaking identified on the drawing title block or legend for which they are and have been prepared by SLI Design, Inc. Any other reproduction, disclosure or use of any portion of the confidential and proprietary information of SLI Design, Inc., shall be a breach of the obligation of confidence created by the acceptance of this drawing from SLI Design, Inc. for a specific project or Contract. Any copying, duplicating, reproducing, utilization, alteration, modification, revision or change to this drawing, is expressly prohibited unless done with the prior written consent or approval of SLI Design, Inc., and shall not be undertaken without receipt of such prior written approval. This drawing is loaned by SLI Design, Inc., for the limited purpose of complying with a specific Contract. The drawing remains the property of SLI Design, Inc., and shall be returned upon request or completion of the contract, unless specifically authorized by Contract, under which it was loaned.

PRINT DATE Apr 30, 2026 – 11:07am

REGISTERED ARCHITECT
THOMAS B. RAINER
14288
STATE OF TEXAS
04/30/26

DRAWING TITLE
BUILDING ELEVATIONS

DRAWN BY	RG
CHECKED BY	BL
APPROVED BY	TB

SHEET NO.
A-6.00