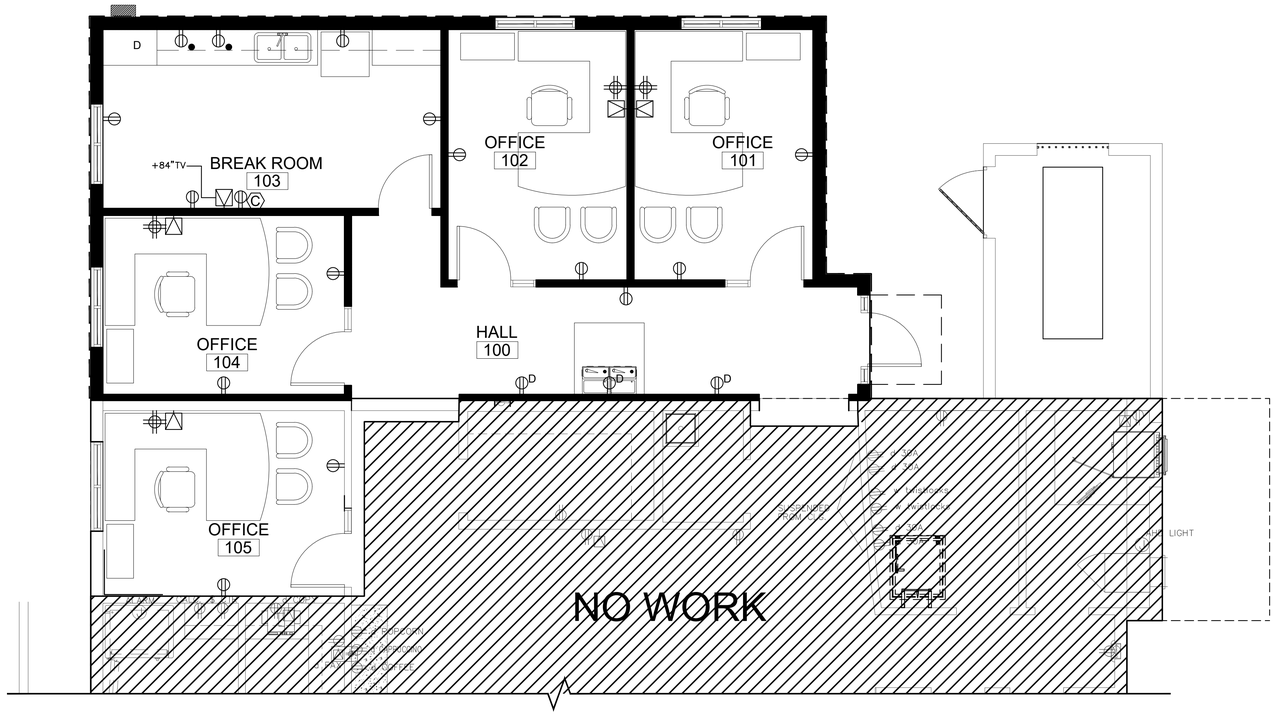

01 FLOOR PLAN
SCALE: 1/4" = 1'-0"

GENERAL NOTES:

1. ALL OUTLETS/RECEPTACLES TO BE MOUNTED VERTICALLY @ 15" A.F.F. U.N.O.
2. ALL OUTLETS/RECEPTACLES MOUNTED ABOVE COUNTER HEIGHT TO BE MOUNTED HORIZONTALLY
3. OUTLET/RECEPTACLE PLATE; COLOR: TO BE SELECTED BY INTERIOR DESIGNER

ELECTRICAL LEGEND	
	DUPLEX WALL RECEPTACLE
D	DEDICATED DUPLEX WALL RECEPTACLE
GFCI	DUPLEX WALL RECEPTACLE, GROUND FAULT INTERCEPT
	QUADPLEX WALL RECEPTACLE
	DUPLEX WALL RECEPTACLE MOUNTED ABOVE COUNTER
D	DEDICATED DUPLEX WALL RECEPTACLE MOUNTED ABOVE COUNTER
GFCI	DUPLEX WALL RECEPTACLE, GROUND FAULT INTERCEPT MOUNTED ABOVE COUNTER
	QUADPLEX WALL RECEPTACLE MOUNTED ABOVE COUNTER
	FLOOR BOX WITH QUADPLEX AND RJ-45
	DATA BOX WITH (1) PHONE LINE AND (1) RJ-45
2	DATA BOX WITH (1) PHONE LINE AND (1) RJ-45
SM	SOFFIT MOUNTED WEATHERPROOF DUPLEX RECEPTACLE
WP	EXTERIOR WEATHERPROOF DUPLEX RECEPTACLE
C	CABLE TV
J	JUNCTION BOX

SLI DESIGN, INC.

ARCHITECTURE PLANNING INTERIOR DESIGN

15810 PARK TEN PLACE, SUITE 300
HOUSTON, TEXAS 77084
713-465-4650
www.sligroup.com

© COPYRIGHT

NECHES LUMBERTON OFFICE ADDITION
299 Country Lane at U.S. 69
Lumberton, Texas 77657

PROJECT NUMBER : 8983

ISSUED FOR CLIENT APPROVAL	DATE 04.14.26
ISSUED FOR BIDDING	04.30.26
ISSUED FOR PERMIT	04.30.26
ISSUED FOR CONSTRUCTION	

REVISIONS

MARK	DESCRIPTION	DATE

The information, ideas, designs, details, layouts, techniques, features, arrangements, plans, sequences, dimensions, allowances, tolerances, conceptions, specifications, intentions, technology or embodiments, as illustrated, arranged, displayed, noted, recorded, indicated, represented, disclosed, evidenced, detailed or otherwise reduced to tangible form hereon, either expressly, inherently or by implication, are the confidential and proprietary information of SLI Design, Inc., and shall not be used for any purpose other than the specific project or undertaking identified on the drawing title block or legend for which they are and have been prepared by SLI Design, Inc. Any other reproduction, disclosure or use of any portion of the confidential and proprietary information of SLI Design, Inc., shall be a breach of the obligation of confidence created by the acceptance of this drawing from SLI Design, Inc. for a specific project or Contract. Any copying, duplicating, reproducing, utilization, alteration, modification, revision or change to this drawing, is expressly prohibited unless done with the prior written consent or approval of SLI Design, Inc., and shall not be undertaken without receipt of such peior written approval. This drawing is loaned by SLI Design, Inc., for the limited purpose of complying with a specific Contract. The drawing remains the property of SLI Design, Inc., and shall be returned upon request or completion of the contract, unless specifically authorized by Contract, under which it was loaned.

PRINT DATE Apr 30, 2026 – 11:08am

REGISTERED ARCHITECT
THOMAS B. BARKER
14288
STATE OF TEXAS
04/30/26

DRAWING TITLE ELECTRICAL PLAN

DRAWN BY	RG	SHEET NO.
CHECKED BY	BL	A-13.00
APPROVED BY	TB	