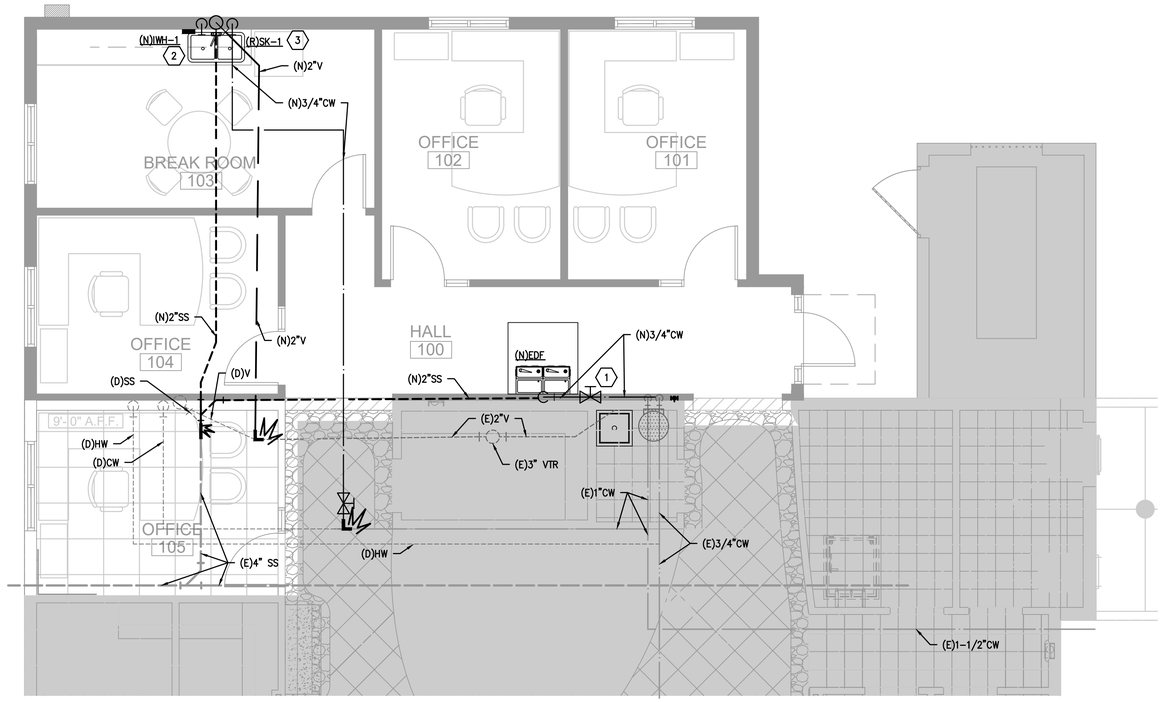


## 01 PLUMBING PLAN
SCALE: 1/4"=1'-0"

## PLUMBING KEYED NOTES:

1. LOCATE VALVE IN CEILING SPACE IN CORRIDOR.
2. NEW INSTANTANEOUS WATER HEATER BELOW MILLWORK. REFER TO SCHEDULE AND DETAILS. TYPICAL.
3. RELOCATE EXISTING SINK, FAUCET AND DIPOSAL AS SHOWN.


EBIE CONSULTING ENGINEERS Mechanical Electrical Plumbing
12603 Southwest Frwy, Ste 170, Stafford, Tx 77477
Tel: (713) 840-0177 / Firm Reg. No: 5638


JOSE M. GUERRERO
154536
REGISTERED PROFESSIONAL ENGINEER
04/30/2026


SLI DESIGN, INC.
ARCHITECTURE PLANNING INTERIOR DESIGN
15810 PARK TEN PLACE, SUITE 300
HOUSTON, TEXAS 77084
713-465-4650
www.sligroup.com


© COPYRIGHT

NECHES LUMBERTON OFFICE ADDITION
299 Country Lane at U.S. 69
Lumberton, Texas 77657

E/B/E PROJECT NUMBER: 26028.00

| ISSUED FOR CLIENT APPROVAL | DATE |
|---|---|
| ISSUED FOR BIDDING | 04/30/2026 |
| ISSUED FOR PERMIT | 04/30/2026 |
| ISSUED FOR CONSTRUCTION | |

REVISIONS

| MARK | DESCRIPTION | DATE |
|---|---|---|
| | REVIEW SET | 03-27-2026 |
| | 90% REVIEW SET | 04-13-2026 |
| | BID AND PERMIT | 04-30-2026 |

The information, ideas, designs, details, layouts, techniques, features, arrangements, plans, sequences, dimensions, allowances, tolerances, conceptions, specifications, intentions, technology or embodiments, as illustrated, arranged, displayed, noted, recorded, indicated, represented, disclosed, evidenced, detailed or otherwise reduced to tangible form hereon, either expressly, inherently or by implication, are the confidential and proprietary information of SLI Design, Inc., and shall not be used for any purpose other than the specific project or undertaking identified on the drawing title block or legend for which they are and have been prepared by SLI Design, Inc. Any other reproduction, disclosure or use of any portion of the confidential and proprietary information of SLI Design, Inc., shall be a breach of the obligation of confidence created by the acceptance of this drawing from SLI Design, Inc. for a specific project or Contract. Any copying, duplicating, reproducing, utilization, alteration, modification, revision or change to this drawing, is expressly prohibited unless done with the prior written consent or approval of SLI Design, Inc., and shall not be undertaken without receipt of such prior written approval. This drawing is loaned by SLI Design, Inc., for the limited purpose of complying with a specific Contract. The drawing remains the property of SLI Design, Inc., and shall be returned upon request or completion of the contract, unless specifically authorized by Contract, under which it was loaned.

DESIGN TEAM
PM: JG
MECHANICAL: CC
ELECTRICAL: JG
PLUMBING: JG
CHECKED-BY: JG

DRAWING TITLE
PLUMBING PLAN

SHEET NO.
P-2.00