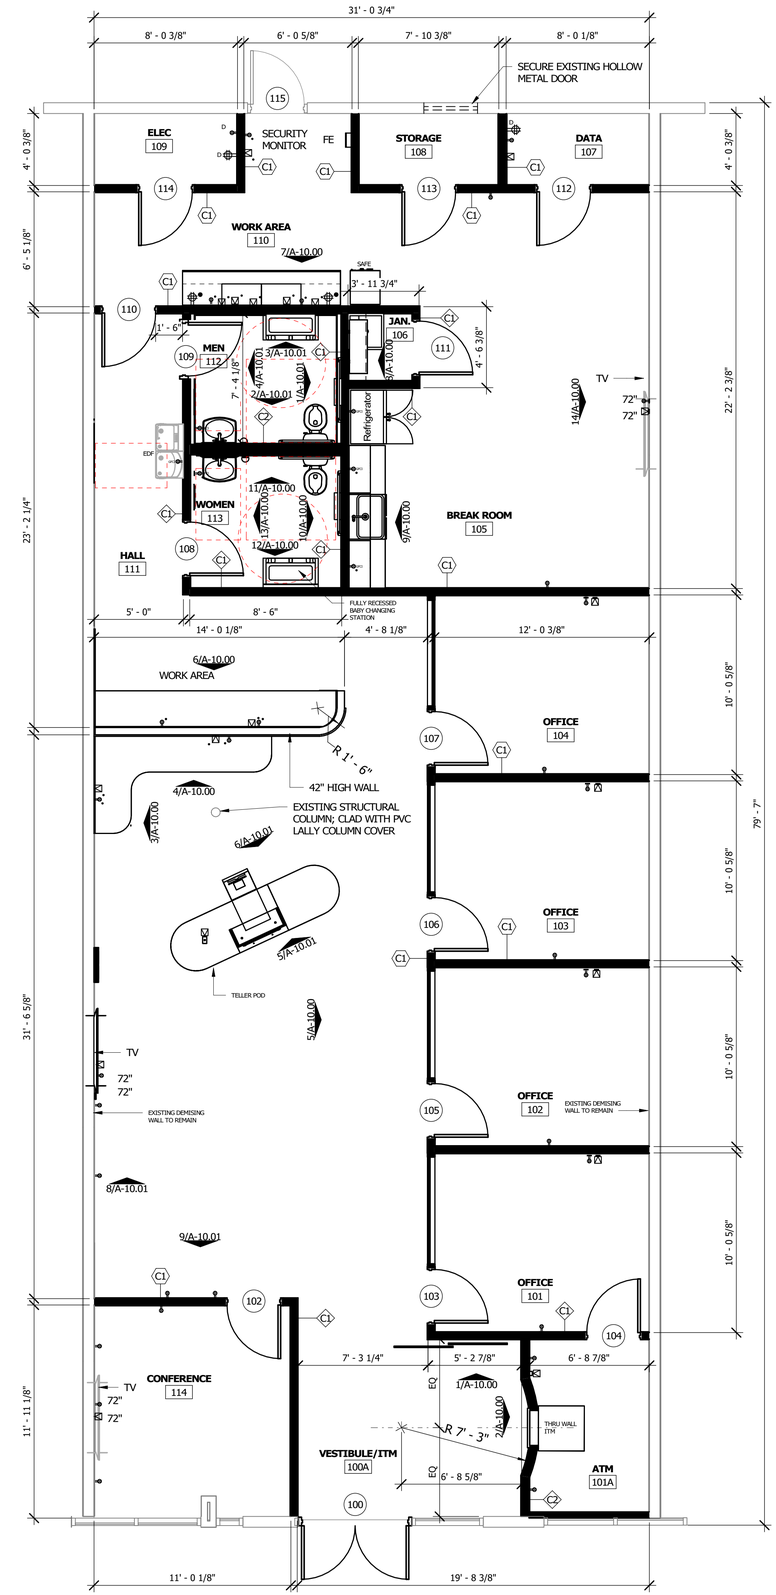


1 LEVEL 1 - DIMENSION PLAN
1/4" = 1'-0"

NORTH

**GENERAL NOTES**

1. NOTIFY ARCHITECT OF ANY DISCREPANCIES AND/OR OMISSIONS.
2. ALL DIMENSIONS ARE TO FINISHED FACE OF PARTITIONS; RE: A-2.0 FOR PARTITION WIDTHS.
3. ALL PARTITIONS TO BE TYPE "A1" UNLESS NOTED OTHERWISE.
4. ALL COLUMNS TO BE TYPE "E1" UNLESS NOTED OTHERWISE.
5. ALL DOORS ON ACCESSIBLE ROUTES SHALL HAVE A MIN. OF 18" CLEAR ON THE PULL SIDE AND A MIN. OF 12" CLEAR ON THE PUSH SIDE WHEN DOOR IS EQUIPPED WITH BOTH A LATCH AND A CLOSER.
6. FIRE EXTINGUISHERS ARE TO BE 10 LB. ABC TYPE, AND LOCATED AS SHOWN.
7. REFER TO SHEET A-2.0 FOR DOOR, WINDOW, AND HARDWARE SCHEDULES AND INFORMATION.
8. ADD BLOCKING BEHIND ALL GRAB BARS, BATHROOM ACCESSORIES AND WALL MOUNTED TVs.


SLI GROUP, INC.
ARCHITECTURE | DESIGN | CONSTRUCTION
15810 PARK TEN PLACE, SUITE 300
HOUSTON, TEXAS 77084
713-465-4650
www.sligroup.com

© COPYRIGHT

Gulf Coast Educators FEDERAL CREDIT UNION

9001 Spencer Highway
Deer Park, Texas 77571
Suites B & C

Project Number : 8985

| | DATE |
|---|---|
| ISSUED FOR CLIENT APPROVAL | |
| ISSUED FOR BIDDING | 07/13/26 |
| ISSUED FOR PERMIT | 07/13/26 |
| ISSUED FOR CONSTRUCTION | |

**REVISIONS**

| MARK | DESCRIPTION | DATE |
|---|---|---|
| | | |

The information, ideas, designs, details, layouts, techniques, features, arrangements, plans, sequences, dimensions, allowances, tolerances, conceptions, specifications, intentions, technology or embodiments, as illustrated, arranged, displayed, noted, recorded, indicated, represented, disclosed, evidenced, detailed or otherwise reduced to tangible form hereon, either expressly, inherently or by implication, are the confidential and proprietary information of SLI Design, Inc., and shall not be used for any purpose other than the specific project or undertaking identified on the drawing title block or legend for which they are and have been prepared by SLI Design, Inc. Any other reproduction, disclosure or use of any portion of the confidential and proprietary information of SLI Design, Inc., shall be a breach of the obligation of confidence created by the acceptance of this drawing from SLI Design, Inc. for a specific project or Contract. Any copying, duplicating, reproducing, utilization, alteration, modification, revision or change to this drawing, is expressly prohibited unless done with the prior written consent or approval of SLI Design, Inc., and shall not be undertaken without receipt of such prior written approval. This drawing is loaned by SLI Design, Inc., for the limited purpose of complying with a specific Contract. The drawing remains the property of SLI Design, Inc., and shall be returned upon request or completion of the contract, unless specifically authorized by Contract, under which it was loaned.

PRINT DATE: 7/13/2026 4:48:26 PM

REGISTERED ARCHITECT THOMAS B. SLAYER 14288 STATE OF TEXAS
07/13/26

DRAWING TITLE
**FLOOR PLAN**

| | | |
|---|---|---|
| DRAWN BY | AM | SHEET NO. |
| CHECKED BY | Checker | A-1.10 |
| APPROVED BY | Approver | |