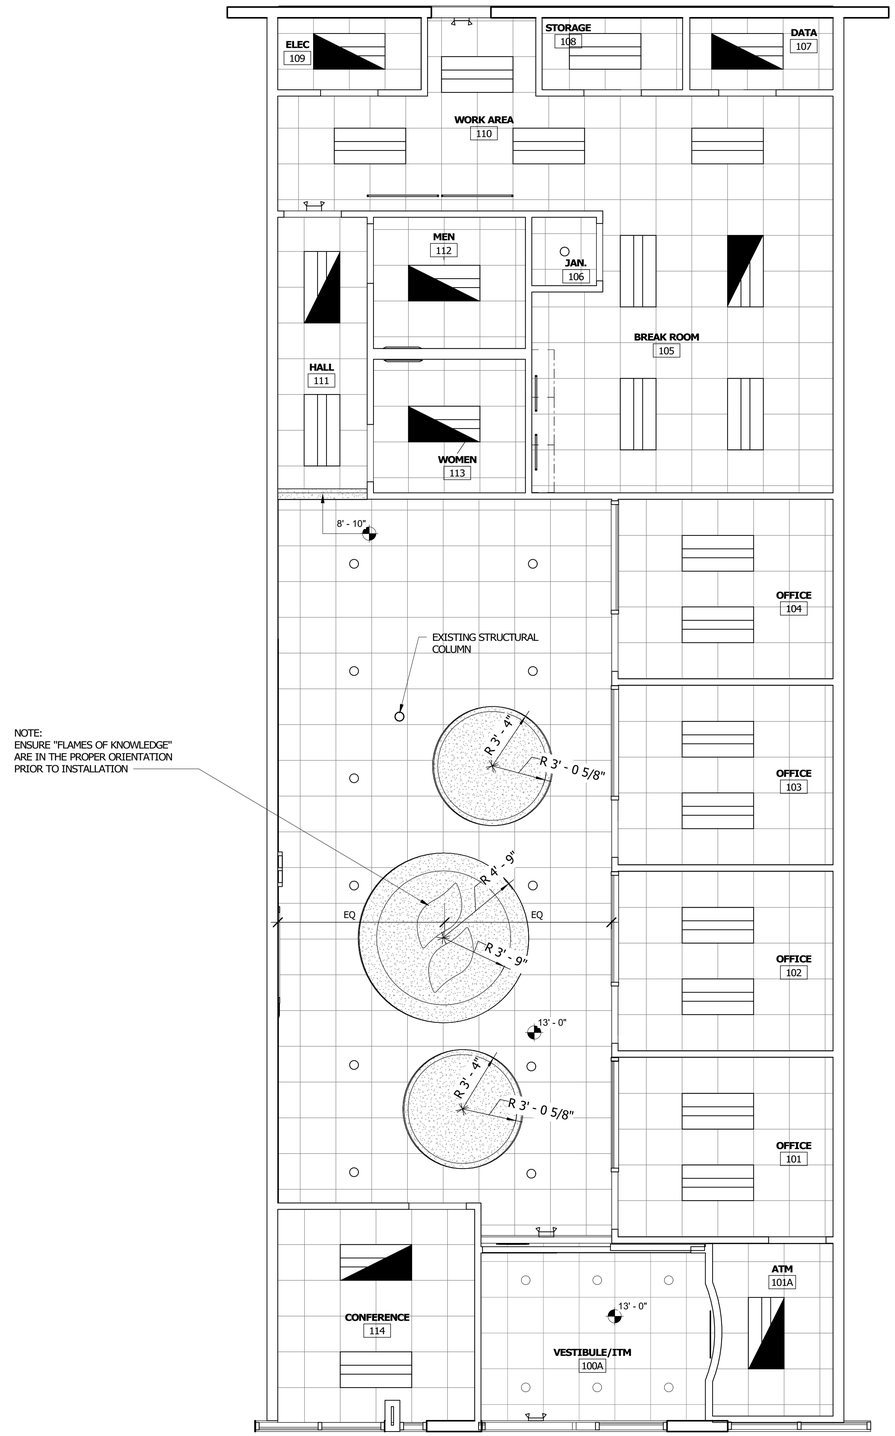

NOTE:
ENSURE "FLAMES OF KNOWLEDGE" ARE IN THE PROPER ORIENTATION PRIOR TO INSTALLATION

1 LEVEL 1
1/4" = 1'-0"

NORTH

GENERAL NOTES

1. NOTIFY ARCHITECT OF ANY DISCREPANCIES AND/OR OMISSIONS.
2. REMODEL PROJECTS REQUIRE FIELD VERIFICATION BY SUBCONTRACTOR.
3. ALL CEILING GRIDS SHALL BE CENTERED IN ROOM UNLESS OTHERWISE SPECIFIED.
4. CEILING HEIGHTS TO BE 9'-0" A.F.F. UNLESS OTHERWISE SPECIFIED.

CEILING LEGEND

2'X2' CERTAINTEED SAND MICRO TEGULAR CEILING TILE WITH 9/16" WHITE GRID

10' - 10" A.F.F. — INDICATES CEILING HEIGHT

LIGHTING LEGEND

2'X4' RECESSED LED FIXTURE; RE:ELECTRICAL DRAWINGS

2'X4' RECESSED LED FIXTURE WITH EMERGENCY BACKUP; RE:ELECTRICAL DRAWINGS

UNDERCOUNTER TASK LIGHTING; RE:ELECTRICAL DRAWINGS

RECESSED CAN LIGHT FIXTURE; RE:ELECTRICAL DRAWINGS

SLI GROUP, INC.
ARCHITECTURE | DESIGN | CONSTRUCTION
15810 PARK TEN PLACE, SUITE 300
HOUSTON, TEXAS 77084
713-465-4650
www.sligroup.com

© COPYRIGHT

Gulf Coast Educators FEDERAL CREDIT UNION

9001 Spencer Highway
Deer Park, Texas 77571
Suites B & C

Project Number : 8985

	DATE
ISSUED FOR CLIENT APPROVAL	
ISSUED FOR BIDDING	07/13/26
ISSUED FOR PERMIT	07/13/26
ISSUED FOR CONSTRUCTION	

REVISIONS

MARK	DESCRIPTION	DATE

The information, ideas, designs, details, layouts, techniques, features, arrangements, plans, sequences, dimensions, allowances, tolerances, conceptions, specifications, intentions, technology or embodiments, as illustrated, arranged, displayed, noted, recorded, indicated, represented, disclosed, evidenced, detailed or otherwise reduced to tangible form hereon, either expressly, inherently or by implication, are the confidential and proprietary information of SLI Design, Inc., and shall not be used for any purpose other than the specific project or undertaking identified on the drawing title block or legend for which they are and have been prepared by SLI Design, Inc. Any other reproduction, disclosure or use of any portion of the confidential and proprietary information of SLI Design, Inc., shall be a breach of the obligation of confidence created by the acceptance of this drawing from SLI Design, Inc. for a specific project or Contract. Any copying, duplicating, reproducing, utilization, alteration, modification, revision or change to this drawing, is expressly prohibited unless done with the prior written consent or approval of SLI Design, Inc., and shall not be undertaken without receipt of such prior written approval. This drawing is loaned by SLI Design, Inc., for the limited purpose of complying with a specific Contract. The drawing remains the property of SLI Design, Inc., and shall be returned upon request or completion of the contract, unless specifically authorized by Contract, under which it was loaned.

PRINT DATE: 7/13/2026 4:07:39 PM

REGISTERED ARCHITECT THOMAS B. BAKER 14288 STATE OF TEXAS
07/13/26

DRAWING TITLE
REFLECTED CEILING PLAN

DRAWN BY	AM	SHEET NO.
CHECKED BY	Checker	A-4.00
APPROVED BY	Approver	