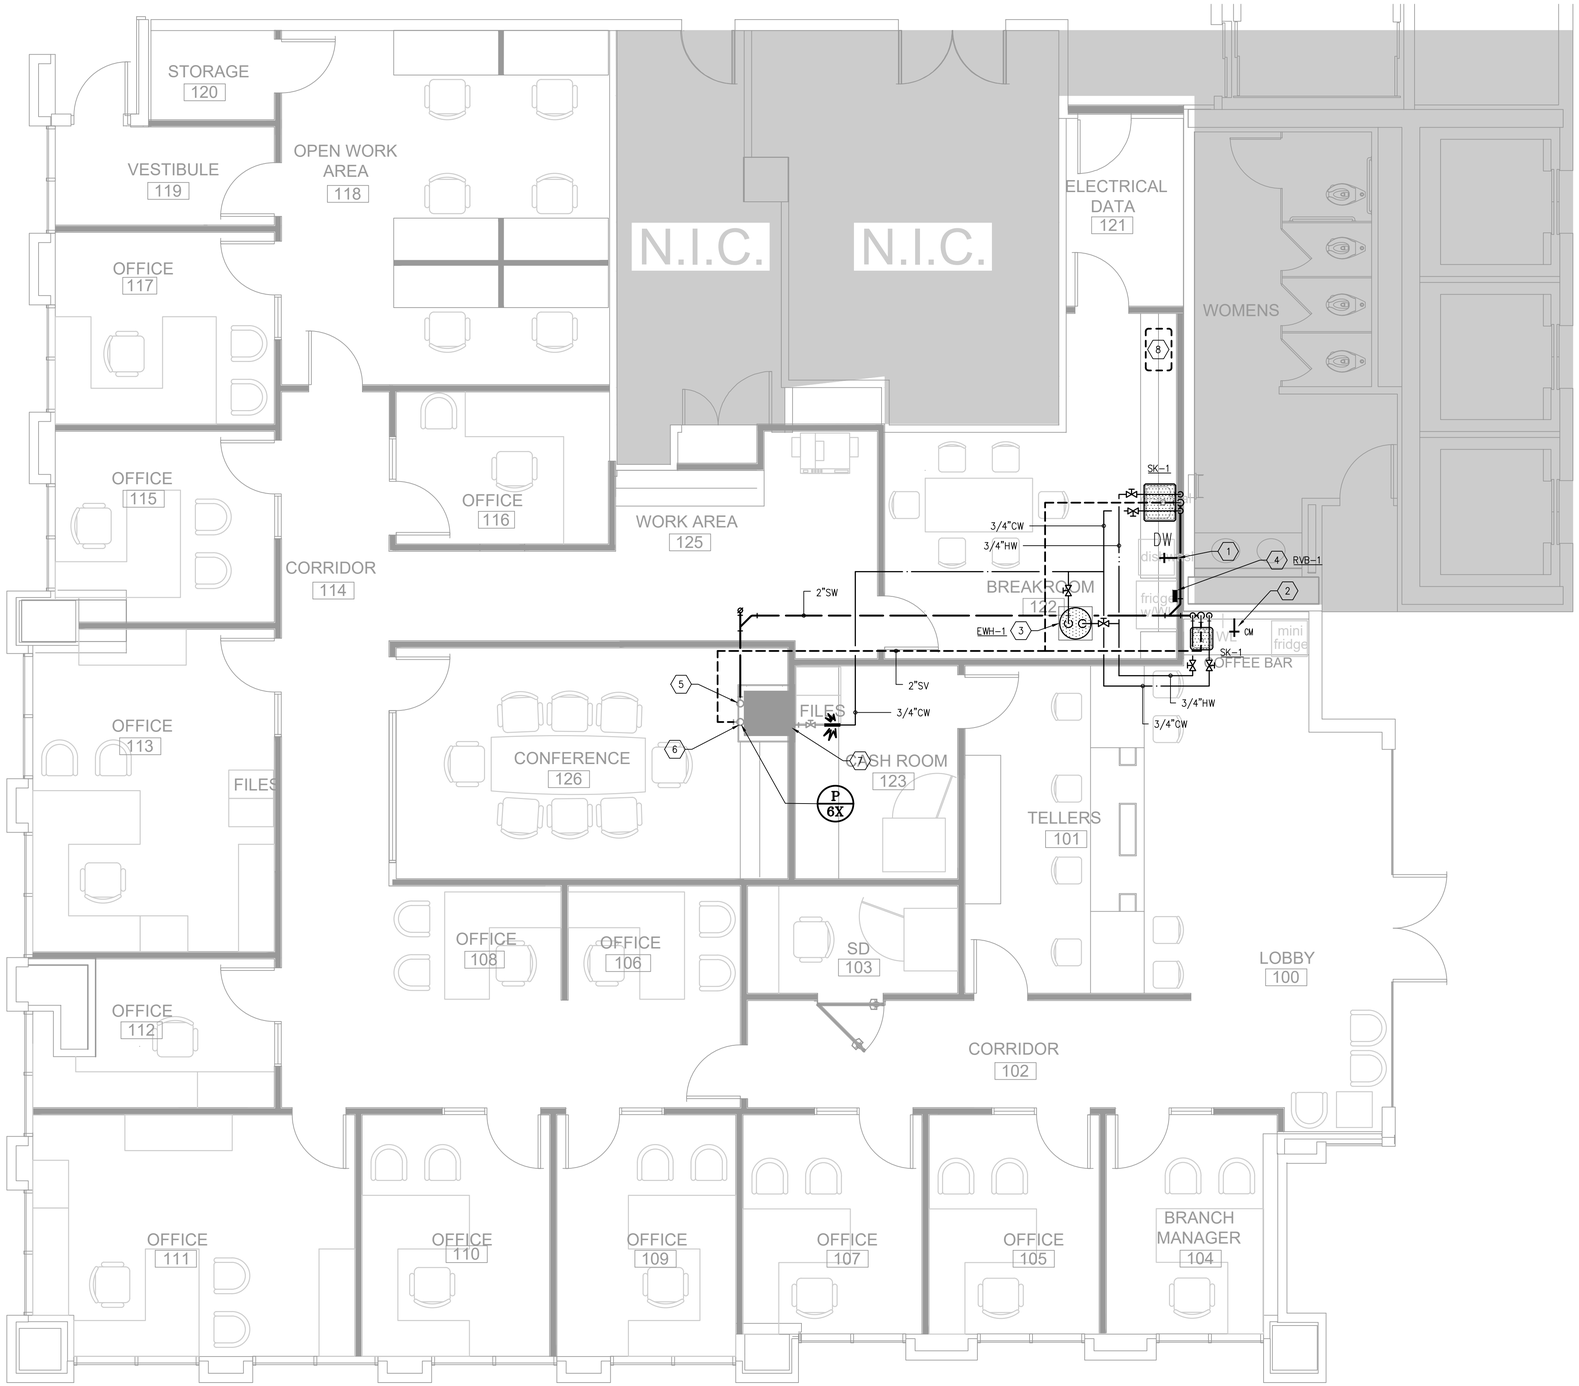

01 PLUMBING PLAN

SCALE: 1/4"=1'-0"

PLUMBING KEYED NOTES:

1. 1" HOT WATER 140° TO DISHWASHER. ROUTE DRAIN TO FLOOR SINK WITH 2" AIR GAP.
2. CONNECT NEW 1/2" VALVED COLD WATER FOR NEW COFFEE MAKER. SEE SPECIFICATIONS FOR FILTER.
3. NEW WATER HEATER SUSPENDED ABOVE ACCESSIBLE CEILING. COORDINATE WITH MEP IN THE AREA. REFER TO DETAILS.
4. REFRIGERATOR BY OTHERS – PLUMBING CONTRACTOR TO PROVIDE COLD WATER CONNECTION CONSISTING OF 1/2" X 3/8" ANGLE PATTERN COMPRESSION STOP 12" A.F.F. (RVB-1)
5. EXISTING 4" SANITARY WASTE RISER.
6. EXISTING 4" SANITARY VENT RISER.
7. EXISTING 1-1/4" COLD WATER RISER.
8. EXISTING SINK TO BE REMOVED. CUT AND CAP WASTE AND WATER CONNECTIONS BACK TO POINT OF USE AS REQUIRED.

SLI DESIGN, INC.
ARCHITECTURE PLANNING INTERIOR DESIGN
15810 PARK TEN PLACE, SUITE 300
HOUSTON, TEXAS 77084
713-465-4650
www.sligroup.com
© COPYRIGHT

ALBA BANK
11700 Katy Freeway
Suite 175
Houston TX 77079

E/B/E PROJECT NUMBER: 26098.00

ISSUED FOR CLIENT APPROVAL	DATE 06/24/2026
ISSUED FOR BIDDING	06/24/2026
ISSUED FOR PERMIT	06/24/2026
ISSUED FOR CONSTRUCTION	

REVISIONS

MARK	DESCRIPTION	DATE
	PERMIT AND CONSTRUCTION SET	06/24/2026

The information, ideas, designs, details, layouts, techniques, features, arrangements, plans, sequences, dimensions, allowances, tolerances, conceptions, specifications, intentions, technology or embodiments, as illustrated, arranged, displayed, noted, recorded, indicated, represented, disclosed, evidenced, detailed or otherwise reduced to tangible form hereon, either expressly, inherently or by implication, are the confidential and proprietary information of SLI Design, Inc., and shall not be used for any purpose other than the specific project or undertaking identified on the drawing title block or legend for which they are and have been prepared by SLI Design, Inc. Any other reproduction, disclosure or use of any portion of the confidential and proprietary information of SLI Design, Inc., shall be a breach of the obligation of confidence created by the acceptance of this drawing from SLI Design, Inc. for a specific project or Contract. Any copying, duplicating, reproducing, utilization, alteration, modification, revision or change to this drawing, is expressly prohibited unless done with the prior written consent or approval of SLI Design, Inc., and shall not be undertaken without receipt of such prior written approval. This drawing is loaned by SLI Design, Inc., for the limited purpose of complying with a specific Contract. The drawing remains the property of SLI Design, Inc., and shall be returned upon request or completion of the contract, unless specifically authorized by Contract, under which it was loaned.

DESIGN TEAM
PM: JG
MECHANICAL: CC
PLUMBING: CC
ELECTRICAL: JG
CHECKED-BY: JG

STATE OF TEXAS
JOSE M. GUERRERO
154536
REGISTERED PROFESSIONAL ENGINEER
06/24/2026

E/B/E CONSULTING ENGINEERS
Mechanical Electrical Plumbing
12603 Southwest Frwy, Ste 170, Stafford, Tx 77477
Tel: (713) 840-0177 / Firm Reg. No: 5638

DRAWING TITLE
PLUMBING PLAN

SHEET NO.
P1.01