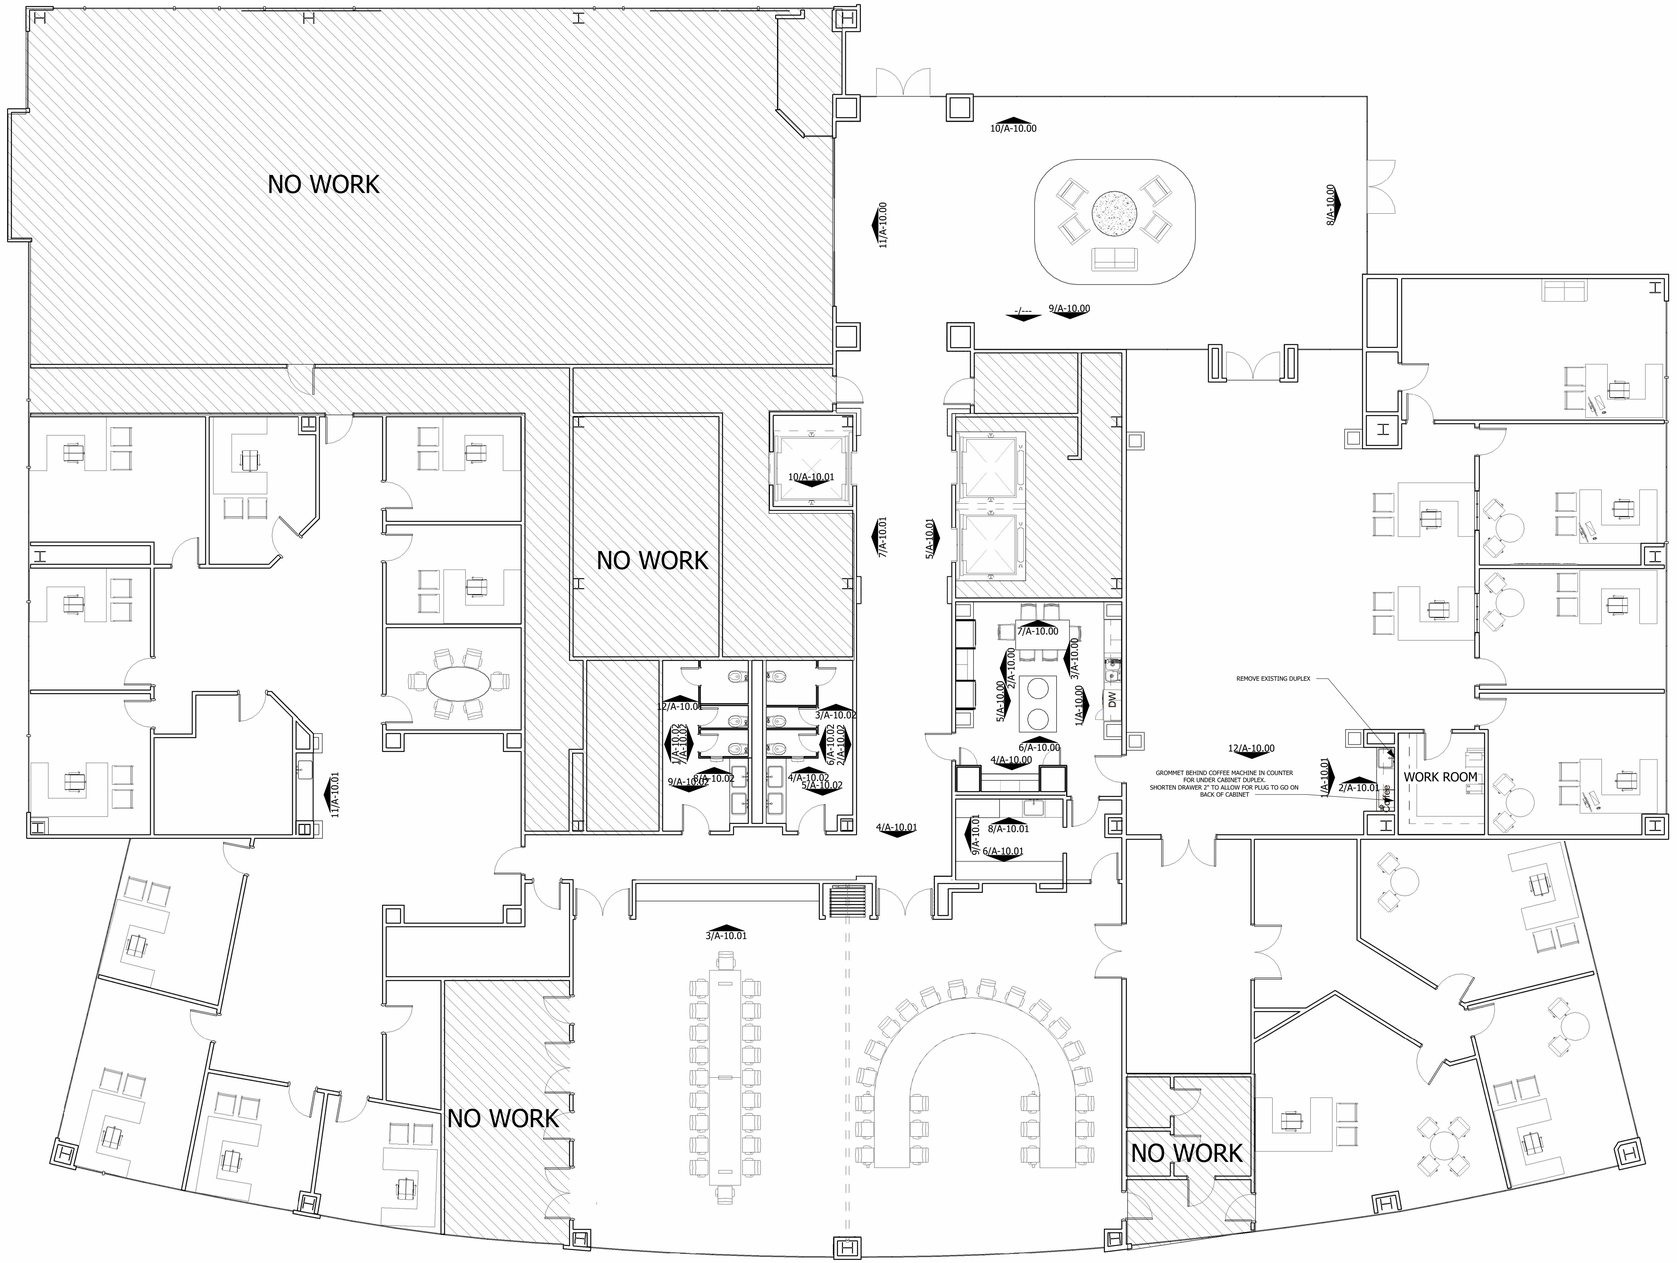



1 LEVEL 1 -FLOOR PLAN
1/8" = 1'-0"

X:\Woodforest National Bank - Town Center II\Drawings\Woodforest- Town Center two.rvt


SLI DESIGN, INC.

ARCHITECTURE PLANNING INTERIOR DESIGN

15810 PARK TEN PLACE, SUITE 300
HOUSTON, TEXAS 77084
713-465-4650
www.sligroup.com


© COPYRIGHT

# WOODOFOREST NATIONAL BANK TOWN CENTER II

1330 Lake Robbins Dr
The Woodlands, TX 77380

Project Number : 8995

| | DATE |
|---|---|
| ISSUED FOR CLIENT APPROVAL | |
| ISSUED FOR BIDDING | 10.26.26 |
| ISSUED FOR PERMIT | |
| ISSUED FOR CONSTRUCTION | |

**REVISIONS**

| MARK | DESCRIPTION | DATE |
|---|---|---|

The information, ideas, designs, details, layouts, techniques, features, arrangements, plans, sequences, dimensions, allowances, tolerances, conceptions, specifications, intentions, technology or embodiments, as illustrated, arranged, displayed, noted, recorded, indicated, represented, disclosed, evidenced, detailed or otherwise reduced to tangible form hereon, either expressly, inherently or by implication, are the confidential and proprietary information of SLI Design, Inc., and shall not be used for any purpose other than the specific project or undertaking identified on the drawing title block or legend for which they are and have been prepared by SLI Design, Inc. Any other reproduction, disclosure or use of any portion of the confidential and proprietary information of SLI Design, Inc., shall be a breach of the obligation of confidence created by the acceptance of this drawing from SLI Design, Inc. for a specific project or Contract. Any copying, duplicating, reproducing, utilization, alteration, modification, revision or change to this drawing, is expressly prohibited unless done with the prior written consent or approval of SLI Design, Inc., and shall not be undertaken without receipt of such prior written approval. This drawing is loaned by SLI Design, Inc., for the limited purpose of complying with a specific Contract. The drawing remains the property of SLI Design, Inc., and shall be returned upon request or completion of the contract, unless specifically authorized by Contract, under which it was loaned.

PRINT DATE: 10/28/2026 4:38:40 PM

REGISTERED ARCHITECT THOMAS B. BAUER 14286 STATE OF TEXAS

10.26.26

DRAWING TITLE
**FLOOR PLAN-FIRST FLOOR**

| | | |
|---|---|---|
| DRAWN BY | PL | SHEET NO. |
| CHECKED BY | BH | A-1.10 |
| APPROVED BY | TB | |