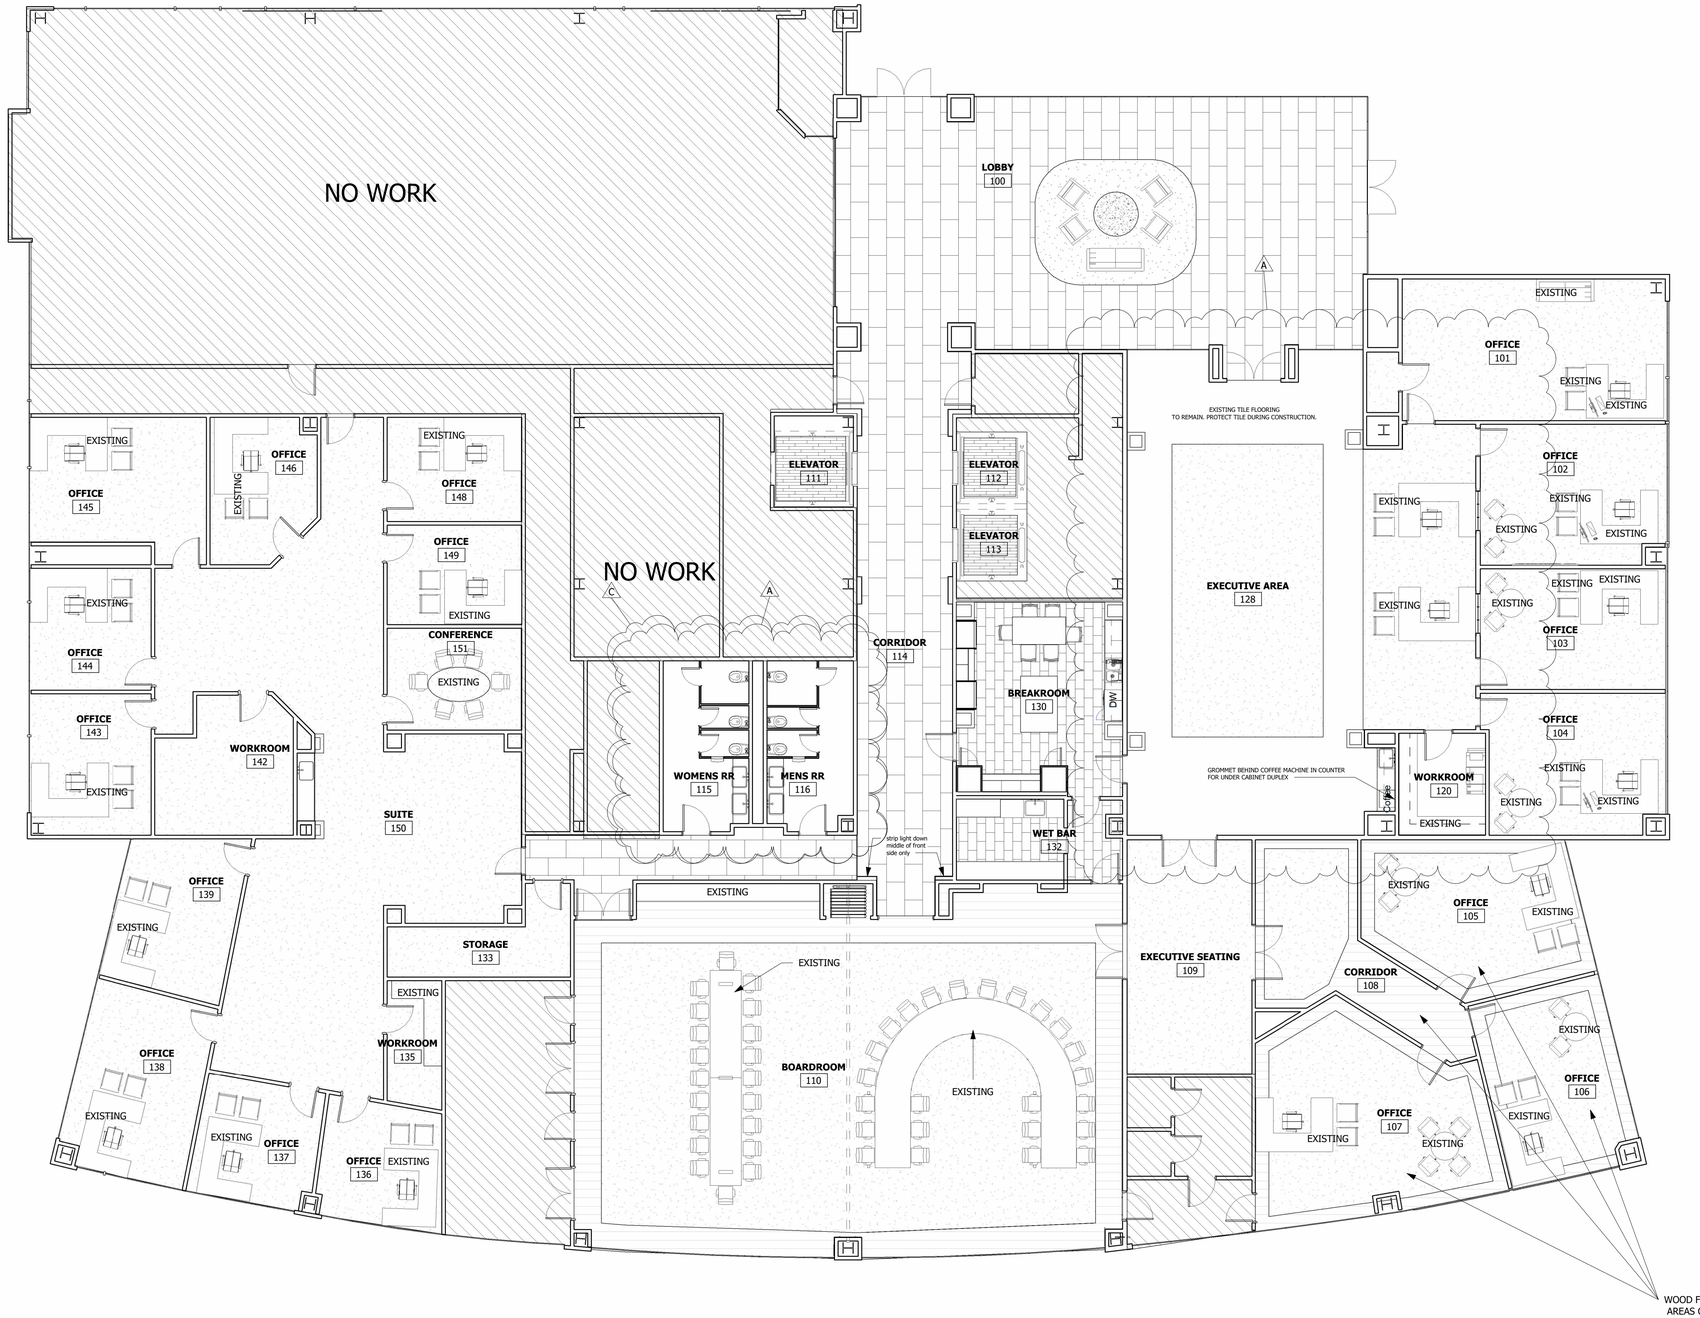


1 LEVEL 1 - FINISH FLOOR PLAN
1/8" = 1'-0"

X:\Woodforest National Bank - Town Center II\Drawings\Woodforest- Town Center two.rvt

SLI DESIGN, INC.

ARCHITECTURE PLANNING INTERIOR DESIGN

15810 PARK TEN PLACE, SUITE 300
HOUSTON, TEXAS 77084
713-465-4650
www.sligroup.com

© COPYRIGHT

WOODFOREST NATIONAL BANK TOWN CENTER II

1330 Lake Robbins Dr
The Woodlands, TX 77380

Project Number : 8998

	DATE
ISSUED FOR CLIENT APPROVAL	
ISSUED FOR BIDDING	10.26.26
ISSUED FOR PERMIT	
ISSUED FOR CONSTRUCTION	10.30.26

REVISIONS

MARK	DESCRIPTION	DATE
A	ADDENDUM A	10.28.26
C	ADDENDUM C	11.18.26

The information, ideas, designs, details, layouts, techniques, features, arrangements, plans, sequences, dimensions, allowances, tolerances, conceptions, specifications, intentions, technology or embodiments, as illustrated, arranged, displayed, noted, recorded, indicated, represented, disclosed, evidenced, detailed or otherwise reduced to tangible form hereon, either expressly, inherently or by implication, are the confidential and proprietary information of SLI Design, Inc., and shall not be used for any purpose other than the specific project or undertaking identified on the drawing title block or legend for which they are and have been prepared by SLI Design, Inc. Any other reproduction, disclosure or use of all or any portion of the confidential and proprietary information of SLI Design, Inc., shall be a breach of the obligation of confidence created by the acceptance of this drawing from SLI Design, Inc. for a specific project or Contract. Any copying, duplicating, reproducing, utilization, alteration, modification, revision or change to this drawing, is expressly prohibited unless done with the prior written consent or approval of SLI Design, Inc., and shall not be undertaken without receipt of such prior written approval. This drawing is loaned by SLI Design, Inc., for the limited purpose of complying with a specific Contract. The drawing remains the property of SLI Design, Inc., and shall be returned upon request or completion of the contract, unless specifically authorized by Contract, under which it was loaned.

PRINT DATE: 11/18/2026 2:27:10 PM

REGISTERED ARCHITECT
THOMAS B. PAYNE
14288
STATE OF TEXAS
10.26.26

DRAWING TITLE
FINISHED FLOOR

DRAWN BY	PL	SHEET NO.
CHECKED BY	BH	A-12.10
APPROVED BY	TB	