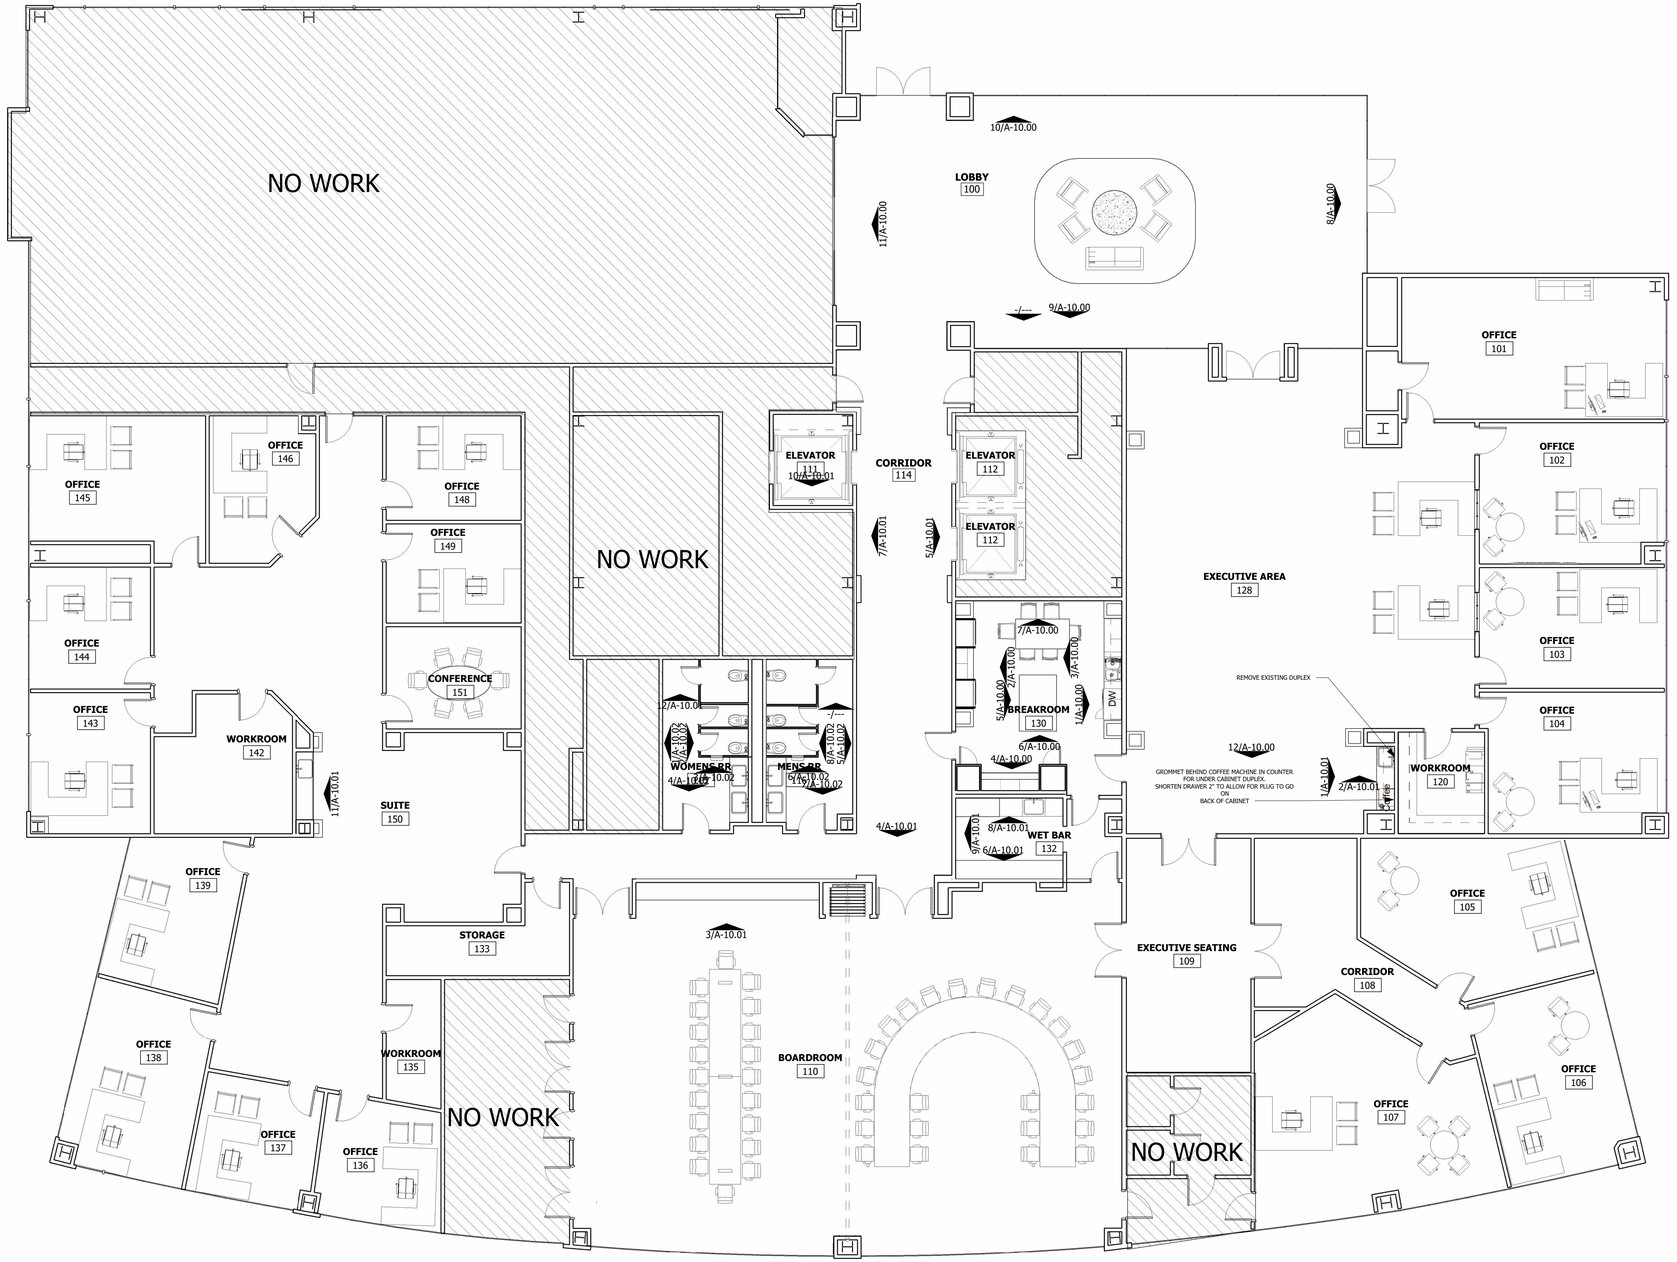

1 LEVEL 1 -FLOOR PLAN
1/8" = 1'-0"

X:\Woodforest National Bank - Town Center II\Drawings\Woodforest- Town Center two.rvt

SLI DESIGN, INC.
ARCHITECTURE PLANNING INTERIOR DESIGN
15810 PARK TEN PLACE, SUITE 300
HOUSTON, TEXAS 77084
713-465-4650
www.sligroup.com
© COPYRIGHT

WOODFOREST NATIONAL BANK TOWN CENTER II

1330 Lake Robbins Dr
The Woodlands, TX 77380

Project Number : 8998

	DATE
ISSUED FOR CLIENT APPROVAL	
ISSUED FOR BIDDING	10.26.26
ISSUED FOR PERMIT	
ISSUED FOR CONSTRUCTION	10.30.26

REVISIONS

MARK	DESCRIPTION	DATE

The information, ideas, designs, details, layouts, techniques, features, arrangements, plans, sequences, dimensions, allowances, tolerances, conceptions, specifications, intentions, technology or embodiments, as illustrated, arranged, displayed, noted, recorded, indicated, represented, disclosed, evidenced, detailed or otherwise reduced to tangible form hereon, either expressly, inherently or by implication, are the confidential and proprietary information of SLI Design, Inc., and shall not be used for any purpose other than the specific project or undertaking identified on the drawing title block or legend for which they are and have been prepared by SLI Design, Inc. Any other reproduction, disclosure or use of any portion of the confidential and proprietary information of SLI Design, Inc., shall be a breach of the obligation of confidence created by the acceptance of this drawing from SLI Design, Inc. for a specific project or Contract. Any copying, duplicating, reproducing, utilization, alteration, modification, revision or change to this drawing, is expressly prohibited unless done with the prior written consent or approval of SLI Design, Inc., and shall not be undertaken without receipt of such prior written approval. This drawing is loaned by SLI Design, Inc., for the limited purpose of complying with a specific Contract. The drawing remains the property of SLI Design, Inc., and shall be returned upon request or completion of the contract, unless specifically authorized by Contract, under which it was loaned.

PRINT DATE: 11/19/2026 10:24:38 AM

REGISTERED ARCHITECT THOMAS B. HAYES 14288 STATE OF TEXAS
10.26.26

DRAWING TITLE
FLOOR PLAN-FIRST FLOOR

DRAWN BY	PL	SHEET NO.
CHECKED BY	BH	A-1.10
APPROVED BY	TB	



1 LEVEL 1 - EXISTING & DEMO
1/8" = 1'-0"

PLAN KEY NOTES - DEMO	
NOTE NUMBER	NOTE TEXT
01	DEMO GRANITE WALLS
02	DEMO MILLWORK
03	DEMO EXISTING ROUND COLUMNS AND REPLACE WITH SQUARE
04	DEMO EXISTING TILE FLOORING
05	DEMO EXISTING WOOD FLOORING
06	DEMO EXISTING CARPET
07	EXISTING FLOORING TO REMAIN
08	DEMO EXISTING STONE TOP
09	DEMO EXISTING WALL PANELS
10	EXISTING MILLWORK TO REMAIN
11	DEMO WALL TILE

SLI DESIGN, INC.
ARCHITECTURE PLANNING INTERIOR DESIGN
15810 PARK TEN PLACE, SUITE 300
HOUSTON, TEXAS 77084
713-465-4650
www.sligroup.com
© COPYRIGHT

WOODFOREST NATIONAL BANK TOWN CENTER II

1330 Lake Robbins Dr
The Woodlands, TX 77380

Project Number : 8998

ISSUED FOR CLIENT APPROVAL	DATE
ISSUED FOR BIDDING	10.26.26
ISSUED FOR PERMIT	
ISSUED FOR CONSTRUCTION	10.30.26

REVISIONS

MARK	DESCRIPTION	DATE
A	ADDENDUM A	10.28.26

The information, ideas, designs, details, layouts, techniques, features, arrangements, plans, sequences, dimensions, allowances, tolerances, conceptions, specifications, intentions, technology or embodiments, as illustrated, arranged, displayed, noted, recorded, indicated, represented, disclosed, evidenced, detailed or otherwise reduced to tangible form hereon, either expressly, inherently or by implication, are the confidential and proprietary information of SLI Design, Inc., and shall not be used for any purpose other than the specific project or undertaking identified on the drawing title block or legend for which they are and have been prepared by SLI Design, Inc. Any other reproduction, disclosure or use of any portion of the confidential and proprietary information of SLI Design, Inc., shall be a breach of the obligation of confidence created by the acceptance of this drawing from SLI Design, Inc. for a specific project or Contract. Any copying, duplicating, reproducing, utilization, alteration, modification, revision or change to this drawing, is expressly prohibited unless done with the prior written consent or approval of SLI Design, Inc., and shall not be undertaken without receipt of such prior written approval. This drawing is loaned by SLI Design, Inc., for the limited purpose of complying with a specific Contract. The drawing remains the property of SLI Design, Inc., and shall be returned upon request or completion of the contract, unless specifically authorized by Contract, under which it was loaned.

PRINT DATE: 11/19/2026 10:24:29 AM

REGISTERED ARCHITECT THOMAS B. TAYLOR 14288 STATE OF TEXAS
10.26.26

DRAWING TITLE
DEMO PLAN-1ST FLOOR

DRAWN BY	PL
CHECKED BY	BH
APPROVED BY	TB

SHEET NO. D-1.00

X:\Woodforest National Bank - Town Center II\Drawings\Woodforest- Town Center two.rvt



1 LEVEL 1
1/8" = 1'-0"

PLAN KEY NOTES - RCP	
NOTE NUMBER	NOTE TEXT
01	COVE LIGHTING
02	KANOPI COFFERED ACT.
03	EXISTING ACT
04	EXISTING ARCHED FURR DOWN
05	EXISTING 8'-0" FURR DOWN
06	PENDANT LIGHT
07	10'-0" GYP. CEILING
08	10'-8" POP UP GYP CEILING
09	EXISTING 10'-0" FURR DOWN
10	EXISTING 10'-0" GYP
11	EXISTING 9'-0" FURR DOWN
12	BMC - 48 CROWN MOLDING. "WALNUT" STAINED TO MATCH BOARDROOM
13	REPLACE EXISTING 2X4 PARABOLIC LIGHT FIXTURES WITH LED LIGHT FIXTURES
14	REPLACE EXISTING CAN LIGHTS WITH LED FIXTURES

LIGHTING LEGEND

2X4 LED
LIGHT FIXTURE

SLI DESIGN, INC.
ARCHITECTURE PLANNING INTERIOR DESIGN
15810 PARK TEN PLACE, SUITE 300
HOUSTON, TEXAS 77084
713-465-4650
www.sligroup.com
© COPYRIGHT

WOODFOREST NATIONAL BANK TOWN CENTER II

1330 Lake Robbins Dr
The Woodlands, TX 77380

Project Number : 8998

	DATE
ISSUED FOR CLIENT APPROVAL	
ISSUED FOR BIDDING	10.26.26
ISSUED FOR PERMIT	
ISSUED FOR CONSTRUCTION	10.30.26

REVISIONS

MARK	DESCRIPTION	DATE
A	ADDENDUM A	10.28.26

The information, ideas, designs, details, layouts, techniques, features, arrangements, plans, sequences, dimensions, allowances, tolerances, conceptions, specifications, intentions, technology or embodiments, as illustrated, arranged, displayed, noted, recorded, indicated, represented, disclosed, evidenced, detailed or otherwise reduced to tangible form hereon, either expressly, inherently or by implication, are the confidential and proprietary information of SLI Design, Inc., and shall not be used for any purpose other than the specific project or undertaking identified on the drawing title block or legend for which they are and have been prepared by SLI Design, Inc. Any other reproduction, disclosure or use of any portion of the confidential and proprietary information of SLI Design, Inc., shall be a breach of the obligation of confidence created by the acceptance of this drawing from SLI Design, Inc. for a specific project or Contract. Any copying, duplicating, reproducing, utilization, alteration, modification, revision or change to this drawing, is expressly prohibited unless done with the prior written consent or approval of SLI Design, Inc., and shall not be undertaken without receipt of such prior written approval. This drawing is loaned by SLI Design, Inc., for the limited purpose of complying with a specific Contract. The drawing remains the property of SLI Design, Inc., and shall be returned upon request or completion of the contract, unless specifically authorized by Contract, under which it was loaned.

PRINT DATE: 11/19/2026 10:25:04 AM

REGISTERED ARCHITECT
TOMAS S. BAKER
14288
STATE OF TEXAS
10.26.26

DRAWING TITLE
RCP-FIRST FLOOR

DRAWN BY	PL
CHECKED BY	BH
APPROVED BY	TB

SHEET NO.
A-4.00

X:\Woodforest National Bank - Town Center II\Drawings\Woodforest - Town Center two.rvt



1 LEVEL 1 - EXISTING & DEMO
1/8" = 1'-0"

PLAN KEY NOTES - DEMO RCP	
NOTE NUMBER	NOTE TEXT
01	DEMO EXISTING ACT.
02	EXISTING ACT REMAINS
03	DEMO EXISTING 2X4 LIGHT FIXTURES AND REPLACE WITH LED
04	DEMO EXISTING CAN LIGHTS AND REPLACE WITH LED
05	EXISTING GYP. TO REMAIN
06	DEMO EXISTING GYP. CEILING
07	DEMO PENDANT LIGHT FIXTURES
08	DEMO COVE LIGHTING

LIGHTING LEGEND

DEMO EXISTING 2X4 LIGHT FIXTURE

SLI DESIGN, INC.
ARCHITECTURE PLANNING INTERIOR DESIGN
15810 PARK TEN PLACE, SUITE 300
HOUSTON, TEXAS 77084
713-465-4650
www.sligroup.com
© COPYRIGHT

WOODFOREST NATIONAL BANK TOWN CENTER II

1330 Lake Robbins Dr
The Woodlands, TX 77380

Project Number : 8998

ISSUED FOR CLIENT APPROVAL	DATE
ISSUED FOR BIDDING	10.26.26
ISSUED FOR PERMIT	
ISSUED FOR CONSTRUCTION	10.30.26

REVISIONS

MARK	DESCRIPTION	DATE

The information, ideas, designs, details, layouts, techniques, features, arrangements, plans, sequences, dimensions, allowances, tolerances, conceptions, specifications, intentions, technology or embodiments, as illustrated, arranged, displayed, noted, recorded, indicated, represented, disclosed, evidenced, detailed or otherwise reduced to tangible form hereon, either expressly, inherently or by implication, are the confidential and proprietary information of SLI Design, Inc., and shall not be used for any purpose other than the specific project or undertaking identified on the drawing title block or legend for which they are and have been prepared by SLI Design, Inc. Any other reproduction, disclosure or use of any portion of the confidential and proprietary information of SLI Design, Inc., shall be a breach of the obligation of confidence created by the acceptance of this drawing from SLI Design, Inc. for a specific project or Contract. Any copying, duplicating, reproducing, utilization, alteration, modification, revision or change to this drawing, is expressly prohibited unless done with the prior written consent or approval of SLI Design, Inc., and shall not be undertaken without receipt of such prior written approval. This drawing is loaned by SLI Design, Inc., for the limited purpose of complying with a specific Contract. The drawing remains the property of SLI Design, Inc., and shall be returned upon request or completion of the contract, unless specifically authorized by Contract, under which it was loaned.

PRINT DATE: 11/19/2026 10:25:08 AM

REGISTERED ARCHITECT THOMAS B. TANNER 14288 STATE OF TEXAS
10.26.26

DRAWING TITLE
DEMO RCP-1ST FLOOR

DRAWN BY	PL
CHECKED BY	BH
APPROVED BY	TB

SHEET NO.
D-4.00

X:\Woodforest National Bank - Town Center II\Drawing\Woodforest- Town Center two.rvt

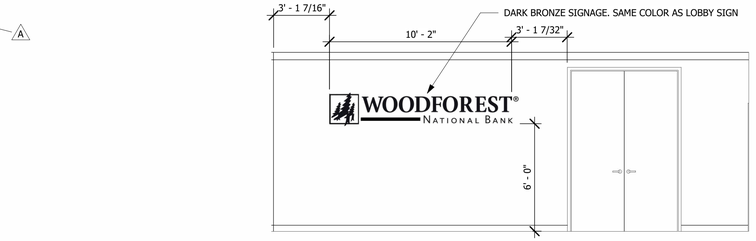

12 128 SIGNAGE
1/4" = 1'-0"

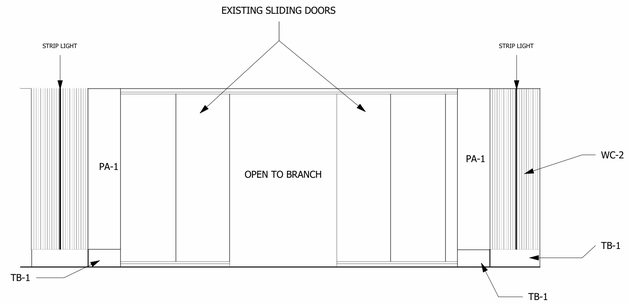

11 LOBBY WEST
1/4" = 1'-0"

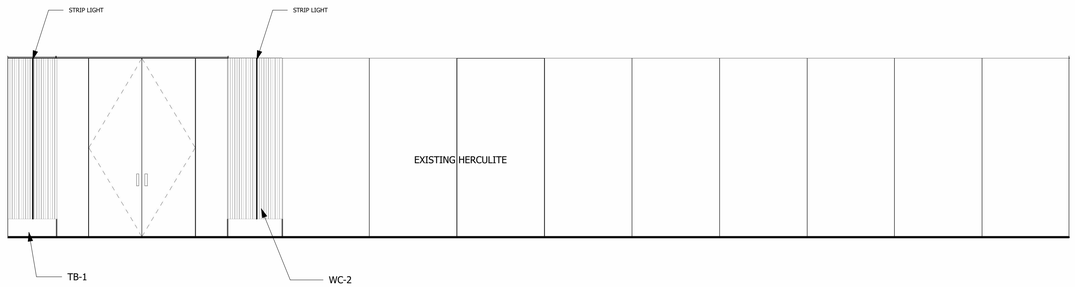

10 LOBBY - NORTH
1/4" = 1'-0"

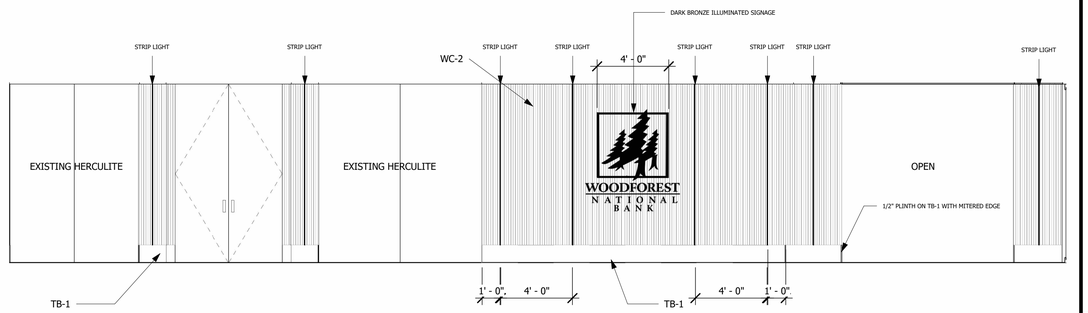

9 LOBBY SOUTH
1/4" = 1'-0"

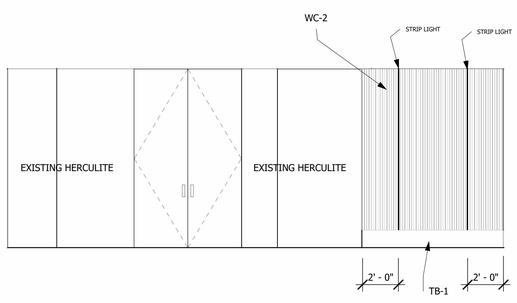

8 LOBBY EAST
1/4" = 1'-0"

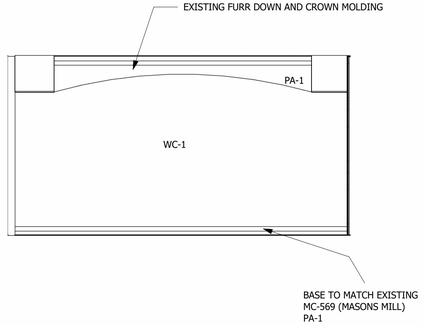

7 BREAKROOM - NORTH
1/4" = 1'-0"

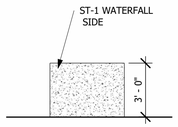

6 BREAKROOM ISLAND - NORTH
1/4" = 1'-0"

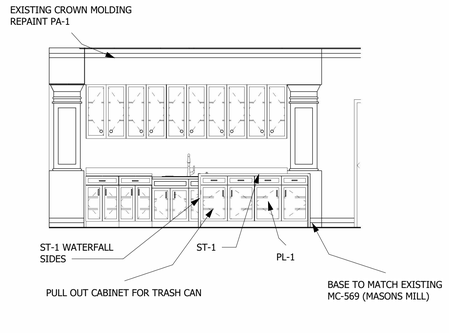

5 BREAKROOM ISLAND EAST
1/4" = 1'-0"

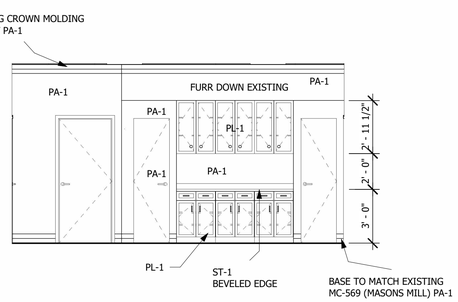

4 BREAKROOM -SOUTH
1/4" = 1'-0"

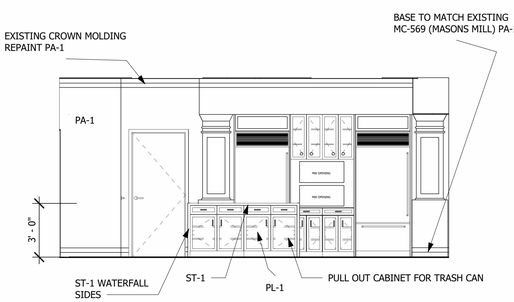

3 BREAKROOM ISLAND WEST
1/4" = 1'-0"

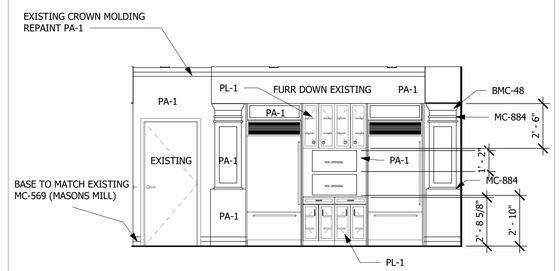

2 BREAKROOM - WEST
1/4" = 1'-0"

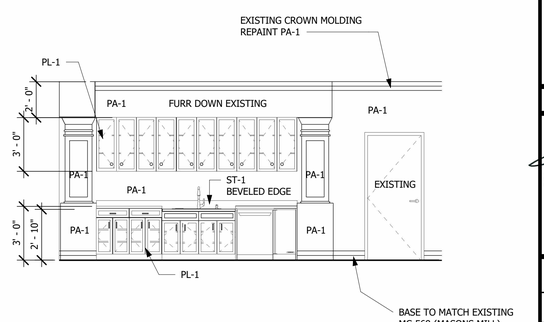

1 BREAKROOM - EAST
1/4" = 1'-0"

SLI DESIGN, INC.
ARCHITECTURE PLANNING INTERIOR DESIGN
15810 PARK TEN PLACE, SUITE 300
HOUSTON, TEXAS 77084
713-465-4650
www.sligroup.com

© COPYRIGHT

WOODFOREST NATIONAL BANK TOWN CENTER II

1330 Lake Robbins Dr
The Woodlands, TX 77380

Project Number : 8998

ISSUED FOR CLIENT APPROVAL	DATE
ISSUED FOR BIDDING	10.26.26
ISSUED FOR PERMIT	
ISSUED FOR CONSTRUCTION	10.30.26

REVISIONS

MARK	DESCRIPTION	DATE
A	ADDENDUM A	10.28.26

The information, ideas, designs, details, layouts, techniques, features, arrangements, plans, sequences, dimensions, allowances, tolerances, conceptions, specifications, intentions, technology or embodiments, as illustrated, arranged, displayed, noted, recorded, indicated, represented, disclosed, evidenced, detailed or otherwise reduced to tangible form hereon, either expressly, inherently or by implication, are the confidential and proprietary information of SLI Design, Inc., and shall not be used for any purpose other than the specific project or undertaking identified on the drawing title block or legend for which they are and have been prepared by SLI Design, Inc. Any other reproduction, disclosure or use of any portion of the confidential and proprietary information of SLI Design, Inc., shall be a breach of the obligation of confidence created by the acceptance of this drawing from SLI Design, Inc. for a specific project or Contract. Any copying, duplicating, reproducing, utilization, alteration, modification, revision or change to this drawing, is expressly prohibited unless done with the prior written consent or approval of SLI Design, Inc., and shall not be undertaken without receipt of such prior written approval. This drawing is loaned by SLI Design, Inc., for the limited purpose of complying with a specific Contract. The drawing remains the property of SLI Design, Inc., and shall be returned upon request or completion of the contract, unless specifically authorized by Contract, under which it was loaned.

PRINT DATE: 11/19/2026 10:24:42 AM

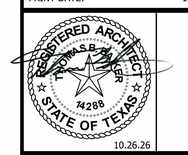

DRAWING TITLE
INTERIOR ELEVATIONS

DRAWN BY	PL	SHEET NO.
CHECKED BY	BH	A-10.00
APPROVED BY	TB	

X:\Woodforest National Bank - Town Center II\Drawings\Woodforest- Town Center Ivo.rvt

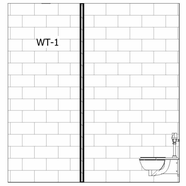

12 115 WOMENS RR - NORTH
1/4" = 1'-0"

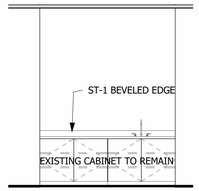

11 SUITE 150 COFFEE BAR
1/4" = 1'-0"

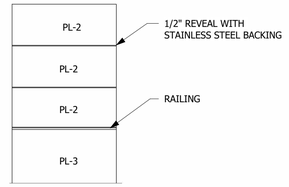

10 ELEVATOR INTERIOR
1/4" = 1'-0"

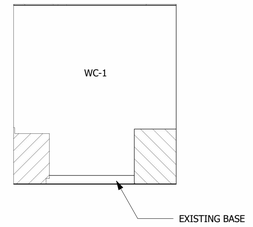

9 WET BAR - WEST
1/4" = 1'-0"

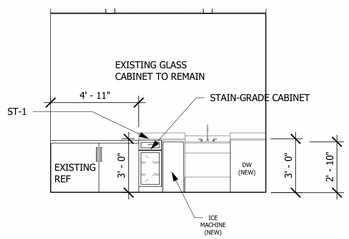

8 WET BAR - NORTH
1/4" = 1'-0"

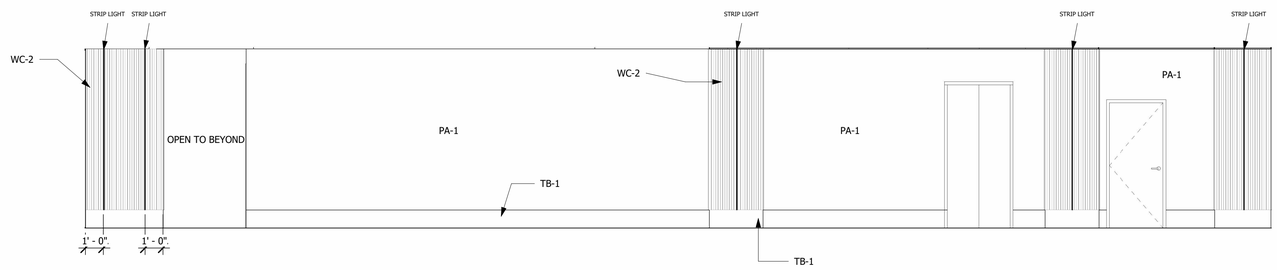

7 CORRIDOR - WEST
1/4" = 1'-0"

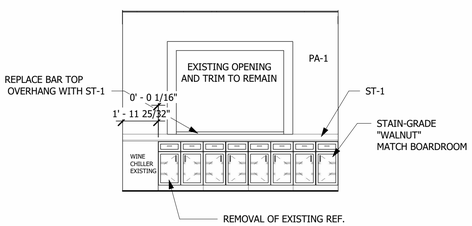

6 WET BAR - SOUTH
1/4" = 1'-0"

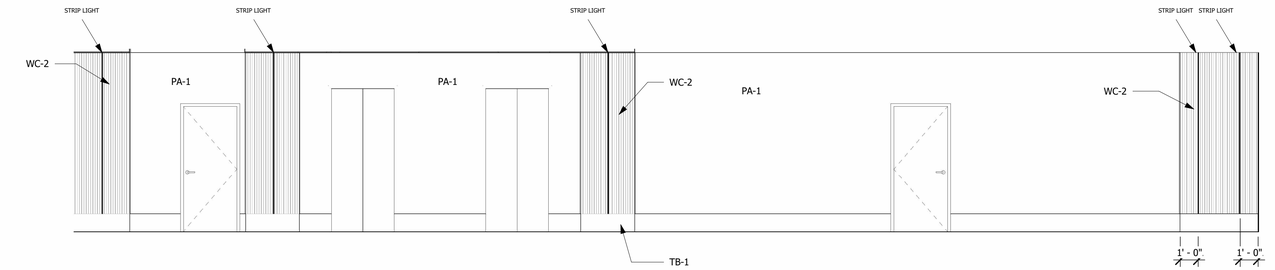

5 CORRIDOR - EAST
1/4" = 1'-0"

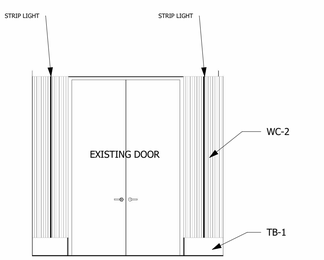

4 CORRIDOR- SOUTH
1/4" = 1'-0"

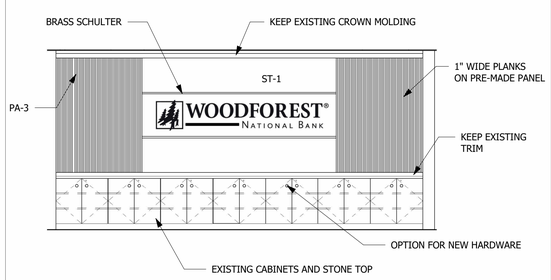

3 BOARDROOM LOGO WALL-NORTH
1/4" = 1'-0"

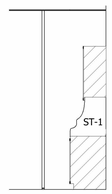

2 EXECUTIVE COFFEE BAR SIDE SPLASH
1/4" = 1'-0"

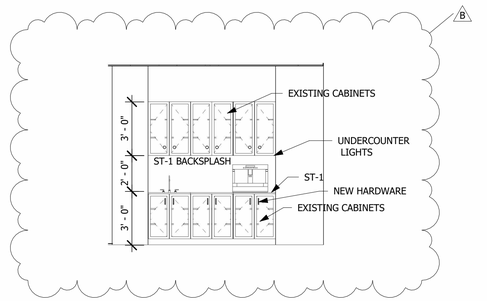

1 EXECUTIVE COFFEE BAR
1/4" = 1'-0"

SLI DESIGN, INC.
ARCHITECTURE PLANNING INTERIOR DESIGN
15810 PARK TEN PLACE, SUITE 300
HOUSTON, TEXAS 77084
713-465-4650
www.sligroup.com
© COPYRIGHT

WOODFOREST NATIONAL BANK TOWN CENTER II

1330 Lake Robbins Dr
The Woodlands, TX 77380

Project Number : 8998

	DATE
ISSUED FOR CLIENT APPROVAL	
ISSUED FOR BIDDING	10.26.26
ISSUED FOR PERMIT	
ISSUED FOR CONSTRUCTION	10.30.26

REVISIONS

MARK	DESCRIPTION	DATE
A	ADDENDUM A	10.28.26
B	ADDENDUM B	11.03.26

The information, ideas, designs, details, layouts, techniques, features, arrangements, plans, sequences, dimensions, allowances, tolerances, conceptions, specifications, intentions, technology or embodiments, as illustrated, arranged, displayed, noted, recorded, indicated, represented, disclosed, evidenced, detailed or otherwise reduced to tangible form hereon, either expressly, inherently or by implication, are the confidential and proprietary information of SLI Design, Inc., and shall not be used for any purpose other than the specific project or undertaking identified on the drawing title block or legend for which they are and have been prepared by SLI Design, Inc. Any other reproduction, disclosure or use of any portion of the confidential and proprietary information of SLI Design, Inc., shall be a breach of the obligation of confidence created by the acceptance of this drawing from SLI Design, Inc. for a specific project or Contract. Any copying, duplicating, reproducing, utilization, alteration, modification, revision or change to this drawing, is expressly prohibited unless done with the prior written consent or approval of SLI Design, Inc., and shall not be undertaken without receipt of such prior written approval. This drawing is loaned by SLI Design, Inc., for the limited purpose of complying with a specific Contract. The drawing remains the property of SLI Design, Inc., and shall be returned upon request or completion of the contract, unless specifically authorized by Contract, under which it was loaned.

PRINT DATE: 11/19/2026 10:24:45 AM

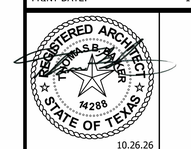

10.26.26

DRAWING TITLE
INTERIOR ELEVATIONS

DRAWN BY	PL
CHECKED BY	BH
APPROVED BY	TB

SHEET NO.
A-10.01

X:\Woodforest National Bank - Town Center II\Drawings\Woodforest- Town Center two.rvt

LEFT INTENTIONALLY BLANK

LEFT INTENTIONALLY BLANK

LEFT INTENTIONALLY BLANK

LEFT INTENTIONALLY BLANK

LEFT INTENTIONALLY BLANK

LEFT INTENTIONALLY BLANK

LEFT INTENTIONALLY BLANK

LEFT INTENTIONALLY BLANK

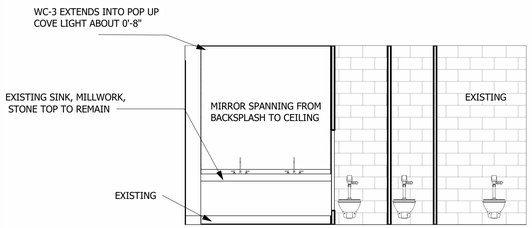

8 116 MENS RR - WEST
1/4" = 1'-0"

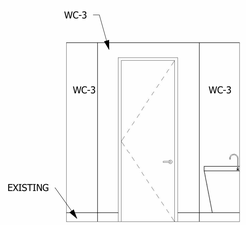

7 116 MENS RR - SOUTH
1/4" = 1'-0"

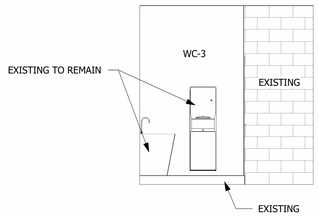

6 116 MENS RR - NORTH 2
1/4" = 1'-0"

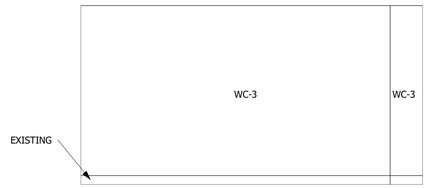

5 116 MENS RR - EAST
1/4" = 1'-0"

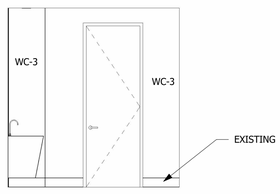

4 115 WOMENS RR - SOUTH
1/4" = 1'-0"

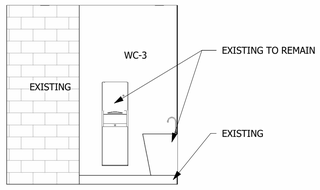

3 115 WOMENS RR - NORTH 2
1/4" = 1'-0"

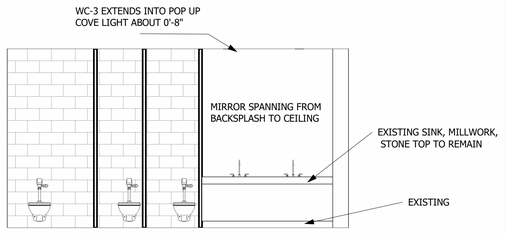

2 115 WOMENS RR EAST
1/4" = 1'-0"

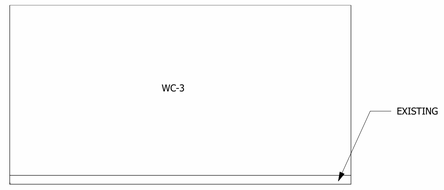

1 115 WOMENS RR - WEST
1/4" = 1'-0"

SLI DESIGN, INC.

ARCHITECTURE PLANNING INTERIOR DESIGN

15810 PARK TEN PLACE, SUITE 300
HOUSTON, TEXAS 77084
713-465-4650
www.sligroup.com

© COPYRIGHT

WOODFOREST NATIONAL BANK TOWN CENTER II

1330 Lake Robbins Dr
The Woodlands, TX 77380

Project Number : 8998

	DATE
ISSUED FOR CLIENT APPROVAL	
ISSUED FOR BIDDING	10.26.26
ISSUED FOR PERMIT	
ISSUED FOR CONSTRUCTION	10.30.26

REVISIONS

MARK	DESCRIPTION	DATE
A	ADDENDUM A	10.28.26
C	ADDENDUM C	11.18.26

The information, ideas, designs, details, layouts, techniques, features, arrangements, plans, sequences, dimensions, allowances, tolerances, conceptions, specifications, intentions, technology or embodiments, as illustrated, arranged, displayed, noted, recorded, indicated, represented, disclosed, evidenced, detailed or otherwise reduced to tangible form hereon, either expressly, inherently or by implication, are the confidential and proprietary information of SLI Design, Inc., and shall not be used for any purpose other than the specific project or undertaking identified on the drawing title block or legend for which they are and have been prepared by SLI Design, Inc. Any other reproduction, disclosure or use of any portion of the confidential and proprietary information of SLI Design, Inc., shall be a breach of the obligation of confidence created by the acceptance of this drawing from SLI Design, Inc. for a specific project or Contract. Any copying, duplicating, reproducing, utilization, alteration, modification, revision or change to this drawing, is expressly prohibited unless done with the prior written consent or approval of SLI Design, Inc., and shall not be undertaken without receipt of such prior written approval. This drawing is loaned by SLI Design, Inc., for the limited purpose of complying with a specific Contract. The drawing remains the property of SLI Design, Inc., and shall be returned upon request or completion of the contract, unless specifically authorized by Contract, under which it was loaned.

PRINT DATE: 11/19/2026 10:24:49 AM

REGISTERED ARCHITECT
THOMAS B. LEAGUE
14285
STATE OF TEXAS
10.26.26

DRAWING TITLE
INTERIOR ELEVATIONS

DRAWN BY	PL	SHEET NO.
CHECKED BY	BH	A-10.02
APPROVED BY	TB	

X:\Woodforest National Bank - Town Center II\Drawings\Woodforest- Town Center two.rvt

WALL MATERIAL LEGEND

CODE	MFG	SERIES	COLOR	ITEM #	SIZE	NOTES
	<varies>					
PA-1	SHERWIN WILLIAMS		ALABASTER	7008		ALL WALLS U.N.O
PA-2	SHERWIN WILLIAMS	PRO MAR 400 ZERO VOC	HIGH REFLECTIVE WHITE	7757		CEILLING
PA-3	SHERWIN WILLIAMS		HUNT CLUB	6468		BOARDROOM WALL
TR-1	SCHLUTER	DESIGNLINE	BRUSHED BRASS ANODIZED	DL625AMGB	1' WIDE	BOARDROOM STONE WALL TRANSITION
WC-1	MOMENTUM	FRACTURE	SANDSTONE	SG2998		
WC-2	SURFACING SOLUTIONS	SOLID WOOD TAMBOUR	MAPLE	T655	9' TALL	
WC-3	MOMENTUM	LUNETTE	OXIDIZED	L2-LE-04		

PLASTIC LAMINATE MATERIAL LEGEND

CODE	MFG	SERIES	COLOR	ITEM #	SIZE	NOTES
PL-1	WILSONART	STANDARD LAMINATE	PALISADES OAK	7987-38		FINE VELVET FINISH
PL-2	WILSONART	STANDARD LAMINATE	HAMPTON WALNUT	7959K-78		FINEGRAIN FINISH
PL-3	WILSONART	STANDARD LAMINATE	GREY MESH	4877-38		ELEVATOR CAB

FLOORING MATERIAL SCHEDULE

CODE	MFG	SERIES	COLOR	ITEM#	SIZE	NOTES
FT-1	ANATOLIA	MAYFAIR	CALACATTA ORO	4500-0378-1	24X48	POLISHED FINISH
FT-2	DALTILE	FABRIQUE	BLANC LINEN	P685	12X24	MATTE FINISH, 5/16" THICKNESS
LVT-1	KARDEAN	ART SELECT	CALACATTA D'ORO	LM33	18X36	ELEVATOR FLOORING
CA-1	ANDERSON TUFTEX	CHIT CHAT	NIGHTINGALE	ZZ261-00572		BROADLOOM
CA-2	MOHAWK	PATHMAKERS, GENTLE GROUND	NECTAR	GT364-739	12X36	PLANK HALF LAP RUN
WF-1	NYDREE FLOORING	ENGINEERED ACRYLIC INFUSED WOOD	PERFECT BROWN		4" WIDTH	
GT-1	TEXRITE		HOUSTON GRAY	713	3/16" THICKNESS	GROUT FOR FT-1
GT-2	TEXRITE		TITANIUM	618	3/16" THICKNESS	GROUT FOR FT-2

B

WALL BASE SCHEDULE

CODE	MFG	SERIES	COLOR	ITEM#	SIZE	NOTES
TB-1	ANATOLIA	MAYFAIR	CALACATTA ORO	4500-0376-1	12X24	1-1/2" PLINTH, MITERED EDGE

SOLID SURFACE MATERIAL LEGEND

CODE	MFG	SERIES	COLOR	ITEM #	SIZE	NOTES
ST-1	CAMBRIA	LUXURY SERIES	WYNCREST		132" X 65.5" SLAB	SATIN FINISH, BACKSPLASH, ALL COUNTERS U.N.O

APPLIANCE SCHEDULE

CODE	TYPE	MFG	MODEL #	ITEM#	FINISH	ROOMS	QTY
MW-1	MICROWAVE	WHIRLPOOL	WMT50011KS	6448605	STAINLESS STEEL	BREAKROOM 130	2
DW-1	DISHWASHER	KITCHENAID	KDTS224SPS	6817040	STAINLESS STEEL	BREAKROOM 130, WET BAR 132	2
IM-1	ICE MACHINE	HOSHIZAKI	AM-50BAK	440-AM50BAJ	STAINLESS STEEL	BREAKROOM 130,WET BAR 132	2

WINDOW COVERING SCHEDULE

CODE	TYPE	MFG	SERIES	COLOR	ROOMS
RS-1	AUTOMATIC ROLLER SHADE	SWF CONTRACT	CROSSHATCH 3% OPENNESS	C8209 WHITE/EGGSHELL	BOARDROOM 110
RS-2	AUTOMATIC ROLLER SHADE	SWF CONTRACT	PARALLEL BLACKOUT	C9816 WHITE/LINEN	BOARDROOM 110

ROOM FINISH SCHEDULE

NO.	ROOM	FLOOR	BASE	WALL ►	WALL ▲	WALL ◄	WALL ▼	CEILING
100	LOBBY	FT-1/CA-2	TB-1	PA-1/WC-2	PA-1/WC-2	PA-1/WC-2	PA-1/WC-2	GYP CEILING WITH INSET
101	OFFICE	CA/2	EXISTING	PA-1	PA-1	PA-1	PA-1	NEW LIGHTS
102	OFFICE	CA/2	EXISTING	PA-1	PA-1	PA-1	PA-1	NEW LIGHTS
103	OFFICE	CA/2	EXISTING	PA-1	PA-1	PA-1	PA-1	NEW LIGHTS
104	OFFICE	CA/2	EXISTING	PA-1	PA-1	PA-1	PA-1	NEW LIGHTS
105	OFFICE	WF-1/CA-1	EXISTING	PA-1	PA-1	PA-1	PA-1	NEW LIGHTS
106	OFFICE	WF-1/CA-1	EXISTING	PA-1	PA-1	PA-1	PA-1	NEW LIGHTS
107	OFFICE	WF-1/CA-1	EXISTING	PA-1	PA-1	PA-1	PA-1	NEW LIGHTS
108	CORRIDOR	WF-1/CA-1	EXISTING	PA-1	PA-1	PA-1	PA-1	NEW LIGHTS
109	EXECUTIVE SEATING	CA-1	EXISTING	PA-1	PA-1	PA-1	PA-1	GYP CEILING WITH INSET
110	BOARDROOM	WF-1/CA-3	EXISTING	TOUCH UPS-EXISTING	PA-1/PA-3/ST-1	TOUCH UPS-EXISTING	TOUCH UPS-EXISTING	COFFERED CEILING WITH CROWN MOLDING
111	ELEVATOR	LVT-1	N/A	N/A	PL-2/PL-3	N/A	PL-2/PL-3	NEW LIGHTS
112	ELEVATOR	LVT-1	N/A	PL-2/PL-3	PL-2/PL-3	N/A	PL-2/PL-3	NEW LIGHTS
113	ELEVATOR	LVT-1	N/A	PL-2/PL-3	PL-2/PL-3	N/A	PL-2/PL-3	NEW LIGHTS
114	CORRIDOR	FT-1	TB-1	PA-1/WC-2	PA-1/WC-2	PA-1/WC-2	PA-1/WC-2	NEW LIGHTS
115	WOMENS RR	FT-2	TB-2	WC-3	WC-3	WC-3	WC-3	NEW LIGHTS
116	MENS RR	FT-2	TB-2	WC-3	WT-1	WT-1	WC-3	NEW LIGHTS
120	WORKROOM	EXISTING	EXISTING	WT-1	WT-1	PA-1	PA-1	NEW LIGHTS
128	EXECUTIVE AREA	EXISTING/CA-2	EXISTING	PA-1	PA-1	PA-1	PA-1	REPLACE INSETS WITH NEW ACT
130	BREAKROOM	FT-2	EXISTING	PA-1	WC-1	PA-1	PA-1	GYP CEILING WITH INSET
132	WET BAR	FT-2	EXISTING	PA-1	PA-1	WC-1	PA-1	GYP CEILING
133	STORAGE	CA/2	EXISTING	PA-1	PA-1	PA-1	PA-1	NEW LIGHTS
135	WORKROOM	CA/2	EXISTING	PA-1	PA-1	PA-1	PA-1	NEW LIGHTS
136	OFFICE	CA/2	EXISTING	PA-1	PA-1	PA-1	PA-1	NEW LIGHTS
137	OFFICE	CA/2	EXISTING	PA-1	PA-1	PA-1	PA-1	NEW LIGHTS
138	OFFICE	CA/2	EXISTING	PA-1	PA-1	PA-1	PA-1	NEW LIGHTS
139	OFFICE	CA/2	EXISTING	PA-1	PA-1	PA-1	PA-1	NEW LIGHTS
142	WORKROOM	CA/2	EXISTING	PA-1	PA-1	PA-1	PA-1	NEW LIGHTS
143	OFFICE	CA/2	EXISTING	PA-1	PA-1	PA-1	PA-1	NEW LIGHTS
144	OFFICE	CA/2	EXISTING	PA-1	PA-1	PA-1	PA-1	NEW LIGHTS
145	OFFICE	CA/2	EXISTING	PA-1	PA-1	PA-1	PA-1	NEW LIGHTS
146	OFFICE	CA/2	EXISTING	PA-1	PA-1	PA-1	PA-1	NEW LIGHTS
148	OFFICE	CA/2	EXISTING	PA-1	PA-1	PA-1	PA-1	NEW LIGHTS
149	OFFICE	CA/2	EXISTING	PA-1	PA-1	PA-1	PA-1	NEW LIGHTS
150	SUITE	CA/2	EXISTING	PA-1	PA-1	PA-1	PA-1	NEW LIGHTS
151	CONFERENCE	CA/2	EXISTING	PA-1	PA-1	PA-1	PA-1	NEW LIGHTS

A B

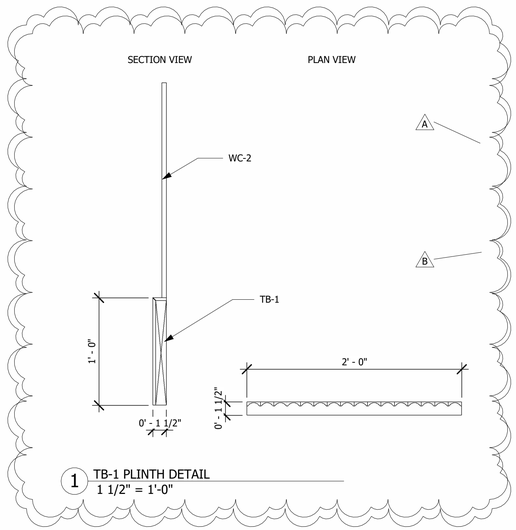

1 TB-1 PLINTH DETAIL
1 1/2" = 1'-0"

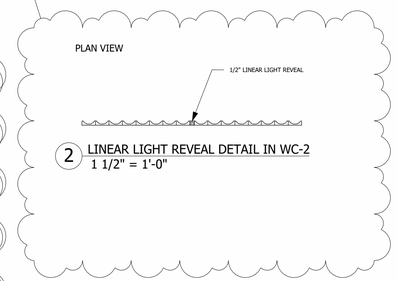

2 LINEAR LIGHT REVEAL DETAIL IN WC-2
1 1/2" = 1'-0"

GENERAL NOTES	
NO.	DESCRIPTION
1	SUBMIT A 12"X12" SAMPLE OF WALL FINISHES TO SLI FOR APPROVAL
2	PROVIDE SHOP DRAWINGS FOR ALL PLASTIC LAMINATE CASE GOODS
3	ALL CARPET/VCT TRANSITIONS TO BE FLUSH
4	RUBBER TRANSITION STRIPS TO BE INSTALLED ALL OTHER TRANSITIONS; CERAMIN TO VCT
5	RUBBER TRANSITION STRIPS TO BE INSTALLED ALL OTHER TRANSITIONS; RUBBER TILE TO GLUE DOWN CARPET
6	ALL GROUT LINES TO BE SEALED
7	ALL WALL COVERING MATERIAL SUPPLIED AND INSTALLED BY SLI
8	RENO TX SCHLUTER MATERIAL TRANSITIONA STRIP TO BE INSTALLED BETWEEN CERAMIC TILE AND GLUE-DOWN CARPET
9	ALL VCT TO BE SEALED WITH 3-5 COATS OF WAX, BUFF BETWEEN COATS
10	ANY REMAINING MATERIAL TO BE GIVEN TO CLIENT AS ATTIC STOCK
11	
12	

SLI DESIGN, INC.
ARCHITECTURE PLANNING INTERIOR DESIGN
15810 PARK TEN PLACE, SUITE 300
HOUSTON, TEXAS 77084
713-465-4650
www.sligroup.com

© COPYRIGHT

WOODFOREST NATIONAL BANK TOWN CENTER II

1330 Lake Robbins Dr
The Woodlands, TX 77380

Project Number : 8998

	DATE
ISSUED FOR CLIENT APPROVAL	
ISSUED FOR BIDDING	10.26.26
ISSUED FOR PERMIT	
ISSUED FOR CONSTRUCTION	10.30.26

REVISIONS

MARK	DESCRIPTION	DATE
A	ADDENDUM A	10.28.26
B	ADDENDUM B	11.03.26

The information, ideas, designs, details, layouts, techniques, features, arrangements, plans, sequences, dimensions, allowances, tolerances, conceptions, specifications, intentions, technology or embodiments, as illustrated, arranged, displayed, noted, recorded, indicated, represented, disclosed, evidenced, detailed or otherwise reduced to tangible form hereon, either expressly, inherently or by implication, are the confidential and proprietary information of SLI Design, Inc., and shall not be used for any purpose other than the specific project or undertaking identified on the drawing title block or legend for which they are and have been prepared by SLI Design, Inc. Any other reproduction, disclosure or use of any portion of the confidential and proprietary information of SLI Design, Inc., shall be a breach of the obligation of confidence created by the acceptance of this drawing from SLI Design, Inc. for a specific project or Contract. Any copying, duplicating, reproducing, utilization, alteration, modification, revision or change to this drawing, is expressly prohibited unless done with the prior written consent or approval of SLI Design, Inc., and shall not be undertaken without receipt of such prior written approval. This drawing is loaned by SLI Design, Inc., for the limited purpose of complying with a specific Contract. The drawing remains the property of SLI Design, Inc., and shall be returned upon request or completion of the contract, unless specifically authorized by Contract, under which it was loaned.

PRINT DATE: 11/19/2026 10:24:52 AM

REGISTERED ARCHITECT
THOMAS B. HALLER
14288
STATE OF TEXAS
10.26.26

DRAWING TITLE
FINISHED FLOOR SCHEDULE

DRAWN BY	PL
CHECKED BY	BH
APPROVED BY	TB

SHEET NO. A-12.00

X:\Woodforest National Bank - Town Center II\Drawings\Woodforest- Town Center two.rvt

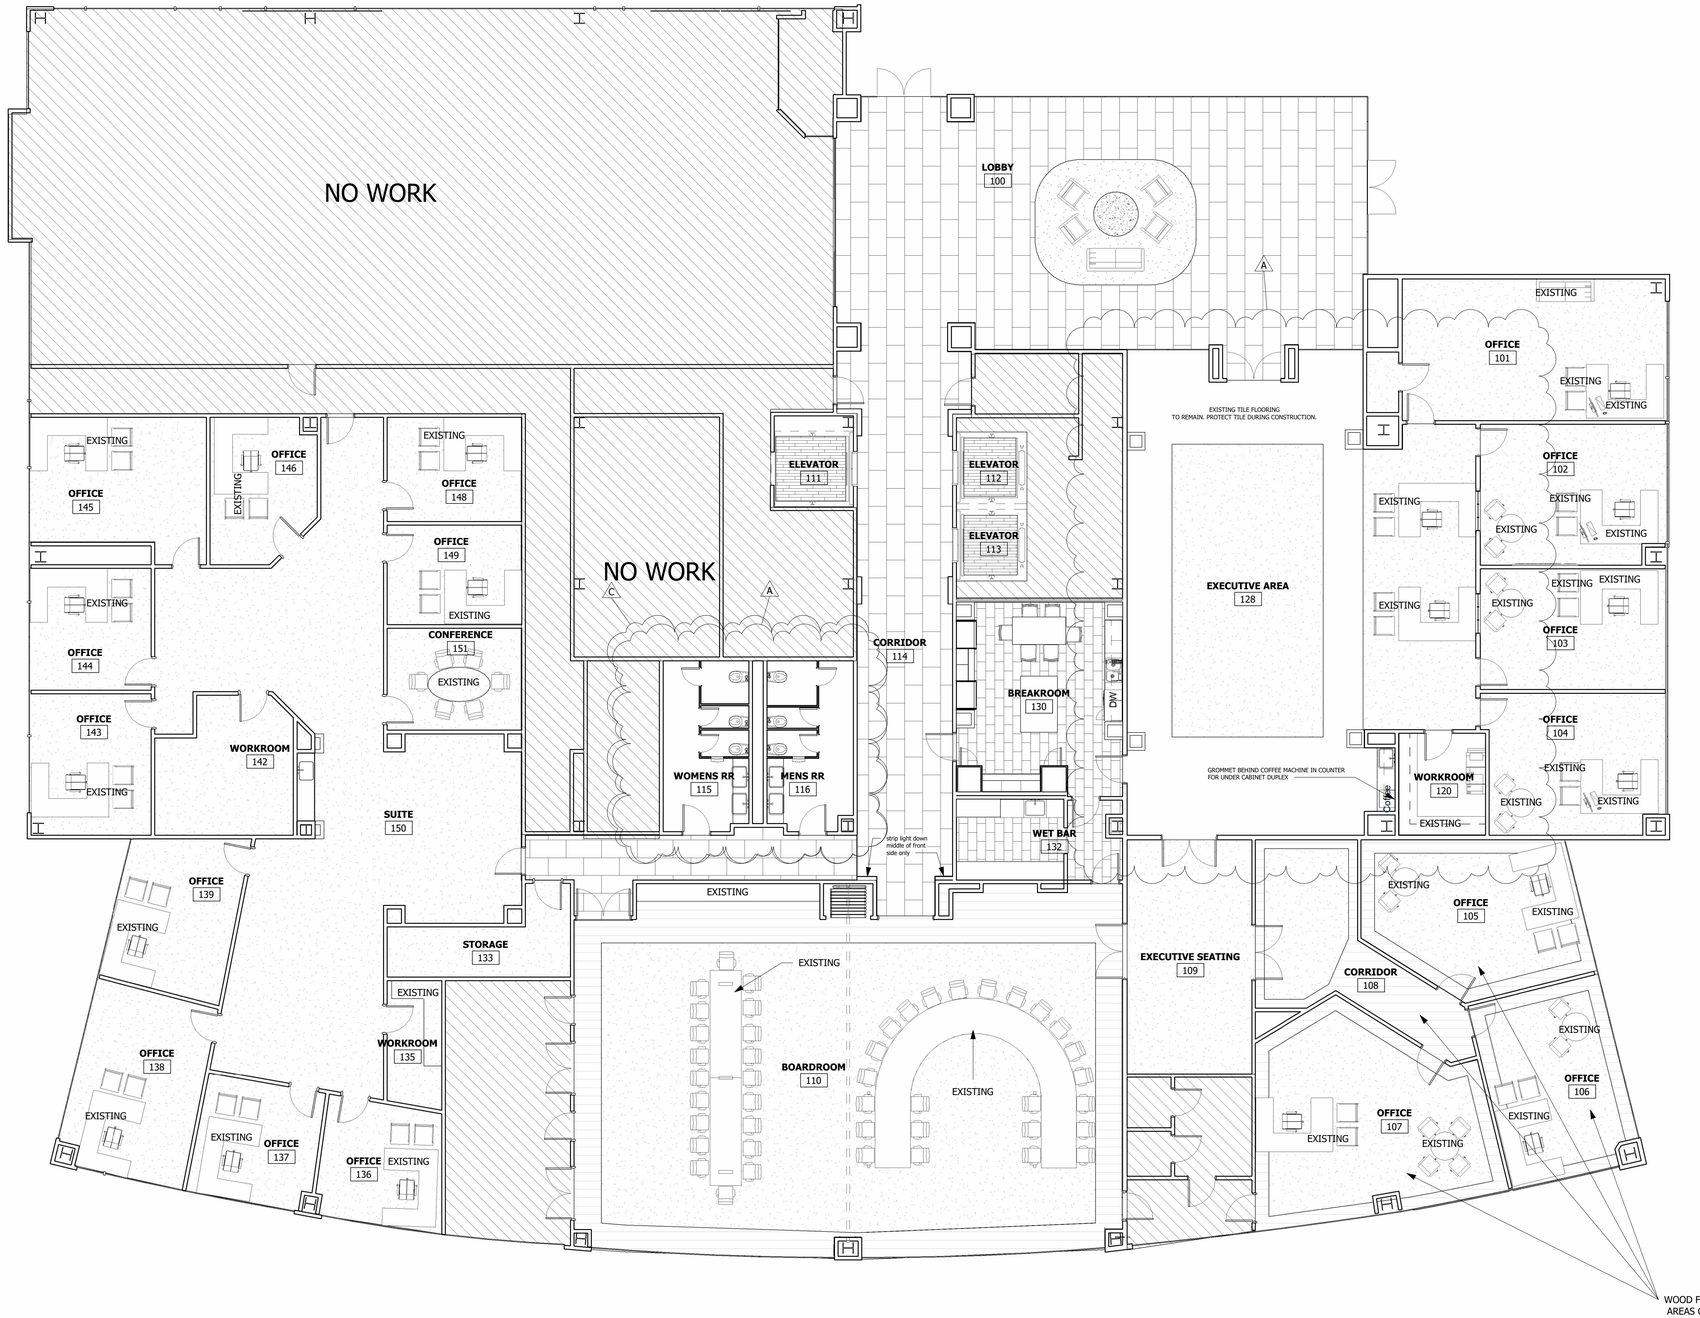

1 LEVEL 1 - FINISH FLOOR PLAN
1/8" = 1'-0"

SLI DESIGN, INC.
ARCHITECTURE PLANNING INTERIOR DESIGN
15810 PARK TEN PLACE, SUITE 300
HOUSTON, TEXAS 77084
713-465-4650
www.sligroup.com
© COPYRIGHT

WOODFOREST NATIONAL BANK TOWN CENTER II

1330 Lake Robbins Dr
The Woodlands, TX 77380

Project Number : 8998

	DATE
ISSUED FOR CLIENT APPROVAL	
ISSUED FOR BIDDING	10.26.26
ISSUED FOR PERMIT	
ISSUED FOR CONSTRUCTION	10.30.26

REVISIONS

MARK	DESCRIPTION	DATE
A	ADDENDUM A	10.28.26
C	ADDENDUM C	11.18.26

The information, ideas, designs, details, layouts, techniques, features, arrangements, plans, sequences, dimensions, allowances, tolerances, conceptions, specifications, intentions, technology or embodiments, as illustrated, arranged, displayed, noted, recorded, indicated, represented, disclosed, evidenced, detailed or otherwise reduced to tangible form hereon, either expressly, inherently or by implication, are the confidential and proprietary information of SLI Design, Inc., and shall not be used for any purpose other than the specific project or undertaking identified on the drawing title block or legend for which they are and have been prepared by SLI Design, Inc. Any other reproduction, disclosure or use of all or any portion of the confidential and proprietary information of SLI Design, Inc., shall be a breach of the obligation of confidence created by the acceptance of this drawing from SLI Design, Inc. for a specific project or Contract. Any copying, duplicating, reproducing, utilization, alteration, modification, revision or change to this drawing, is expressly prohibited unless done with the prior written consent or approval of SLI Design, Inc., and shall not be undertaken without receipt of such prior written approval. This drawing is loaned by SLI Design, Inc., for the limited purpose of complying with a specific Contract. The drawing remains the property of SLI Design, Inc., and shall be returned upon request or completion of the contract, unless specifically authorized by Contract, under which it was loaned.

PRINT DATE: 11/19/2026 10:25:01 AM

REGISTERED ARCHITECT
THOMAS B. TAYLOR
14288
STATE OF TEXAS
10.26.26

DRAWING TITLE
FINISHED FLOOR

DRAWN BY	PL	SHEET NO.
CHECKED BY	BH	A-12.10
APPROVED BY	TB	

X:\Woodforest National Bank - Town Center II\Drawings\Woodforest- Town Center two.rvt