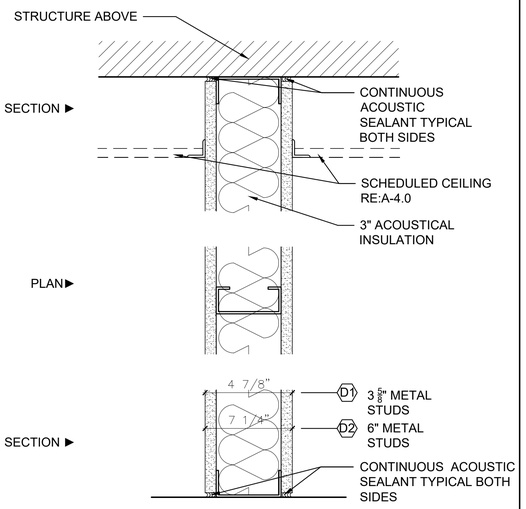

PARTITION TYPE D:
20 GA. METAL STUDS @ 16" O.C.
WITH ONE LAYER OF $\frac{5}{8}$" GYPSUM BOARD EACH SIDE AND 3" FIBERGLASS ACOUSTICAL INSULATION FULL HEIGHT

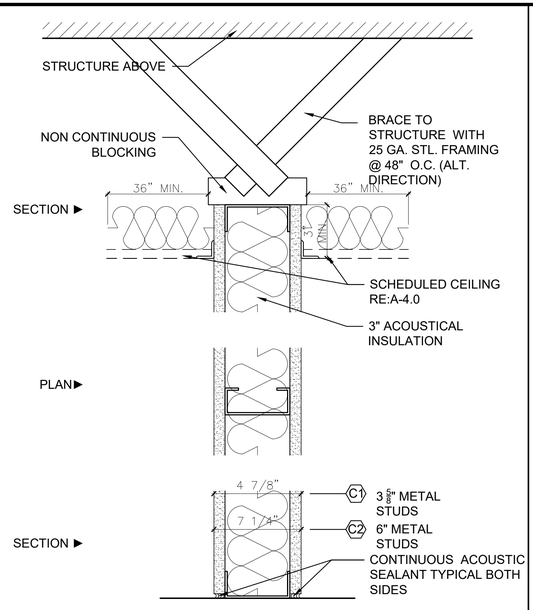

PARTITION TYPE C:
25 GA. METAL STUDS @ 16" O.C.
WITH ONE LAYER OF $\frac{5}{8}$" GYPSUM BOARD EACH SIDE AND 3" FIBERGLASS ACOUSTICAL INSULATION FULL HEIGHT

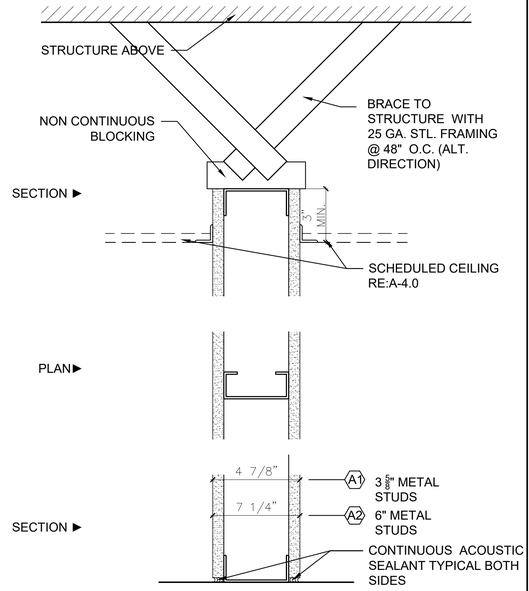

PARTITION TYPE A:
25 GA. METAL STUDS @ 16" O.C.
WITH ONE LAYER OF $\frac{5}{8}$" GYPSUM BOARD EACH SIDE

THE ALPHANUMERIC DESIGNATION IN EACH PARTITION TYPE SYMBOL DESCRIBES THE PARTITION CONSTRUCTION, THICKNESS, AND FIRE RATING, IF REQUIRED.

WHERE FIRE RESISTIVE GYPSUM WALLBOARD CONSTRUCTION IS INDICATED. PROVIDE "TYPE X" GYPSUM WALLBOARD AND PROVIDE SEALANT AT PERIMETER AND ALL PENETRATIONS, TYPICAL BOTH SIDES OF PARTITION.

UNDERWRITERS LABORATORY AND OTHER TESTING AGENCY DESIGNATIONS INDICATED FOR FIRE RESISTIVE CONSTRUCTION ARE GIVEN FOR PURPOSES OF DESCRIBING CONSTRUCTION REQUIREMENTS ONLY AND ARE NOT INTENDED TO LIMIT MANUFACTURERS OF MATERIALS. COMPLY WITH THE CONSTRUCTION REQUIREMENTS OF THE INDICATED DESIGN. LIMITING HEIGHTS GIVE THE MAXIMUM UNSUPPORTED HEIGHT FOR THAT PARTITION TYPE BASED ON A DEFLECTION CRITERIA RATIO OF L/240. WHERE FLOOR TO STRUCTURE HEIGHT OF PARTITION EXCEEDS THE INDICATED LIMITING HEIGHT, PROVIDE SUPPLEMENTAL BRACING TO THE STRUCTURE OVERHEAD AS REQUIRED TO MAINTAIN DEFLECTION RATIO WITHIN L/240.

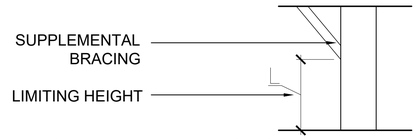

FOR PARTITION WITH "BRITTLE" FINISHES SUCH AS PLASTER AND CERAMIC TILE, DESIGN PARTITION SYSTEM TO MAINTAIN DEFLECTION RATIO WITHIN L/360.
SUSPENDED CEILING SHALL NOT BE CONSIDERED AS BRACING.
PROVIDE DUROCK CEMENT BOARD AS SUBSTRATE FOR APPLICATION OF CERAMIC TILE.
PROVIDE GREENBOARD IN ALL RESTROOMS, JANITOR CLOSETS AND BEHIND WATER FOUNTAINS.
STC RATINGS FOR SOUND WALLS ARE BASED ON LABORATORY TESTED ASSEMBLIES AND DO NOT NECESSARILY INDICATE THE ACTUAL STC RATING OF THE COMPLETED WORK.

PARTITION TYPE: D SCALE: 3" = 1'-0"

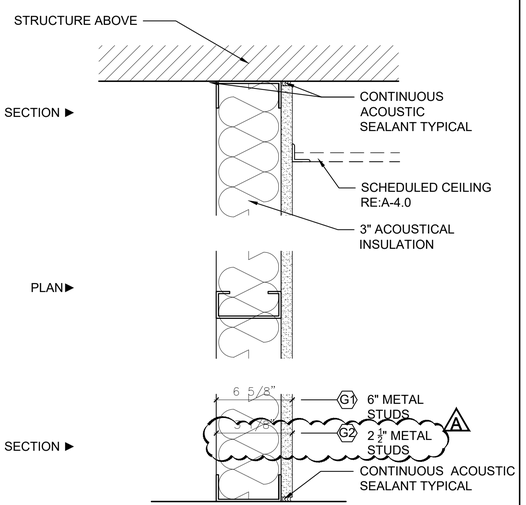

PARTITION TYPE G:
20 GA. METAL STUDS @ 16" O.C. WITH ONE LAYER OF $\frac{5}{8}$" GYPSUM BOARD ON ONE SIDE WITH 3" FIBERGLASS ACOUSTICAL INSULATION FULL HEIGHT.

PARTITION TYPE: G SCALE: 3" = 1'-0"

PARTITION TYPE: C SCALE: 3" = 1'-0"

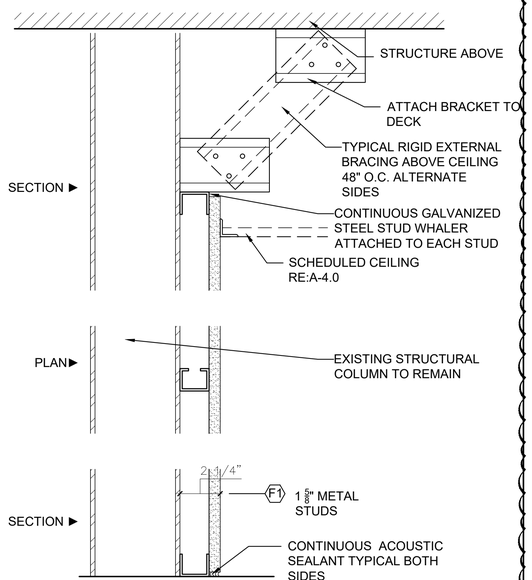

PARTITION TYPE F:
25 GA. METAL STUDS @ 16" O.C.
WITH ONE LAYER OF $\frac{5}{8}$" GYPSUM BOARD EACH SIDE AND 3" FIBERGLASS ACOUSTICAL INSULATION FULL HEIGHT

PARTITION TYPE: F SCALE: 3" = 1'-0"

PARTITION TYPE: A SCALE: 3" = 1'-0"

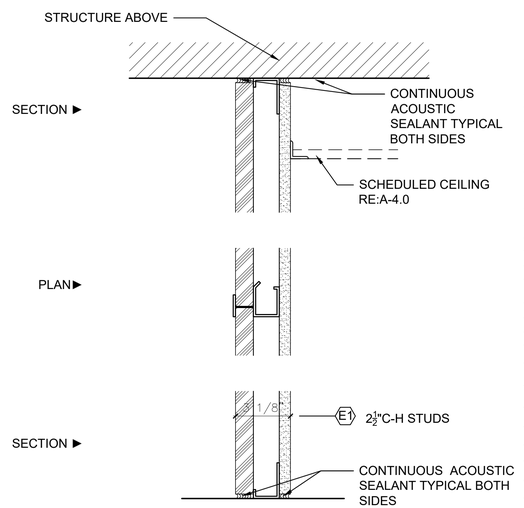

PARTITION TYPE E:
25 GA. $2\frac{1}{2}$" C-H STUDS AND J TRACK @ 16" O.C.
WITH ONE LAYER OF 1" DENS-GLASS ULTRA SHAFT LINER AND ONE LAYER OF $\frac{5}{8}$" GYPSUM BOARD

PARTITION TYPE: E SCALE: 3" = 1'-0"

GENERAL NOTES SCALE: N.T.S.

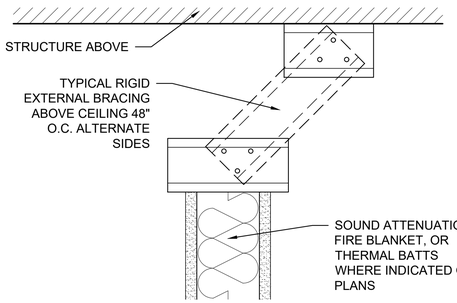

HEAD (FOR LOCATIONS WHERE PARTITIONS DO NOT ATTACH TO DECK ABOVE)

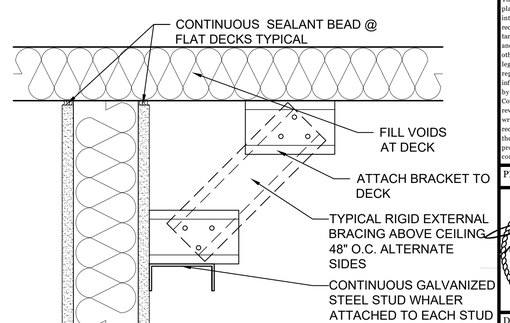

HEAD (FOR LOCATIONS WHERE PARTITIONS HEIGHT EXCEEFS LISTED LIMITING HEIGHT)

BRACE DETAIL SCALE: N.T.S.

SLI DESIGN, INC.
ARCHITECTURE | DESIGN | CONSTRUCTION.
15810 PARK TEN PLACE, SUITE 300
HOUSTON, TEXAS 77084
713-465-4650
www.sligroup.com

© COPYRIGHT

BAGEL BEE

400 W. DAVIS, SUITE 110
CONROE, TX 77301

PROJECT NUMBER: 8981

ISSUED FOR	DATE
ISSUED FOR CLIENT APPROVAL	
ISSUED FOR BIDDING	05/11/26
ISSUED FOR PERMIT	05/11/26
ISSUED FOR CONSTRUCTION	

REVISIONS

MARK	DESCRIPTION	DATE
A	ADDENDUM A/CITY COMMENTS	06.10.26

The information, ideas, designs, details, layouts, techniques, features, arrangements, plans, sequences, dimensions, allowances, tolerances, conceptions, specifications, intentions, technology or embodiments, as illustrated, arranged, displayed, noted, recorded, indicated, represented, disclosed, evidenced, detailed or otherwise reduced to tangible form hereon, either expressly, inherently or by implication, are the confidential and proprietary information of SLI Design, Inc., and shall not be used for any purpose other than the specific project or undertaking identified on the drawing title block or legend for which they are and have been prepared by SLI Design, Inc. Any other reproduction, disclosure or use of any portion of the confidential and proprietary information of SLI Design, Inc., shall be a breach of the obligation of confidence created by the acceptance of this drawing from SLI Design, Inc. for a specific project or Contract. Any copying, duplicating, reproducing, utilization, alteration, modification, revision or change to this drawing, is expressly prohibited unless done with the prior written consent or approval of SLI Design, Inc., and shall not be undertaken without receipt of such prior written approval. This drawing is loaned by SLI Design, Inc., for the limited purpose of complying with a specific Contract. The drawing remains the property of SLI Design, Inc., and shall be returned upon request or completion of the contract, unless specifically authorized by Contract, under which it was loaned.

PRINT DATE Jun 10, 2026 – 10:33am

REGISTERED ARCHITECT THOMAS BRADLEY LITTLE 28288 STATE OF TEXAS 05/11/26

DRAWING TITLE
INTERIOR PARTITIONS

DRAWN BY	CM
CHECKED BY	TB
APPROVED BY	TB

SHEET NO.
A-3.00