FLOORING MATERIAL LEGEND

CODE	MFG	SERIES	COLOR	ITEM #	SIZE	NOTES	FLAME SPREAD & SMOKE DEVELOP INDEX
LVT-1	Mannington	Lorington	Carver	L555-4014	18" X 36"		CLASS I PER IBC 2015 SECTION 804.4.1,2
WF-1	TBD						

BASE MATERIAL LEGEND

CODE	MFG	SERIES	COLOR	ITEM #	SIZE	NOTES	FLAME SPREAD & SMOKE DEVELOP INDEX
RB-1	ROPPE	CONTOURS		FASHION #85		COIL MATERIAL	CLASS I PER IBC 2015 SECTION 804.4.1,2
WB-1	Masons		Stained to Match WF-1	MC-1337	1/5" x 6"		CLASS I PER IBC 2015 SECTION 804.4.1,2

WALL MATERIAL LEGEND

CODE	MFG	SERIES	COLOR	ITEM #	SIZE	NOTES	FLAME SPREAD & SMOKE DEVELOP INDEX
FRP-1			White				CLASS A PER IBC 2015 SECTION 803.9
GR-1	Mapei	Flexcolor CQ	Deep Ocean	5231			CLASS A PER IBC 2015 SECTION 803.9
PA-1	Sherwin Williams		Natural Linen	SW-9109		Finish: Eggshell	CLASS A PER IBC 2015 SECTION 803.9
PA-2	Benjamin Moore		Pale Oak	OC-20		Finish: Eggshell	CLASS A PER IBC 2015 SECTION 803.9
WT-1	MARAZZI	ZELLIGE NEO	CHINA				CLASS A PER IBC 2015 SECTION 803.9
WT-2	SCHLUTER	JOLLY					CLASS A PER IBC 2015 SECTION 803.9

PLASTIC LAMINATE MATERIAL LEGEND

CODE	MFG	SERIES	COLOR	ITEM #	SIZE	NOTES	FLAME SPREAD & SMOKE DEVELOP INDEX
PL-1	Wilosnart		Pallisades Oak	7987-38			
PL-2	Wilosnart		Aluma Marble	5067K-60			

SOLID SURFACE MATERIAL LEGEND

CODE	MFG	SERIES	COLOR	ITEM #	SIZE	NOTES	FLAME SPREAD & SMOKE DEVELOP INDEX
ST-1	Cambria		Wyncrest				

WINDOW COVERING SCHEDULE

CODE	TYPE	MFG	MODEL #	ITEM #	FINISH	ROOMS
RS-1	1% Openness	SWFcontract	As Specified			

APPLIANCE SCHEDULE

CODE	TYPE	MFG	MODEL #	ITEM #	FINISH	ROOMS	QTY
AP-1	REFRIGERATOR	Kitchen Aid	KRFF577KPS	6534858			1
AP-2	Ice Maker	By Owner					1
AP-3	Microwave	GE	JVM3160RFSS				1

RESTROOM ACCESSORIES

NO.	MFG	DESCRIPTION	ITEM #	QTY
RA-1	American Specialties Inc.	Shelf w/ Double Toilet Tissue Holder Stainless Steel - Surface Mounted (0697-GAL)	0697-GAL	2
RA-2&3	American Specialties Inc.	36" AND 42" RESTROOM ADA GRAB BAR	3800-36, 3800-42	2
RA-4	American Specialties Inc.	Auto Soap Dispenser - Liquid - Battery - Matte Black Stainless Steel - 30 oz. - Surface Mounted (0362-41)	0362-41	2
RA-5	American Specialties Inc.	Traditional™ - Paper Towel Dispenser & Waste Receptacle - Multi, C-Fold - 12 gal. - Recessed (04697)	4697	2

GENERAL NOTES

NO.	DESCRIPTION
1	SUBMIT A 12"X12" SAMPLE OF WALL FINISHES TO SLI FOR APPROVAL
2	PROVIDE SHOP DRAWINGS FOR ALL PLASTIC LAMINATE CASE GOODS
3	ALL CARPET/VCT TRANSITIONS TO BE FLUSH
4	RUBBER TRANSITION STRIPS TO BE INSTALLED ALL OTHER TRANSITIONS; CERAMIN TO VCT
5	RUBBER TRANSITION STRIPS TO BE INSTALLED ALL OTHER TRANSITIONS; RUBBER TILE TO GLUE DOWN CARPET
6	ALL GROUT LINES TO BE SEALED
7	ALL WALL COVERING MATERIAL SUPPLIED AND INSTALLED BY SLI
8	RENO TX SCHLUTER MATERIAL TRANSITIONA STRIP TO BE INSTALLED BETWEEN CERAMIC TILE AND GLUE-DOWN CARPET
9	ALL VCT TO BE SEALED WITH 3-5 COATS OF WAX, BUFF BETWEEN COATS
10	ANY REMAINING MATERIAL TO BE GIVEN TO CLIENT AS ATTIC STOCK
11	WALKING SURFACES ALONG PATH OF EGRESS SHALL BE NON-SLIP AND ADHERED SECURELY PER IBC 2015 SECTION 1003.4
12	

ROOM FINISH SCHEDULE

NO.	ROOM	FLOOR	BASE	WALL ►	WALL ▲	WALL ◄	WALL ▼	CEILING
100	LOBBY	WF-1	WB-1	PA-1	PA-1	PA-1	PA-1	
102	MANAGER	WF-1	WB-1	PA-1	PA-1	PA-1	PA-1	
103	TELLER	WF-1	WB-1	PA-1	PA-1	PA-1	PA-1	
104	CASH ROOM	LVT-1	RB-1	PA-1	PA-1	PA-1	PA-1	
105	CEO OFFICE	WF-1	WB-1	PA-1	PA-1	PA-1	PA-1	
106	DATA/ELEC.	LVT-1	RB-1	PA-1	PA-1	PA-1	PA-1	
108	MEN	LVT-1	N/A	WT-1/PA-2	WT-1/PA-2	WT-1/PA-2	WT-1/PA-2	
109	WOMEN	LVT-1	N/A	WT-1/PA-2	WT-1/PA-2	WT-1/PA-2	WT-1/PA-2	
110	JANITOR	WF-1	RB-1	PA-1	FRP-1/PA-1	FRP-1/PA-1	PA-1	
111	CORRIDOR	WF-1	WB-1	PA-1	WT-1/PA-1	PA-1	PA-1	
112	STORAGE	LVT-1	RB-1	PA-1	PA-1	PA-1	PA-1	
113	BREAK ROOM	LVT-1	RB-1	PA-1	PA-1	PA-1	PA-1	
114	WORKROOM	LVT-1	RB-1	PA-1	PA-1	PA-1	PA-1	
115	ATM	LVT-1	RB-1	PA-1	PA-1	PA-1	PA-1	
116	OFFICE	WF-1	WB-1	PA-1	PA-1	PA-1	PA-1	
117	PERSONAL BANKER	WF-1	WB-1	PA-1	PA-1	PA-1	PA-1	
118	LOAN OFFICER	WF-1	WB-1	PA-1	PA-1	PA-1	PA-1	

SPACE LEFT BLANK FOR STAMP

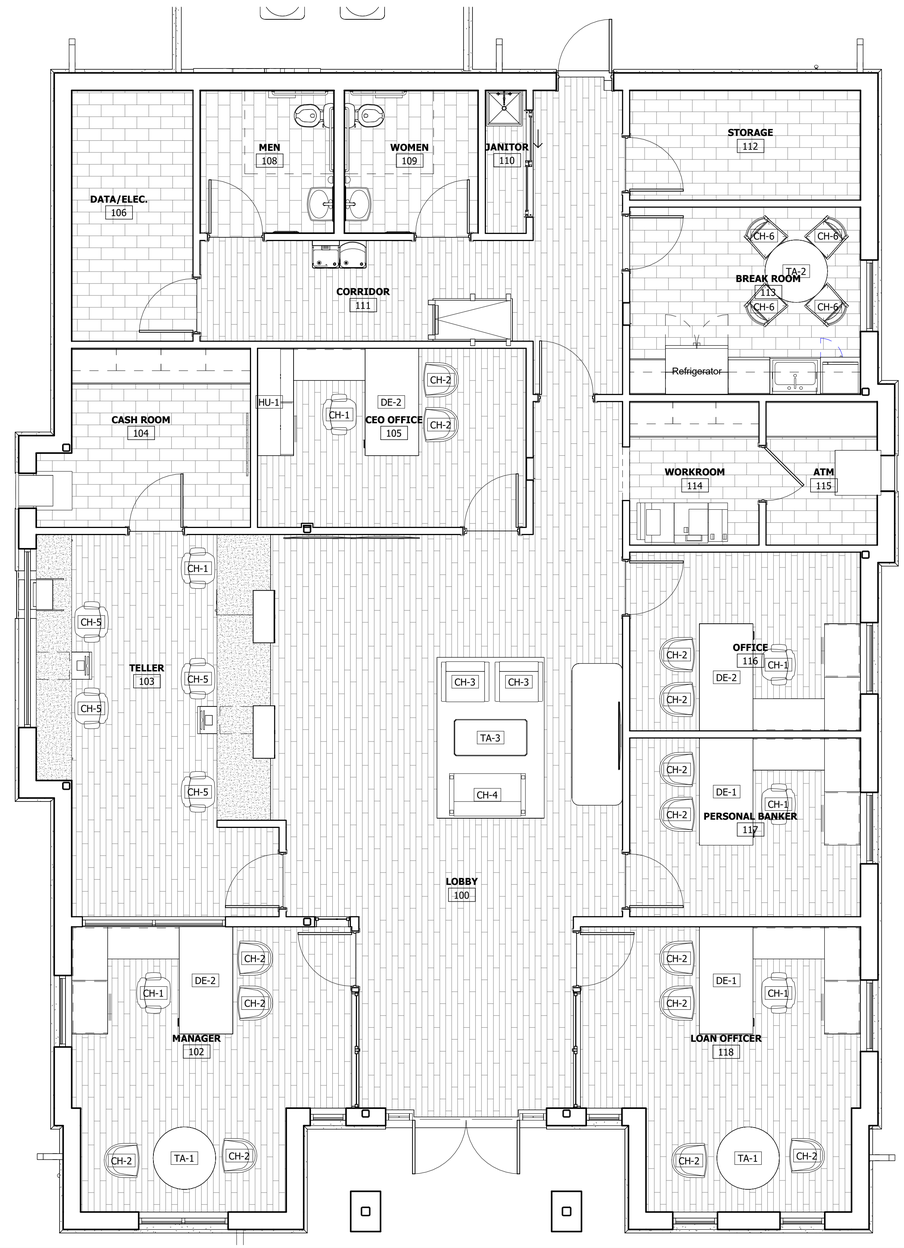

1 LEVEL 1 - FINISH PLAN
1/4" = 1'-0"

SLI GROUP, INC.
ARCHITECTURE | DESIGN | CONSTRUCTION
15810 PARK TEN PLACE, SUITE 300
HOUSTON, TEXAS 77084
713-465-4650
www.sligroup.com
© COPYRIGHT

National Bank & Trust
National Bank & Trust - Bastrop
264 FM 969 BLDG. 3
BASTROP, TX 78602
Project Number : 8989

	DATE
ISSUED FOR CLIENT APPROVAL	08.17.2026
ISSUED FOR BIDDING	09.11.2026
ISSUED FOR PERMIT	09.11.2026
ISSUED FOR CONSTRUCTION	

REVISIONS

MARK	DESCRIPTION	DATE

The information, ideas, designs, details, layouts, techniques, features, arrangements, plans, sequences, dimensions, allowances, tolerances, conceptions, specifications, intentions, technology or embodiments, as illustrated, arranged, displayed, noted, recorded, indicated, represented, disclosed, evidenced, detailed or otherwise reduced to tangible form hereon, either expressly, inherently or by implication, are the confidential and proprietary information of SLI Design, Inc., and shall not be used for any purpose other than the specific project or undertaking identified on the drawing title block or legend for which they are and have been prepared by SLI Design, Inc. Any other reproduction, disclosure or use of any portion of the confidential and proprietary information of SLI Design, Inc., shall be a breach of the obligation of confidence created by the acceptance of this drawing from SLI Design, Inc. for a specific project or Contract. Any copying, duplicating, reproducing, utilization, alteration, modification, revision or change to this drawing, is expressly prohibited unless done with the prior written consent or approval of SLI Design, Inc., and shall not be undertaken without receipt of such prior written approval. This drawing is loaned by SLI Design, Inc., for the limited purpose of complying with a specific Contract. The drawing remains the property of SLI Design, Inc., and shall be returned upon request or completion of the contract, unless specifically authorized by Contract, under which it was loaned.

PRINT DATE: 9/11/2026 2:58:32 PM

REGISTERED ARCHITECT THOMAS B. HARPER 14288 STATE OF TEXAS
09/11/26

DRAWING TITLE
FINISHED FLOOR

DRAWN BY	BH	SHEET NO.
CHECKED BY	BH	A-12.00
APPROVED BY	BH	

C:\Users\Brendan.Hughes\OneDrive - sligroup\Documents\National Bank & Trust - Bastrop_V65_V26_bhughes@sligroup.com.rvt